
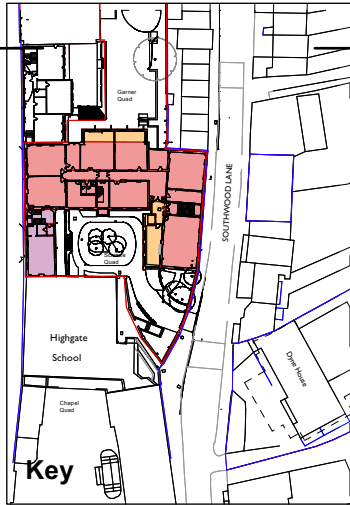


General massing outline of proposed Dyne House Front Building - refer to Dyne House project drawings for all details

Science Block north elevation behind section

proposed plant area at high level with new observatory on ex roof

proposed new Garner Quad extension

 

This drawing has been prepared at the request of the Local Authority to show the Science Building project in the context of the proposed Highgate School Masterplan, with proposed Dyne House and Island site projects - note that these are separate planning applications.

ed toovey architects

Ed Toovey Architects
Studio 401 Royle Building
31 Wenlock Road
London N1 7SH
Tel: 07860 725763
Email: edtoovey@yahoo.co.uk

Project
**Highgate School
Science Project**

Drawing title
**Elevation North
Context proposed**

Drwg. No.
1177_GE_031 Rev. ☐

Scale 1:200 @ A3
Date July 2023

Status ☒ For information ☐ For tender ☐ For construction

Do not scale. All dimensions to be confirmed on site.
Information contained in this drawing is the sole copyright of Ed Toovey Architects.
and is not to be reproduced without permission.