


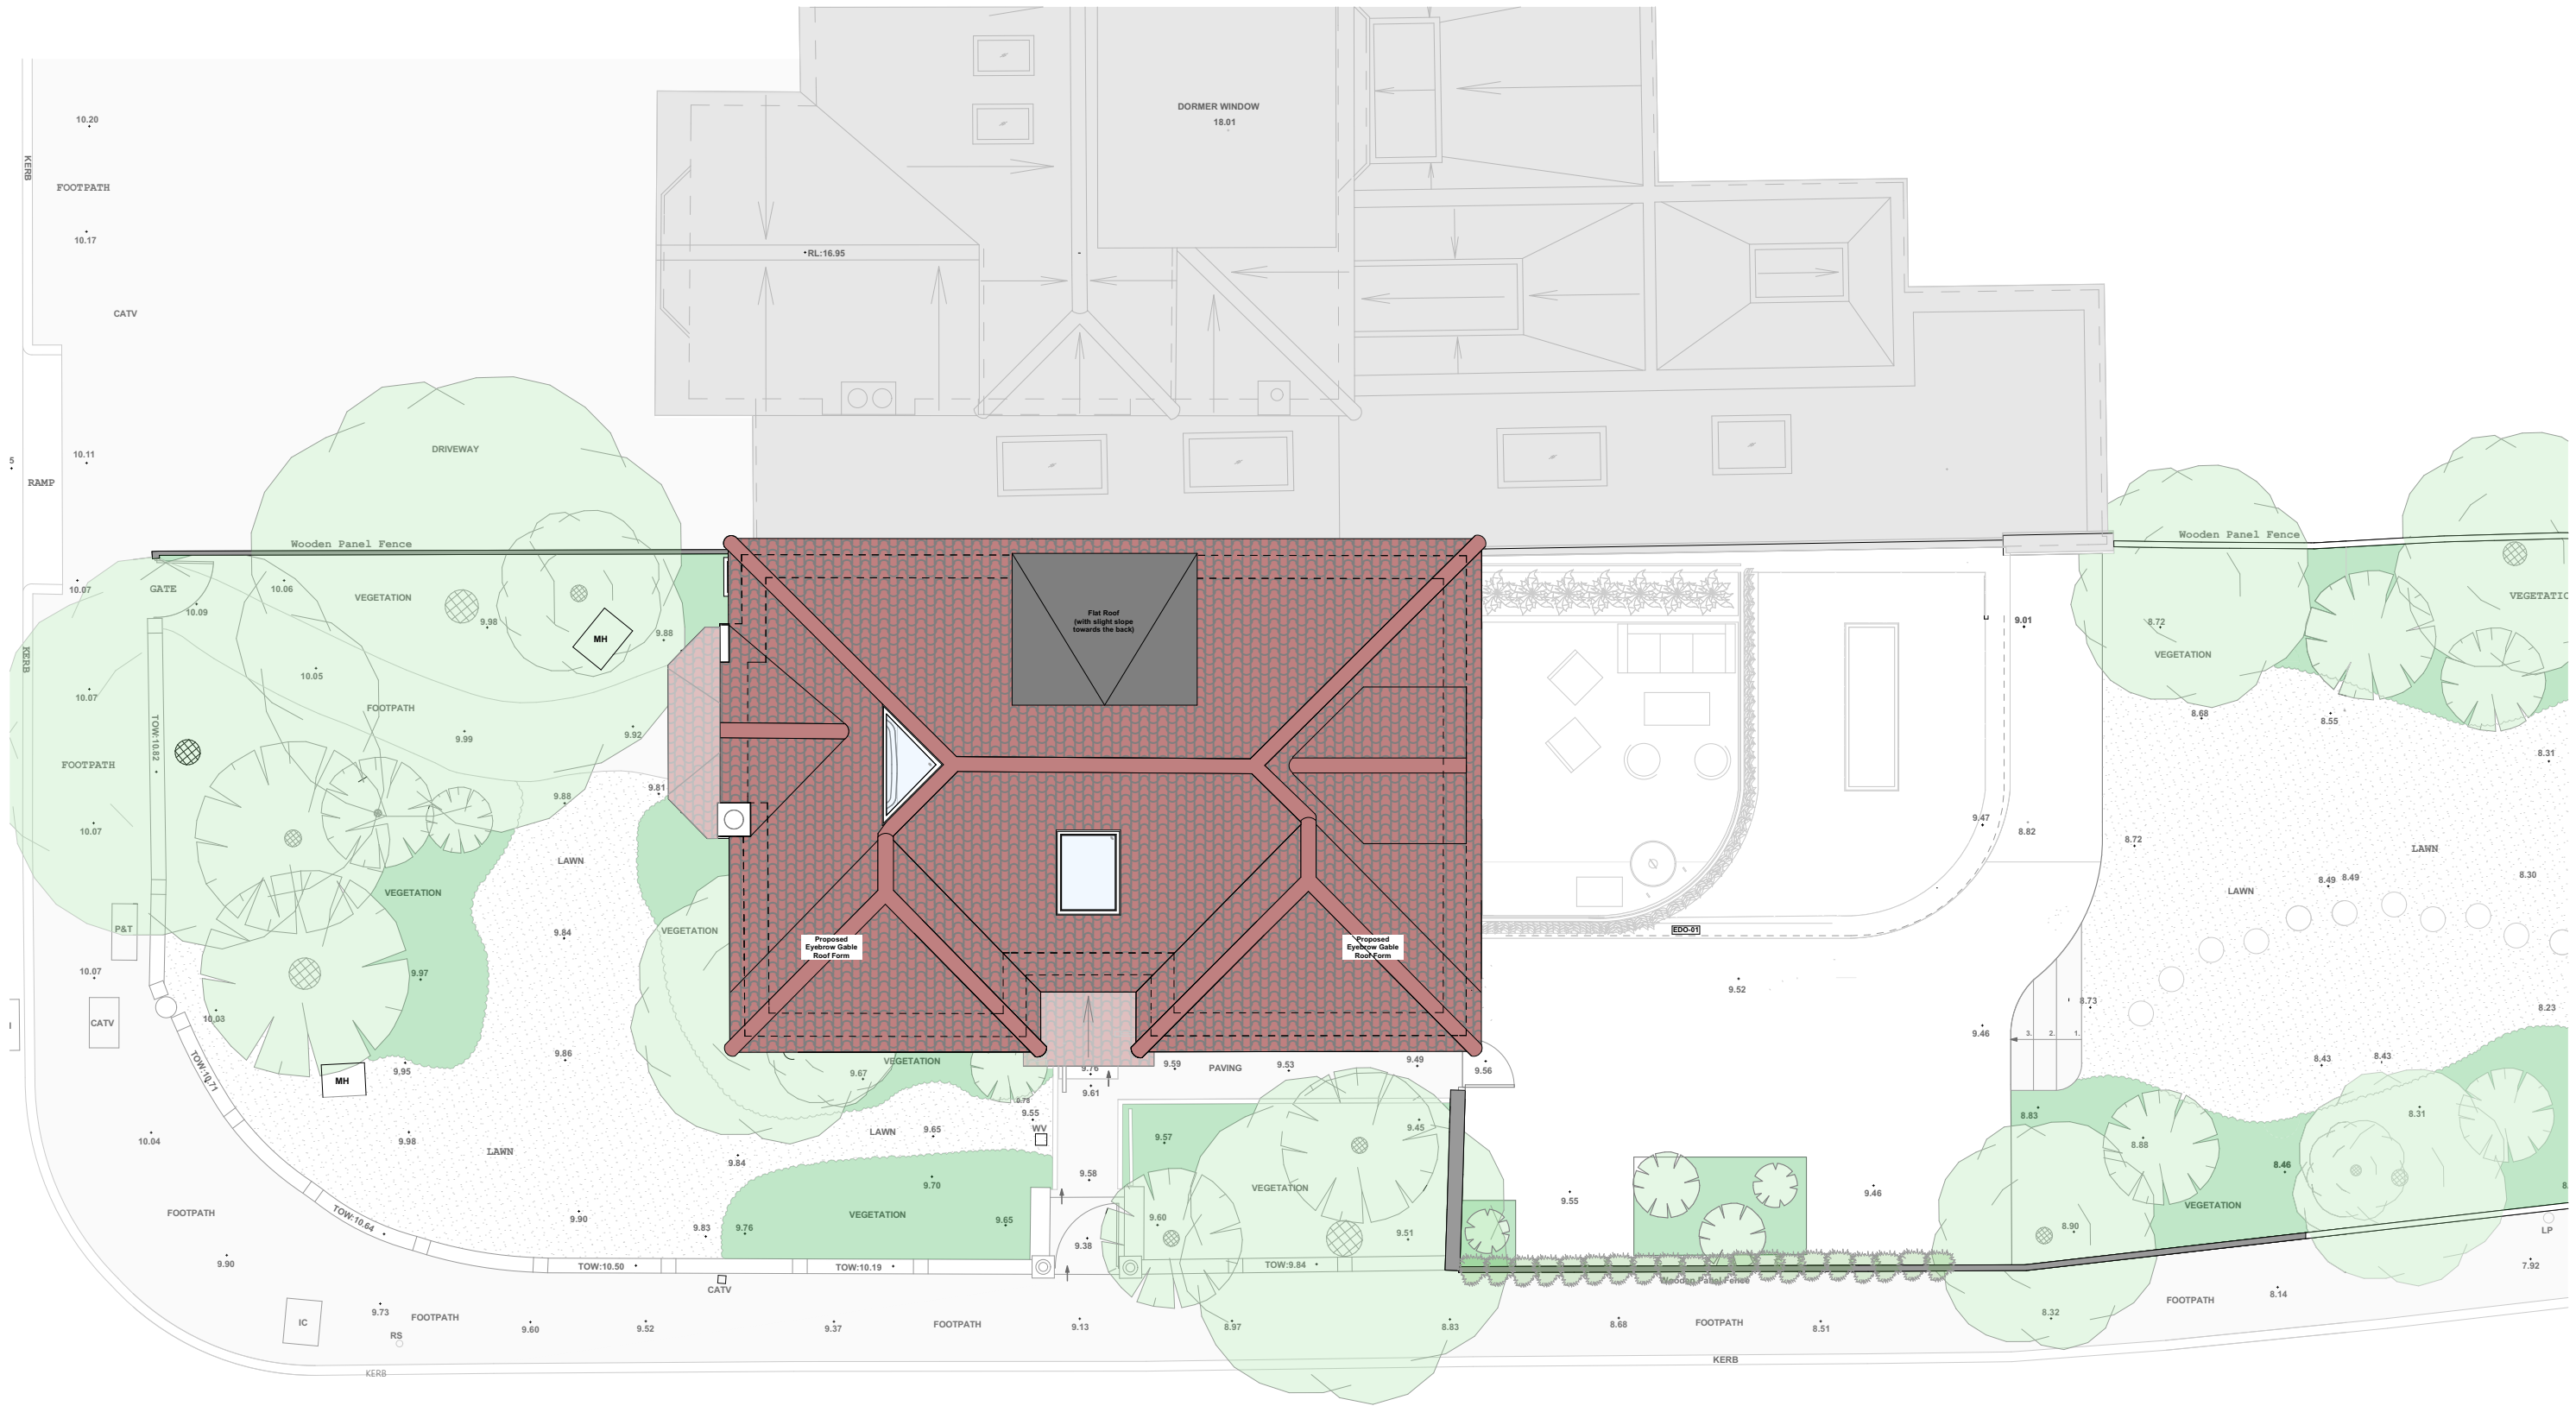




Architecture &
Interior Design
a. 1a Muswell Hill
London, N10 3TH
t. 0208 444 2070
w. crawfordpartnership.co.uk

Roof Plan (Prop)		Scale: 1:100 @ A3	
PROJECT NAME:	3 Shakespeare Gardens	PROJECT ID:	#Project Code
CLIENT:	Alex Hutton & Kate Fleming	DRAWING ID:	A.01.7.1
DRAWN:	AGS	REVISION:	DATE: 17/02/2026
CHECKED:	AC		

SCALE BAR:

 

0 2000 4000 6000 8000
Millimeters (mm)

NOTE:
Report all errors and discrepancies promptly to architects before proceeding with the works.
Figured dimensions to be worked to in all cases.
The contractor is responsible for checking dimensions, tolerances and references.
All structural information to be taken from the structural engineer's drawings.