




Refuse Store:

Steel frame bin store finished with timber cladding.
Accessible from above and front

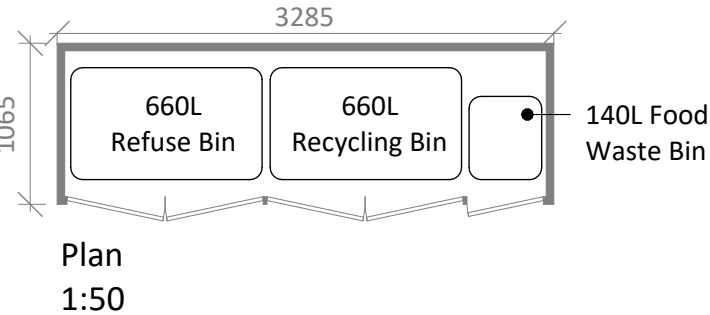

Cycle Store:

Semi-vertical steel bike storage rack

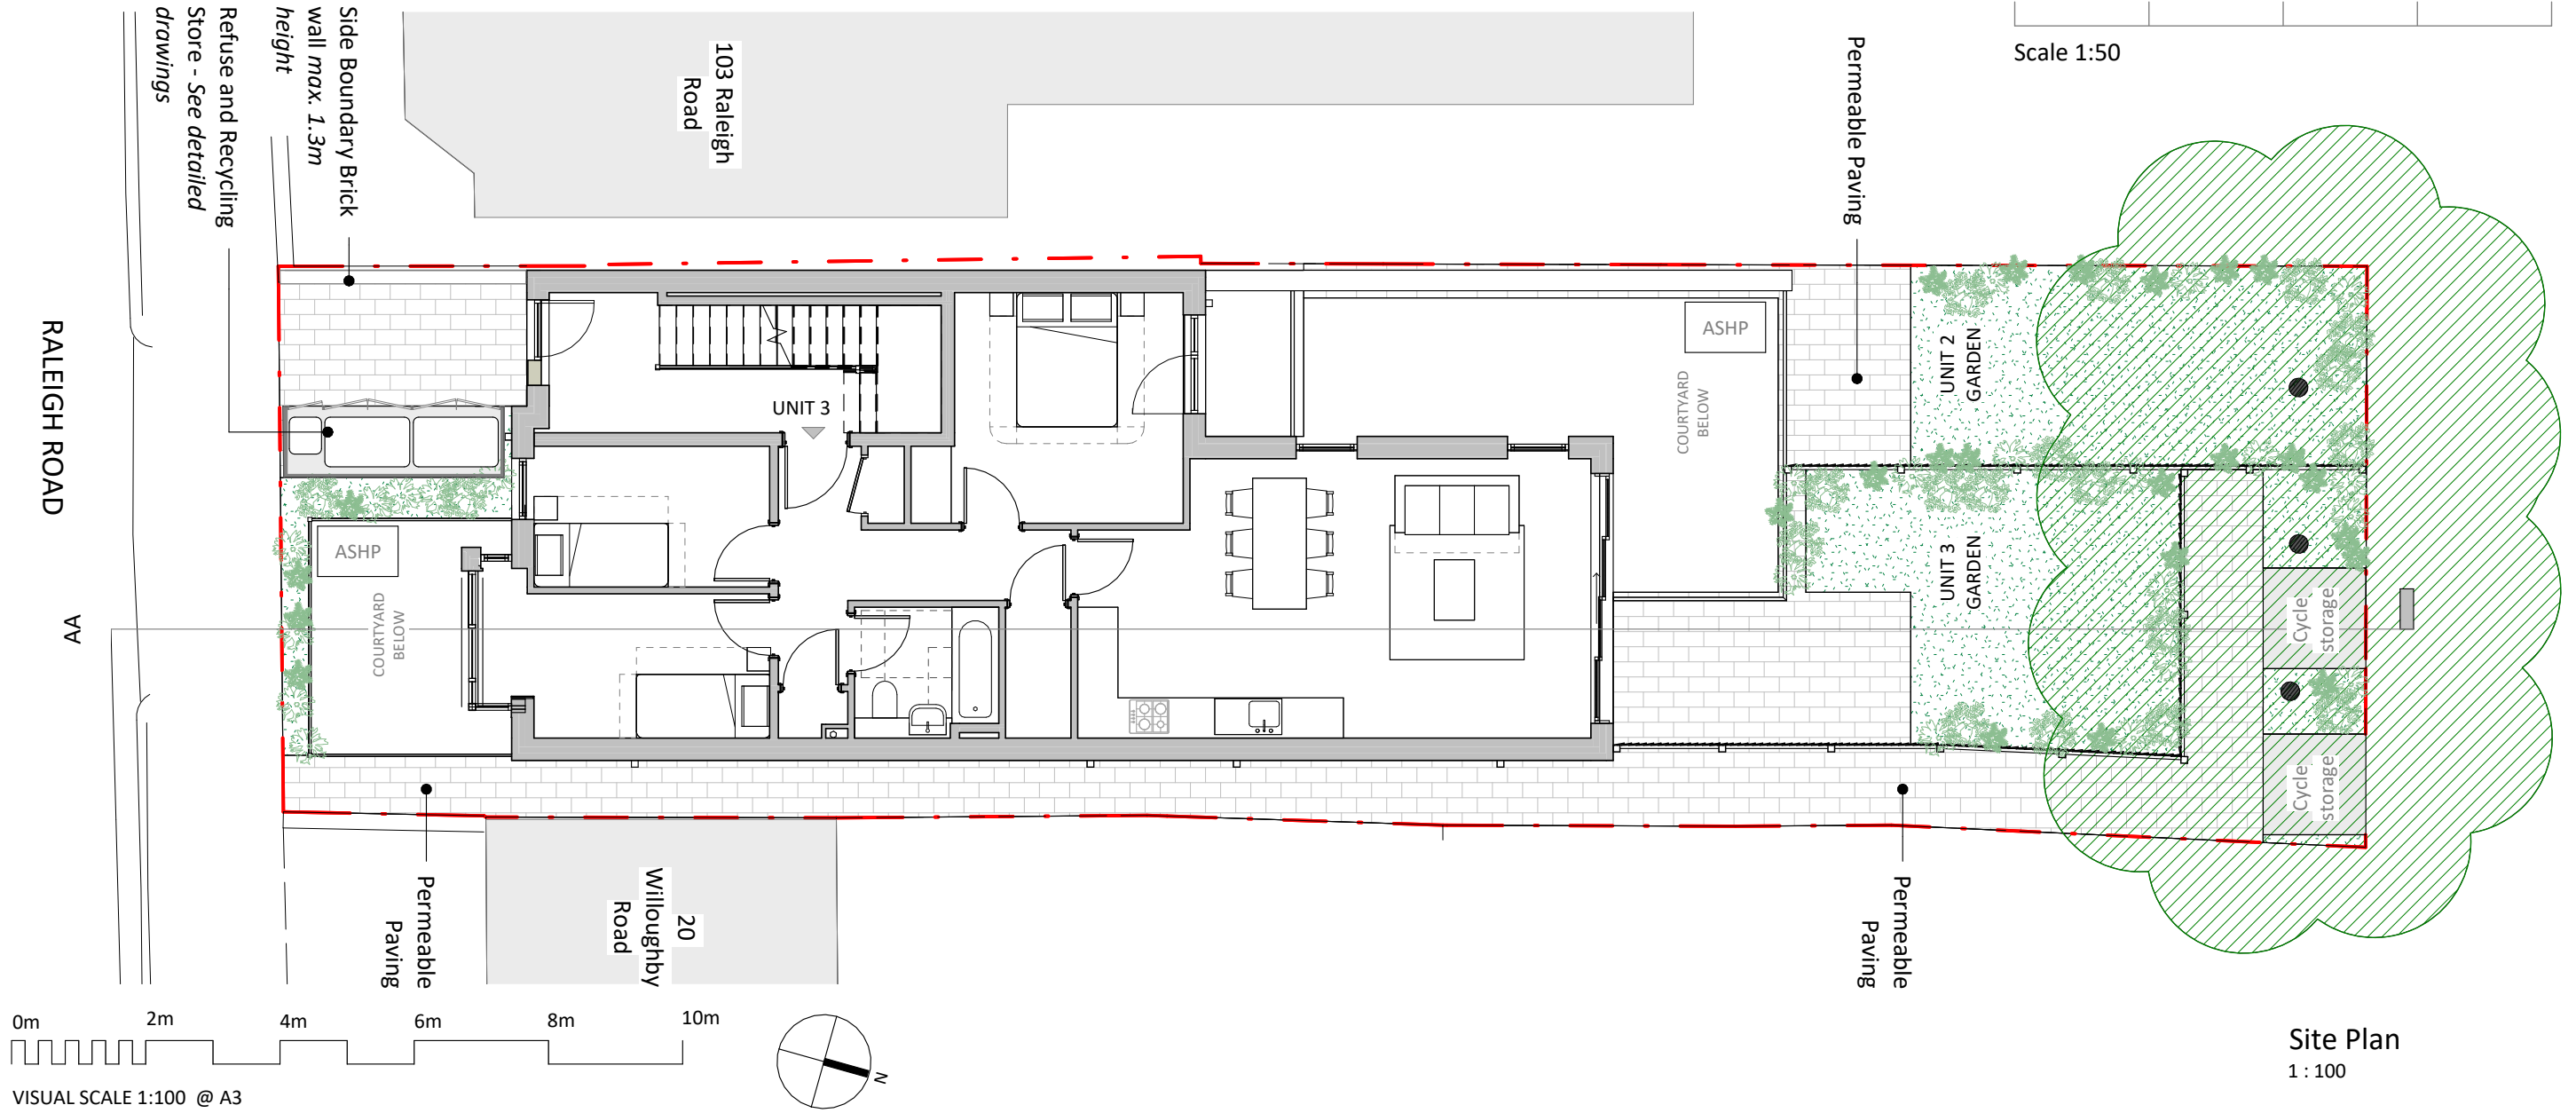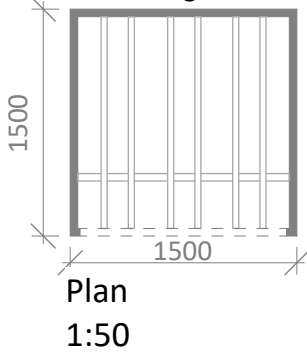

Rev	Date	Drawn	Description

Note:
Do Not Scale from Drawings- except for Local Authority Planning purposes only. These drawings are not intended for construction.

Copyright © Scott Sampson Architects Ltd. This drawing is the property of Scott Sampson Architects Ltd and is the subject of Intellectual Property Rights including copyright, patents, trade marks, design rights, protection from passing off, and the protection of confidential information and hence shall not be reproduced, copied, loaned or submitted to any other party without the written consent of Scott Sampson Architects Ltd.

scott & sampson architects

Project:	105 Raleigh Road, N8 0JD	Drawn:	MS
Client:	Miltiades Developments Ltd.	Checked:	MS
Title:	Proposed Site Plan	Date:	22/10/2024
Scale @ A1:	As indicated	Status:	Planning
Dwg No:	1691. P1.03	Revision:	