


NOTES


RL** DENOTES ROOFLIGHT ABOVE.
REFER TO DRAWING No's 110, 120 & 130
FOR ADDITIONAL INFORMATION.

PROPOSED EXTERNAL WALLS TO BE
BRICKWORK TO MATCH EXISTING.
INTERNAL FINISH TO WALLS TO BE DRYLINED
AND PLASTERED.

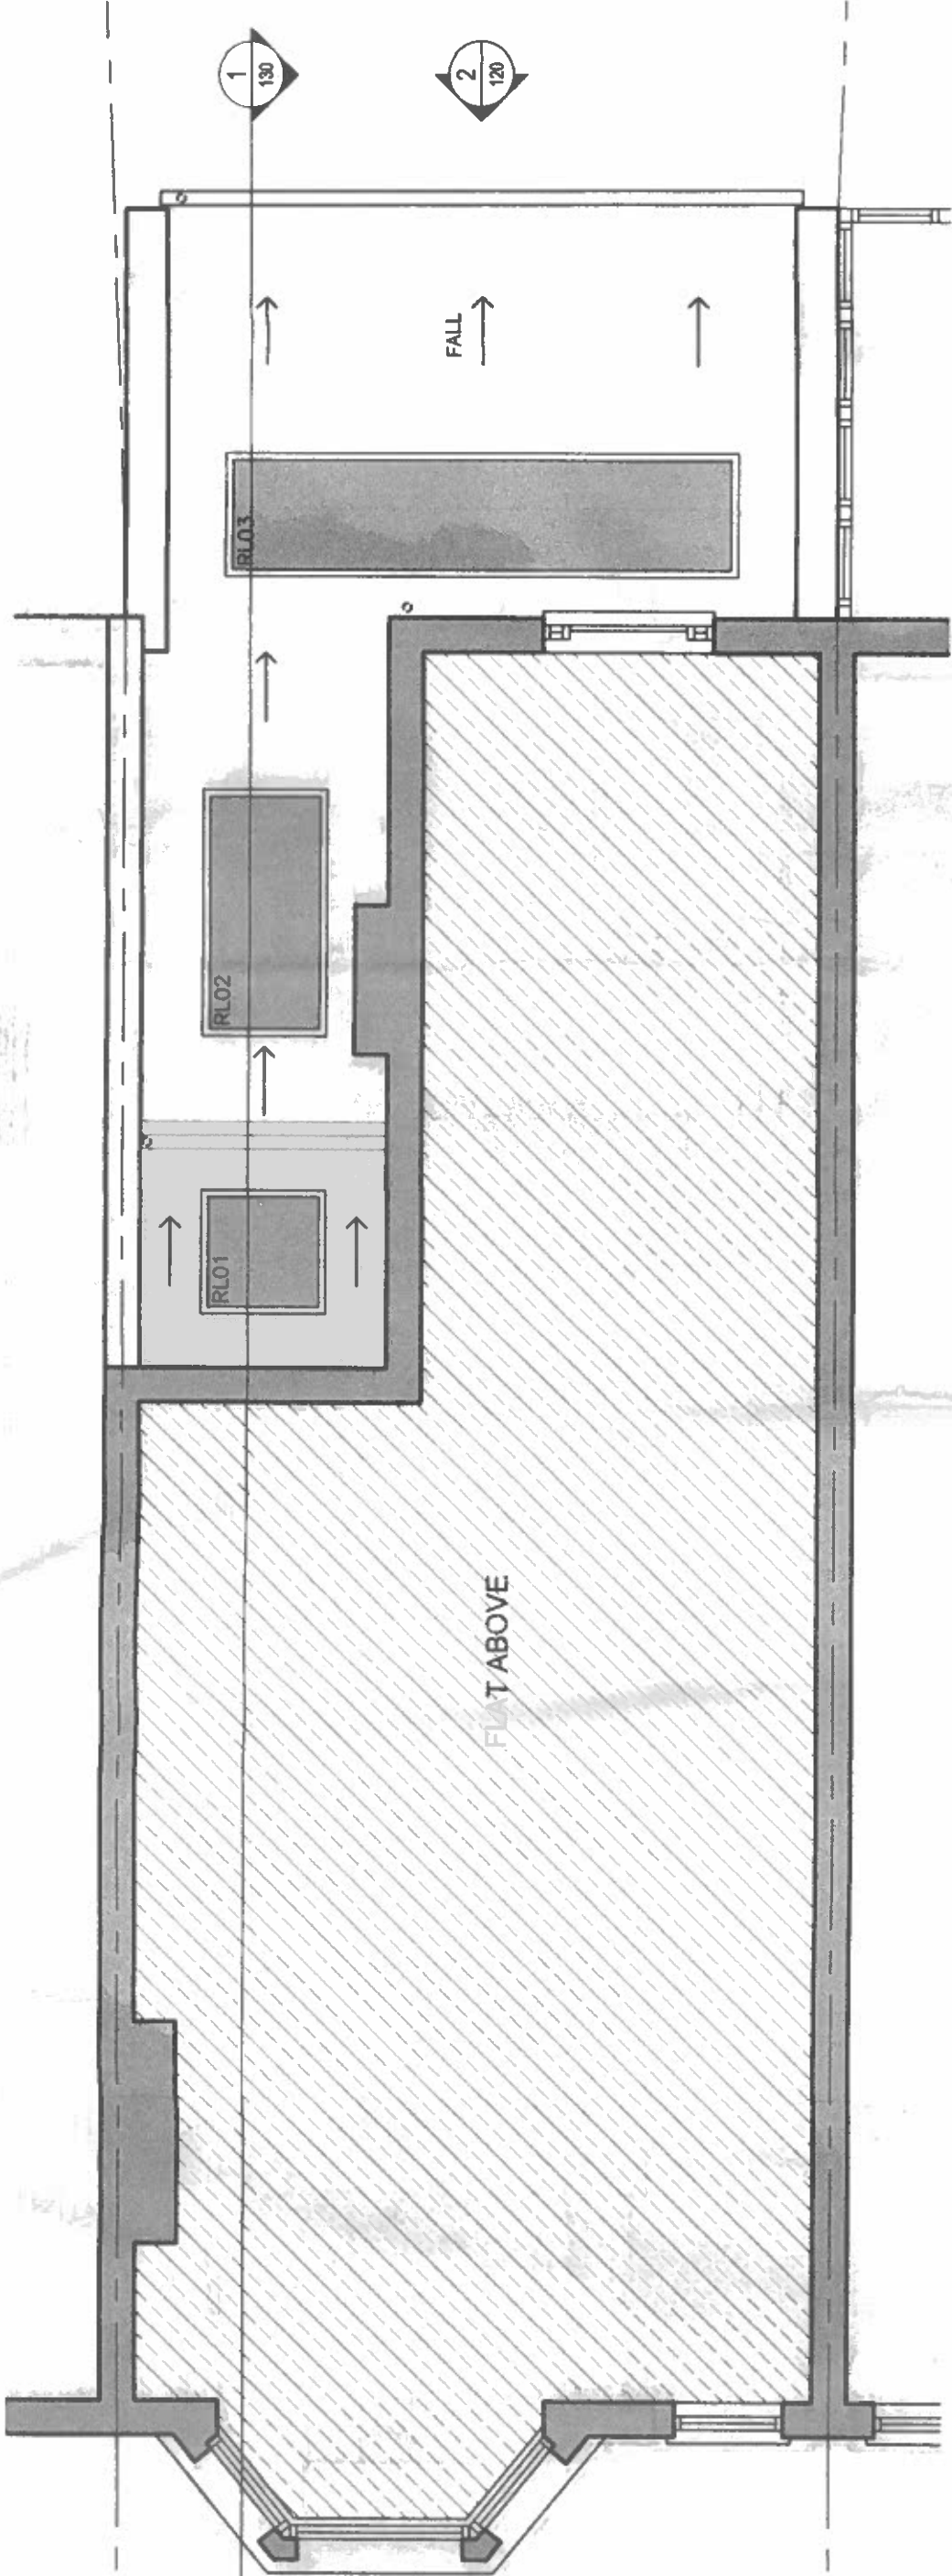

1 ROOF PLAN
SCALE 1:50@A3
PROPOSED

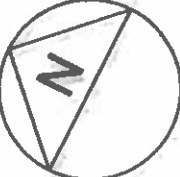

		NOTES DO NOT SCALE FROM THIS DRAWING. ALL DIMENSIONS TO BE CHECKED ON SITE. NO DEVIATION MAY BE MADE FROM THE DETAILS SHOWN ON THIS DRAWING WITHOUT PRIOR PERMISSION OF THE ARCHITECT. COPYRIGHT PROTECTED.	ORIGINAL A3 REV DATE DESCRIPTION	PROJECT No 19/010		DATE 10/01/20	SCALE 1:50	CLIENT Mr & Mrs Sargeant	AUSTEN ARCHITECTURE E: info@austenarchitecture.com M: 07867 980001 www.austenarchitecture.com
				TITLE PROPOSED ROOF PLAN		DRAWING No 111	STATUS /P	REV /00	