


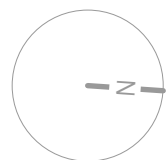

RIBA Plan of Work Stage 3

Proposed Block Plan



Christopher Tredway Architects

3rd Floor, 175 - 176 Tottenham Court Road, London W1T 7NX.

E Mail: office@christredway.co.uk

Phone: +44 (0)20 7101 9336

9 Sheldon Avenue

Site: 9 Sheldon Avenue, Highgate, London N6 4JS.

Title: Proposed Block Plan

Date: 19/02/2026


Job No: 145

Drawing No: 145 / AP01

Revision: /

Scale: 1:500 @ 100% A3 L

© Christopher Tredway Architects Ltd. 2026

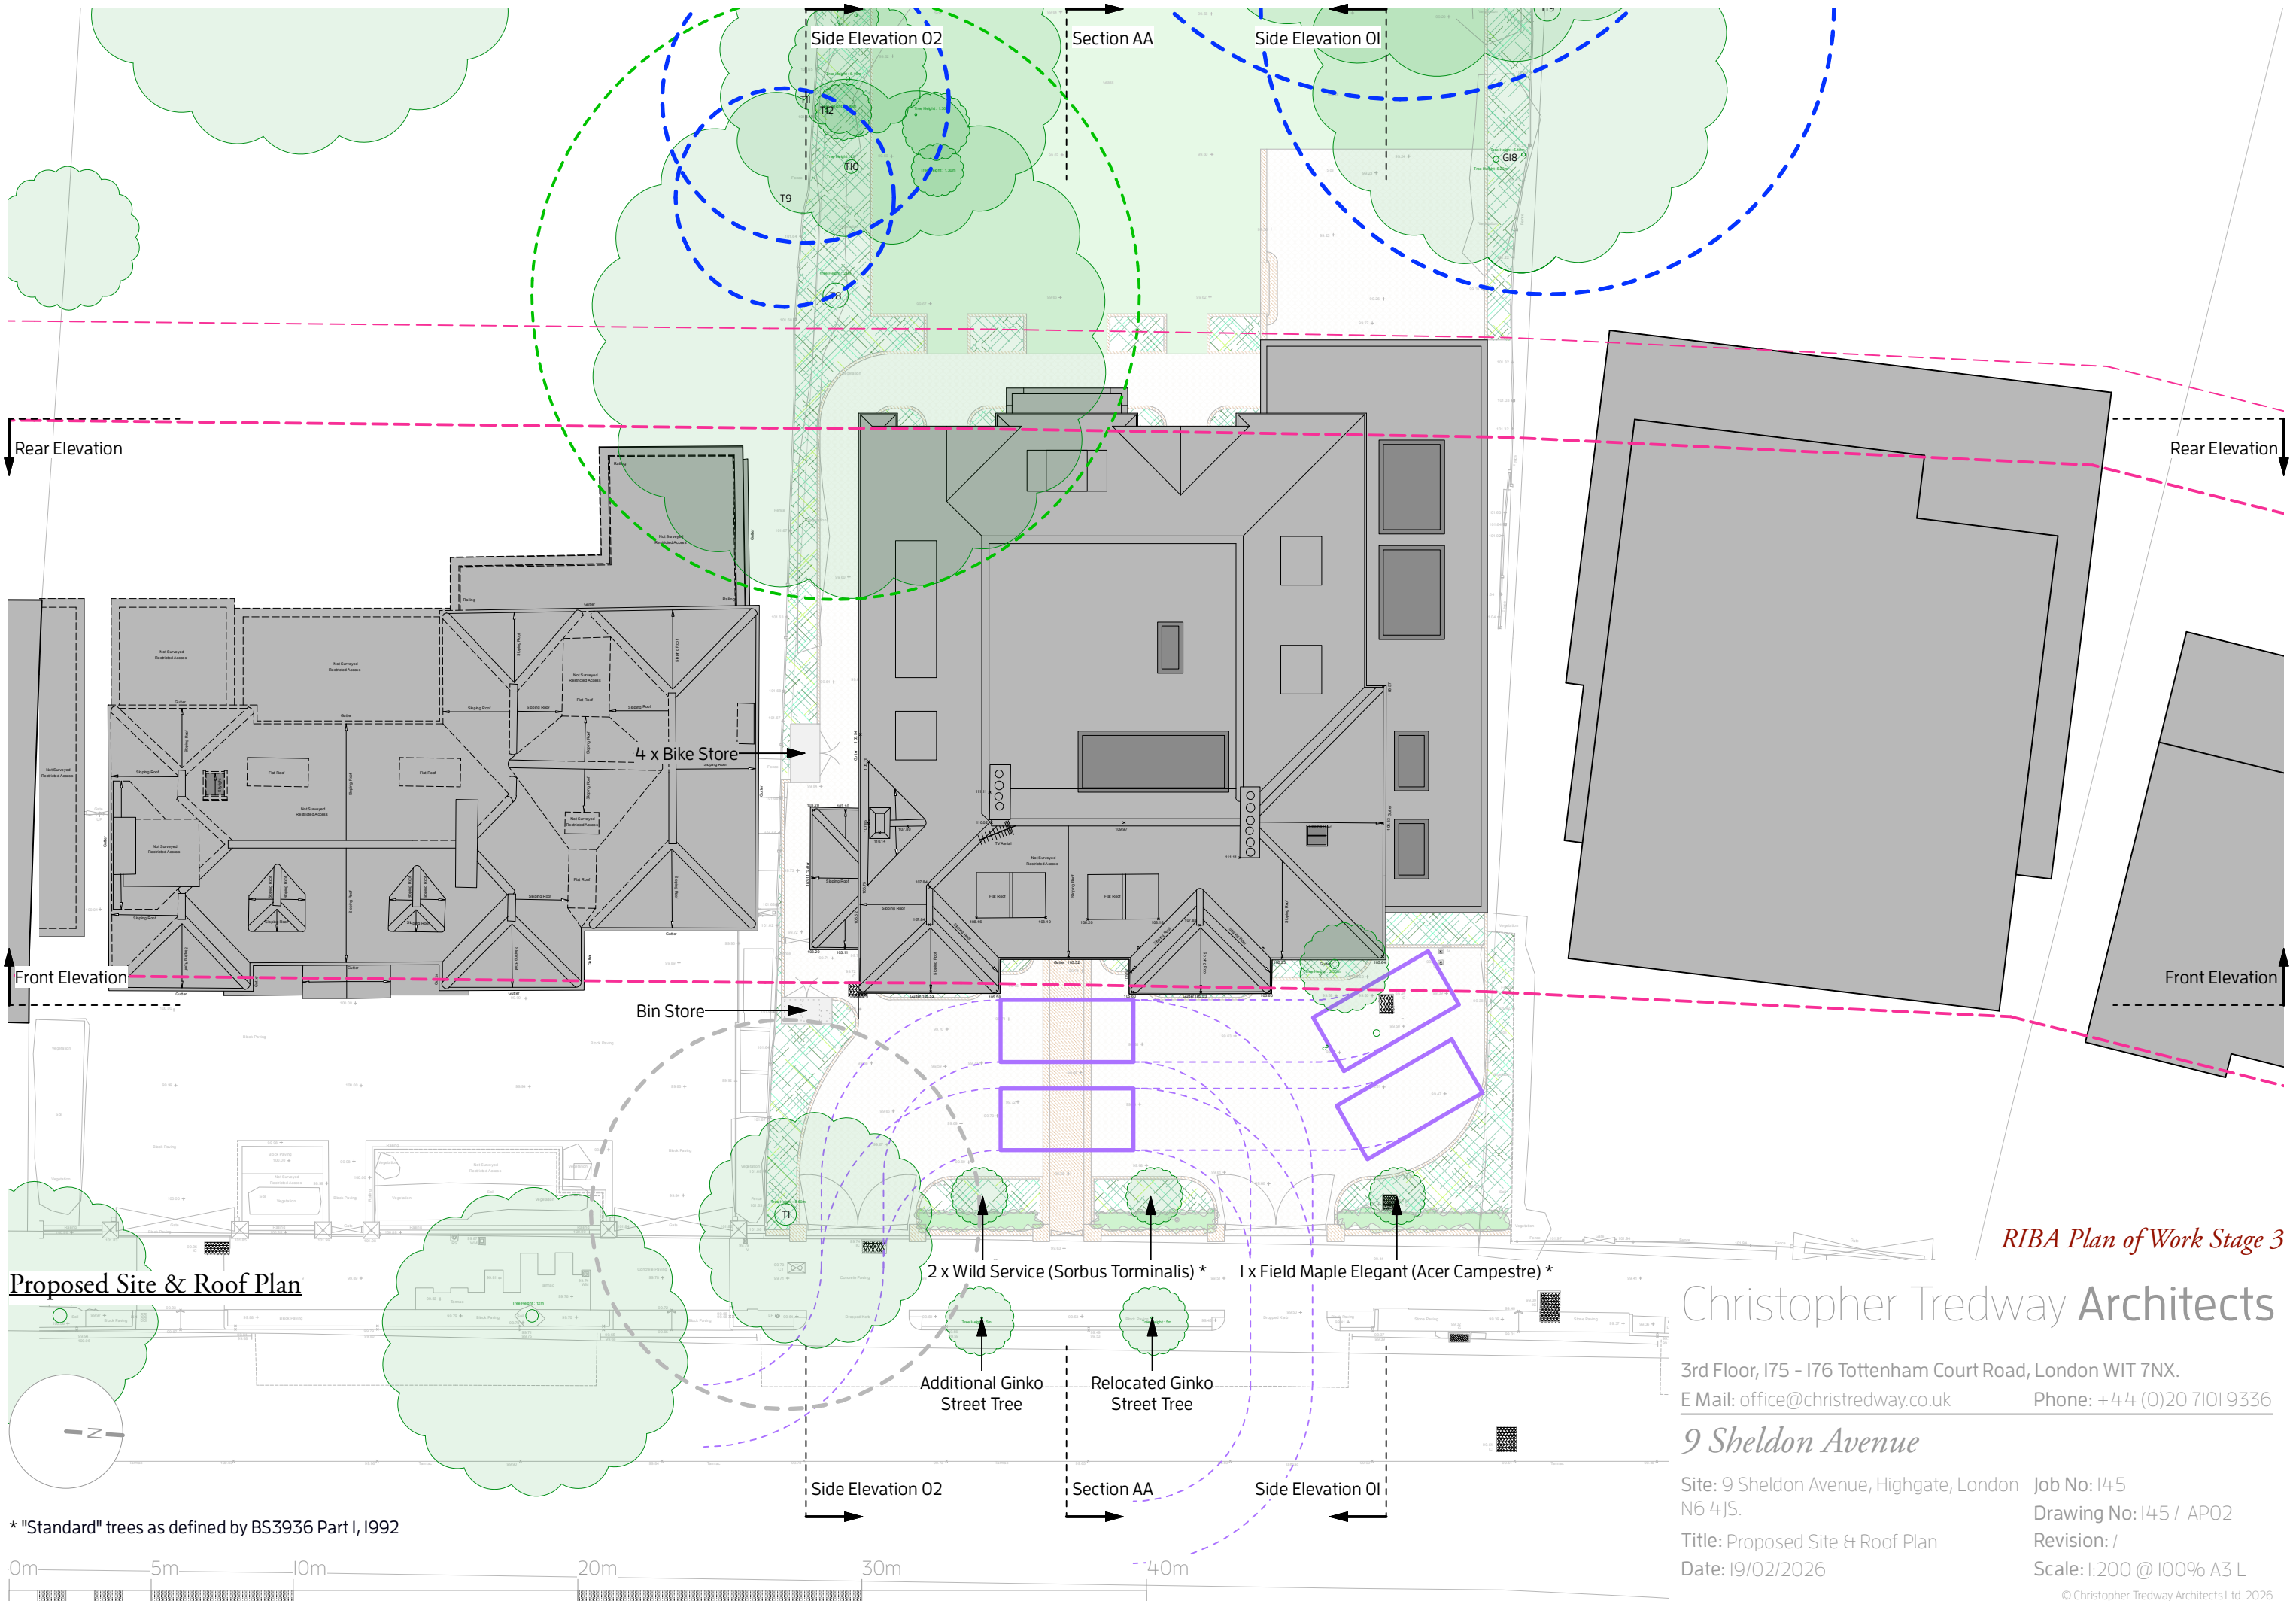


RIBA Plan of Work Stage 3

Christopher Tredway Architects


3rd Floor, 175 - 176 Tottenham Court Road, London W1T 7NX.
E Mail: office@chrestredway.co.uk Phone: +44 (0)20 7101 9336

9 Sheldon Avenue

Site: 9 Sheldon Avenue, Highgate, London N6 4JS. Job No: 145
Drawing No: 145 / AP02
Title: Proposed Site & Roof Plan Revision: /
Date: 19/02/2026 Scale: 1:200 @ 100% A3 L
© Christopher Tredway Architects Ltd. 2026

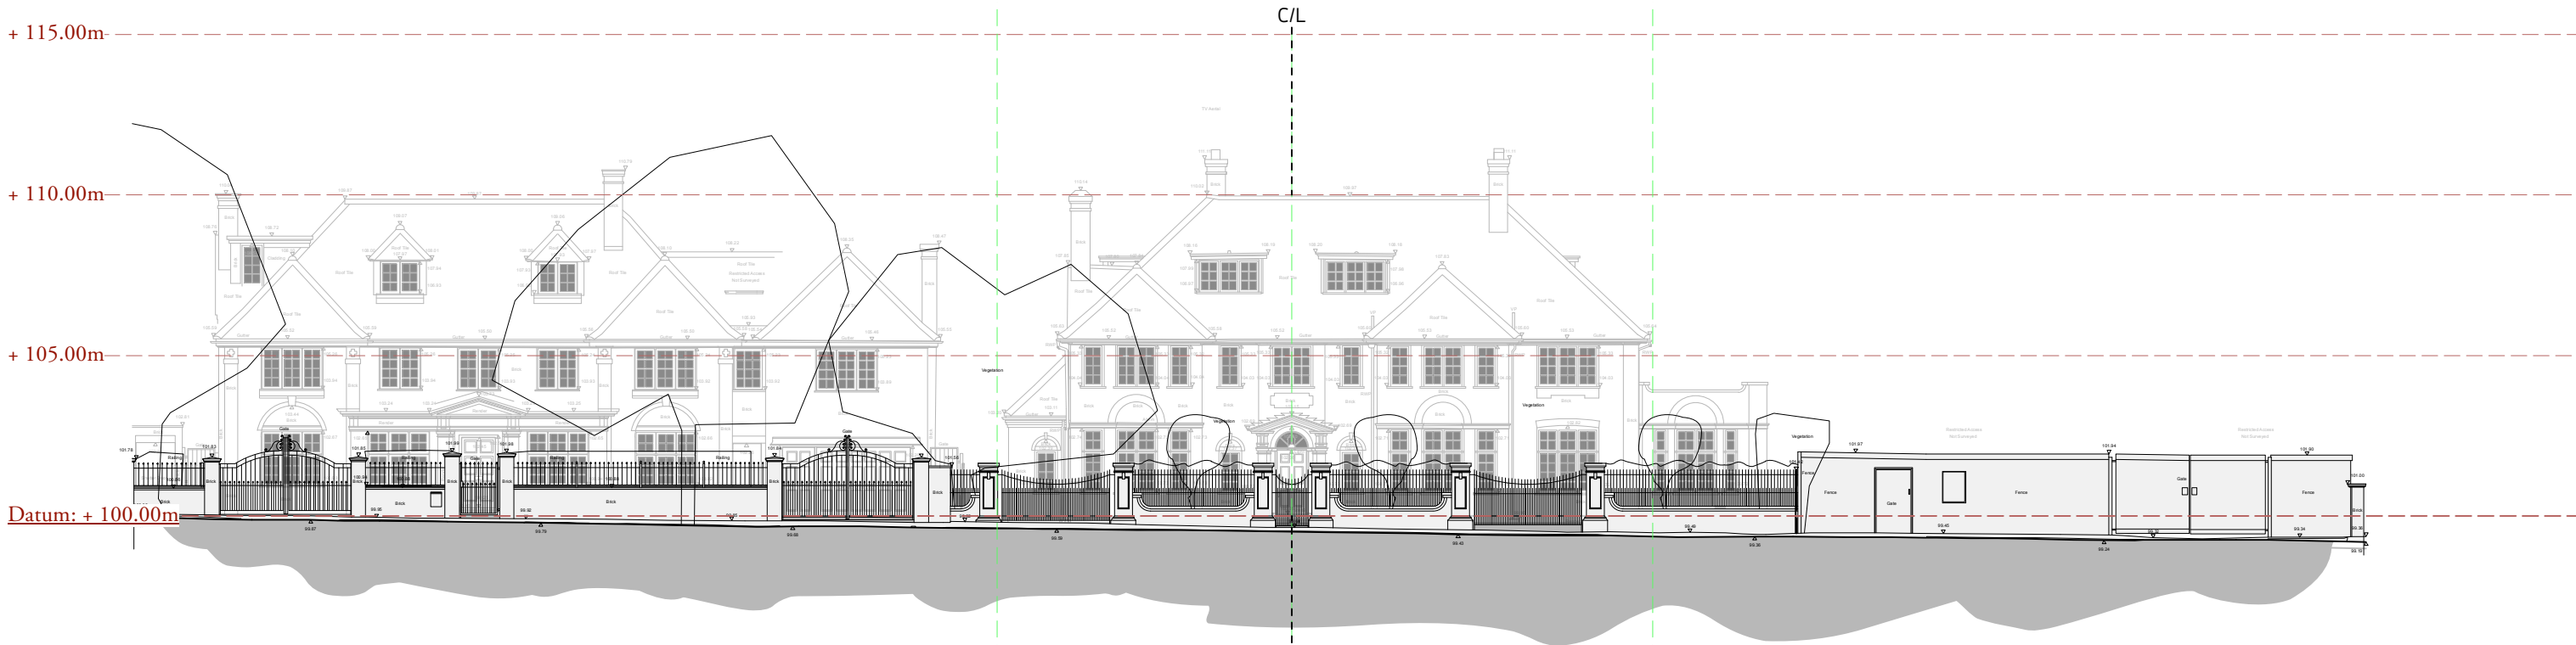

Proposed Context Elevation - Front

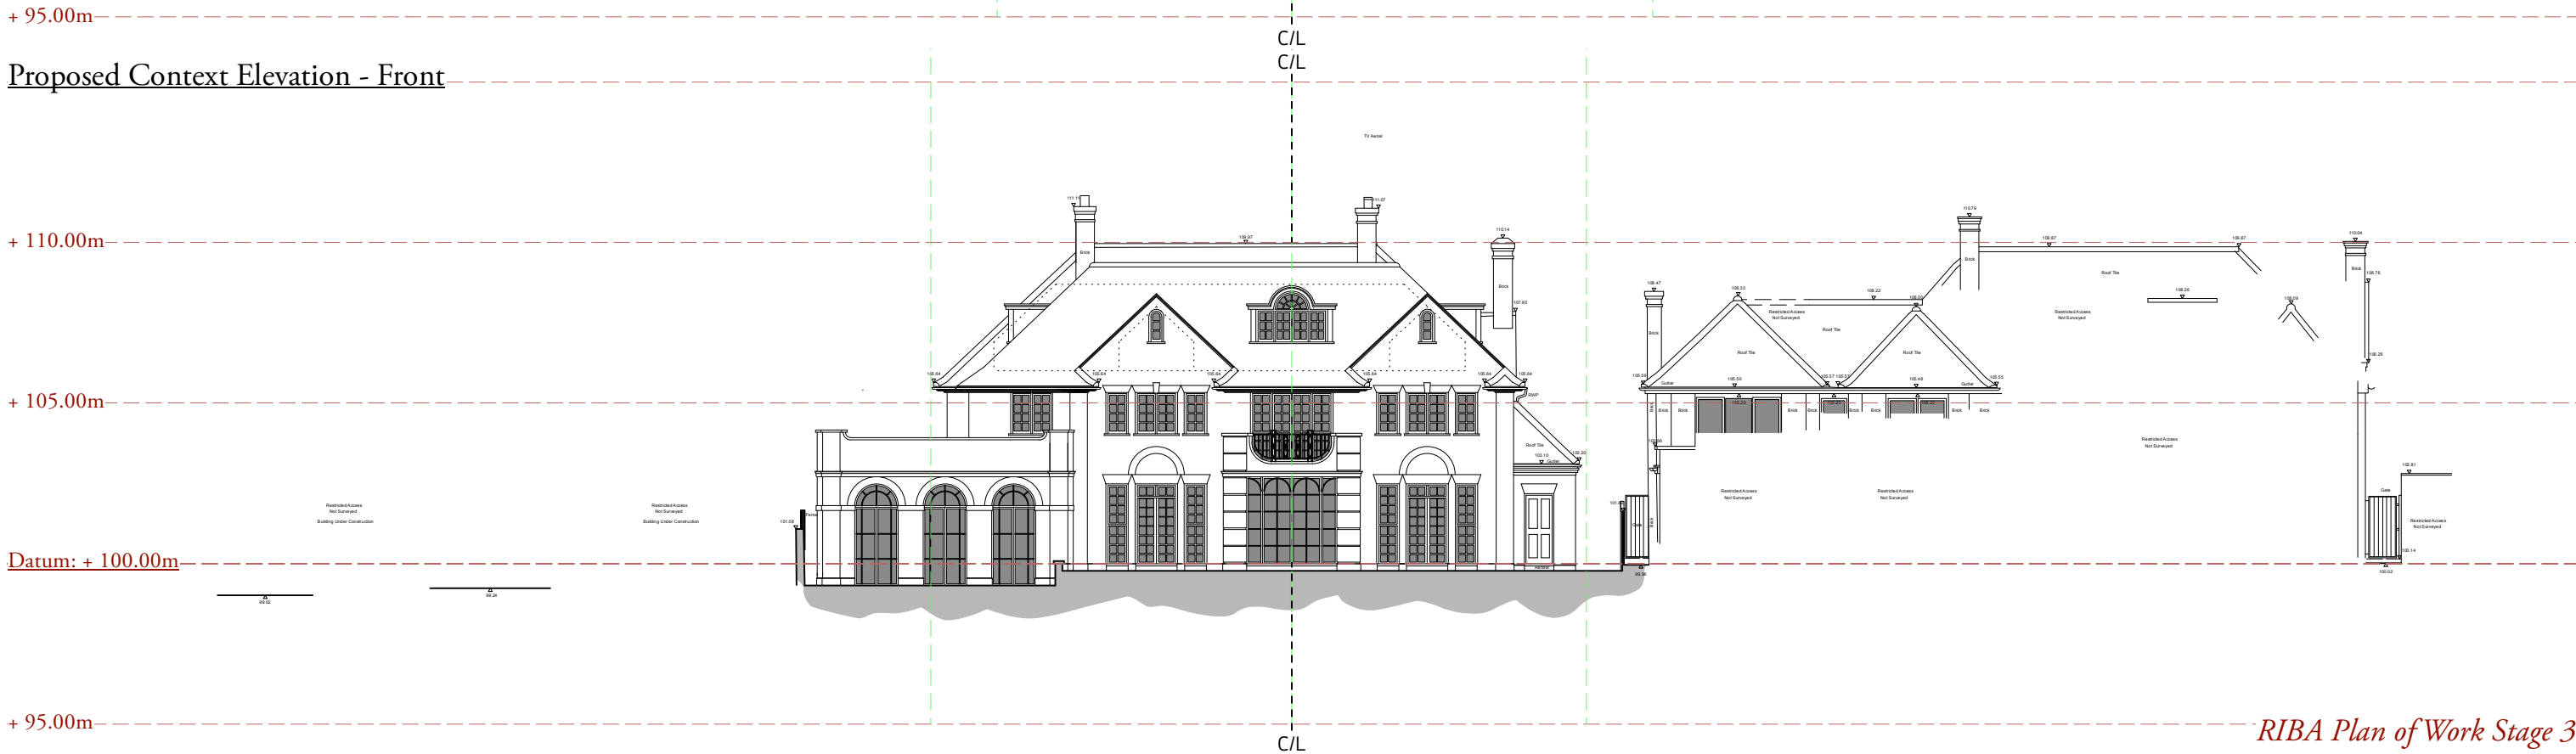

Proposed Context Elevation - Rear

RIBA Plan of Work Stage 3


Christopher Tredway Architects

3rd Floor, 175 - 176 Tottenham Court Road, London W1T 7NX.
E Mail: office@christredway.co.uk Phone: +44 (0)20 7101 9336

9 Sheldon Avenue

Site: 9 Sheldon Avenue, Highgate, London N6 4JS. Job No: 145
Drawing No: 145 / AP03
Title: Proposed Context Elevations Revision: /
Date: 19/02/2026 Scale: 1:200 @ 100% A3 L

© Christopher Tredway Architects Ltd. 2026

 

+ 115.00m


+ 110.00m

+ 105.00m

Datum: + 100.00m

+ 95.00m

Proposed Front Elevation

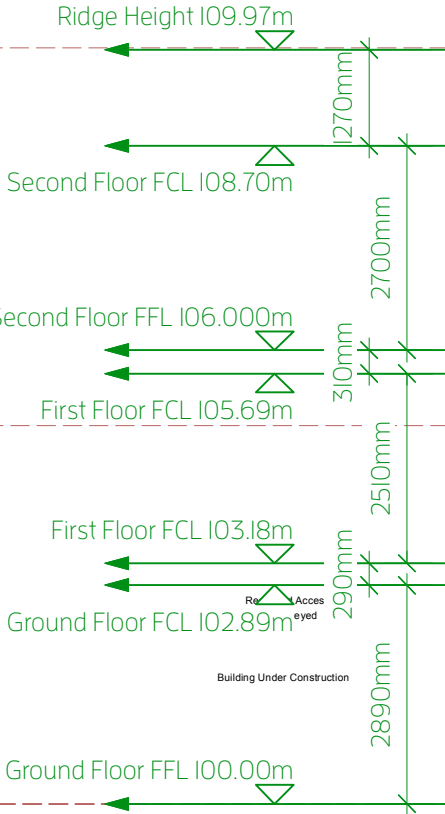


RIBA Plan of Work Stage 3

Christopher Tredway Architects

3rd Floor, 175 - 176 Tottenham Court Road, London W1T 7NX.
E Mail: office@chrestredway.co.uk Phone: +44 (0)20 7101 9336

9 Sheldon Avenue

Site: 9 Sheldon Avenue, Highgate, London N6 4JS. Job No: 145
Drawing No: 145 / AP04
Title: Proposed Front Elevation Revision: /
Date: 19/02/2026 Scale: 1:100 @ 100% A3 L

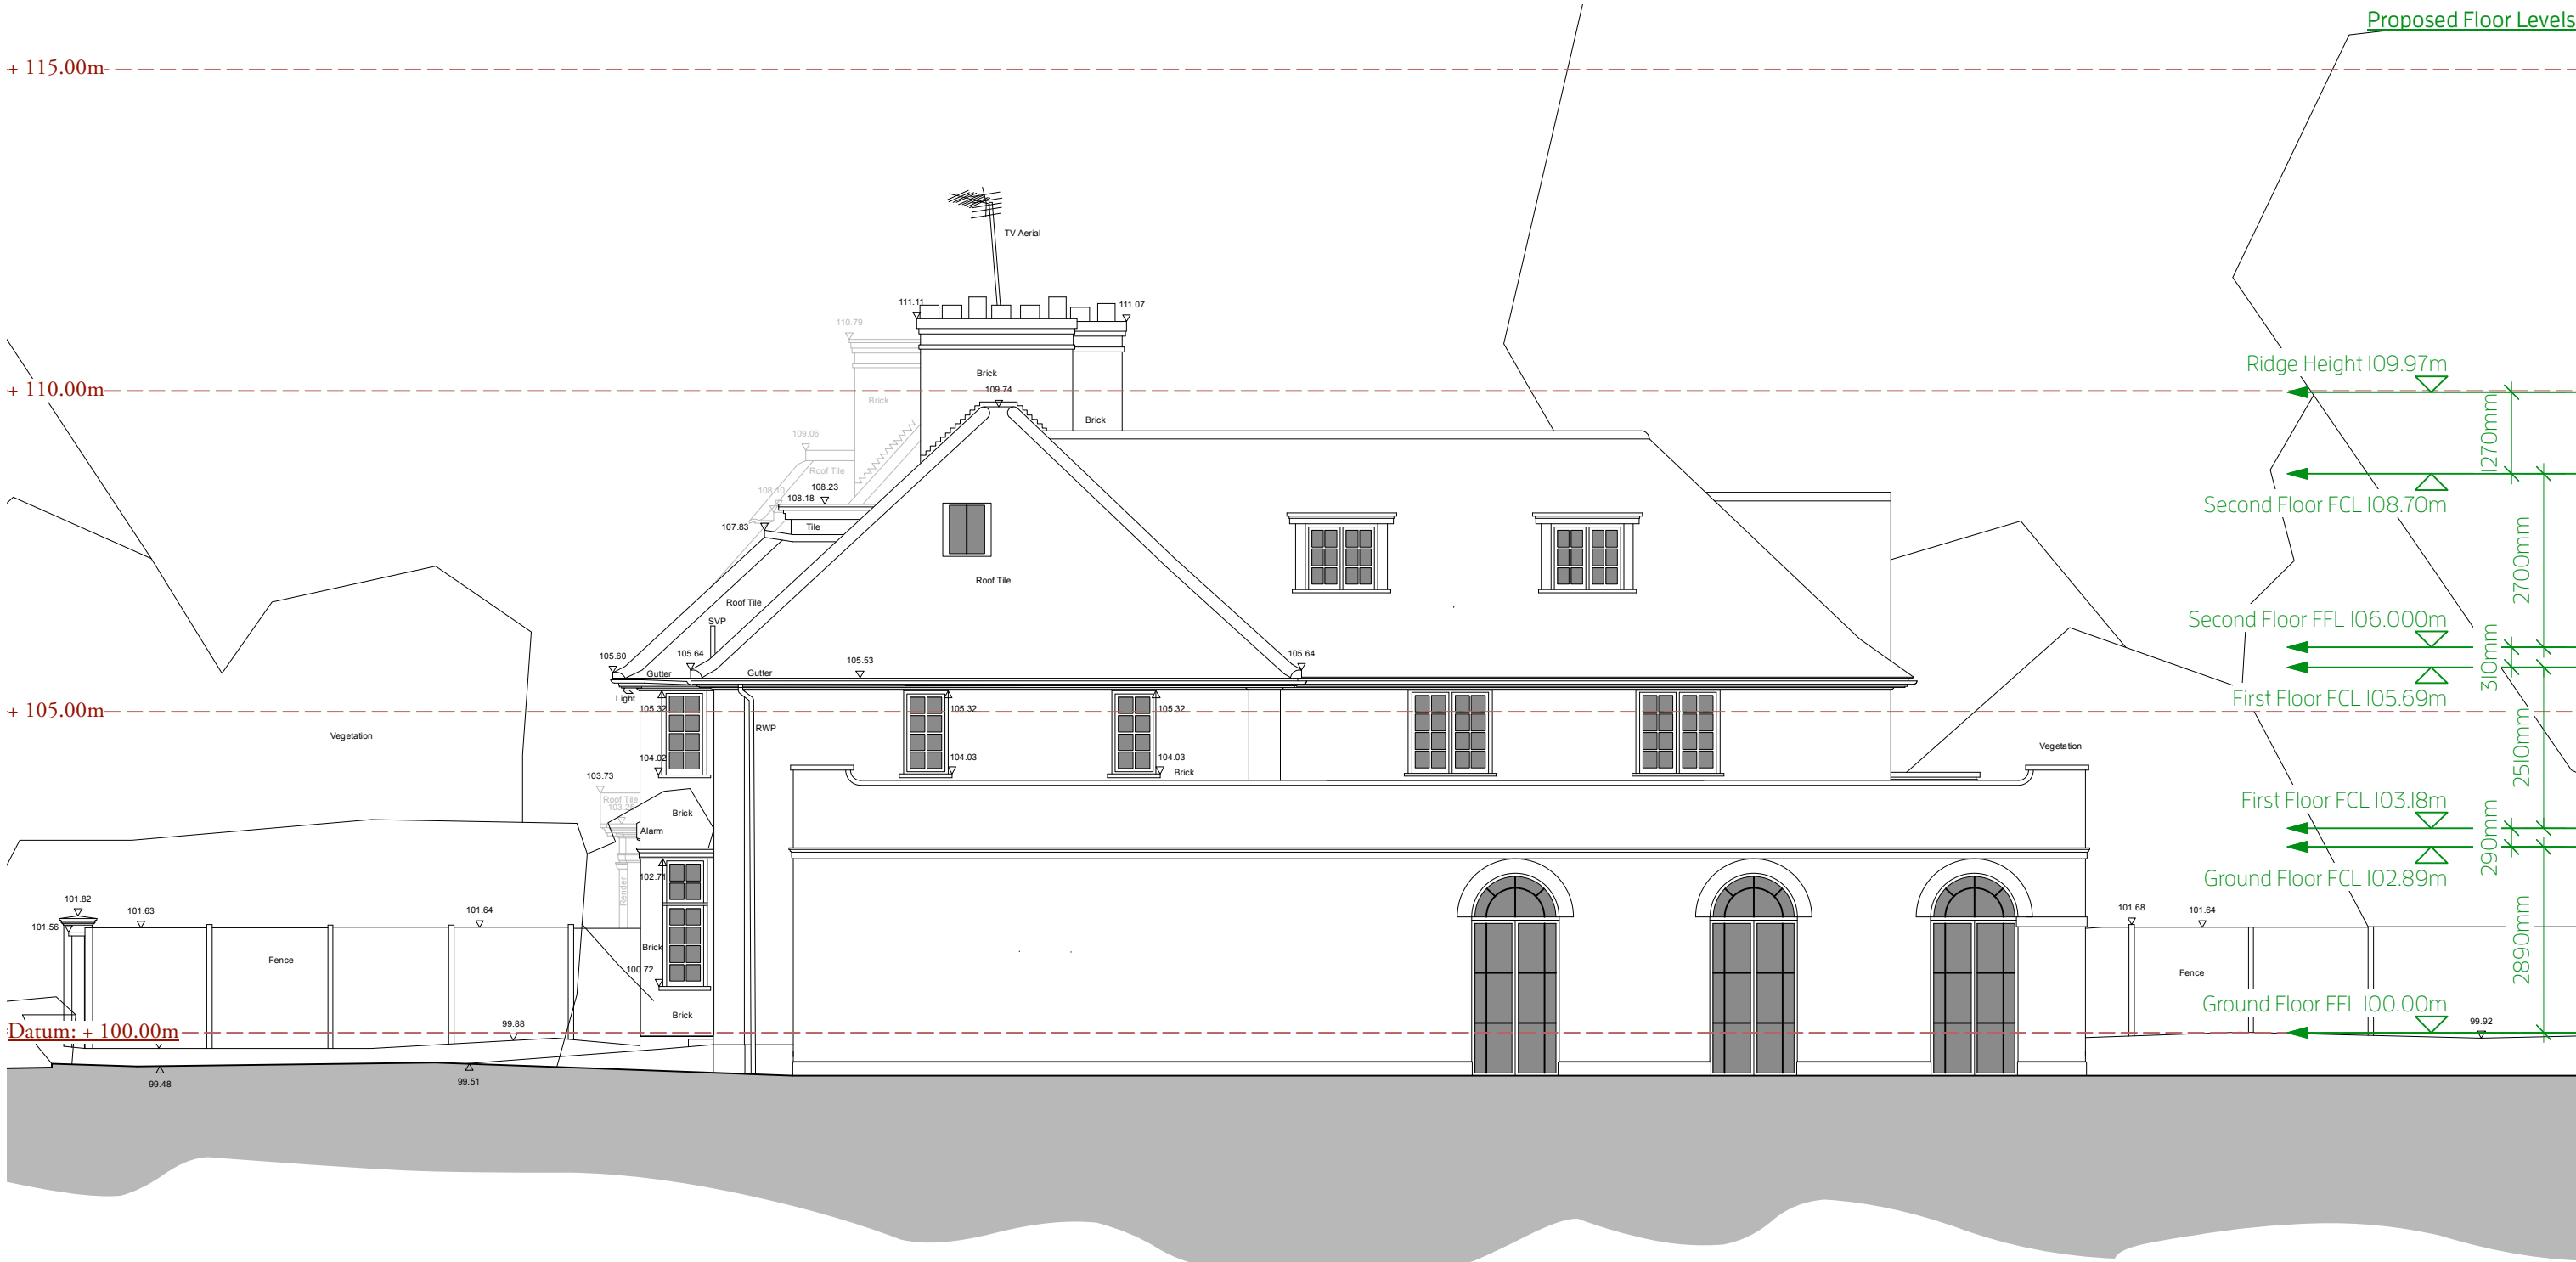

Proposed Side 01 Elevation

RIBA Plan of Work Stage 3

Christopher Tredway Architects


3rd Floor, 175 - 176 Tottenham Court Road, London W1T 7NX.
E Mail: office@christredway.co.uk Phone: +44 (0)20 7101 9336

9 Sheldon Avenue

Site: 9 Sheldon Avenue, Highgate, London N6 4JS. Job No: 145
Drawing No: 145 / AP05
Title: Proposed Side Elevation 01 Revision: /
Date: 19/02/2026 Scale: 1:100 @ 100% A3 L

© Christopher Tredway Architects Ltd. 2026

Proposed Floor Levels

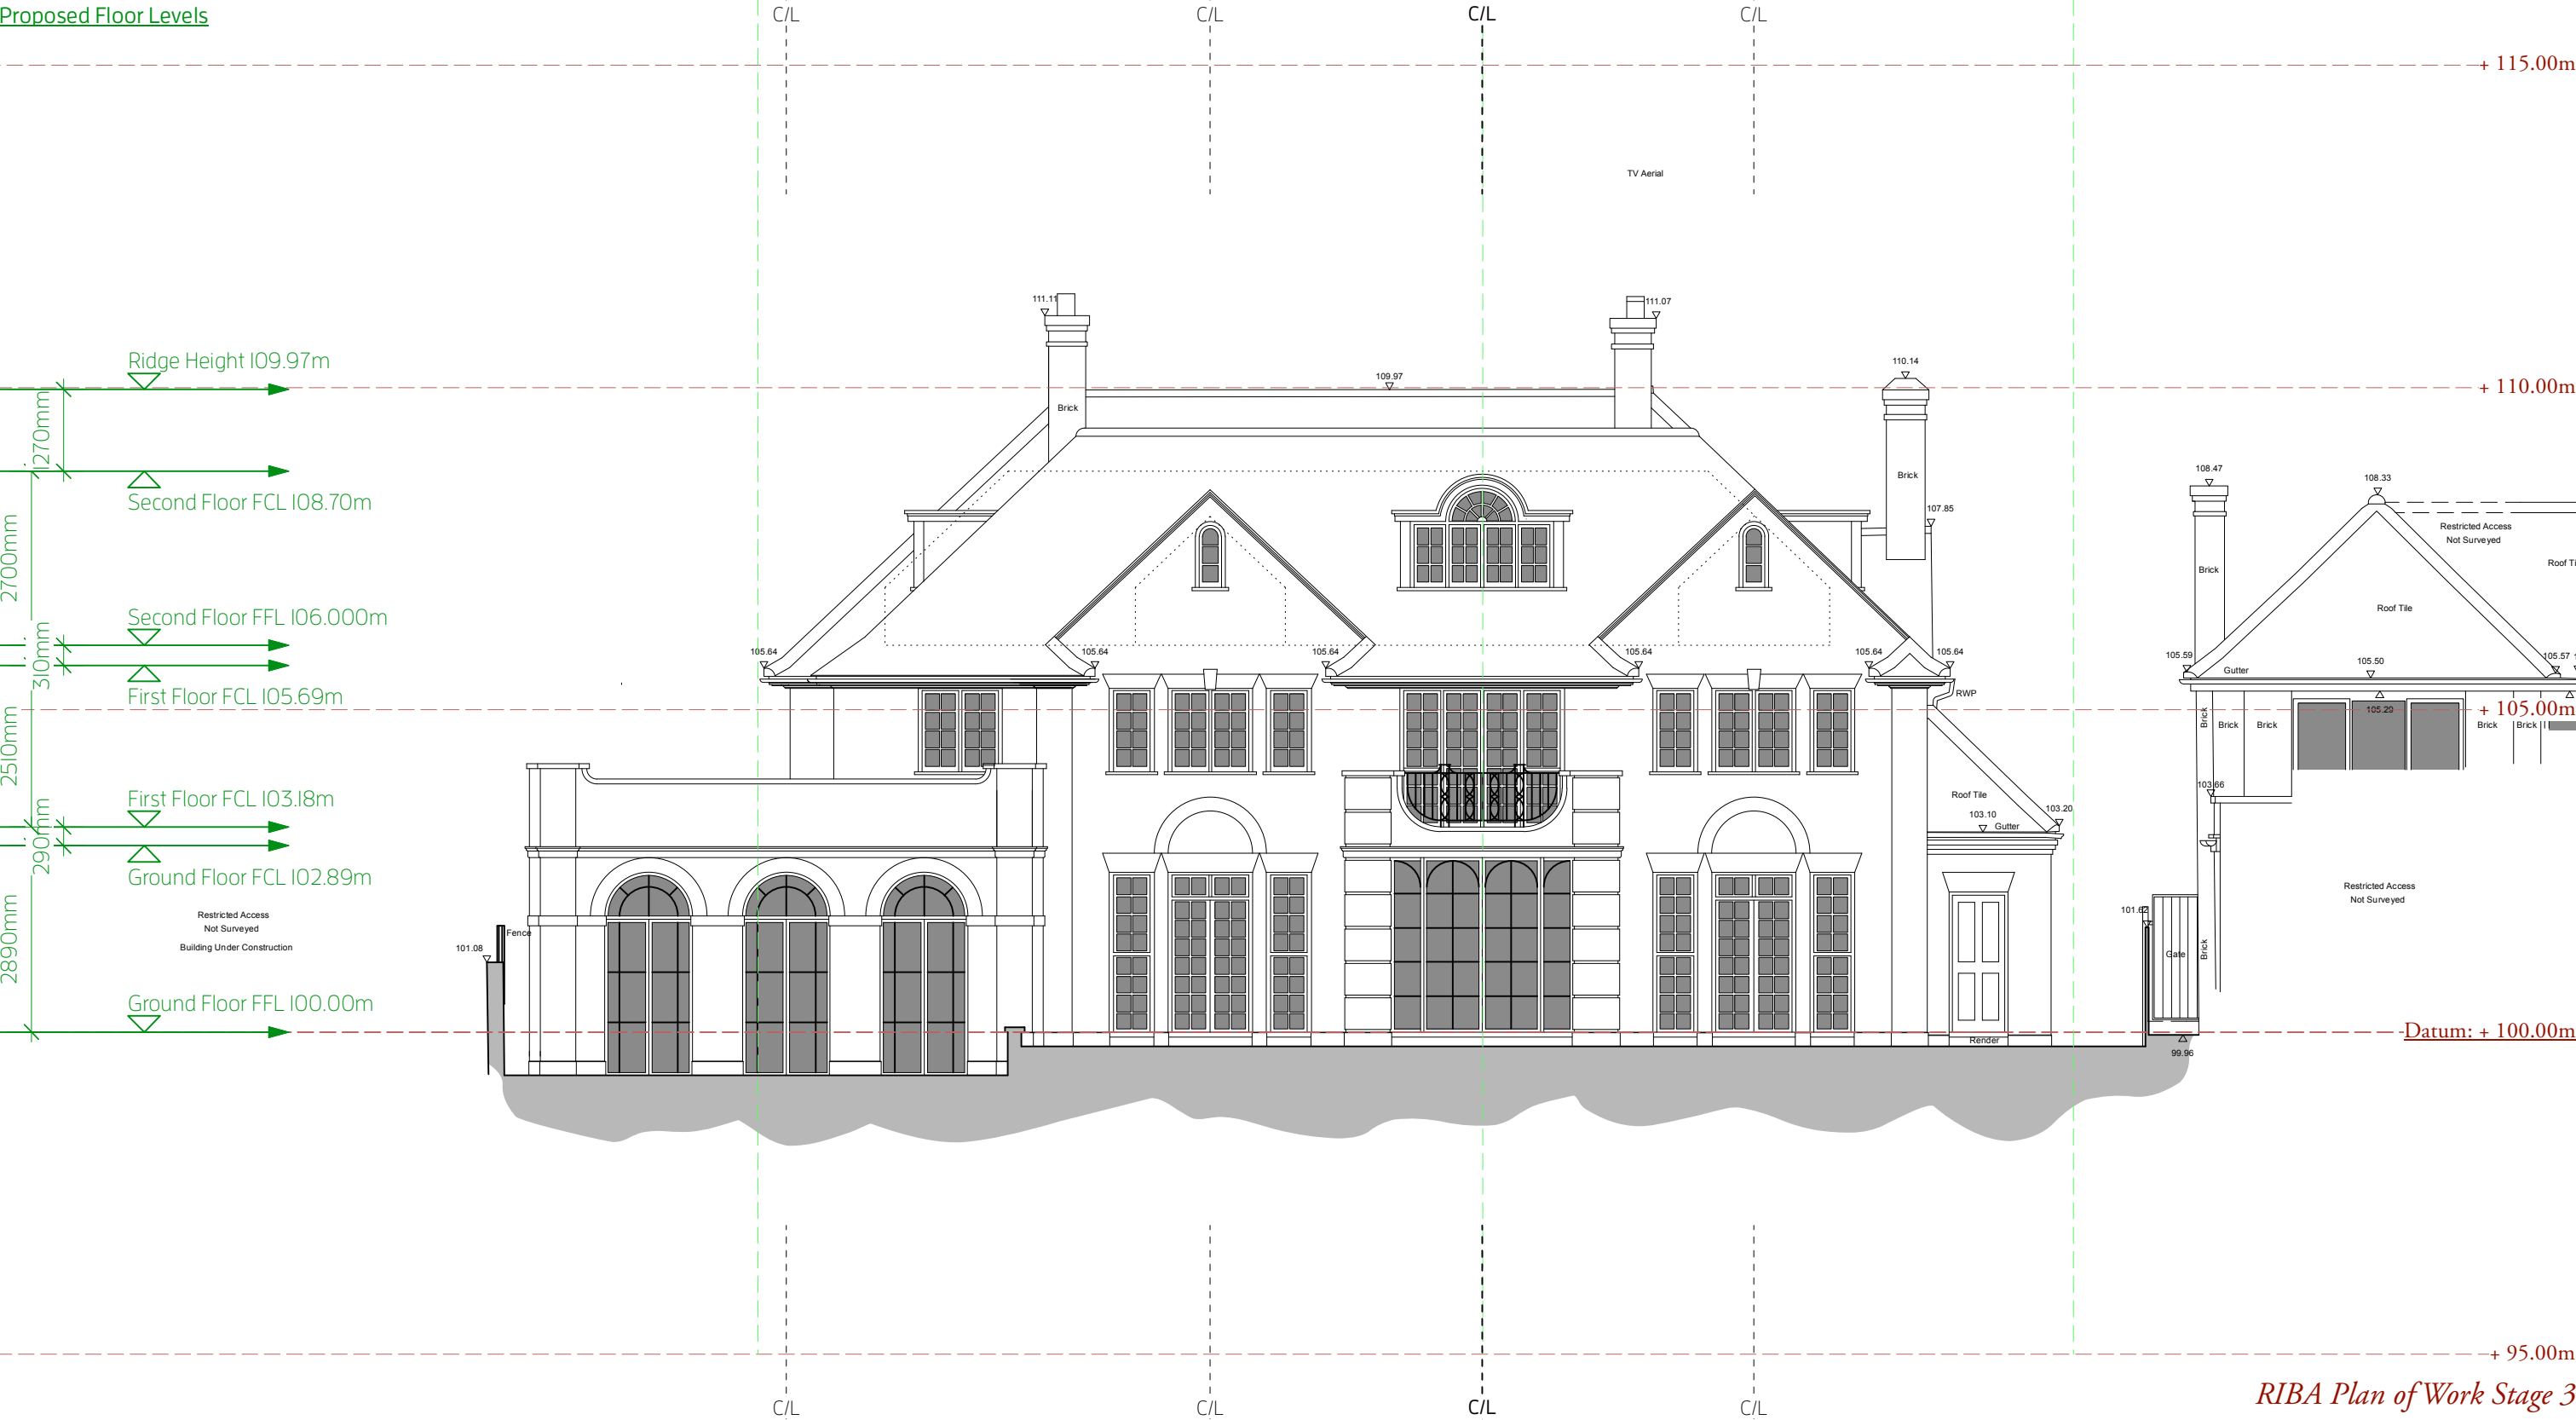

Proposed Rear Elevation

RIBA Plan of Work Stage 3

Christopher Tredway Architects

3rd Floor, 175 - 176 Tottenham Court Road, London W1T 7NX.
E Mail: office@christredway.co.uk Phone: +44 (0)20 7101 9336

9 Sheldon Avenue


Site: 9 Sheldon Avenue, Highgate, London N6 4JS. Job No: 145
Drawing No: 145 / AP06
Title: Proposed Rear Elevation Revision: /
Date: 19/02/2026 Scale: 1:100 @ 100% A3 L
© Christopher Tredway Architects Ltd. 2026

+ 115.00m

+ 110.00m

+ 105.00m

Datum: + 100.00m

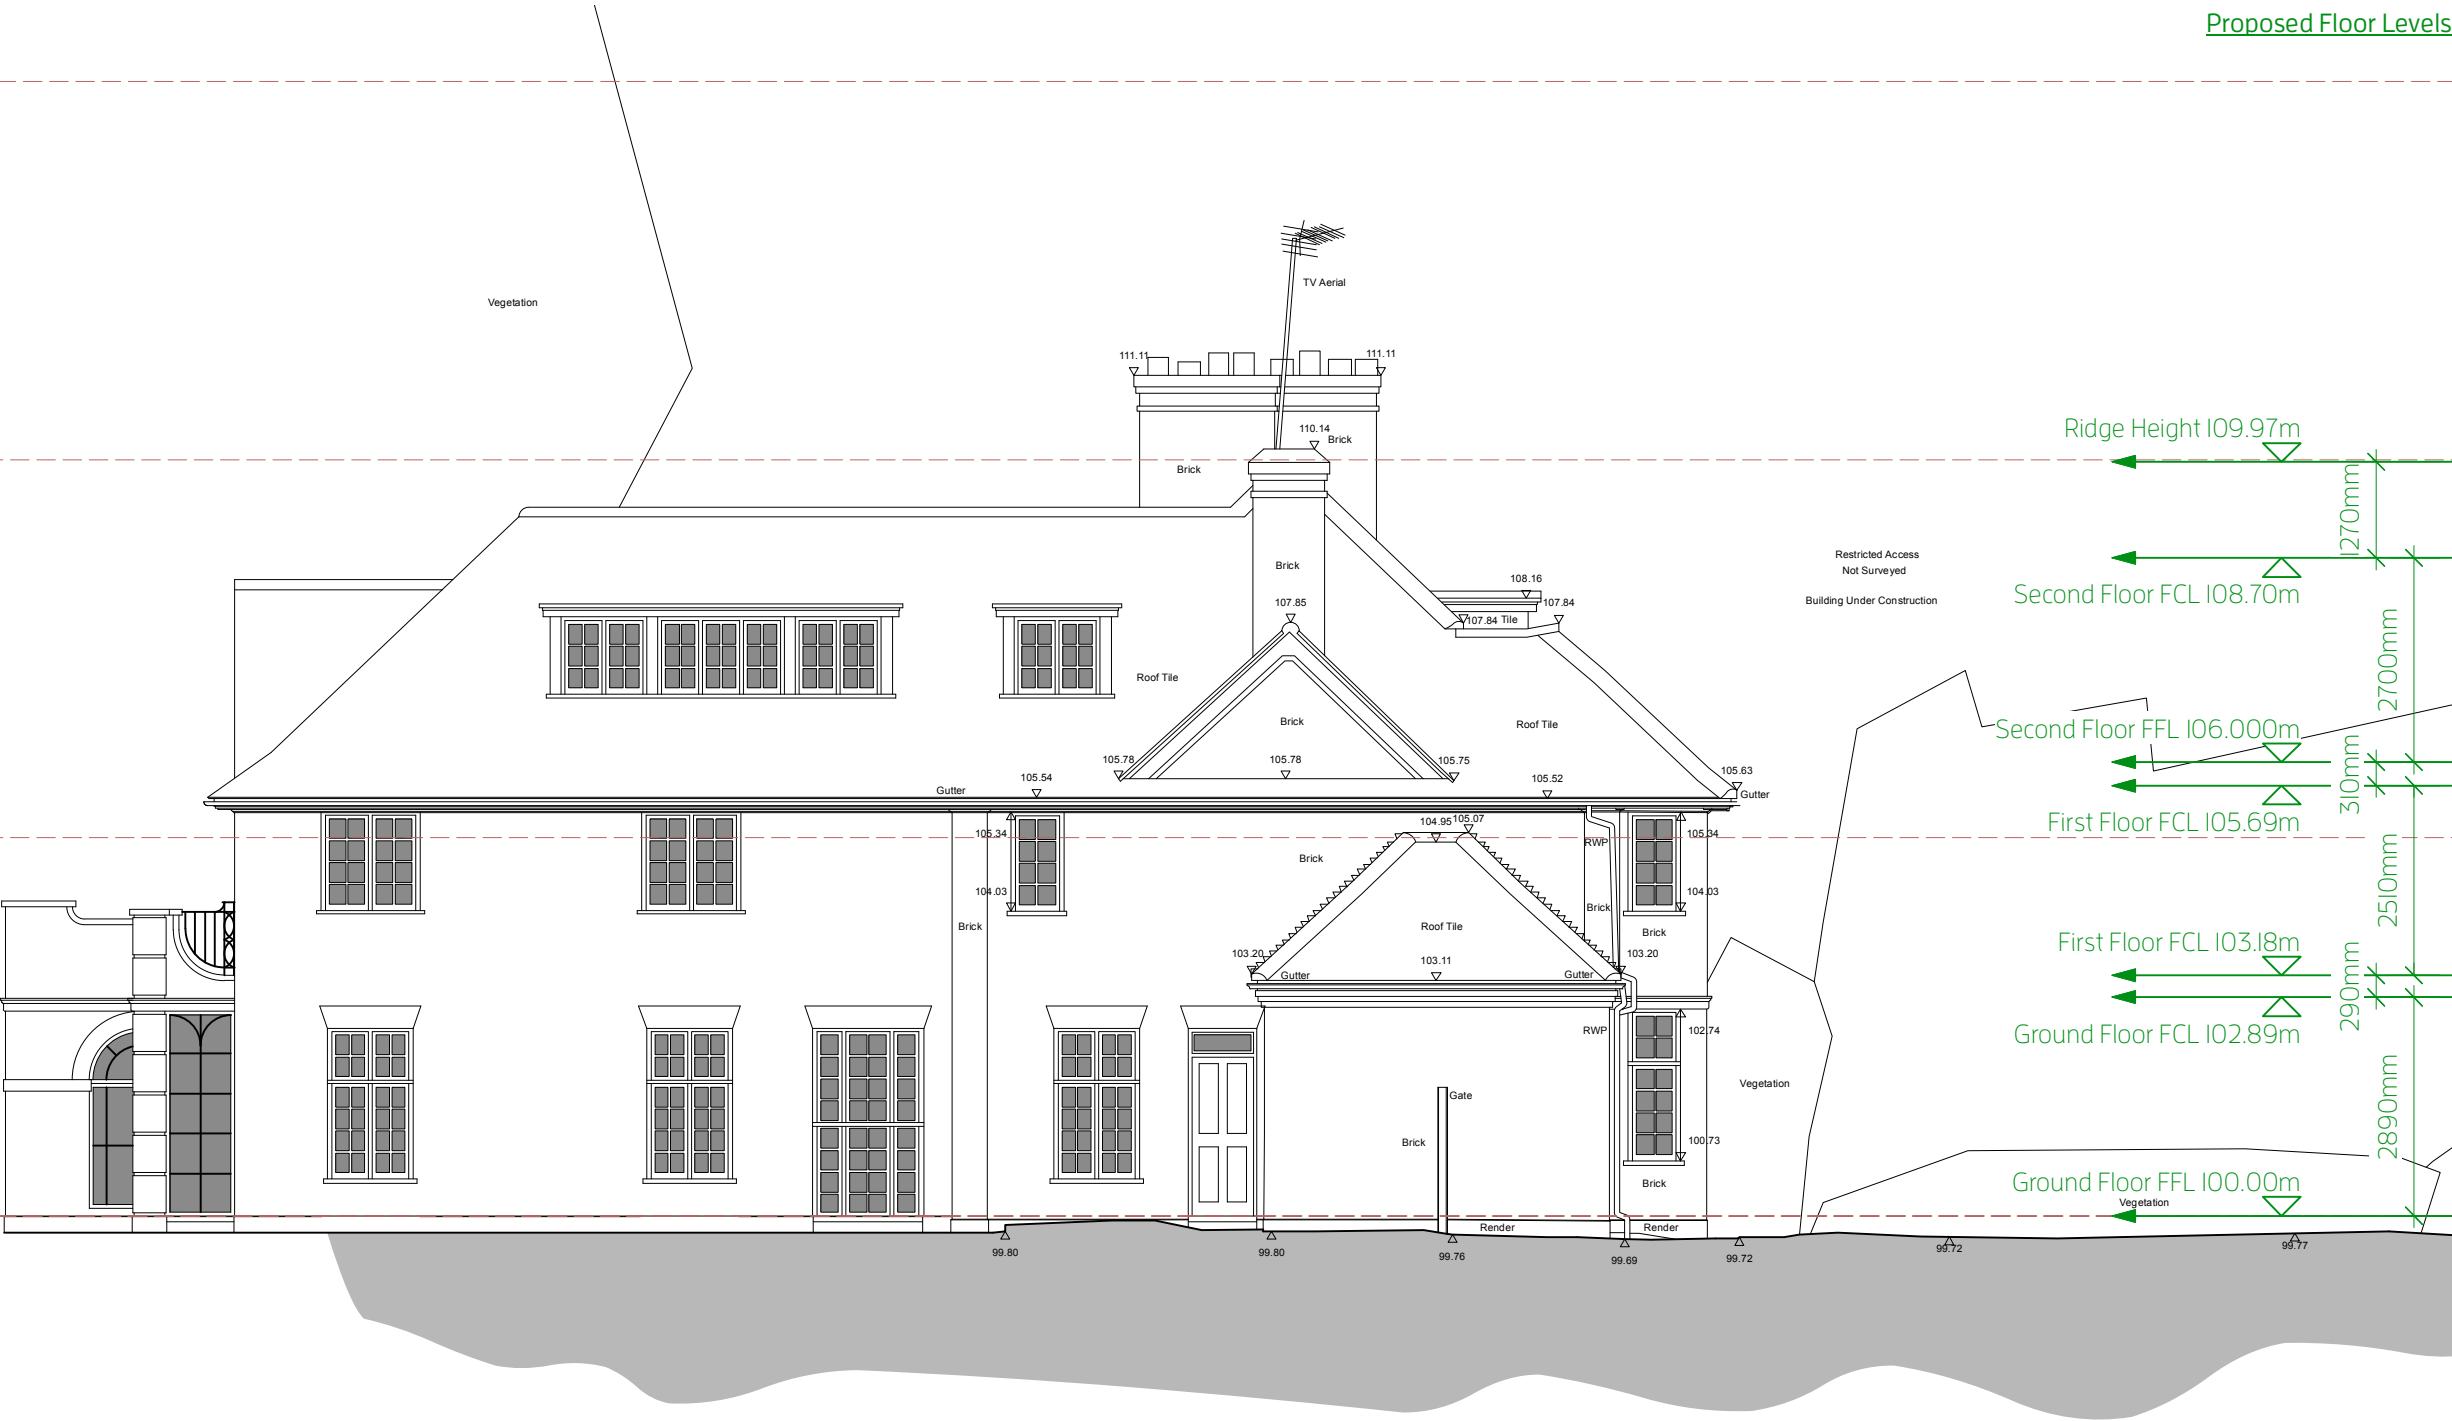

+ 95.00m

RIBA Plan of Work Stage 3


Proposed Side 02 Elevation


Christopher Tredway Architects

3rd Floor, 175 - 176 Tottenham Court Road, London W1T 7NX.
E Mail: office@christredway.co.uk Phone: +44 (0)20 7101 9336

9 Sheldon Avenue

Site: 9 Sheldon Avenue, Highgate, London N6 4JS. Job No: 145
Drawing No: 145 / AP07
Title: Proposed Side Elevation 02 Revision: /
Date: 19/02/2026 Scale: 1:100 @ 100% A3 L
© Christopher Tredway Architects Ltd. 2026

 

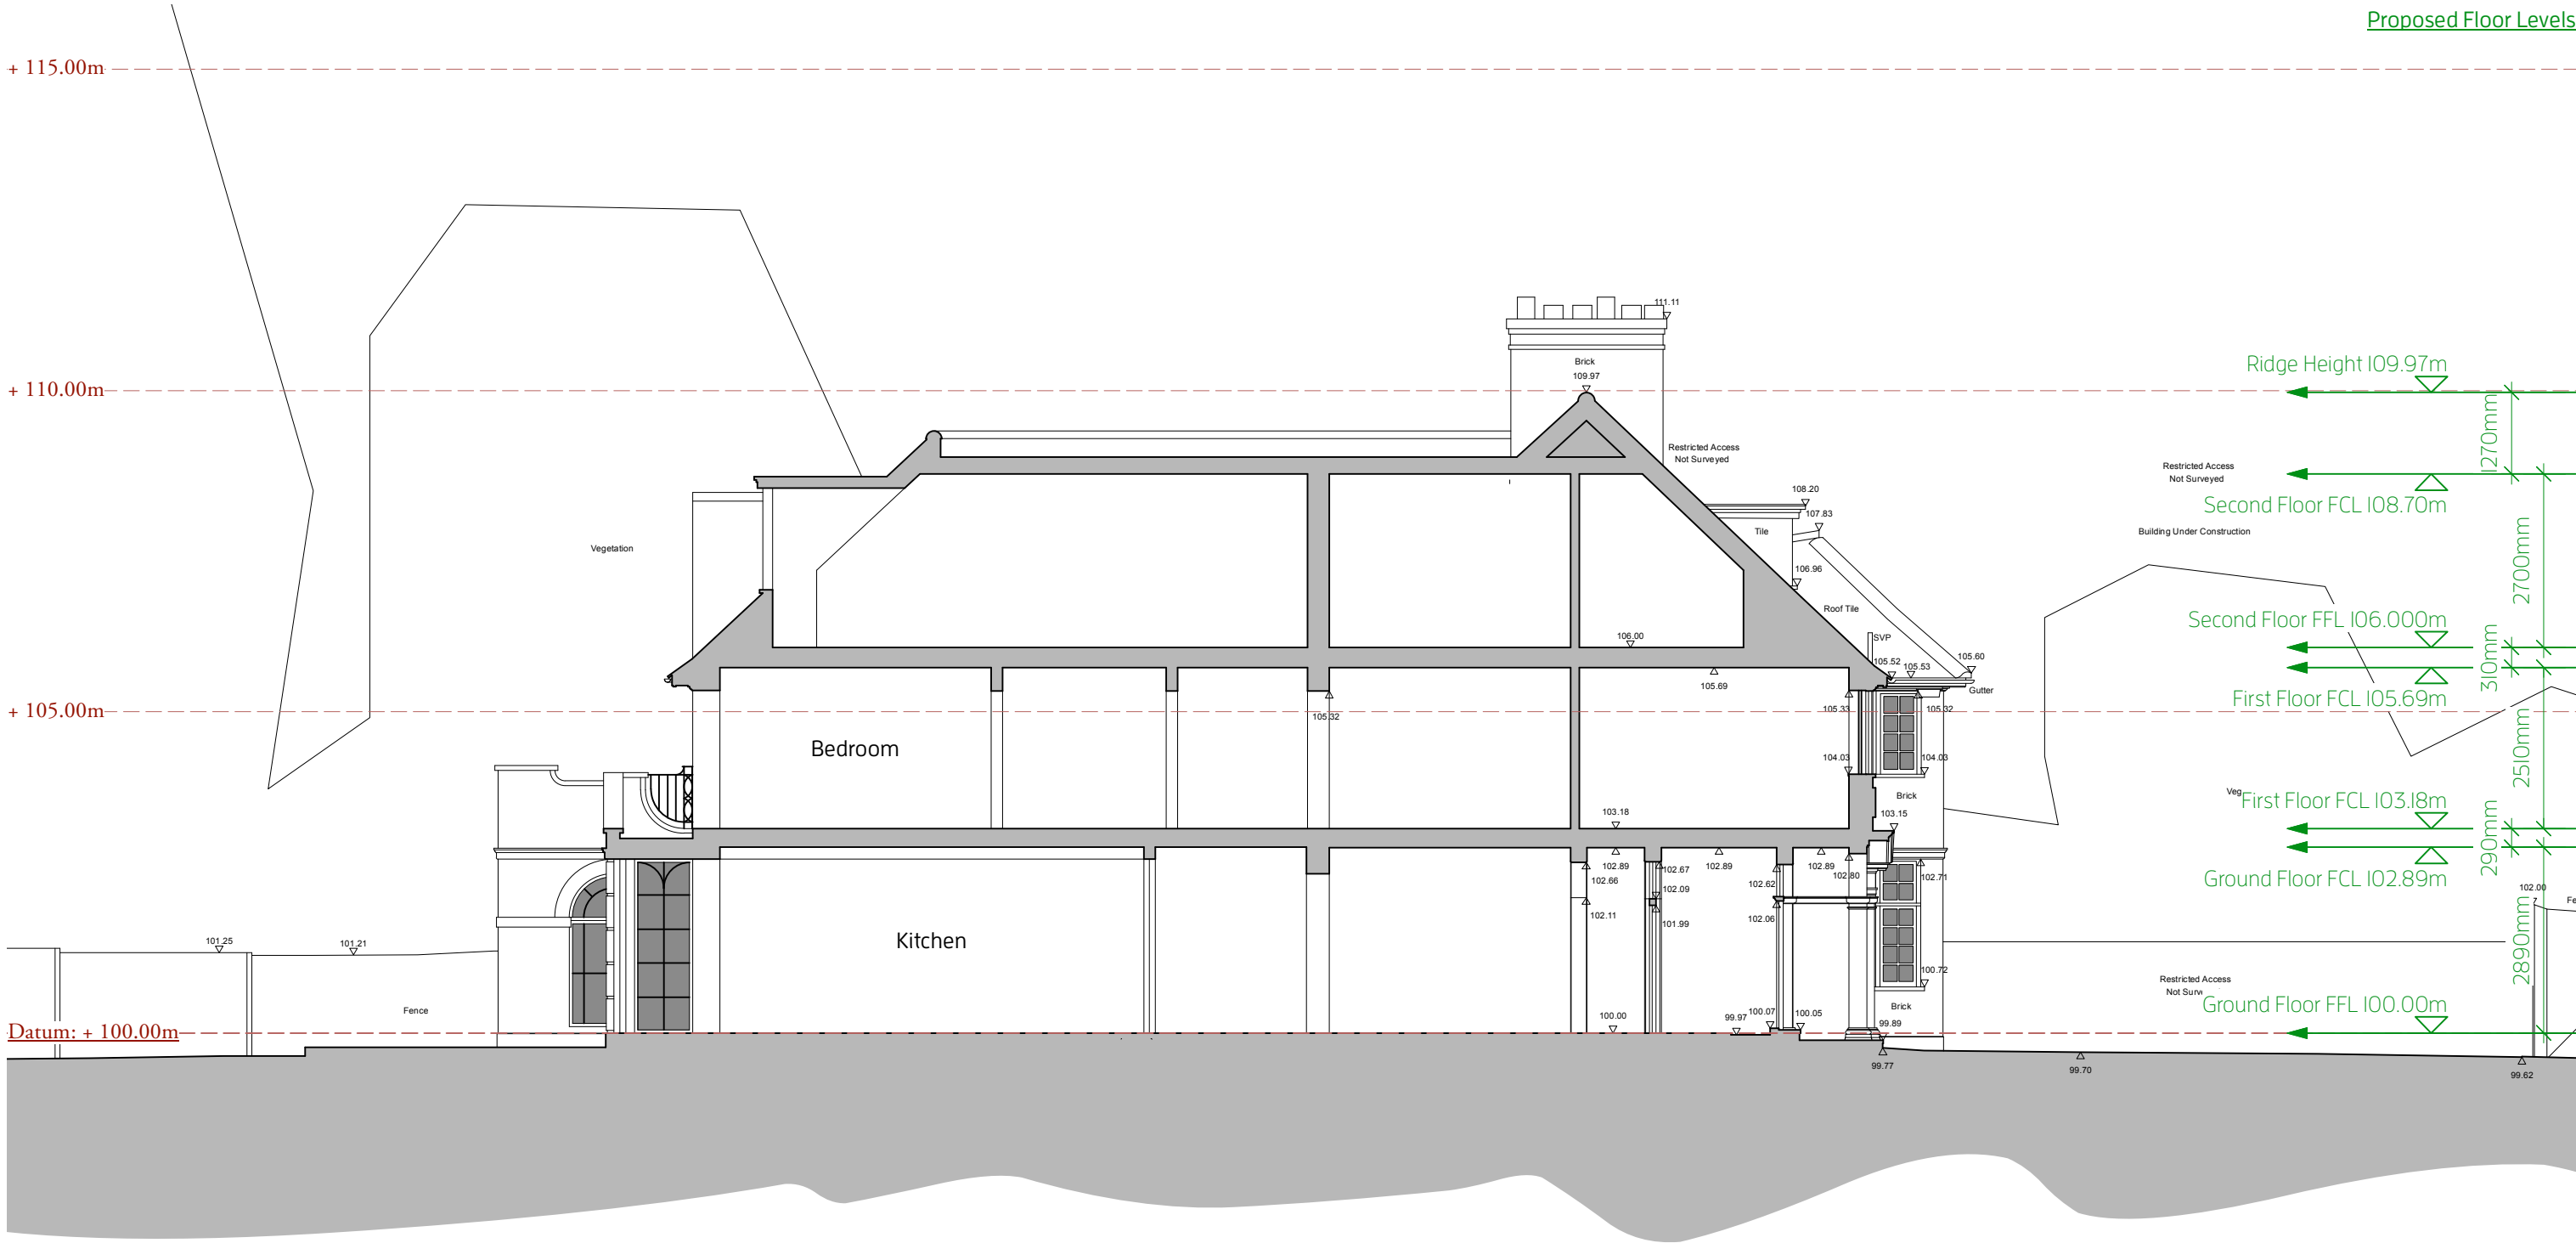

Proposed Section AA

RIBA Plan of Work Stage 3


Christopher Tredway Architects


3rd Floor, 175 - 176 Tottenham Court Road, London W1T 7NX.
E Mail: office@chirstredway.co.uk Phone: +44 (0)20 7101 9336

9 Sheldon Avenue


Site: 9 Sheldon Avenue, Highgate, London N6 4JS. Job No: 145
Drawing No: 145 / AP08
Title: Proposed Section AA Revision: /
Date: 19/02/2026 Scale: 1:100 @ 100% A3 L

© Christopher Tredway Architects Ltd. 2026

 

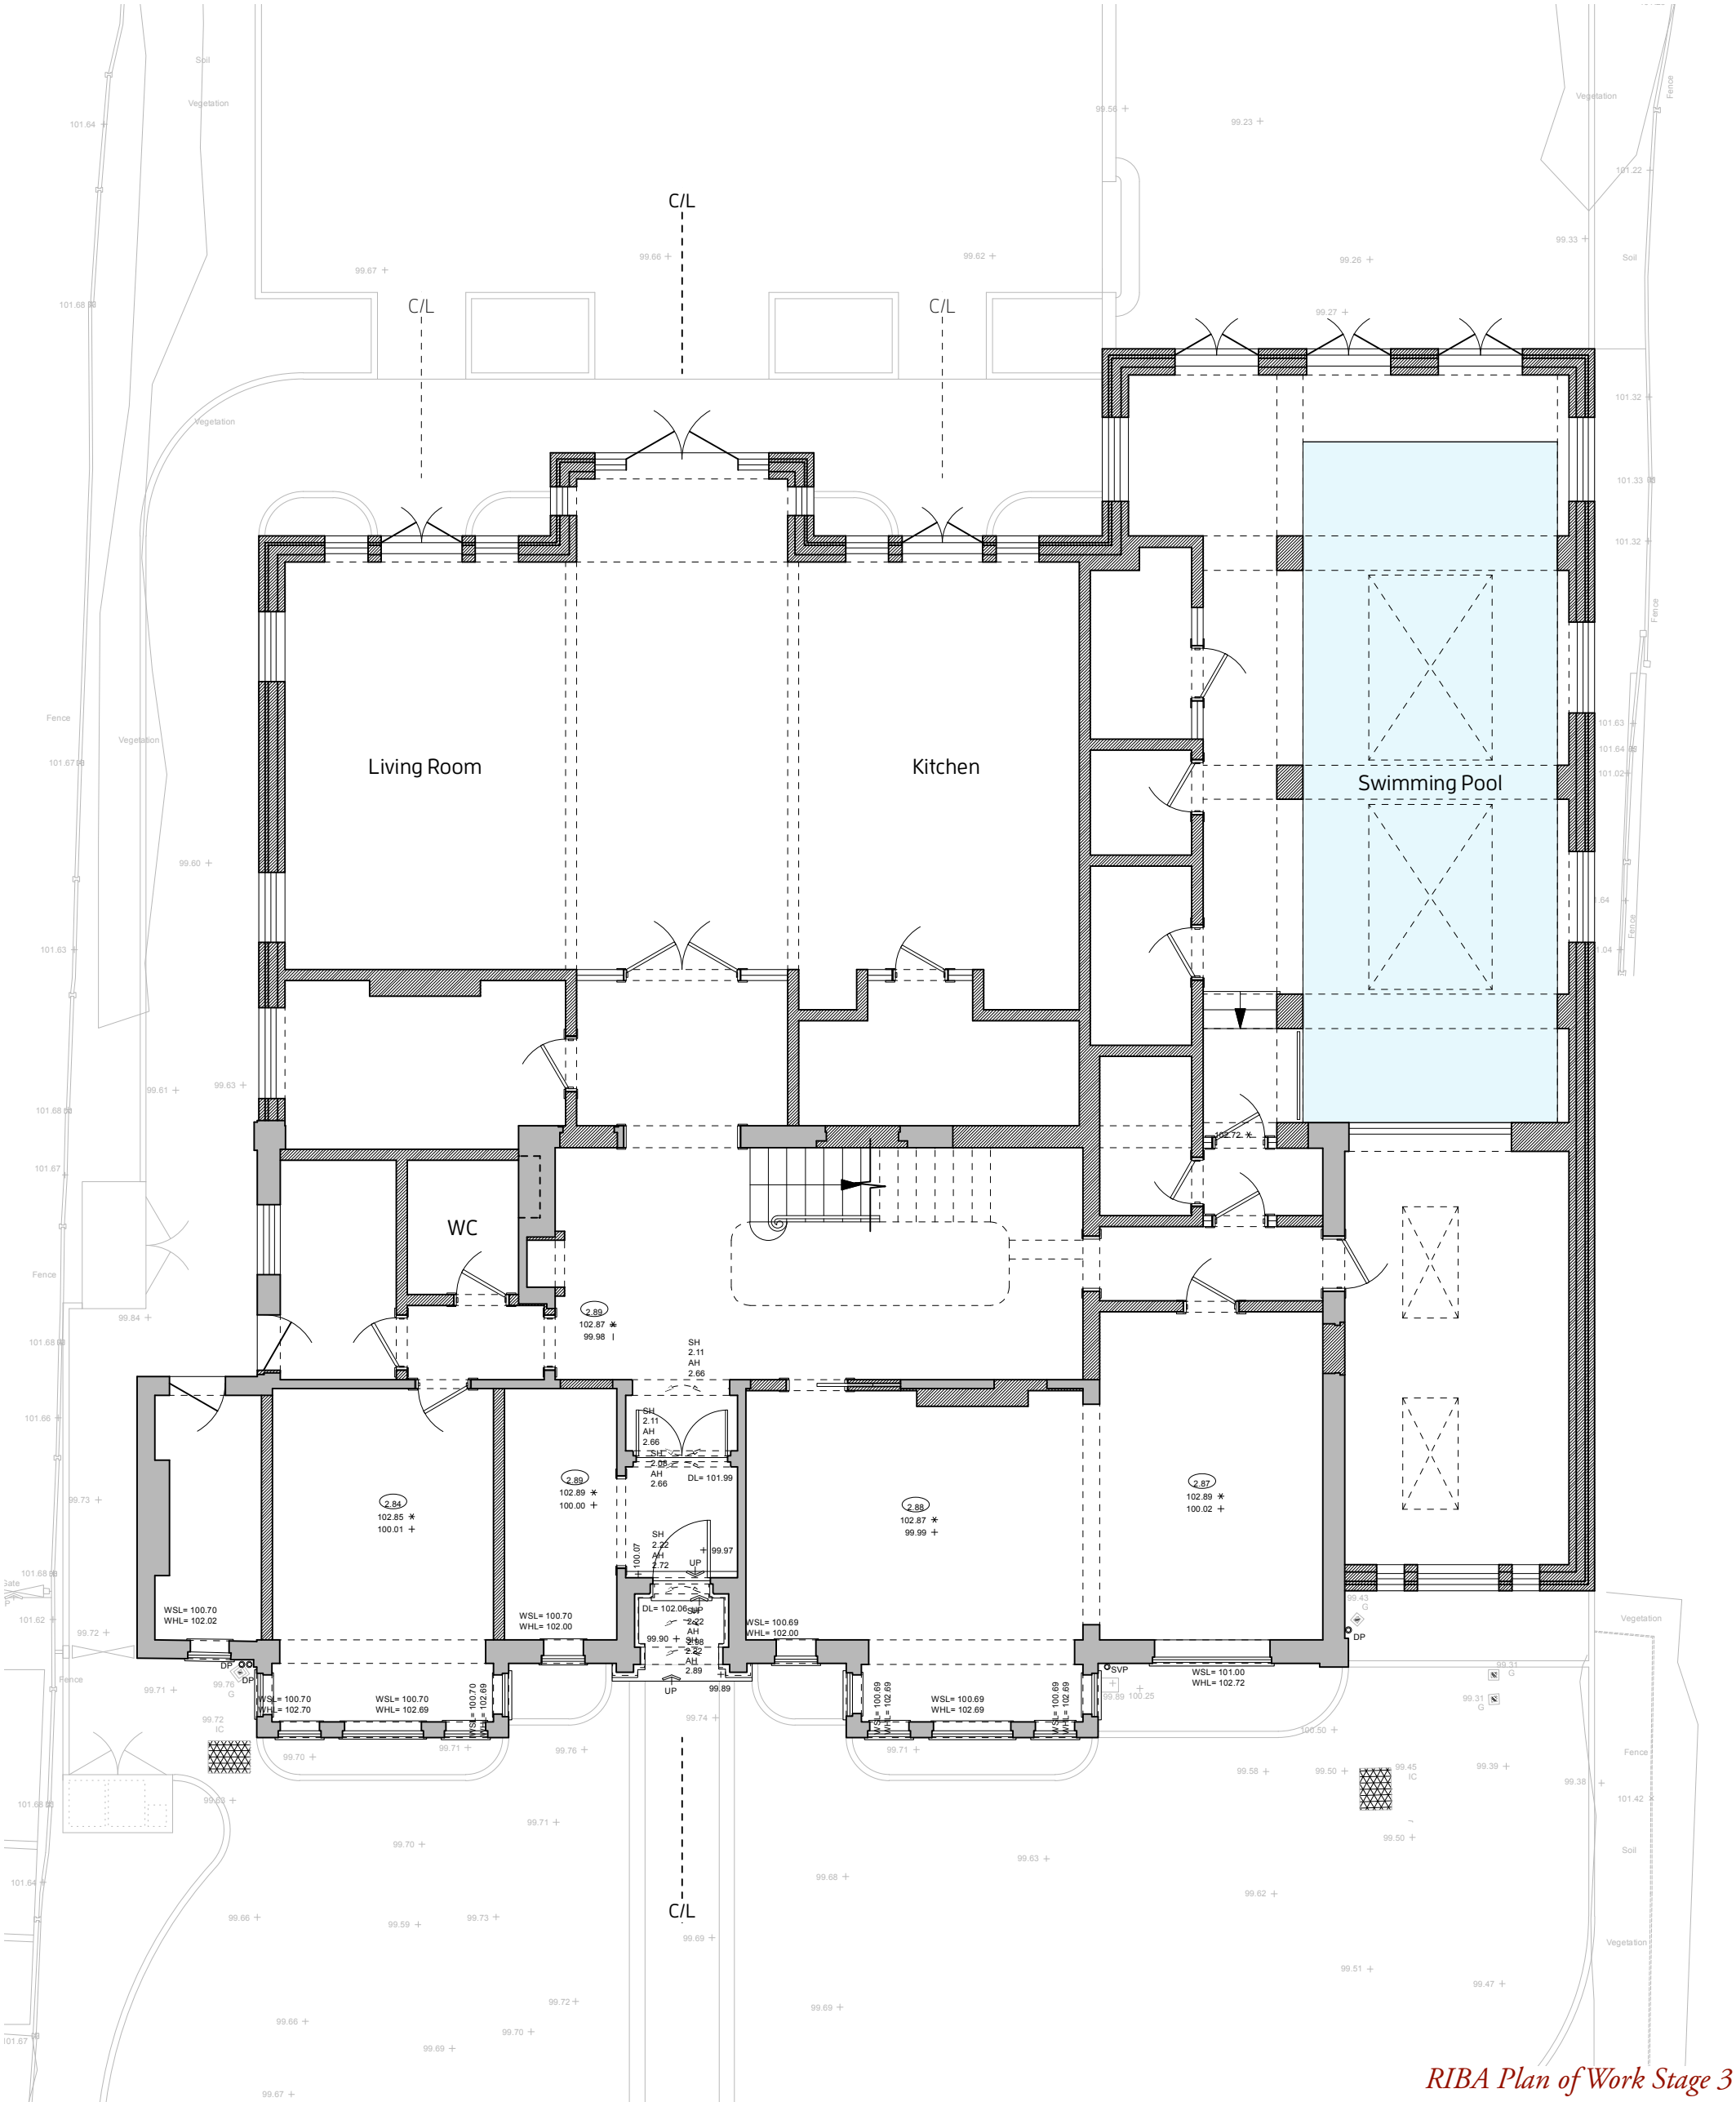

Proposed Ground Floor Plan

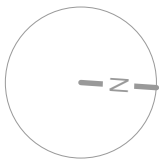

Key

- Existing Building Fabric Retained = 
- Proposed Building Fabric = 

RIBA Plan of Work Stage 3

Christopher Tredway Architects

3rd Floor, 175 - 176 Tottenham Court Road, London W1T 7NX.
E Mail: office@christredway.co.uk Phone: +44 (0)20 7101 9336


9 Sheldon Avenue

Site: 9 Sheldon Avenue, Highgate, London N6 4JS. Job No: 145
Drawing No: 145 / AP09
Title: Proposed Ground Floor Plan Revision: /
Date: 19/02/2026 Scale: 1:100 @ 100% A3 P
© Christopher Tredway Architects Ltd. 2026



© Christopher Tredway Architects Ltd. 2026

Proposed Second Floor Plan

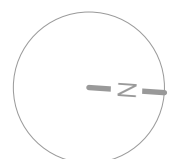

Key

Existing Building Fabric Retained =

Proposed Building Fabric =



RIBA Plan of Work Stage 3

Christopher Tredway Architects

3rd Floor, 175 - 176 Tottenham Court Road, London W1T 7NX.
E Mail: office@christredway.co.uk Phone: +44 (0)20 7101 9336

9 Sheldon Avenue

Site: 9 Sheldon Avenue, Highgate, London N6 4JS.

Title: Proposed Second Floor Plan

Date: 19/02/2026

Job No: 145

Drawing No: 145 / APII

Revision: /

Scale: 1:100 @ 100% A3 L

© Christopher Tredway Architects Ltd. 2026



Proposed Front Elevation Photomontage

RIBA Plan of Work Stage 3

Christopher Tredway Architects

3rd Floor, 175 - 176 Tottenham Court Road, London W1T 7NX.
E Mail: office@christredway.co.uk Phone: +44 (0)20 7101 9336

9 Sheldon Avenue

Site: 9 Sheldon Avenue, Highgate, London N6 4JS. Job No: 145
Drawing No: 145 / API2
Title: Front Elevation Photomontage Revision: /
Date: 19/02/2026 Scale: 1:100 @ 100% A3 L
© Christopher Tredway Architects Ltd. 2026





Proposed Rear Elevation Photomontage

RIBA Plan of Work Stage 3

Christopher Tredway Architects

3rd Floor, 175 - 176 Tottenham Court Road, London W1T 7NX.

E Mail: office@christredway.co.uk

Phone: +44 (0)20 7101 9336

9 Sheldon Avenue

Site: 9 Sheldon Avenue, Highgate, London N6 4JS.

Job No: 145
Drawing No: 145 / API3

Title: Rear Elevation Photomontage


Revision: /

Date: 19/02/2026

Scale: 1:100 @ 100% A3 L

© Christopher Tredway Architects Ltd. 2026



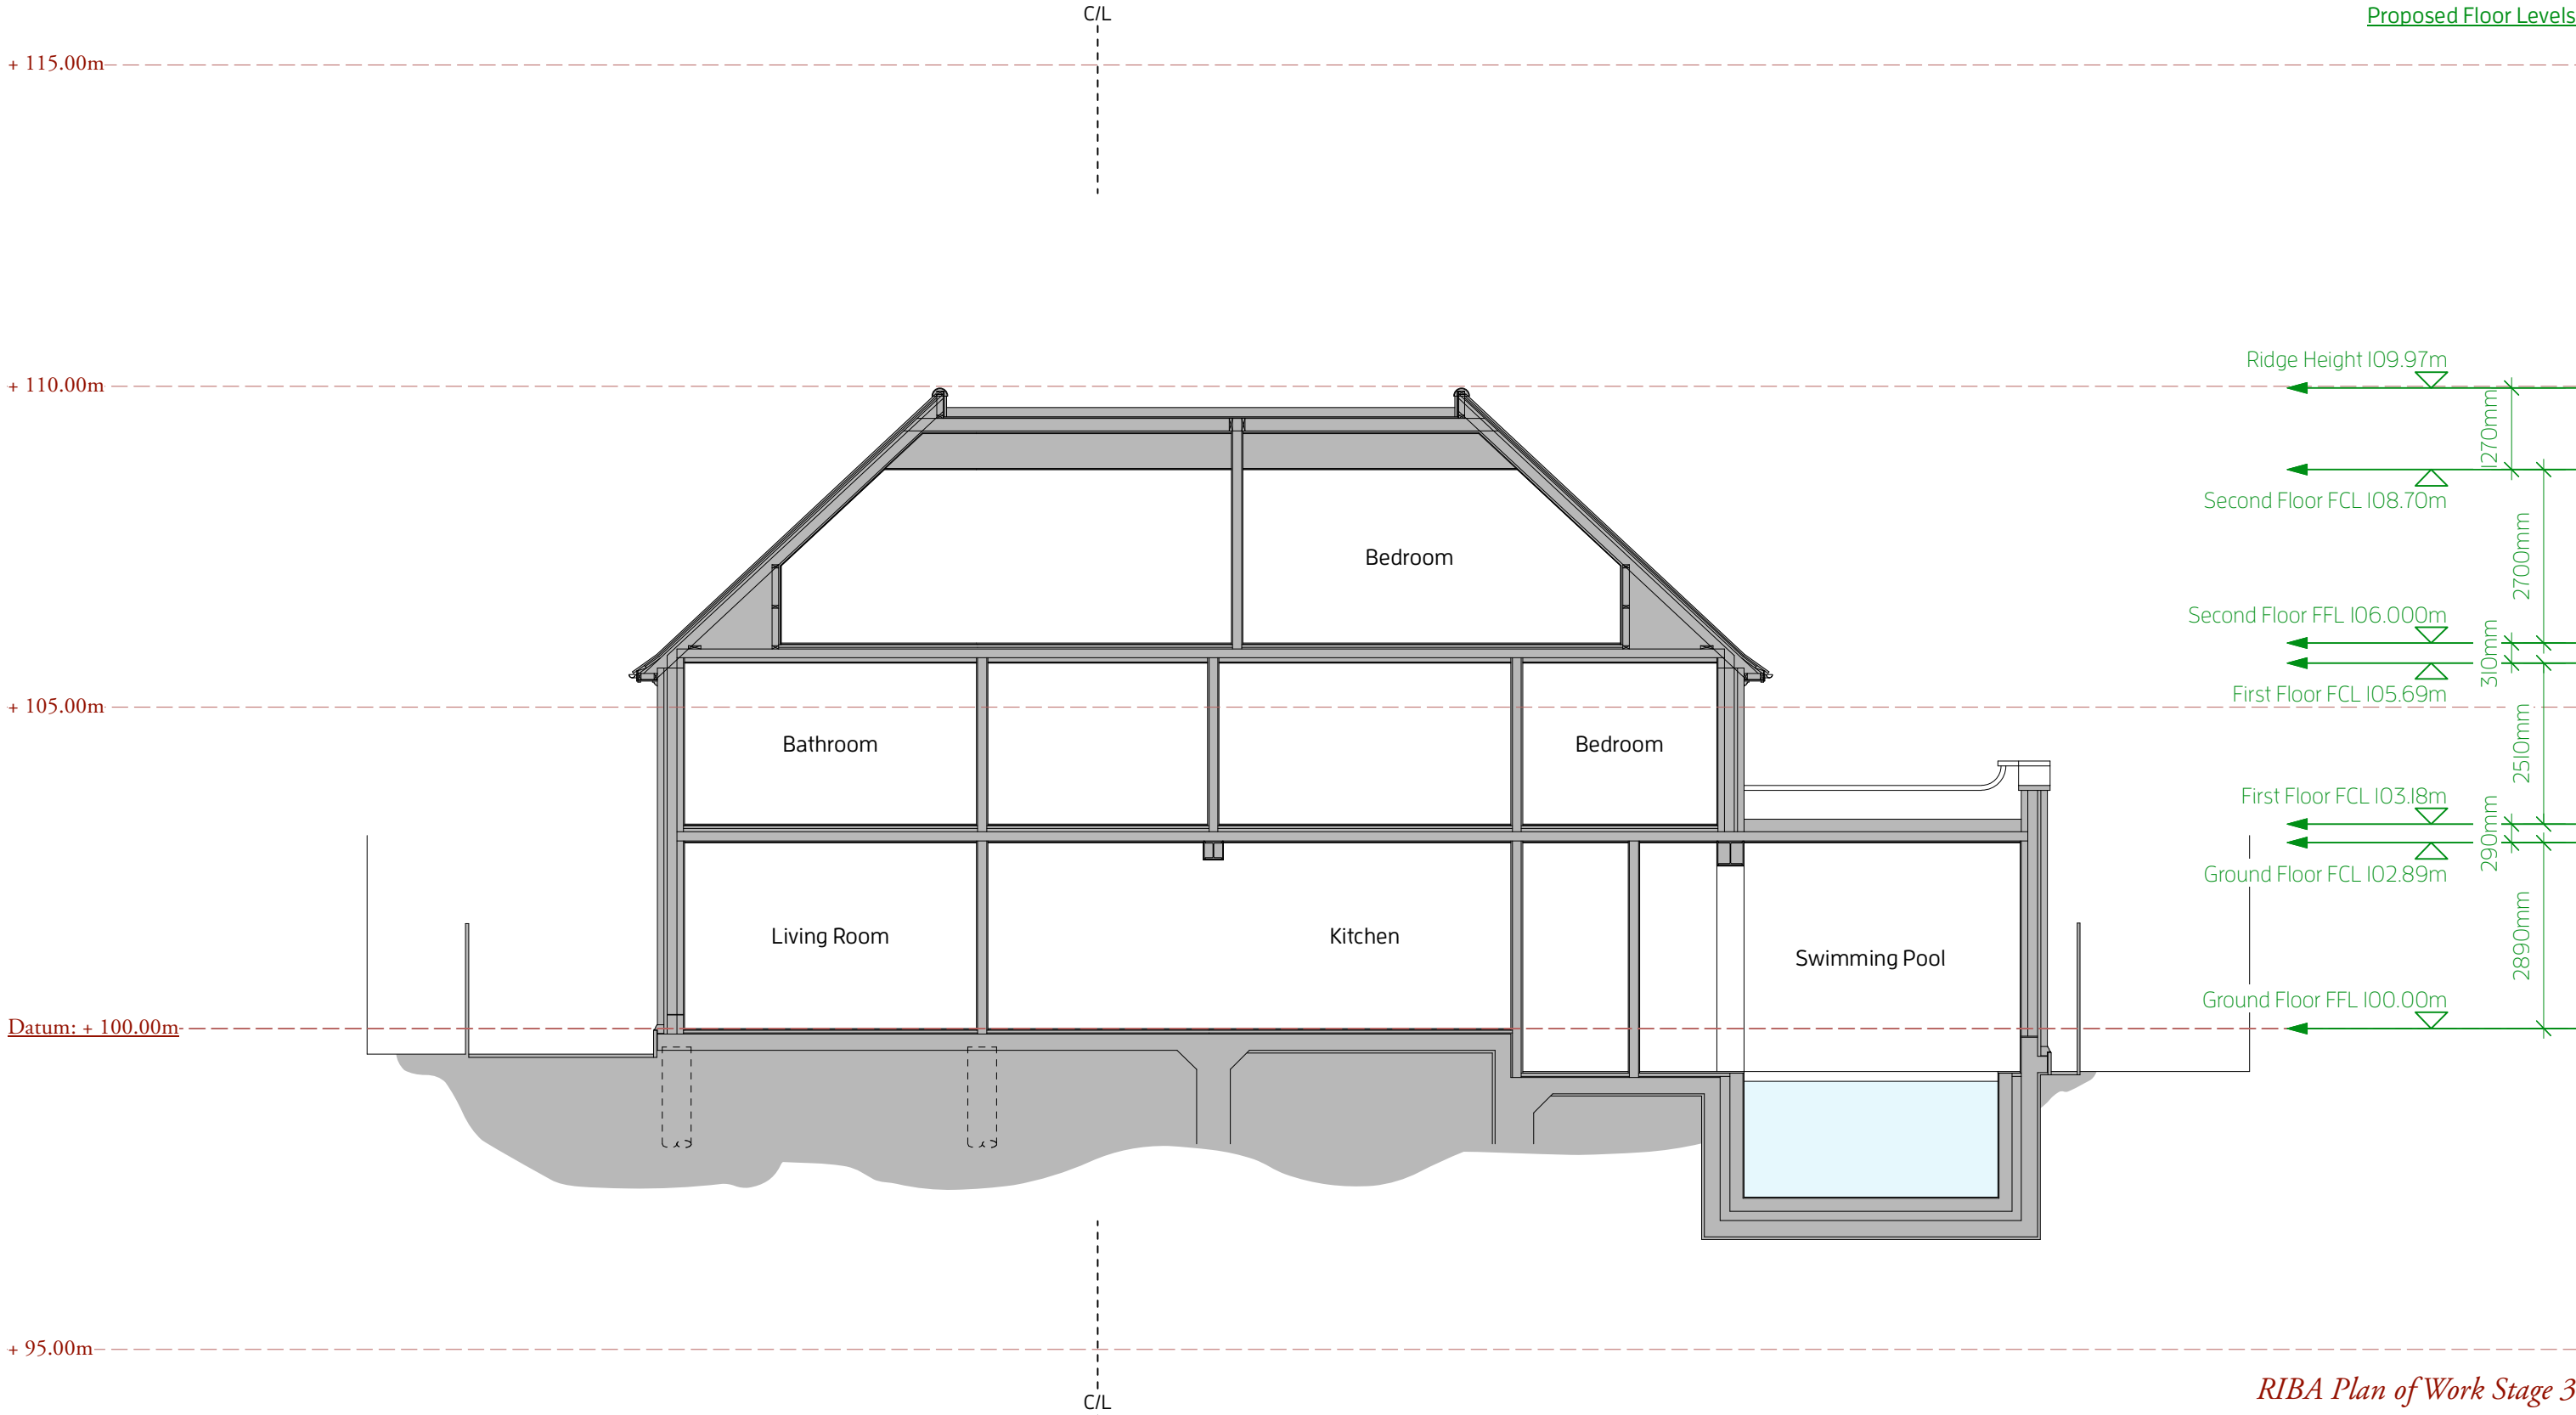

Proposed Section BB


RIBA Plan of Work Stage 3

Christopher Tredway Architects

3rd Floor, 175 - 176 Tottenham Court Road, London W1T 7NX.
E Mail: office@chirstredway.co.uk Phone: +44 (0)20 7101 9336

9 Sheldon Avenue

Site: 9 Sheldon Avenue, Highgate, London N6 4JS. Job No: 145
Drawing No: 145 / API4
Title: Proposed Section BB Revision: /
Date: 19/02/2026 Scale: 1:100 @ 100% A3 L
© Christopher Tredway Architects Ltd. 2026

 



RIBA Plan of Work Stage 3

Christopher Tredway Architects

3rd Floor, 175 - 176 Tottenham Court Road, London W1T 7NX.

E Mail: office@christredway.co.uk

Phone: +44 (0)20 7101 9336

9 Sheldon Avenue

Site: 9 Sheldon Avenue, Highgate, London
N6 4JS.

Job No: 145

Drawing No: 145 / API5

Title: Context Elevation Photomontage

Revision: /

Date: 19/02/2026

Scale: 1:100 @ 100% A3 L

© Christopher Tredway Architects Ltd. 2026

