



Existing Block Plan

RIBA Plan of Work Stage 3

Christopher Tredway Architects

3rd Floor, 175 - 176 Tottenham Court Road, London W1T 7NX.

E Mail: office@christredway.co.uk

Phone: +44 (0)20 7101 9336

9 Sheldon Avenue

Site: 9 Sheldon Avenue, Highgate, London N6 4JS.

Job No: 145

Drawing No: 145 / SO1


Title: Existing Block Plan


Revision: /

Date: 12/02/2026

Scale: 1:500 @ 100% A3 L

© Christopher Tredway Architects Ltd. 2026

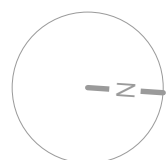

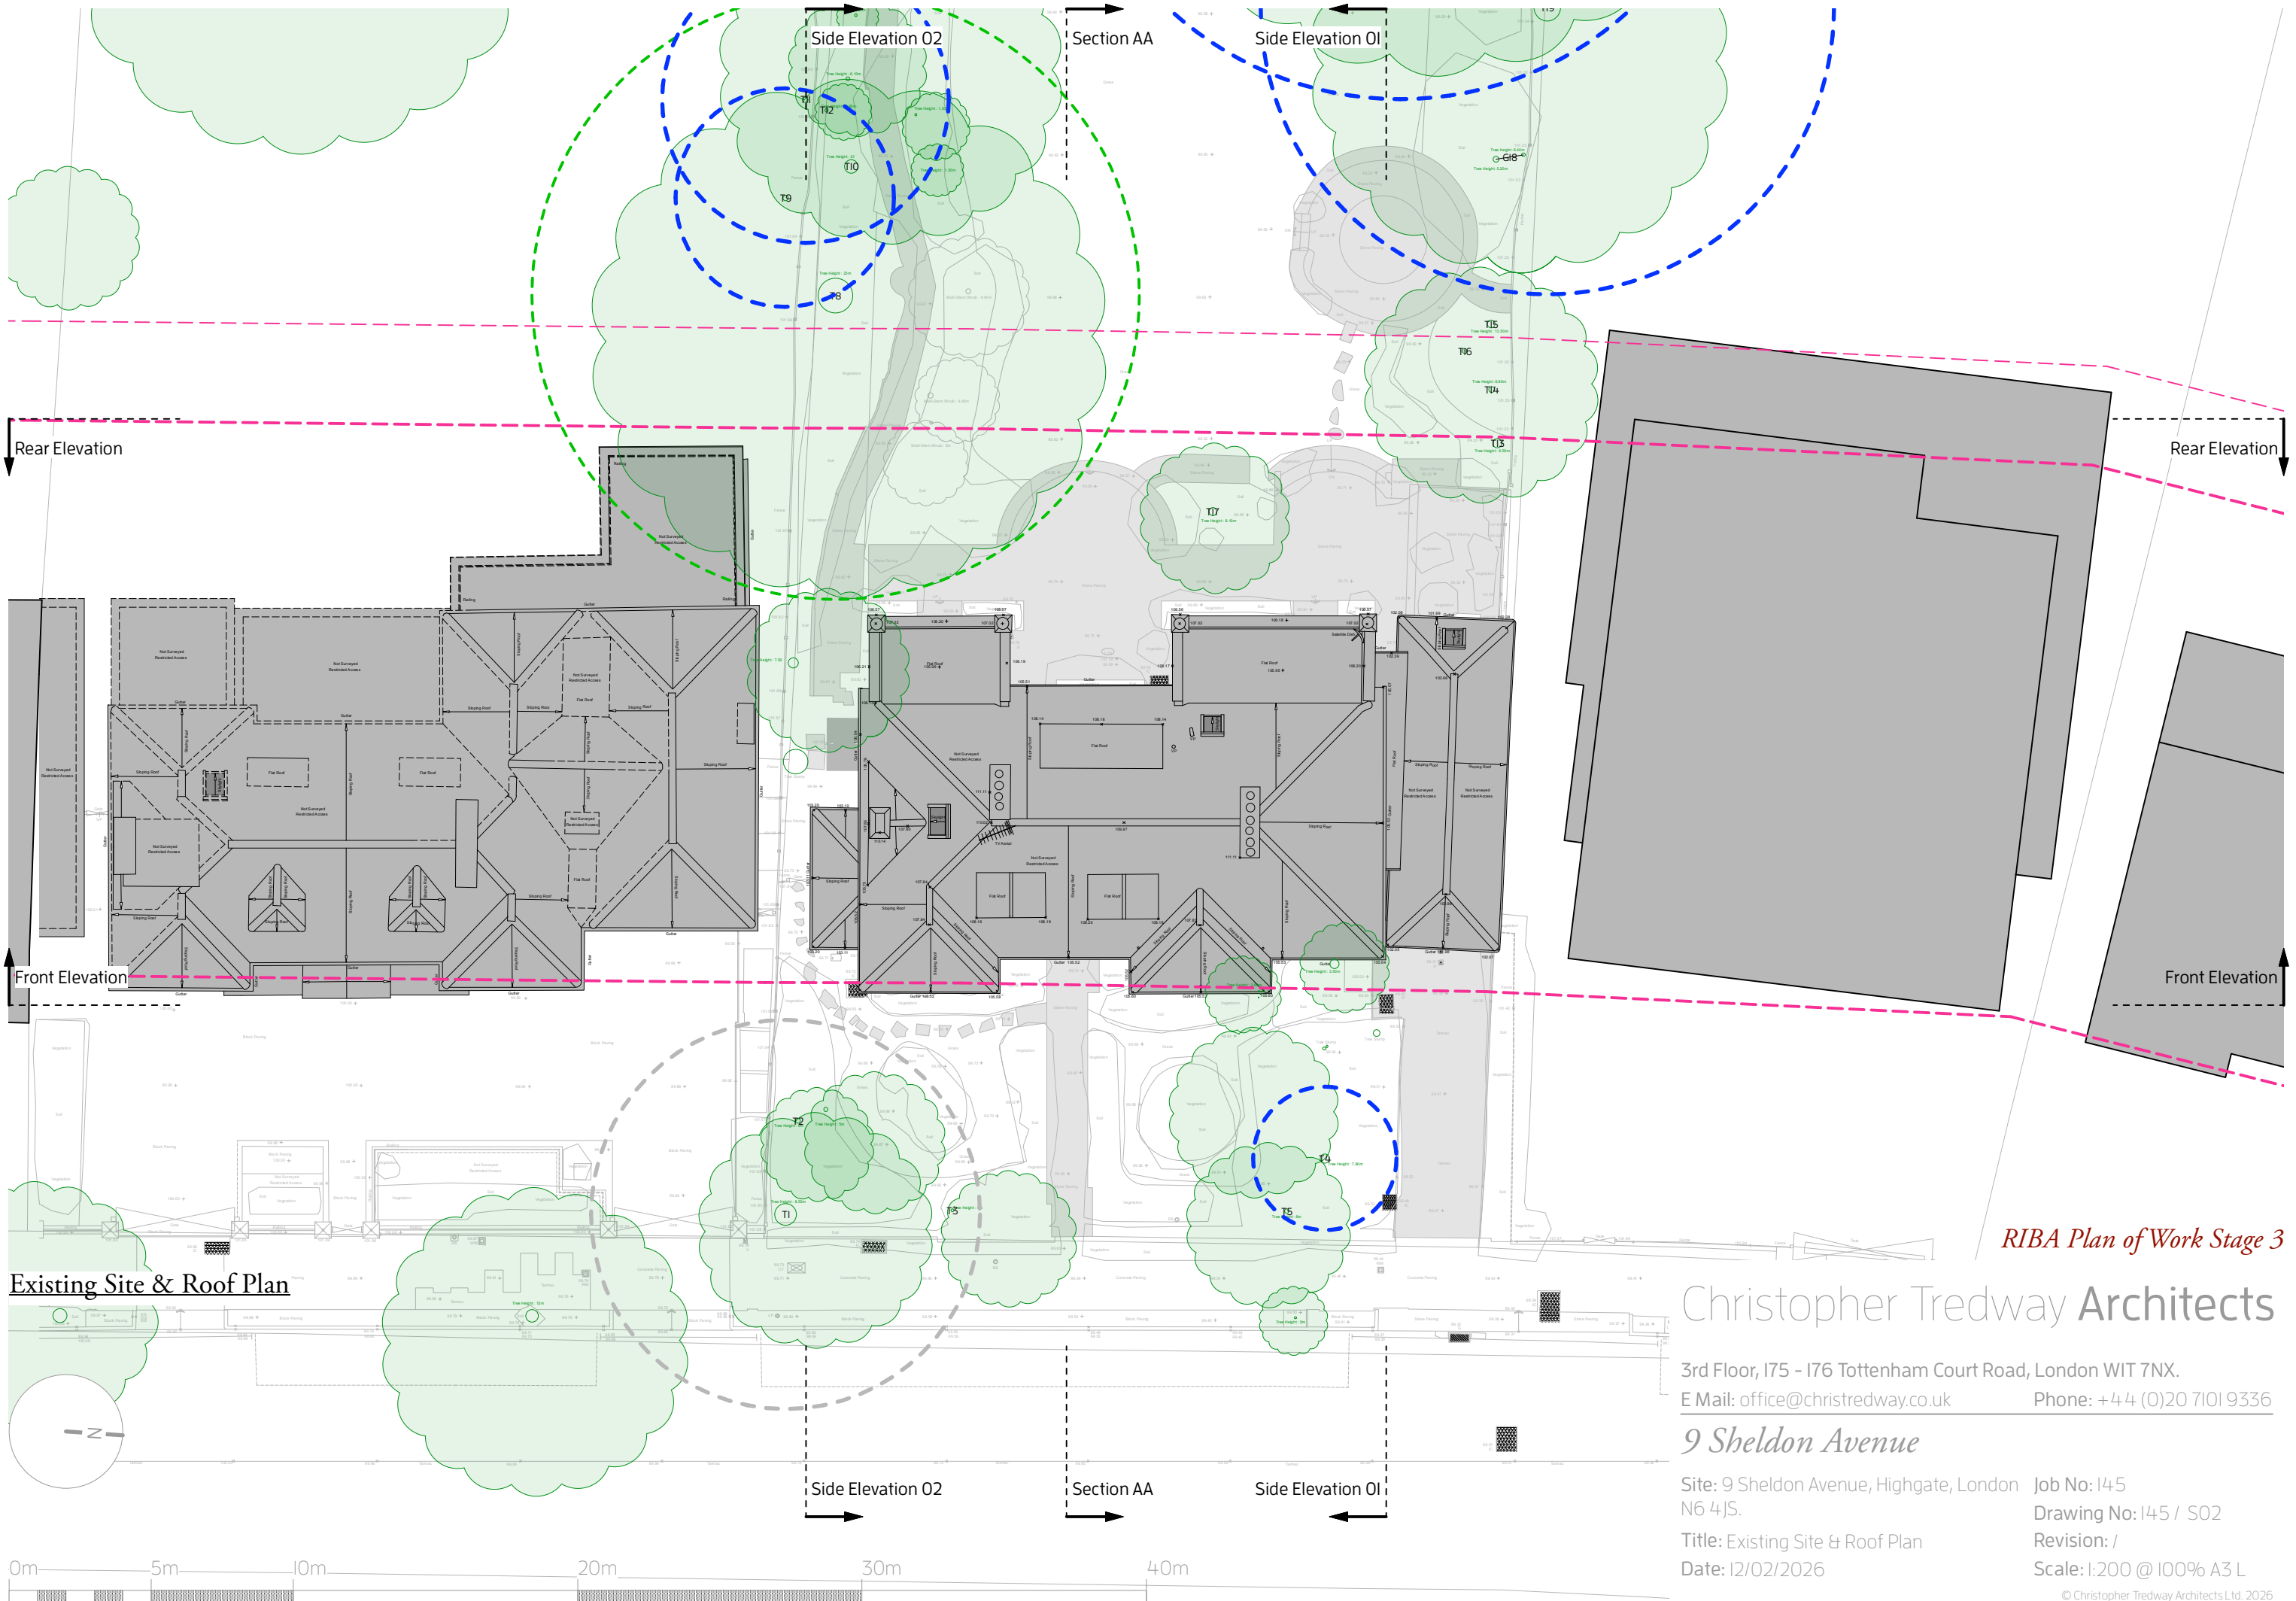


RIBA Plan of Work Stage 3

Christopher Tredway Architects


3rd Floor, 175 - 176 Tottenham Court Road, London W1T 7NX.
E Mail: office@chrestredway.co.uk Phone: +44 (0)20 7101 9336

9 Sheldon Avenue

Site: 9 Sheldon Avenue, Highgate, London N6 4JS. Job No: 145
Drawing No: 145 / S02
Title: Existing Site & Roof Plan Revision: /
Date: 12/02/2026 Scale: 1:200 @ 100% A3 L
© Christopher Tredway Architects Ltd. 2026

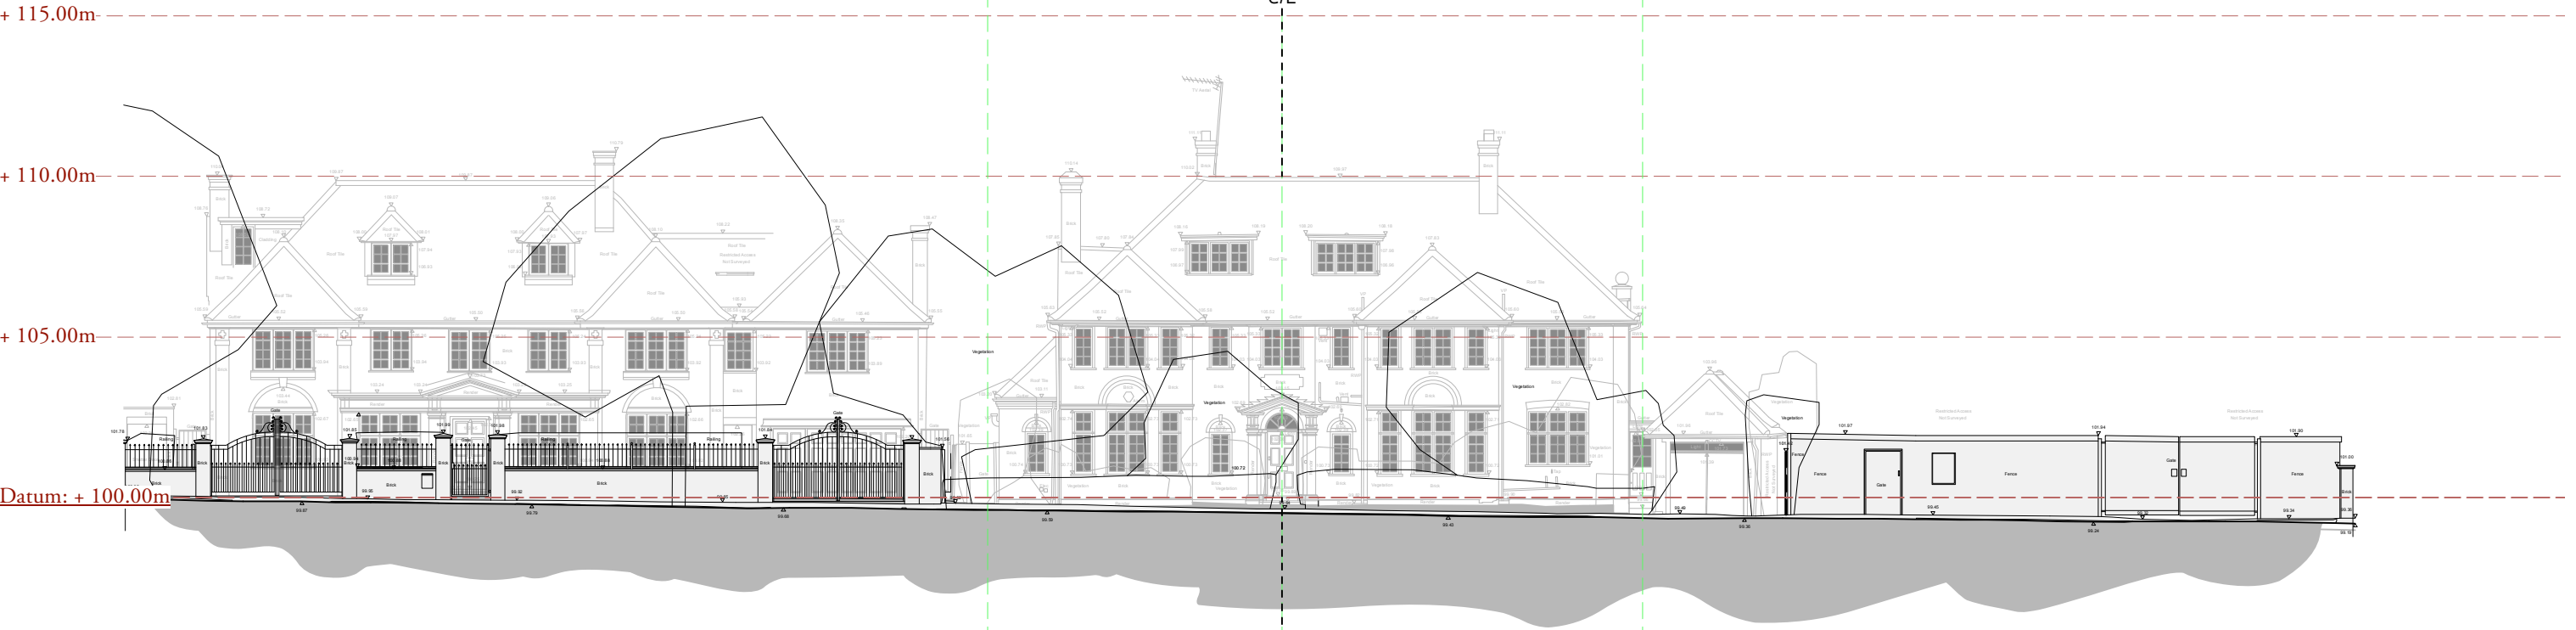

Existing Context Elevation - Front

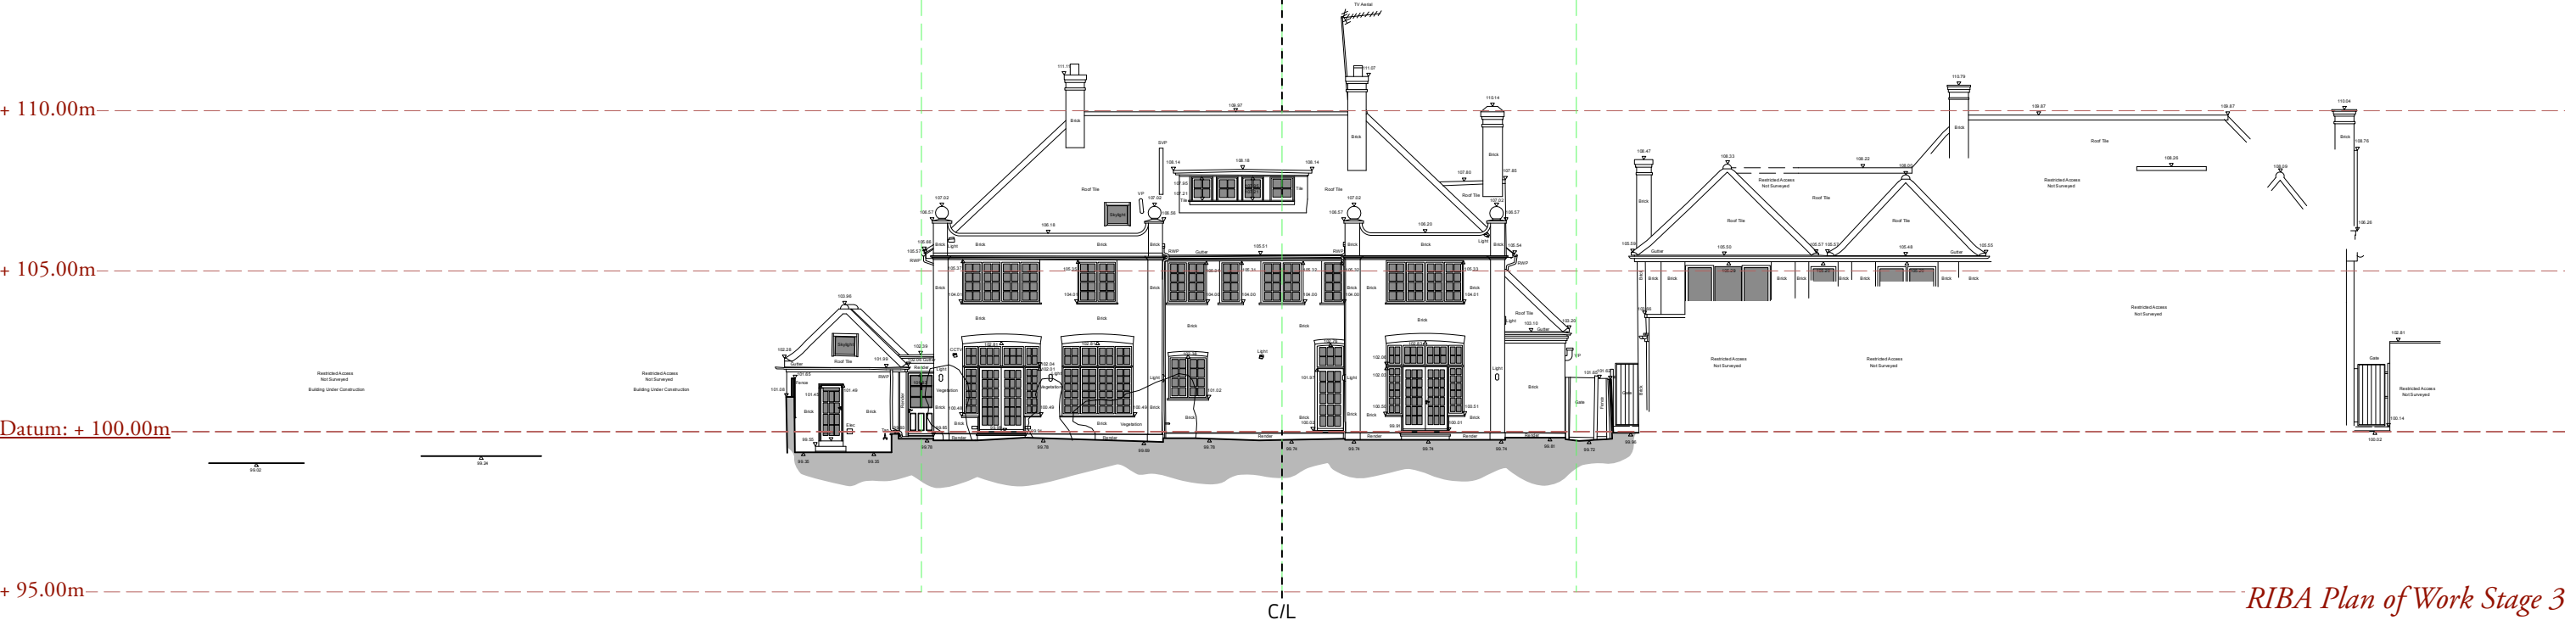

Existing Context Elevation - Rear

RIBA Plan of Work Stage 3


Christopher Tredway Architects


3rd Floor, 175 - 176 Tottenham Court Road, London W1T 7NX.
E Mail: office@christredway.co.uk Phone: +44 (0)20 7101 9336

9 Sheldon Avenue

Site: 9 Sheldon Avenue, Highgate, London N6 4JS. Job No: 145
Drawing No: 145 / S03
Title: Existing Context Elevations Revision: /
Date: 12/02/2026 Scale: 1:200 @ 100% A3 L

© Christopher Tredway Architects Ltd. 2026

 

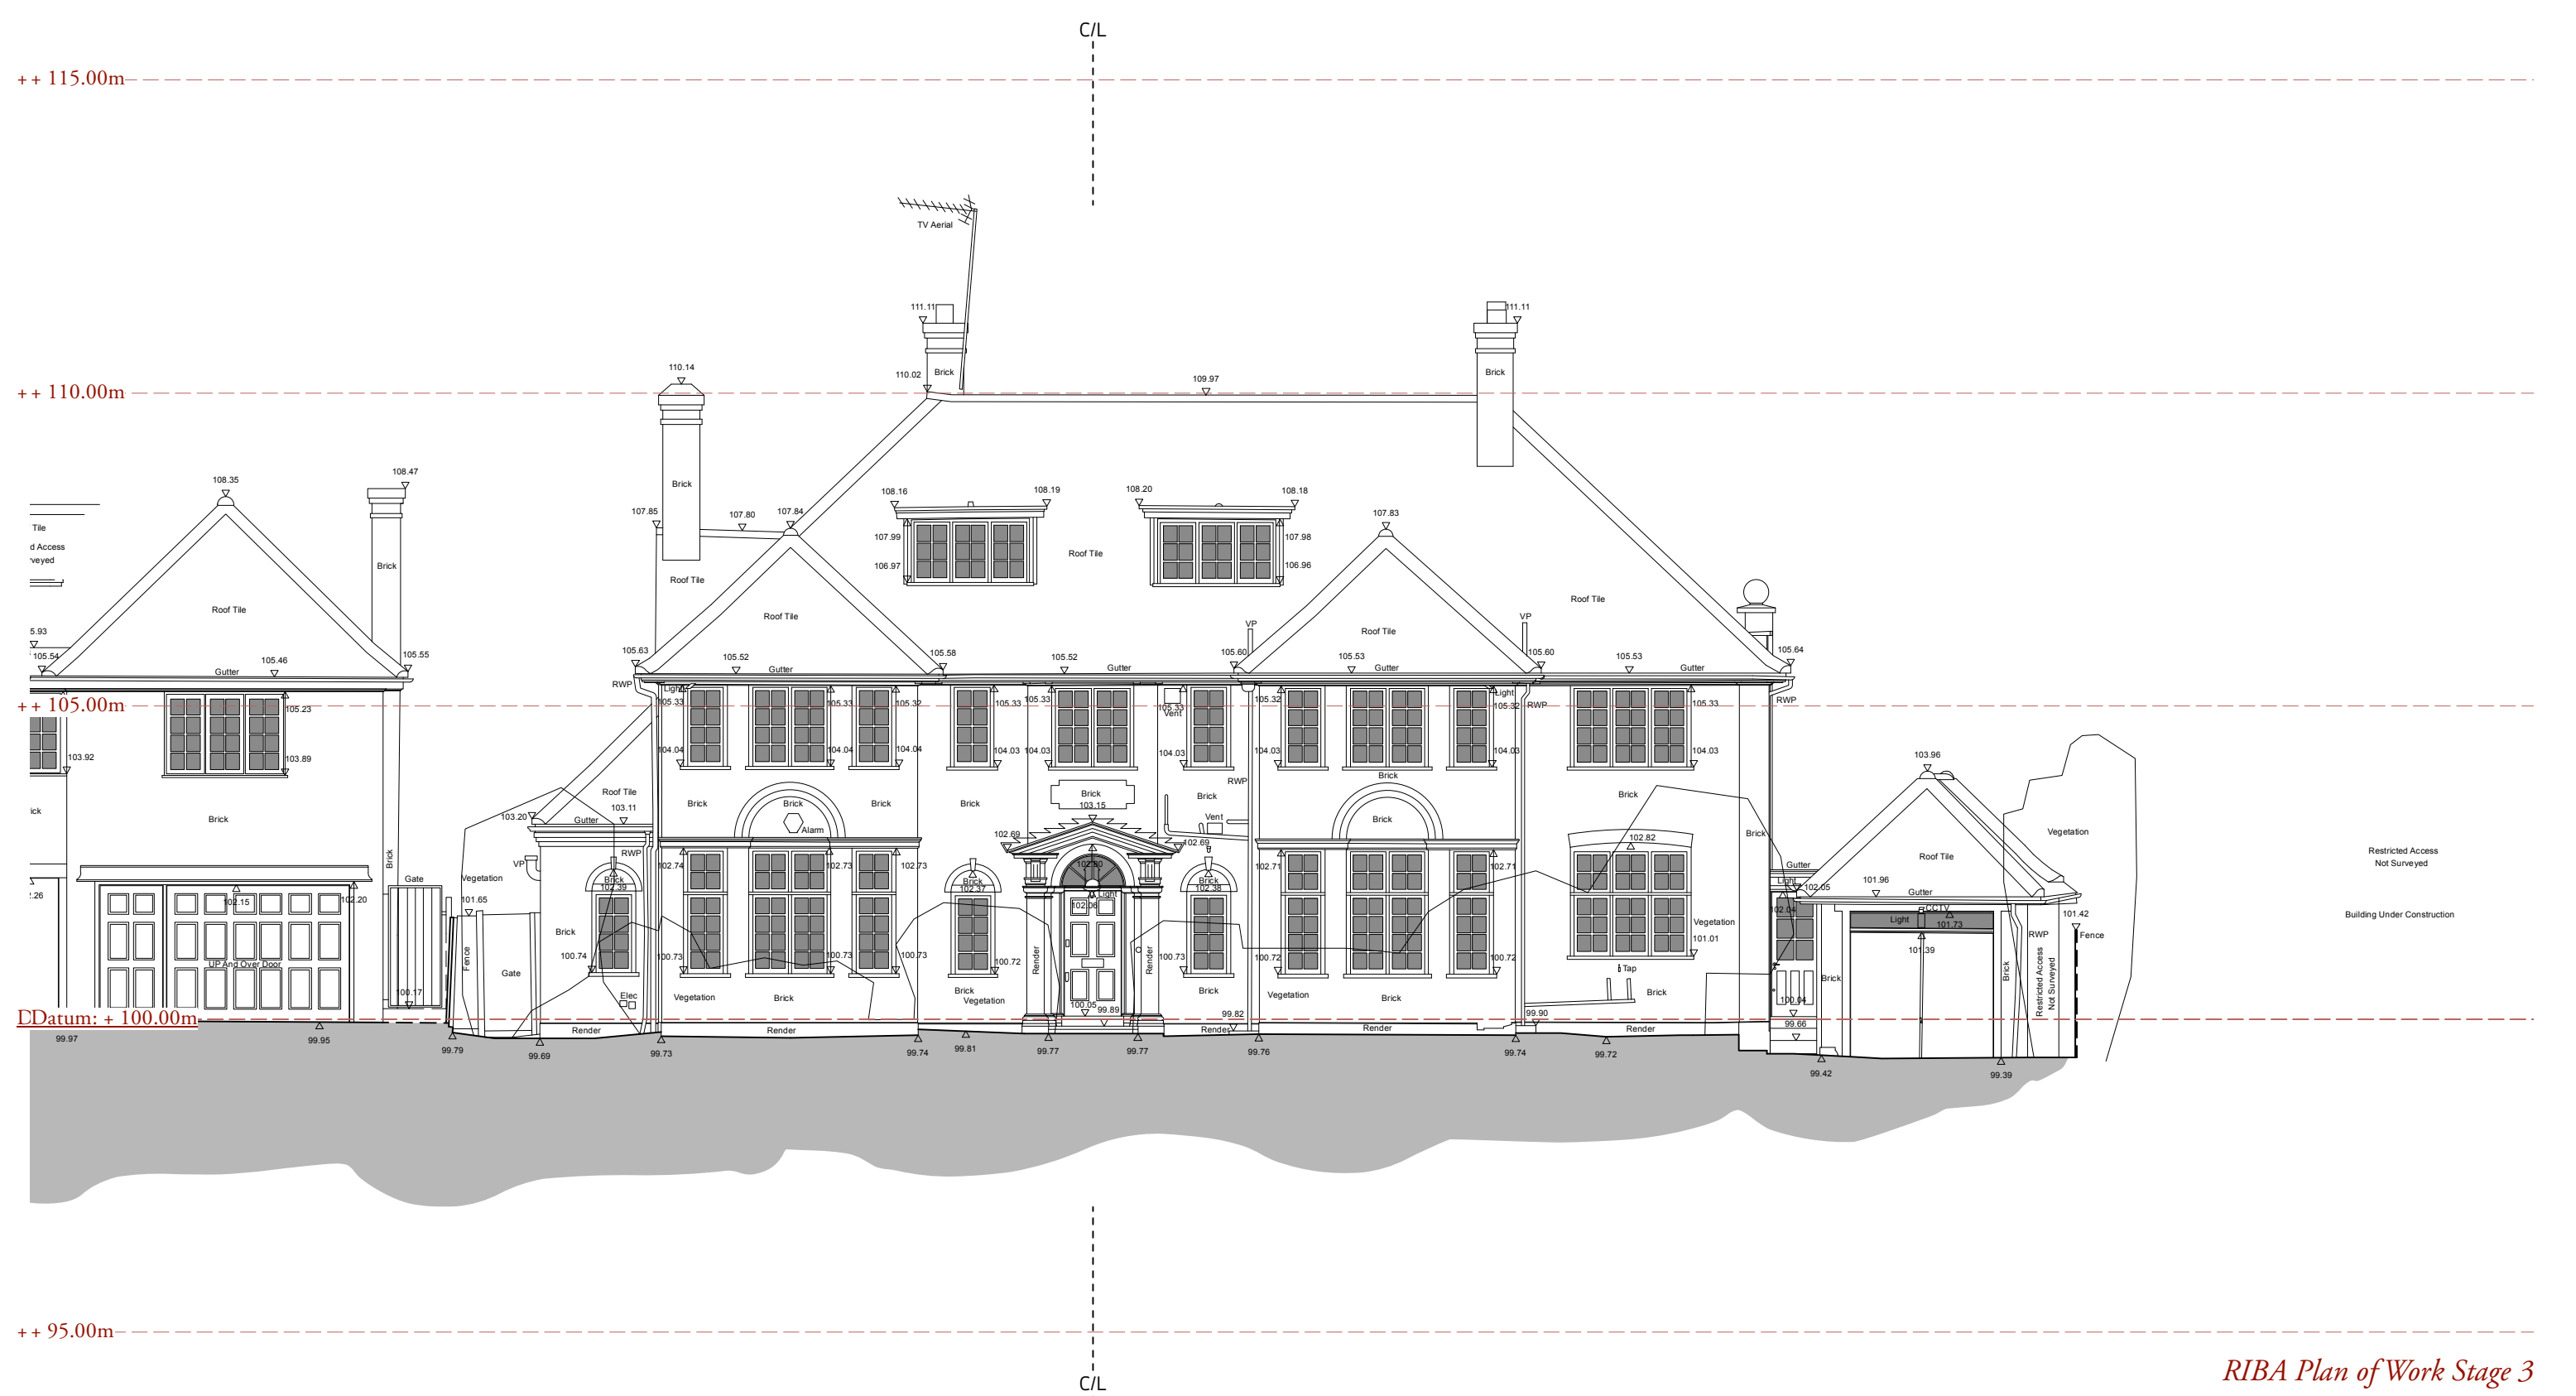

Existing Front Elevation


RIBA Plan of Work Stage 3

Christopher Tredway Architects

3rd Floor, 175 - 176 Tottenham Court Road, London W1T 7NX.
E Mail: office@chrestredway.co.uk Phone: +44 (0)20 7101 9336

9 Sheldon Avenue

Site: 9 Sheldon Avenue, Highgate, London N6 4JS. Job No: 145
Drawing No: 145 / S04
Title: Existing Front Elevation Revision: /
Date: 12/02/2026 Scale: 1:100 @ 100% A3 L
© Christopher Tredway Architects Ltd. 2026

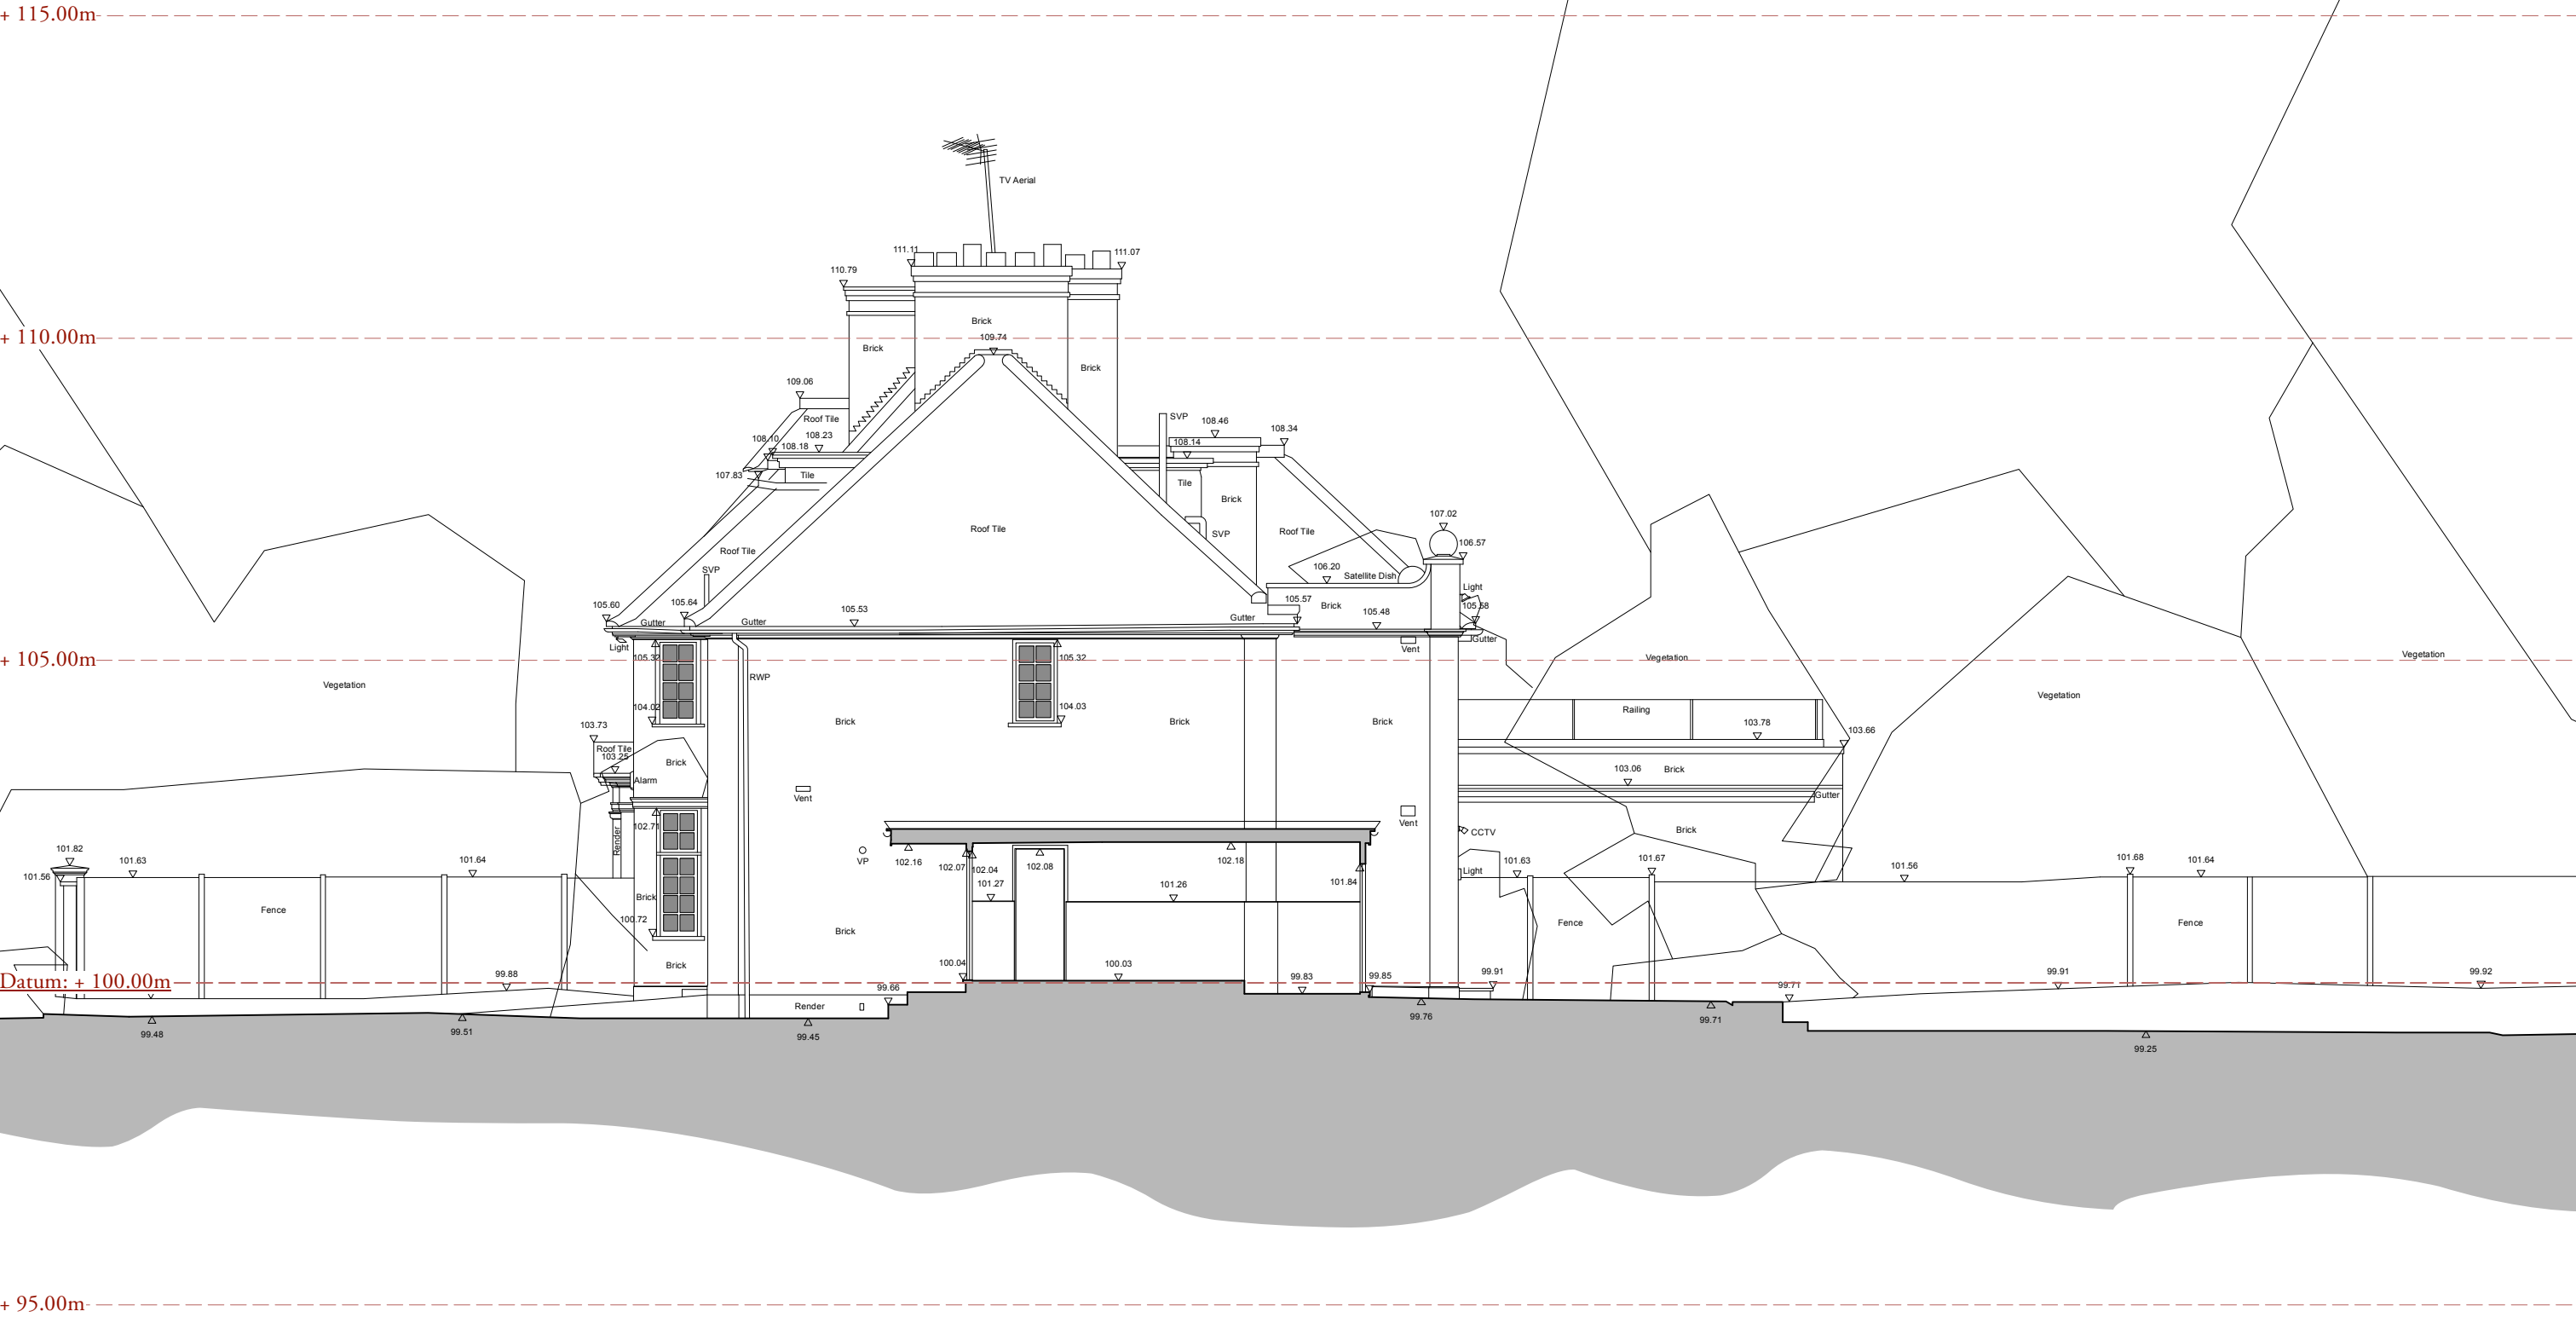

Existing Side 01 Elevation


RIBA Plan of Work Stage 3


Christopher Tredway Architects

3rd Floor, 175 - 176 Tottenham Court Road, London W1T 7NX.
E Mail: office@christredway.co.uk Phone: +44 (0)20 7101 9336

9 Sheldon Avenue

Site: 9 Sheldon Avenue, Highgate, London N6 4JS. Job No: 145
Drawing No: 145 / S05
Title: Existing Side Elevation 01 Revision: /
Date: 12/02/2026 Scale: 1:100 @ 100% A3 L
© Christopher Tredway Architects Ltd. 2026

 

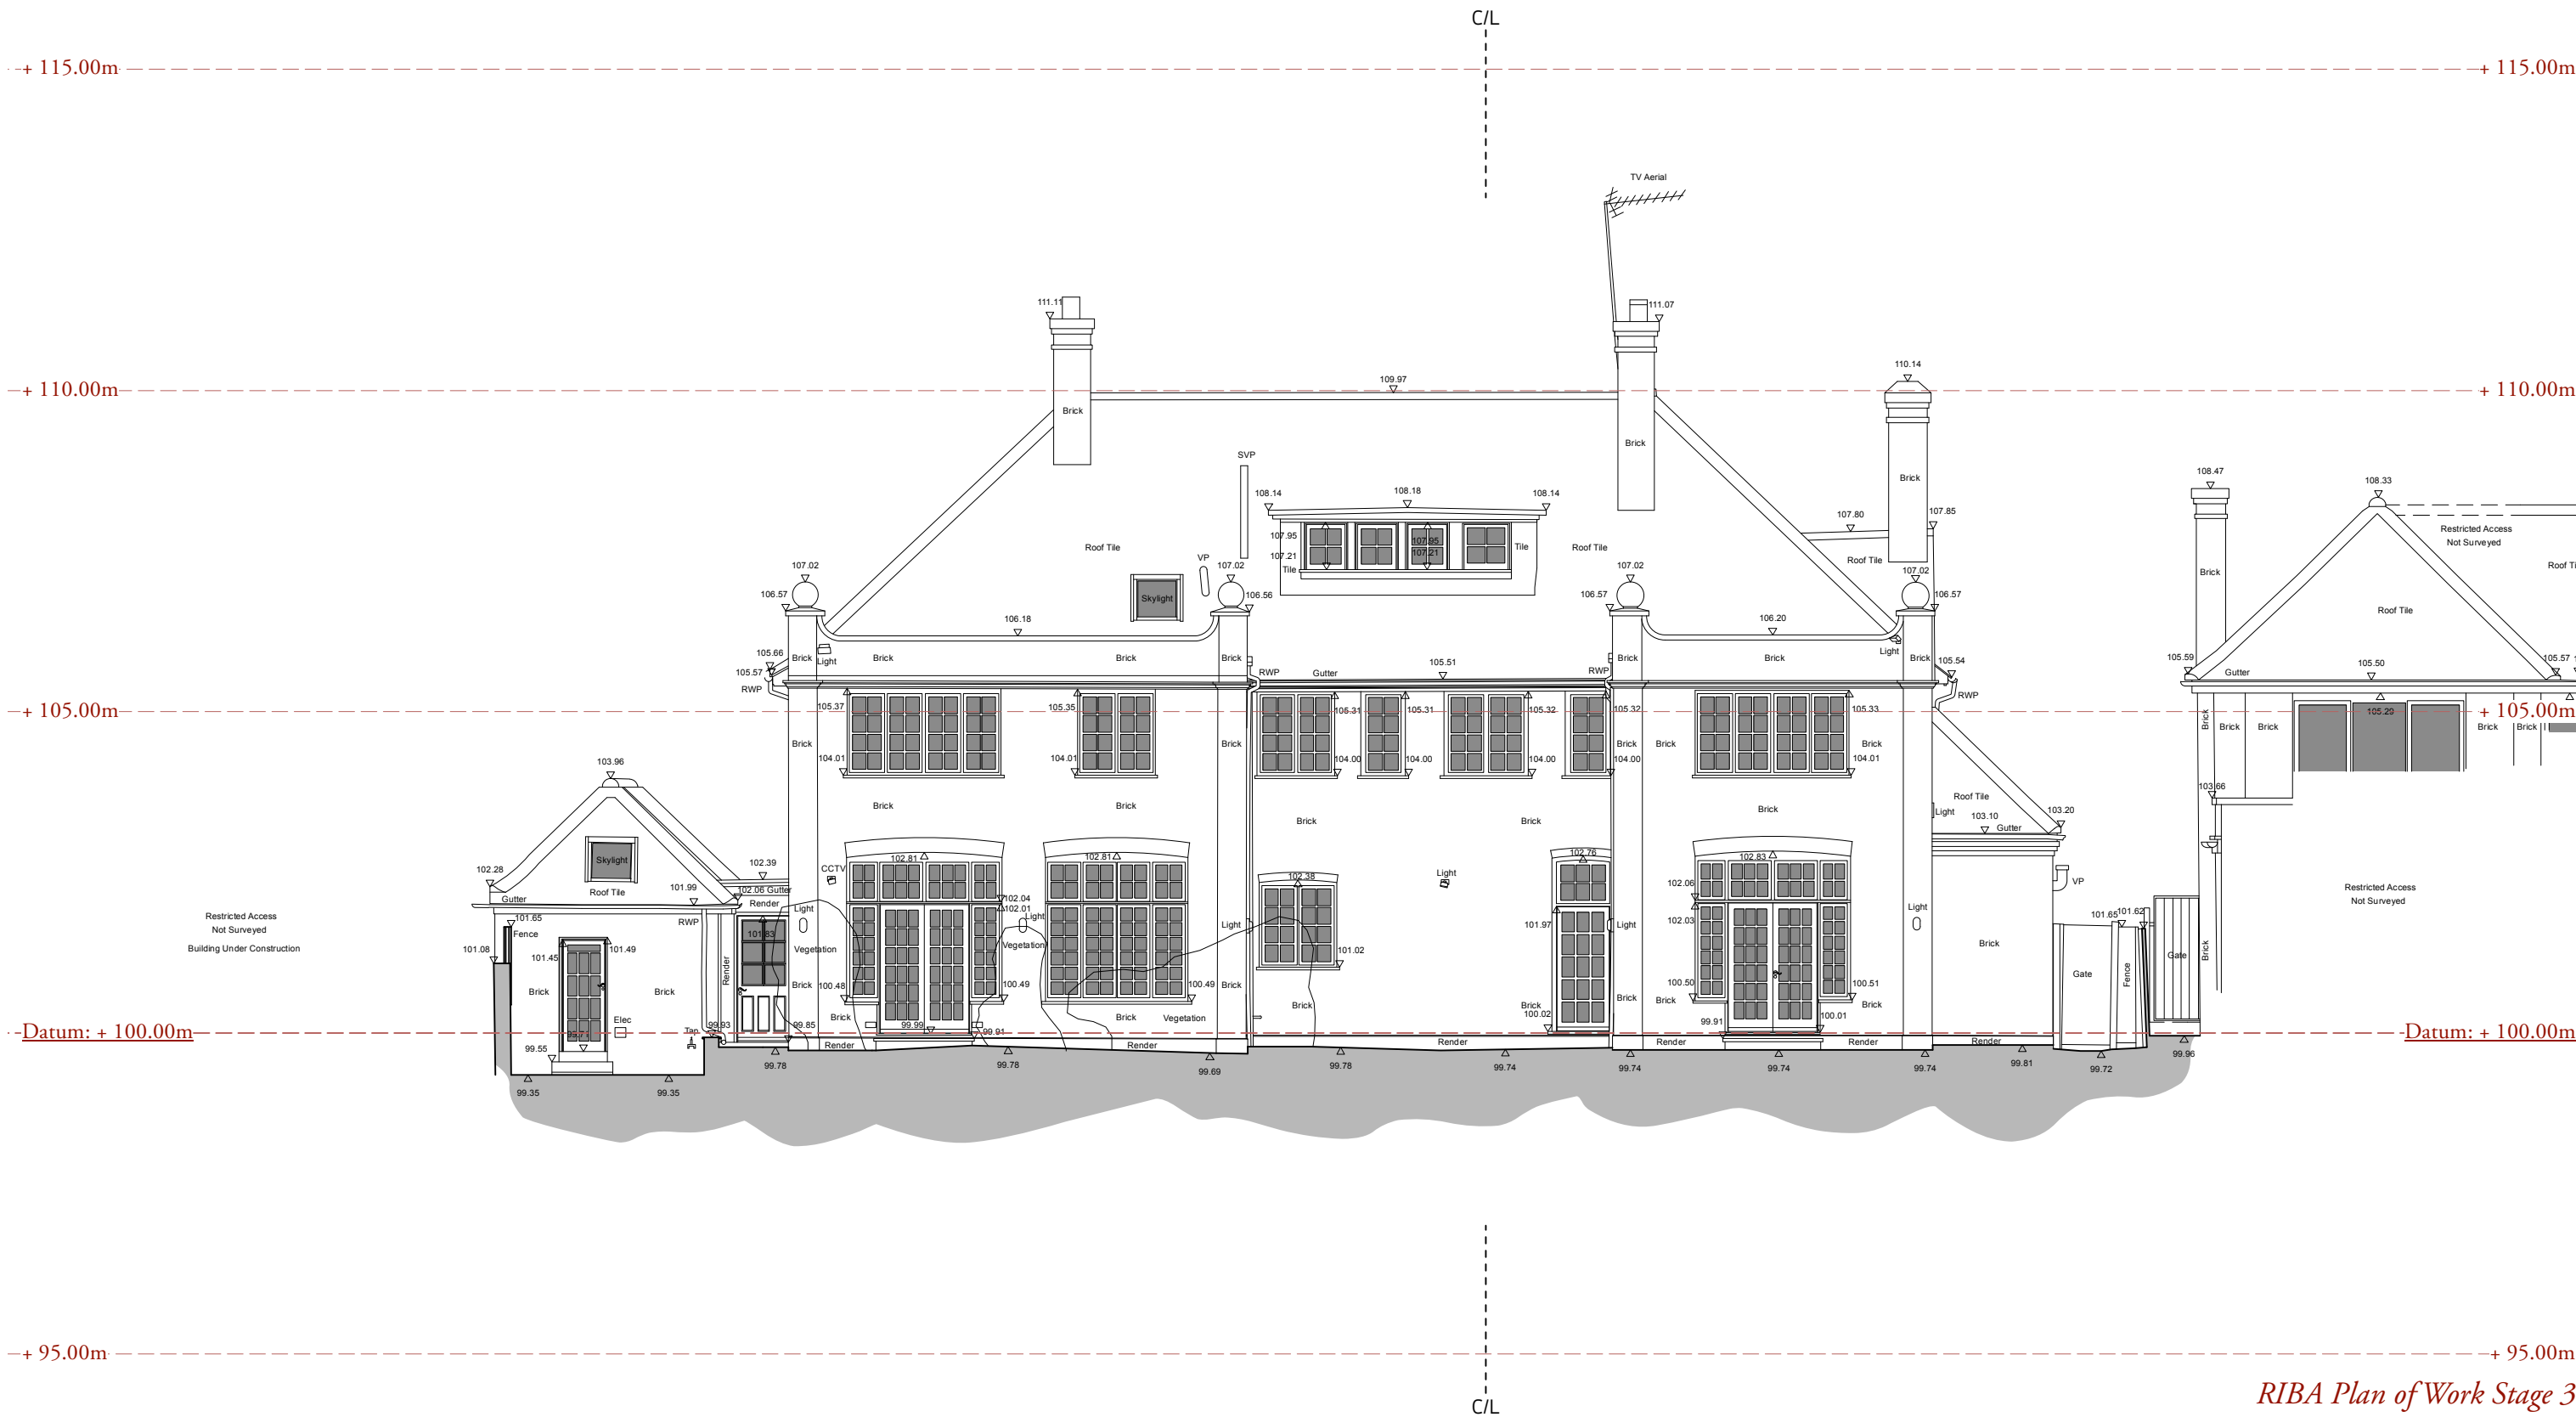

Existing Rear Elevation

RIBA Plan of Work Stage 3


Christopher Tredway Architects


3rd Floor, 175 - 176 Tottenham Court Road, London W1T 7NX.
E Mail: office@christredway.co.uk Phone: +44 (0)20 7101 9336

9 Sheldon Avenue

Site: 9 Sheldon Avenue, Highgate, London N6 4JS. Job No: 145
Drawing No: 145 / S06
Title: Existing Rear Elevation Revision: /
Date: 12/02/2026 Scale: 1:100 @ 100% A3 L

© Christopher Tredway Architects Ltd. 2026

 

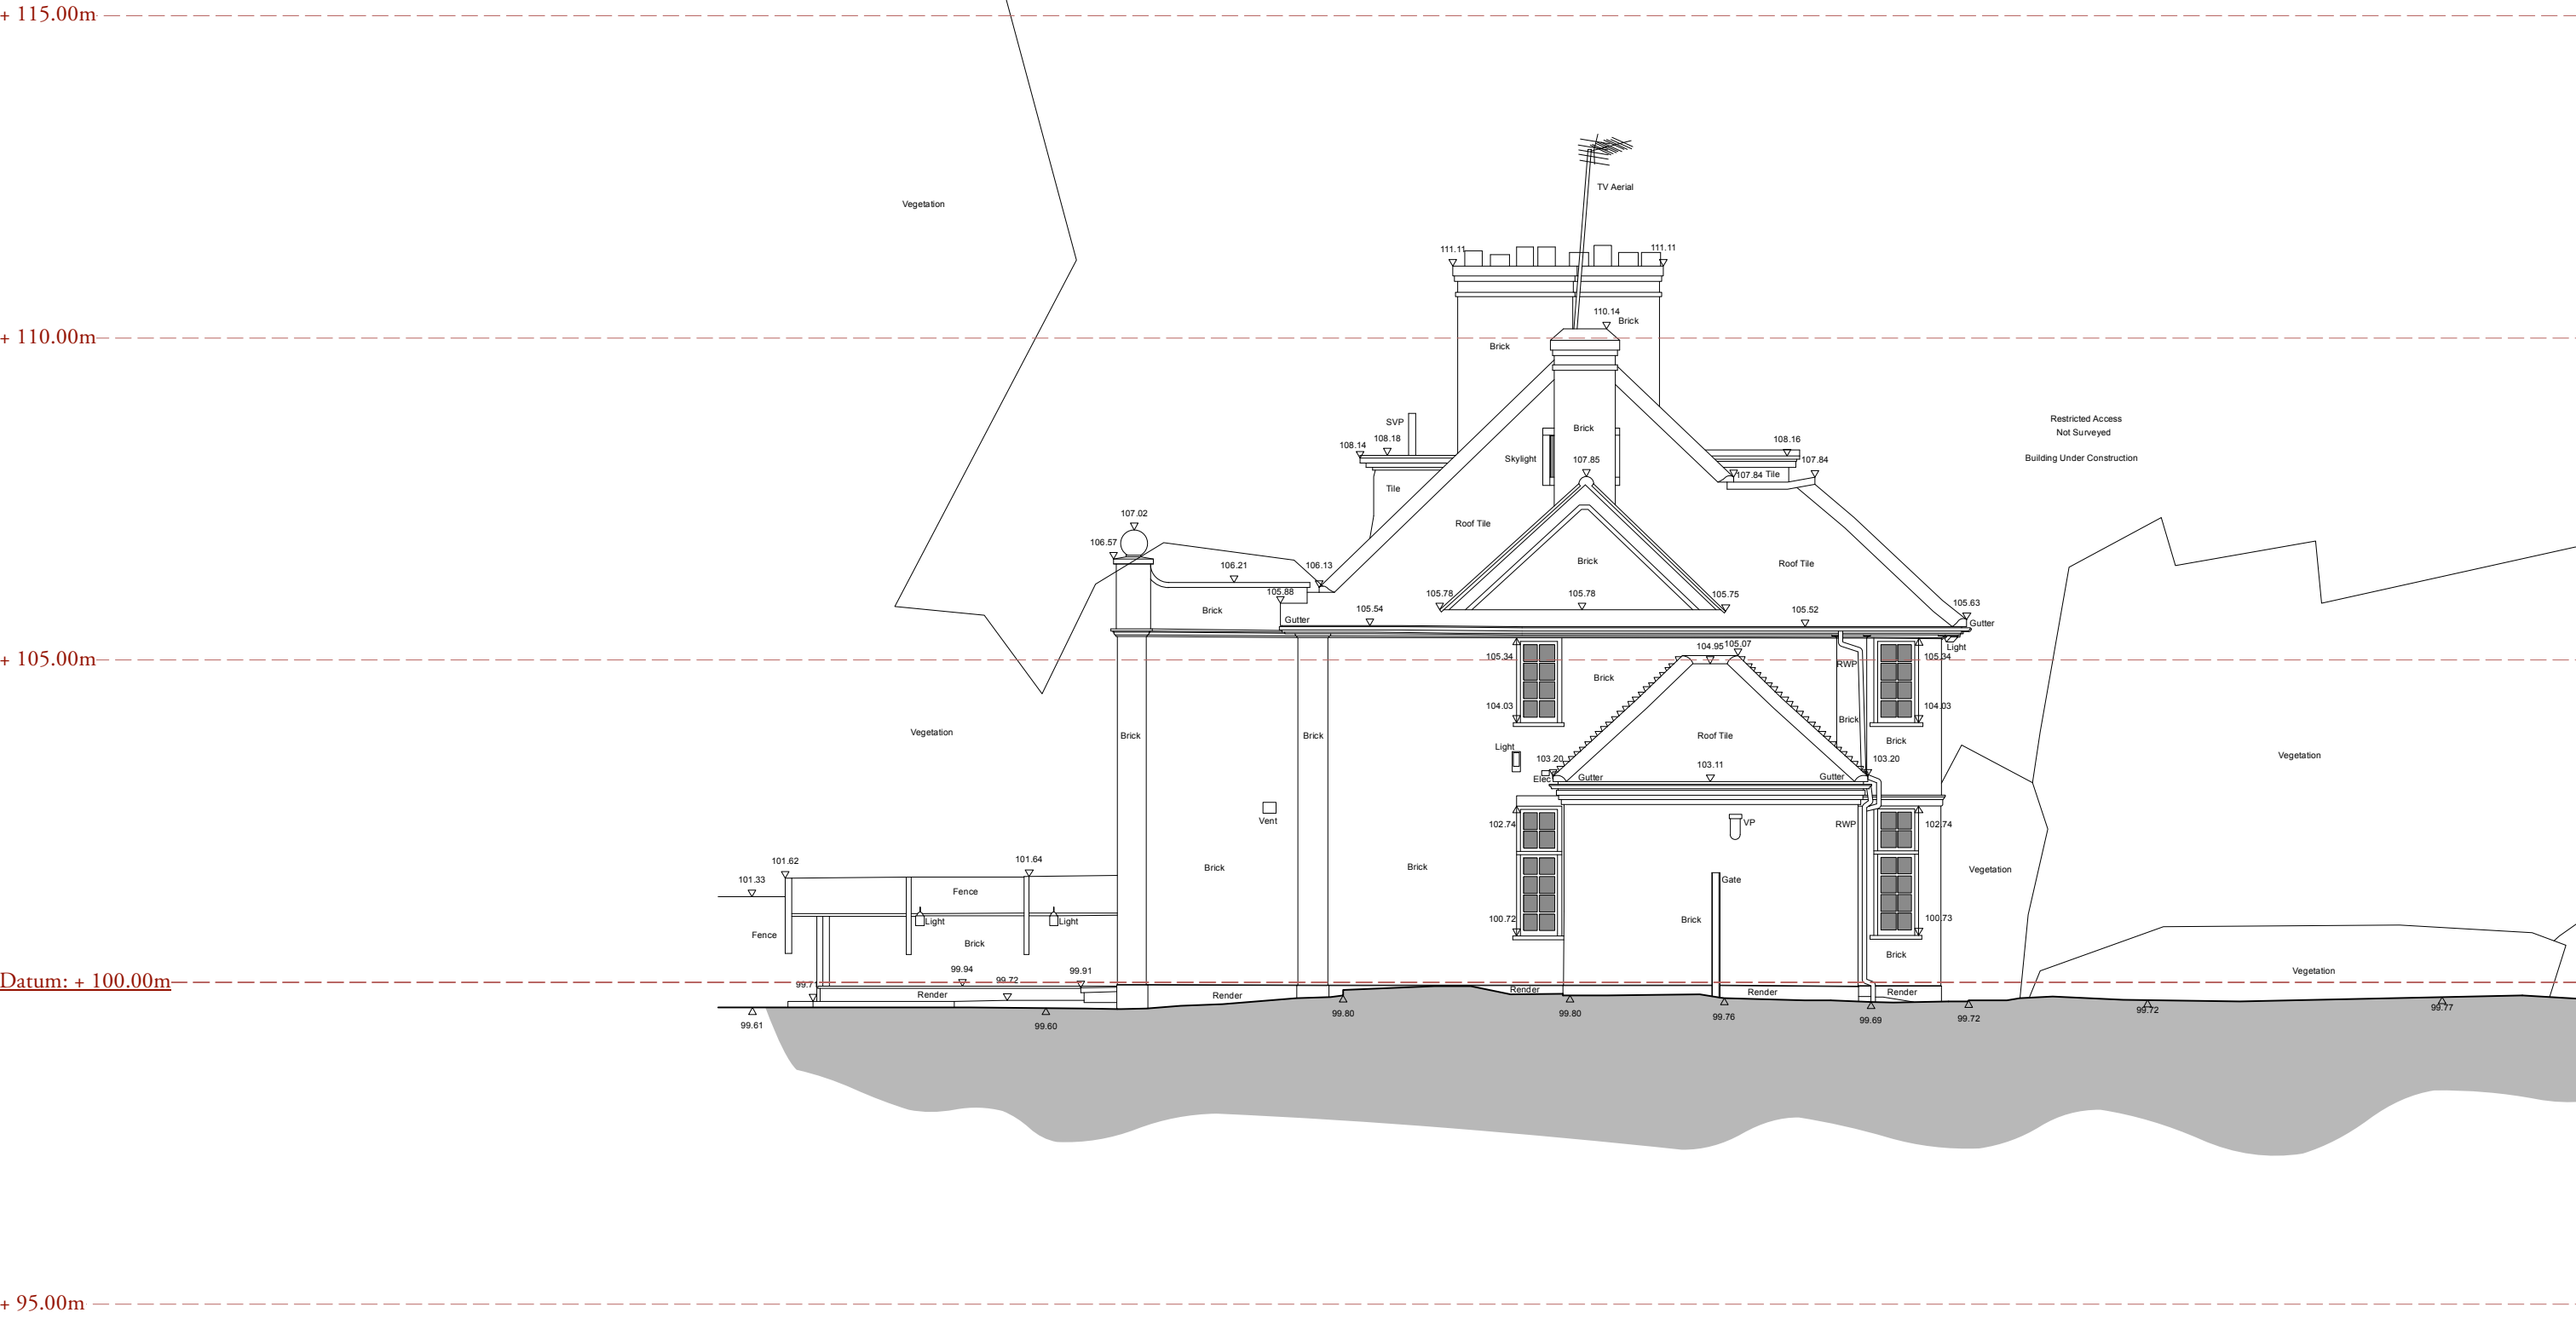

Existing Side 02 Elevation


RIBA Plan of Work Stage 3


Christopher Tredway Architects

3rd Floor, 175 - 176 Tottenham Court Road, London W1T 7NX.
E Mail: office@chrestredway.co.uk Phone: +44 (0)20 7101 9336

9 Sheldon Avenue

Site: 9 Sheldon Avenue, Highgate, London N6 4JS. Job No: 145
Drawing No: 145 / S07
Title: Existing Side Elevation 02 Revision: /
Date: 12/02/2026 Scale: 1:100 @ 100% A3 L
© Christopher Tredway Architects Ltd. 2026

 

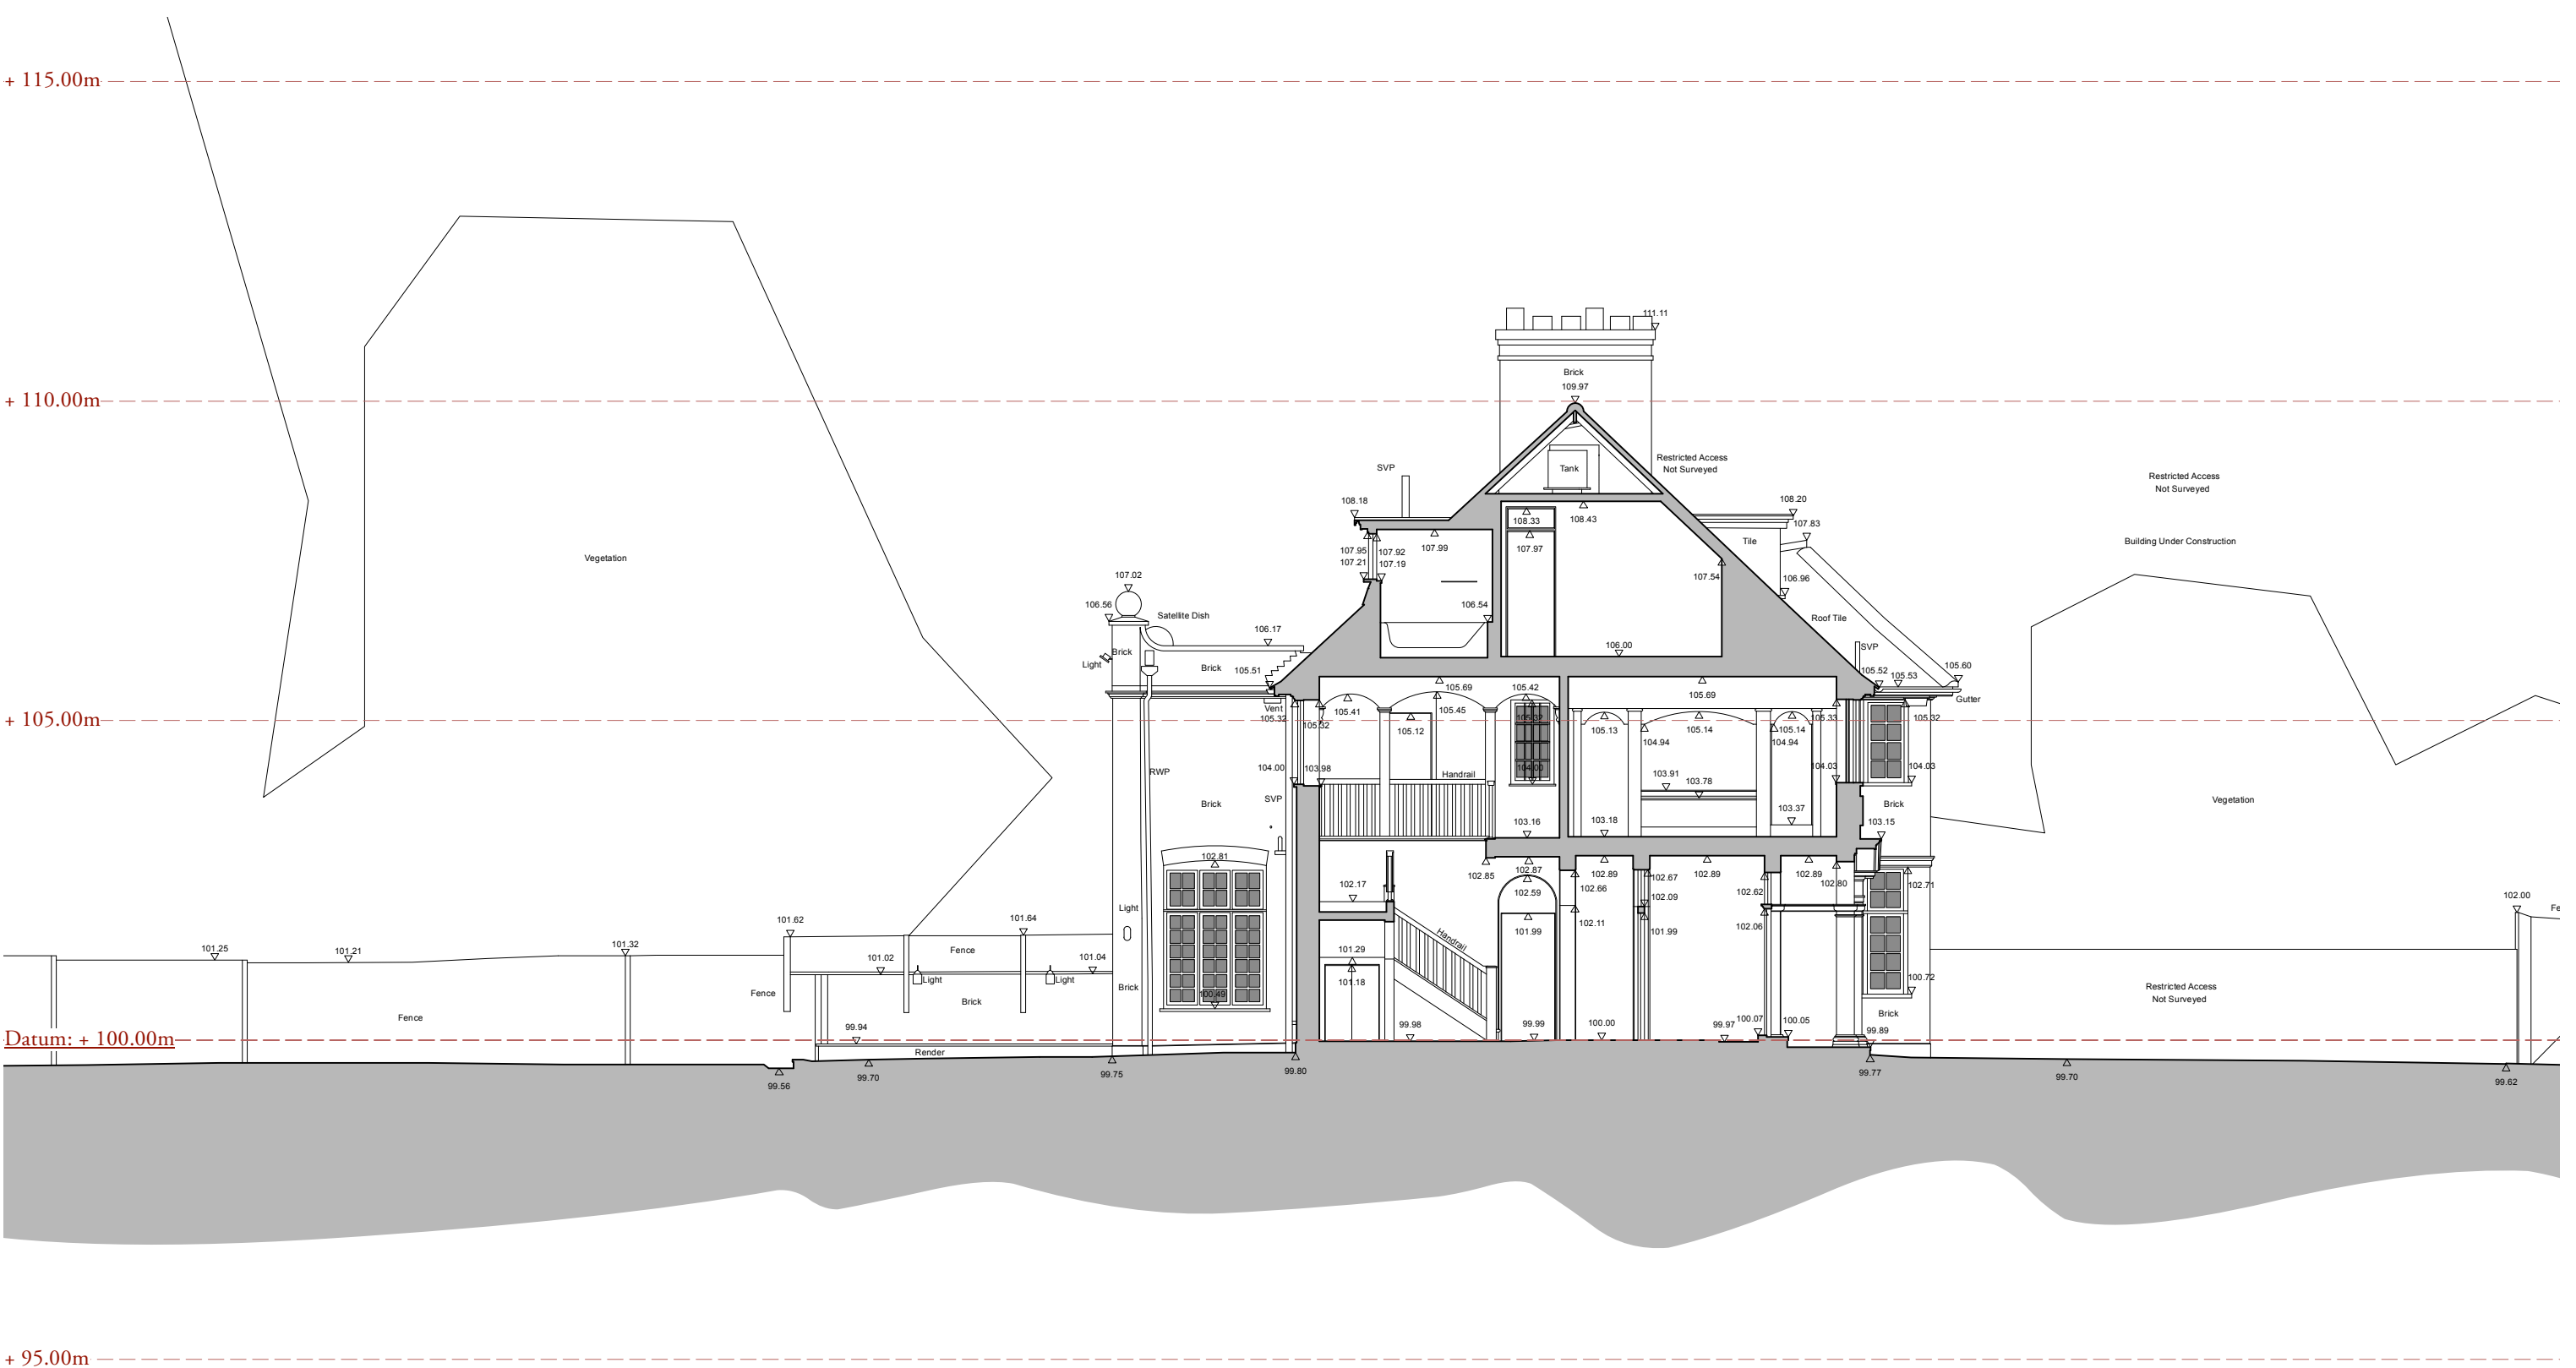

Existing Section AA


RIBA Plan of Work Stage 3


Christopher Tredway Architects

3rd Floor, 175 - 176 Tottenham Court Road, London W1T 7NX.
E Mail: office@chrestredway.co.uk Phone: +44 (0)20 7101 9336

9 Sheldon Avenue


Site: 9 Sheldon Avenue, Highgate, London N6 4JS. Job No: 145
Drawing No: 145 / S08
Title: Existing Section AA Revision: /
Date: 12/02/2026 Scale: 1:100 @ 100% A3 L

 

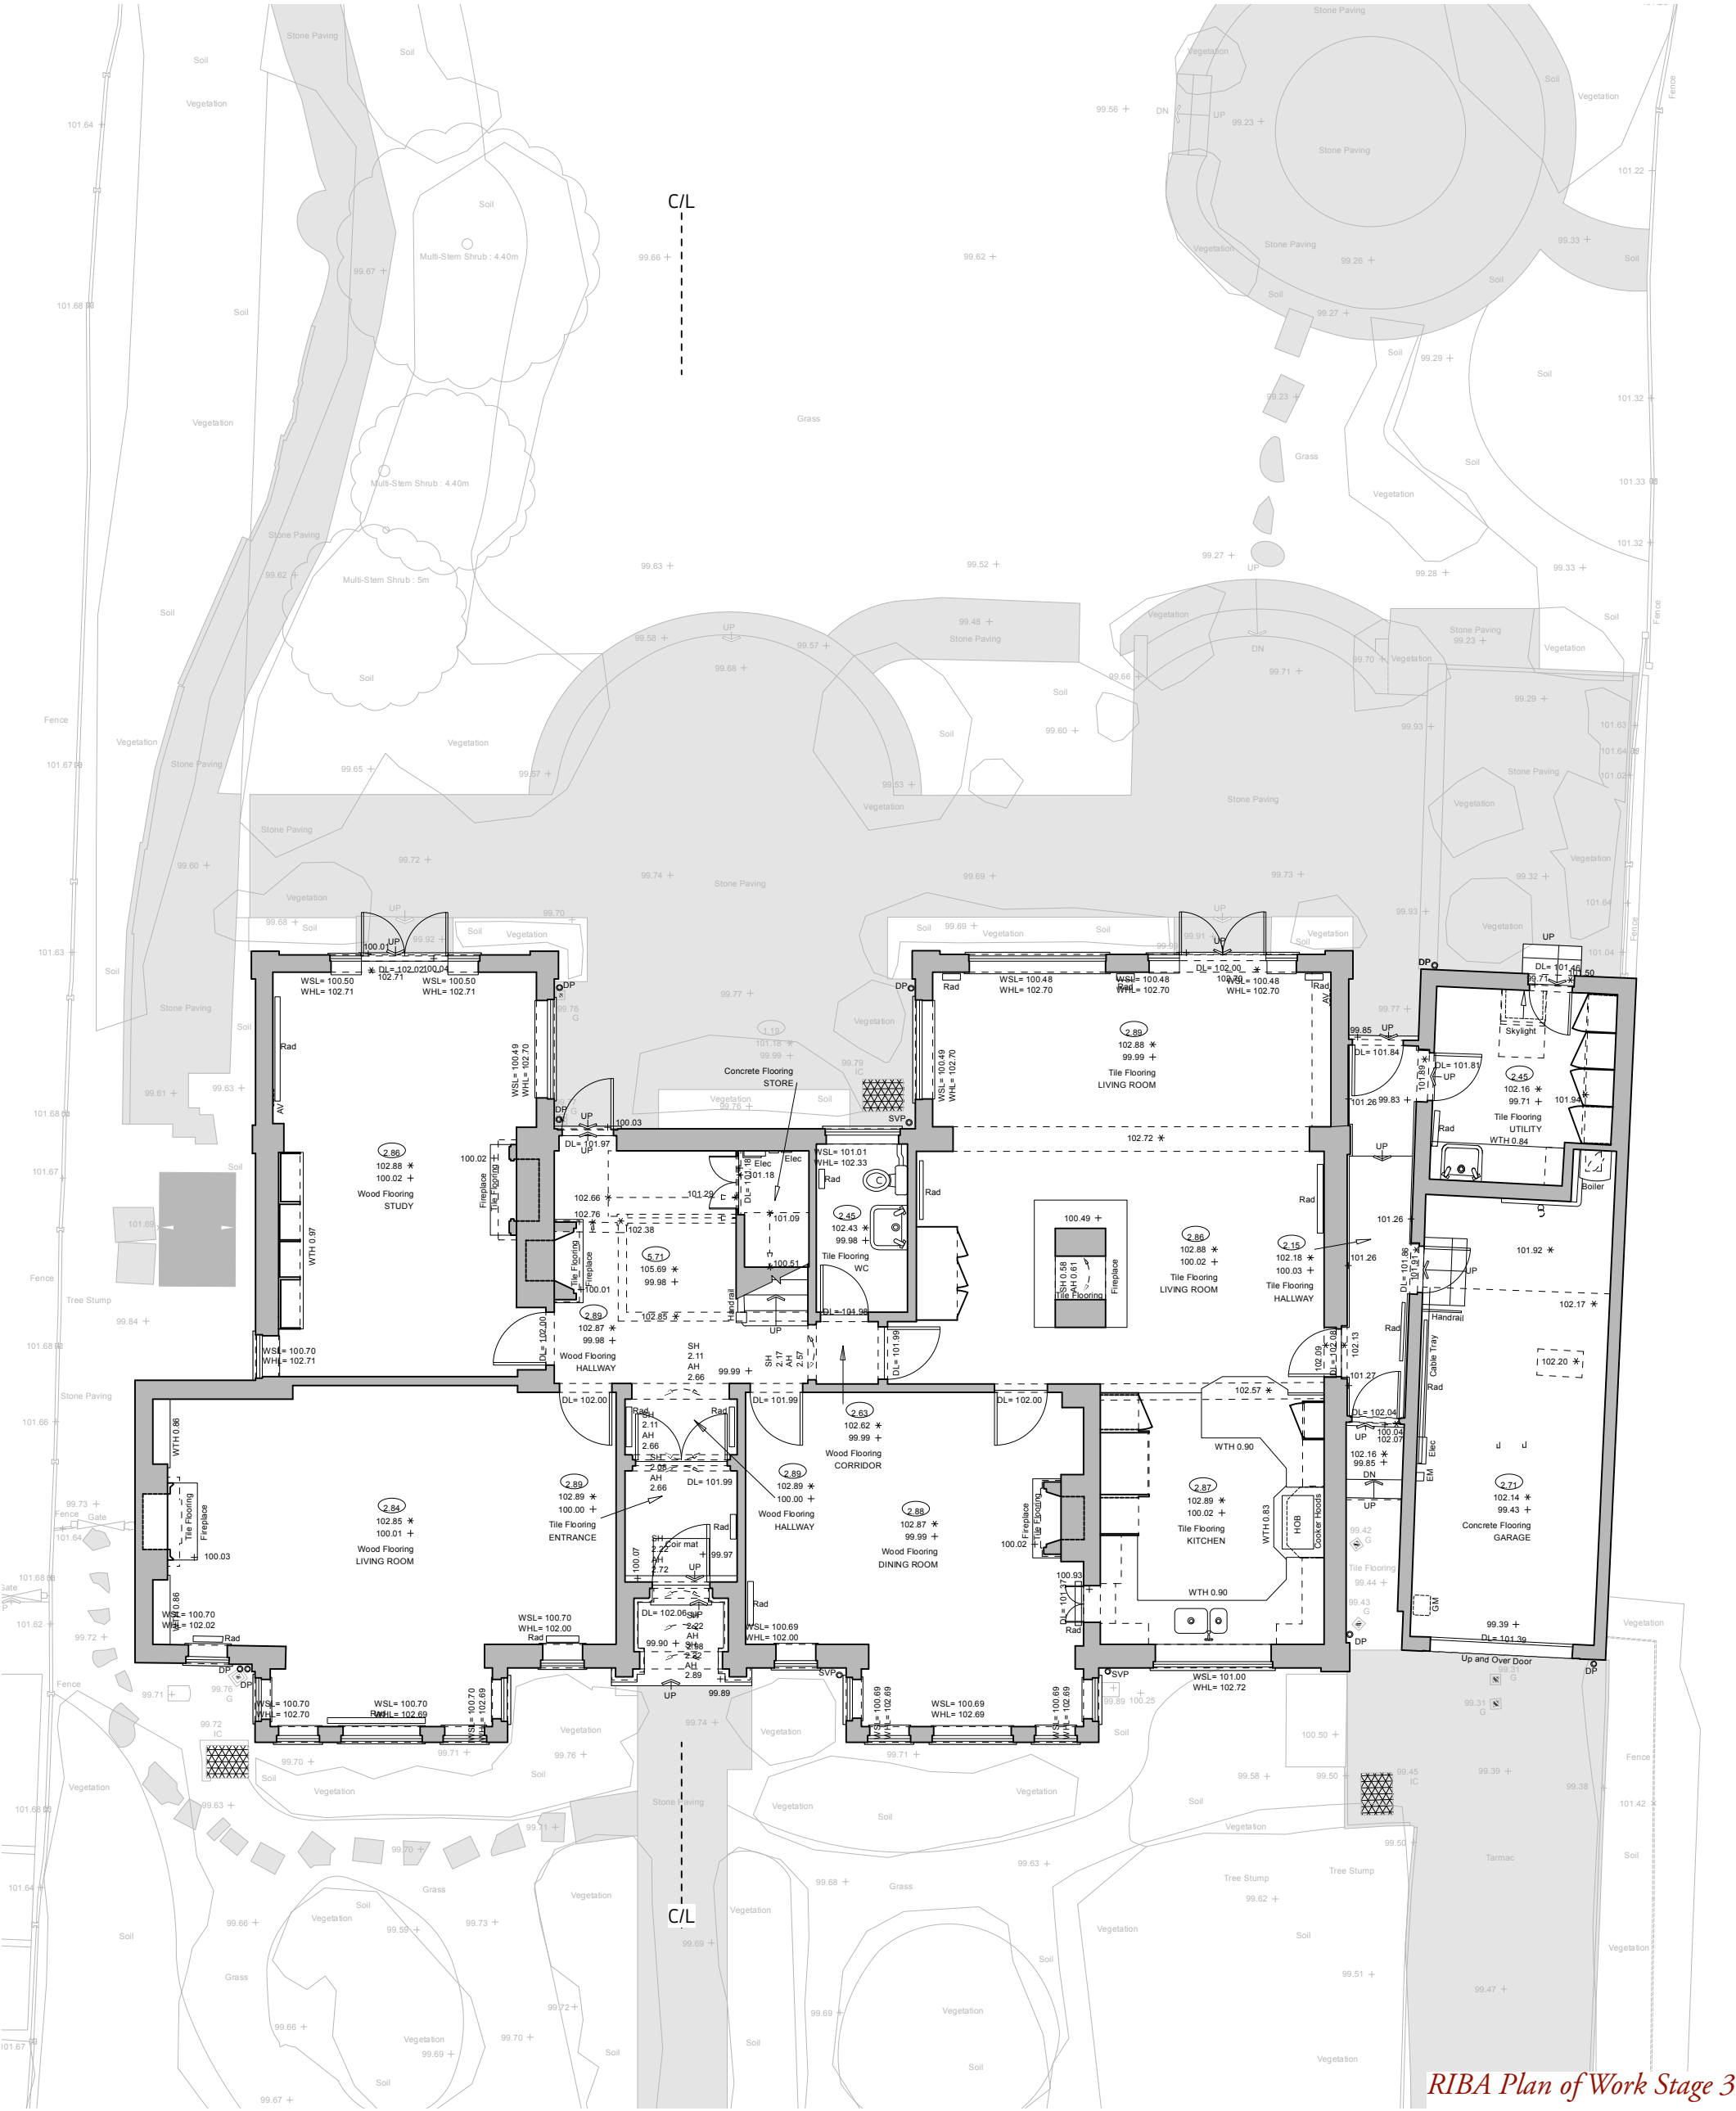

RIBA Plan of Work Stage 3

Existing Ground Floor Plan

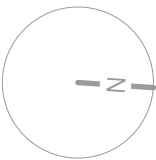

Key

Existing Building Fabric Retained = 

Proposed Building Fabric = 



Christopher Tredway Architects


3rd Floor, I75 - I76 Tottenham Court Road, London W1T 7NX.
E Mail: office@christredway.co.uk Phone: +44 (0)20 7101 9336

9 Sheldon Avenue

Site: 9 Sheldon Avenue, Highgate, London N6 4JS.
Title: Existing Ground Floor Plan
Date: 12/02/2026


Job No: I45
Drawing No: I45 / S09
Revision: /
Scale: I:100 @ 100% A3 P

© Christopher Tredway Architects Ltd. 2026

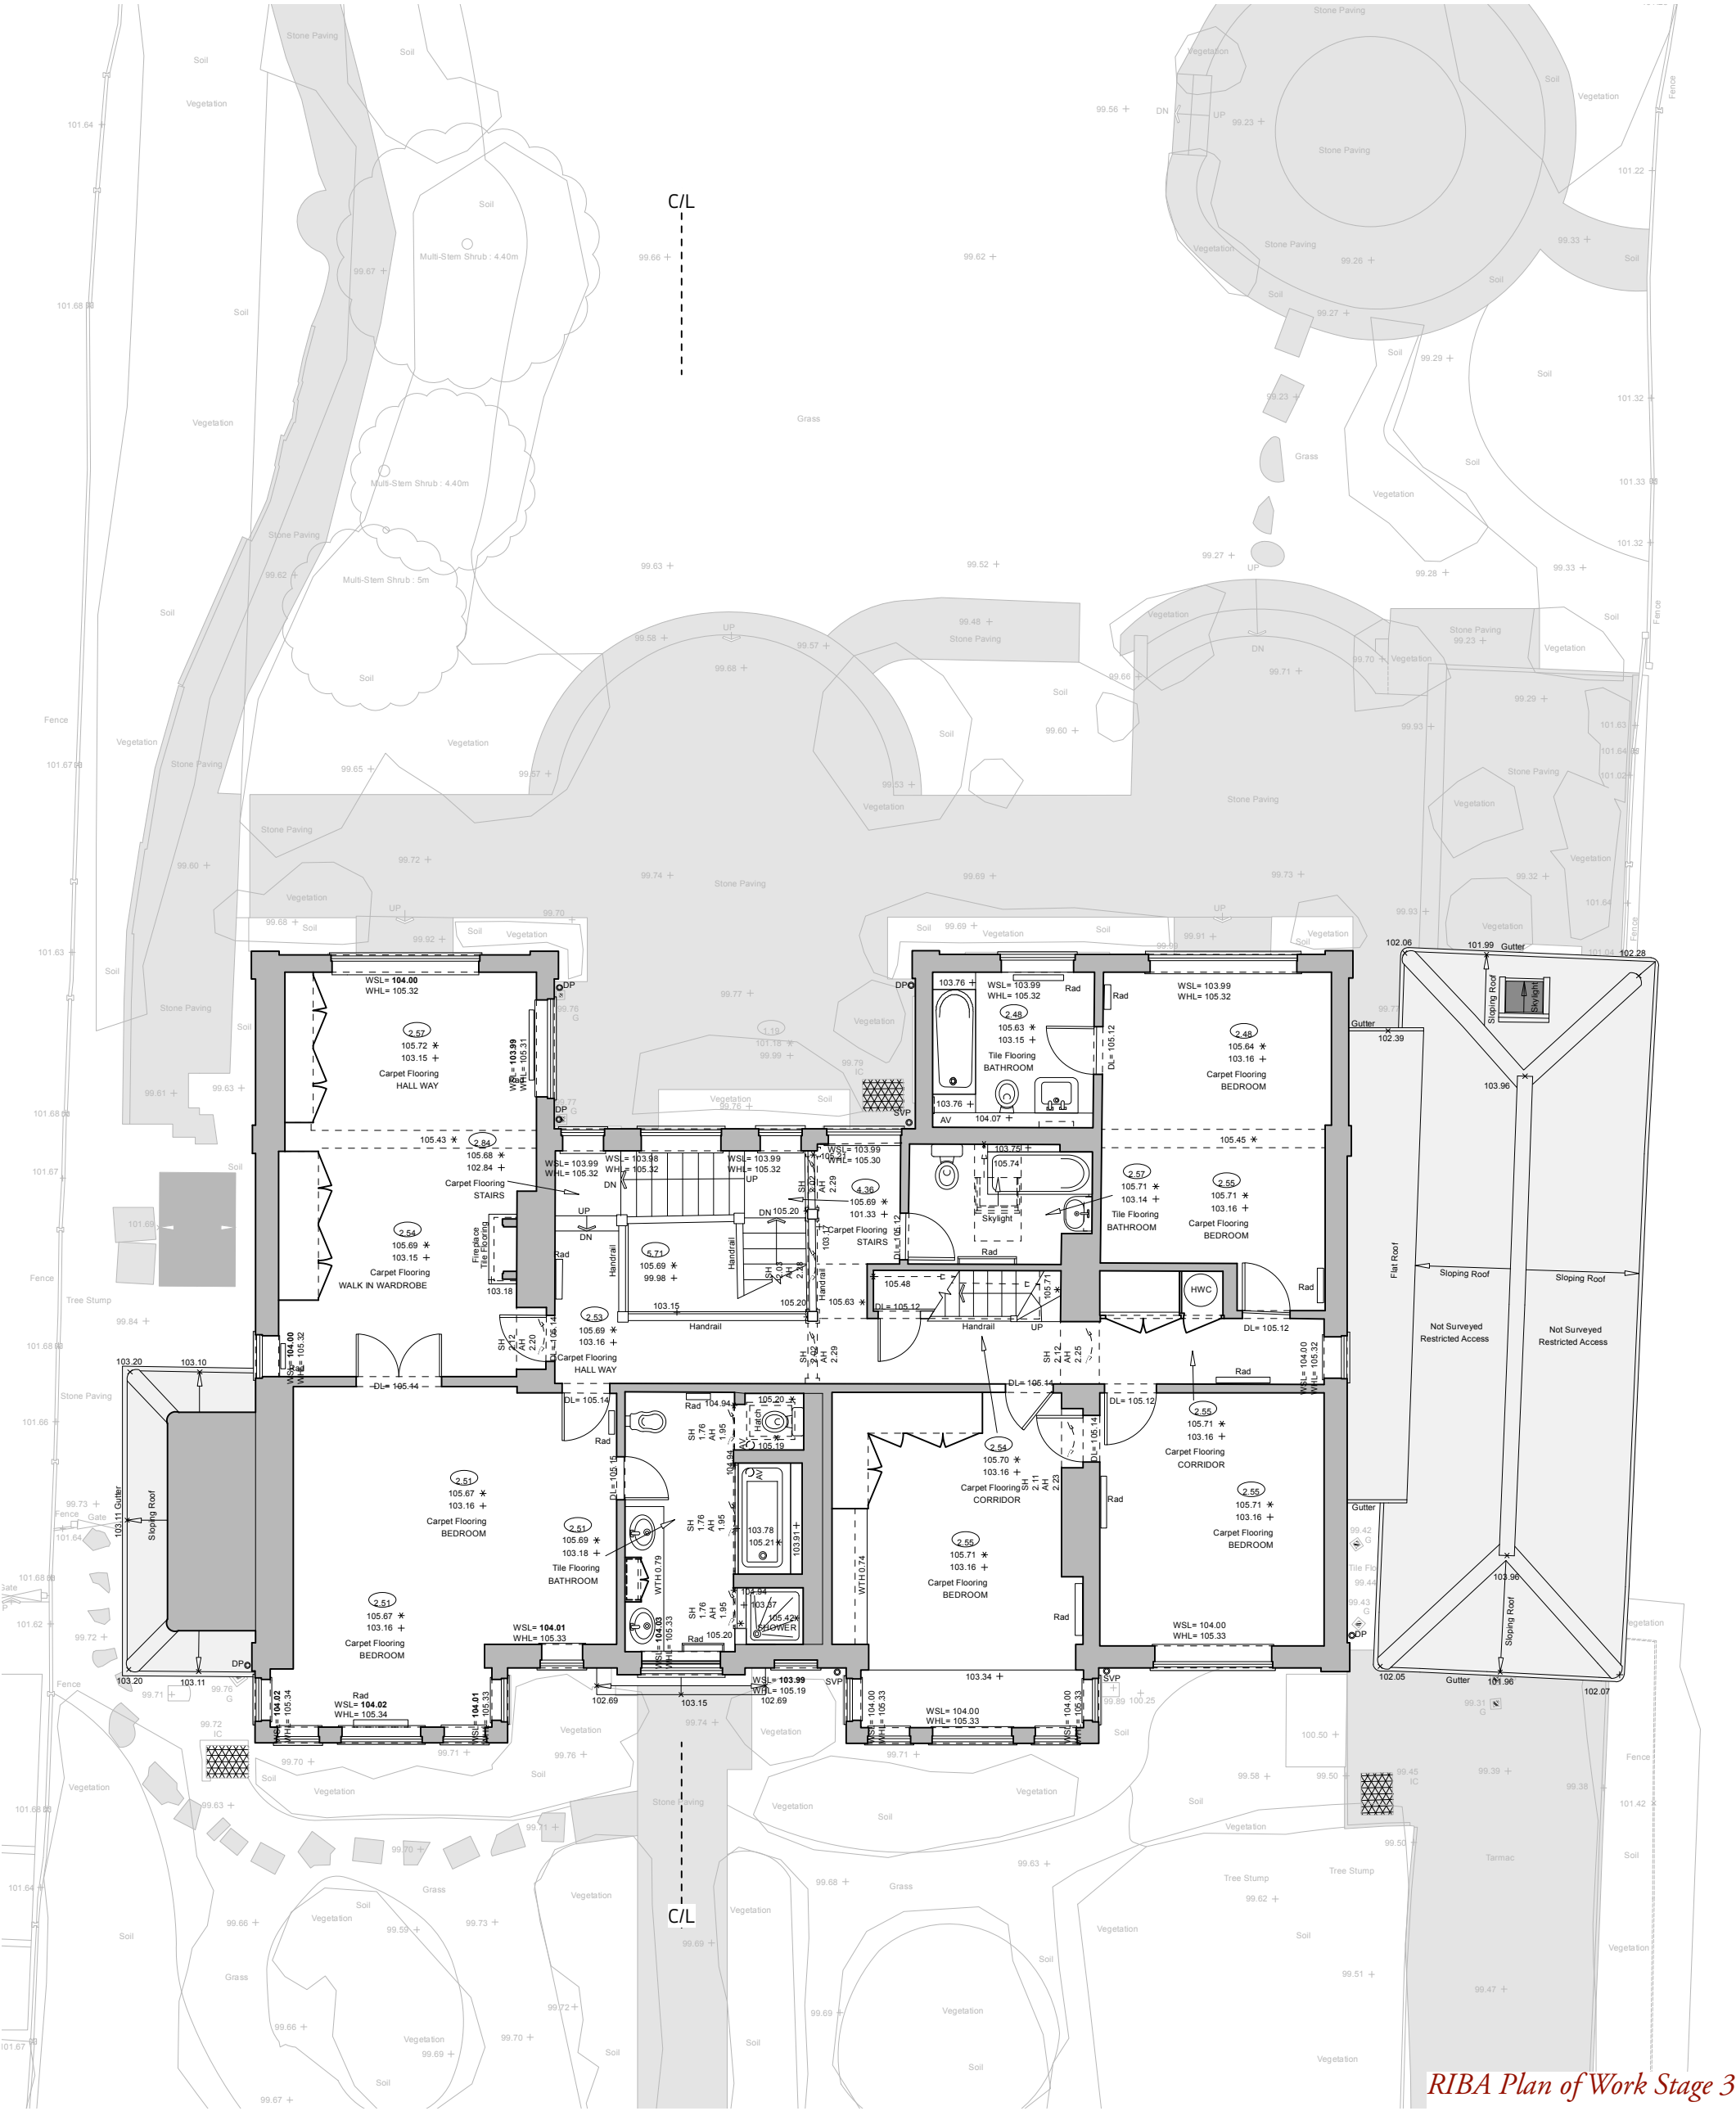

RIBA Plan of Work Stage 3

Existing First Floor Plan

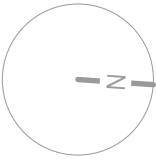

Key

Existing Building Fabric Retained = 

Proposed Building Fabric = 

0m

5m

10m

15m



Christopher Tredway Architects

3rd Floor, I75 - I76 Tottenham Court Road, London W1T 7NX.
E Mail: office@chirstredway.co.uk Phone: +44 (0)20 7101 9336

9 Sheldon Avenue

Site: 9 Sheldon Avenue, Highgate, London N6 4JS.
Title: Existing First Floor Plan
Date: 12/02/2026

Job No: I45
Drawing No: I45 / SIO
Revision: /
Scale: I:100 @ 100% A3 P

© Christopher Tredway Architects Ltd. 2026



© Christopher Tredway Architects Ltd. 2026