



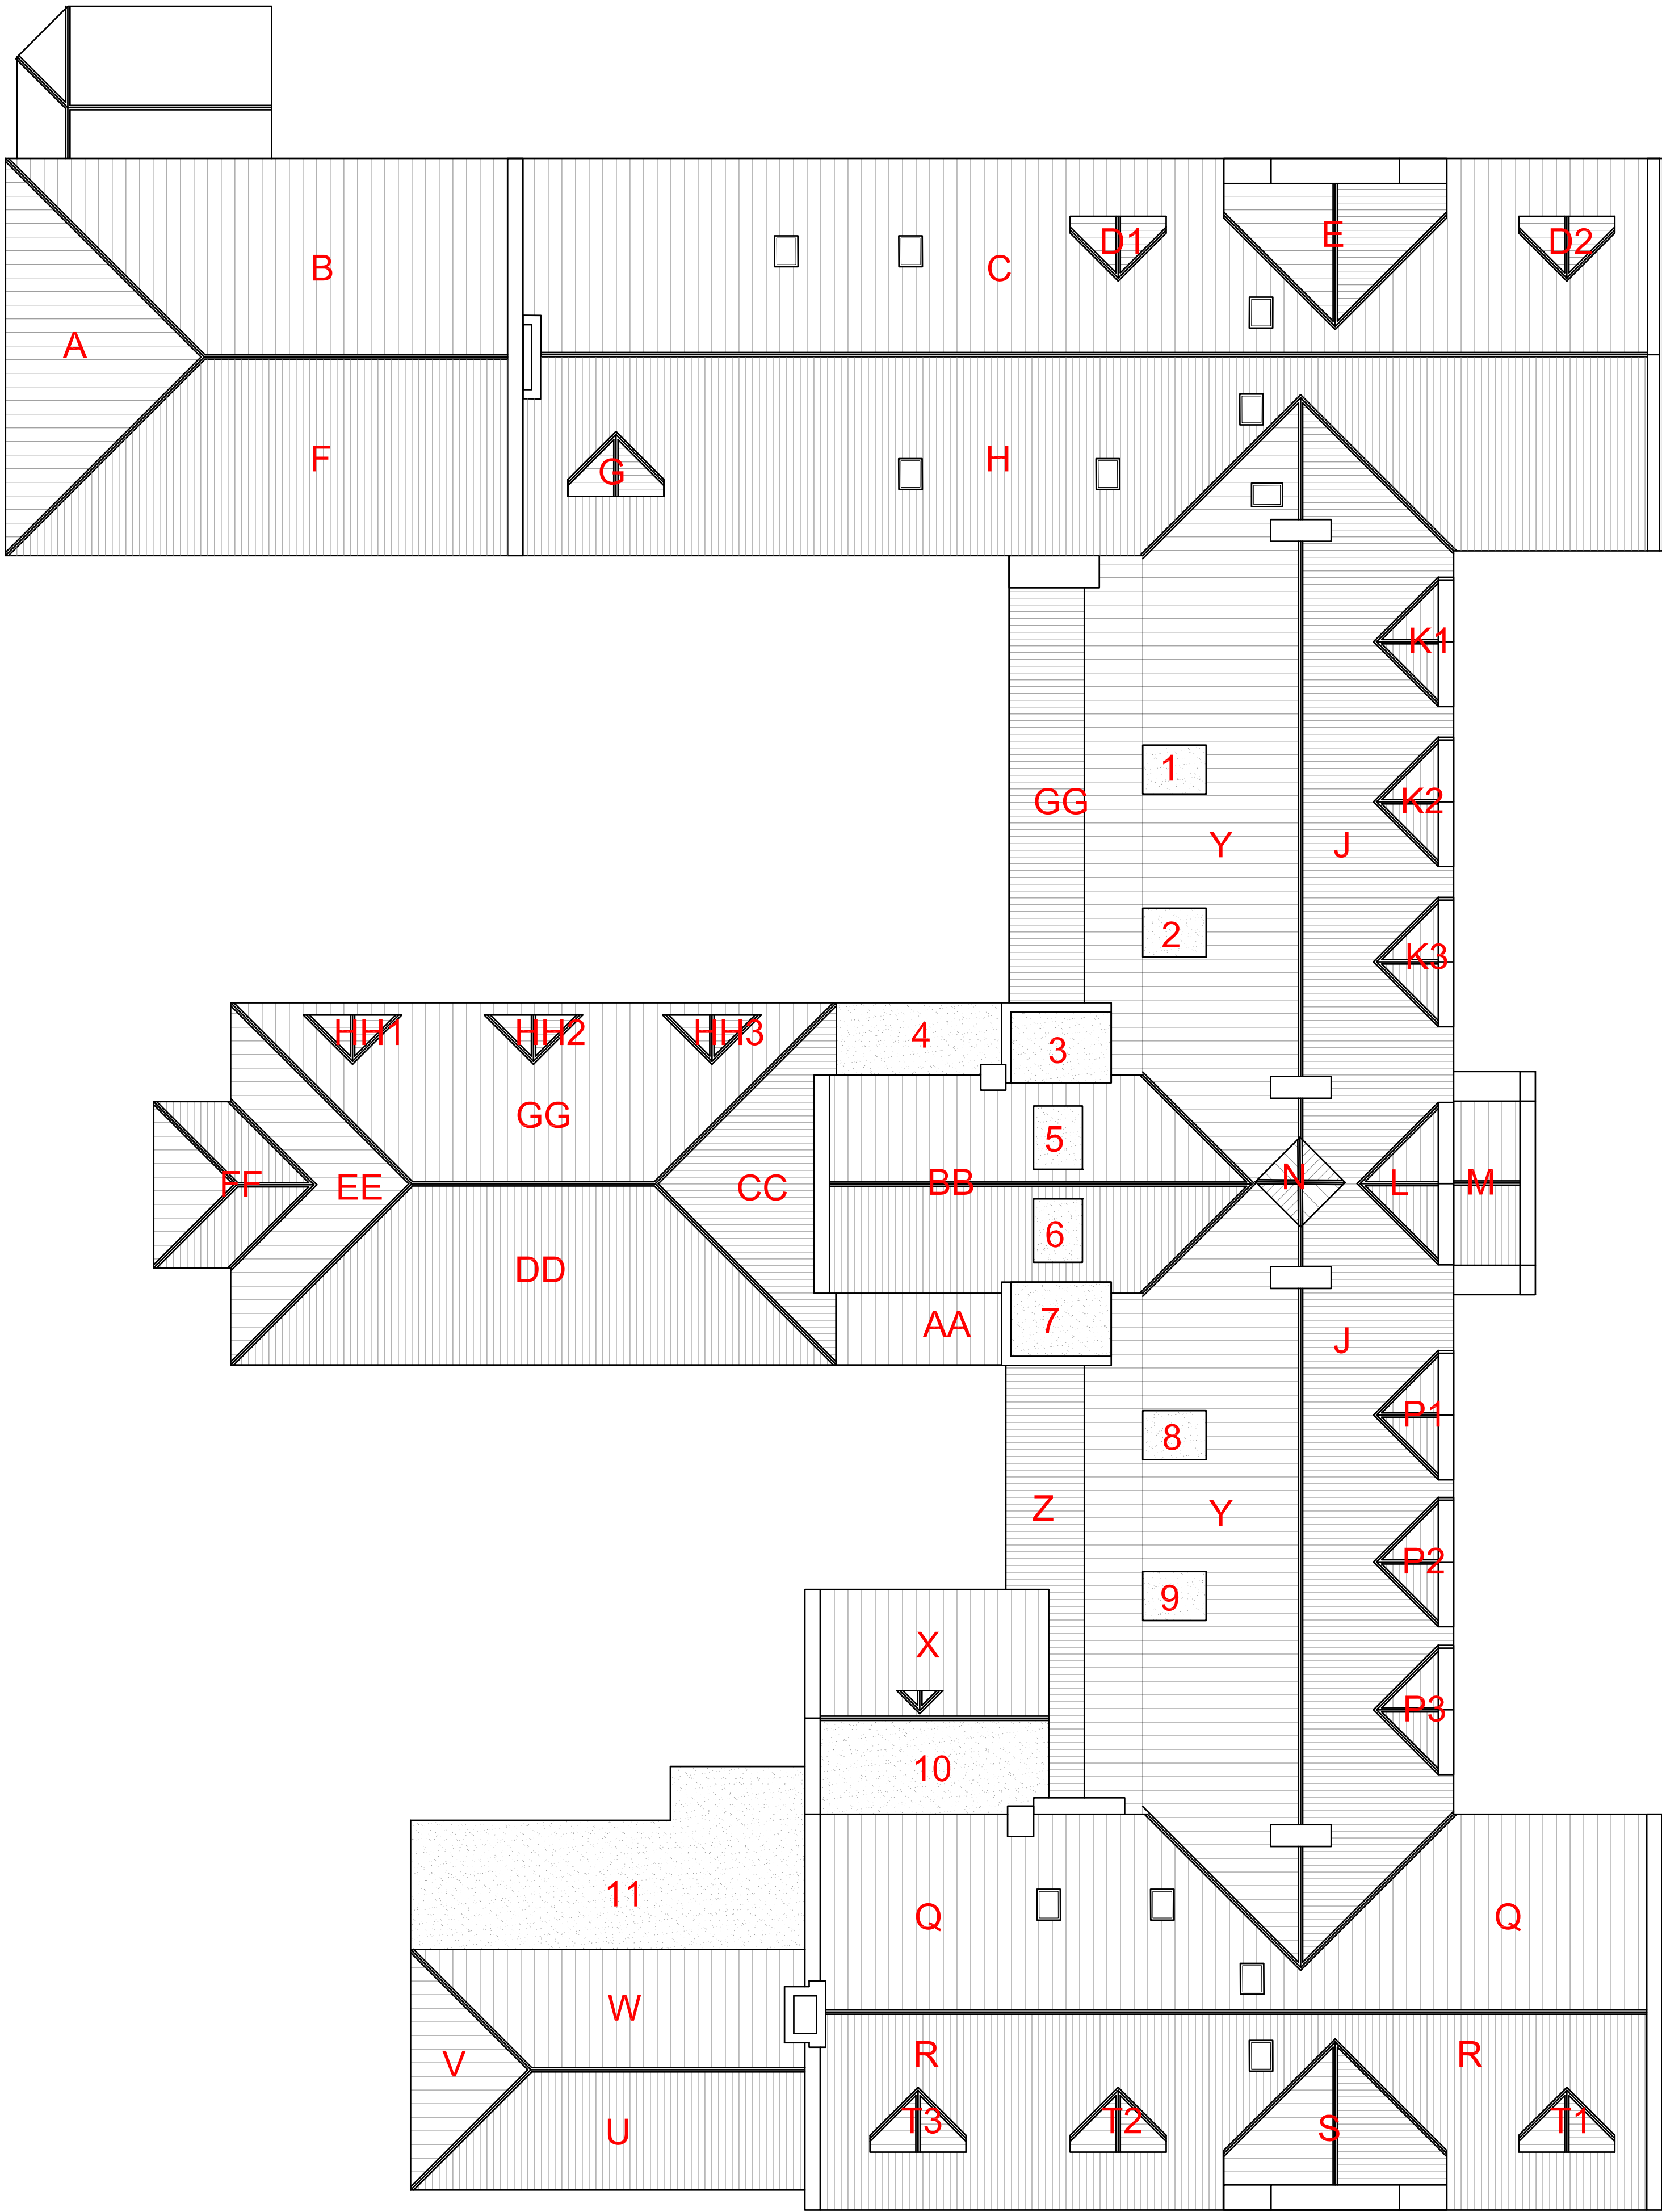

EXISTING ROOF PLAN

SCALE 1:100

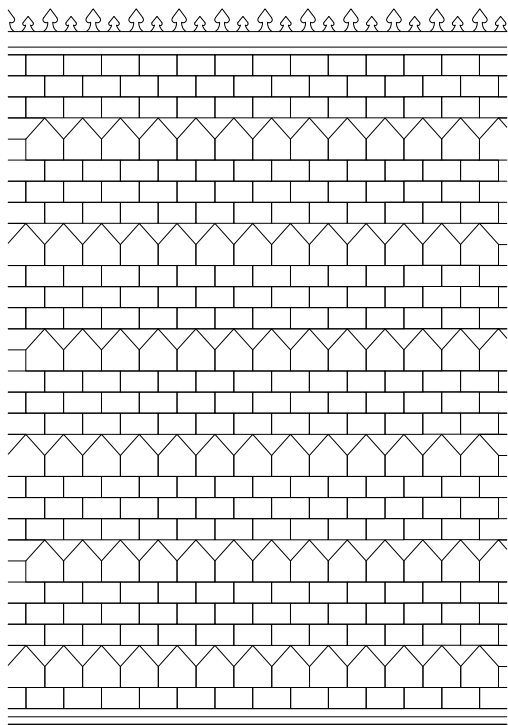

Existing Natural Slate tile pattern.
Pattern to be replicated.

LBF Architects

11 Burford Road, Stratford, E15 2ST - Tel: 020 7536 2100
initial.surname@lbfarchitects.co.uk

Project:
OLD SCHOOL COURT
DRAPERS ROAD
LONDON, N17 6LY

Client:

Drawing:
ROOF PLAN

Scale:	Drawn:	Checked:	Date:
1/100@A1		BL	Feb 24

Drg no:	Rev:
2023-077-002	B

DO NOT SCALE FROM THIS DRAWING. ALL DIMENSIONS TO BE CHECKED ON SITE.
REFER ANY DISCREPANCIES TO ARCHITECT. THIS DRAWING IS SUBJECT TO COPYRIGHT.