




Existing Ground Floor Plan

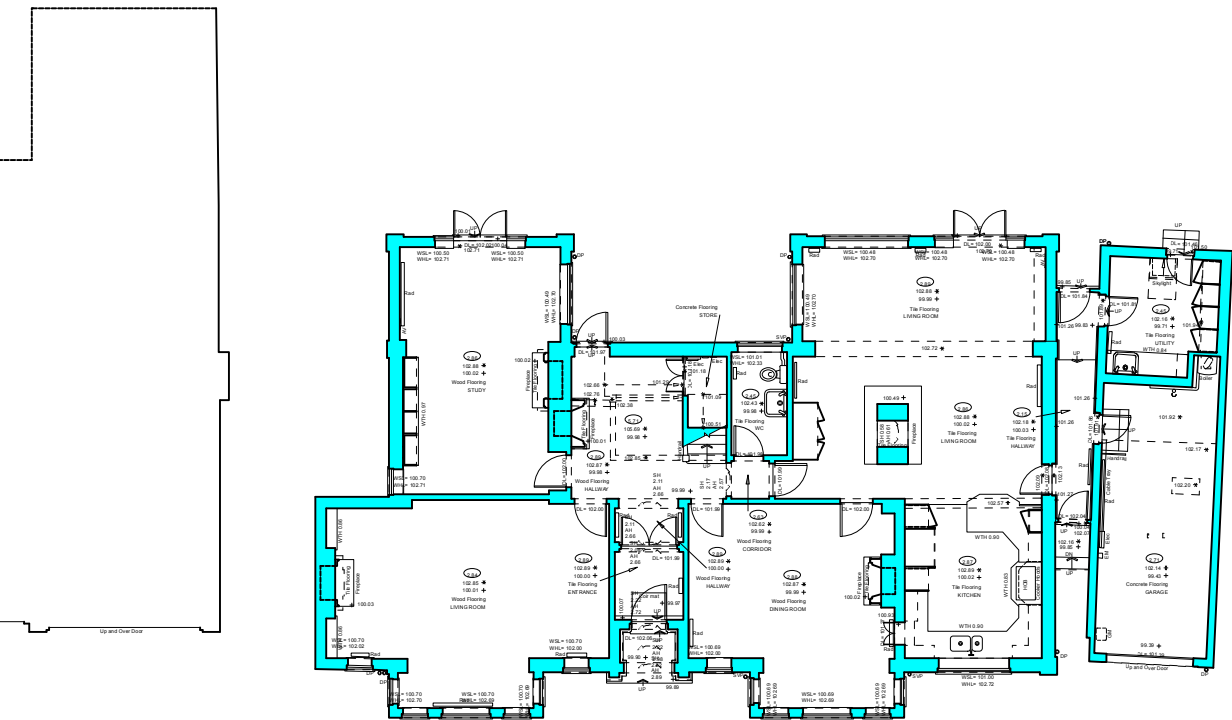

Existing First Floor Plan

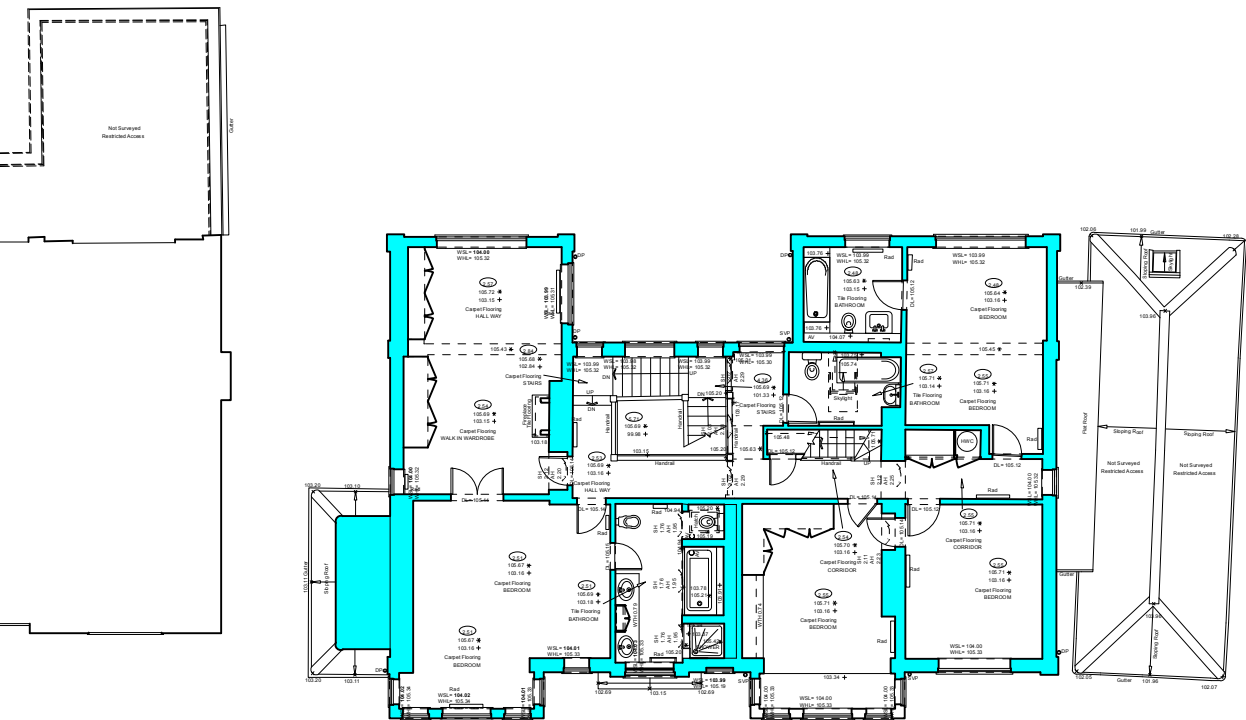

Existing Second Floor Plan

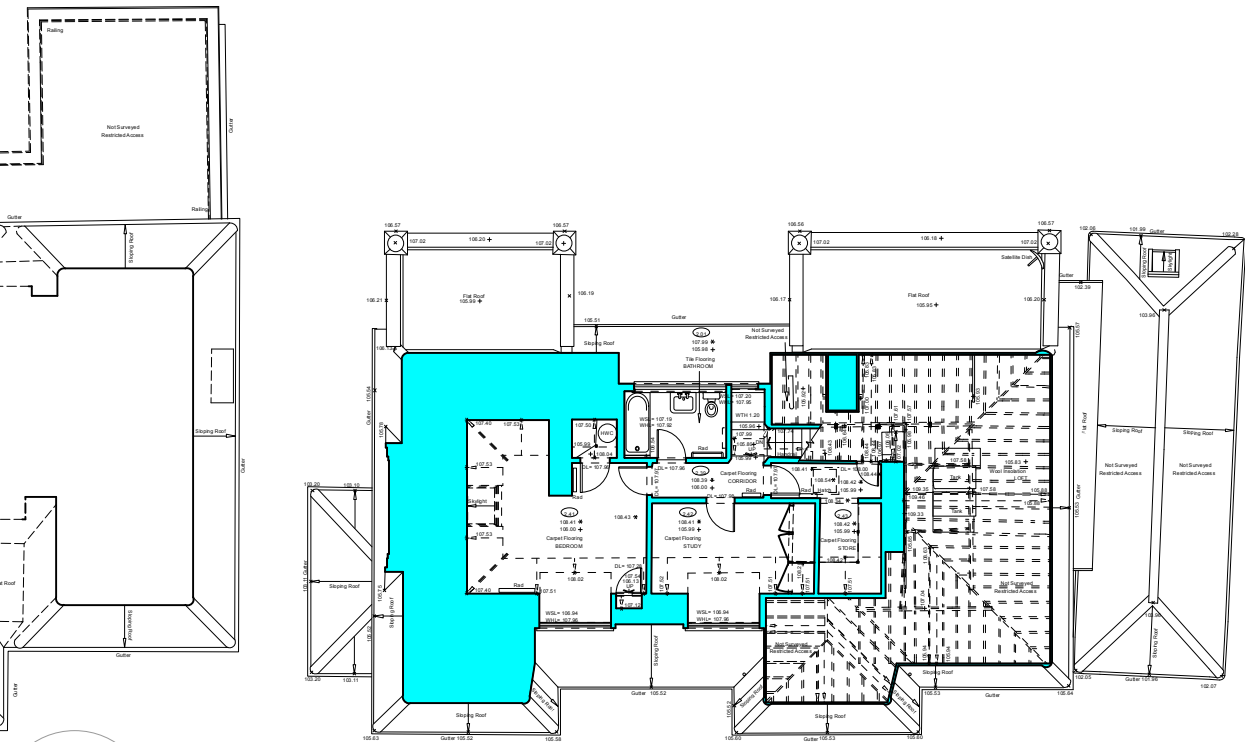

Key:

- Existing Building Fabric
- Proposed Building Fabric

RIBA Plan of Work Stage 3


Christopher Tredway Architects

3rd Floor, 175 - 176 Tottenham Court Road, London W1T 7NX.
E Mail: office@chrestredway.co.uk Phone: +44 (0)20 7101 9336


9 Sheldon Avenue

Site: 9 Sheldon Avenue, Highgate, London N6 4JS. Job No: 145
Drawing No: 145 / SK01
Title: Existing Morphology Plans Revision: /
Date: 19/02/2026 Scale: 1:200 @ 100% A3 L
© Christopher Tredway Architects Ltd. 2026


Proposed Ground Floor Plan

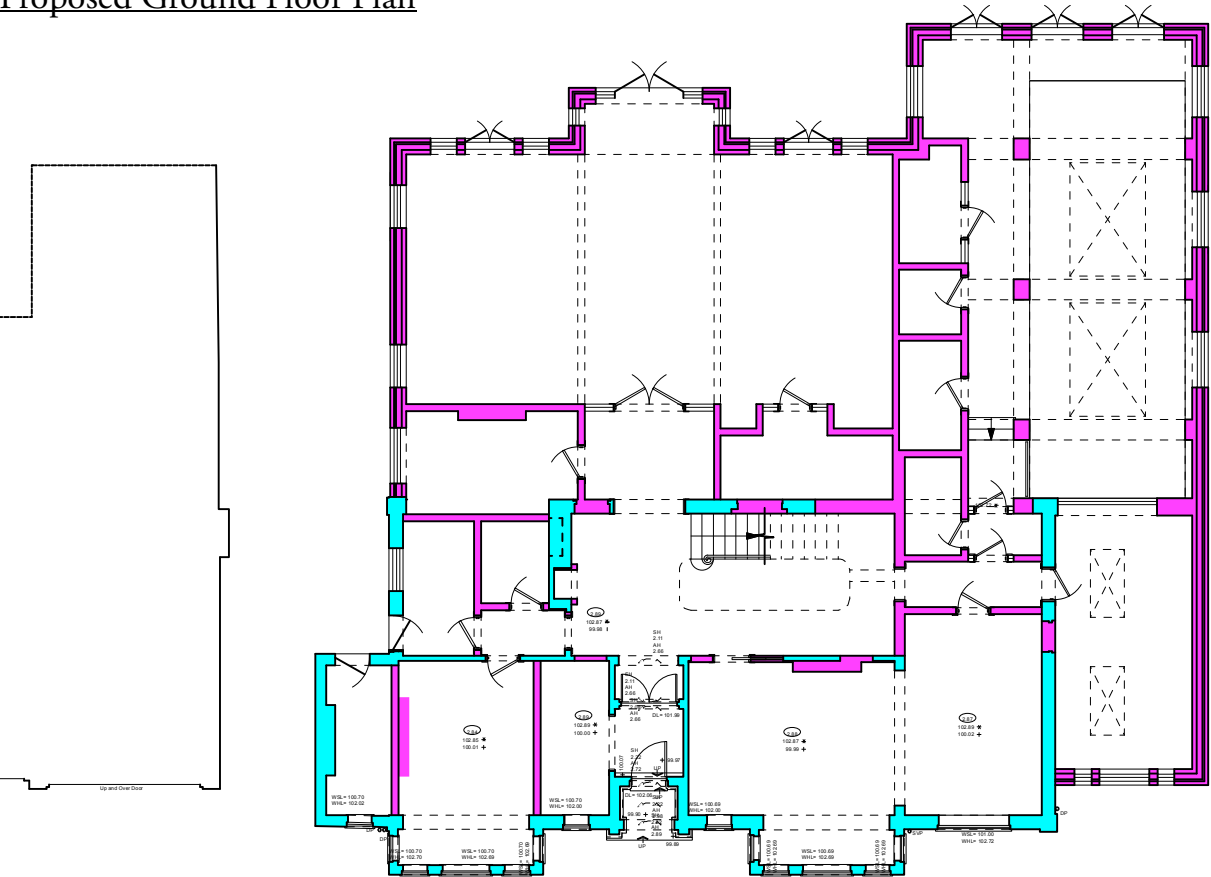

Proposed First Floor Plan

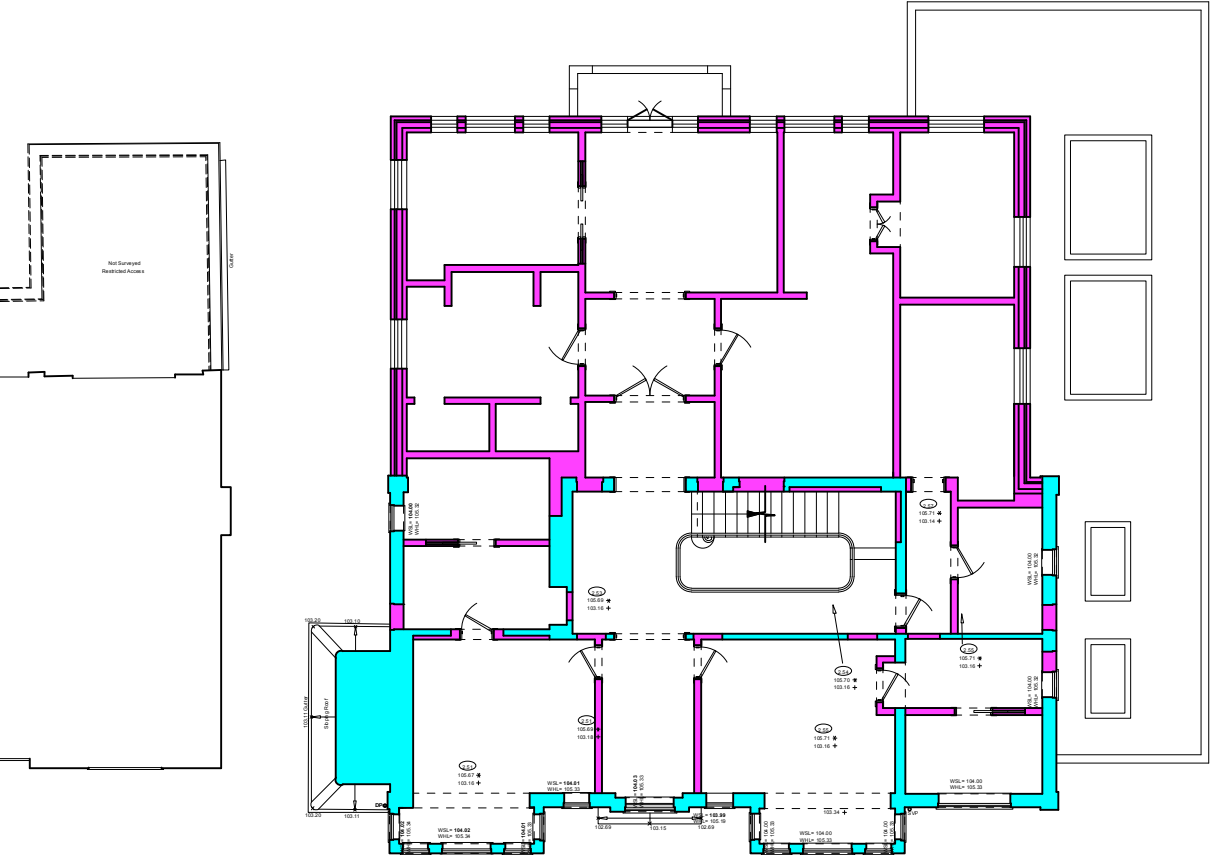

Proposed Second Floor Plan

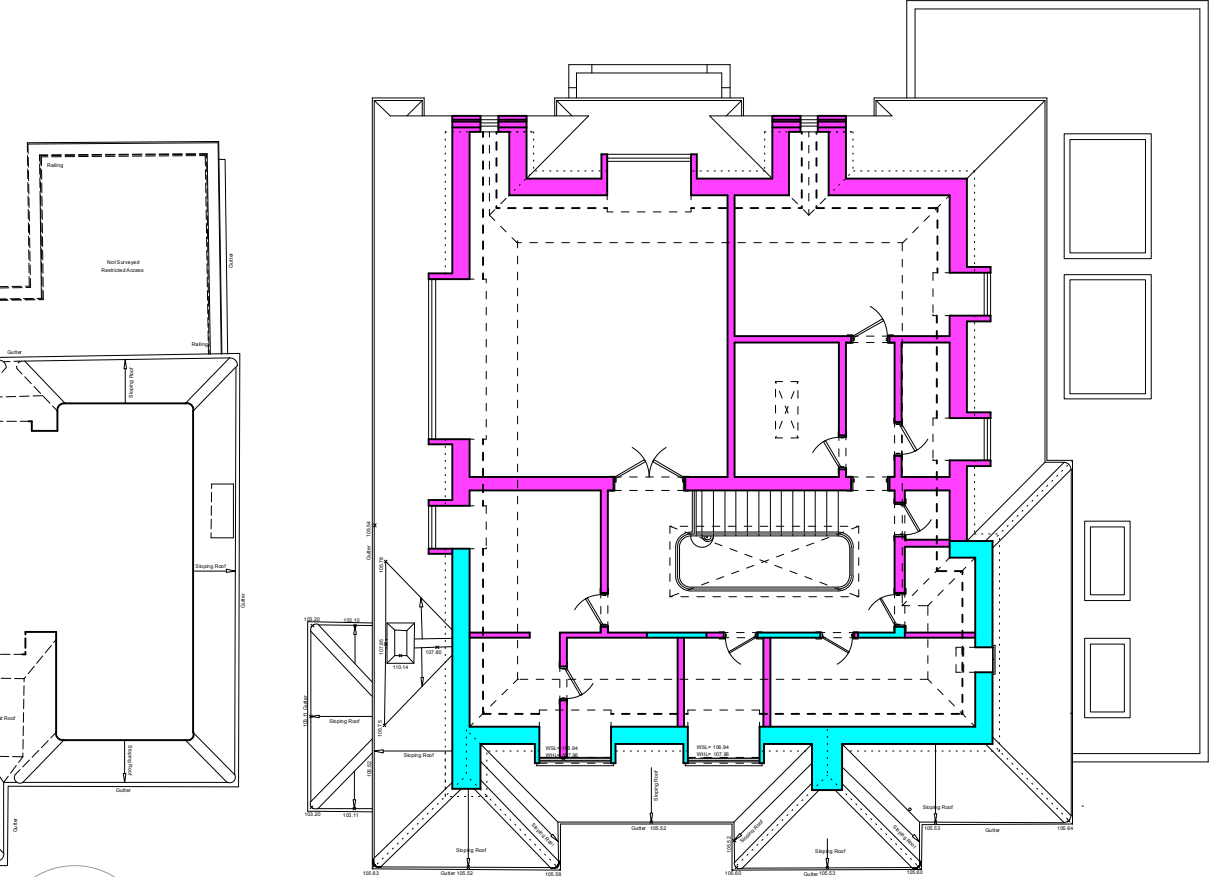

Key:

- Existing Building Fabric
- Proposed Building Fabric


RIBA Plan of Work Stage 3

Christopher Tredway Architects

3rd Floor, 175 - 176 Tottenham Court Road, London W1T 7NX.
E Mail: office@christredway.co.uk Phone: +44 (0)20 7101 9336

9 Sheldon Avenue

Site: 9 Sheldon Avenue, Highgate, London N6 4JS. Job No: 145
Drawing No: 145 / SK02
Title: Proposed Morphology Plans Revision: /
Date: 19/02/2026 Scale: 1:200 @ 100% A3 L
© Christopher Tredway Architects Ltd. 2026

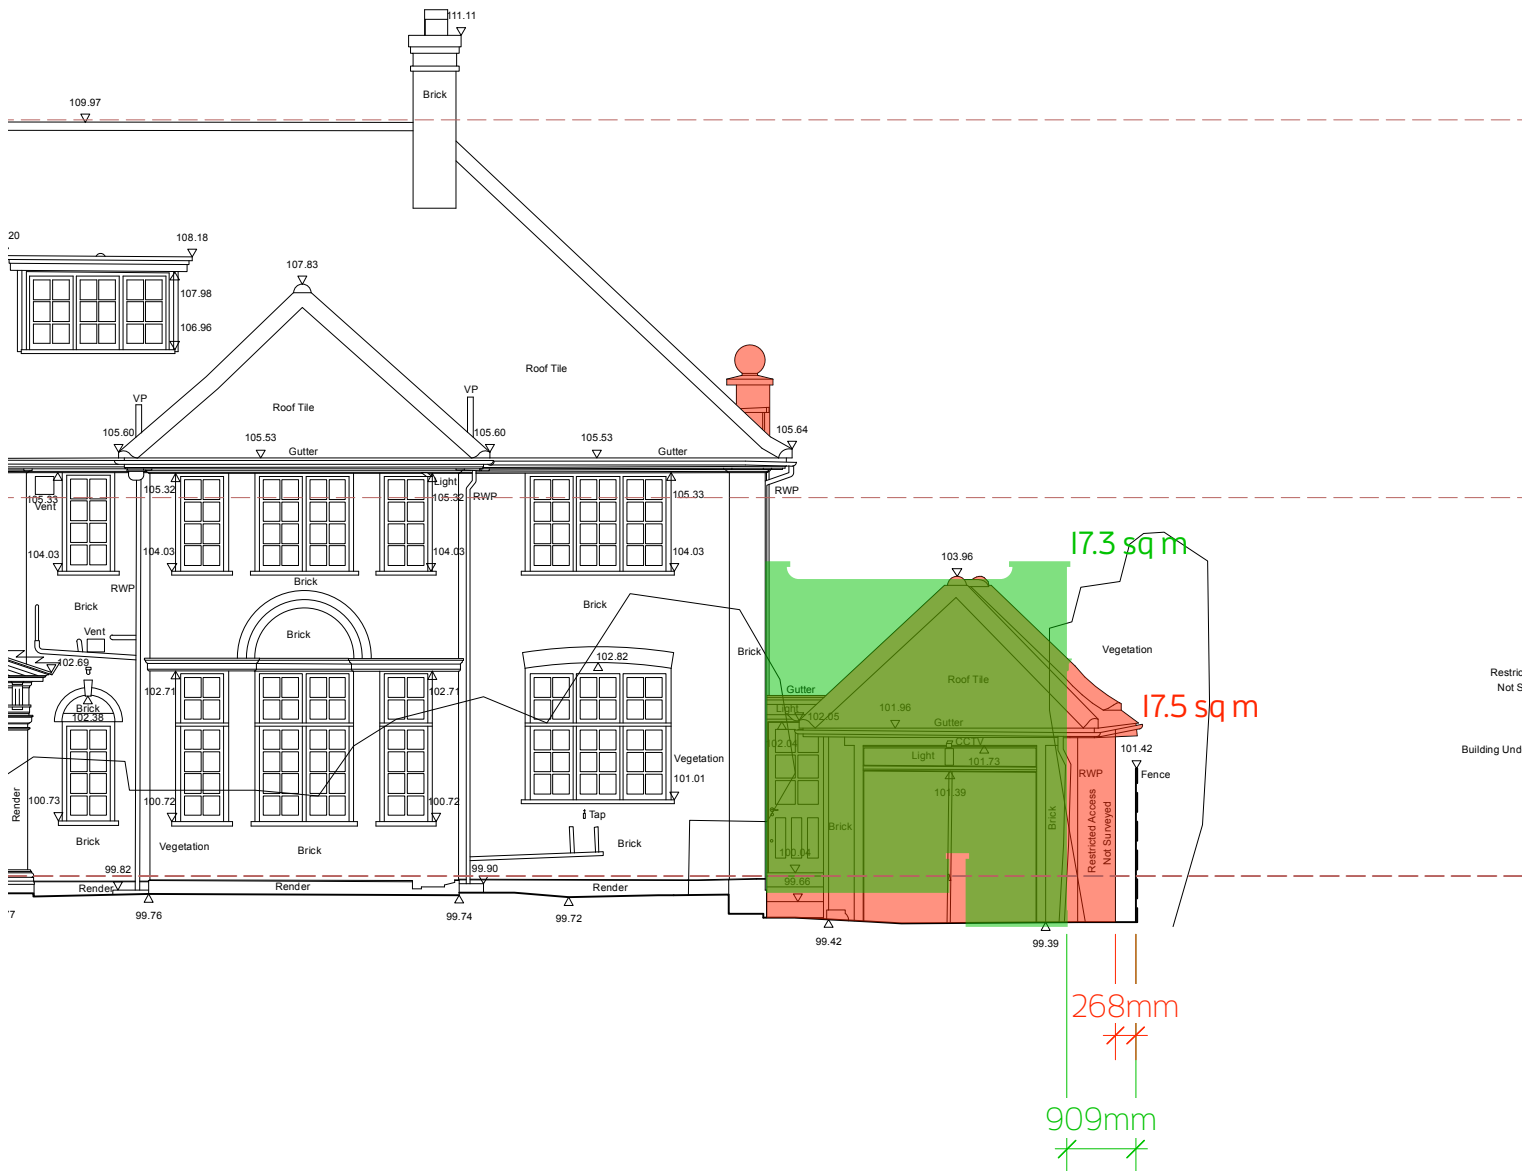

RIBA Plan of Work Stage 3

Side Extension Comparison

Christopher Tredway Architects

3rd Floor, 175 - 176 Tottenham Court Road, London W1T 7NX.

E Mail: office@christredway.co.uk

Phone: +44 (0)20 7101 9336

9 Sheldon Avenue

Site: 9 Sheldon Avenue, Highgate, London N6 4JS.

Title: Side Extension Comparison

Date: 19/02/2026

Job No: 145


Drawing No: 145 / SK03

Revision: /


Scale: 1:100 @ 100% A3 L

© Christopher Tredway Architects Ltd. 2026





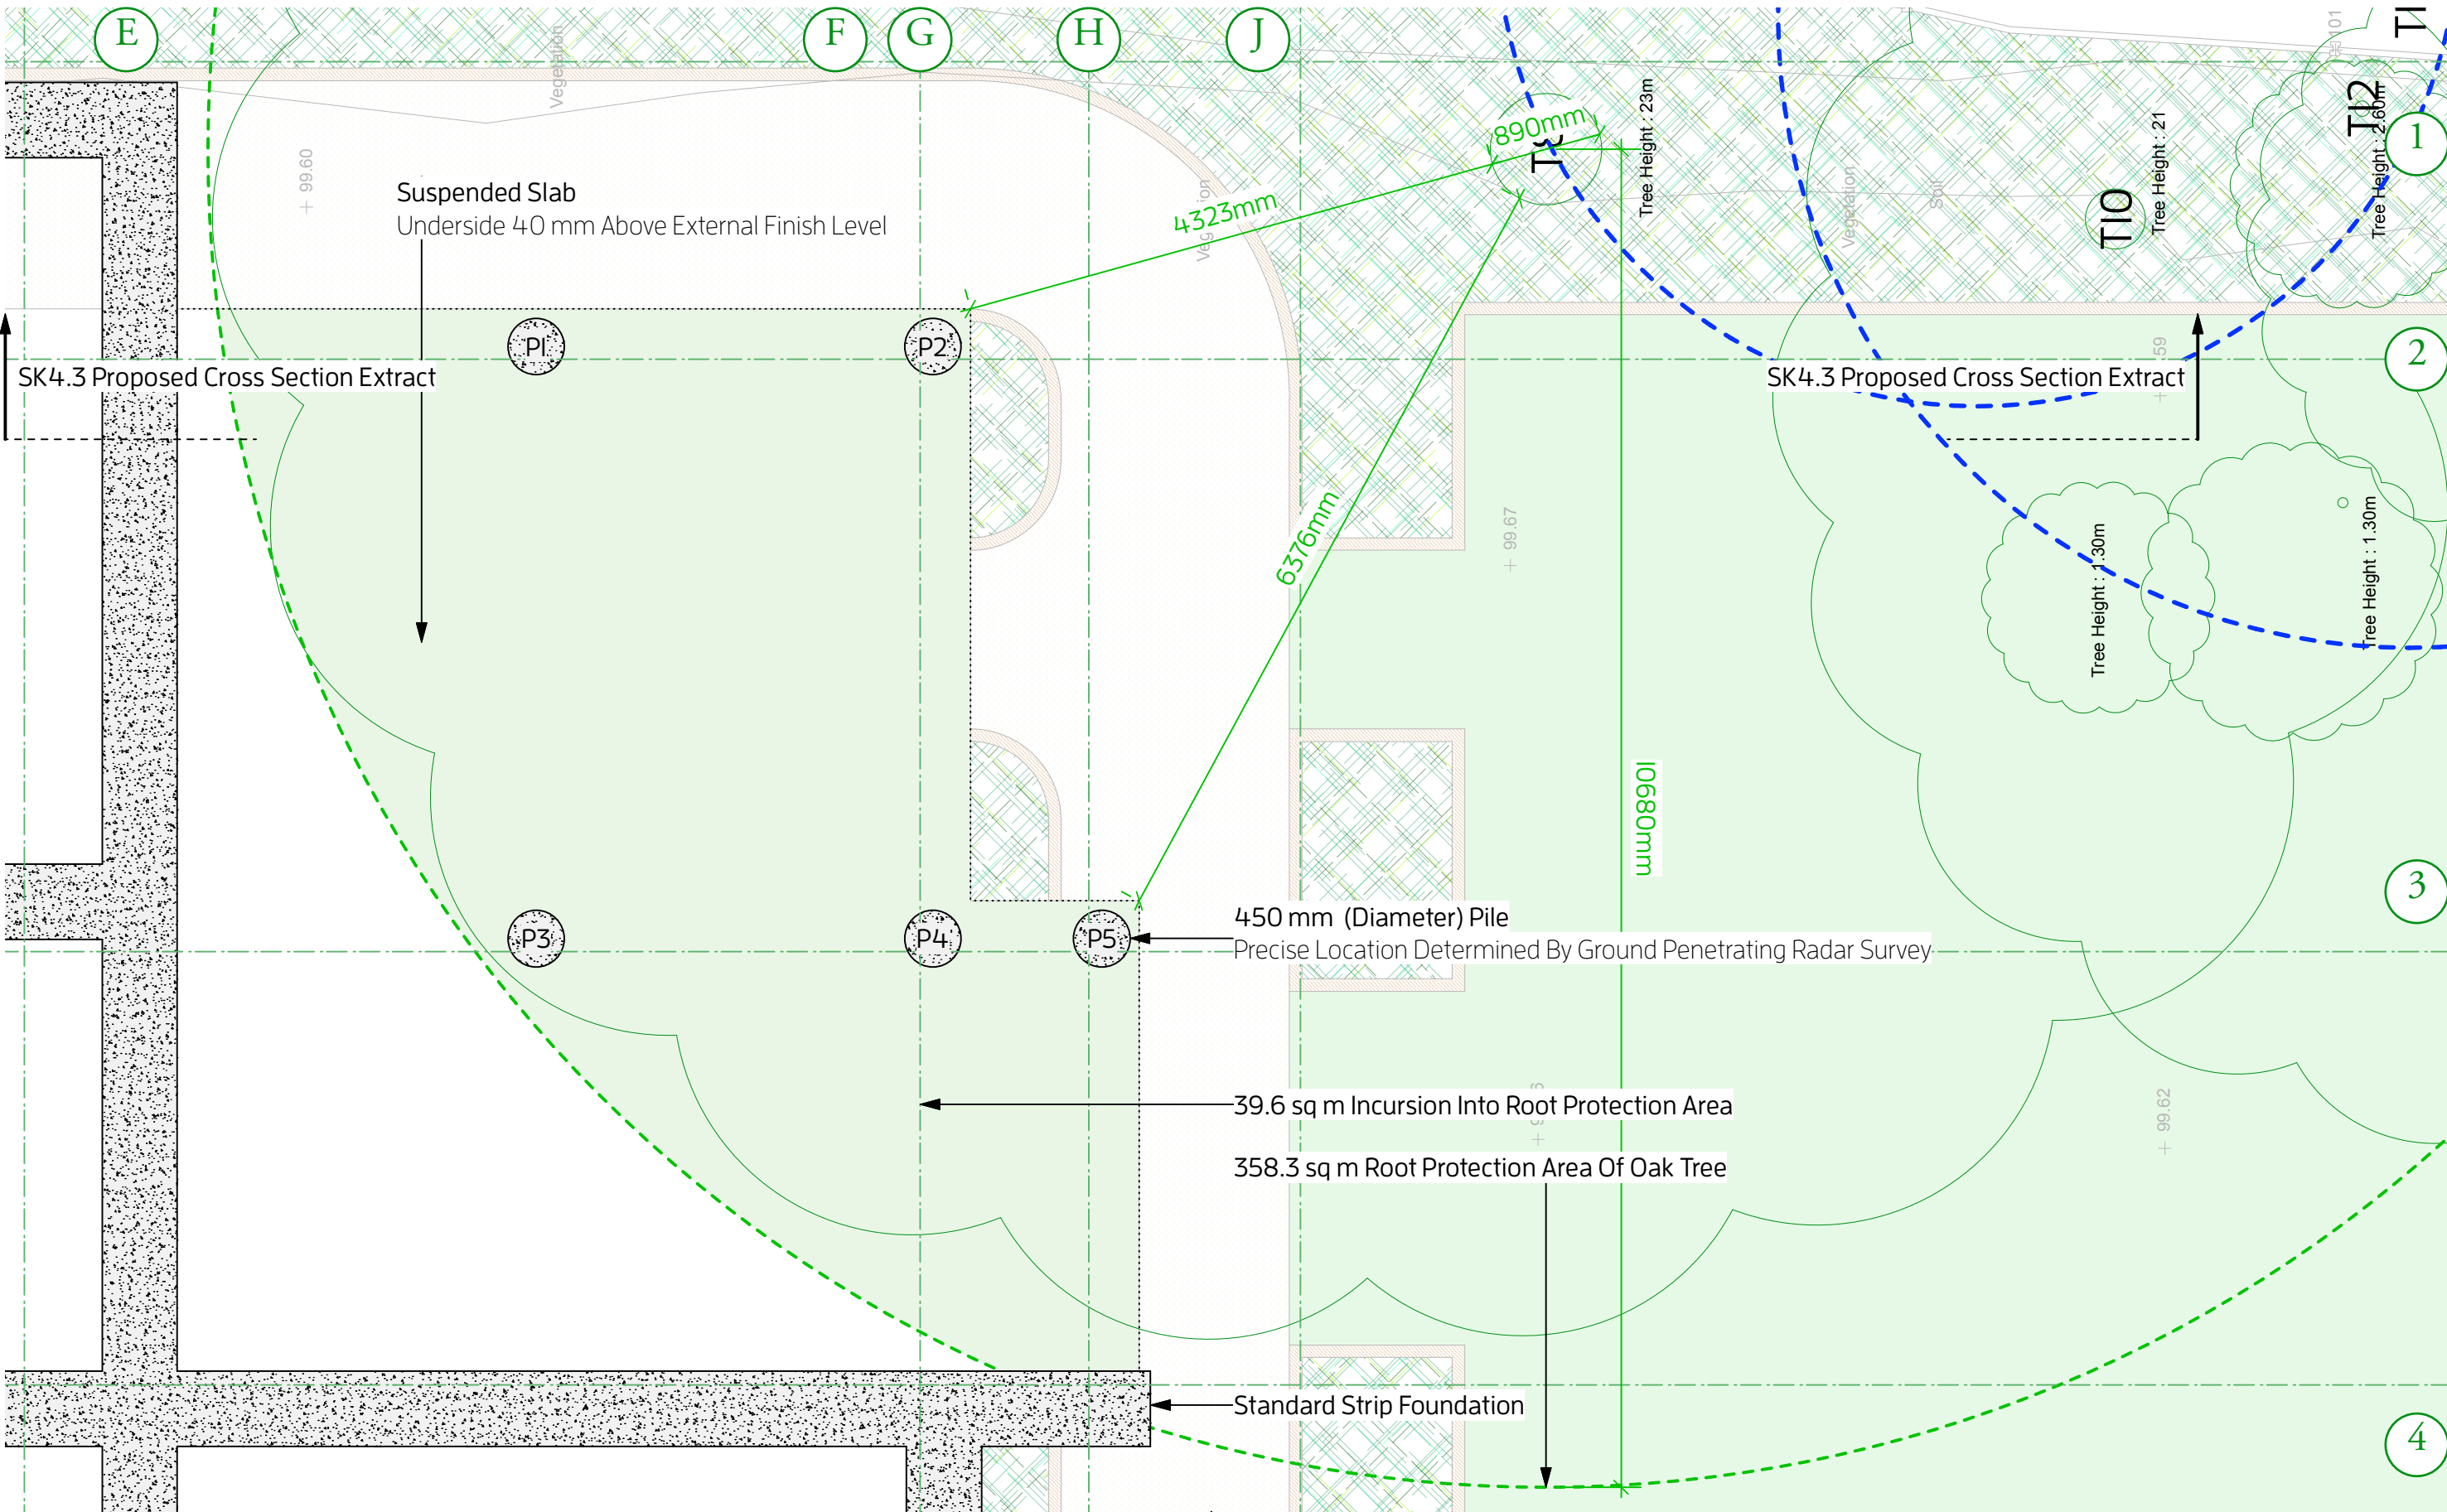


SK04.1 - Proposed Below Ground Plan @ 1:50

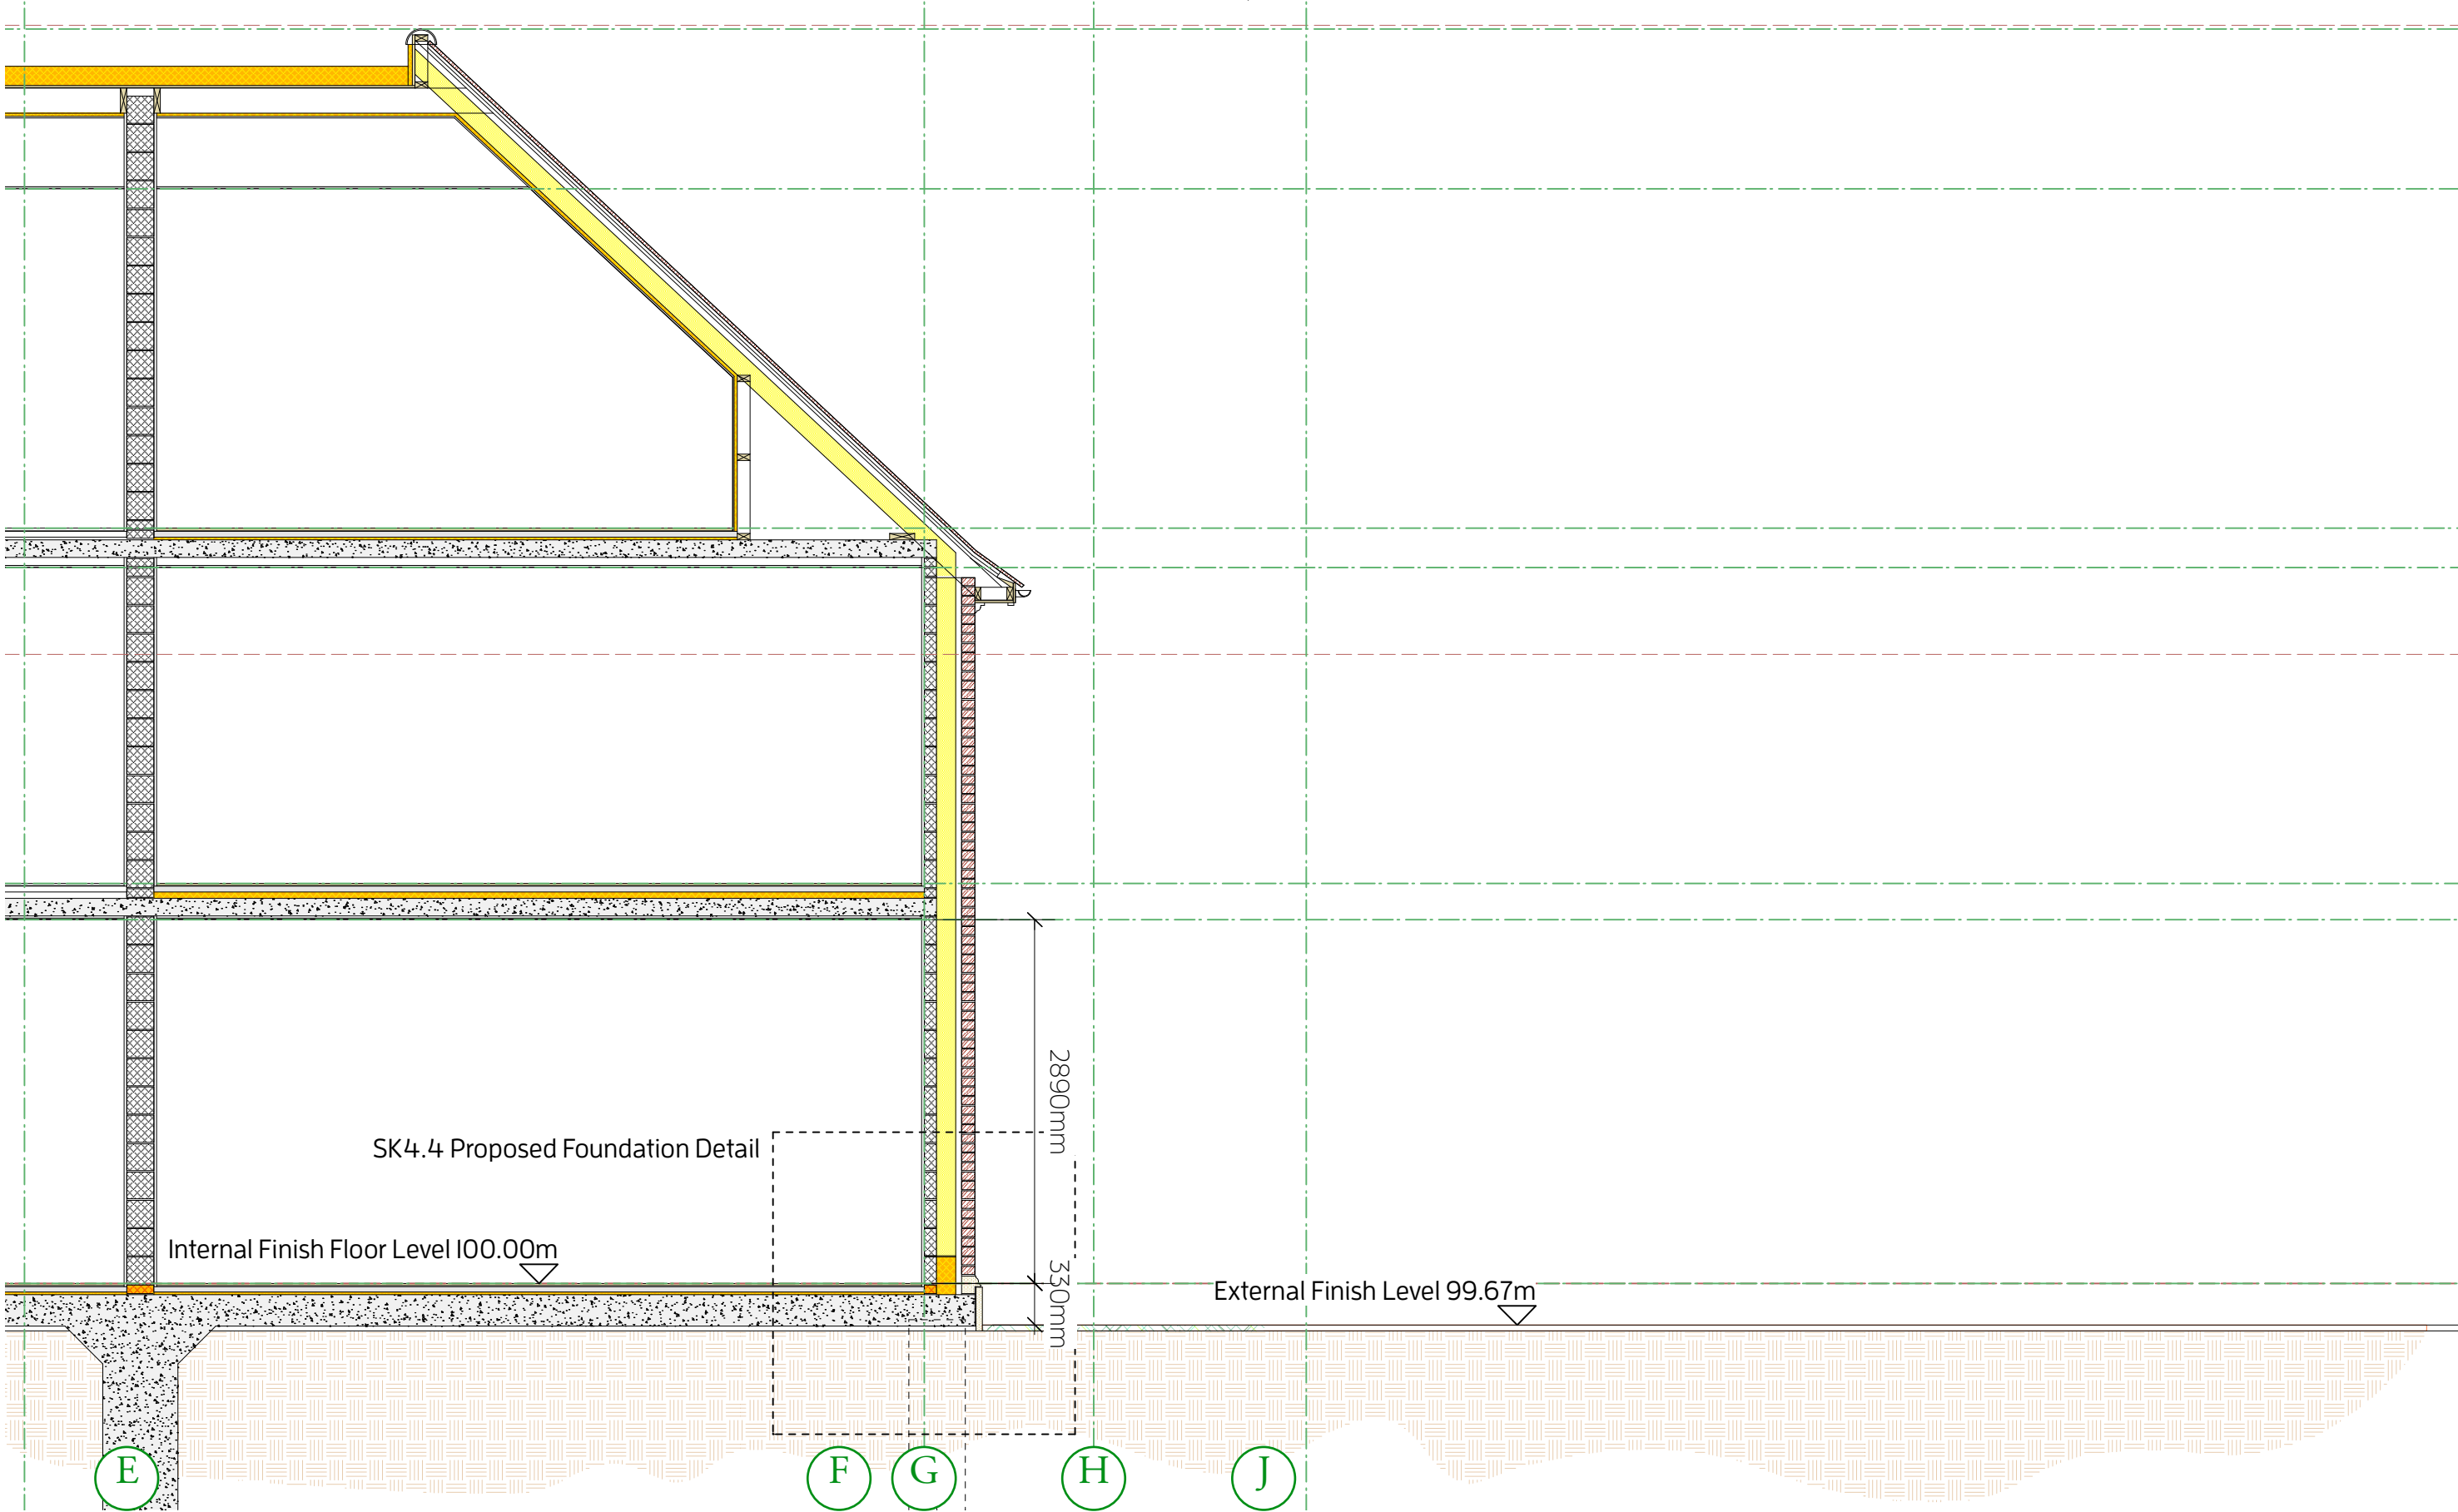

SK04.3 - Proposed Cross Section Extract @ 1:50

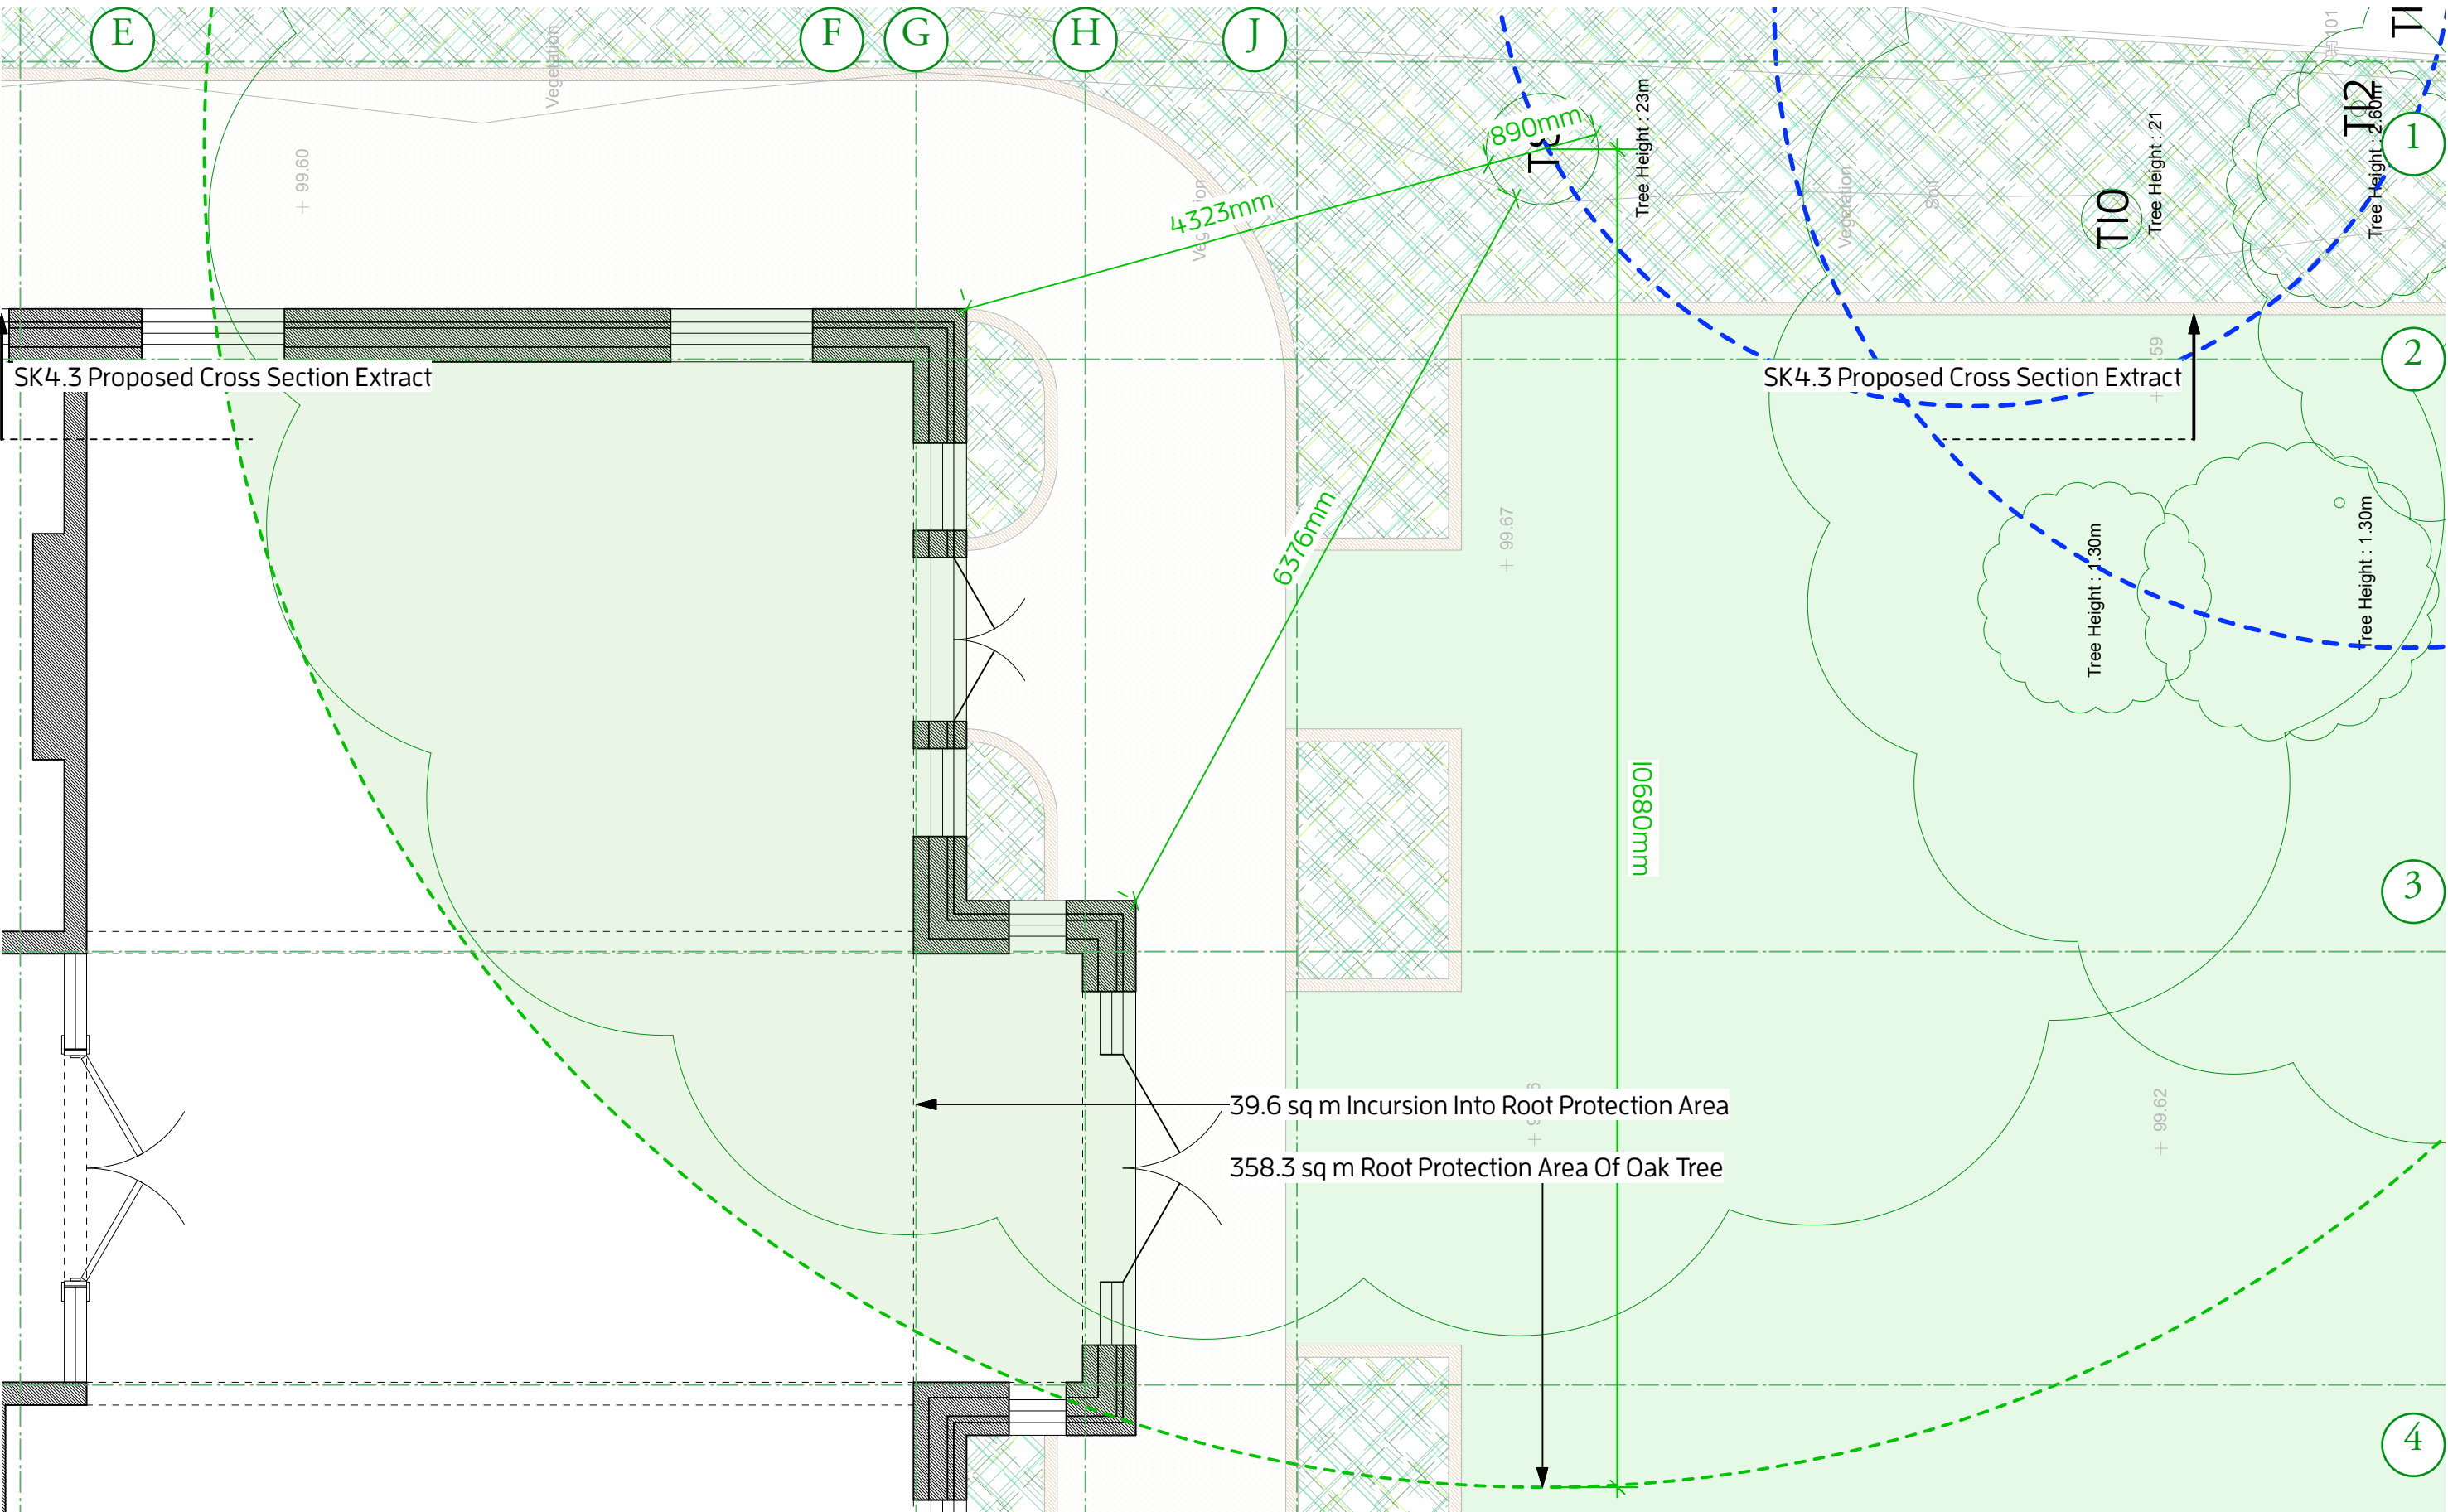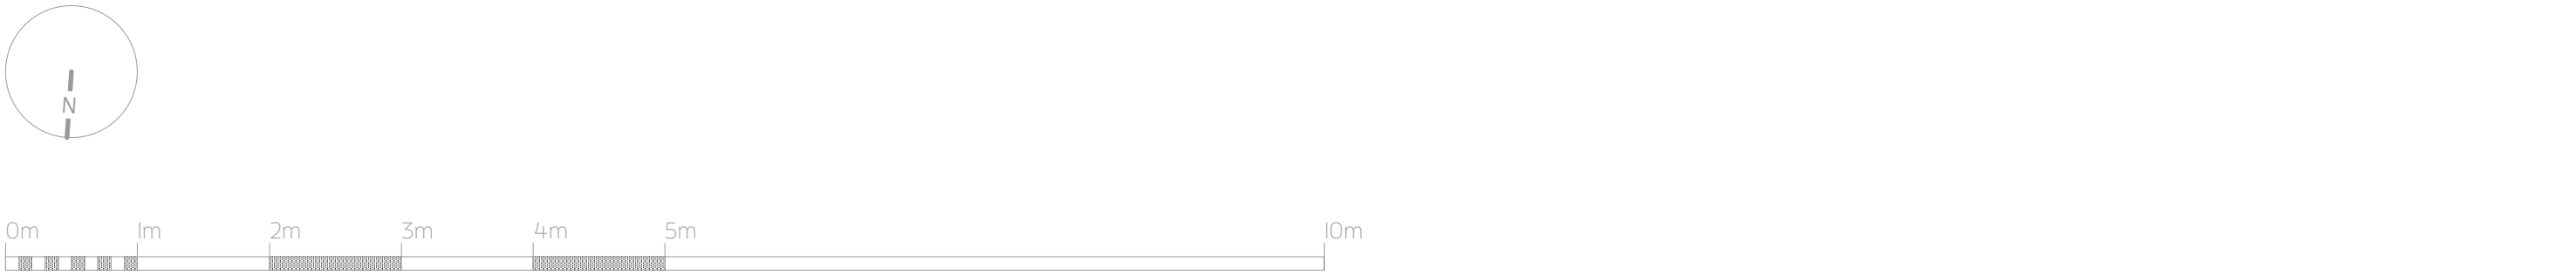

SK04.2 - Proposed Ground Floor Plan Extract @ 1:50

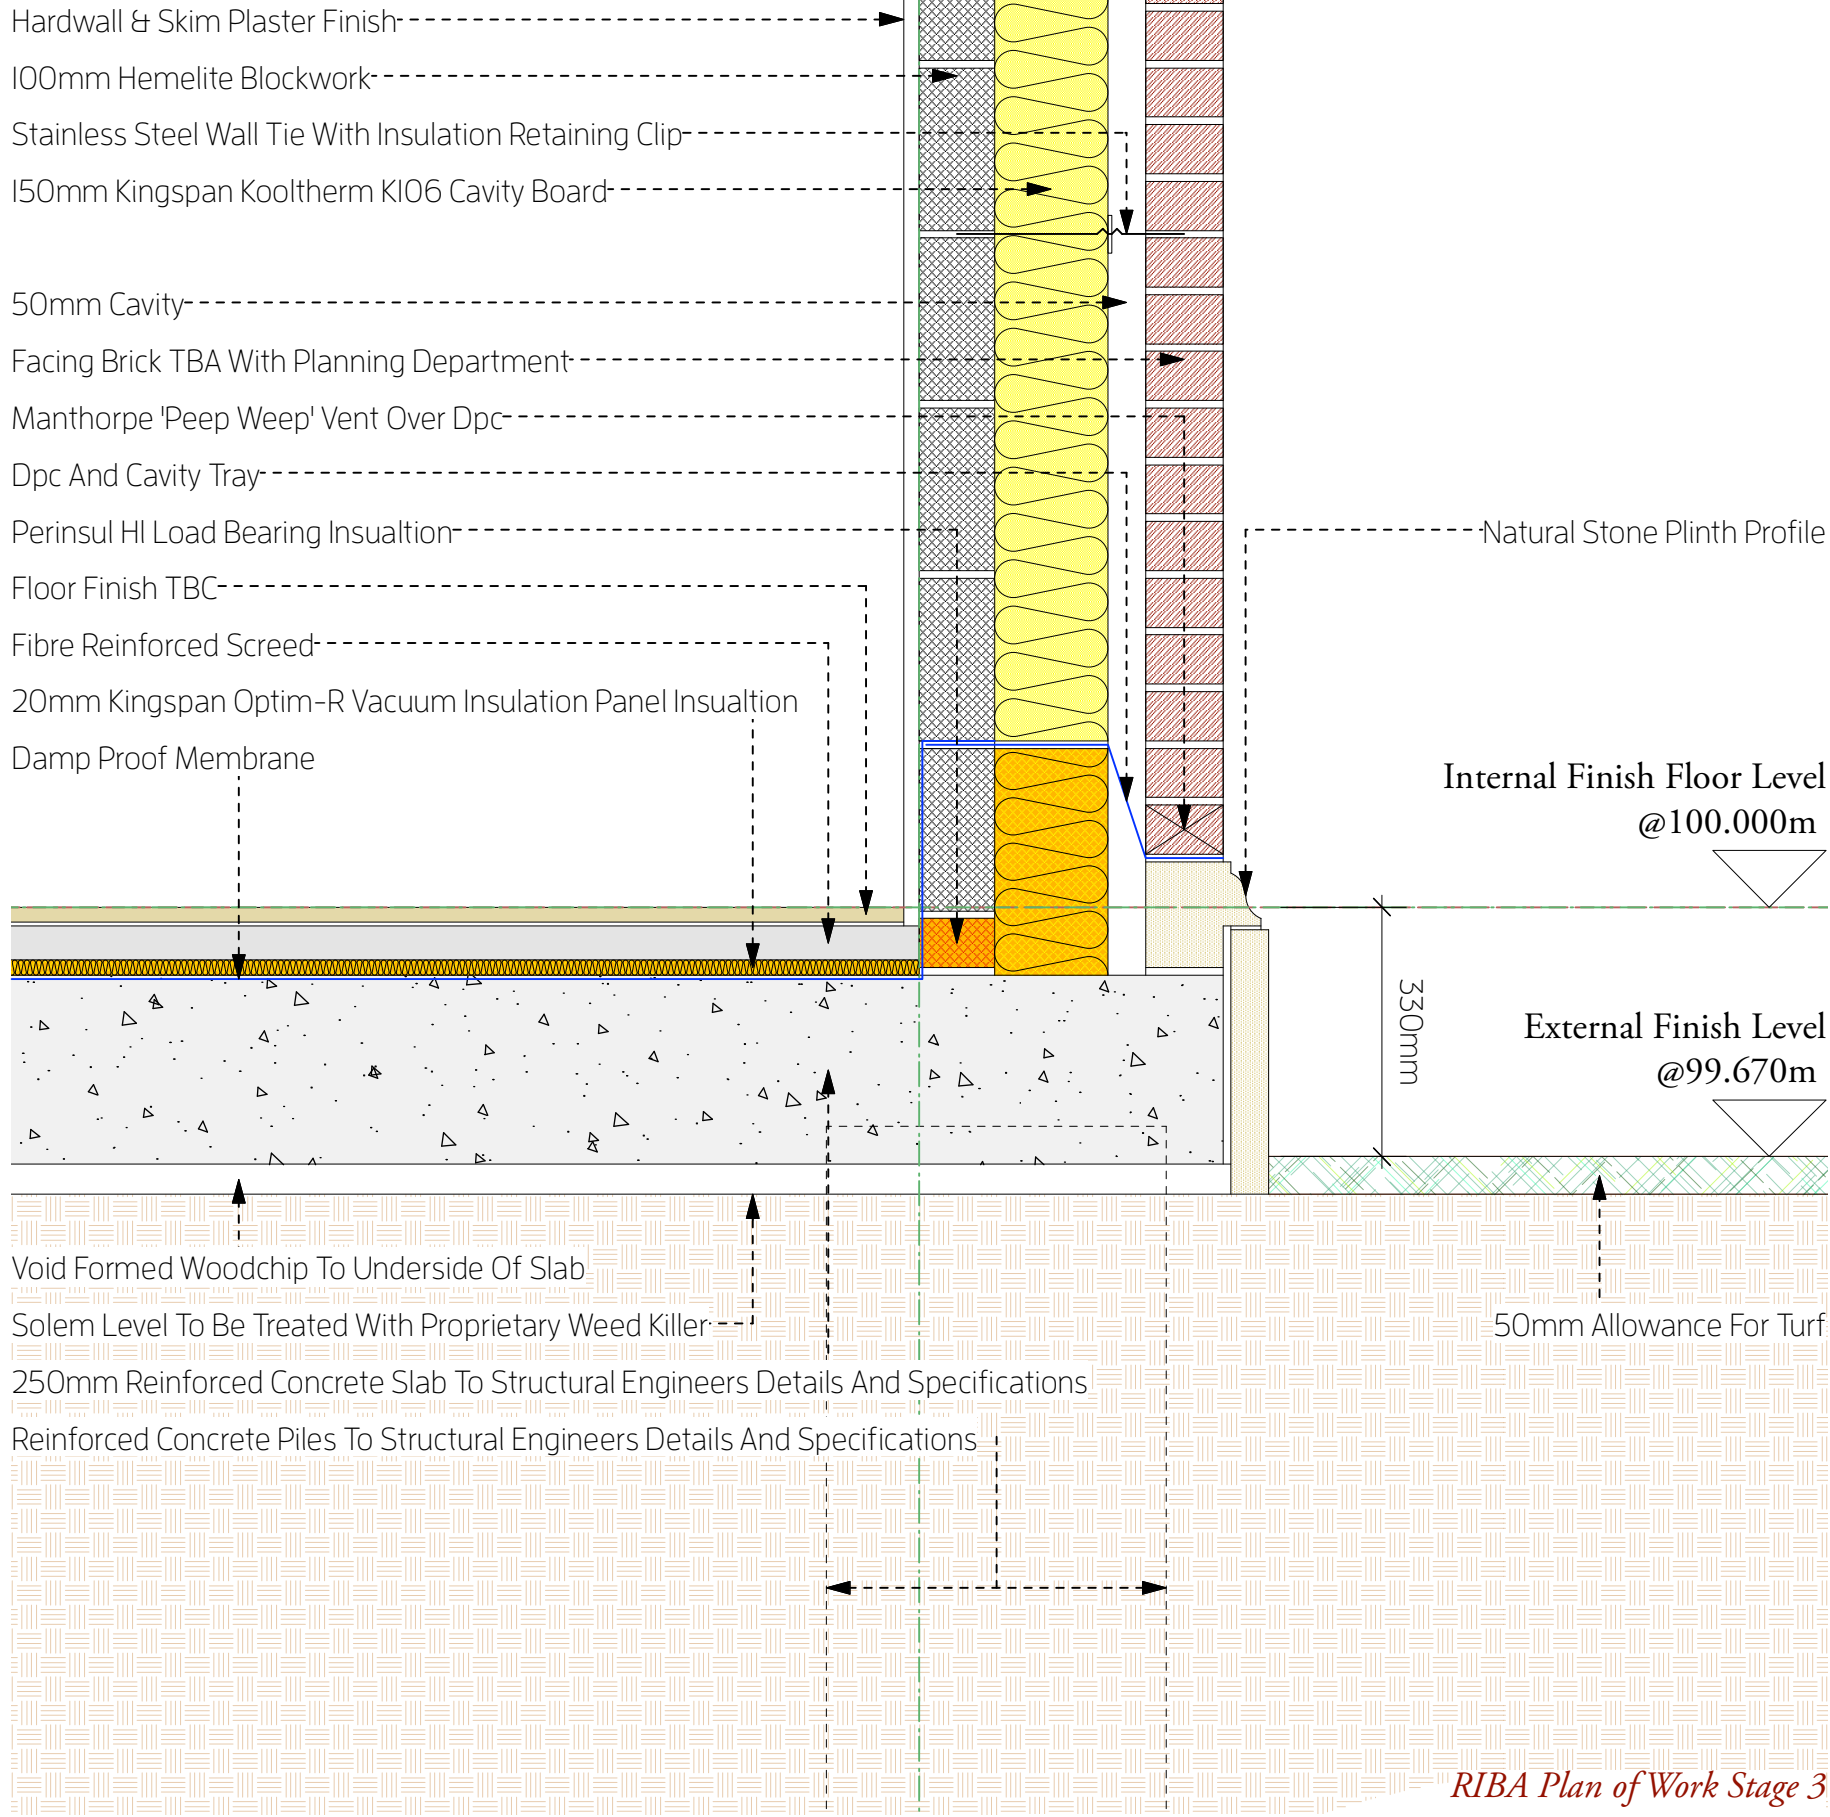

SK04.4 - Proposed Foundation Detail @ 1:10