



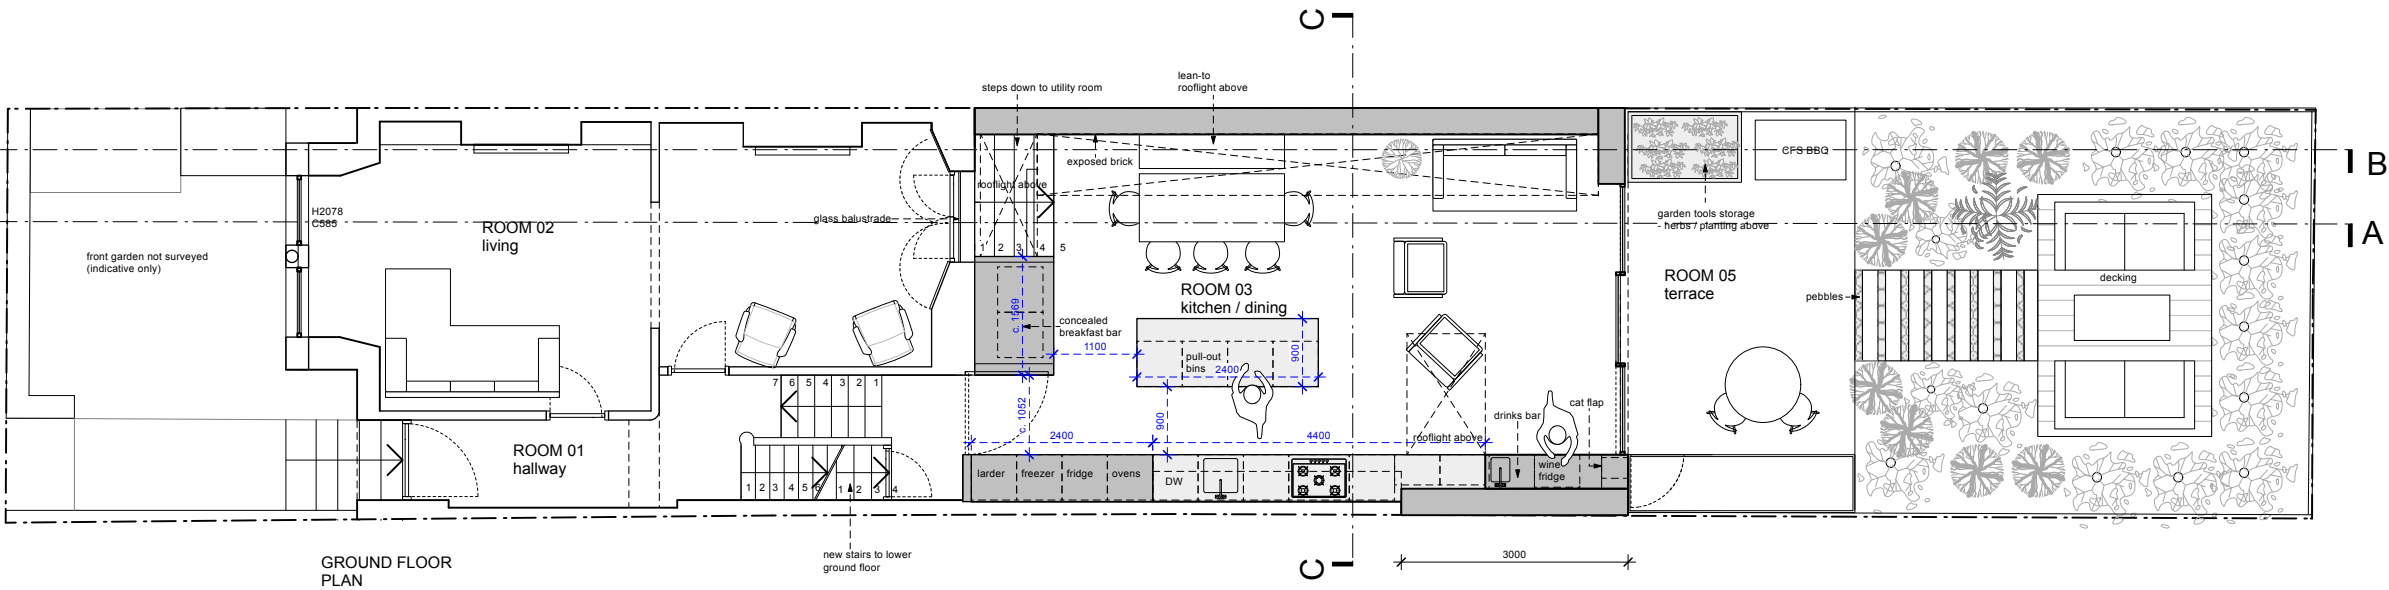



Drawing Key

CH - Cill Height
WH - Window Height
FCL - Floor to Ceiling Level

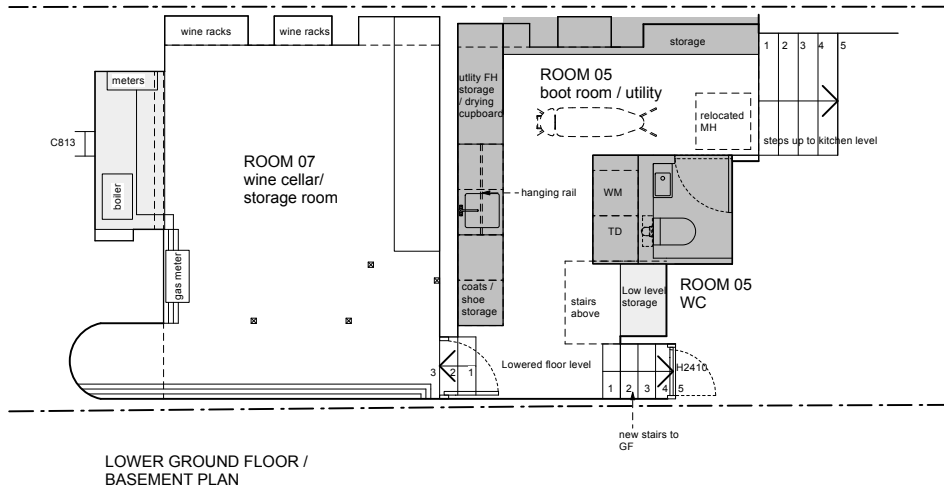

D	Stage 3: Developed Design issued for INFORMATION - client - council	19/02/2026
C	Stage 3: Developed Design issued for INFORMATION - client - Council	23/01/2026
B	Stage 3: Developed Design issued for INFORMATION - client	16/01/2026
A	Stage 2: Concept Design issued for INFORMATION - client	16/12/2025
Rev		Date

DRAWING STATUS	INFORMATION Issued only for purpose indicated
This drawing is to be read in conjunction with all consultants information.	
All dimensions to be checked on site. Do not scale, except for planning purposes.	
This drawing is protected by copyright.	
JOB NUMBER	344
JOB TITLE	Smith-Green Residence 69 Lothair road South London N4 1EN
DRAWING TITLE	Basement and Ground Floor Plan proposed
SCALE:	1:100@A3; 1:50@A1
DATE:	DECEMBER 2025
DRAWING NO.	A/02/101B
REV	D

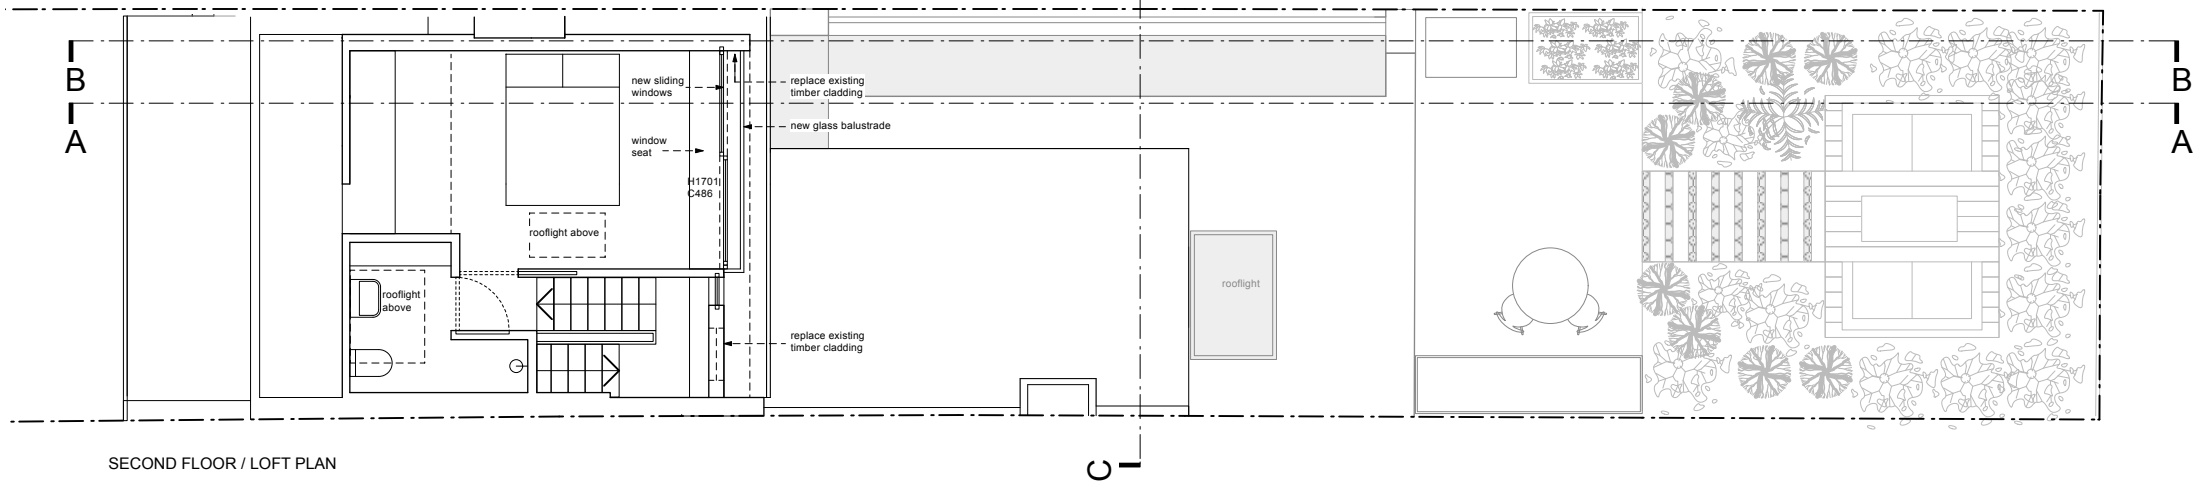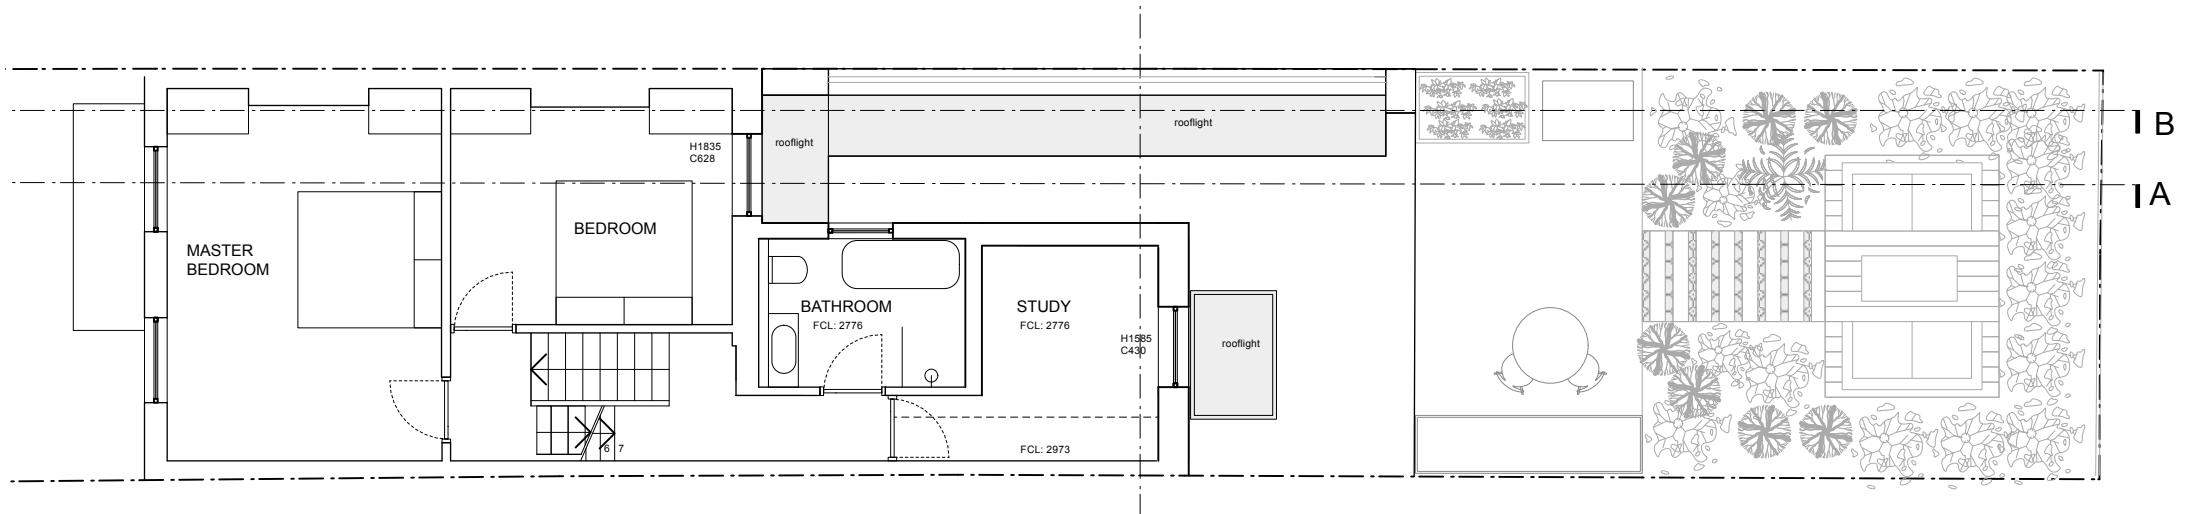

SECOND FLOOR / LOFT PLAN

WILLIAM TOZER
a s s o c i a t e s

RIBA chartered practice NZIA practice
UK | EU AU | NZ USA
unit 311 The Record Hall 16-16a Baldwins Gardens
London EC1N 7RJ
enquiries@williamtozerassociates.com
www.williamtozerassociates.com



Drawing Key

C - Cill Height
H - Window Height
FCL - Floor to Ceiling Level

D	Stage 3: Developed Design issued for INFORMATION - client - council	19/02/2026
C	Stage 3: Developed Design issued for INFORMATION - client - Council	23/01/2026
B	Stage 3: Developed Design issued for INFORMATION - client	16/01/2026
A	Stage 2: Concept Design issued for INFORMATION - client	16/12/2025

Rev Date

DRAWING STATUS INFORMATION

Issued only for purpose indicated
This drawing to be read in conjunction with all consultants information.

All dimensions to be checked on site.
Do not scale, except for planning purposes.
This drawing is protected by copyright.

JOB NUMBER 344


JOB TITLE **Smith-Green Residence**
69 Lothair road South
London
N4 1EN

DRAWING TITLE
**first and second floor plans
proposed**


SCALE:
1:100@A3; 1:50@A1

DATE:
DECEMBER 2025

DRAWING NO. **A/02/102B** REV **D**

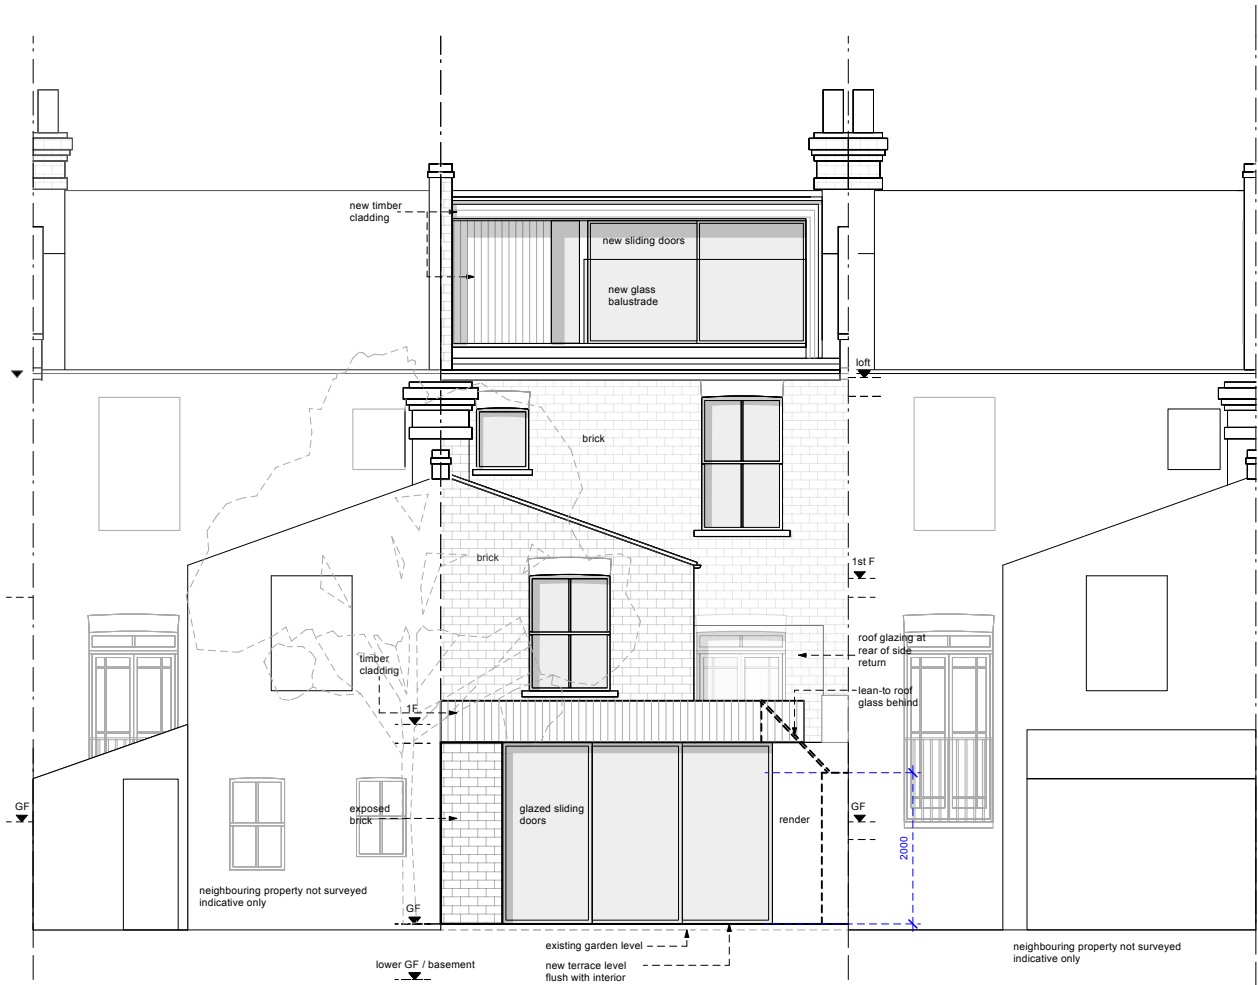

REAR
ELEVATION

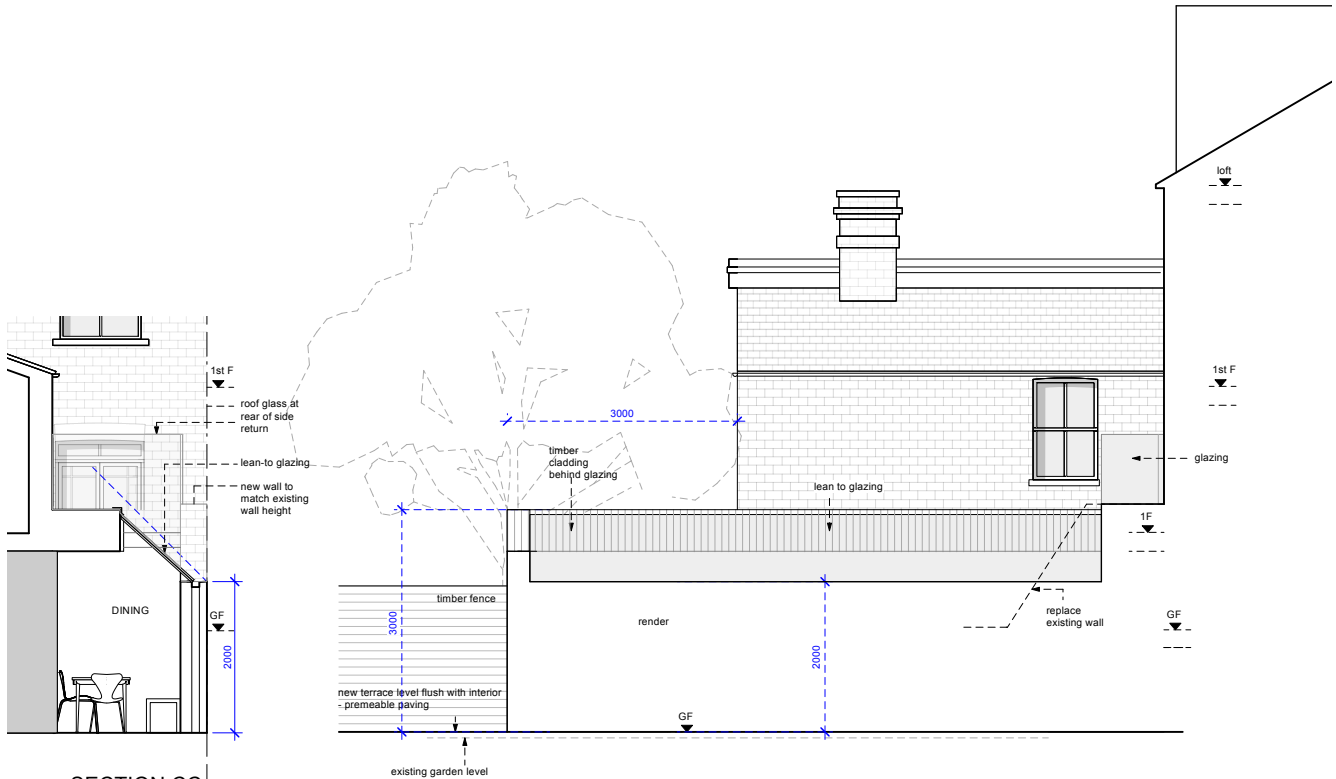

SIDE
ELEVATION



G	Stage 3: Developed Design issued for INFORMATION - client - council	19/02/2026
F	Stage 3: Developed Design issued for INFORMATION - client	12/02/2026
E	Stage 3: Developed Design issued for INFORMATION - client	06/02/2026
D	Stage 3: Developed Design issued for INFORMATION - client - Council	23/01/2026
C	Stage 3: Developed Design issued for INFORMATION - client	21/01/2026
B	Stage 3: Developed Design issued for INFORMATION - client	16/01/2026
A	Stage 2: Concept Design issued for INFORMATION - client	16/12/2025

Rev	Date
-----	------

DRAWING STATUS INFORMATION

Issued only for purpose indicated

This drawing to be read in conjunction with all consultants information.

All dimensions to be checked on site.
Do not scale, except for planning purposes.

This drawing is protected by copyright.

JOB NUMBER 344



JOB TITLE **Smith-Green Residence**
69 Lothair road South
London
N4 1EN

DRAWING TITLE
**Rear and side elevations
proposed**

SCALE:
1:100@A3; 1:50@A1

DATE:
DECEMBER 2025

DRAWING NO.	REV
A/02/103B	G

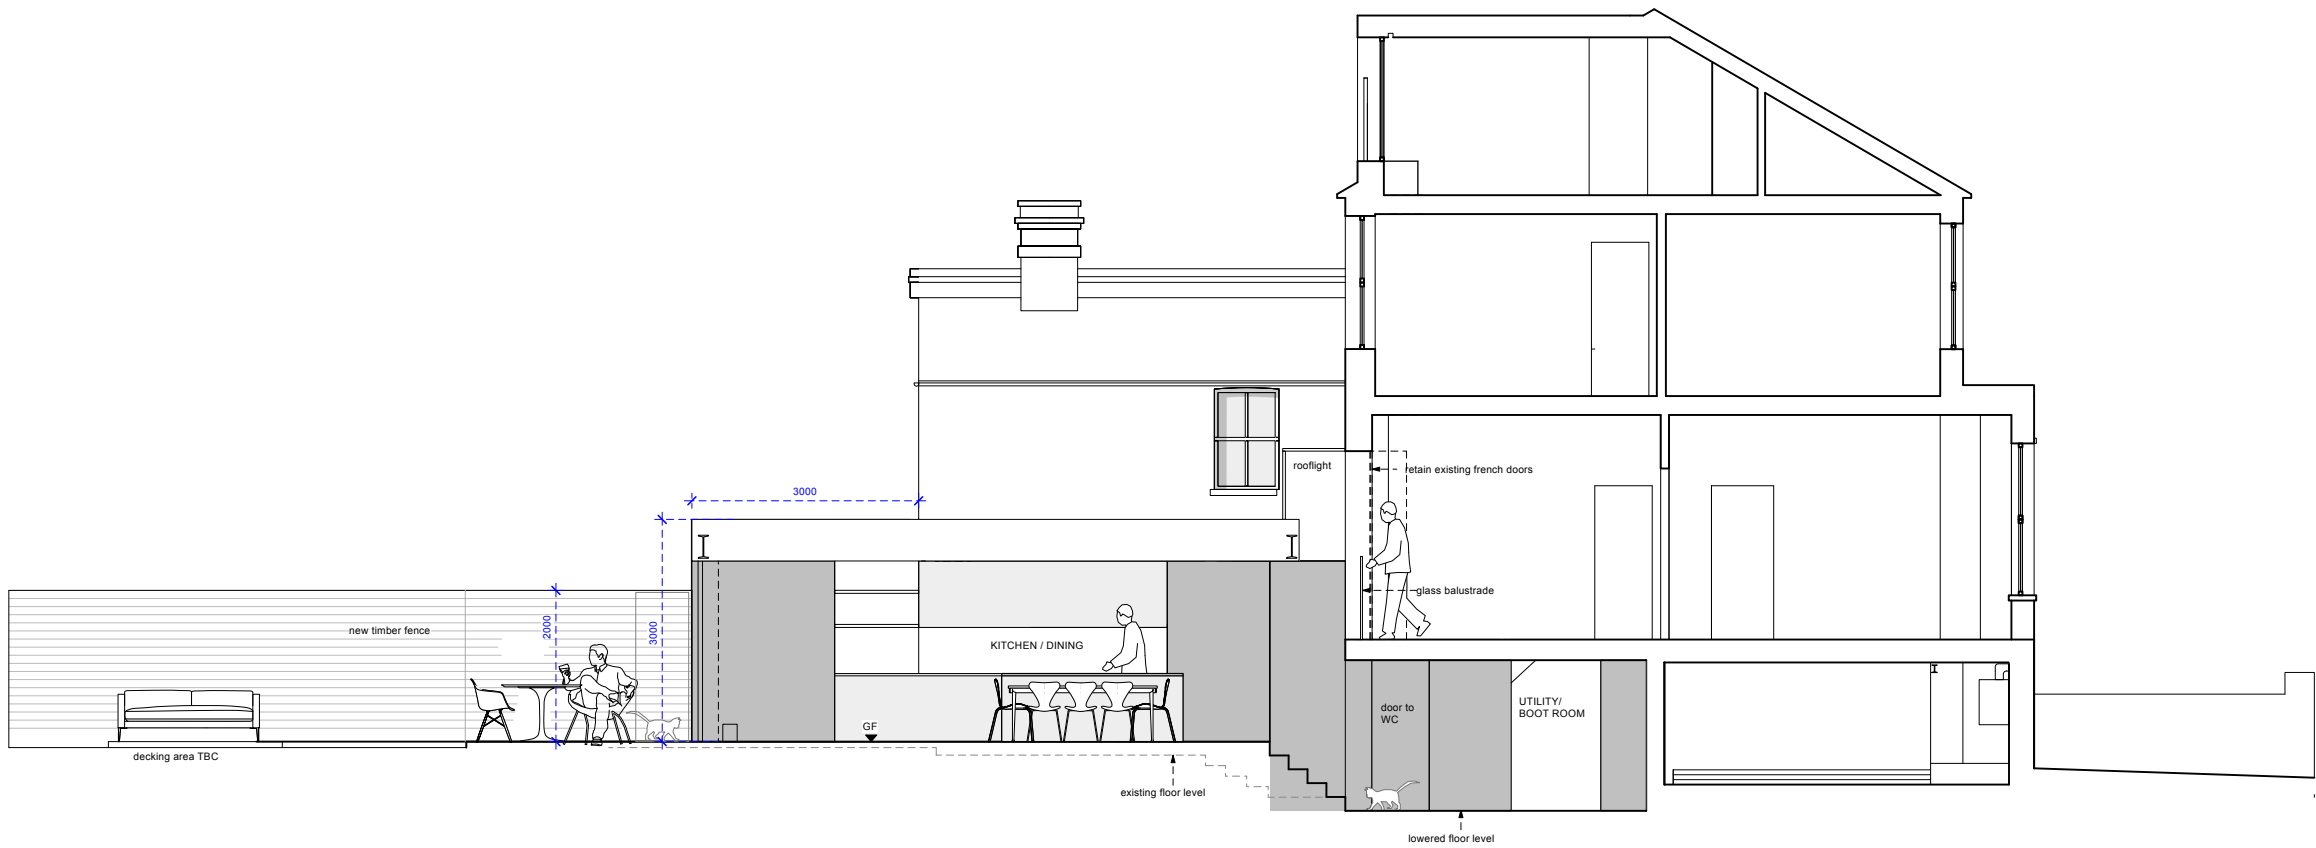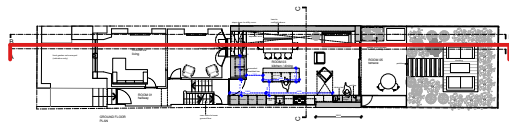

SECTION AA

G	Stage 3: Developed Design issued for INFORMATION - client - council	19/02/2026
F	Stage 3: Developed Design issued for INFORMATION - client	12/02/2026
E	Stage 3: Developed Design issued for INFORMATION - client	06/02/2026
D	Stage 3: Developed Design issued for INFORMATION - client - Council	23/01/2026
C	Stage 3: Developed Design issued for INFORMATION - client	21/01/2026
B	Stage 3: Developed Design issued for INFORMATION - client	16/01/2026
A	Stage 2: Concept Design issued for INFORMATION - client	16/12/2025

Rev	Date
-----	------

DRAWING STATUS INFORMATION

Issued only for purpose indicated

This drawing to be read in conjunction with all consultants information.

All dimensions to be checked on site.
Do not scale, except for planning purposes.

This drawing is protected by copyright.

JOB NUMBER 344

JOB TITLE **Smith-Green Residence**

69 Lothair road South
London
N4 1EN



DRAWING TITLE

**Section AA
proposed**


SCALE: 1:100@A3; 1:50@A1

DATE: DECEMBER 2025

DRAWING NO.	REV
A/02/501B	G

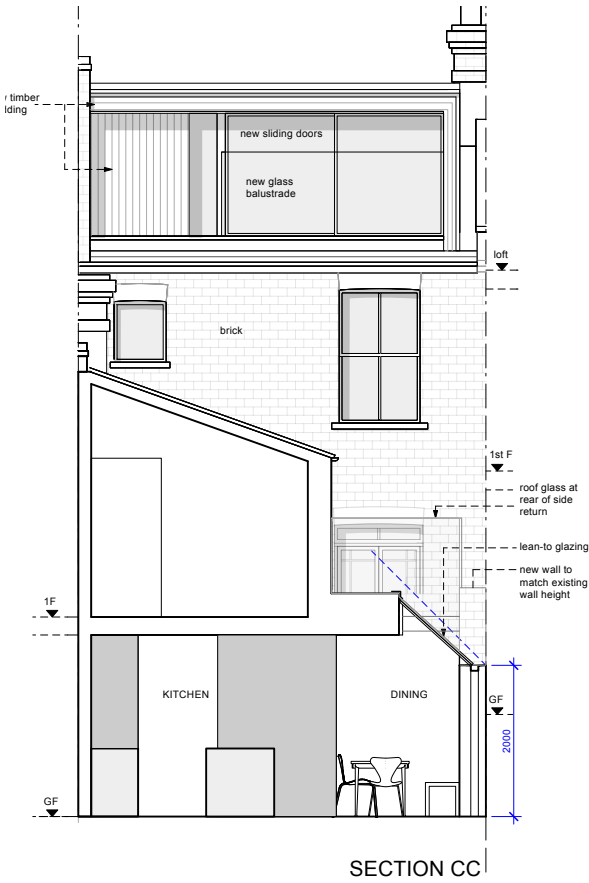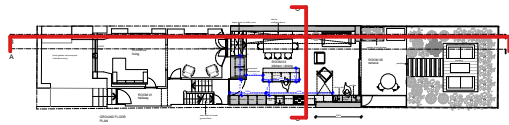

SECTION CC

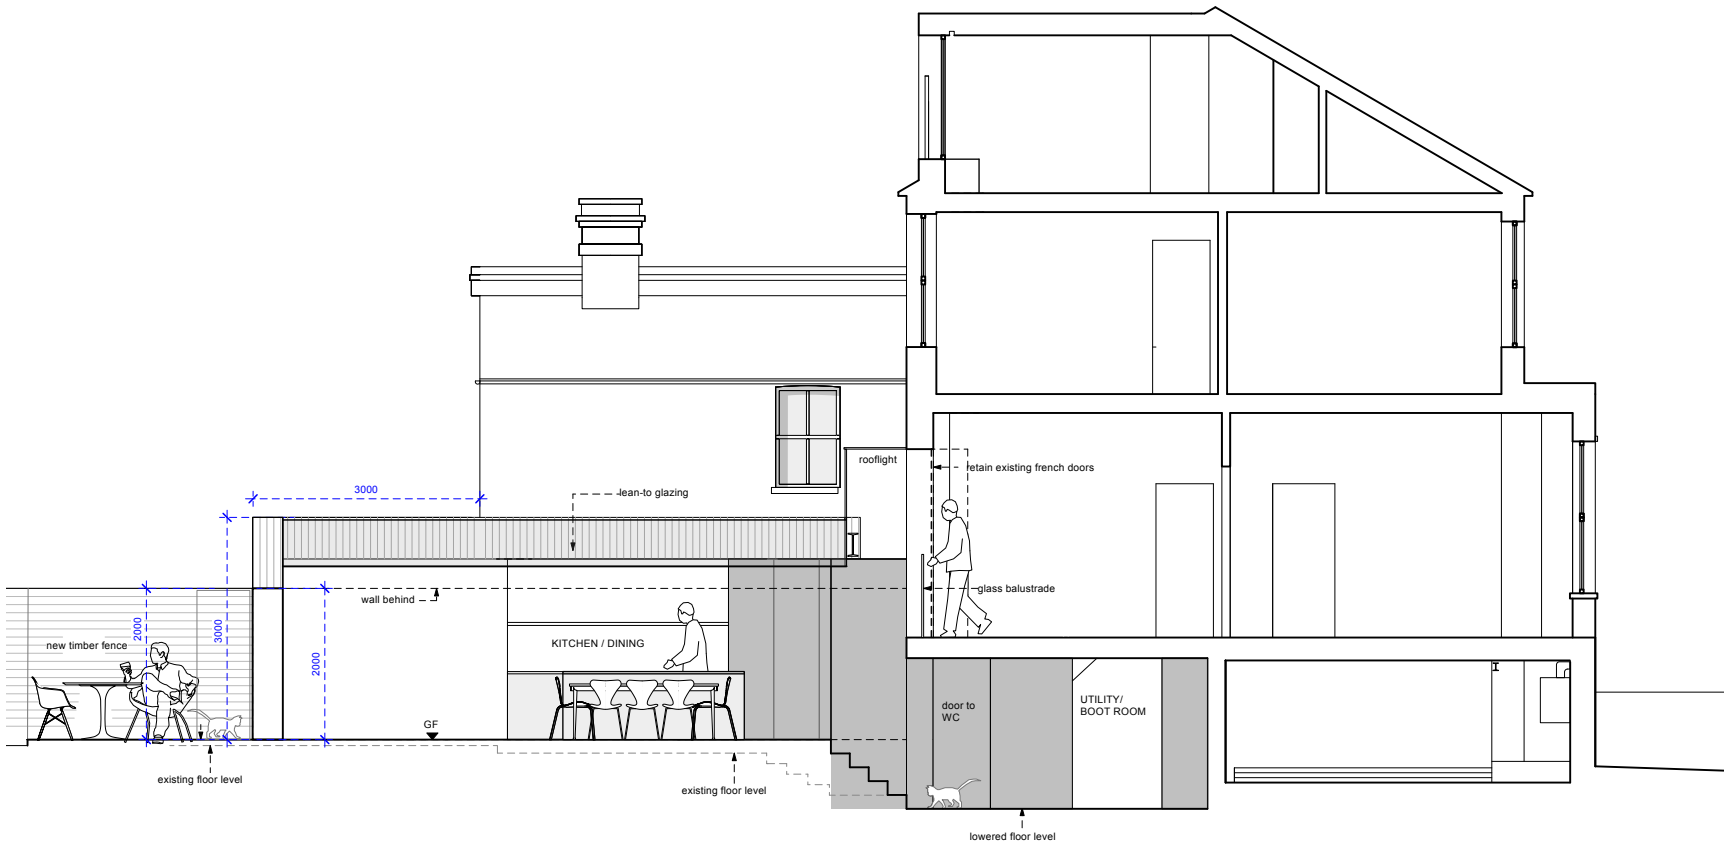

SECTION BB

C	Stage 3: Developed Design issued for INFORMATION - client - council	19/02/2026
B	Stage 3: Developed Design issued for INFORMATION - client	12/02/2026
A	Stage 3: Developed Design issued for INFORMATION - client	06/02/2026

Rev	Date
-----	------

DRAWING STATUS INFORMATION

Issued only for purpose indicated

This drawing to be read in conjunction with all consultants information.

All dimensions to be checked on site.
Do not scale, except for planning purposes.

This drawing is protected by copyright.

JOB NUMBER 344

JOB TITLE **Smith-Green Residence**
69 Lothair road South
London
N4 1EN

DRAWING TITLE
**Section BB and CC
proposed**

SCALE:
1:100@A3; 1:50@A1

DATE:
DECEMBER 2025

DRAWING NO.	REV
A/02/502B	C