


LOCATION PLAN 1:1250@A3

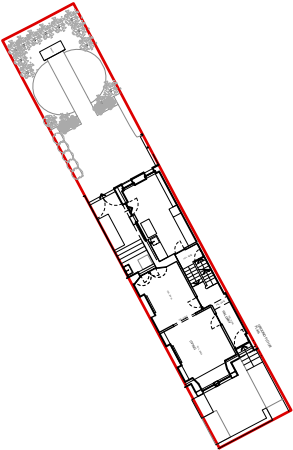

SITE PLAN 1:500@A3

WILLIAM TOZER

associates

RIBA chartered practice

UK | EU

unit 311 The Record Hall 16-16a Baldwins Gardens

London EC1N 7RJ

enquiries@williamtozerassociates.com

www.williamtozerassociates.com

NZIA practice

AU | NZ | USA

1 +44 (0)20 7404 0675

enquiries@williamtozerassociates.com

www.williamtozerassociates.com

C	Stage 3: Developed Design issued for INFORMATION - client - council	19/02/2026
B	Stage 3: Developed Design issued for INFORMATION - client - council	23/01/2026
A	Stage 0&1: Strategic Definition issued for INFORMATION - client	05/12/2025

Rev

Date

DRAWING STATUS

INFORMATION

Issued only for purpose indicated

This drawing to be read in conjunction with all consultants information.

All dimensions to be checked on site.
Do not scale, except for planning purposes.

This drawing is protected by copyright.

JOB NUMBER

344

JOB TITLE

Smith-Green Residence

69 Lothair road South

London

N4 1EN

DRAWING TITLE

Site and Location Plan existing

SCALE:

1:1250@A3 & 1:500@A3

DATE:



DECEMBER 2025

DRAWING NO.

A/01/001

REV

C

  

C	Stage 3: Developed Design issued for INFORMATION - client - council	19/02/2026
B	Stage 3: Developed Design issued for INFORMATION - client - council	23/01/2026
A	Stage 0&1: Strategic Definition issued for INFORMATION - client	05/12/2025

Rev	Date
-----	------

Issued only for purpose indicated

This drawing to be read in conjunction with all consultants information.

All dimensions to be checked on site.
Do not scale, except for planning purposes.

This drawing is protected by copyright.

JOB NUMBER 344

JOB TITLE **Smith-Green Residence**
69 Lothair road South
London
N4 1EN

DRAWING TITLE

Basement and Ground Floor Plan existing

SCALE: 1:100@A3; 1:50@A1


DATE: DECEMBER 2025

DRAWING NO.


A/01/101

REV

C

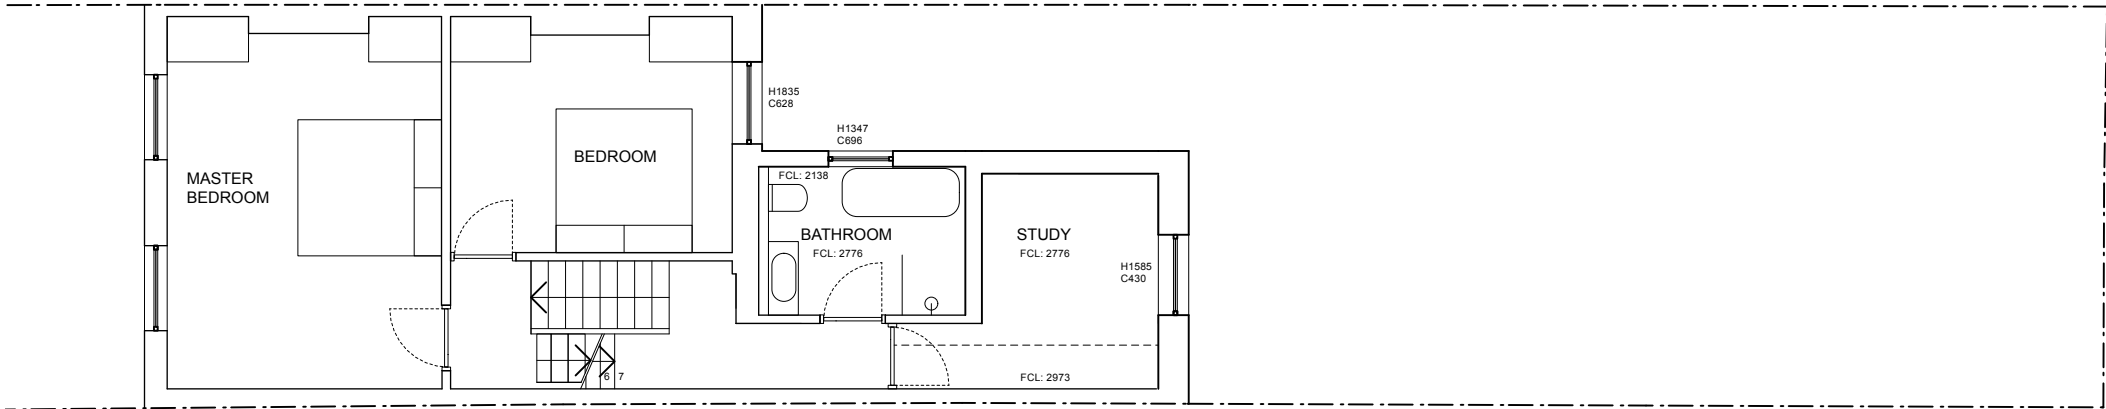

FIRST FLOOR PLAN

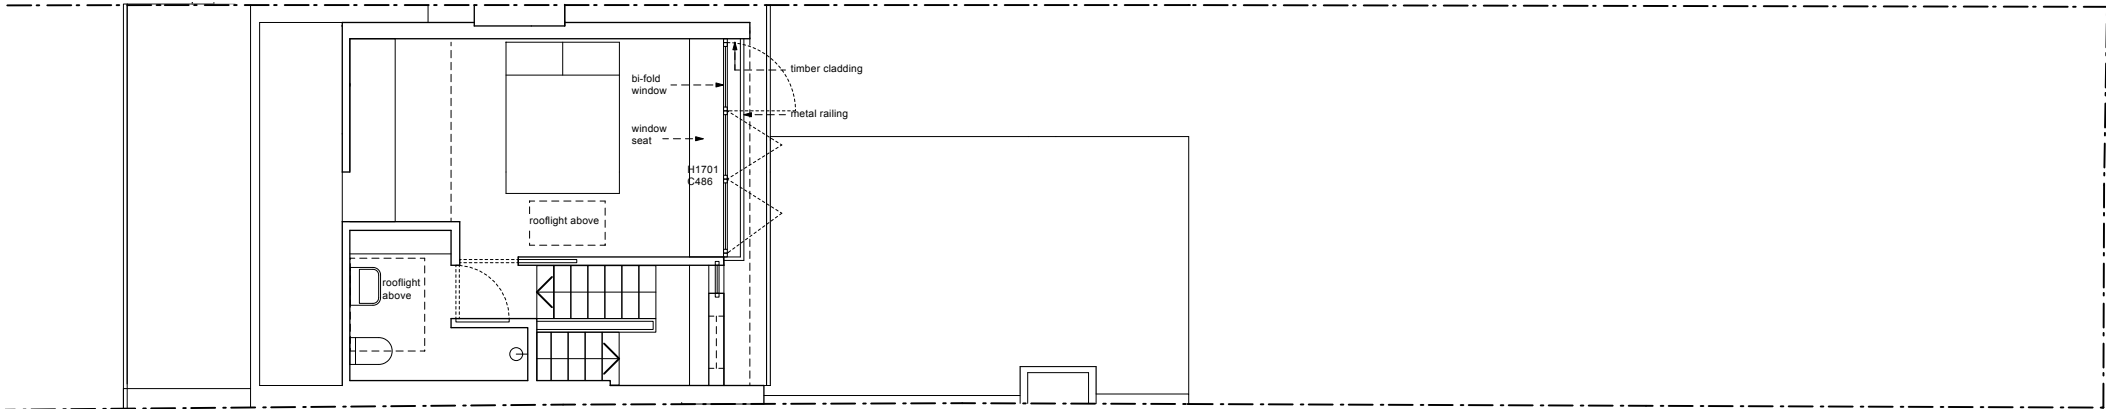

SECOND FLOOR / LOFT PLAN

WILLIAM TOZER
a s s o c i a t e s

RIBA chartered practice NZIA practice
UK | EU AU | NZ USA
unit 311 The Record Hall 16-16a Baldwins Gardens
London EC1N 7RJ
enquiries@williamtozerassociates.com
www.williamtozerassociates.com



Drawing Key

C - Cill Height
H - Window Height
FCL - Floor to Ceiling Level

C	Stage 3: Developed Design issued for INFORMATION - client - council	19/02/2026
B	Stage 3: Developed Design issued for INFORMATION - client - council	23/01/2026
A	Stage 0&1: Strategic Definition issued for INFORMATION - client	05/12/2025

Rev Date

DRAWING STATUS INFORMATION

Issued only for purpose indicated

This drawing to be read in conjunction with all consultants information.

All dimensions to be checked on site.
Do not scale, except for planning purposes.

This drawing is protected by copyright.

JOB NUMBER 344

JOB TITLE **Smith-Green Residence**
69 Lothair road South
London
N4 1EN

DRAWING TITLE

**first and second floor plans
existing**

SCALE: 1:100@A3; 1:50@A1

DATE: DECEMBER 2025

DRAWING NO.


A/01/102

REV

C



REAR
ELEVATION

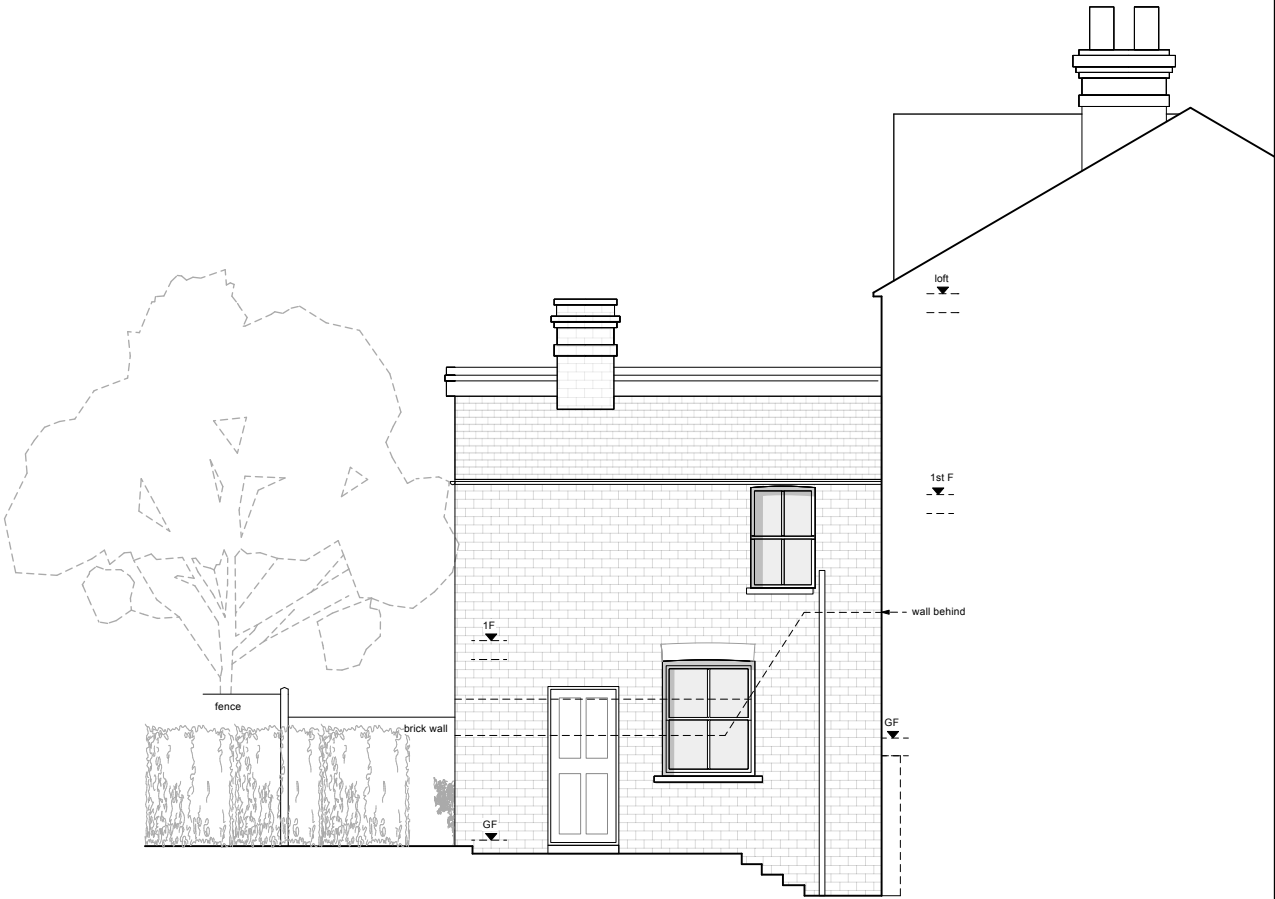

SIDE
ELEVATION

WILLIAM TOZER

associates

RIBA chartered practice

UK | EU

unit 311 The Record Hall 16-16a Baldwins Gardens

London EC1N 7RJ

enquiries@williamtozerassociates.com

NZIA practice

AU | NZ

1 +44 (0)20 7404 0675

www.williamtozerassociates.com

0

1

2

3

4m

C	Stage 3: Developed Design issued for INFORMATION - client - council	19/02/2026
B	Stage 3: Developed Design issued for INFORMATION - client - council	23/01/2026
A	Stage 0&1: Strategic Definition issued for INFORMATION - client	05/12/2025

Rev	Date
-----	------

DRAWING STATUS

Issued only for purpose indicated

This drawing to be read in conjunction with all consultants information.

All dimensions to be checked on site.
Do not scale, except for planning purposes.

This drawing is protected by copyright.

JOB NUMBER

344

JOB TITLE

Smith-Green Residence

69 Lothair road South

London

N4 1EN

DRAWING TITLE

Front and side elevations existing

SCALE:

1:100@A3; 1:50@A1

DATE:


DECEMBER 2025

DRAWING NO.

A/01/103

REV

C

 

SECTION AA

C	Stage 3: Developed Design issued for INFORMATION - client - council	19/02/2026
B	Stage 3: Developed Design issued for INFORMATION - client - council	23/01/2026
A	Stage 0&1: Strategic Definition issued for INFORMATION - client	05/12/2025

Rev	Date
-----	------

DRAWING STATUS INFORMATION

Issued only for purpose indicated

This drawing to be read in conjunction with all consultants information.

All dimensions to be checked on site.
Do not scale, except for planning purposes.

This drawing is protected by copyright.

JOB NUMBER 344

JOB TITLE **Smith-Green Residence**
69 Lothair road South
London
N4 1EN

DRAWING TITLE

Section AA
existing

SCALE: 1:100@A3; 1:50@A1

DATE: DECEMBER 2025

DRAWING NO.	REV
-------------	-----

A/01/501	C
----------	---