


This drawing/document is copyright. The copyright in design and the information provided in this document is the property of the Architect. The client, possesses the license to use and distribute the information as required to facilitate the project. Reproduction is forbidden.

Do not scale from this drawing/document (printed or electronic); use figured dimensions only. All dimensions are in millimetres (mm) UNO.

These drawings are intended for Planning purposes only. The drawings should not be relied upon for any works beyond Planning Submission without prior written consent of the Architect.

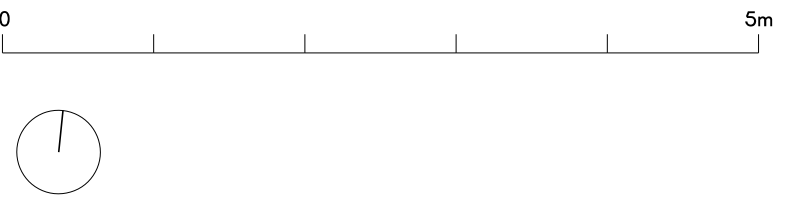

JAM ARCHITECTS

- Site Boundary
- Existing Building Fabric
- Proposed Building Fabric

17 Chesterfield Gardens
N4 1LJ

Title
Proposed Ground and First Floor Plans

Drawing Number
20_100


Status
Planning

Drawn By
MD


Scale
1:100 @ A3

Date
20/02/26

Issue No.
B

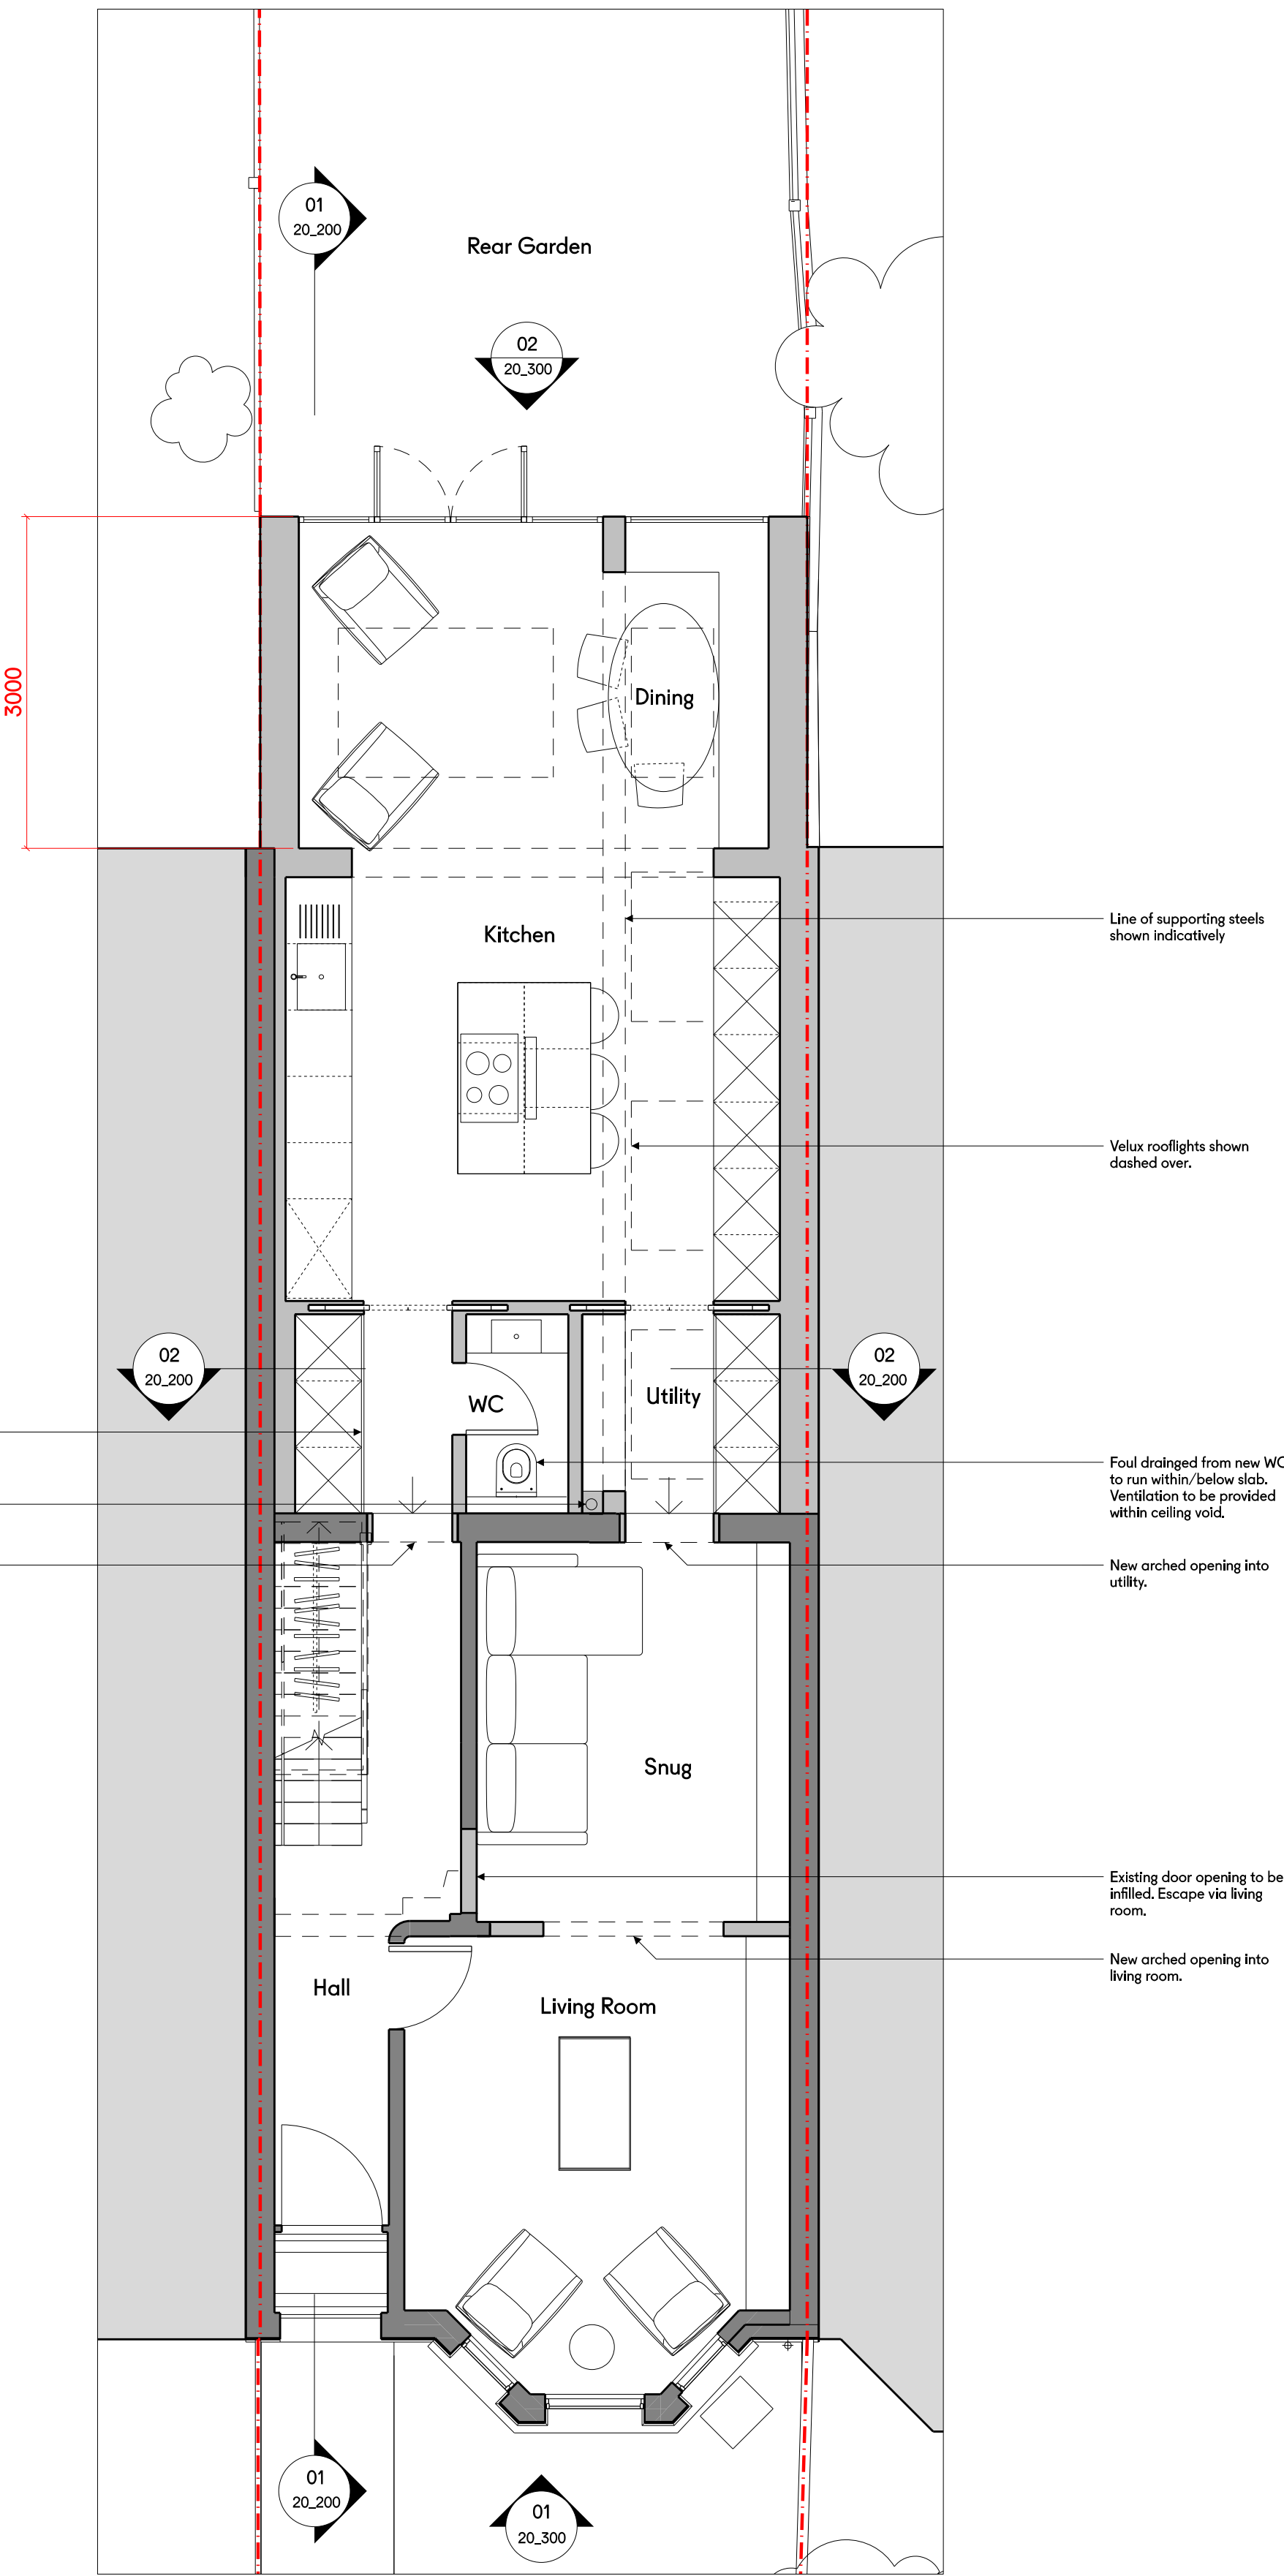

01 Proposed Ground Floor Plan
1:100

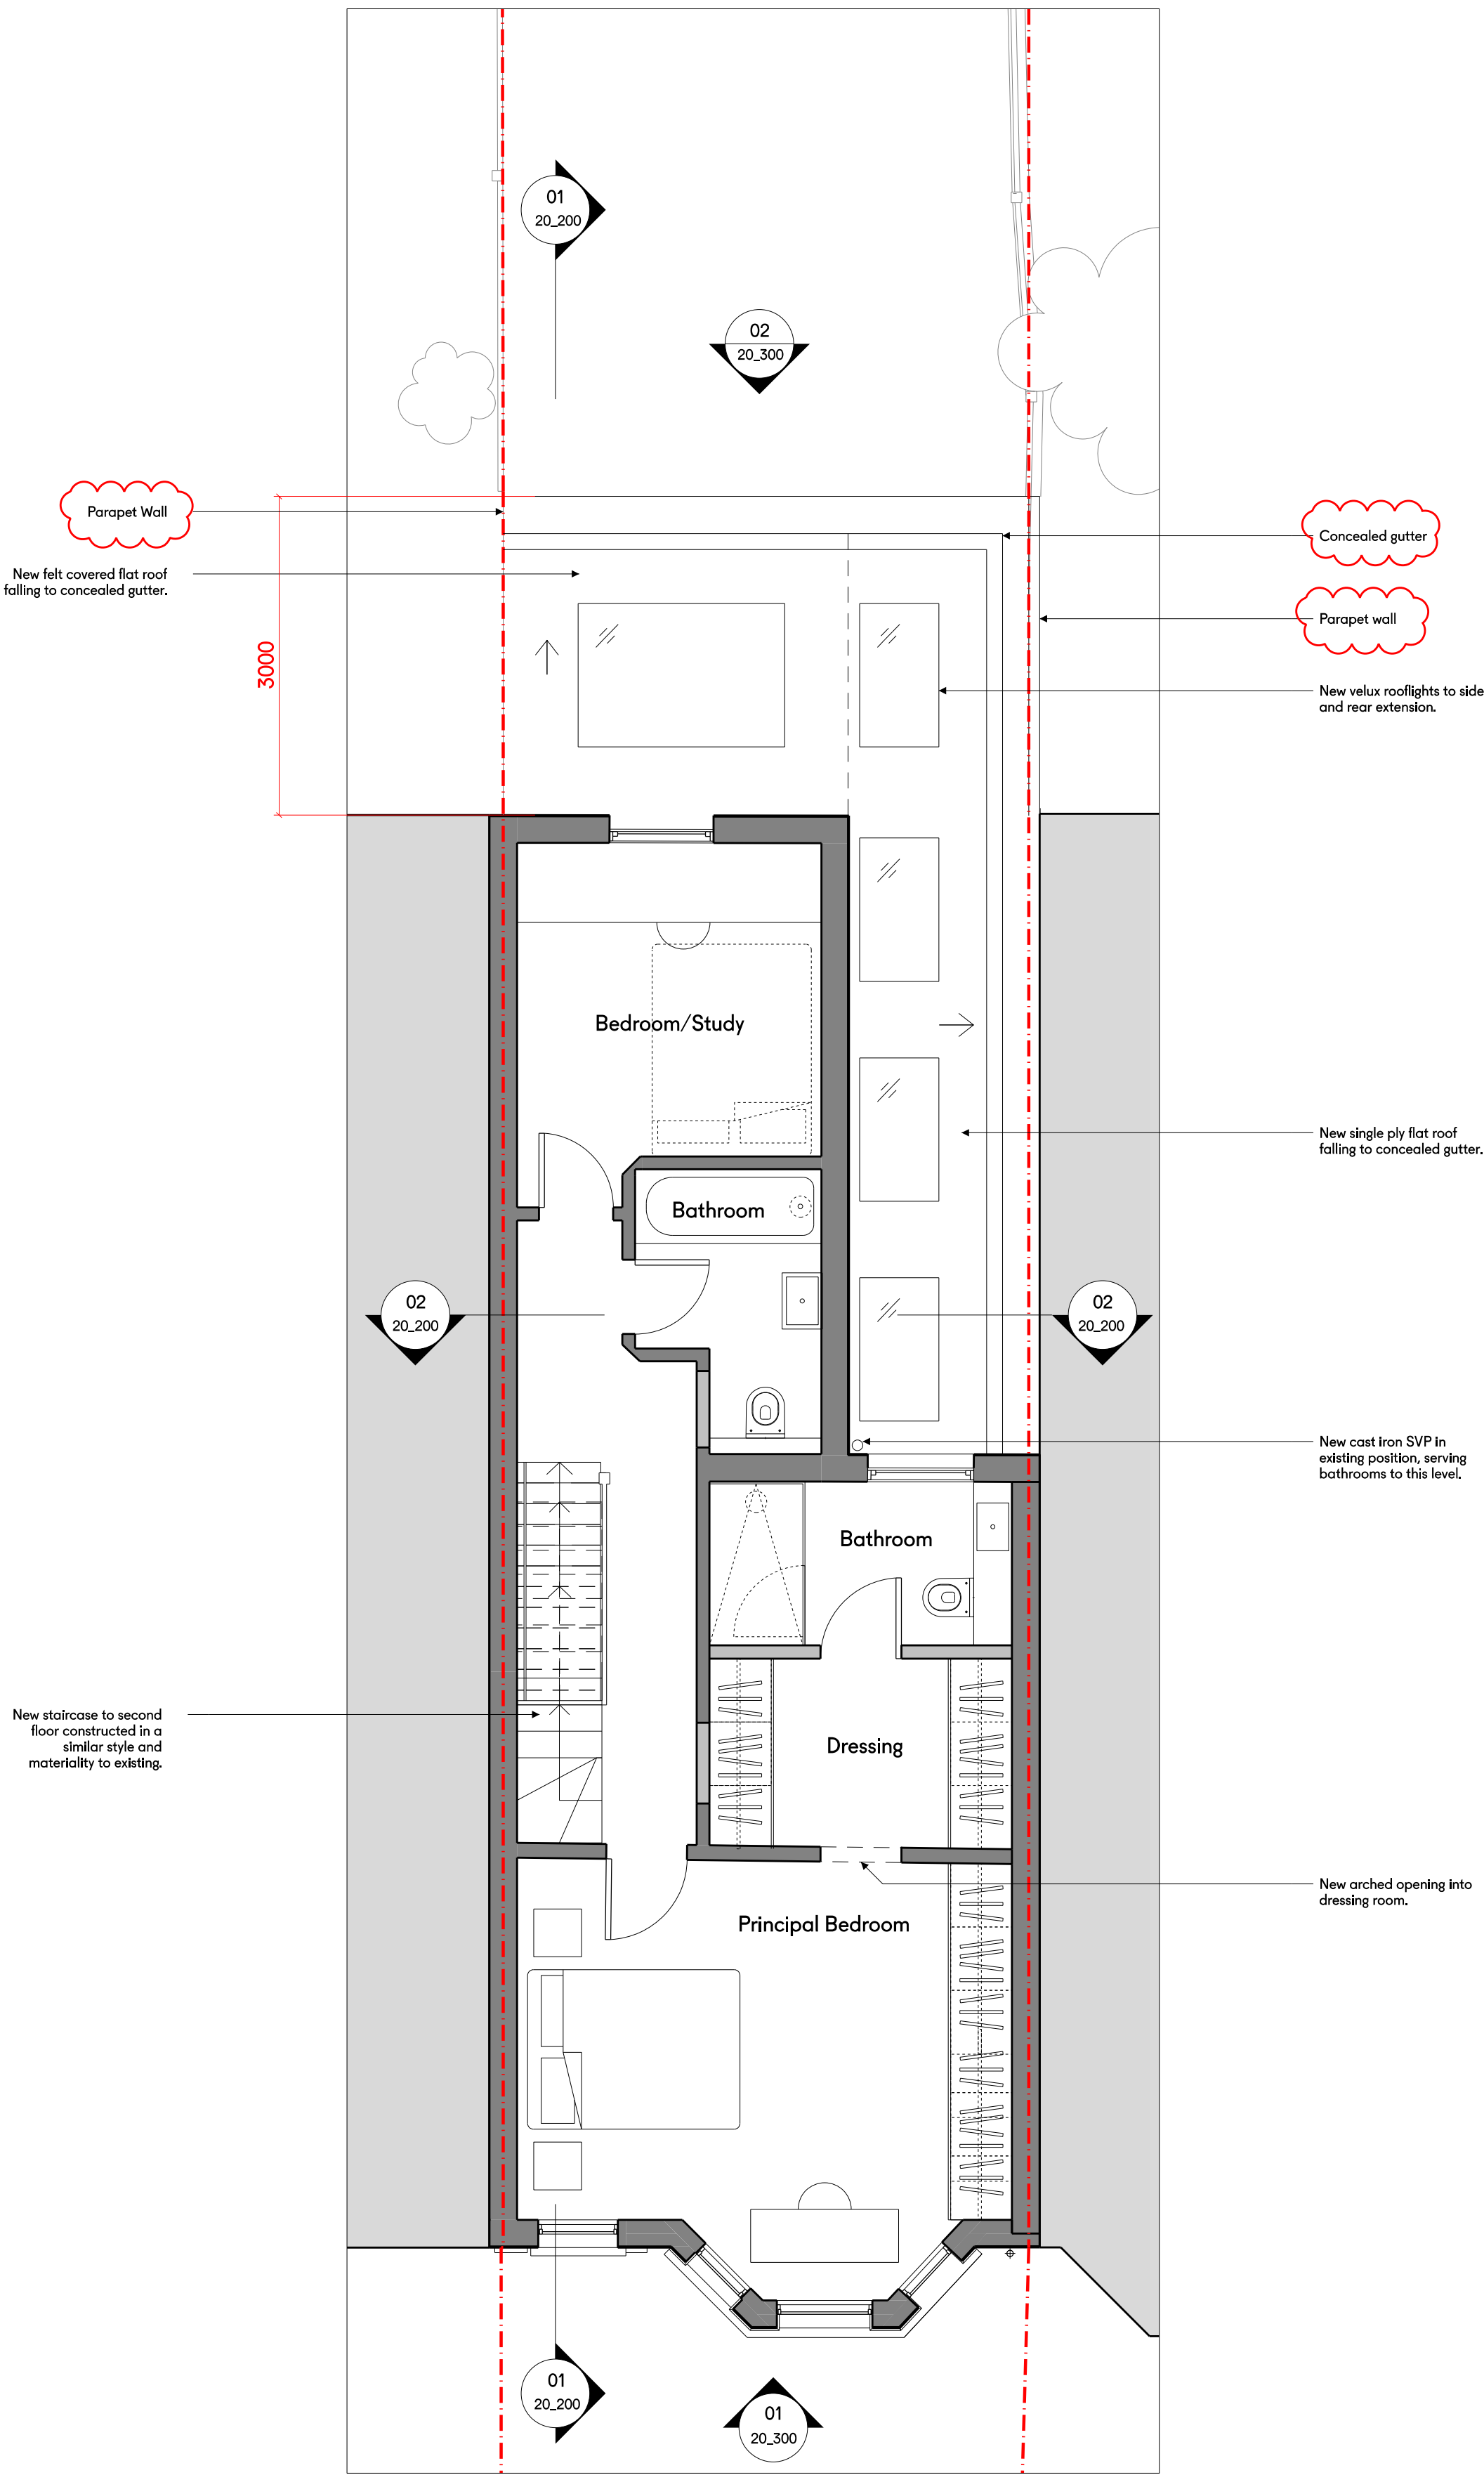

02 Proposed First Floor Plan
1:100