

This drawing/document is copyright. The copyright in design and the information provided in this document is the property of the Architect. The client, possesses the license to use and distribute the information as required to facilitate the project. Reproduction is forbidden.

Do not scale from this drawing/document (printed or electronic); use figured dimensions only. All dimensions are in millimetres (mm) UNO.

These drawings are intended for Planning purposes only. The drawings should not be relied upon for any works beyond Planning Submission without prior written consent of the Architect.

0 5m


JAM ARCHITECTS

- Site Boundary
- Existing Building Fabric
- Proposed Building Fabric



01 Proposed Front (South) Elevation
1:100

Windows to be inspected upon commencement of works. Windows to be refurbished and replaced as required. Replacement windows to replicate existing in terms of appearance.

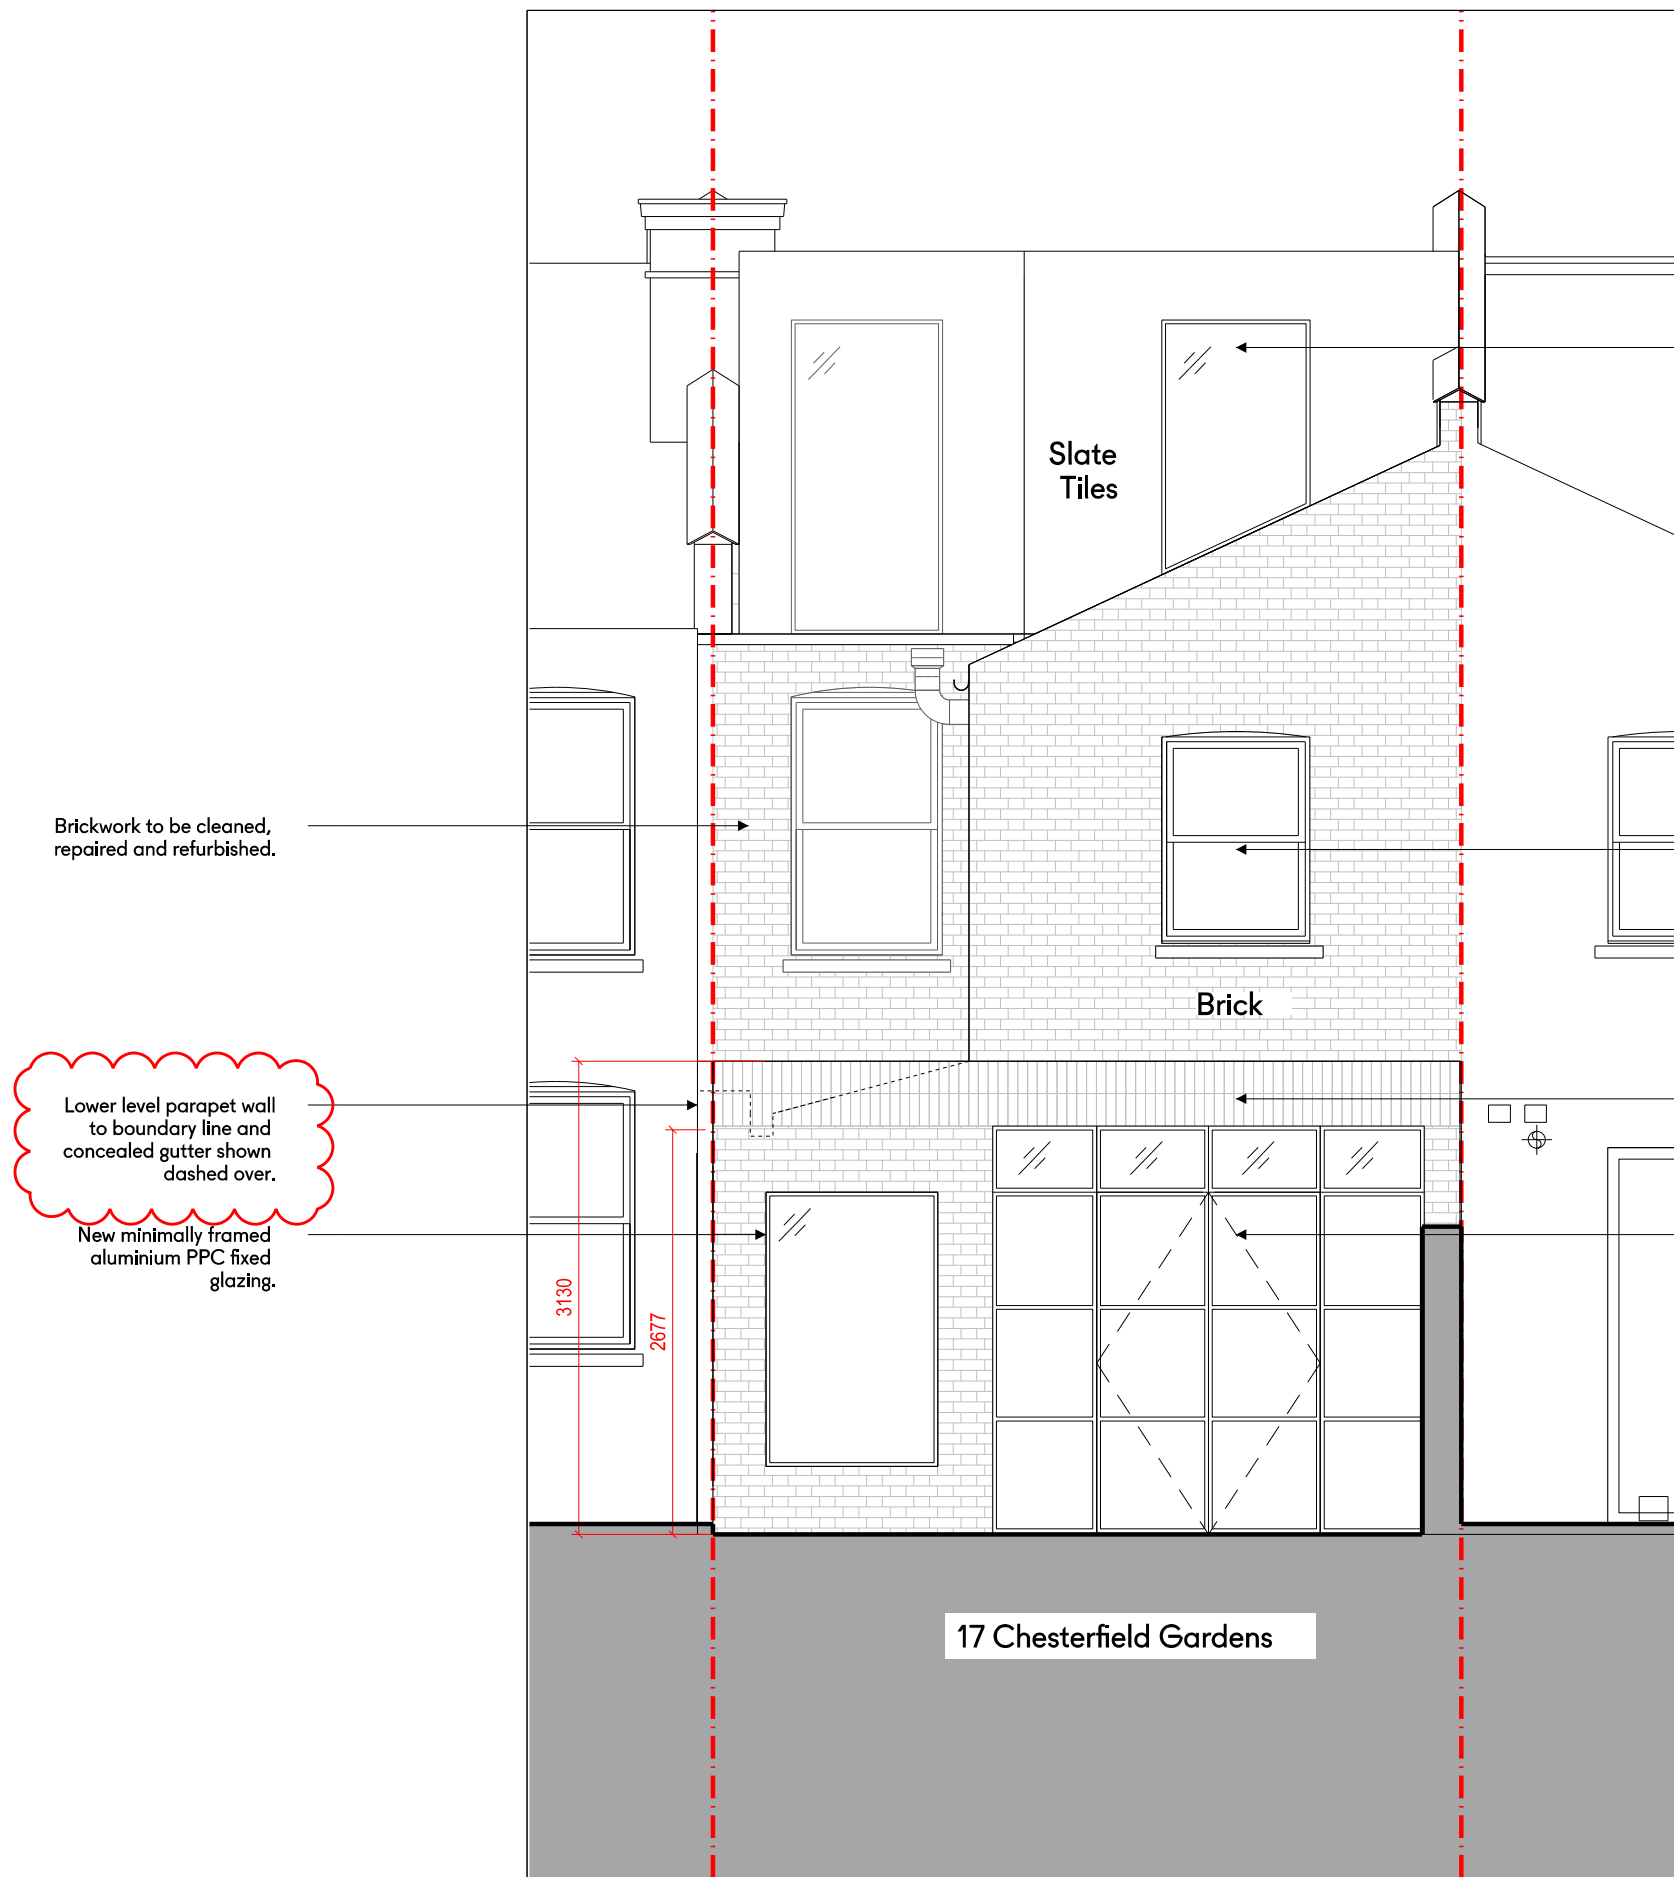

02 Proposed Rear (North) Elevation
1:100

Lower level parapet wall to boundary line and concealed gutter shown dashed over.
New minimally framed aluminium PPC fixed glazing.

New minimally framed PPC aluminium windows.

Windows to be inspected upon commencement of works. Windows to be refurbished and replaced as required. Replacement windows to replicate existing in terms of appearance.

New brickwork to match existing.

New aluminium crittall-style fixed glazing and doors.

17 Chesterfield Gardens N4 1LJ

Title
Proposed Front & Rear Elevations

Drawing Number
20_300

Status
Planning

Drawn By
JAM

Scale
1:100 @ A3

Date
20/02/26

Issue No.
B