


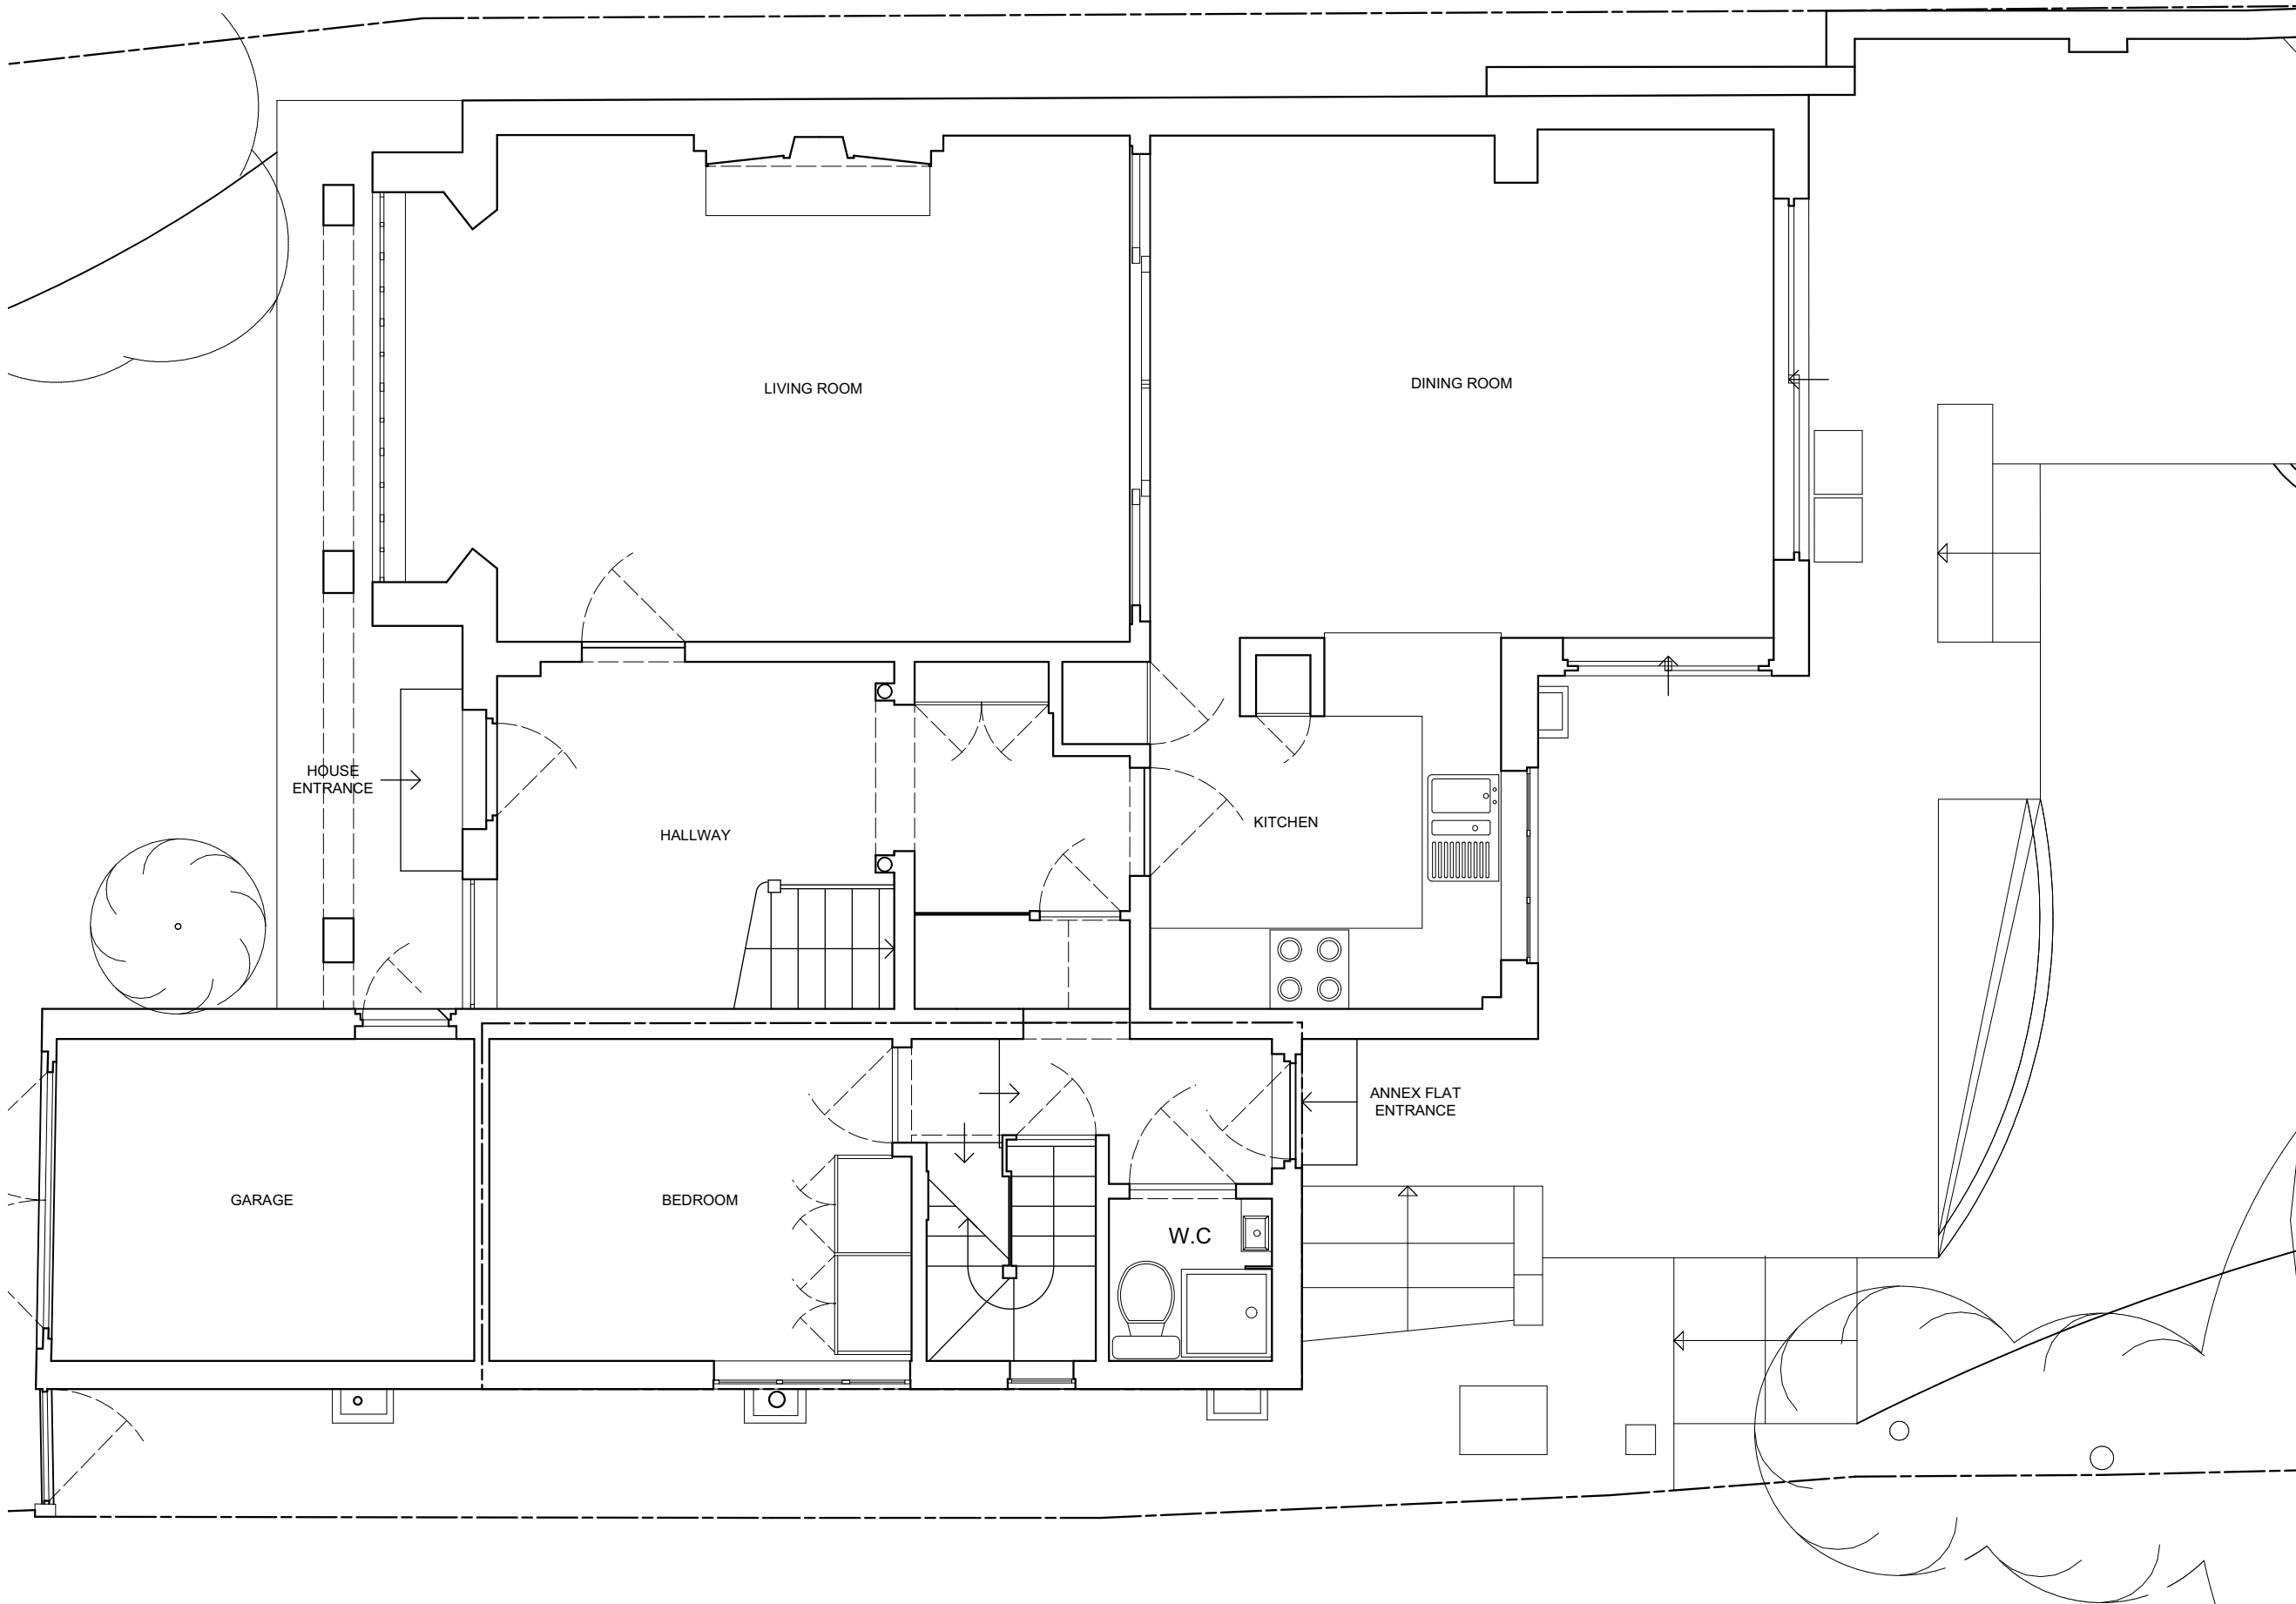

LAWFUL DEVELOPMENT

Rev.	Date	Description
A	19.02.2026	ISSUED FOR LDC
AArchitect Craig Mather RIBA, ARB Tel - 07904527837 info@an-architect.co.uk		
Client Yuliana Mahler		
Job Title 15a Cholmeley Park N6 5ET		
Drawing Title EXISTING GROUND FLOOR PLAN		
Scale 1:50 @ A3	Drawn CM	Checked CM
Job No. 2508	Dwg. No. 002	Date JAN 26
Rev. PL 1		