


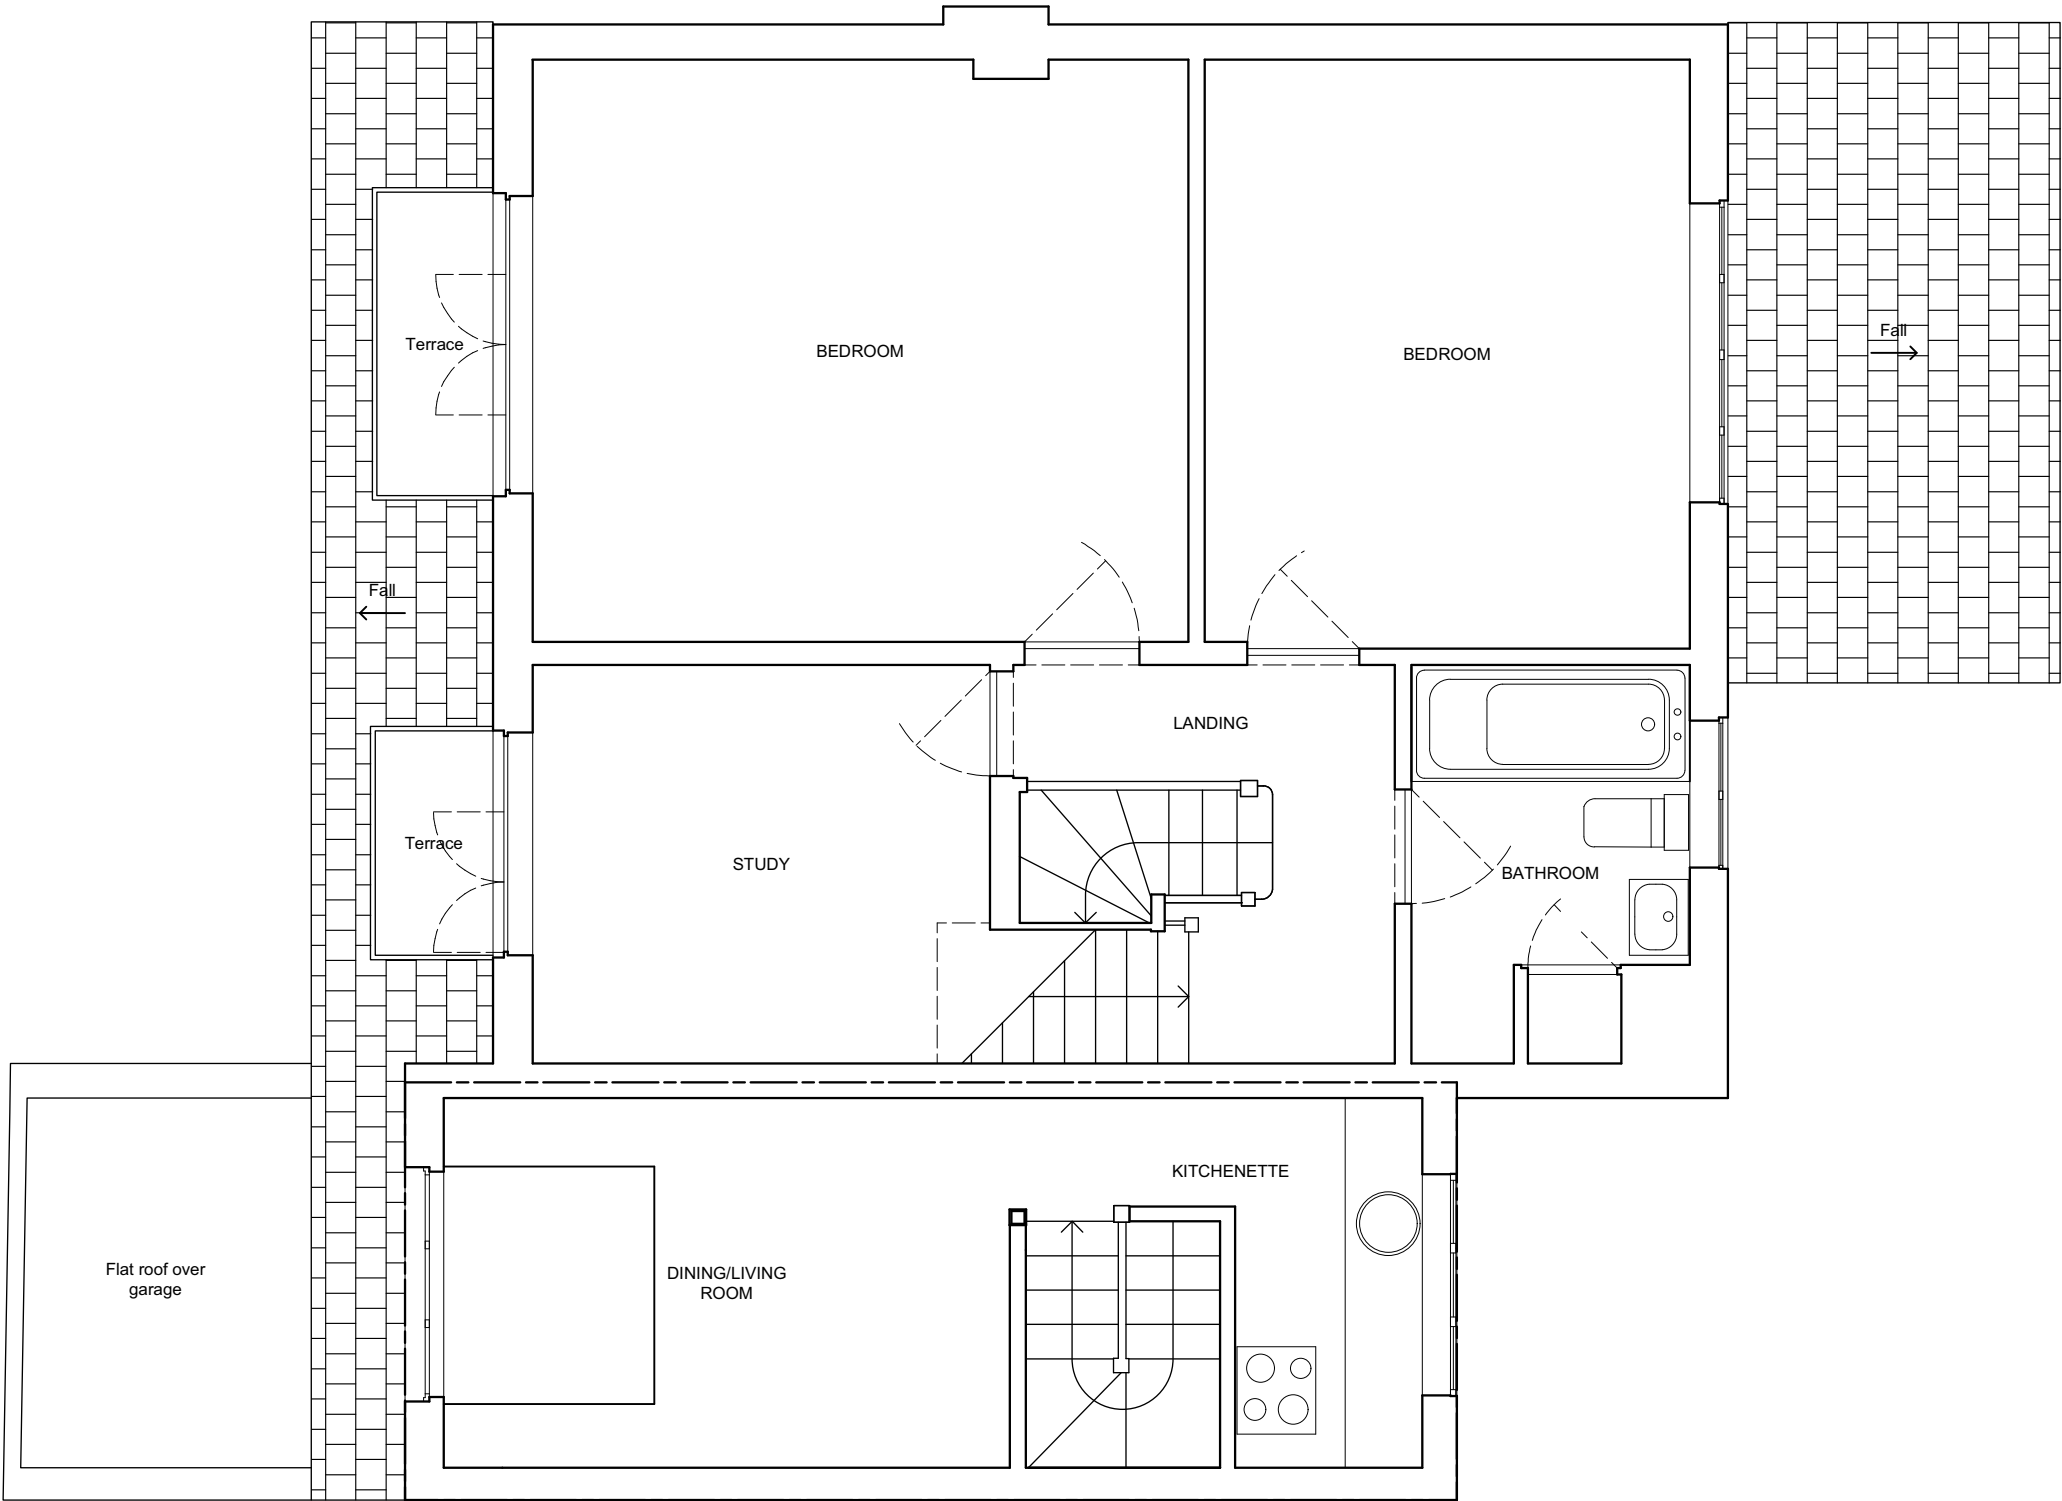

LAWFUL DEVELOPMENT

Rev.	Date	Description		
A	19.02.2026	ISSUED FOR LDC		
 Craig Mather RIBA, ARB Tel - 07904527837 info@an-architect.co.uk Client Yuliana Mahler Job Title 15a Cholmeley Park N6 5ET Drawing Title EXISTING FIRST FLOOR PLAN				
Scale 1:50 @ A3		Drawn CM	Checked CM	Date JAN 26
Job No. 2508		Dwg. No. 003		Rev. PL1