



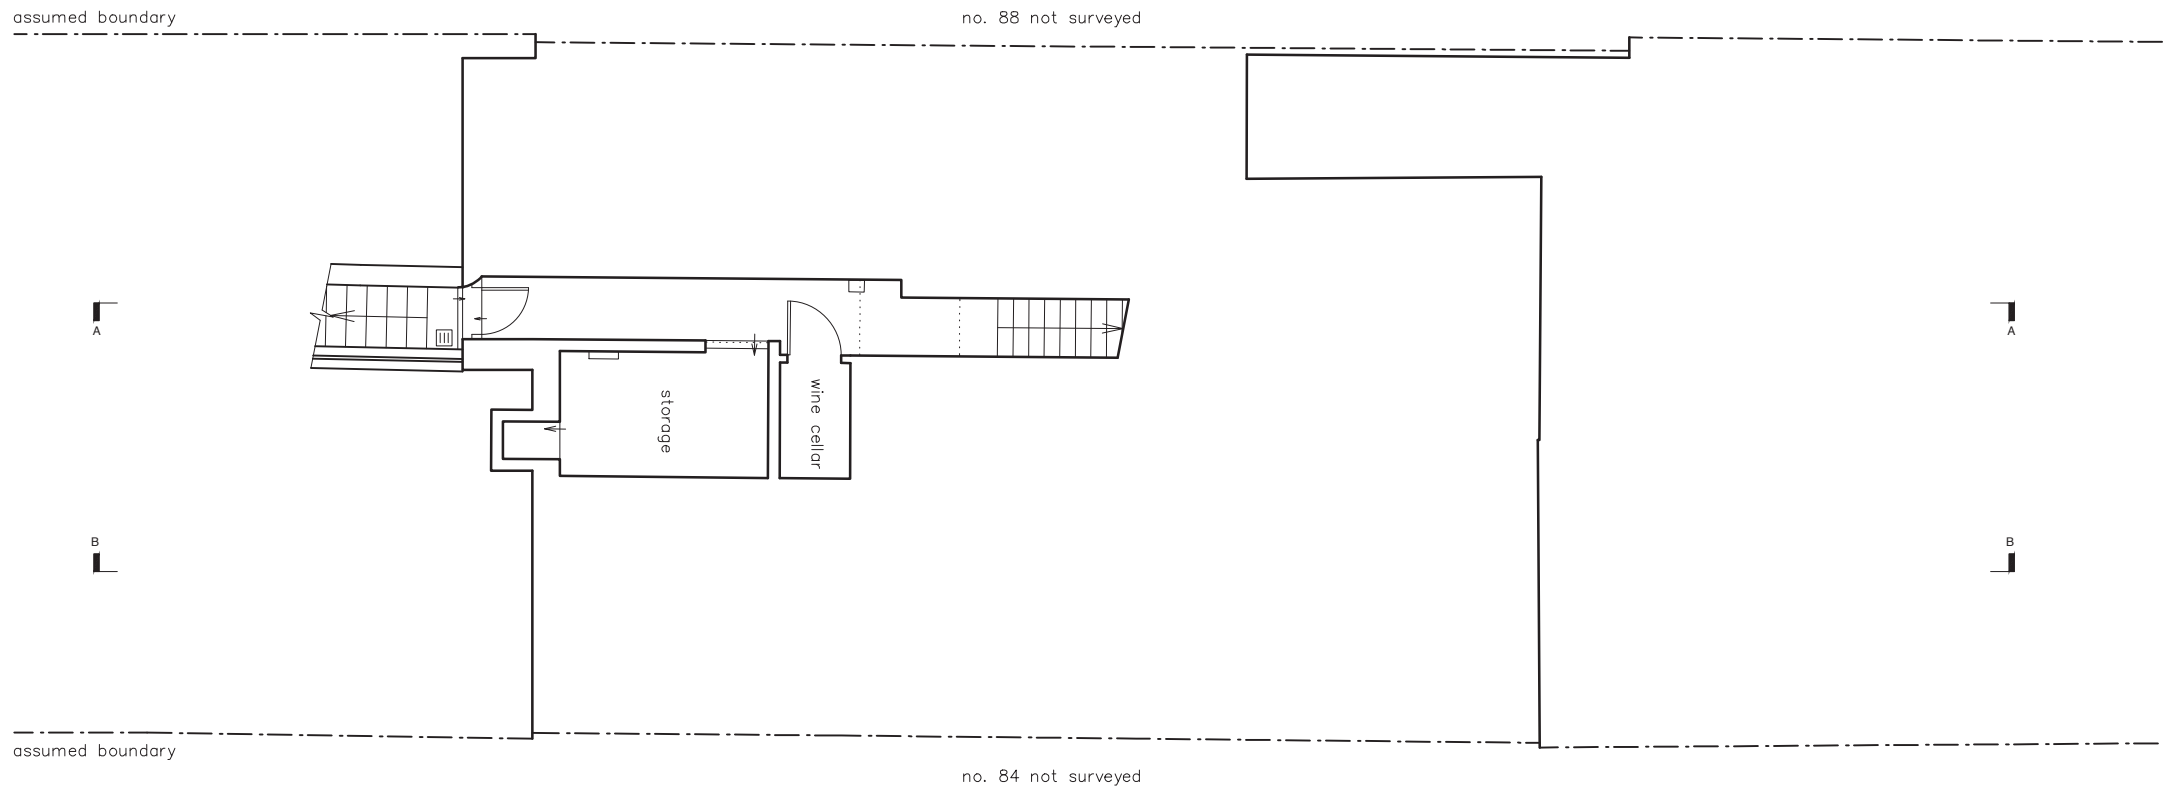

1 PROPOSED BASEMENT FLOOR PLAN
1 : 100

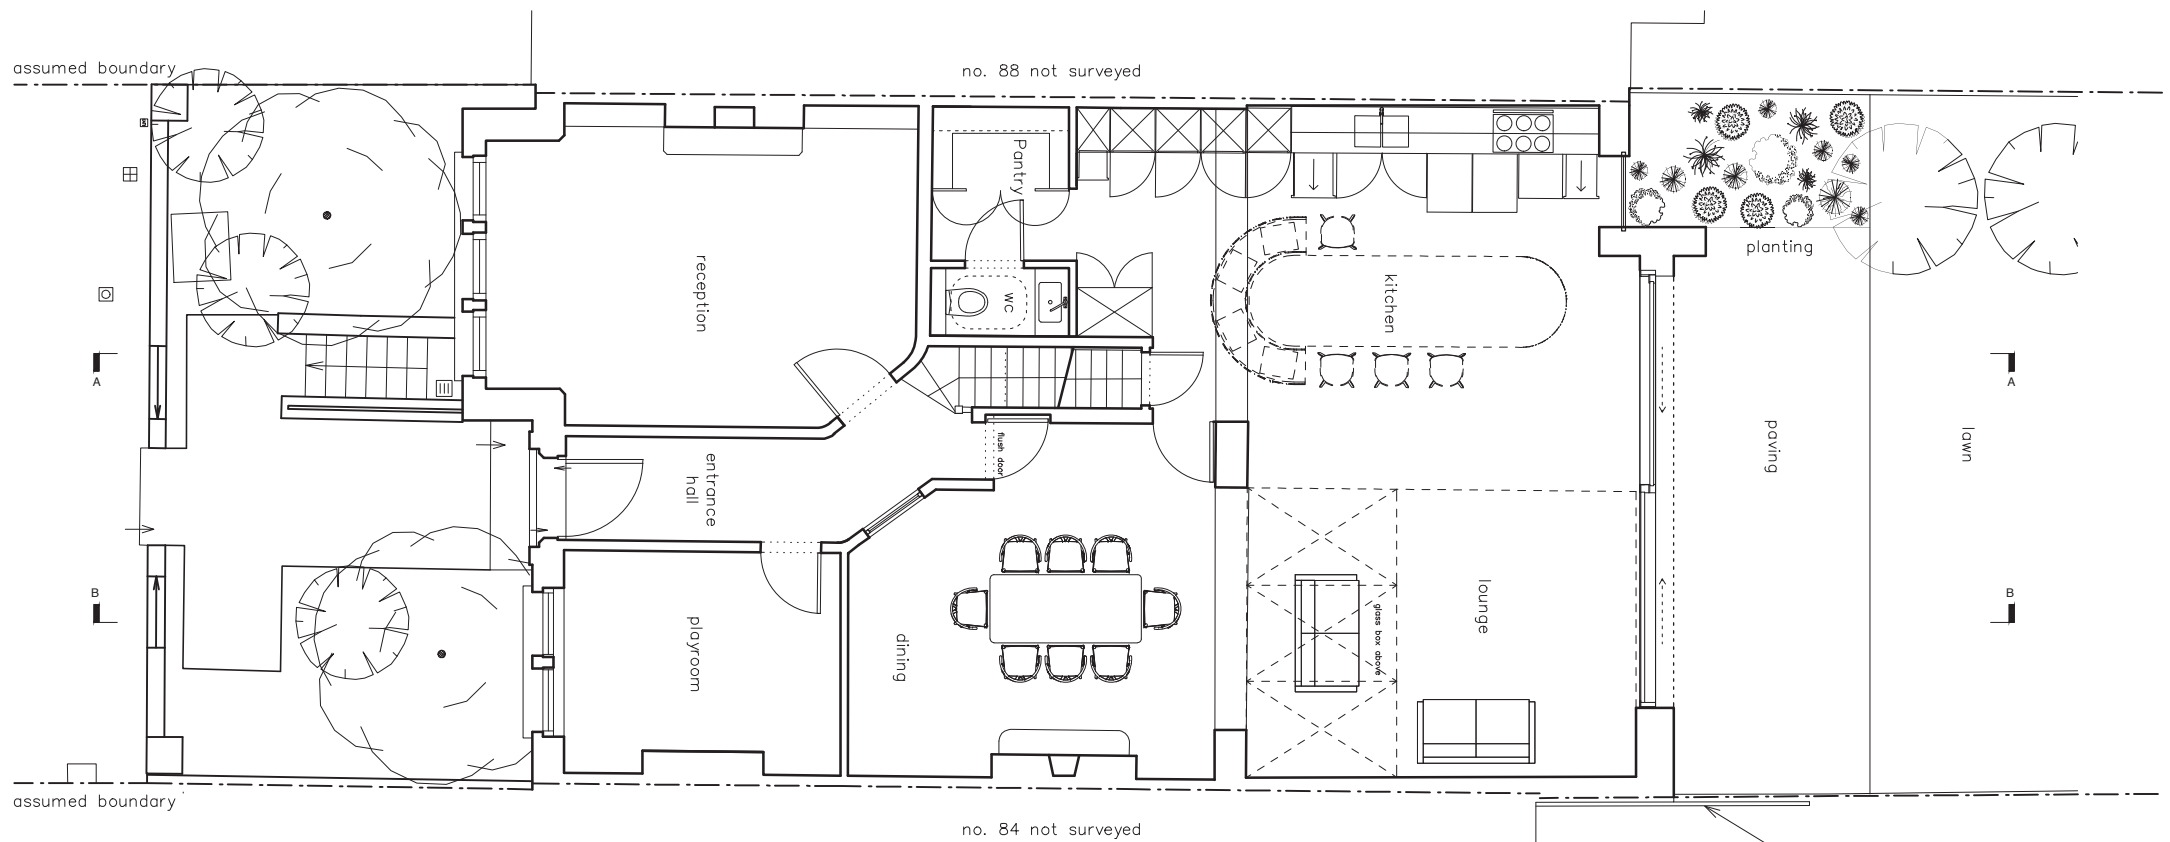

2 PROPOSED GROUND FLOOR PLAN
1 : 100

LINEWORKS

A 724 Holloway Rd, Archway, London N19 3JD
T 07973 629 252
W www.lineworksarchitects.co.uk

Drawings Notes:

This drawing is intended for the purpose indicated in the status box only. Scale from this drawing for planning purposes only. All dimensions shown should be checked on site and discrepancies verified with the architect. This drawing must be read in conjunction with the relevant details and specifications shown.

SCALE BAR



Rev	Date	Note	CHKD
00	16.02.26	PLANNING	RH

Drawing Status:	PLANNING
Drawing Title:	PROPOSED BASEMENT & GROUND FLOOR PLANS
Client:	MR AND MRS CILENTI

Drawing Reference:	1124 GA 101	00
Project No.	Drawing Number	Revision
Scale @A3: 100	Drawn By: AY	Checked By: RH
Project Title:	86 MUSWELL ROAD	