



Information contained within this drawing is the sole copyright of T2S Architecture Ltd. and is not to be reproduced without express permission. No implied licence exists. This drawing not to be used for land transfer or valuation purposes. Do not scale from this drawing. All dimensions & levels are to be checked on site by the contractor. Issued for purposes indicated only. Drawing errors and omissions to be reported to the architect.


Notes

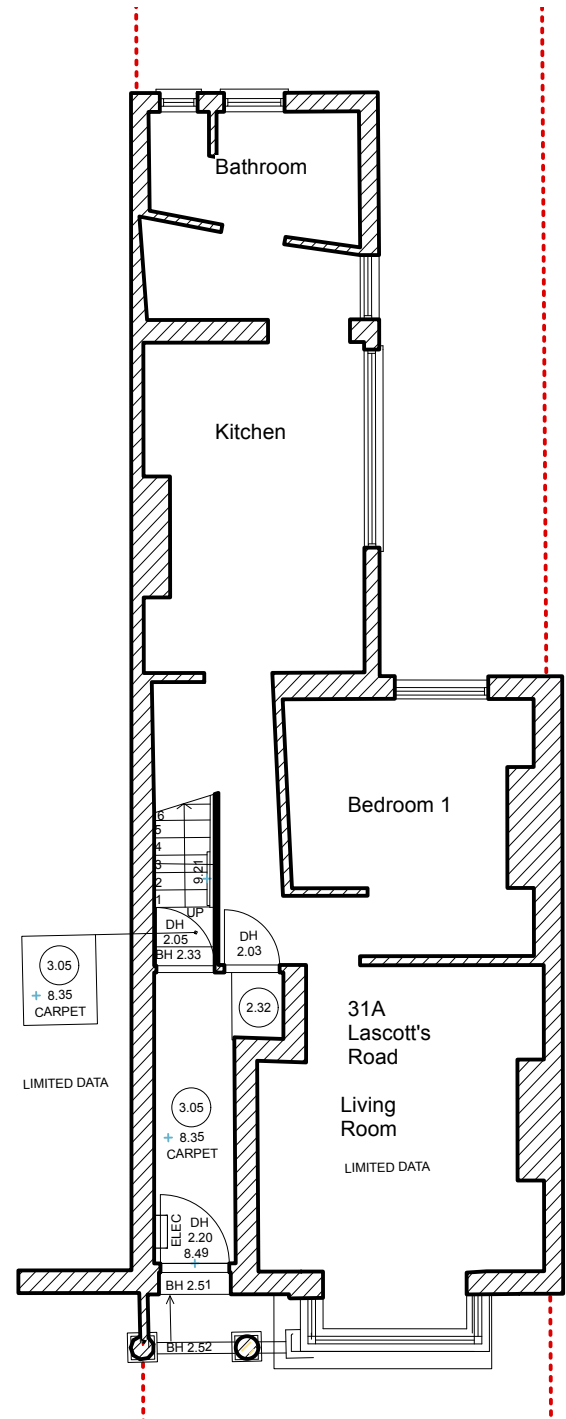


A Existing Ground Floor
EX.01 A1 1:100; A3 1:200

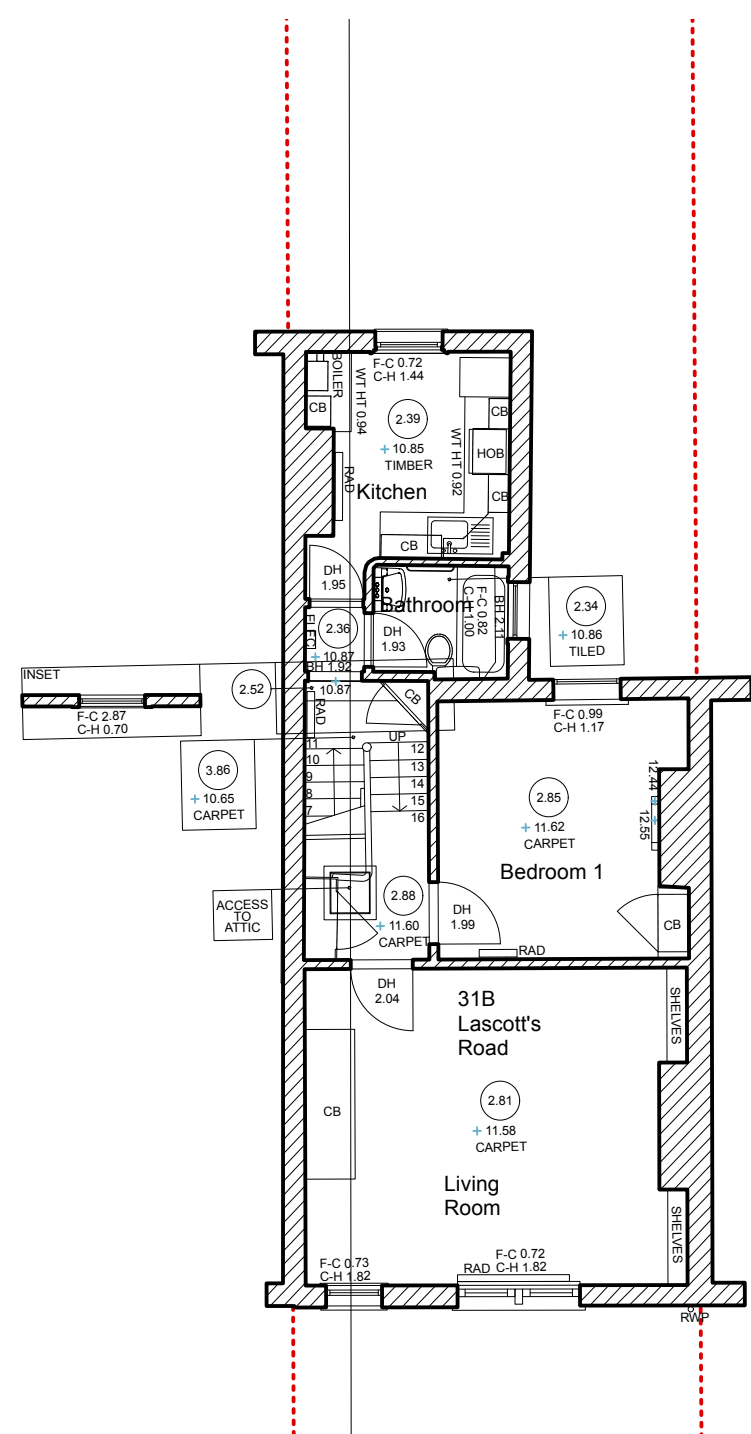


B Existing First Floor Plan
EX.01 A1 1:100; A3 1:200

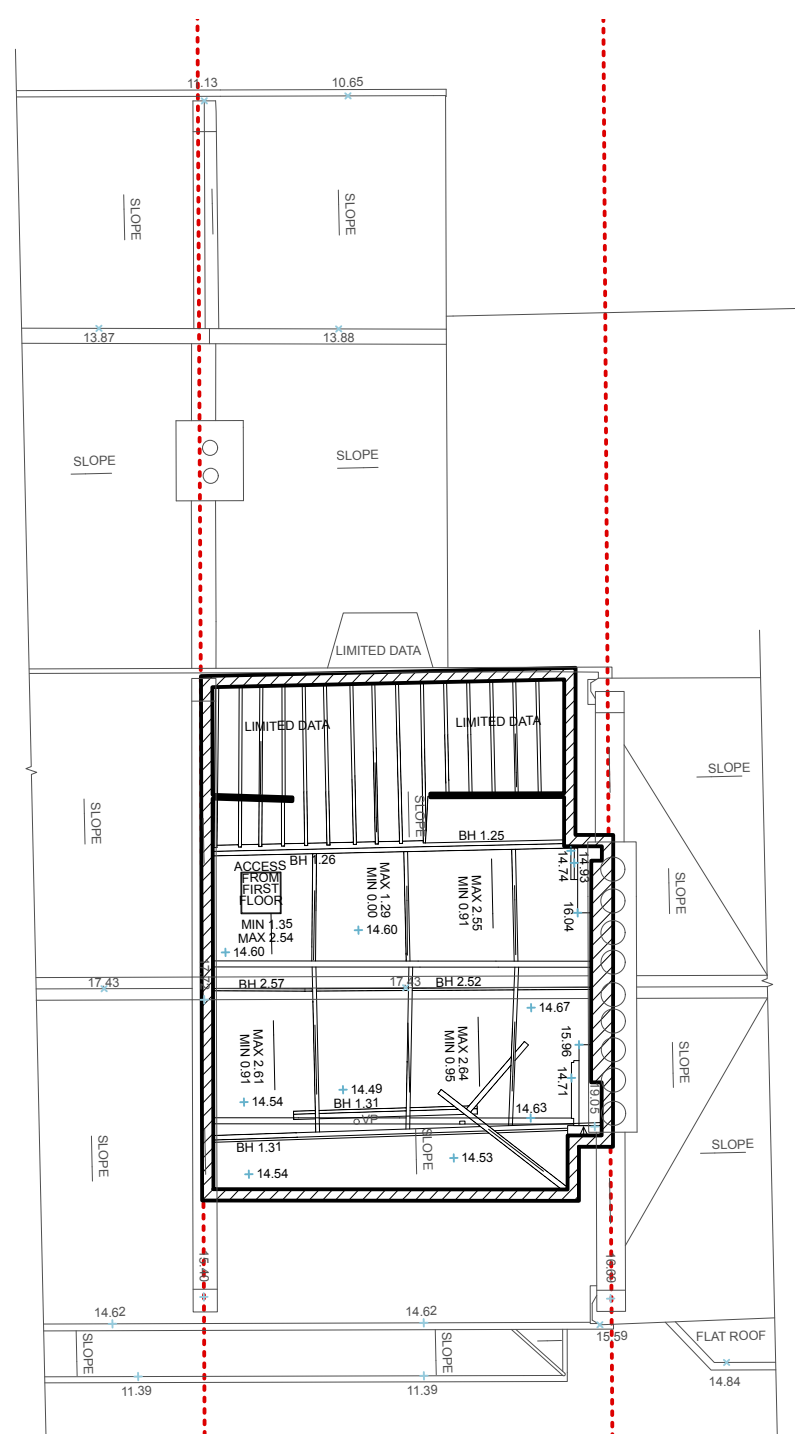


A Existing Second Floor
EX.01 A1 1:100; A3 1:200

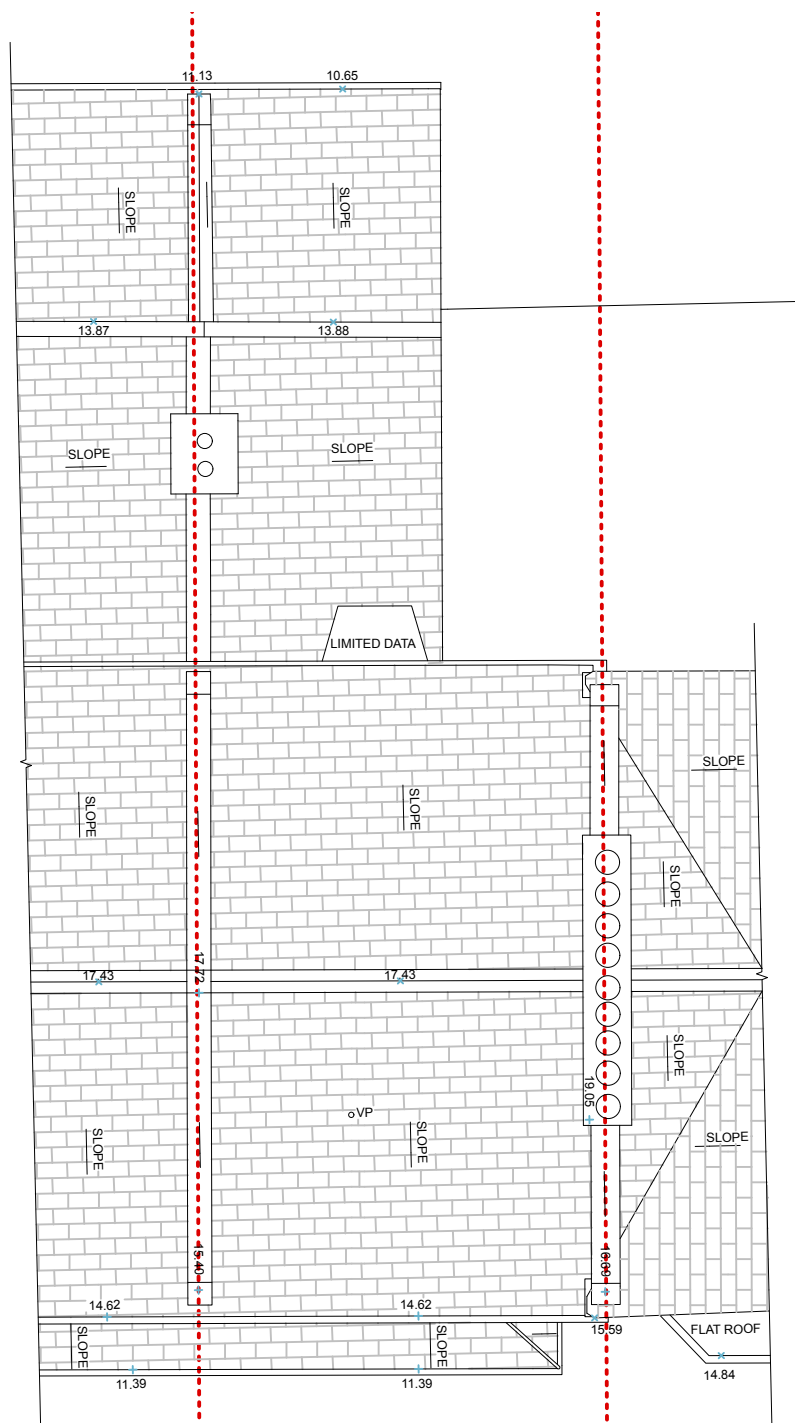

D Existing Roof Plan
EX.01 A1 1:100; A3 1:200

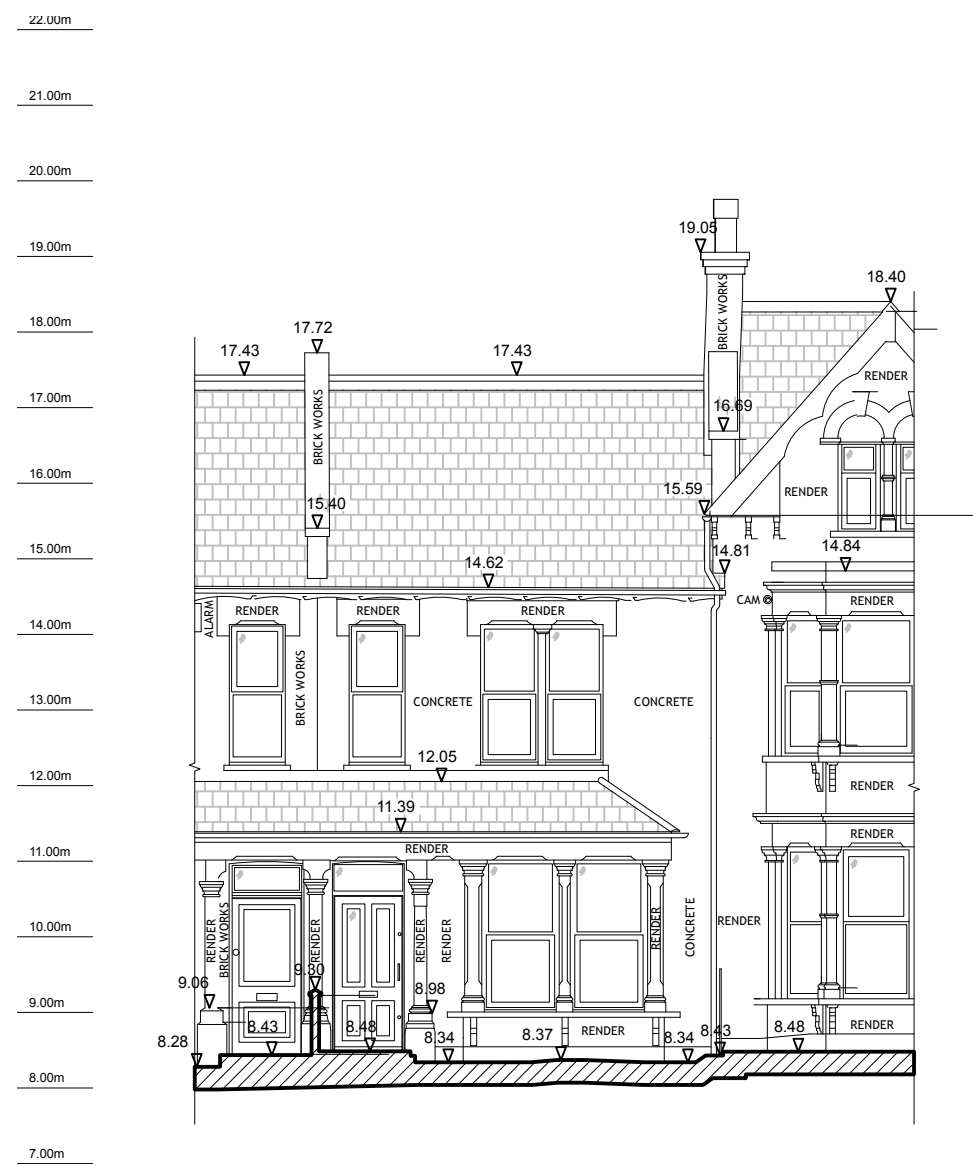

E Existing Front Elevation
EX.01 A1 1:100; A3 1:200

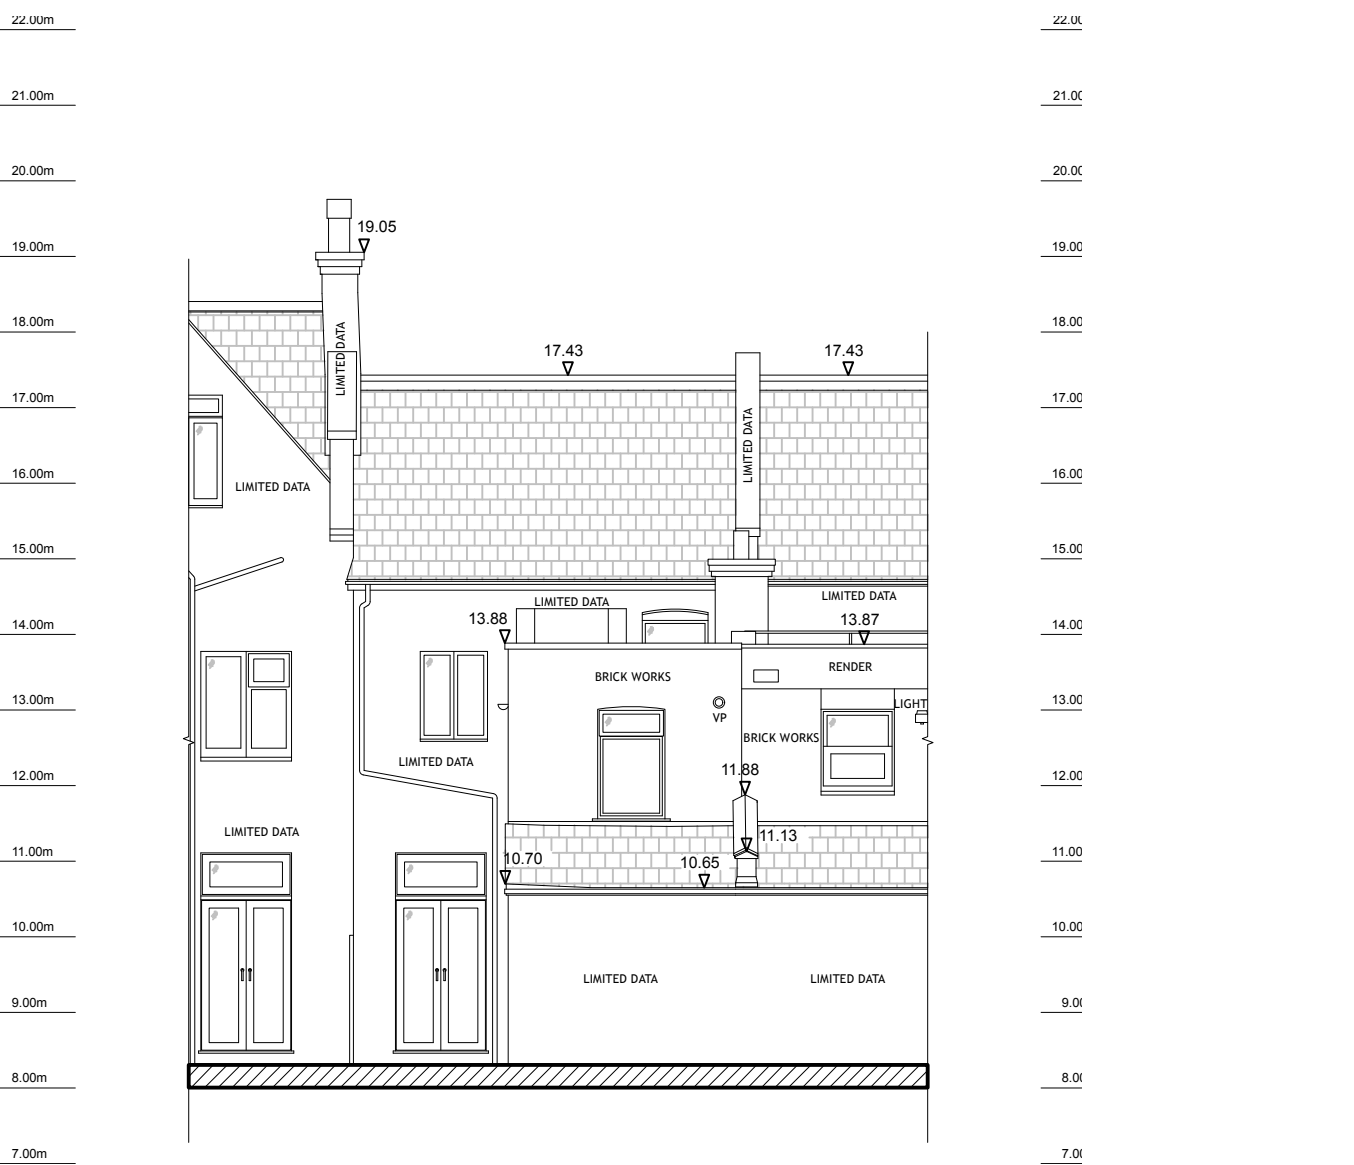

F Existing Rear Elevation
EX.01 A1 1:100; A3 1:200

A 02/02/26 Issued for planning submission.

Revisions

T2S
ARCHIT
ECTURE
LTD

A: UMLF.302, The Leather Market
London, SE1 3ER
M: +44 208 066 7078
E: admin@t2sarchitecture.com
W: www.t2sarchitecture.com

Client
Kratos 7 Ltd

Project
Lascott's Road

Drawing Title
Existing Plans and Elevations

Status
Planning

Drawn
DG

Checked
TJS

Scale
1:100 @ A1; 1:200 @ A3

Date

Drwg. No.
170_PL1_EX_01

Revision
A