


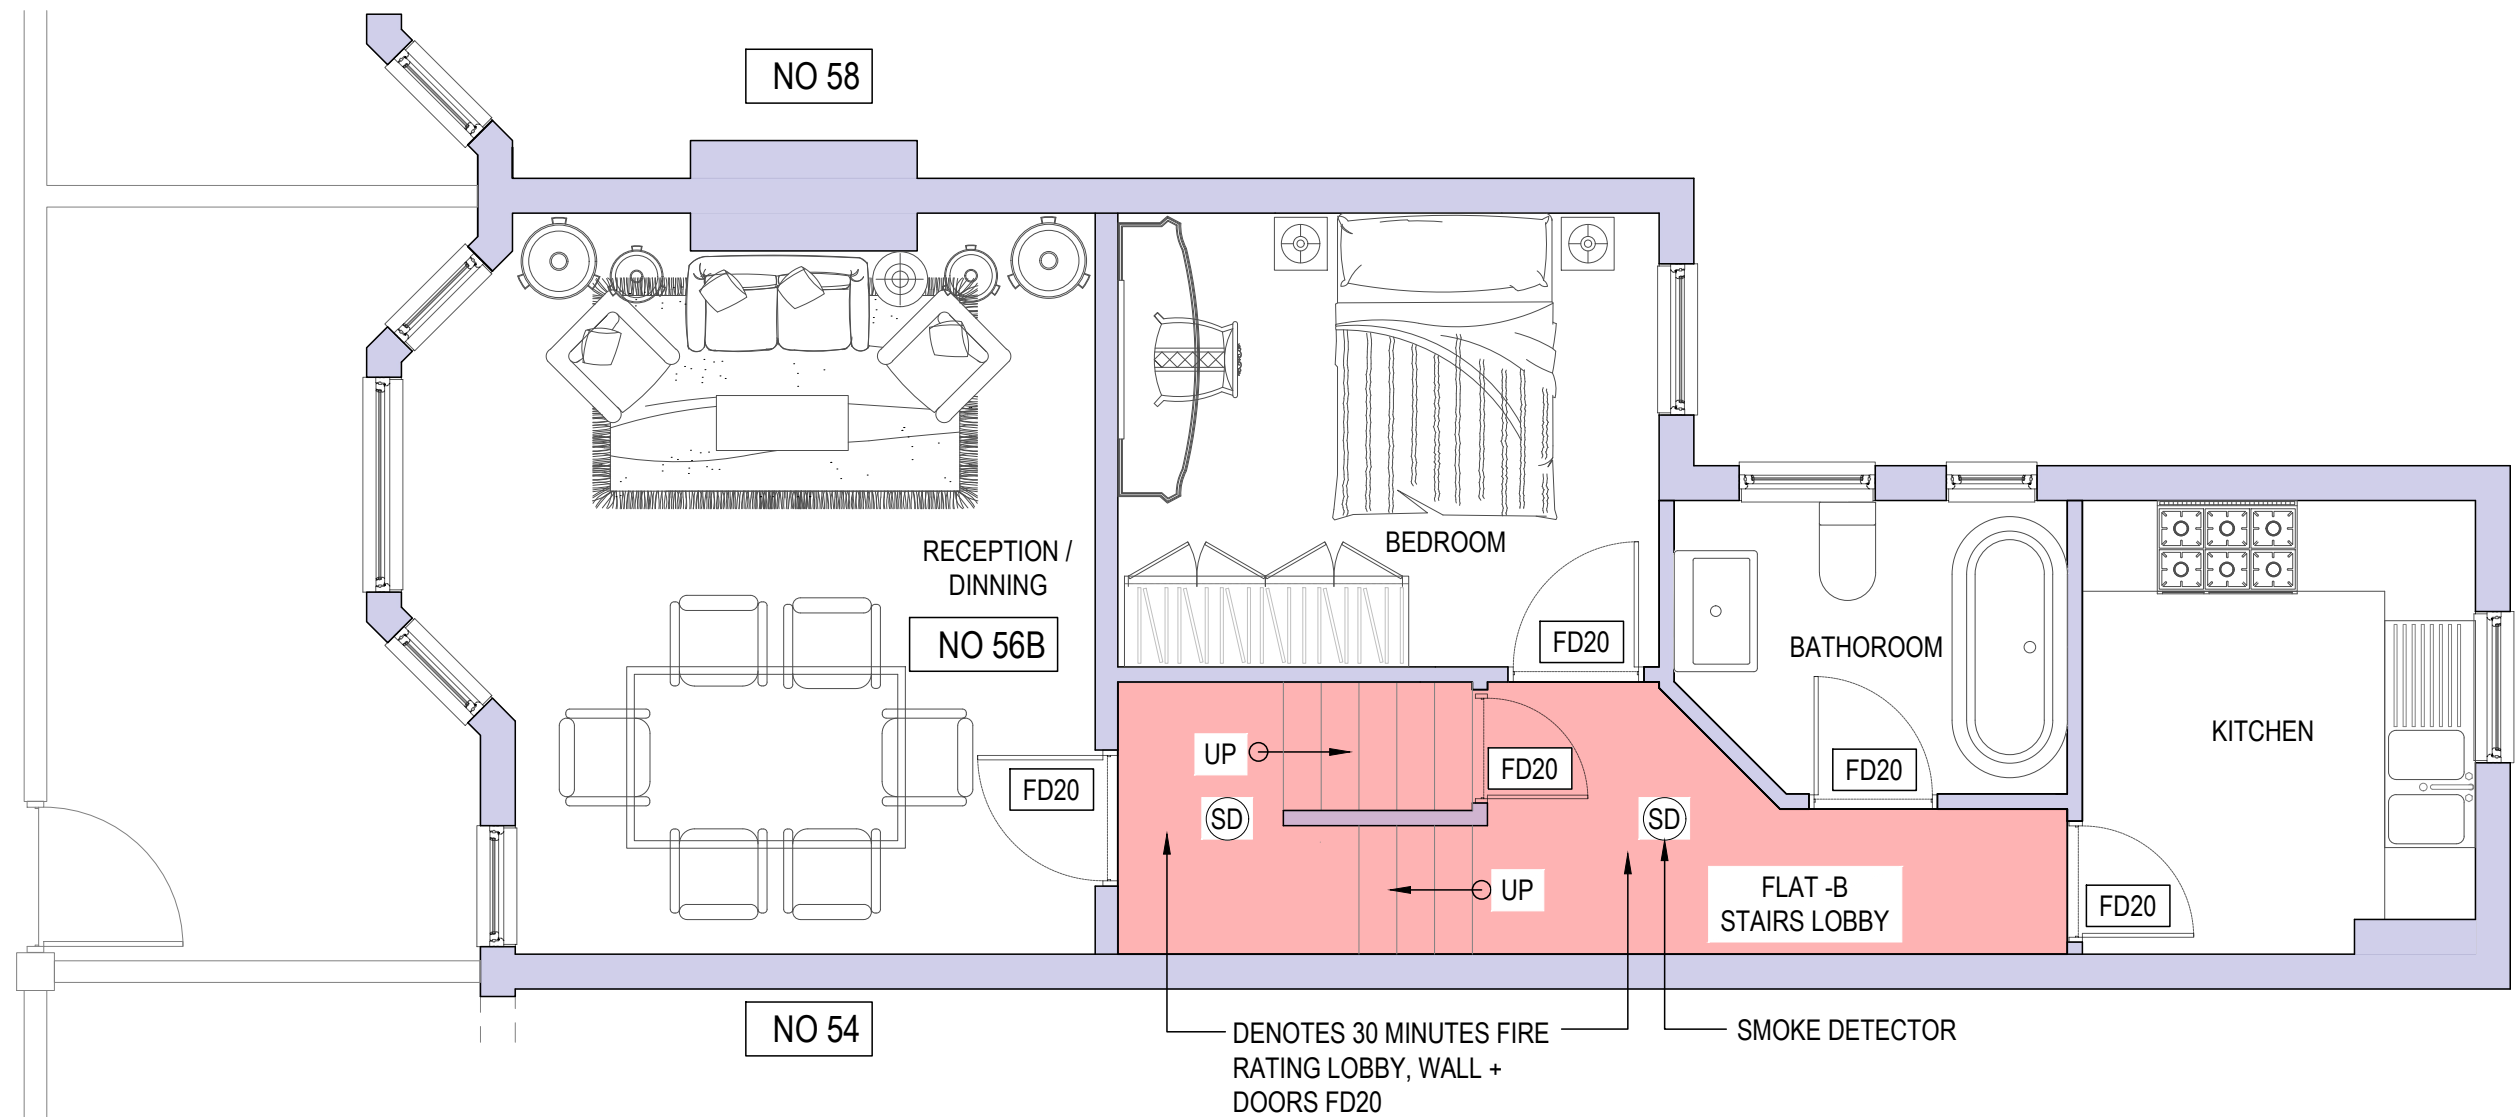

PROPOSED FIRST FLOOR PLAN
Scale: 1:50 (A3)

Notes :

- All drawings are to be read in conjunction with all relevant Specifications, Bills of Quantities, Architectural, Services and Engineering drawings.
- Any discrepancies between these documents shall be brought to the attention of the Engineer.
- All dimensions are in millimetres, unless noted otherwise.
- All levels are in metres related to Ordnance Datum.
- Drawings are not to be scaled.

C	24.12.25	Property number amended	MK	MR	MR
B	08.12.25	Issued for Planning Application	MK	MR	MR
A	17.11.25	Issued for Building control	MK	MR	MR
Rev.	Date	Description	by	ch'd	app

Client I JEOMA

Project 56B RATHCOOLE AVE, LONDON N8 9NA

Title PROPOSED FIRST FLOOR PLAN

M.R. ENGINEERING DESIGN LTD
Longview, 4 Lucas Road, High Wycombe,
Buckinghamshire, HP13 6QE

Scales (A3)	1/50
Drawn	MK 17/11/2025
Checked	MR 17/11/2025

Drg. No.
2025/01 - 1902

Rev.
C