



Information contained within this drawing is the sole copyright of T2S Architecture Ltd, and is not to be reproduced without express permission. No implied licence exists. This drawing not to be used for land transfer or valuation purposes. Do not scale from this drawing. All dimensions & levels are to be checked on site by the contractor. Issued for purposes indicated only. Drawing errors and omissions to be reported to the architect.


Notes

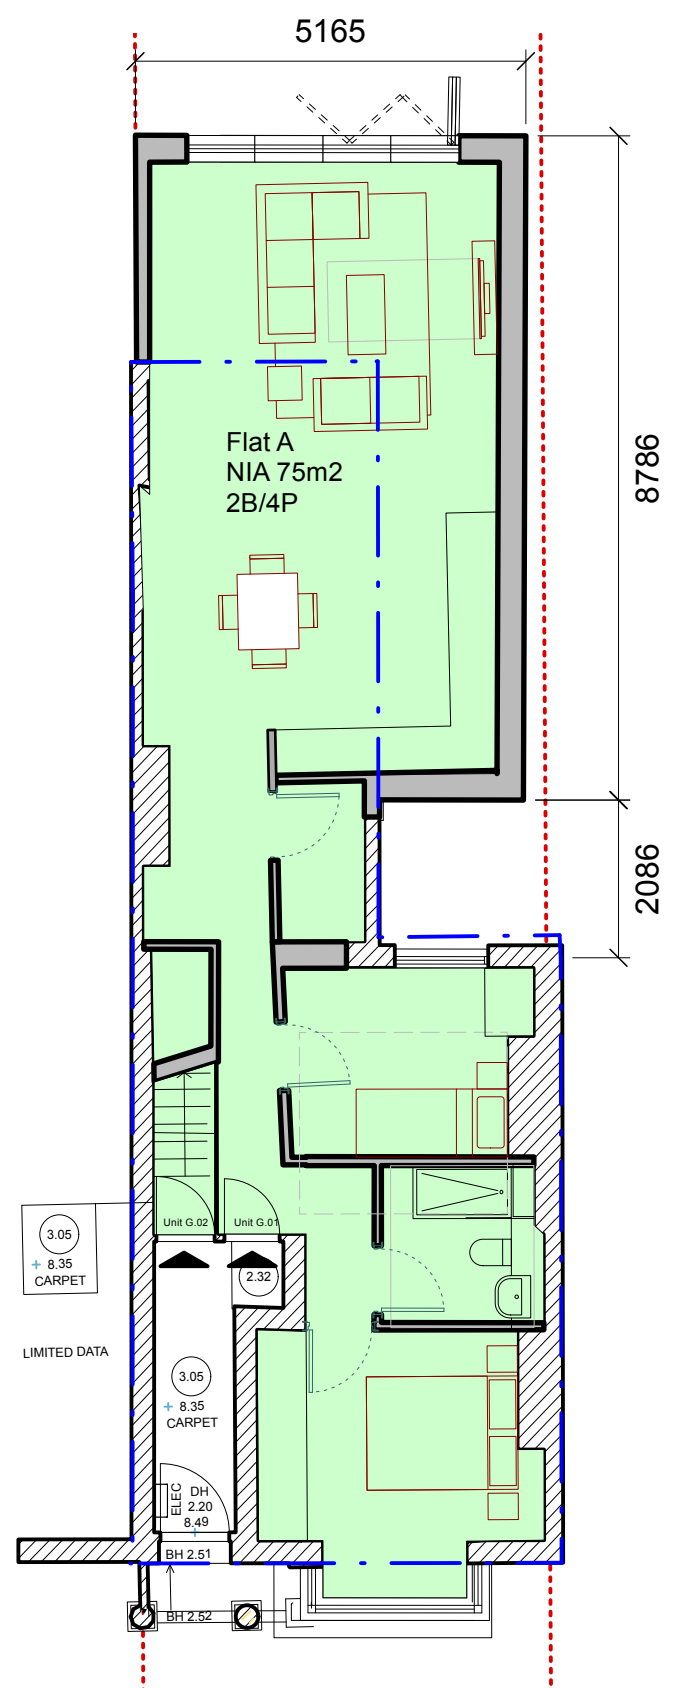


A
GA.01
Proposed Ground Floor
A1 1:100; A3 1:200

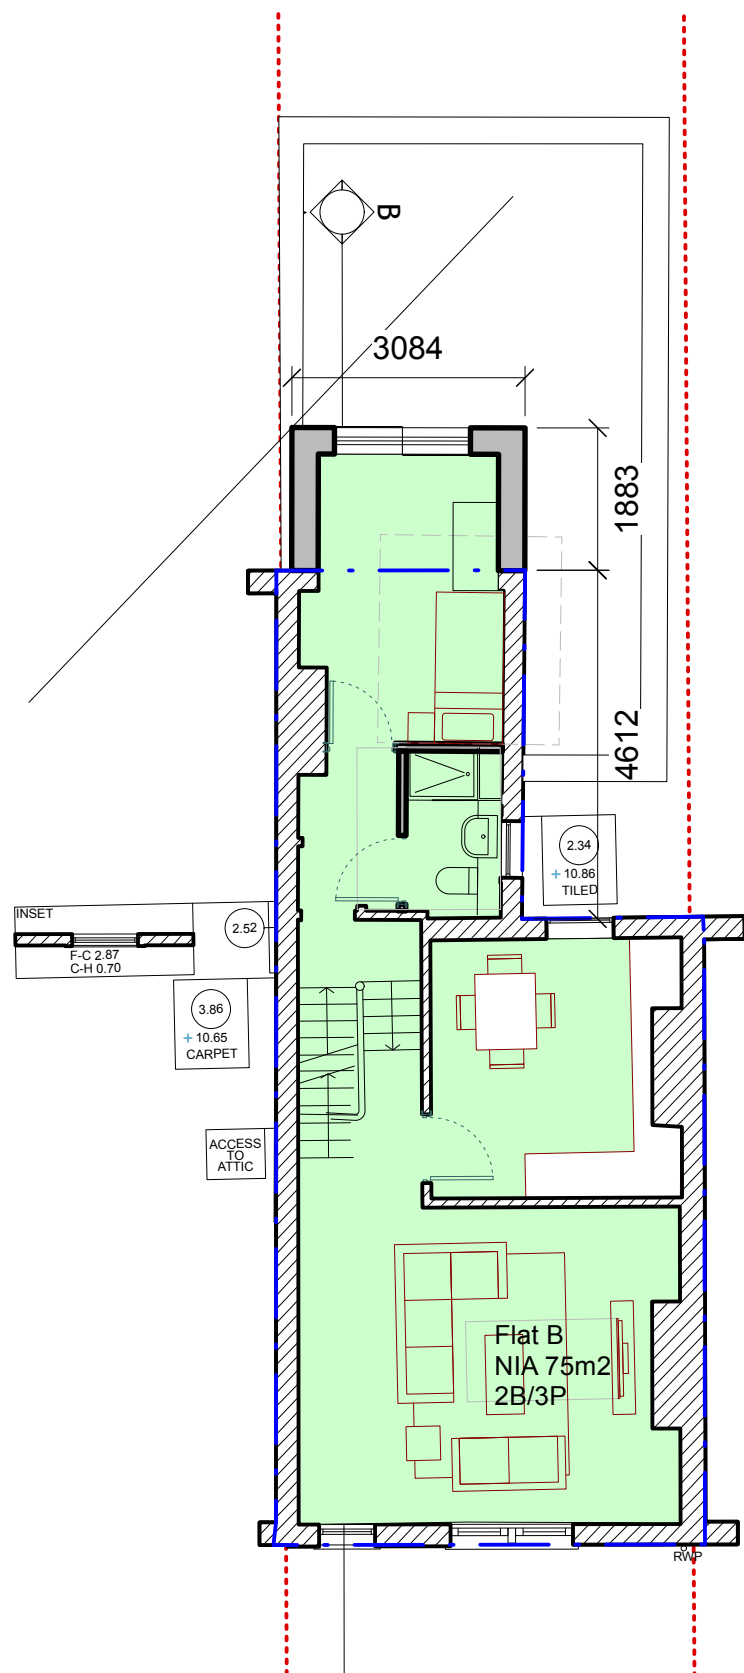

B
GA.01
Proposed First Floor Plan
A1 1:100; A3 1:200

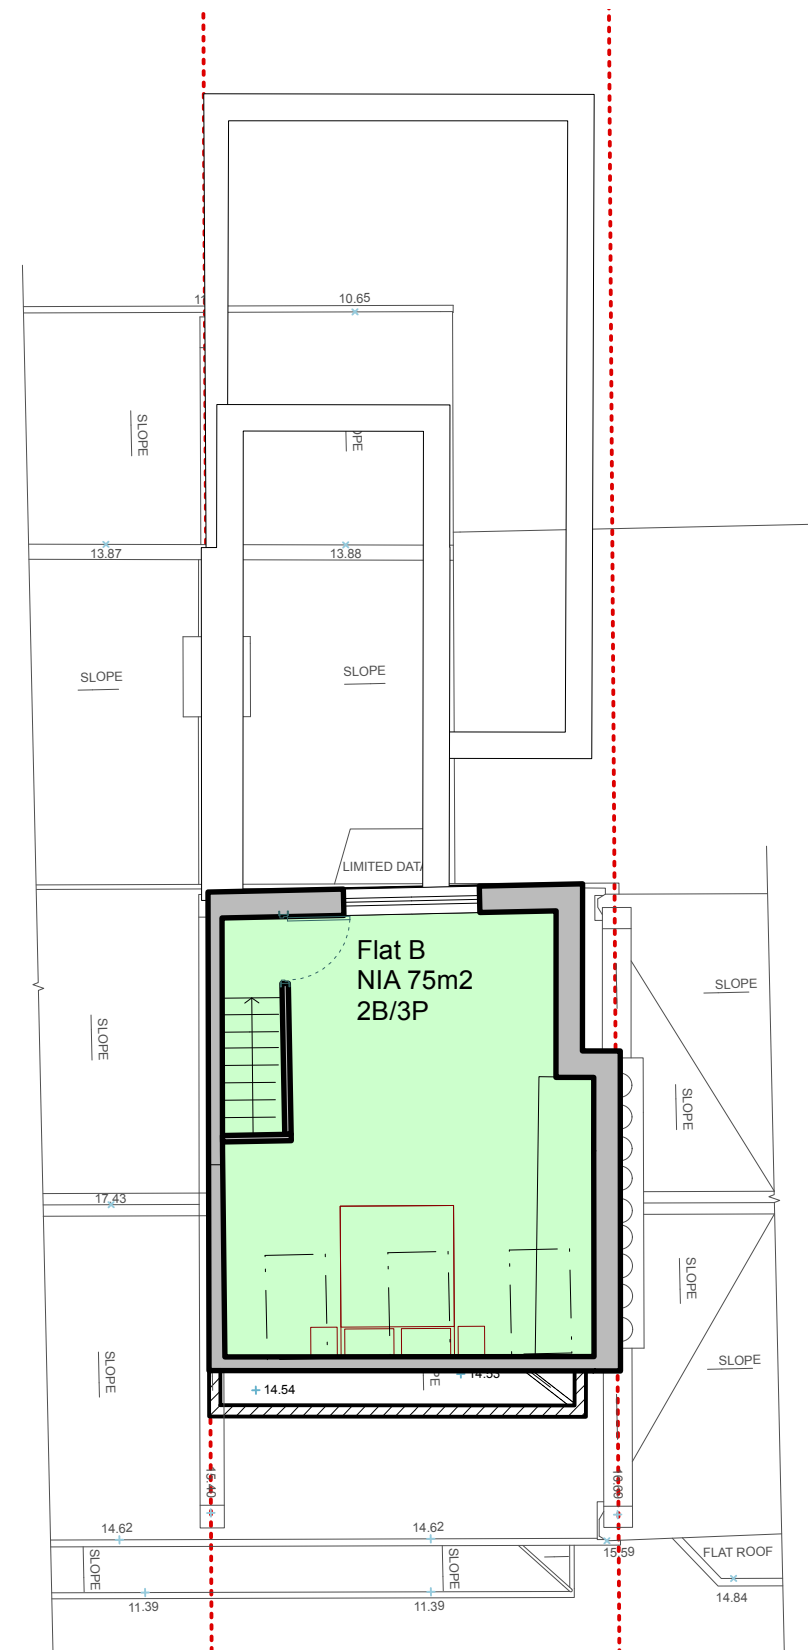

A
GA.01
Proposed Second Floor
A1 1:100; A3 1:200

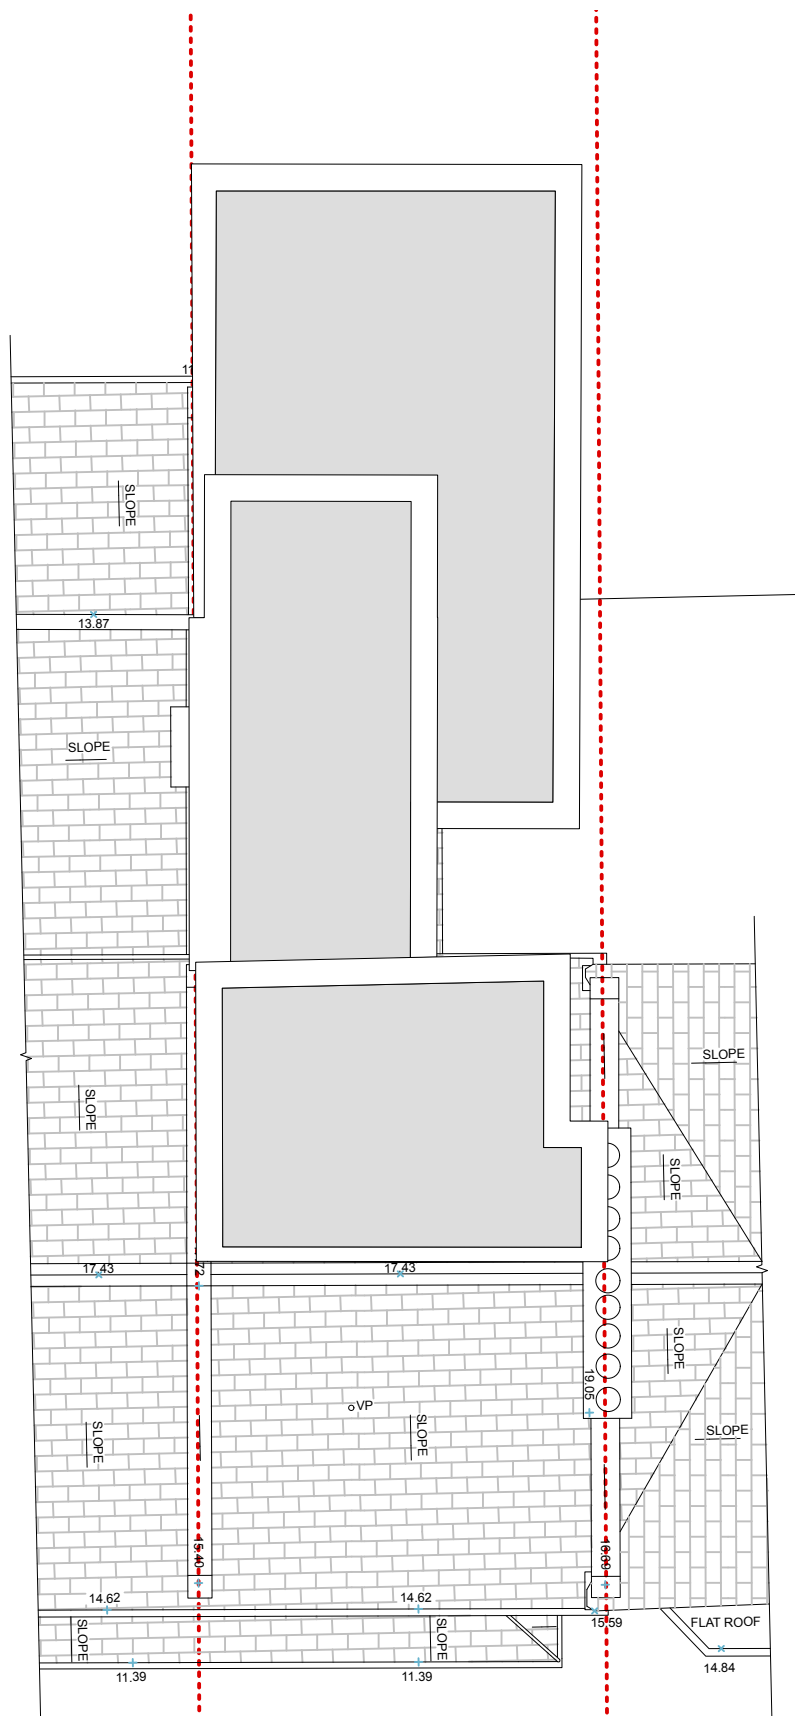

D
GA.01
Proposed Roof Plan
A1 1:100; A3 1:200



E
GA.01
Proposed Front Elevation
A1 1:100; A3 1:200



F
GA.01
Proposed Rear Elevation
A1 1:100; A3 1:200

A 02/02/26 Issued for planning submission.

Revisions

**T2S
ARCHIT
ECTURE
LTD**

A: UMLF.302, The Leather Market
London, SE1 3ER
M: +44 208 066 7078
E: admin@t2sarchitecture.com
W: www.t2sarchitecture.com

Client
Kratos 7 Ltd
Project
Lascott's Road

Drawing Title
Proposed Plans and Elevations

Status	Drawn	Checked
Planning	DG	TJS
Scale	Date	
1:100 @ A1; 1:200 @ A3		
Drwg. No.	Revision	
170_PL1_GA_01	A	