



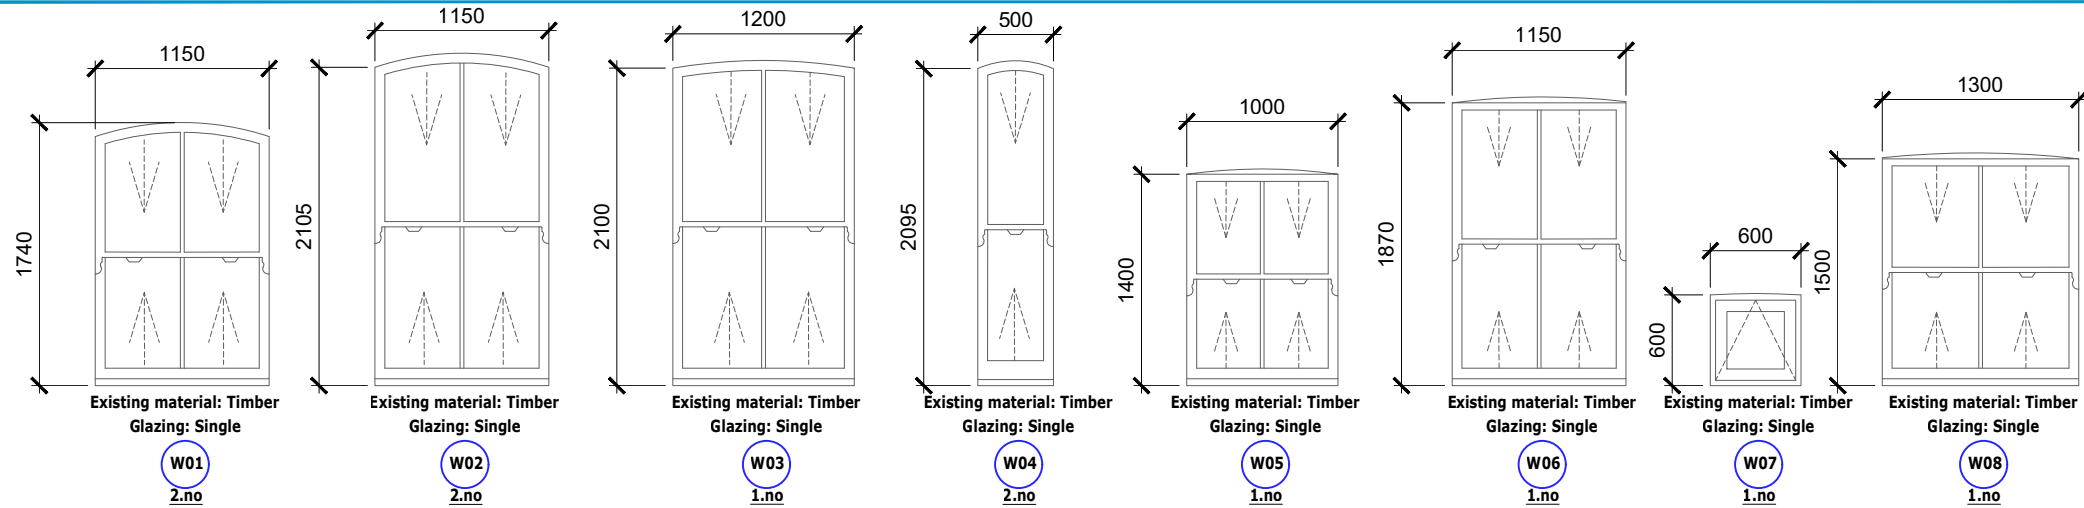


1 Existing Window Schedule

Scale:1:50 @ A3

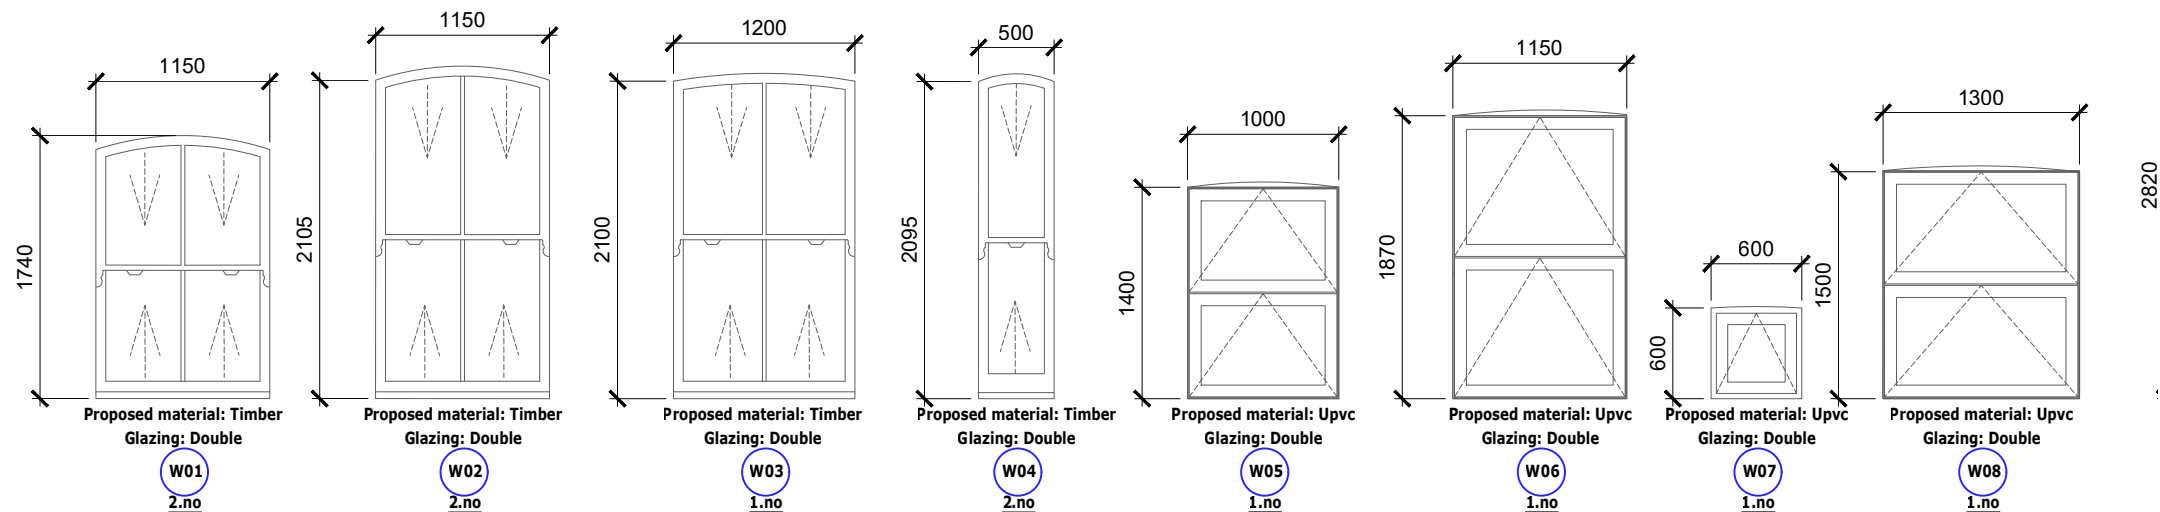


2 Proposed Window Schedule

Scale:1:50 @ A3

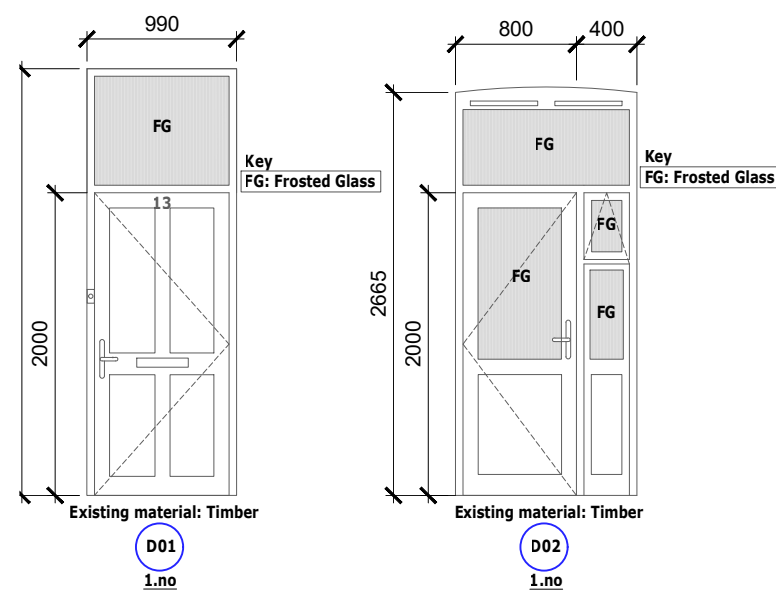

3 Existing Door Schedule

Scale:1:50 @ A3

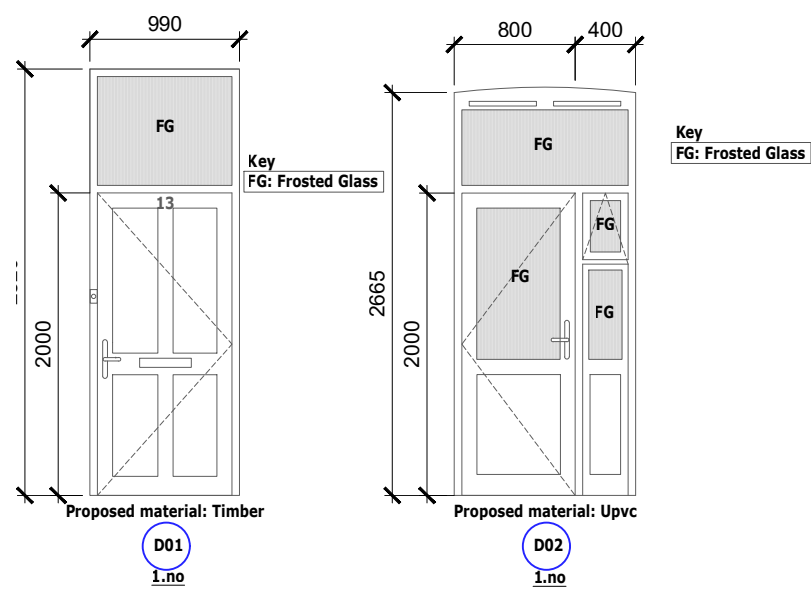

4 Proposed Door Schedule

Scale:1:50 @ A3



P1	Planning	BP	AJ	23.09.25
Rev	Description	By	QA	DD.MM.YY
© This drawing and any design hereon is the copyright of Potter Raper and must not be reproduced without their written consent. All drawings remain the property of Potter Raper. Figured dimension only to be taken from this drawing. All dimensions to be checked on site. Please inform Potter Raper immediately of any discrepancies before work proceeds.				
Client Wates				
Project Name Planning Consultancy 2025-2028				
Project Location 13 White Hart Lane Haringey London N22 5SL				
Sheet Name Existing and Proposed Window and Door Schedules				
Project Status Planning				
Drawing Nr. 11085-PR-13_WHL-ZZ-DR-A-PL401				
Scale 1:50 @ A3				
 POTTER RAPER Duncan House 1A Burnhill Road Beckenham Kent BR3 3LA Tel: 020 8658 3538				