


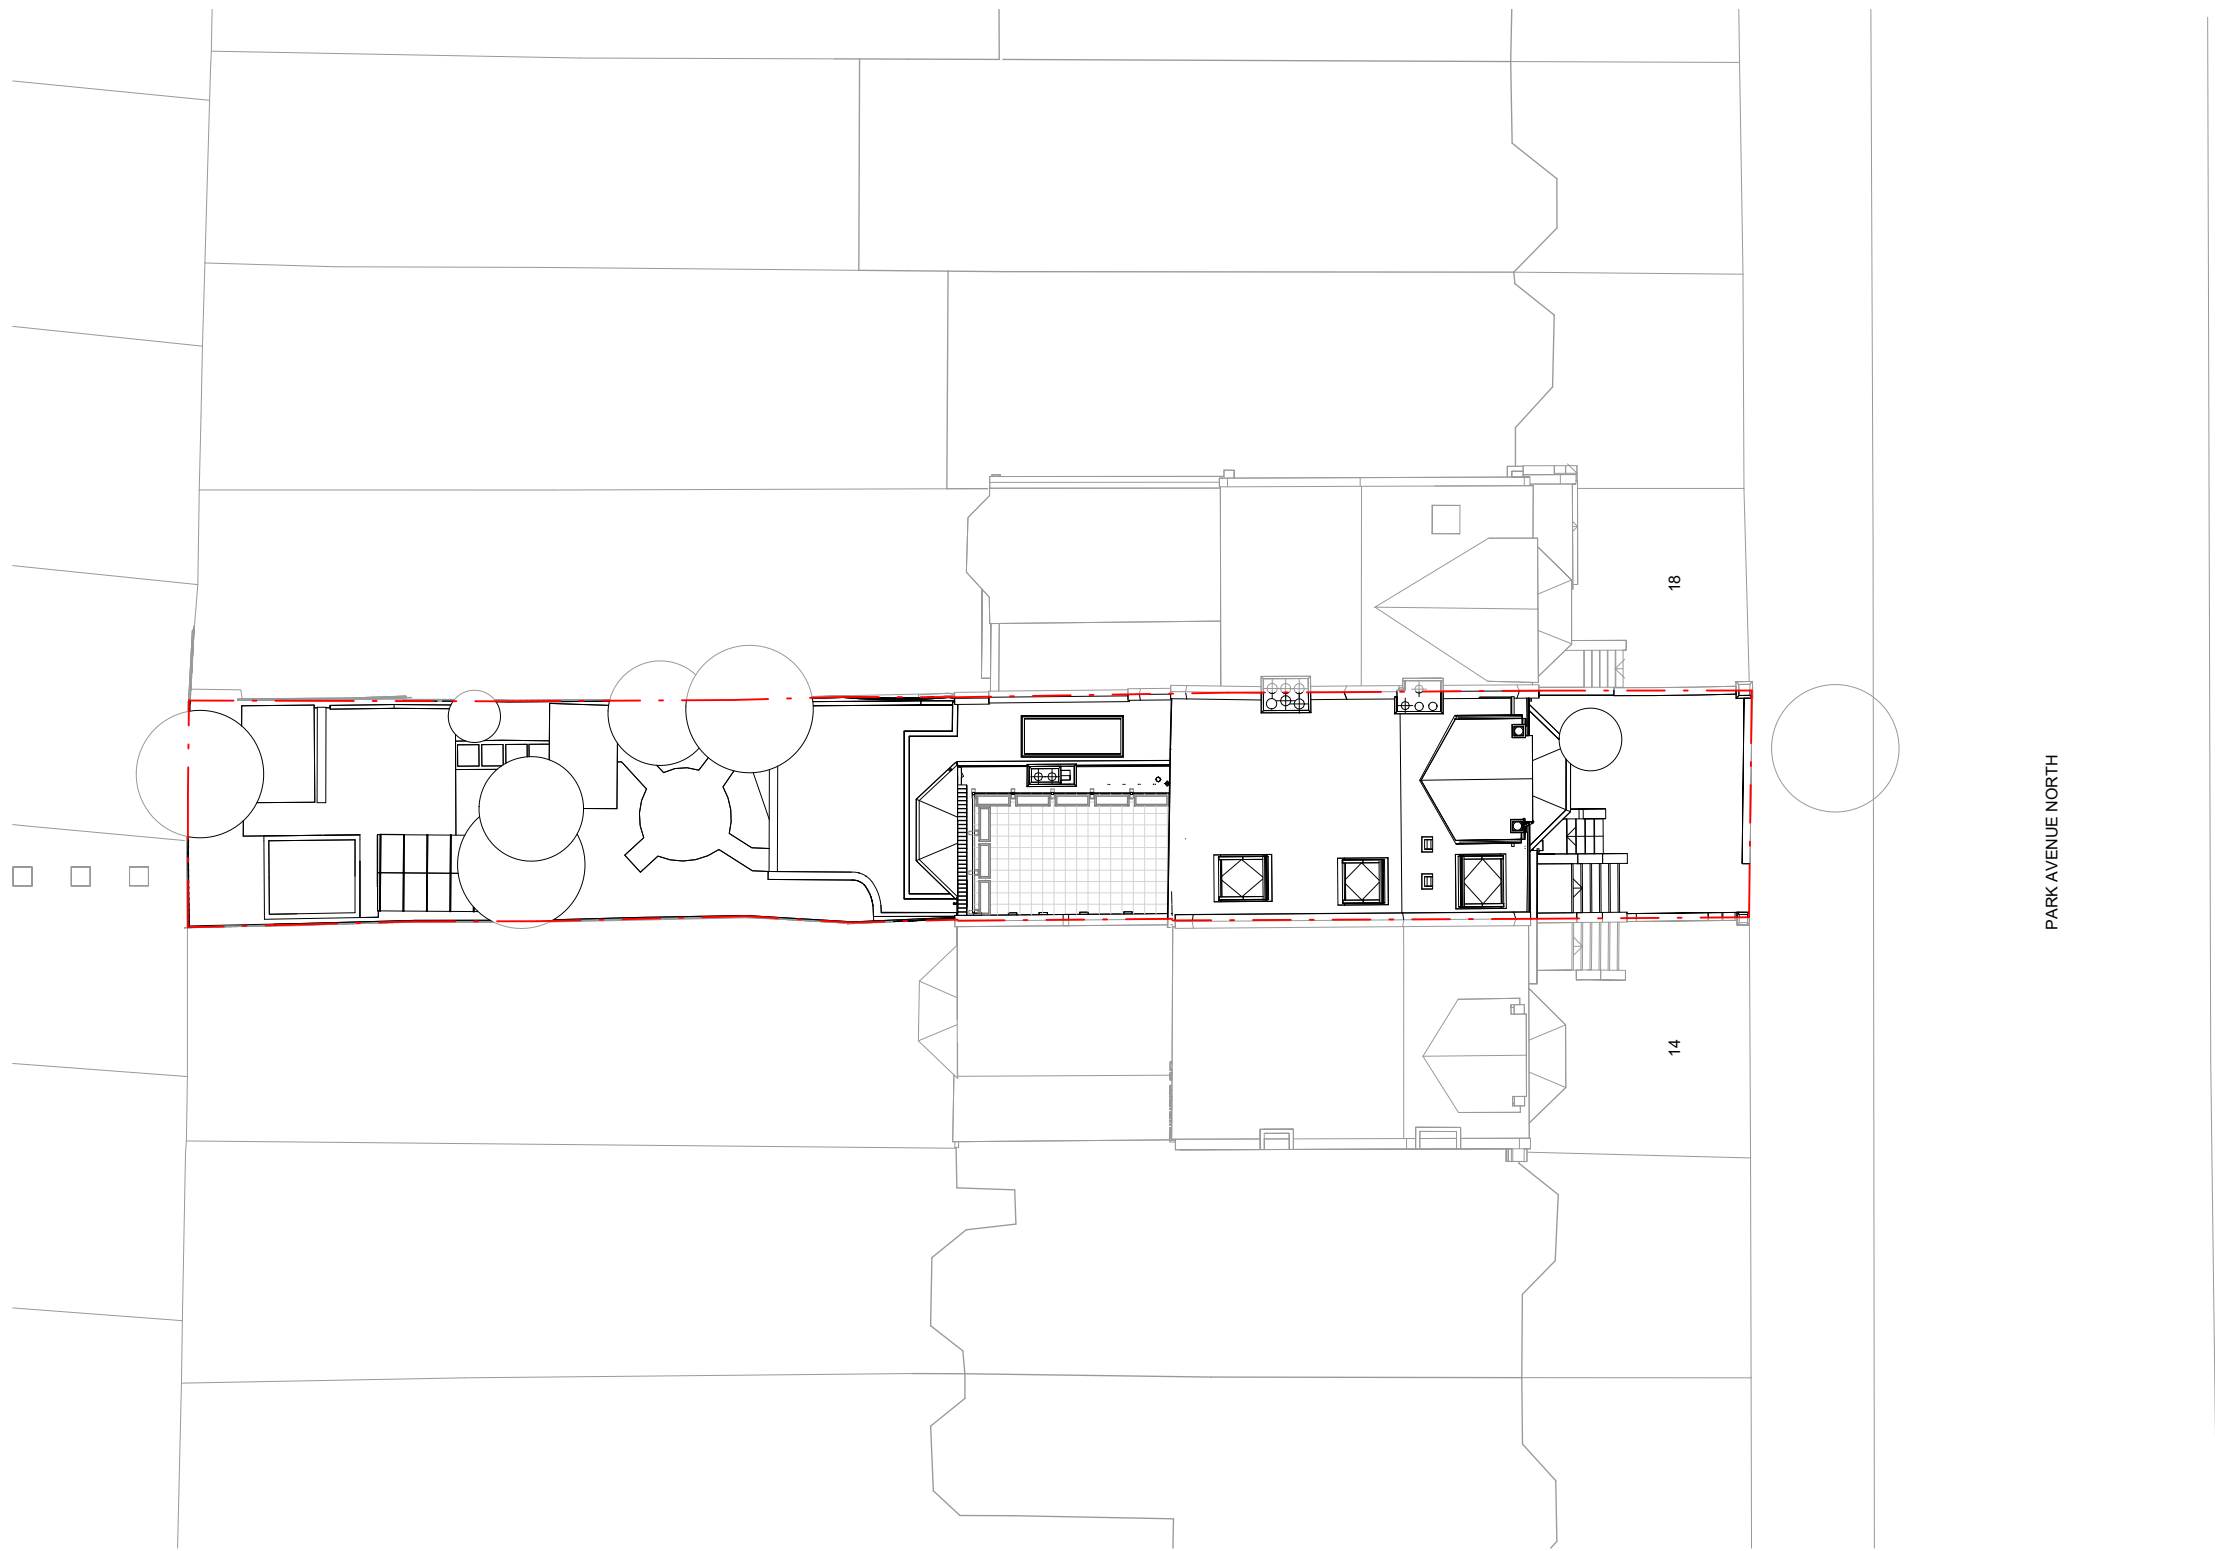


PLANNING

CAIRN


The sizing of all structural and service elements must always be checked against the relevant engineer's drawings. No reliance should be placed upon sizing information shown on this drawing.

All areas are approximate and measured off preliminary drawings. They relate to the likely area of the building at the current state of the design and using the stated option either in accordance to client standards or the RICS Code of Measuring Practice, 6th Edition, RICS/ISVA. Any decisions to be made on the basis of these predictions, whether as to project viability, pre-letting, lease agreements or the like should include due allowances for the increases and decreases inherent in the design development and building process. Report all drawing errors, omissions and discrepancies to the architect.

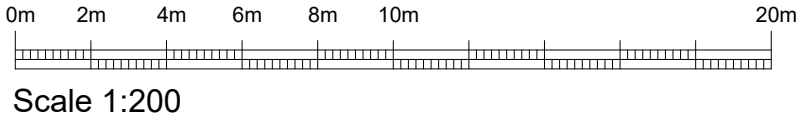

----- DESIGN BOUNDARY

REV	DATE	DESCRIPTION	INT	PROJECT TITLE	
1	09/02/2026	ISSUED FOR INFORMATION	RB	16 Park Avenue North	
				DRAWING TITLE	DRAWN
				Proposed Site Plan	RB
					CHECKED
					KH
				DRAWING NO.	SCALE
				25005 PL_1002	As indicated@A2
					REVISION
					2

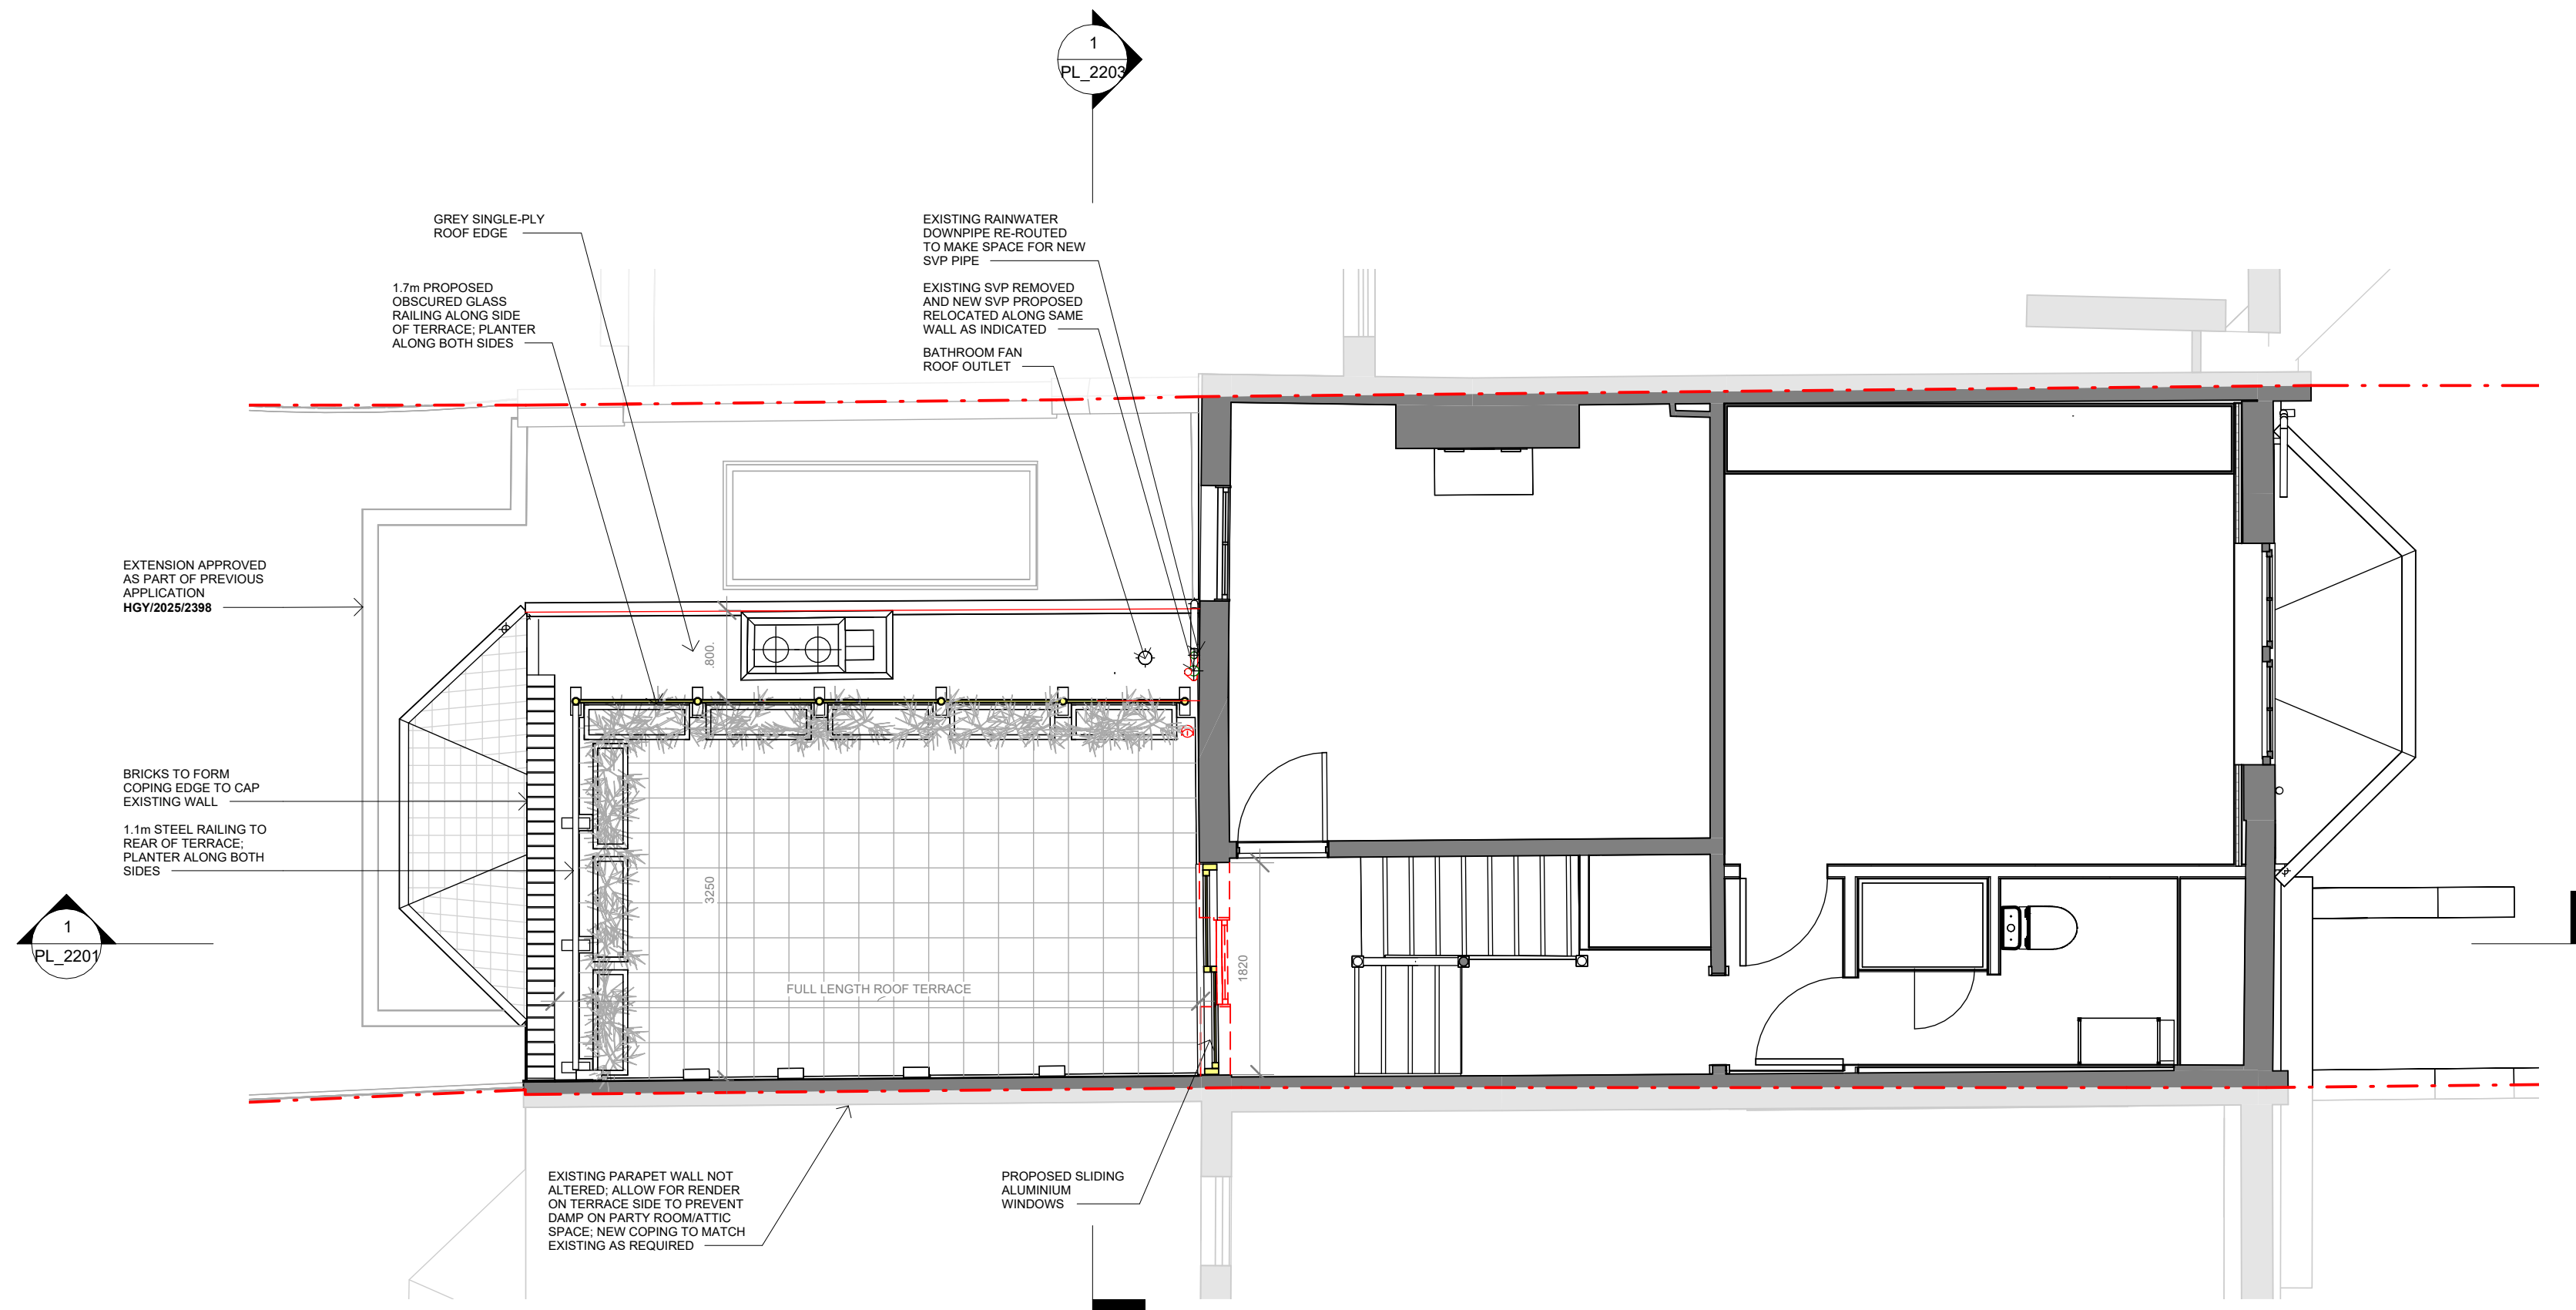


PLANNING


CAIRN

The sizing of all structural and service elements must always be checked against the relevant engineer's drawings. No reliance should be placed upon sizing information shown on this drawing.

All areas are approximate and measured off preliminary drawings. They relate to the likely area of the building at the current state of the design and using the stated option either in accordance to client standards or the RICS Code of Measuring Practice, 6th Edition, RICS/ISVA. Any decisions to be made on the basis of these predictions, whether as to project viability, pre-letting, lease agreements or the like should include due allowances for the increases and decreases inherent in the design development and building process. Report all drawing errors, omissions and discrepancies to the architect.

 

Scale 1:50

 


PROPOSED ELEMENTS
EXISTING ELEMENTS



DESIGN BOUNDARY

REV	DATE	DESCRIPTION	INT
1	09/02/2026	ISSUED FOR INFORMATION	RB
2	10/02/2026	ISSUED FOR PLANNING	

PROJECT TITLE 16 Park Avenue North	
DRAWING TITLE Proposed Second Floor Plan	DRAWN RB CHECKED KH
DRAWING NO. 25005 PL_1104	SCALE 1:50/A2 REVISION 2

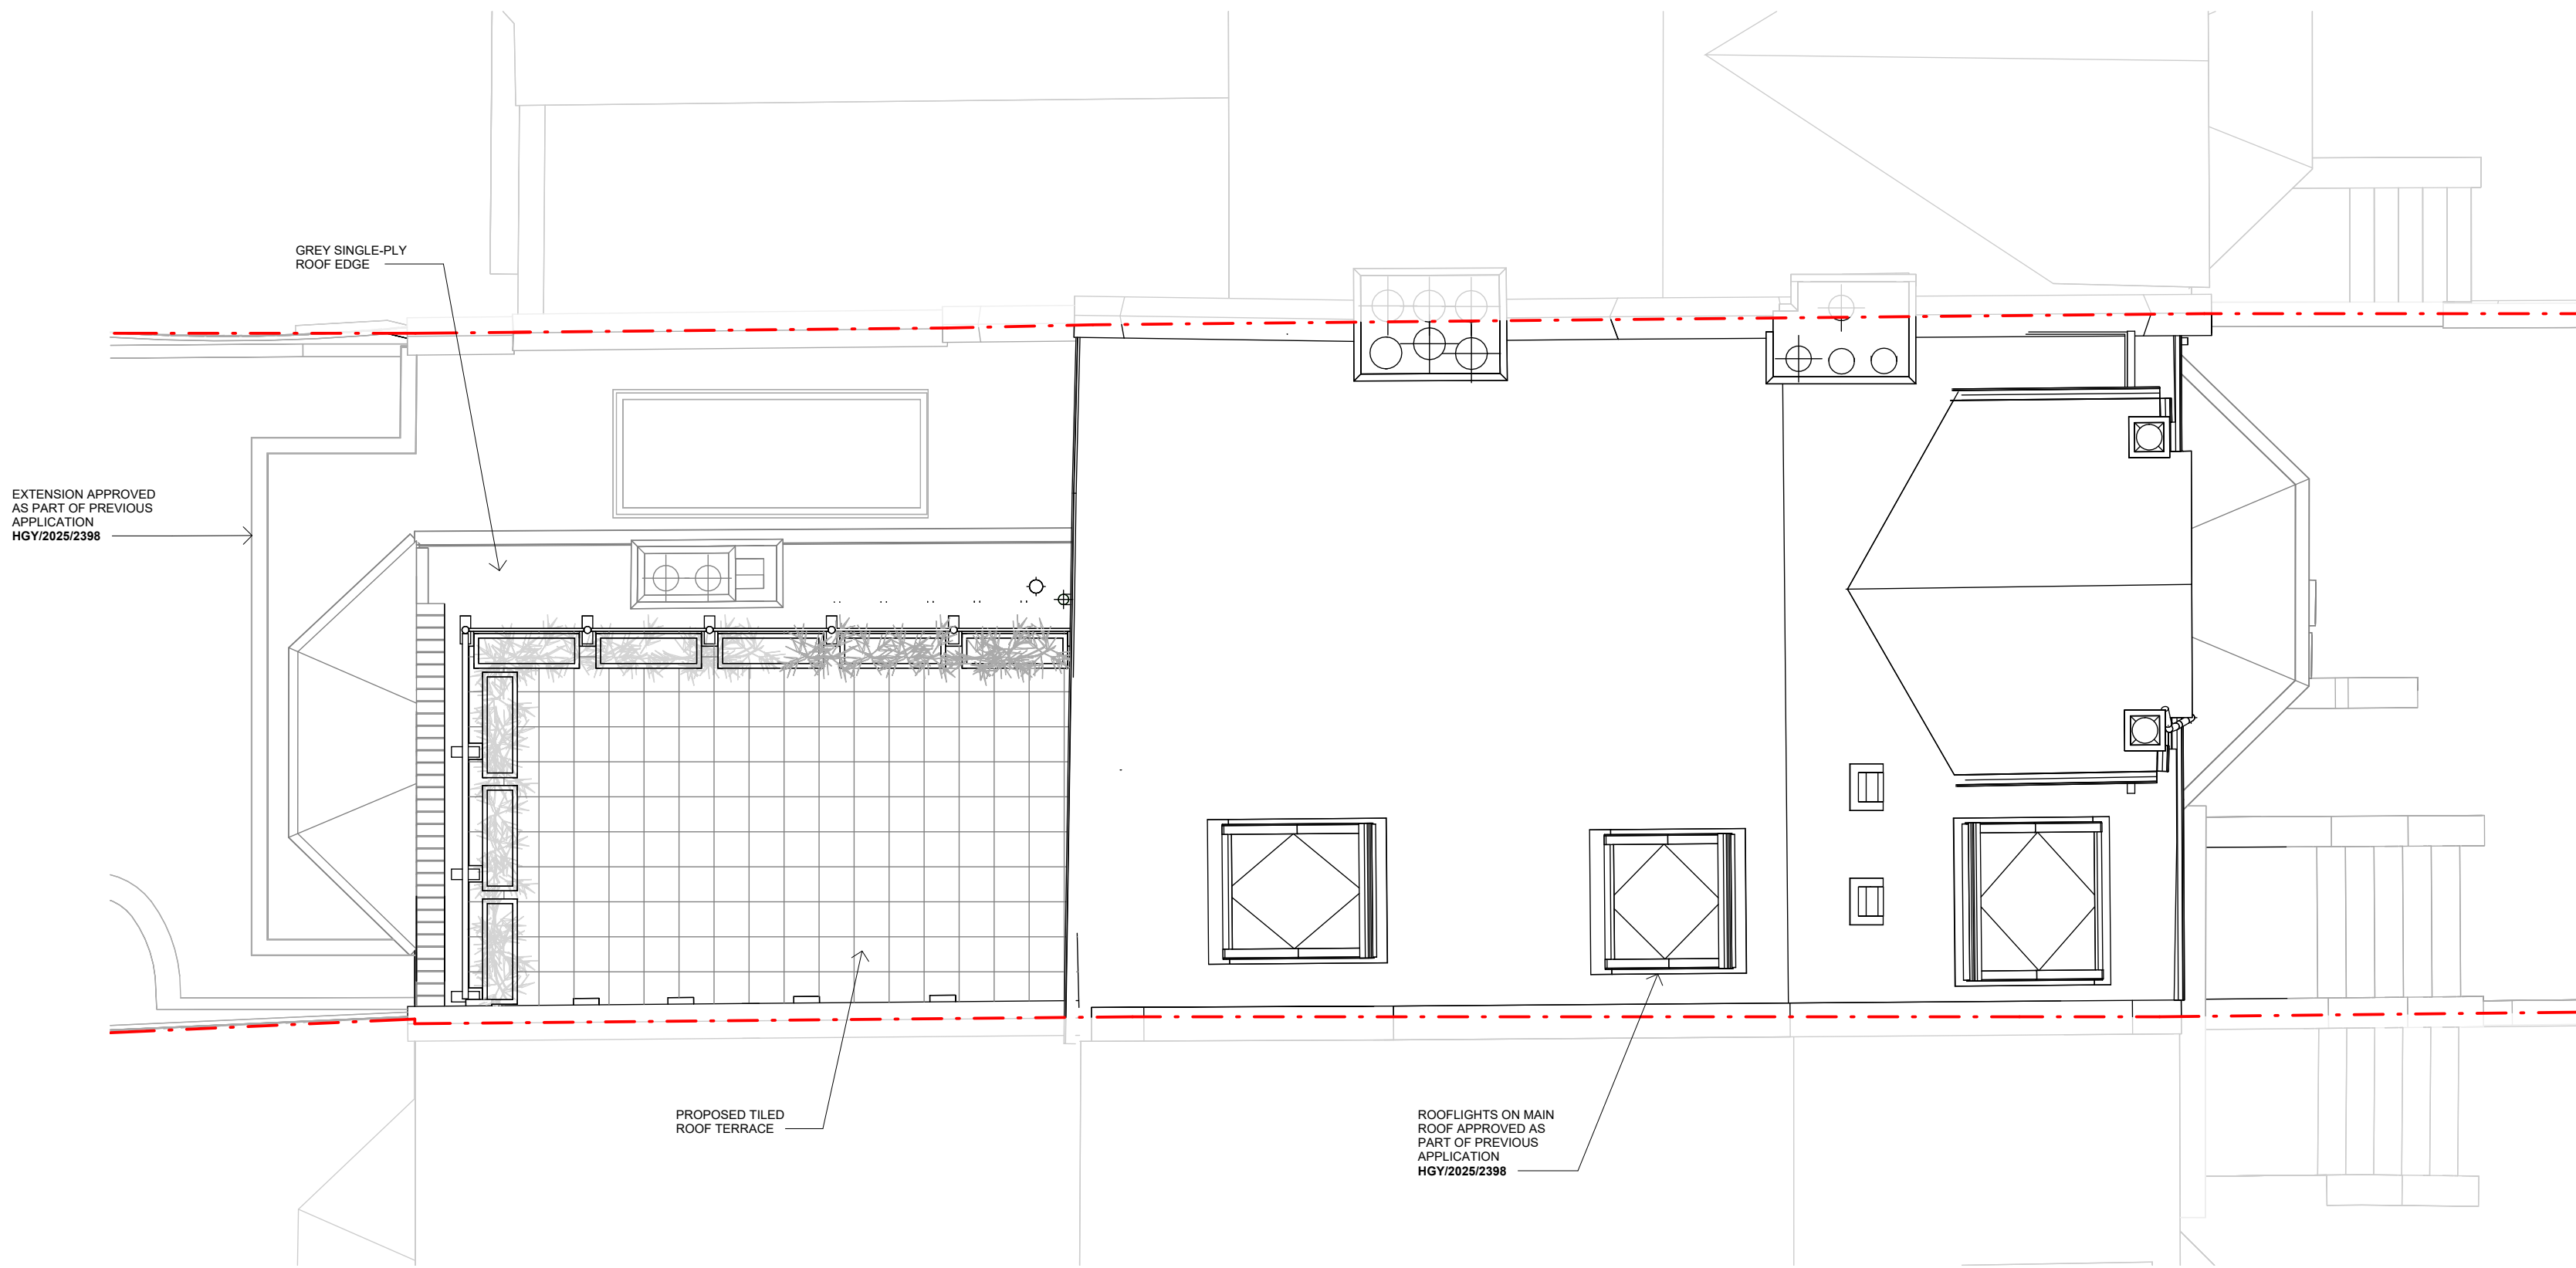


PLANNING


CAIRN

The sizing of all structural and service elements must always be checked against the relevant engineer's drawings. No reliance should be placed upon sizing information shown on this drawing.

All areas are approximate and measured off preliminary drawings. They relate to the likely area of the building at the current state of the design and using the stated option either in accordance to client standards or the RICS Code of Measuring Practice, 6th Edition, RICS/ISVA. Any decisions to be made on the basis of these predictions, whether as to project viability, pre-letting, lease agreements or the like should include due allowances for the increases and decreases inherent in the design development and building process. Report all drawing errors, omissions and discrepancies to the architect.

 

Scale 1:50

 

PROPOSED ELEMENTS


EXISTING ELEMENTS



DESIGN BOUNDARY

REV	DATE	DESCRIPTION	INT
1	09/02/2026	ISSUED FOR INFORMATION	RB
2	10/02/2026	ISSUED FOR PLANNING	

PROJECT TITLE		DRAWN
16 Park Avenue North		RB
DRAWING TITLE		CHECKED
Proposed Roof Plan		KH
DRAWING NO.		SCALE
25005 PL_1105		1:50@A2
		REVISION
		2

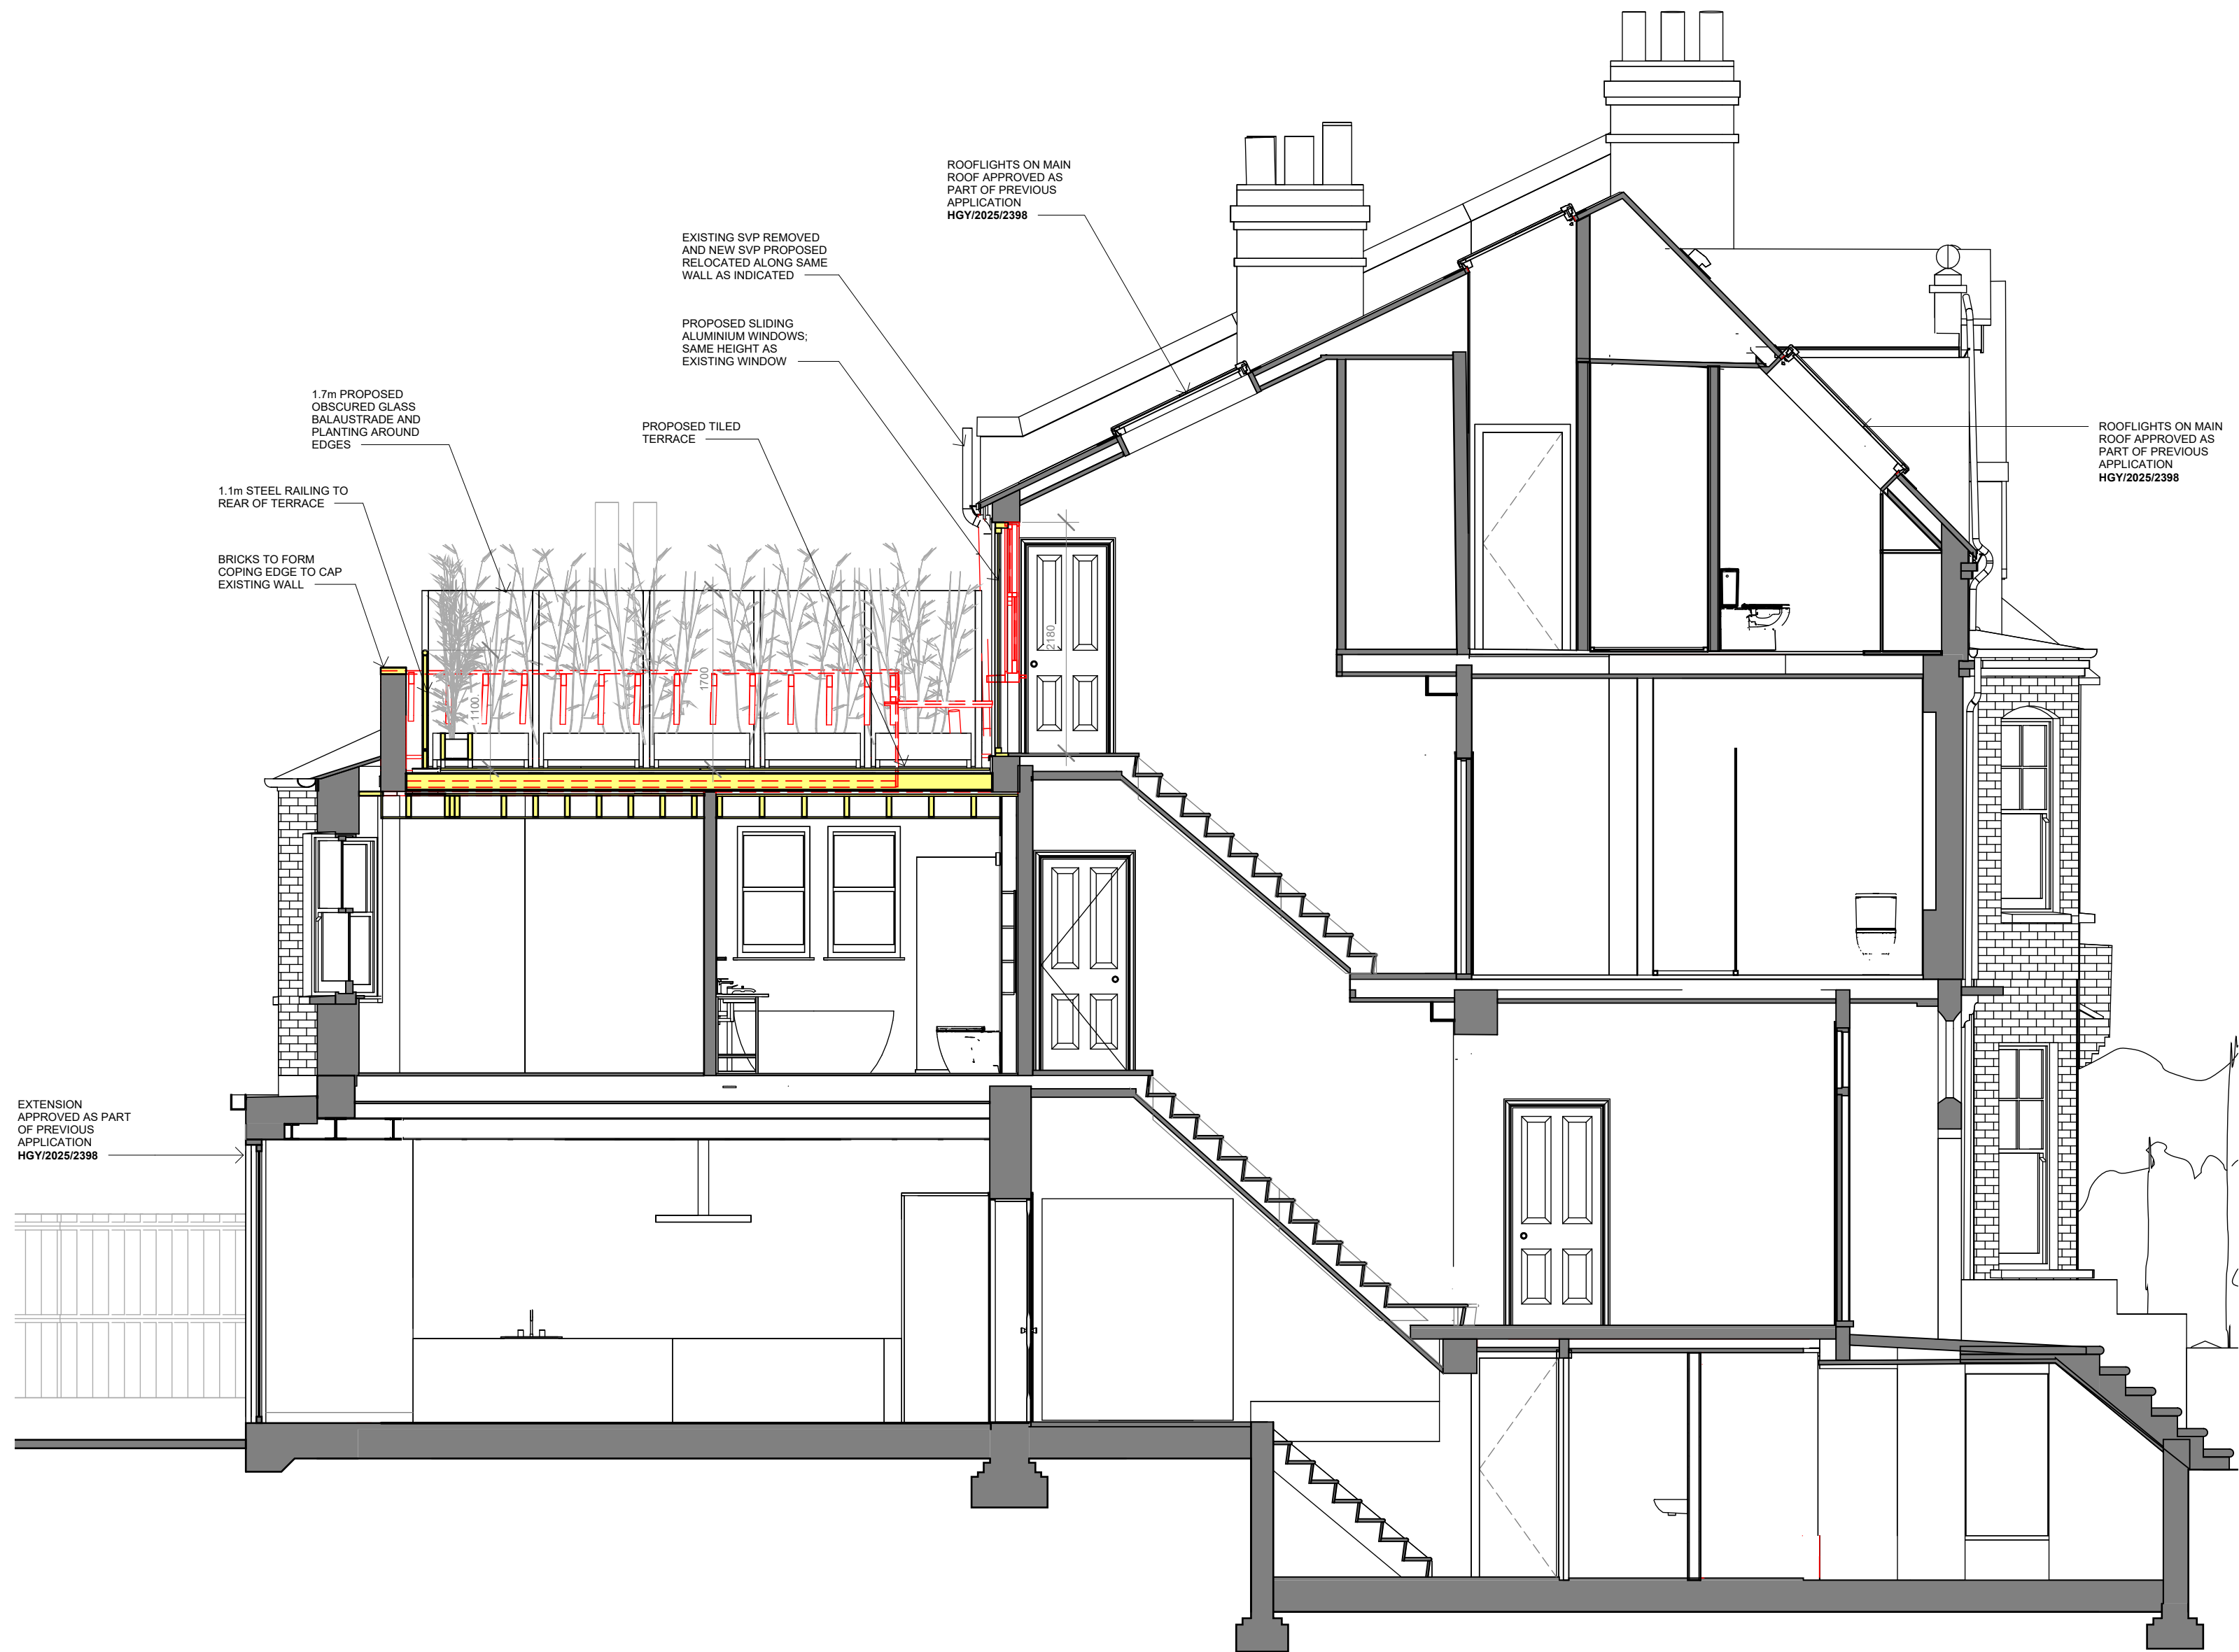


PLANNING

CAIRN

The sizing of all structural and service elements must always be checked against the relevant engineer's drawings. No reliance should be placed upon sizing information shown on this drawing.

All areas are approximate and measured off preliminary drawings. They relate to the likely area of the building at the current state of the design and using the stated option either in accordance to client standards or the RICS Code of Measuring Practice, 6th Edition, RICS/ISVA. Any decisions to be made on the basis of these predictions, whether as to project viability, pre-letting, lease agreements or the like should include due allowances for the increases and decreases inherent in the design development and building process. Report all drawing errors, omissions and discrepancies to the architect.

 

Scale 1:50

PROPOSED ELEMENTS
EXISTING ELEMENTS
DESIGN BOUNDARY

REV	DATE	DESCRIPTION	INT
1	09/02/2026	ISSUED FOR INFORMATION	RB
2	10/02/2026	ISSUED FOR PLANNING	


PROJECT TITLE 16 Park Avenue North	
DRAWING TITLE Proposed Long Section 1	DRAWN RB CHECKED KH
DRAWING NO. 25005_PL_2201	SCALE 1:50@A2 REVISION 2

PLANNING

CAIRN

The sizing of all structural and service elements must always be checked against the relevant engineer's drawings. No reliance should be placed upon sizing information shown on this drawing.

All areas are approximate and measured off preliminary drawings. They relate to the likely area of the building at the current state of the design and using the stated option either in accordance to client standards or the RICS Code of Measuring Practice, 6th Edition, RICS/ISVA. Any decisions to be made on the basis of these predictions, whether as to project viability, pre-letting, lease agreements or the like should include due allowances for the increases and decreases inherent in the design development and building process. Report all drawing errors, omissions and discrepancies to the architect.

 


Scale 1:50

- PROPOSED ELEMENTS
- EXISTING ELEMENTS
- DESIGN BOUNDARY

REV	DATE	DESCRIPTION	INT	PROJECT TITLE	
1	09/02/2028	ISSUED FOR INFORMATION	RB	16 Park Avenue North	
DRAWING TITLE				DRAWN	
Proposed Cross Section 1				RB	CHECKED
DRAWING NO.				SCALE	
25005_PL_2203				1:50/A2	
				REVISION	
				1	


PLANNING

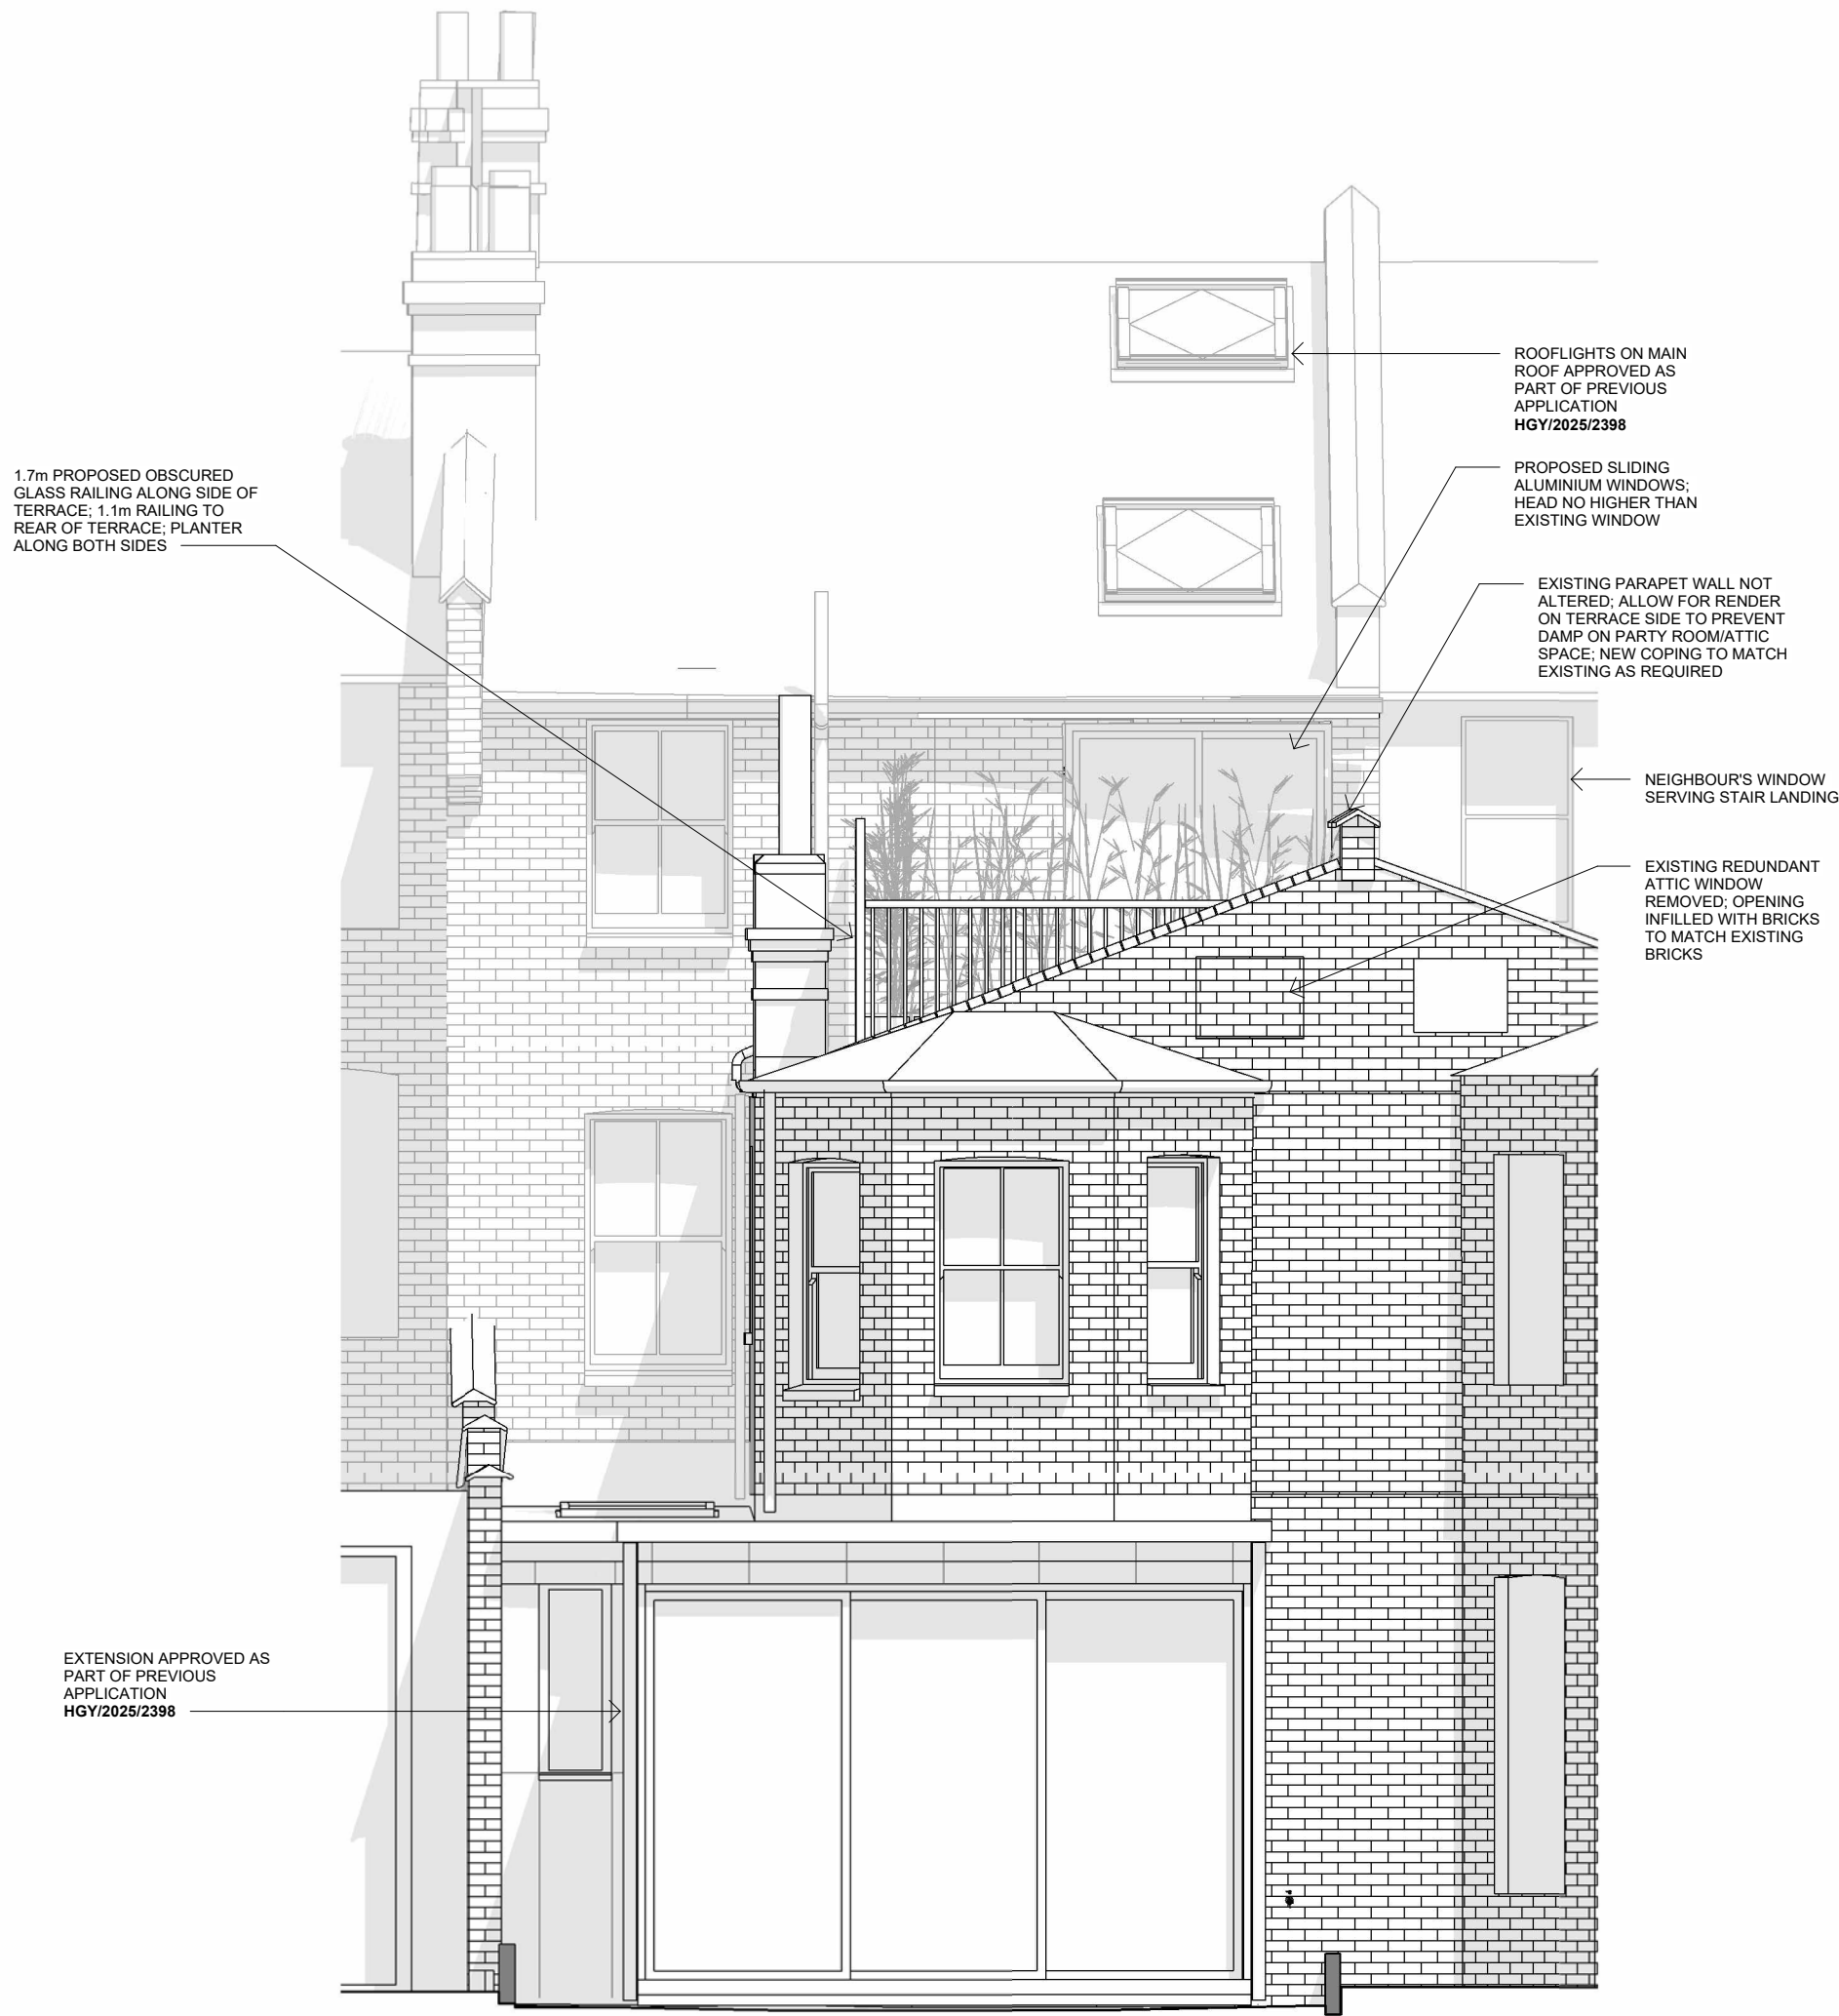

CAIRN

The sizing of all structural and service elements must always be checked against the relevant engineer's drawings. No reliance should be placed upon sizing information shown on this drawing.

All areas are approximate and measured off preliminary drawings. They relate to the likely area of the building at the current state of the design and using the stated option either in accordance to client standards or the RICS Code of Measuring Practice, 6th Edition, RICS/ISVA. Any decisions to be made on the basis of these predictions, whether as to project viability, pre-letting, lease agreements or the like should include due allowances for the increases and decreases inherent in the design development and building process. Report all drawing errors, omissions and discrepancies to the architect.

 

Scale 1:50

REV	DATE	DESCRIPTION	INT	PROJECT TITLE	
1	09/02/2026	ISSUED FOR INFORMATION	RB	16 Park Avenue North	
2	10/02/2026	ISSUED FOR PLANNING			
				DRAWING TITLE	DRAWN
				Proposed Rear Elevation	RB
					CHECKED
					KH
				DRAWING NO.	SCALE
				25005_PL_3301	1. 500A2
					REVISION
					2




NO WORKS PROPOED TO FRONT OF
HOUSE AS PART OF THIS APPLICATION

PLANNING

CAIRN


The sizing of all structural and service elements must always be checked against the relevant engineer's drawings. No reliance should be placed upon sizing information shown on this drawing.

All areas are approximate and measured off preliminary drawings. They relate to the likely area of the building at the current state of the design and using the stated option either in accordance to client standards or the RICS Code of Measuring Practice, 6th Edition, RICS/ISVA. Any decisions to be made on the basis of these predictions, whether as to project viability, pre-letting, lease agreements or the like should include due allowances for the increases and decreases inherent in the design development and building process. Report all drawing errors, omissions and discrepancies to the architect.

 

Scale 1:50

REV	DATE	DESCRIPTION	INT	PROJECT TITLE	
1	09/02/2026	ISSUED FOR INFORMATION	RB	16 Park Avenue North	
2	10/02/2026	ISSUED FOR PLANNING			
				DRAWING TITLE	DRAWN
				Proposed Front Elevation	RB
					CHECKED
					KH
				DRAWING NO.	SCALE
				25005_PL_3302	1. 50@A2
					REVISION
					2

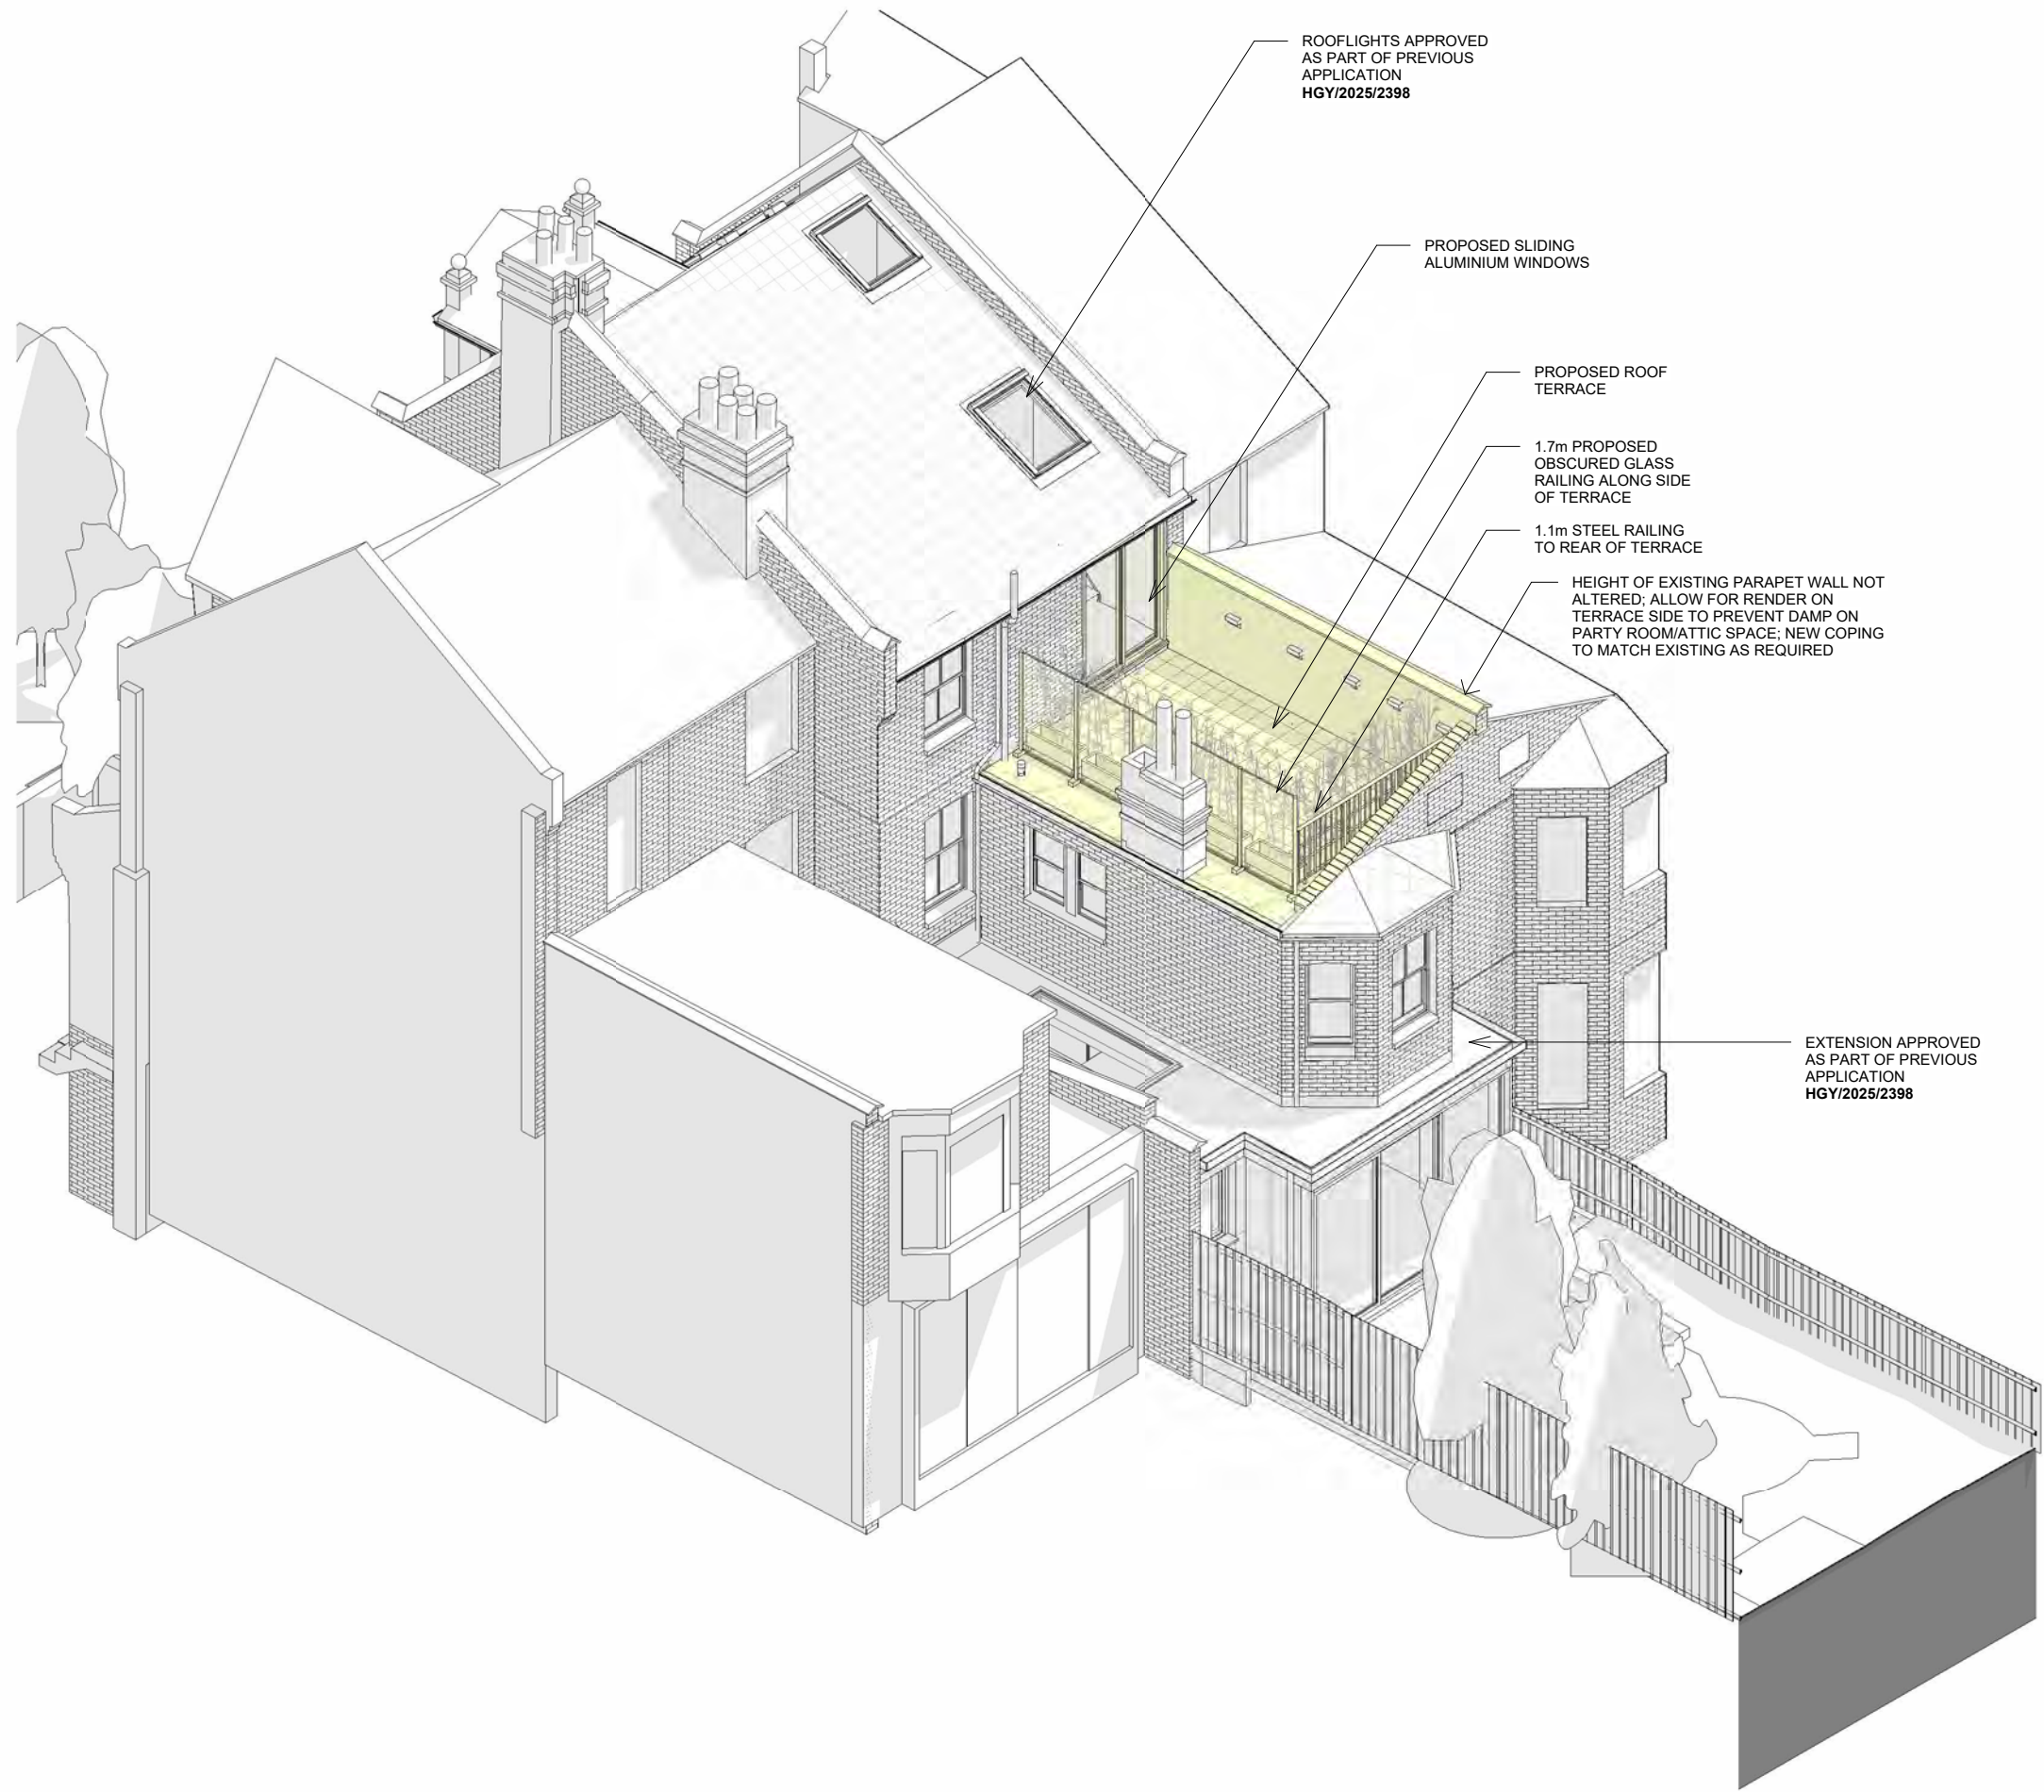


PLANNING

CAIRN

The sizing of all structural and service elements must always be checked against the relevant engineer's drawings. No reliance should be placed upon sizing information shown on this drawing.

All areas are approximate and measured off preliminary drawings. They relate to the likely area of the building at the current state of the design and using the stated option either in accordance to client standards or the RICS Code of Measuring Practice, 6th Edition, RICS/ISVA. Any decisions to be made on the basis of these predictions, whether as to project viability, pre-letting, lease agreements or the like should include due allowances for the increases and decreases inherent in the design development and building process. Report all drawing errors, omissions and discrepancies to the architect.

 

Scale 1:50

- PROPOSED ELEMENTS
- EXISTING ELEMENTS

REV	DATE	DESCRIPTION	INT
1	09/02/2028	ISSUED FOR INFORMATION	RB
2	10/02/2028	ISSUED FOR PLANNING	

PROJECT TITLE	
16 Park Avenue North	
DRAWING TITLE	DRAWN
Proposed Axonometric View	RB
	CHECKED
	KH
DRAWING NO.	SCALE
25005_PL_4101	1:50/A2
	REVISION
	2