

Copyright in the design and this drawing is the property of RESI. Reproduction in whole or in part is forbidden without written sanction of RESI. This drawing must be read in conjunction with all other relevant documentation and drawings.

RESI accepts no liability for any expense, loss or damage of whatever nature and however arising from any variation which has not been referred to them and their approval obtained.

Print out to actual scale. Do not scale, except unless for Planning purposes. All dimensions to be cross-checked on-site prior to manufacture and construction. Any discrepancies to be reported to RESI immediately.

NOTES

KEY

Neighbouring context Boundary line



Revision		
Rev	Notes	Date
A	Planning Issue	19/02/2026




Job Title
Proposed ground floor garage conversion, two storey side extension, and terrace, main and side dormer extensions, floor plan redesign and all associated works at 38 Hermiston Avenue, N8 8NP

Drawing Status
Planning Drawings

Client
Bryony Wilde

Drawing Title
Block Plans

Scale 1 : 200 @ A3	Drawn AR
Date Feb 2026	Checked CC
Drawing No. B301026-3000	REV A

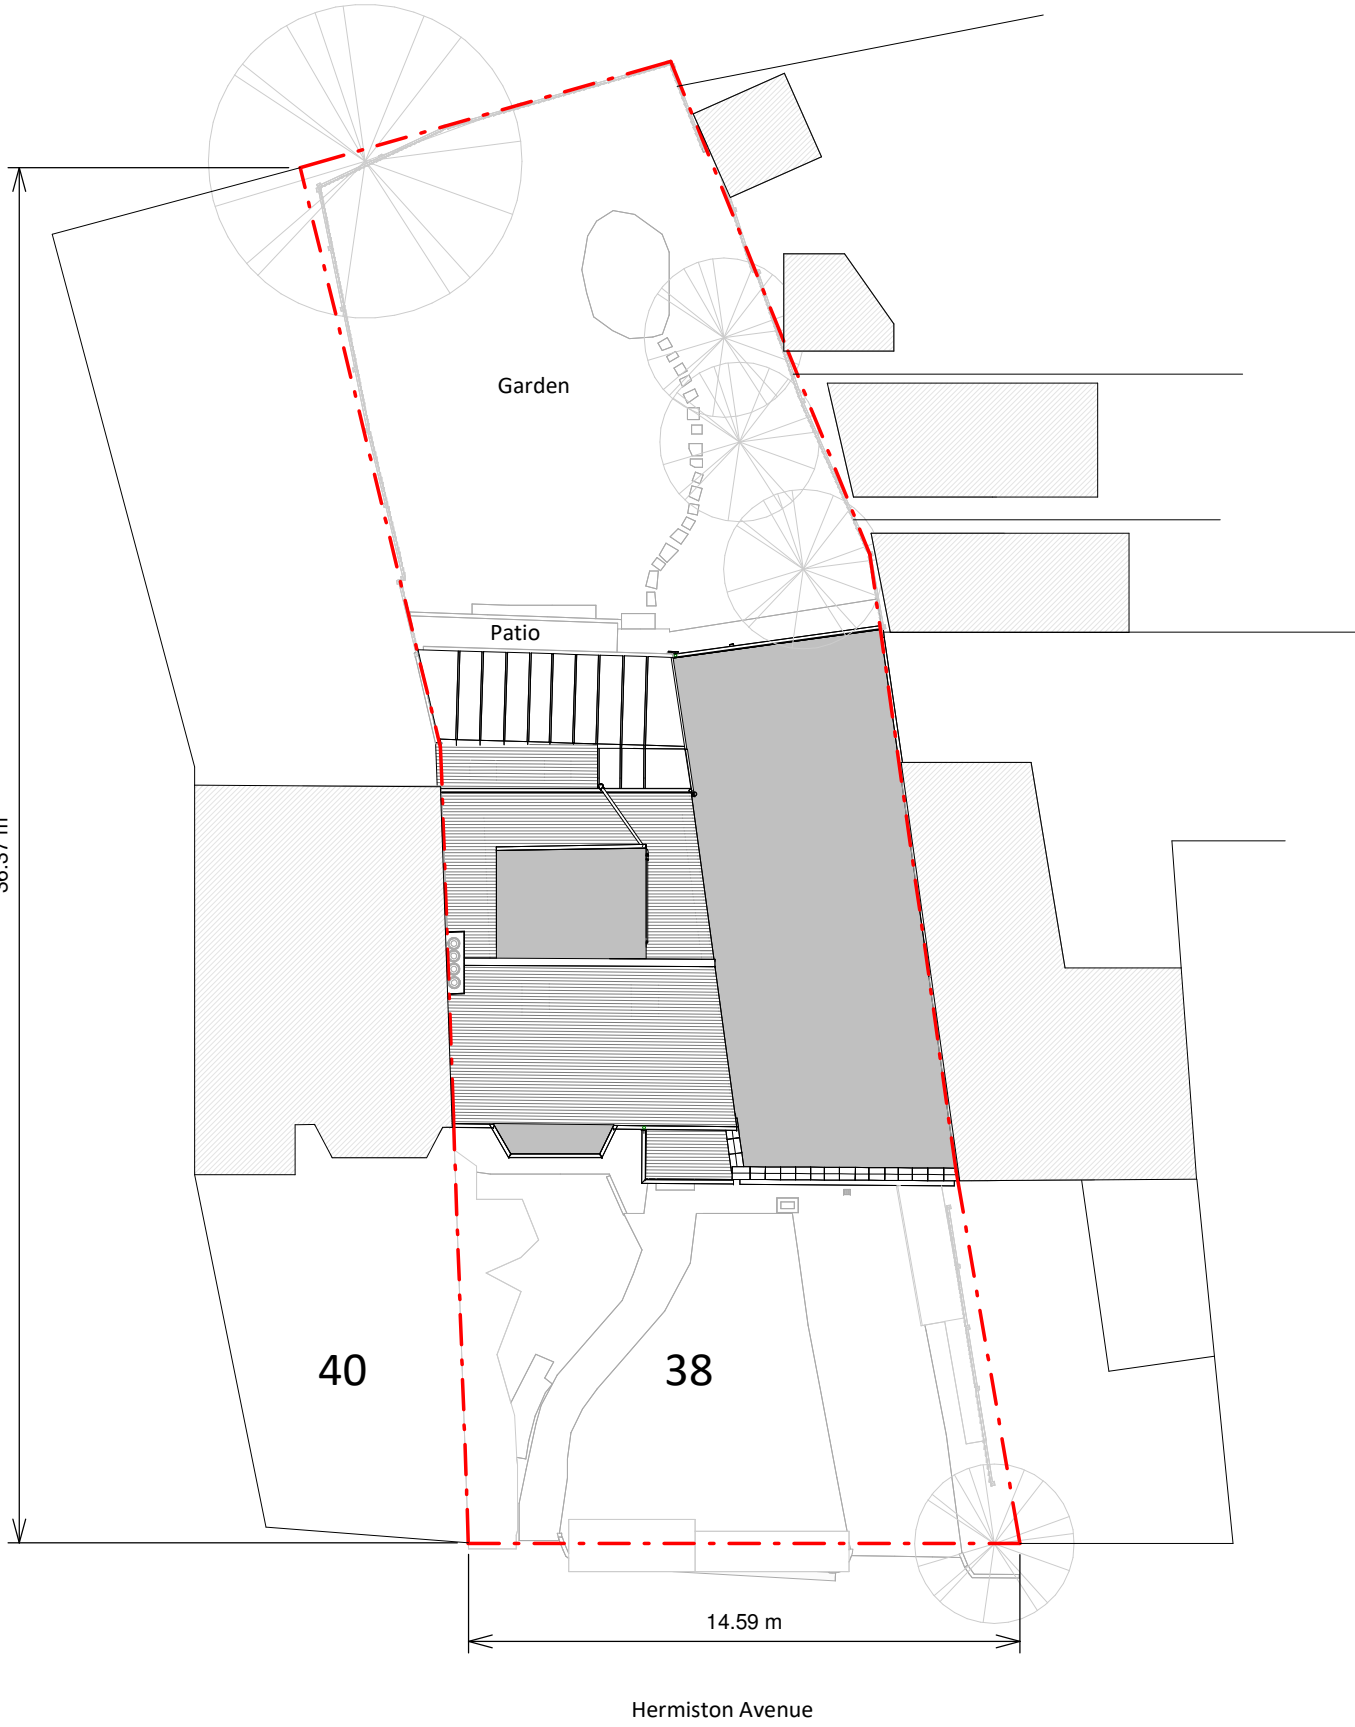

Existing Block Plan



Proposed Block Plan

