




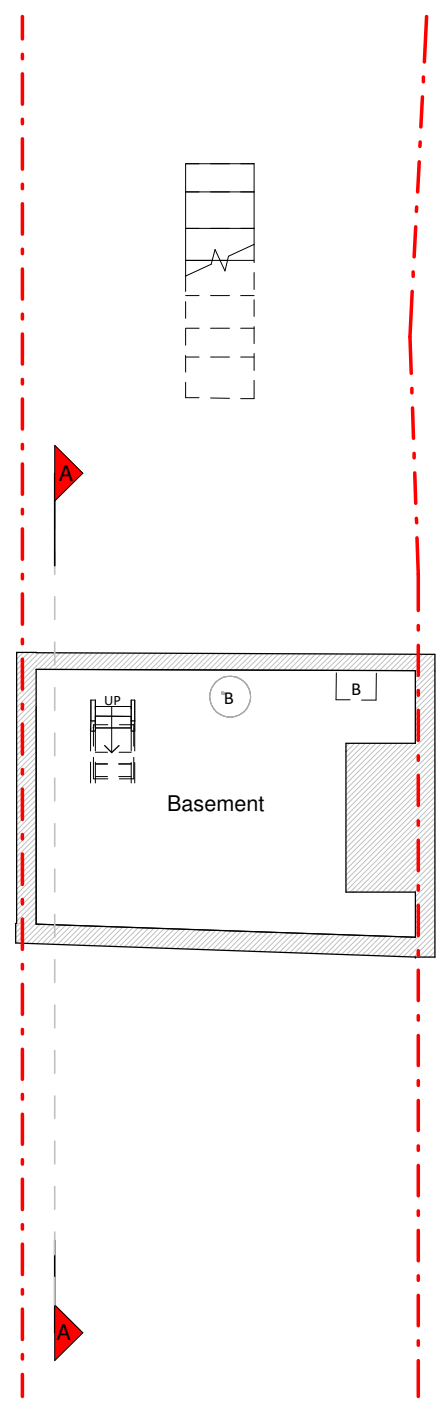


Basement

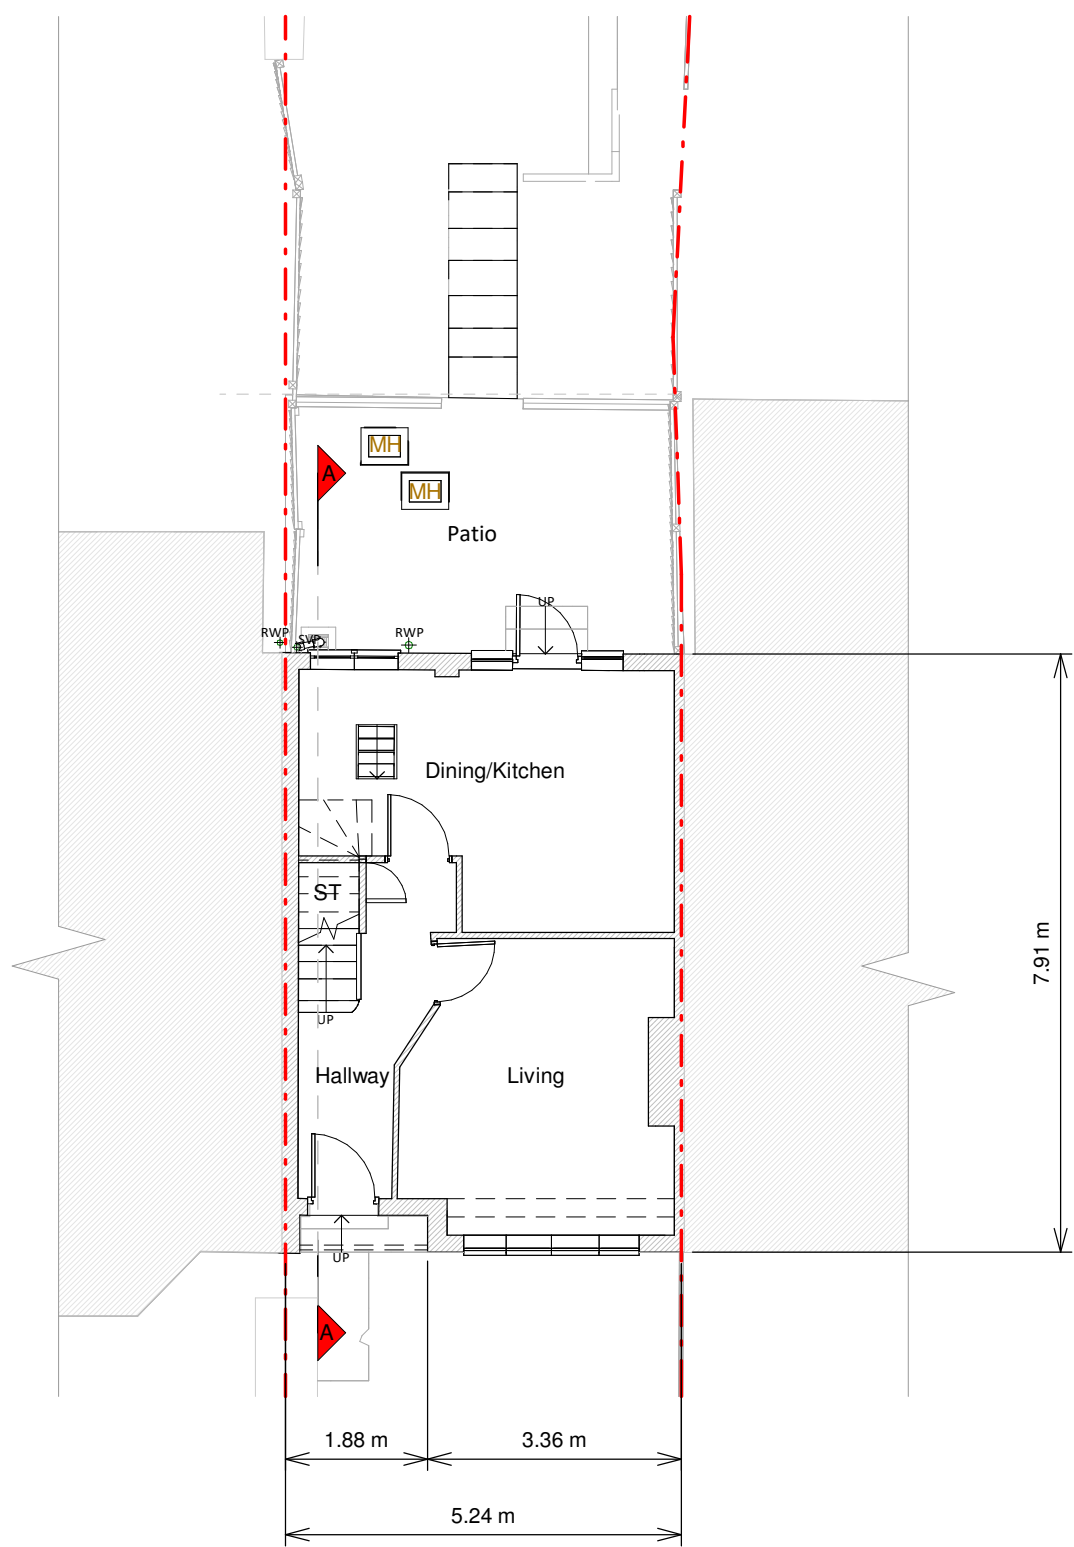


Ground Floor Plan

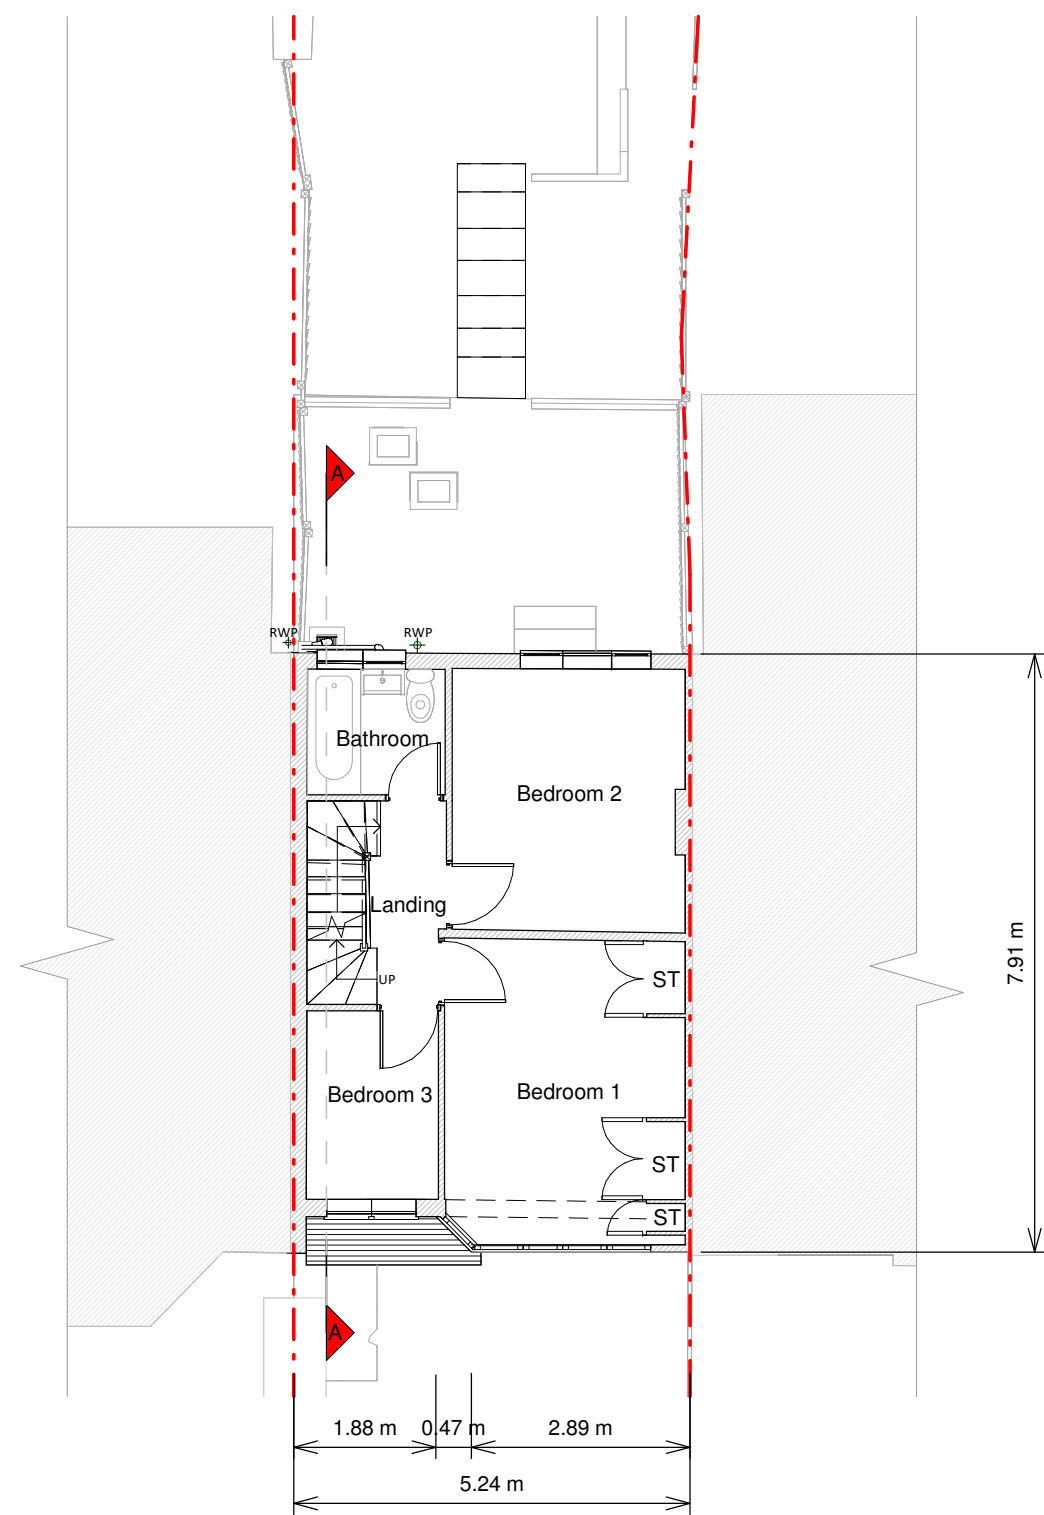

First Floor Plan

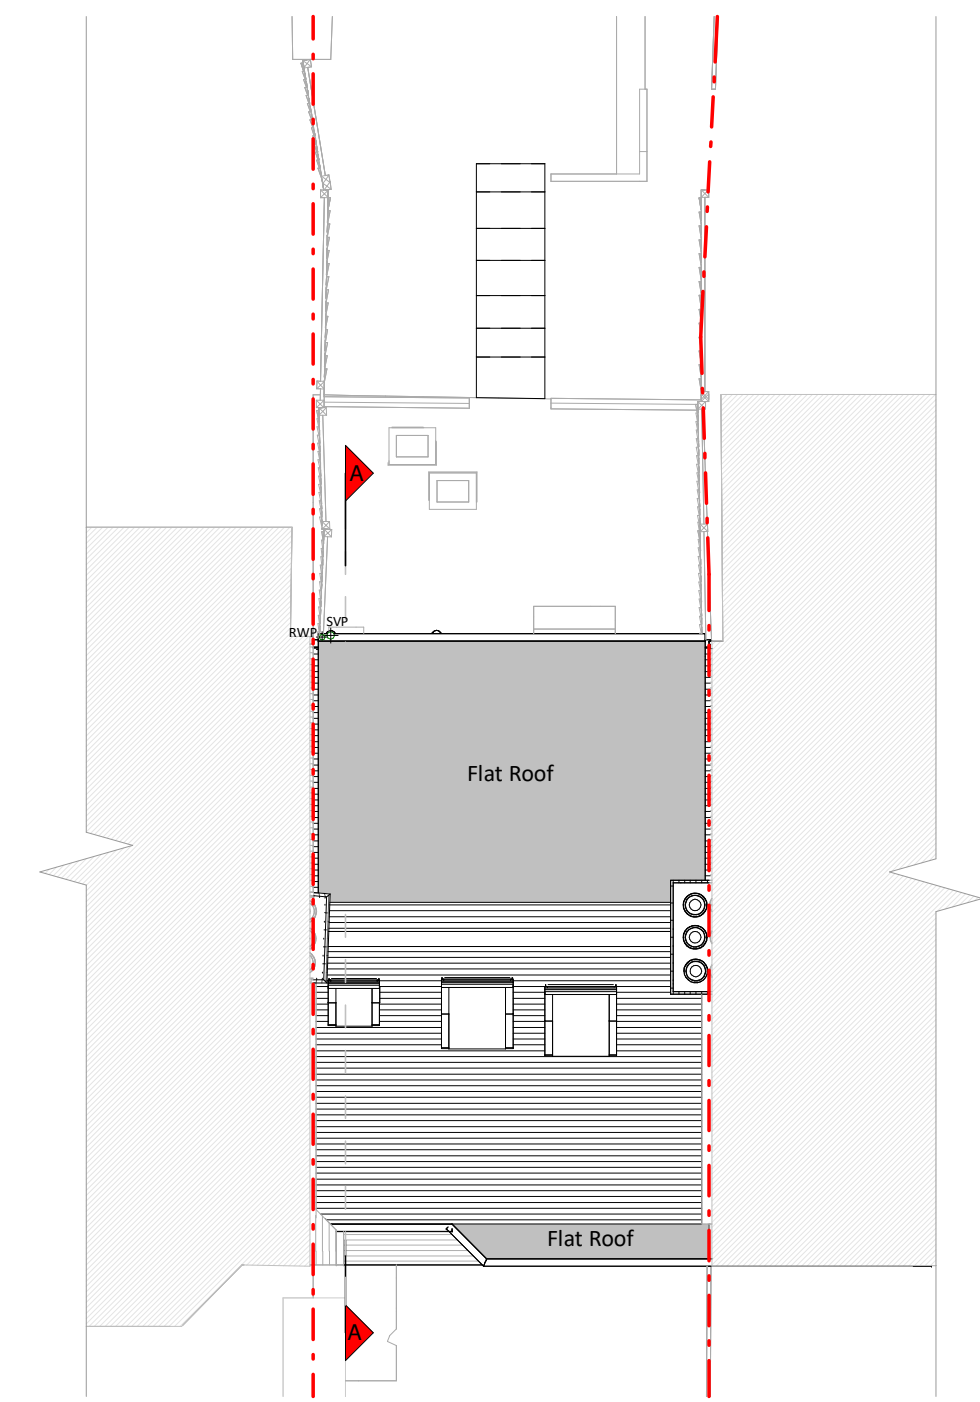


Roof Plan

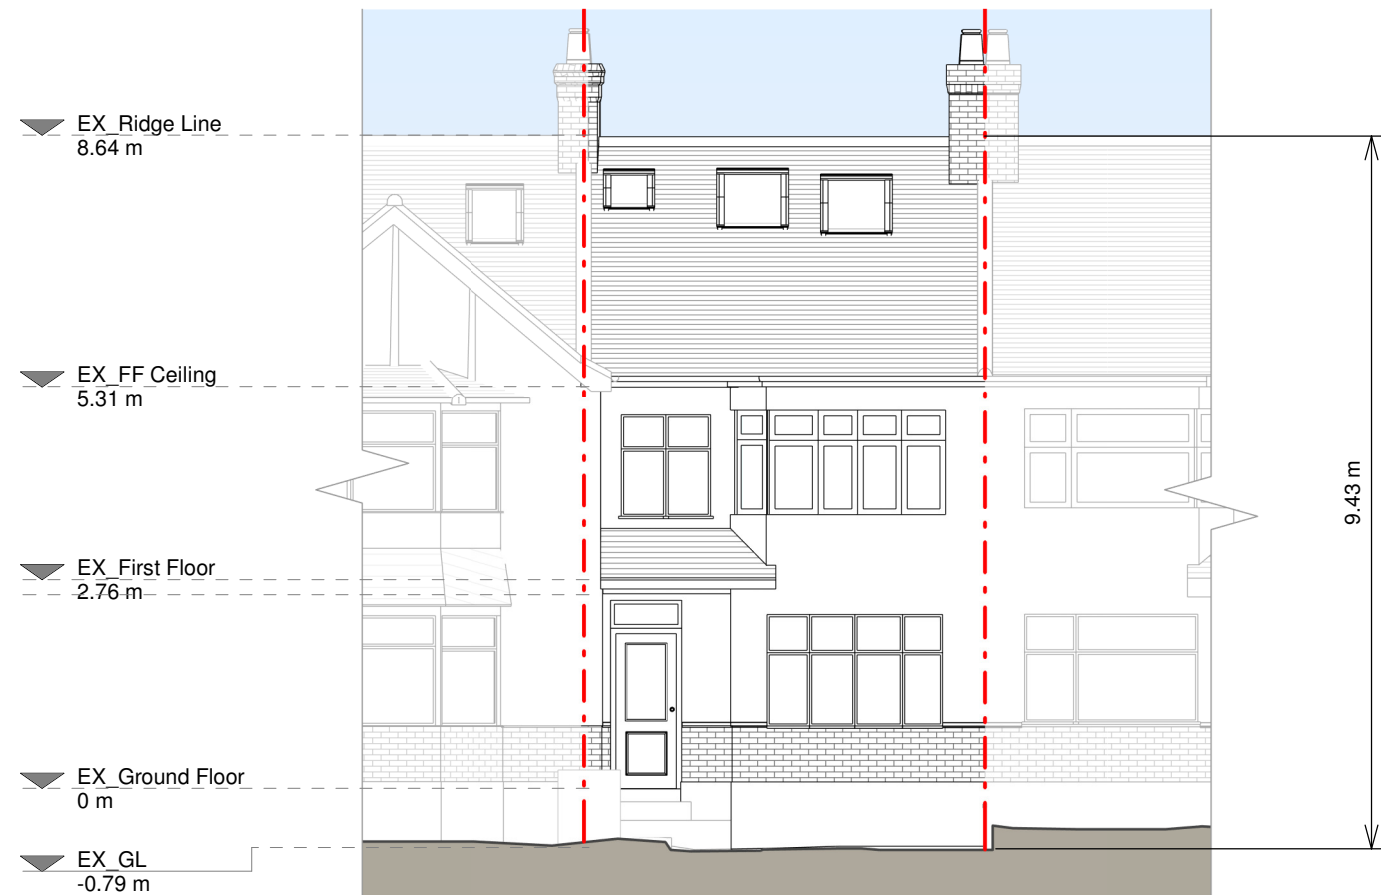

Front Elevation




Right Side Elevation

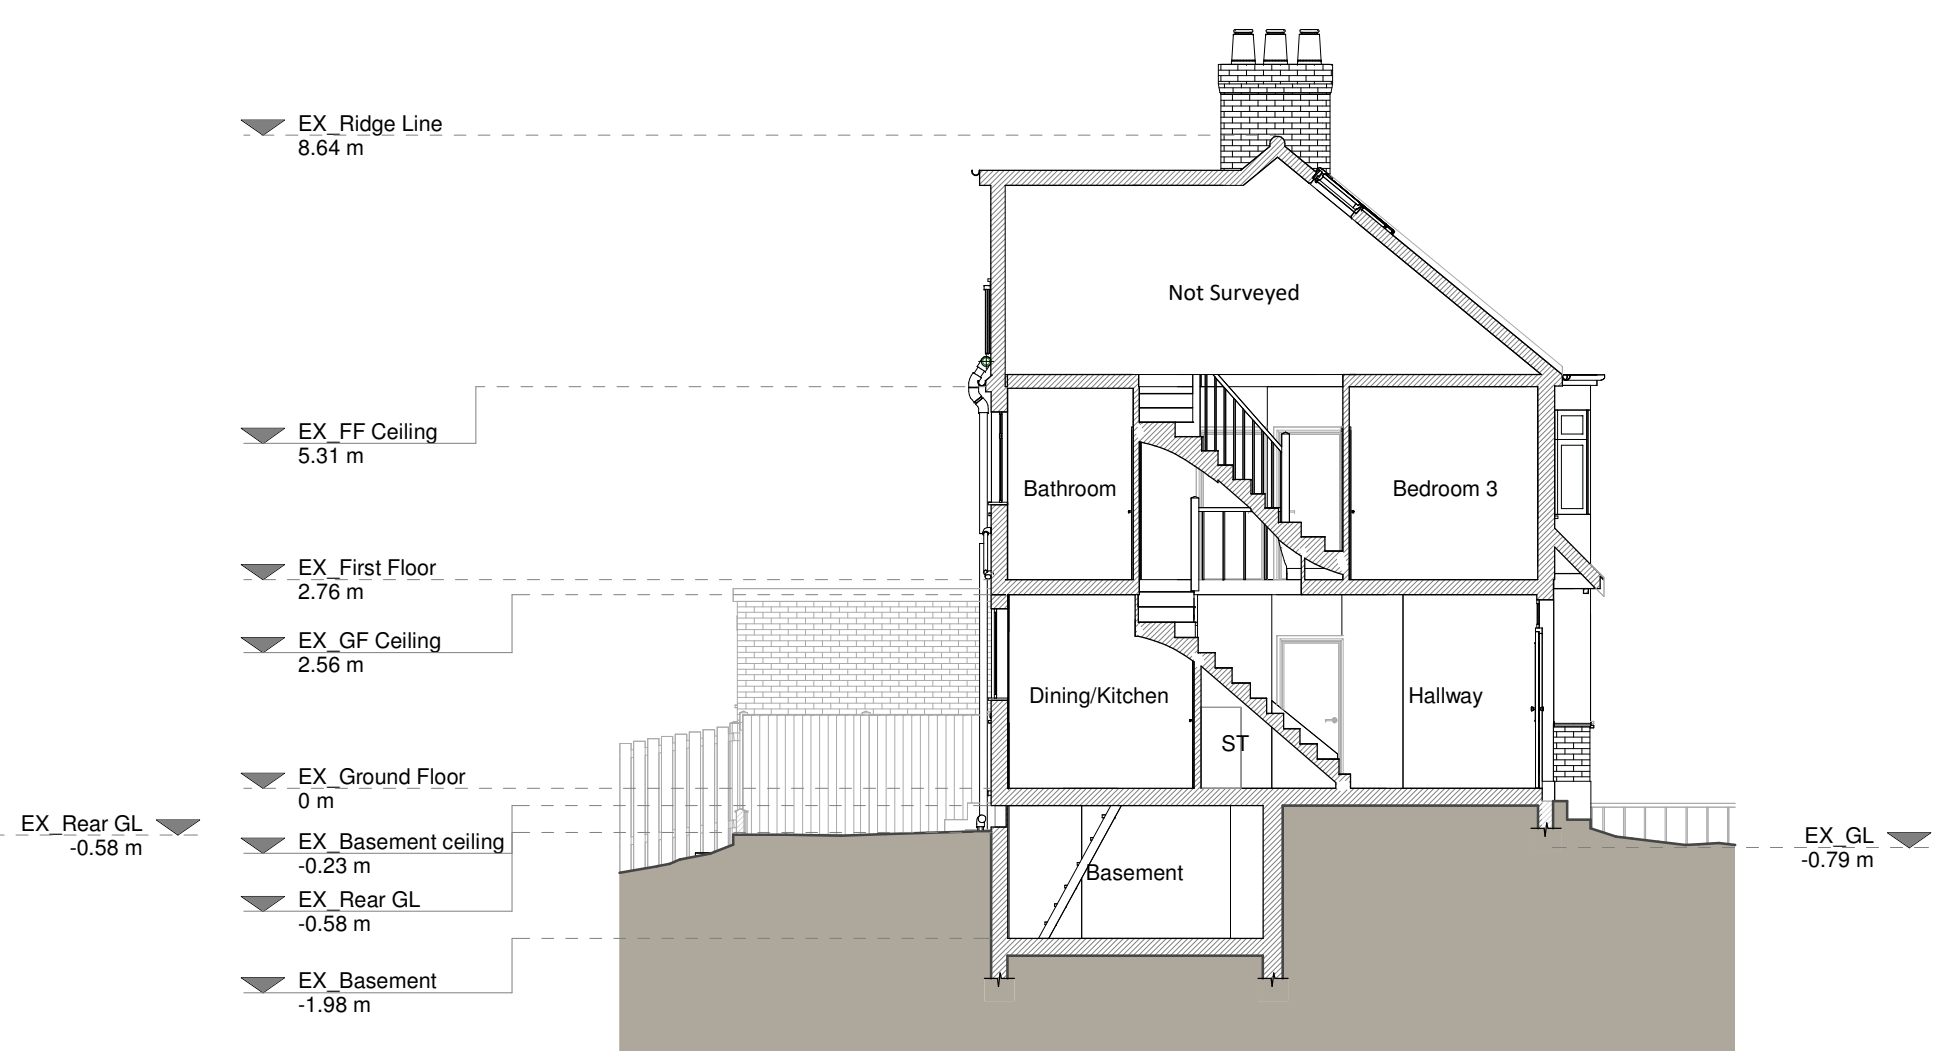

Section A - A



Rear Elevation

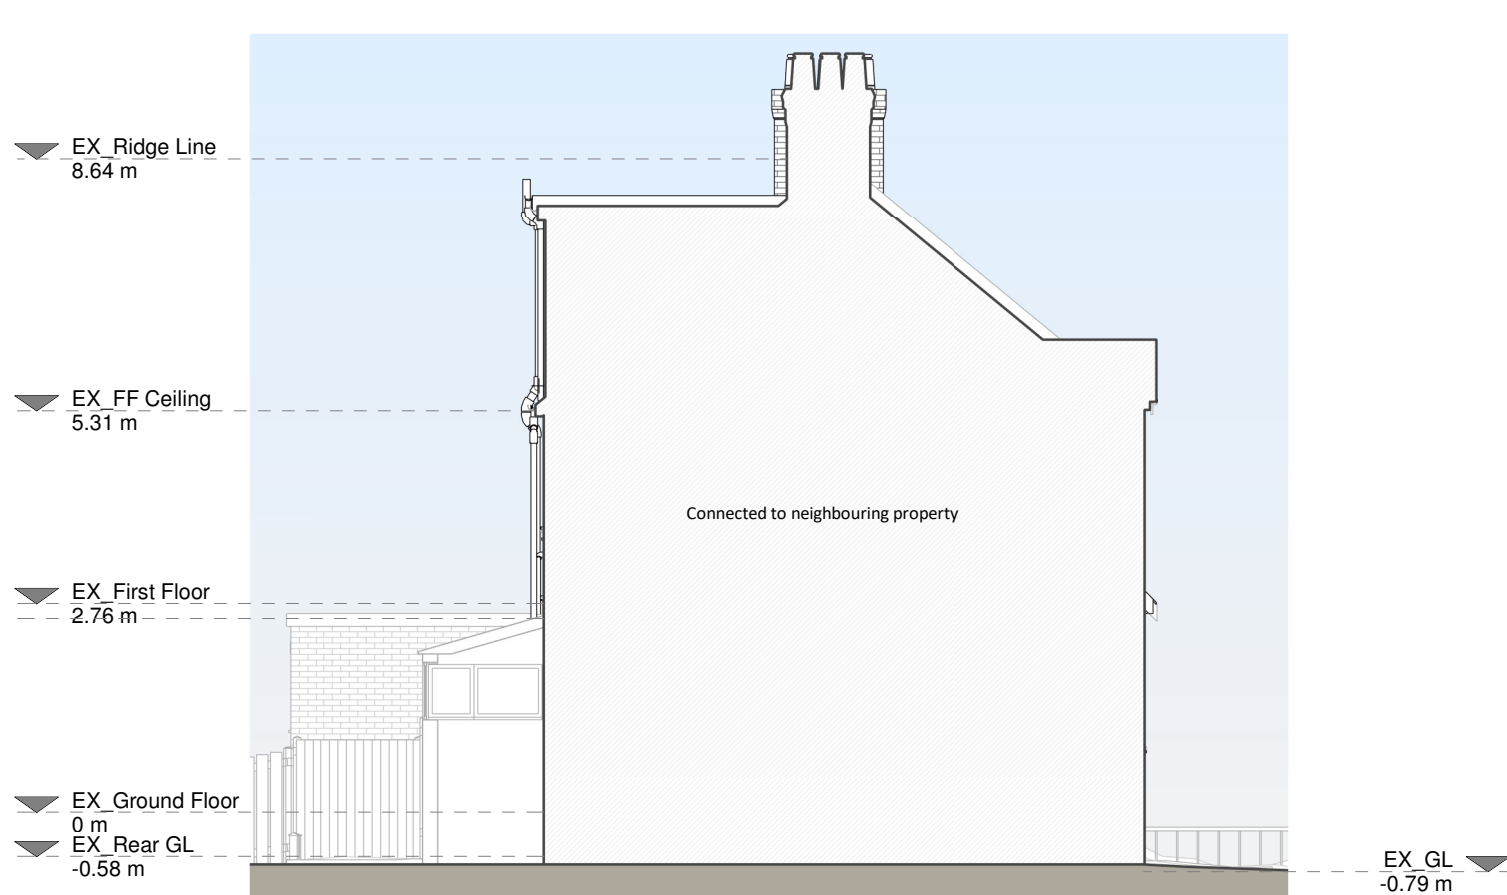

Left Side Elevation

Copyright in the design and this drawing is the property of RESI. Reproduction in whole or in part is forbidden without written sanction of RESI. This drawing must be read in conjunction with all other relevant documentation and drawings.

RESI accepts no liability for any expense, loss or damage of whatever nature and however arising from any variation which has not been referred to them and their approval obtained.

Resi do not advise using planning drawings for the construction stages. All dimensions to be cross-checked on-site prior to manufacture and construction. Any discrepancies to be reported to RESI immediately.

Existing Materials:

Brickwork / walls - Grey roughcast render walls, grey smooth render walls, grey painted brick walls

Pitched roof - Concrete tiles

Windows - Black uPVC windows, white uPVC windows and aluminum frame rooflights

Doors - Black painted timber door, white uPVC patio doors

RWP / Gutters / Fascias - Black uPVC gutters and downpipes, black painted timber fascia boards

- Existing walls
- Existing furniture
- Boundary line
- Level line
- 1.5m head height
- 1.8m head height



Revision		
Rev	Notes	Date
A	Planning Issue	20/02/2026

resi

Job Title

Proposed rear extension, front entrance alterations, internal alterations, floorplan redesign and all associated works at 20 Norfolk Close, N13 6AN

Drawing Status

Planning Drawings

Client

Vee Alexander

Drawing Title

Existing Drawings

Scale	1:100 @ A1	Drawn	AR
Date	Feb 2026	Checked	NZ
Drawing No.	8268343-1100	Rev	A

