


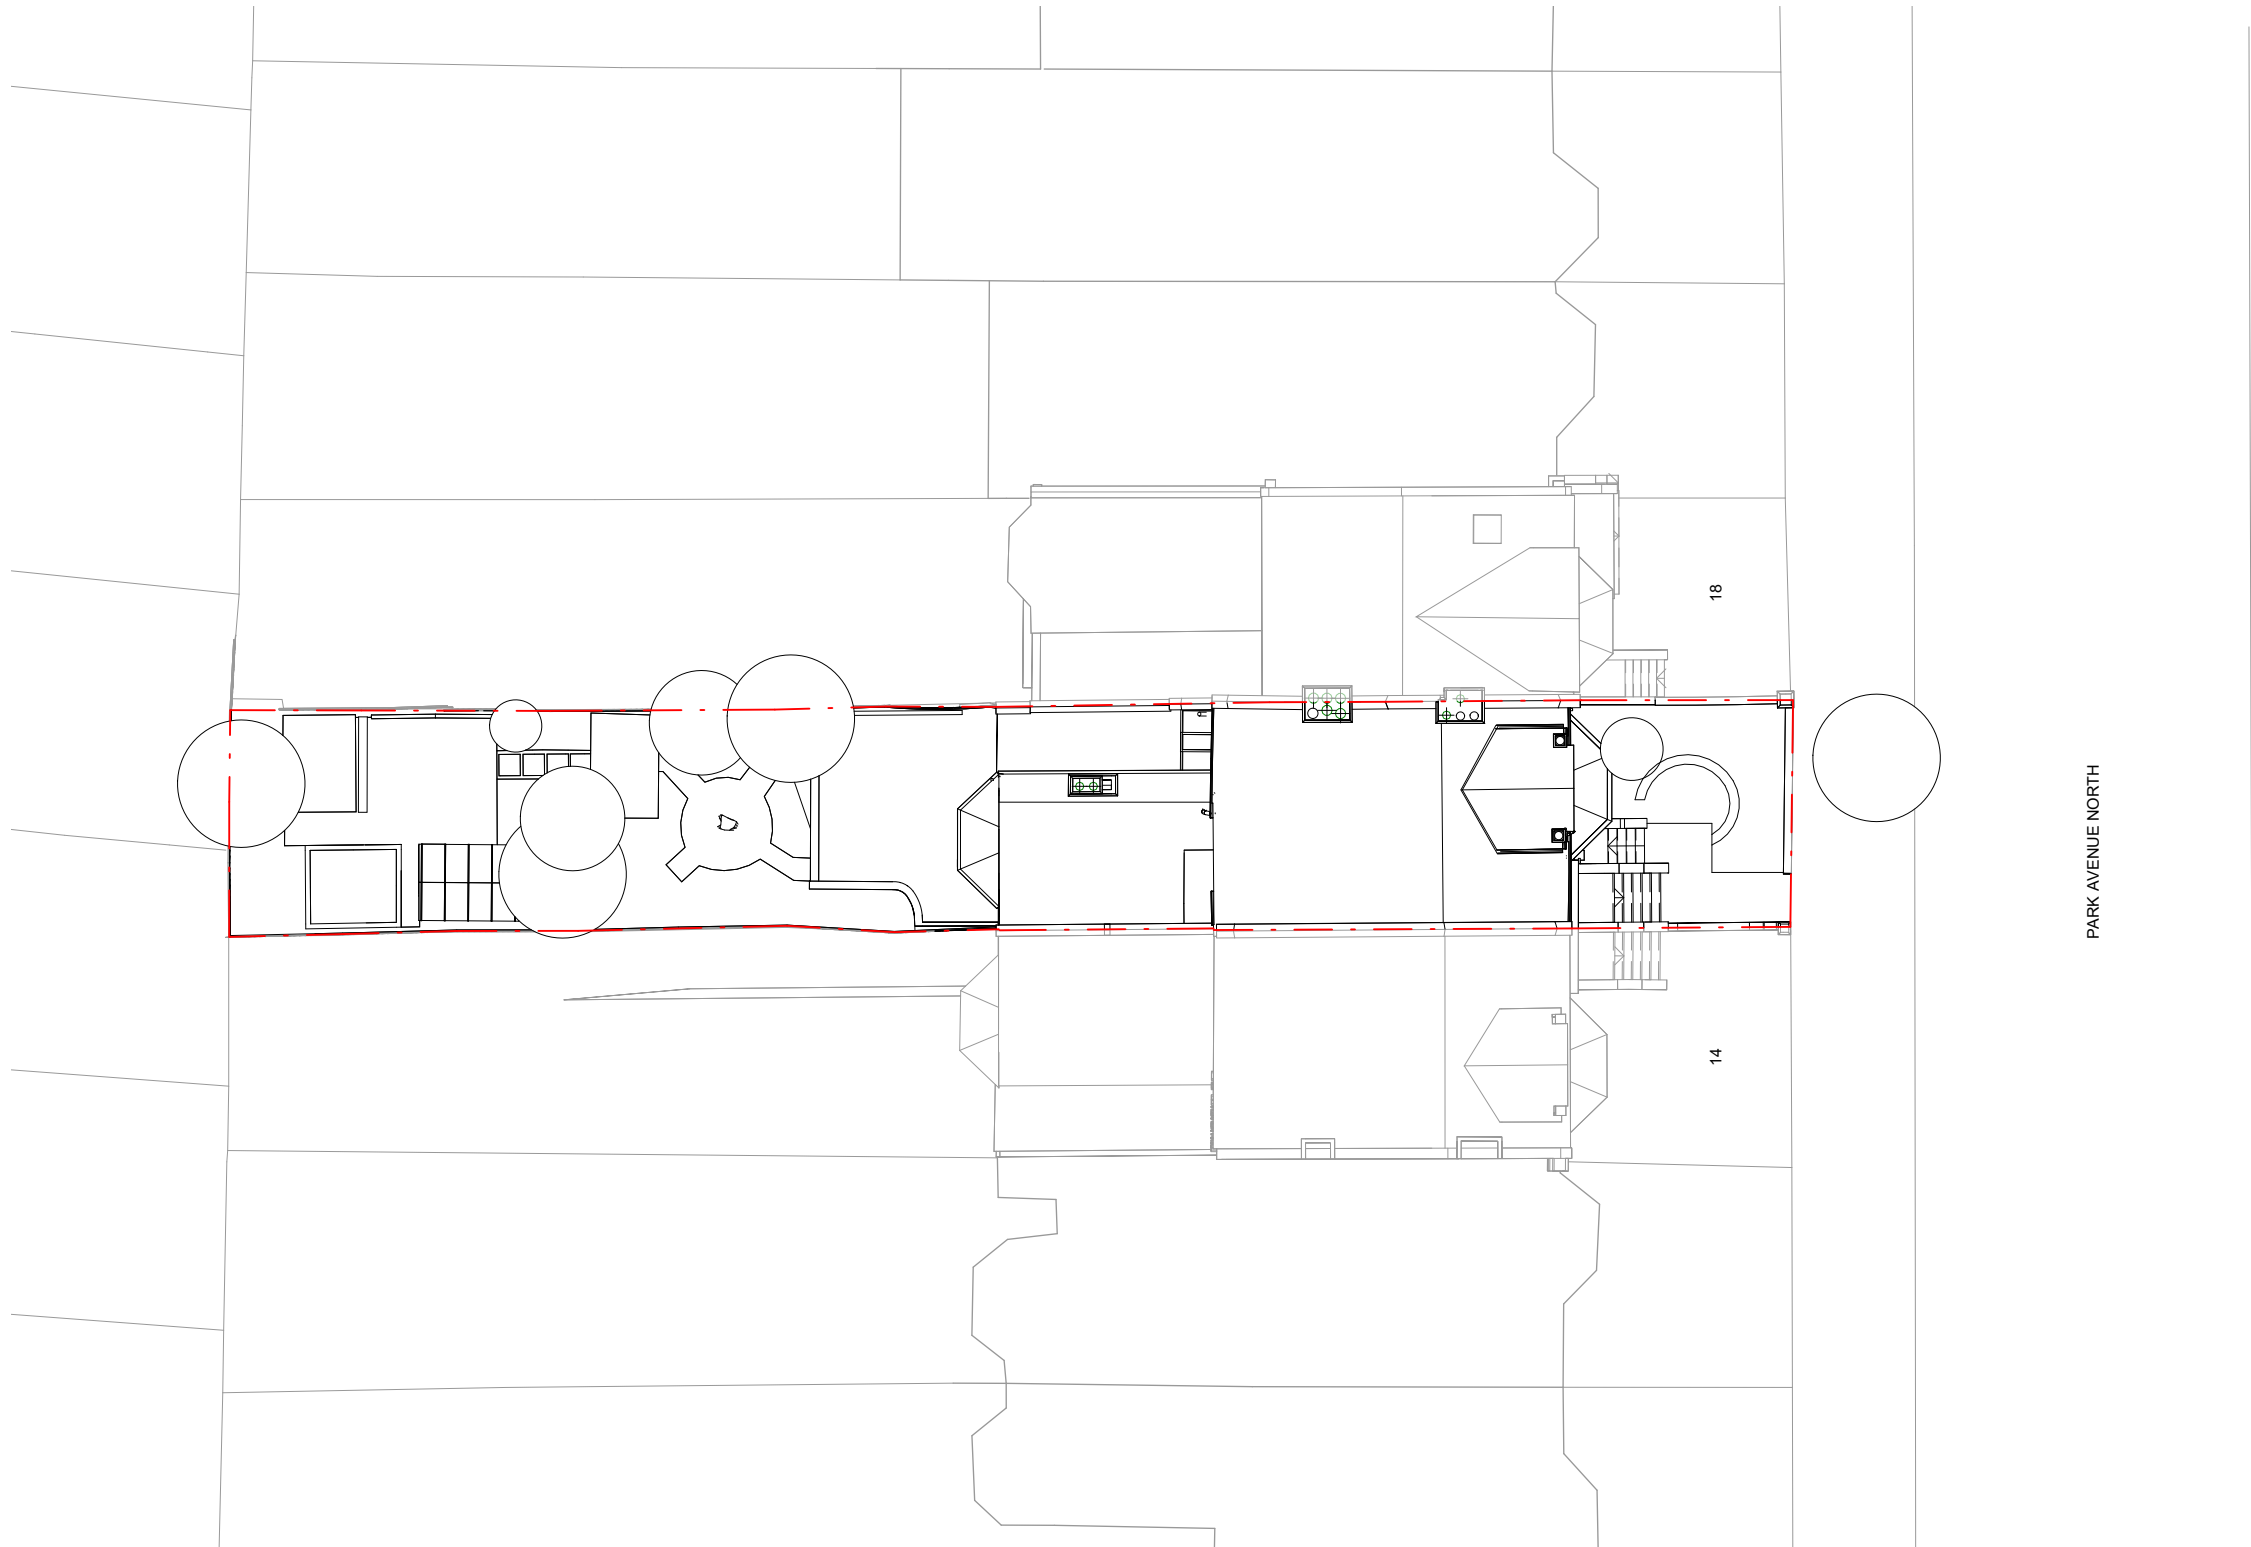


PLANNING

CAIRN

The sizing of all structural and service elements must always be checked against the relevant engineer's drawings. No reliance should be placed upon sizing information shown on this drawing.

All areas are approximate and measured off preliminary drawings. They relate to the likely area of the building at the current state of the design and using the stated option either in accordance to client standards or the RICS Code of Measuring Practice, 6th Edition, RICS/ISVA. Any decisions to be made on the basis of these predictions, whether as to project viability, pre-letting, lease agreements or the like should include due allowances for the increases and decreases inherent in the design development and building process. Report all drawing errors, omissions and discrepancies to the architect.

 


Scale 1:200

--- DESIGN BOUNDARY

REV	DATE	DESCRIPTION	INT
1	16/07/2023	PRE-APPLICATION	RB
2	03/09/2023	PLANNING APPLICATION	
3	10/02/2026	PLANNING APPLICATION	

PROJECT TITLE 16 Park Avenue North	
DRAWING TITLE Existing Site Plan	DRAWN RB
	CHECKED KH
DRAWING NO. 25005 PL_0002	SCALE As indicated@A2
	REVISION 2

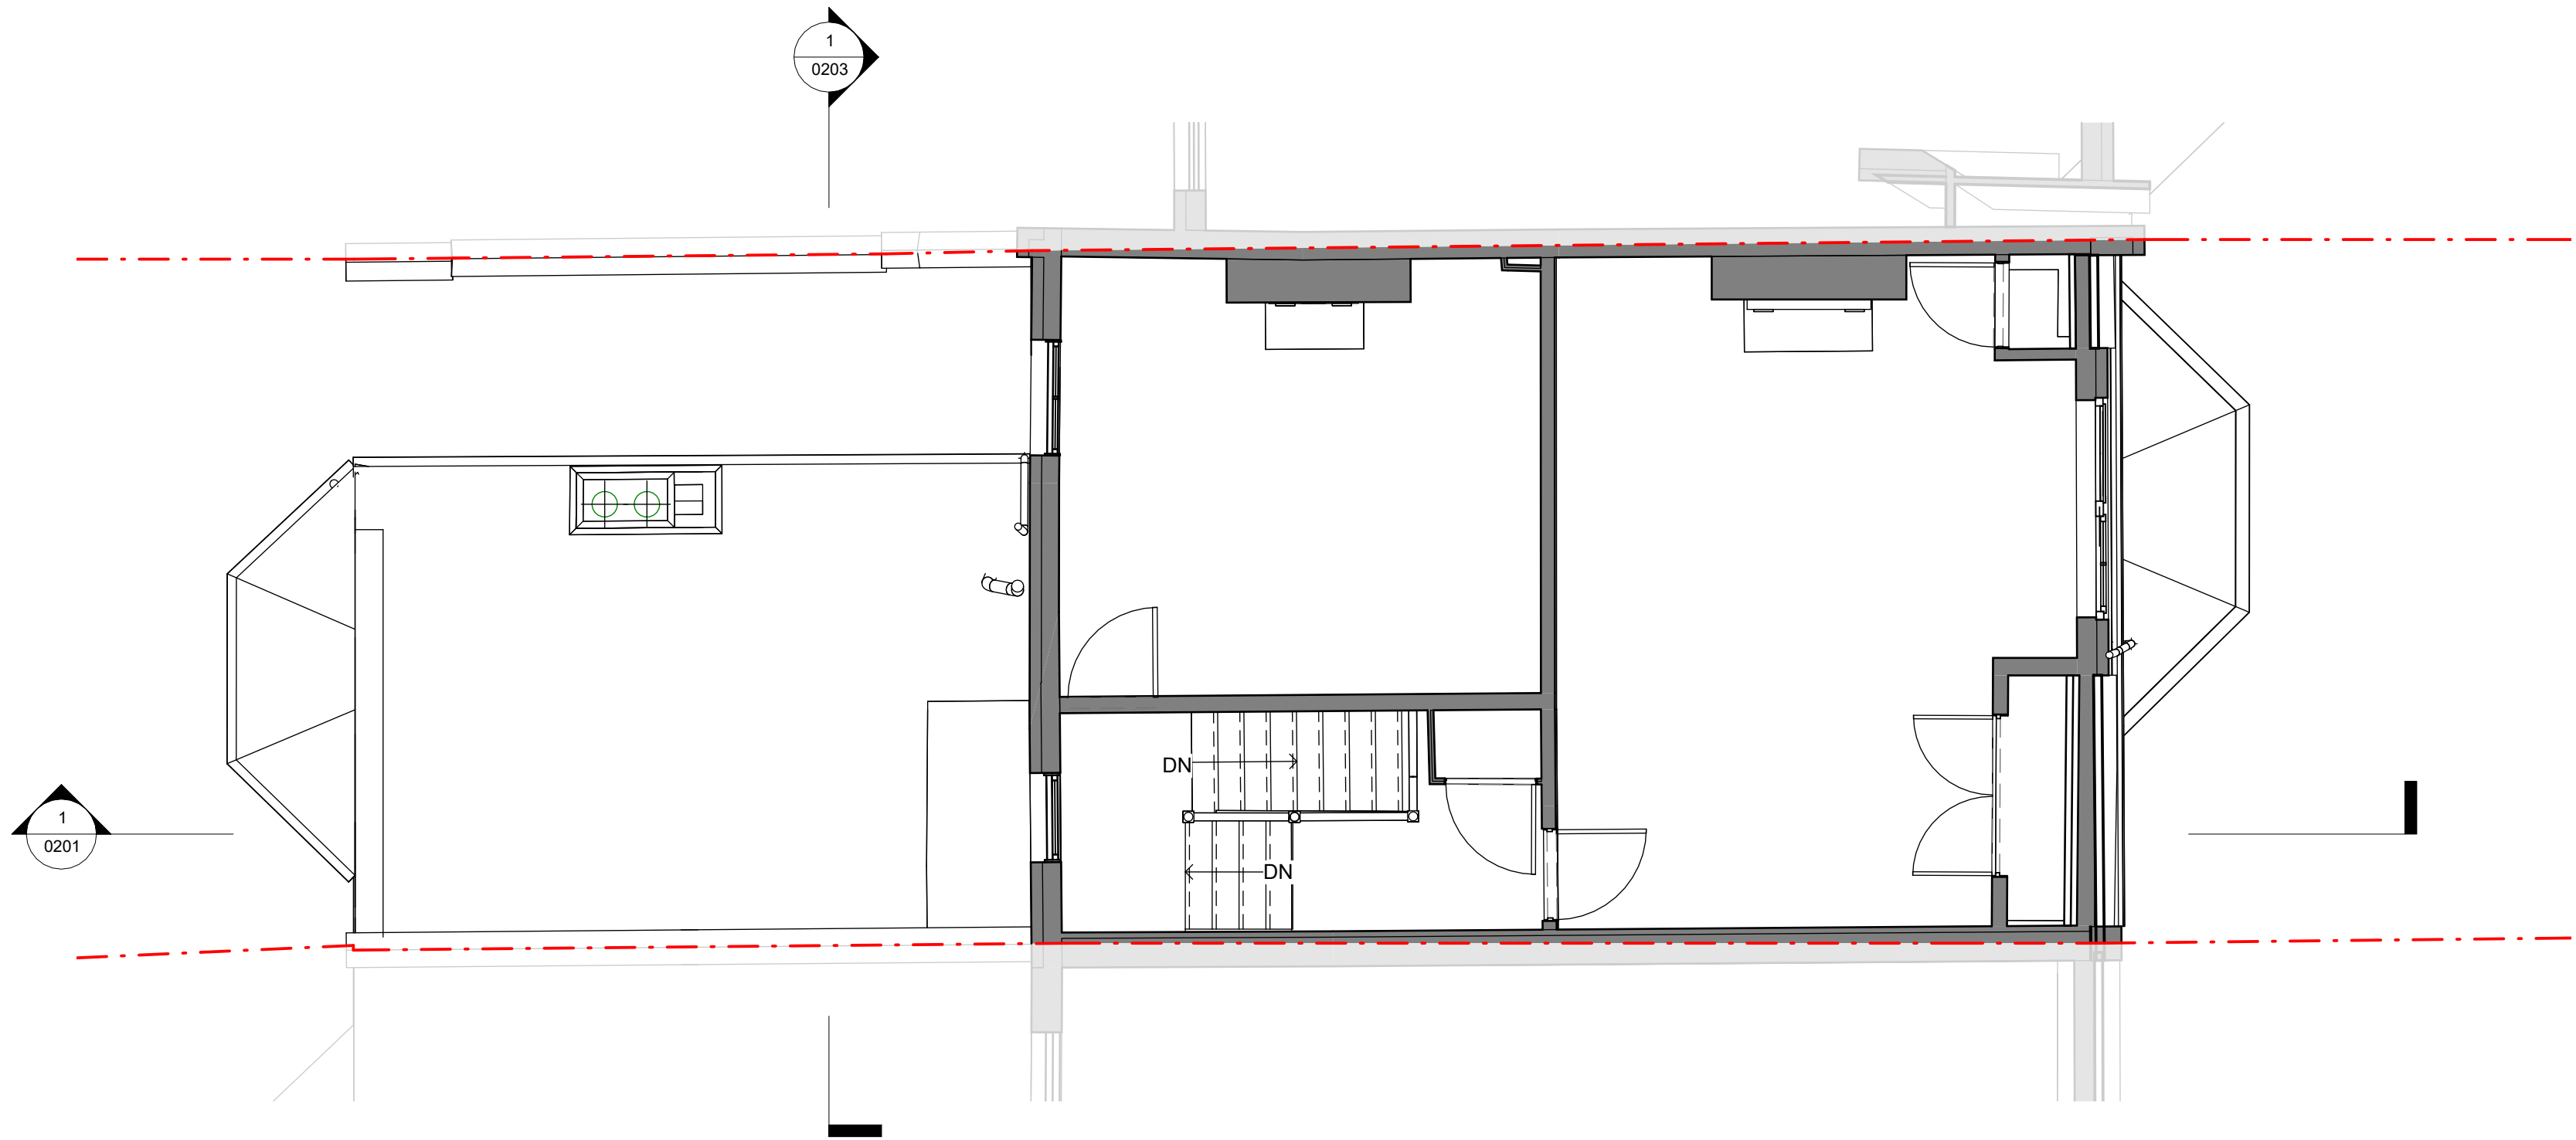

PLANNING


CAIRN

The sizing of all structural and service elements must always be checked against the relevant engineer's drawings. No reliance should be placed upon sizing information shown on this drawing.

All areas are approximate and measured off preliminary drawings. They relate to the likely area of the building at the current state of the design and using the stated option either in accordance to client standards or the RICS Code of Measuring Practice, 6th Edition, RICS/ISVA. Any decisions to be made on the basis of these predictions, whether as to project viability, pre-letting, lease agreements or the like should include due allowances for the increases and decreases inherent in the design development and building process. Report all drawing errors, omissions and discrepancies to the architect.



Scale 1:50

 

PROPOSED ELEMENTS


EXISTING ELEMENTS



DESIGN BOUNDARY

REV	DATE	DESCRIPTION	INT
1	16/07/2023	PRE-APPLICATION	RB
2	03/09/2023	PLANNING APPLICATION	
3	10/02/2026	PLANNING APPLICATION	

PROJECT TITLE		DRAWN
16 Park Avenue North		RB
DRAWING TITLE		CHECKED
Existing Second Floor Plan		KH
DRAWING NO.		SCALE
25005 PL_0104		1:50@A2
		REVISION
		2

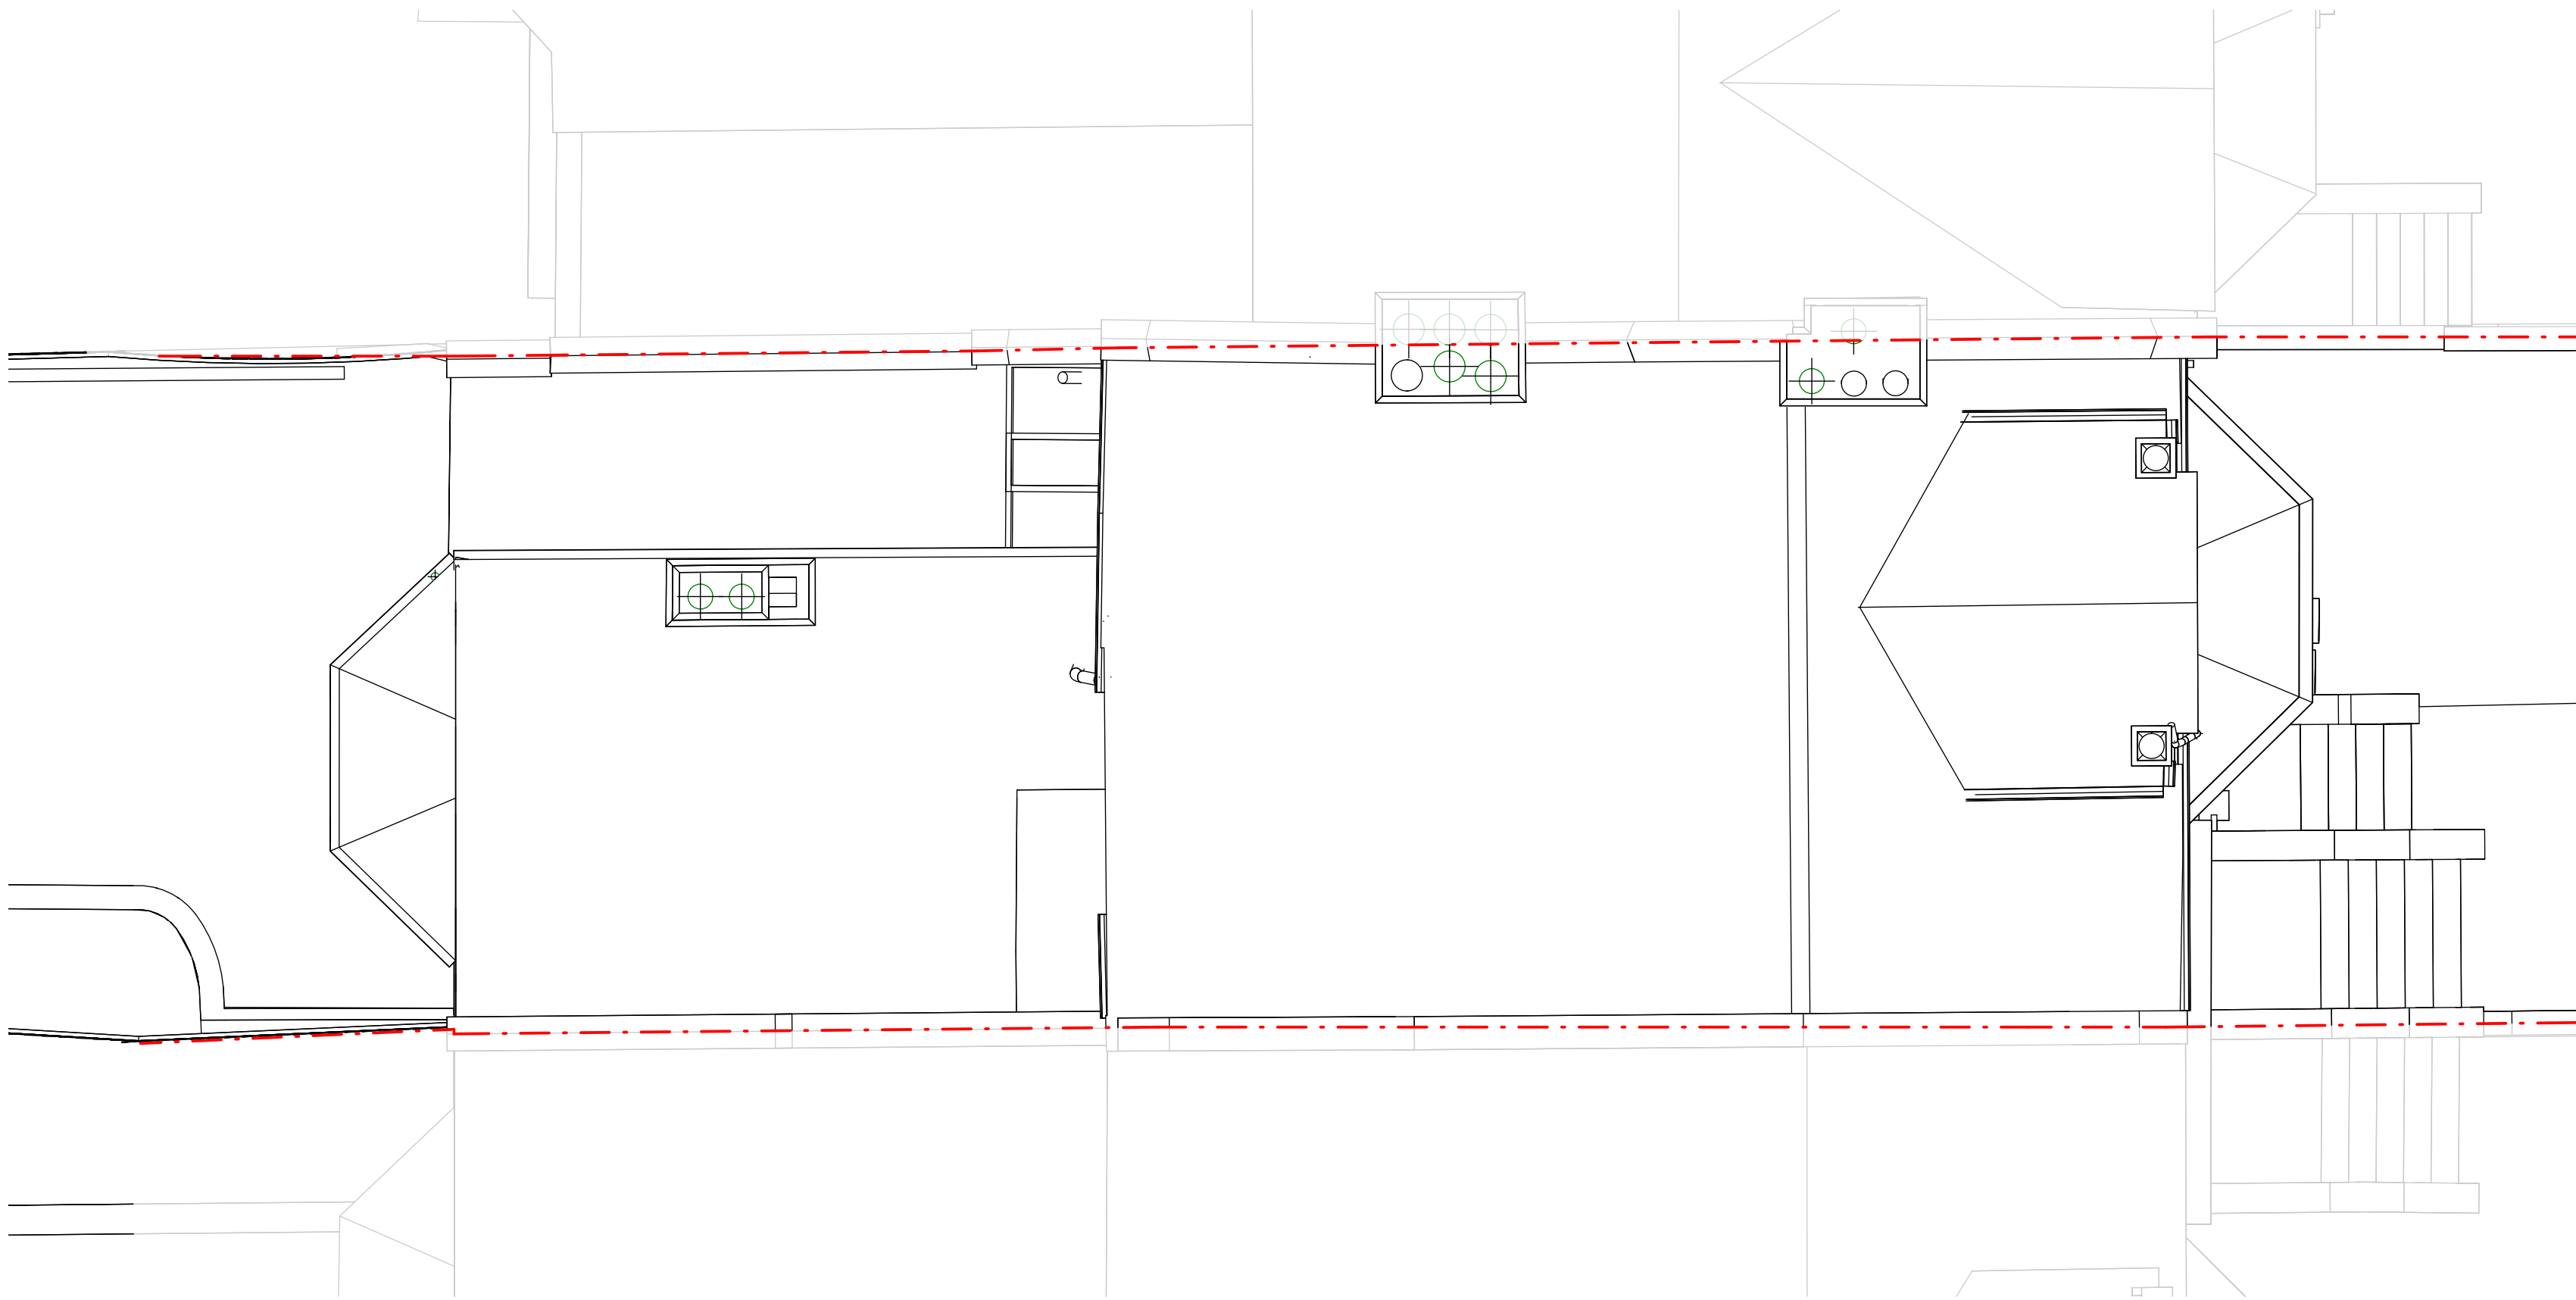


PLANNING

CAIRN

The sizing of all structural and service elements must always be checked against the relevant engineer's drawings. No reliance should be placed upon sizing information shown on this drawing.

All areas are approximate and measured off preliminary drawings. They relate to the likely area of the building at the current state of the design and using the stated option either in accordance to client standards or the RICS Code of Measuring Practice, 6th Edition, RICS/ISVA. Any decisions to be made on the basis of these predictions, whether as to project viability, pre-letting, lease agreements or the like should include due allowances for the increases and decreases inherent in the design development and building process. Report all drawing errors, omissions and discrepancies to the architect.

 

Scale 1:50



PROPOSED ELEMENTS



EXISTING ELEMENTS



DESIGN BOUNDARY

REV	DATE	DESCRIPTION	INT
1	03/09/2023	PLANNING APPLICATION	RB
2	10/02/2026	PLANNING APPLICATION	

PROJECT TITLE
16 Park Avenue North

DRAWING TITLE
Existing Roof Plan

DRAWING NO.
25005_PL_0105

DRAWN
RB

CHECKED
KH

SCALE
1:50@A2

REVISION
1




PLANNING

CAIRN

The sizing of all structural and service elements must always be checked against the relevant engineer's drawings. No reliance should be placed upon sizing information shown on this drawing.

All areas are approximate and measured off preliminary drawings. They relate to the likely area of the building at the current state of the design and using the stated option either in accordance to client standards or the RICS Code of Measuring Practice, 6th Edition, RICS/ISVA. Any decisions to be made on the basis of these predictions, whether as to project viability, pre-letting, lease agreements or the like should include due allowances for the increases and decreases inherent in the design development and building process. Report all drawing errors, omissions and discrepancies to the architect.

 


Scale 1:50

- PROPOSED ELEMENTS
- EXISTING ELEMENTS

REV	DATE	DESCRIPTION	INT
1	03/09/2025	PLANNING APPLICATION	RB
2	10/02/2026	PLANNING APPLICATION	

PROJECT TITLE		DRAWN
16 Park Avenue North		RB
DRAWING TITLE		CHECKED
Existing Long Section 1		KH
DRAWING NO.		SCALE
25005_PL_0201		1:50/A2
		REVISION
		1

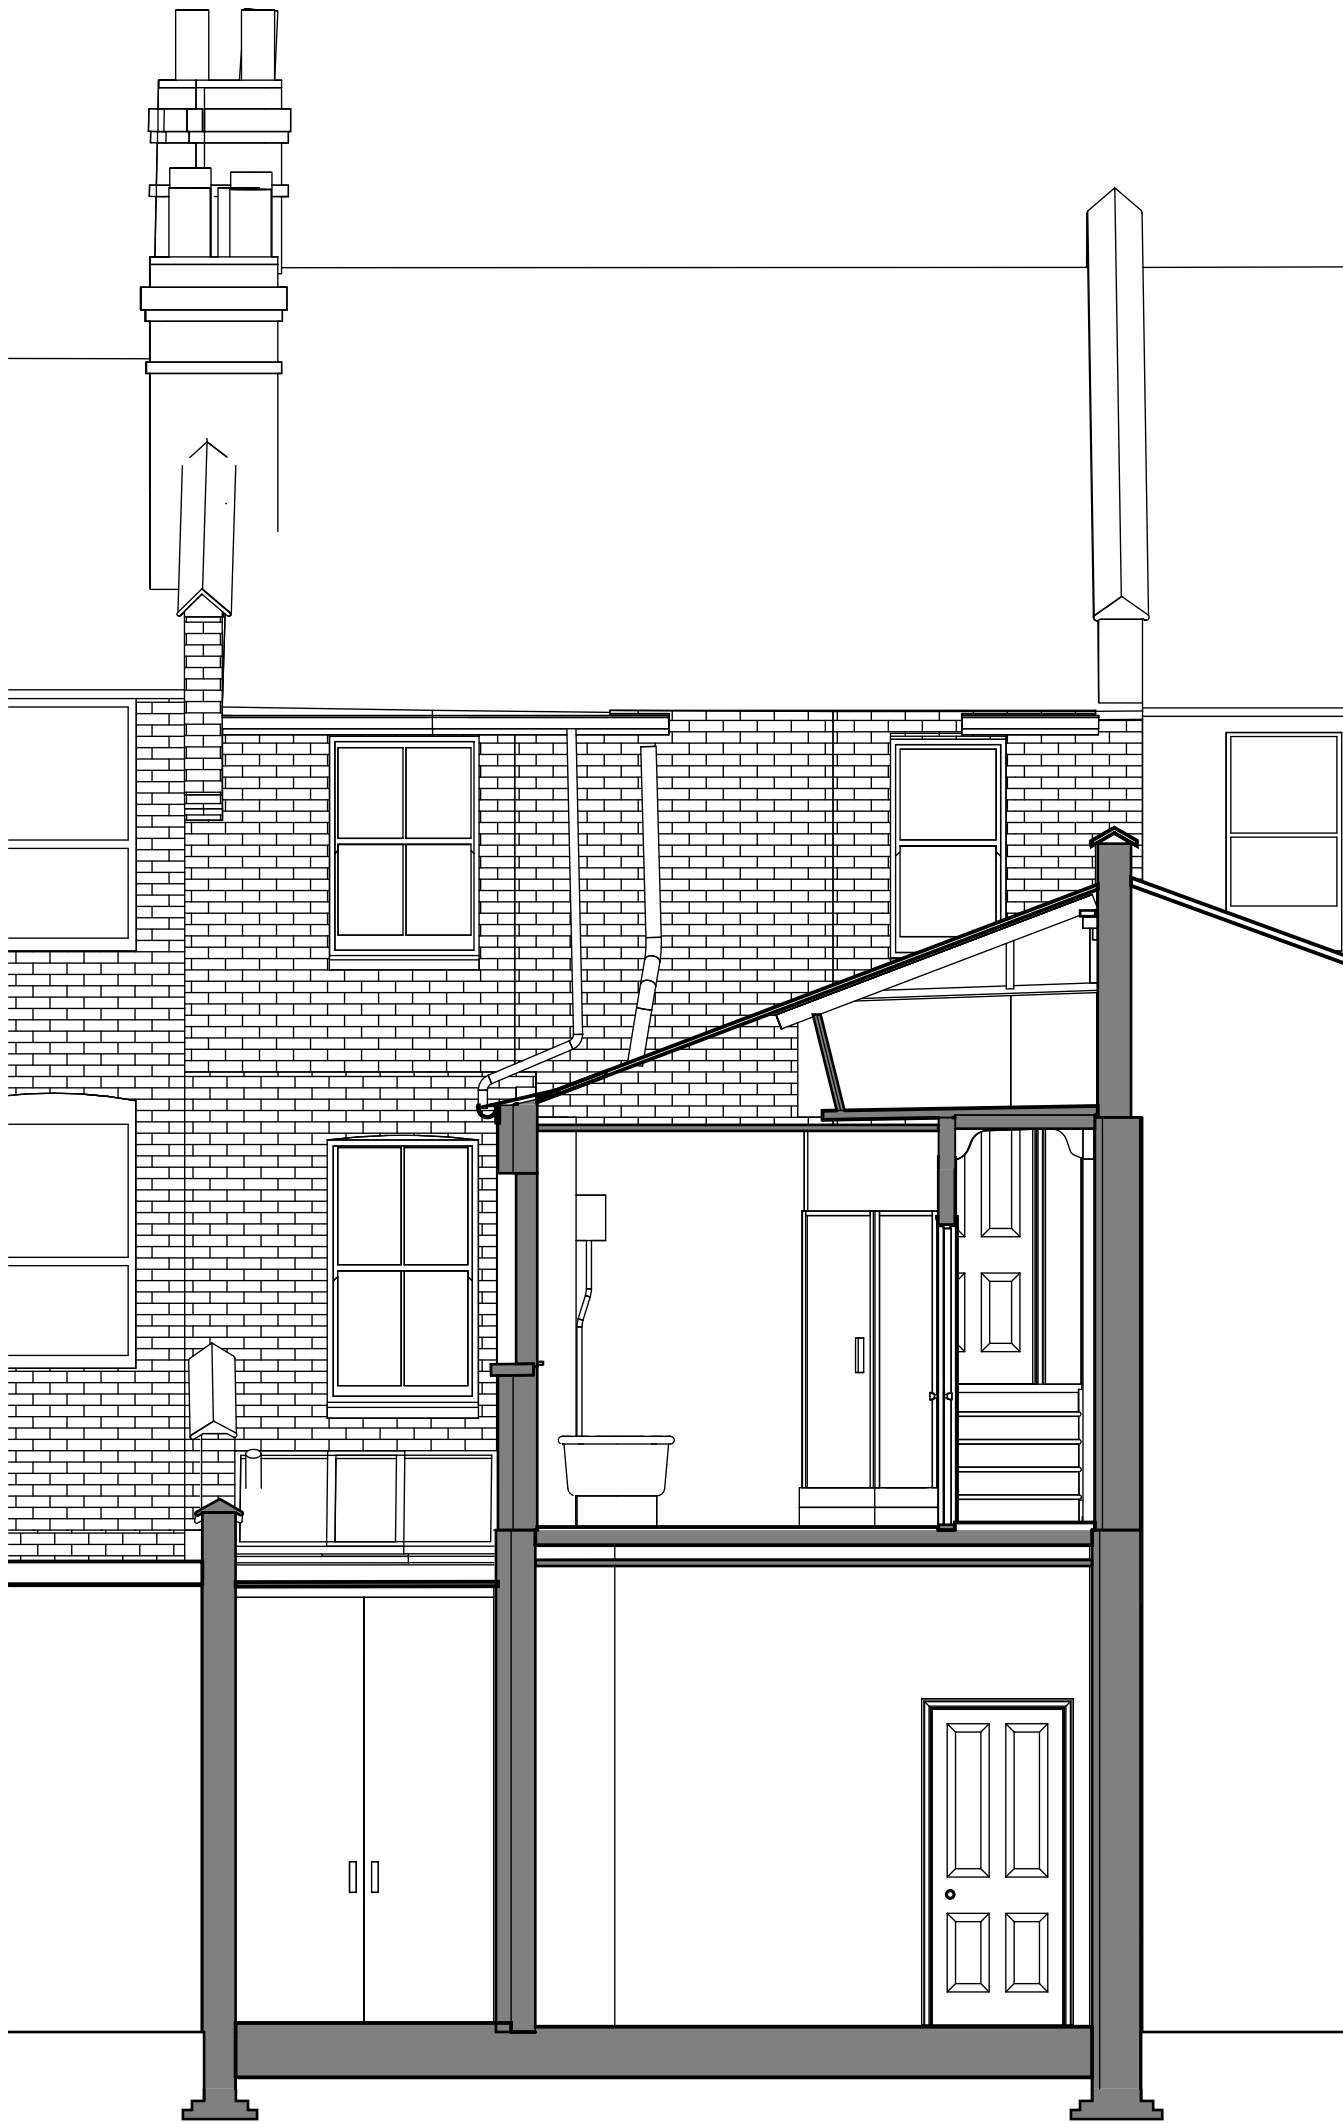

PLANNING

CAIRN

The sizing of all structural and service elements must always be checked against the relevant engineer's drawings. No reliance should be placed upon sizing information shown on this drawing.

All areas are approximate and measured off preliminary drawings. They relate to the likely area of the building at the current state of the design and using the stated option either in accordance to client standards or the RICS Code of Measuring Practice, 6th Edition, RICS/ISVA. Any decisions to be made on the basis of these predictions, whether as to project viability, pre-letting, lease agreements or the like should include due allowances for the increases and decreases inherent in the design development and building process. Report all drawing errors, omissions and discrepancies to the architect.



Scale 1:50

- PROPOSED ELEMENTS
- EXISTING ELEMENTS

REV	DATE	DESCRIPTION	INT	PROJECT TITLE	
			RB	16 Park Avenue North	
1	16/07/2023	PRE-APPLICATION		DRAWING TITLE Existing Cross Section 1	DRAWN RB
2	03/09/2023	PLANNING APPLICATION			CHECKED KH
3	10/02/2026	PLANNING APPLICATION			SCALE 1: 50@A2
				DRAWING NO. 25005 PL_0203	REVISION 2




PLANNING

CAIRN

The sizing of all structural and service elements must always be checked against the relevant engineer's drawings. No reliance should be placed upon sizing information shown on this drawing.

All areas are approximate and measured off preliminary drawings. They relate to the likely area of the building at the current state of the design and using the stated option either in accordance to client standards or the RICS Code of Measuring Practice, 6th Edition, RICS/ISVA. Any decisions to be made on the basis of these predictions, whether as to project viability, pre-letting, lease agreements or the like should include due allowances for the increases and decreases inherent in the design development and building process. Report all drawing errors, omissions and discrepancies to the architect.

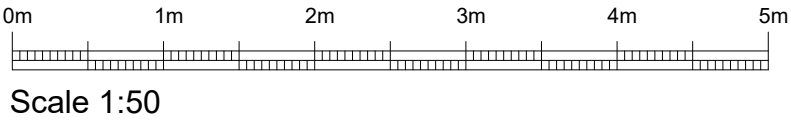

REV	DATE	DESCRIPTION	INT	PROJECT TITLE	
1	03/09/2023	PLANNING APPLICATION	RB	16 Park Avenue North	
2	10/02/2026	PLANNING APPLICATION			
				DRAWING TITLE	DRAWN
				Existing Rear Elevation	RB
					CHECKED
					KH
				DRAWING NO.	SCALE
				25005_PL_0301	1:50@A2
					REVISION
					1




PLANNING


CAIRN

The sizing of all structural and service elements must always be checked against the relevant engineer's drawings. No reliance should be placed upon sizing information shown on this drawing.

All areas are approximate and measured off preliminary drawings. They relate to the likely area of the building at the current state of the design and using the stated option either in accordance to client standards or the RICS Code of Measuring Practice, 6th Edition, RICS/ISVA. Any decisions to be made on the basis of these predictions, whether as to project viability, pre-letting, lease agreements or the like should include due allowances for the increases and decreases inherent in the design development and building process. Report all drawing errors, omissions and discrepancies to the architect.

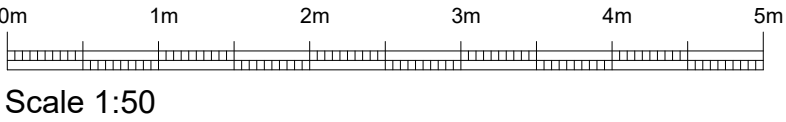

REV	DATE	DESCRIPTION	INT	PROJECT TITLE	
1	03/09/2023	PLANNING APPLICATION	RB	16 Park Avenue North	
				DRAWING TITLE	DRAWN
				Existing Front Elevation	CHECKED
				DRAWING NO.	SCALE
				25005_PL_0302	1: 50@A2
					REVISION
					1

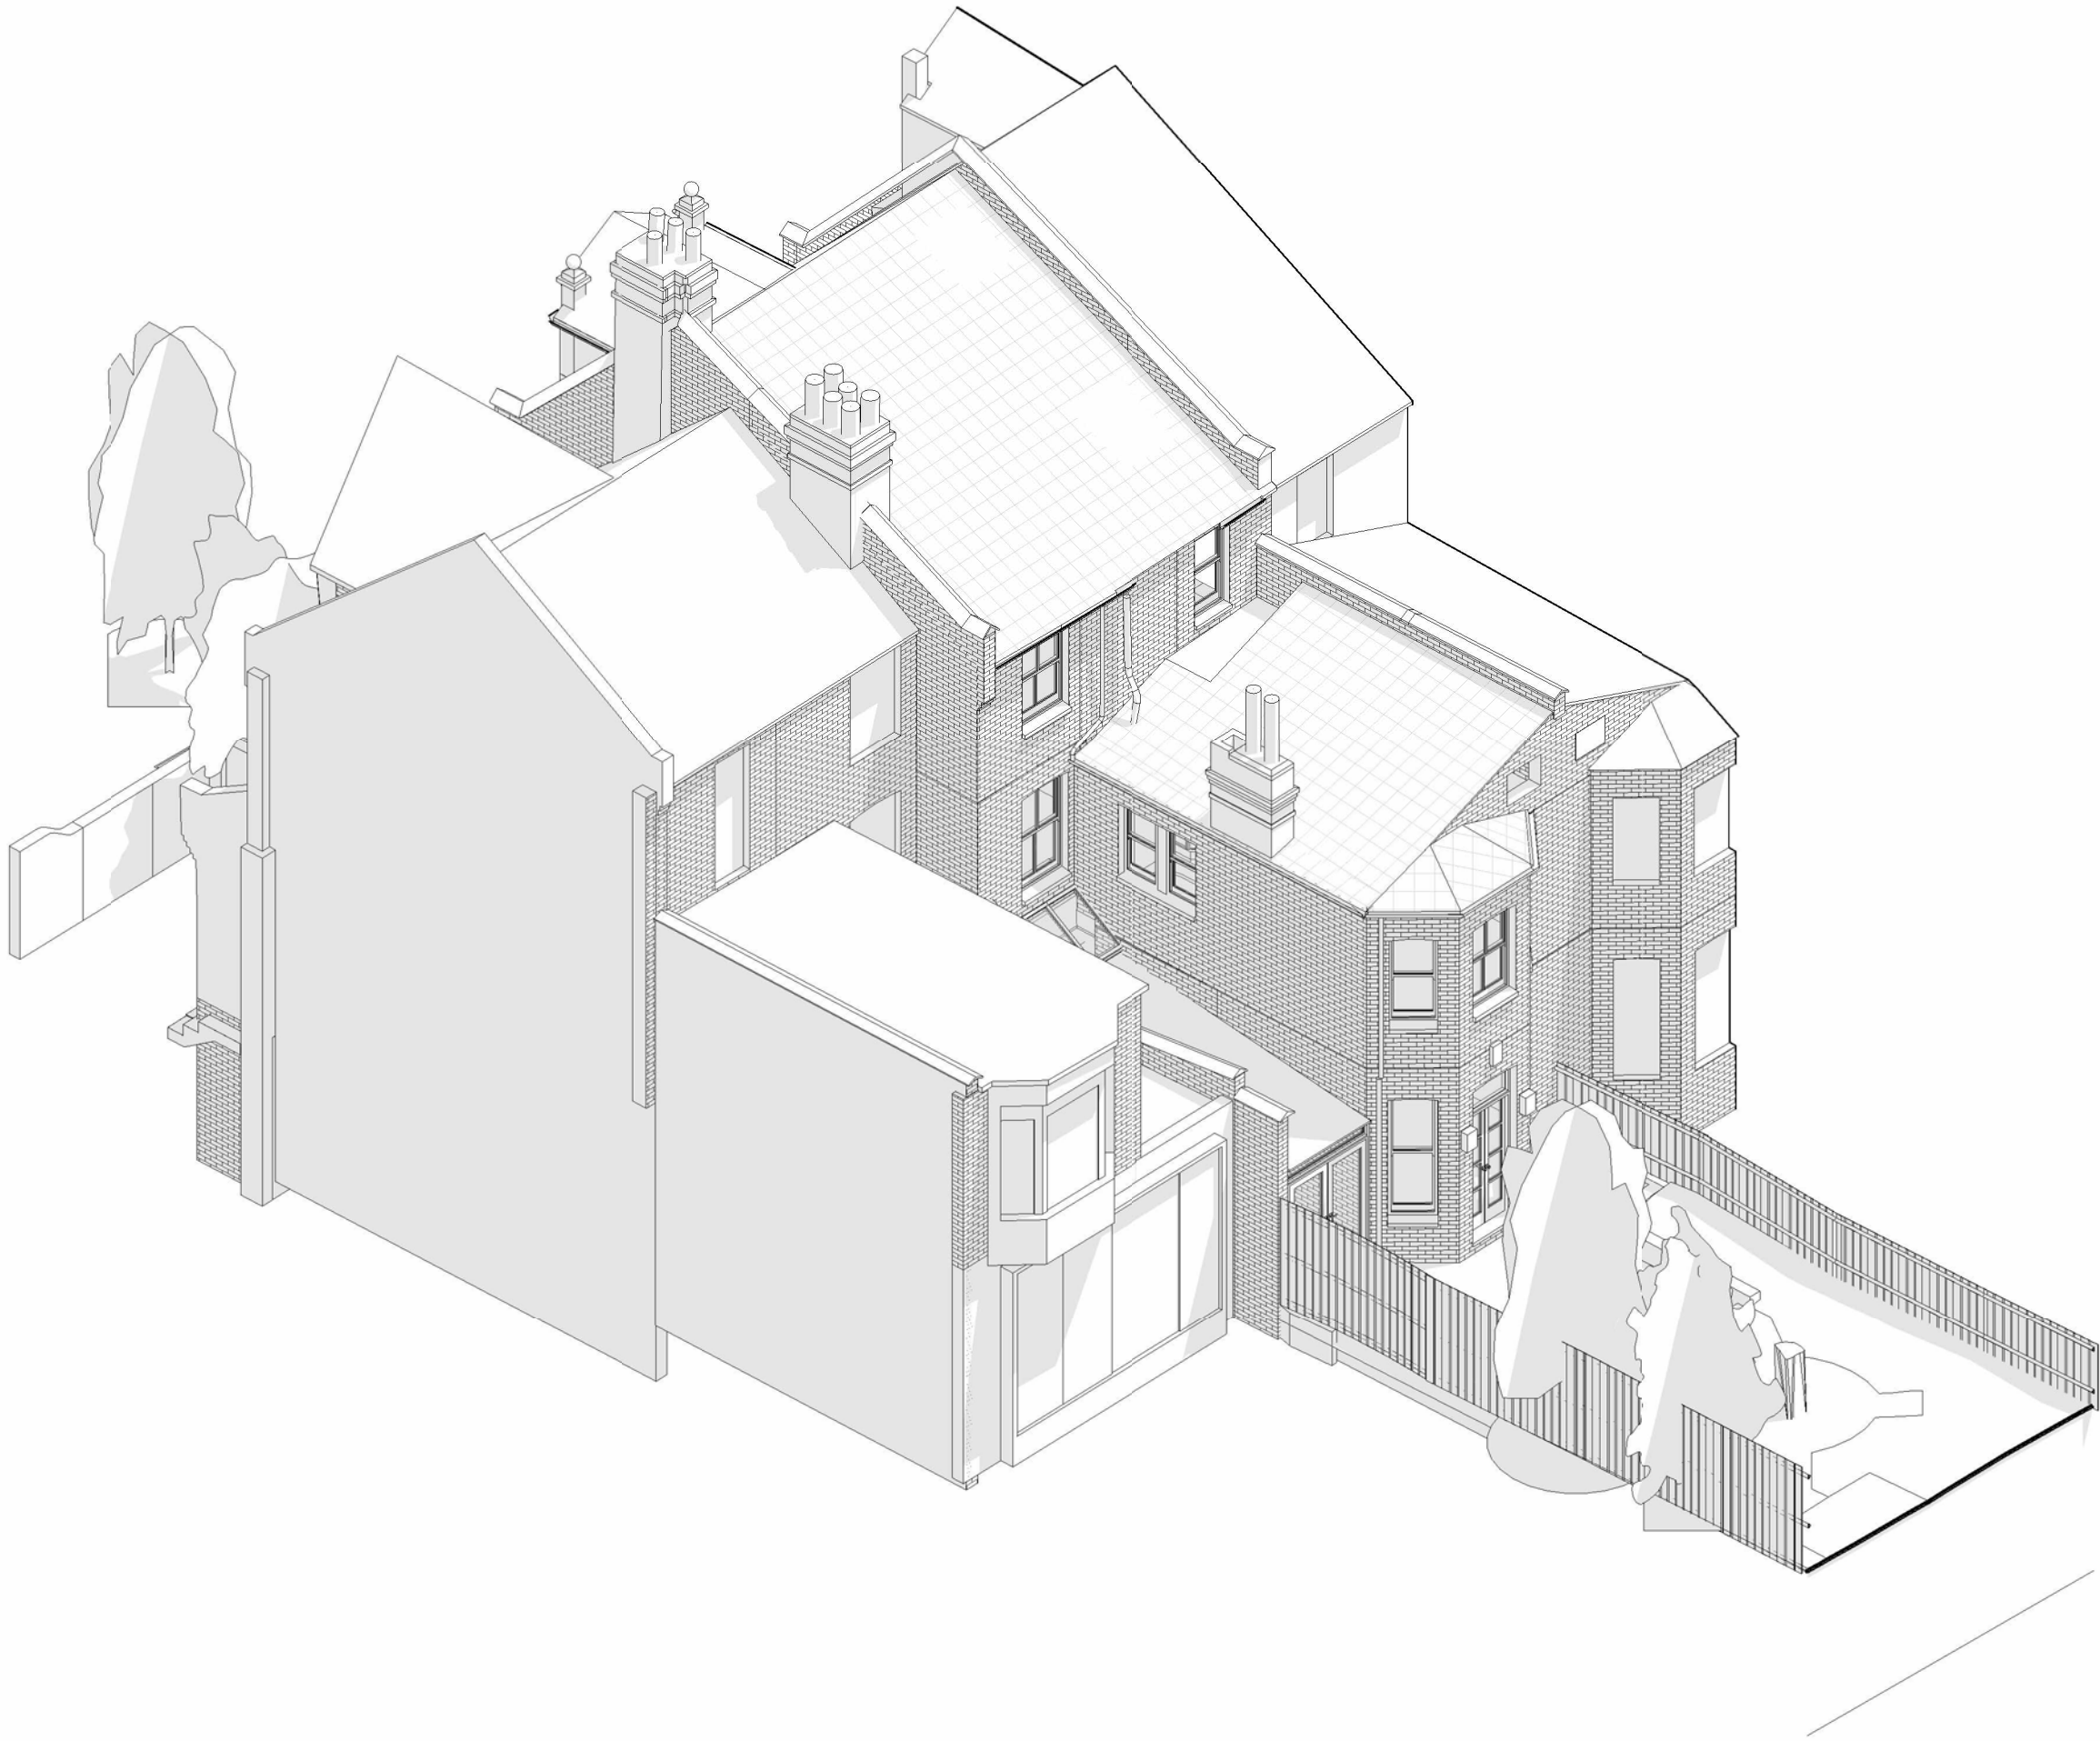

PLANNING

CAIRN

The sizing of all structural and service elements must always be checked against the relevant engineer's drawings. No reliance should be placed upon sizing information shown on this drawing.

All areas are approximate and measured off preliminary drawings. They relate to the likely area of the building at the current state of the design and using the stated option either in accordance to client standards or the RICS Code of Measuring Practice, 6th Edition, RICS/ISVA. Any decisions to be made on the basis of these predictions, whether as to project viability, pre-letting, lease agreements or the like should include due allowances for the increases and decreases inherent in the design development and building process. Report all drawing errors, omissions and discrepancies to the architect.

REV	DATE	DESCRIPTION	INT	PROJECT TITLE	
1	03/09/2023	PLANNING APPLICATION	RB	16 Park Avenue North	
2	10/02/2026	PLANNING APPLICATION		DRAWING TITLE	DRAWN
				Existing Axonometric View	CHECKED
				DRAWING NO.	SCALE
				25005 PL_0401	@A2
					REVISION
					1