




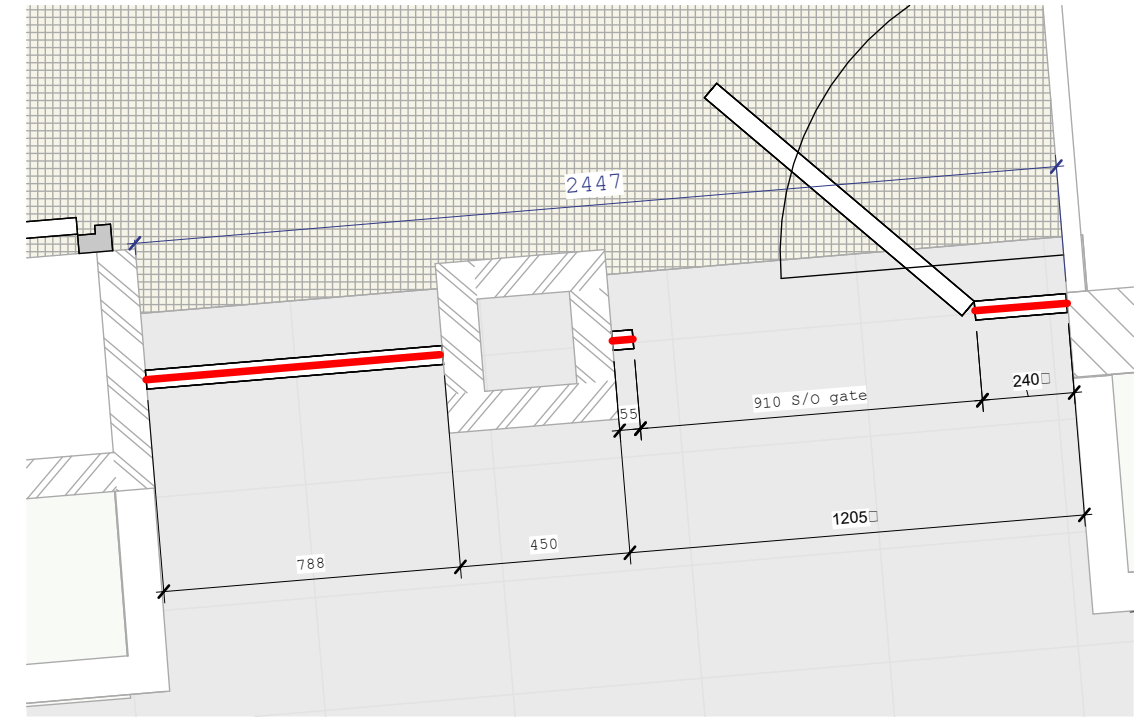

3 34-Front Entrance external railing Plan
1 : 20

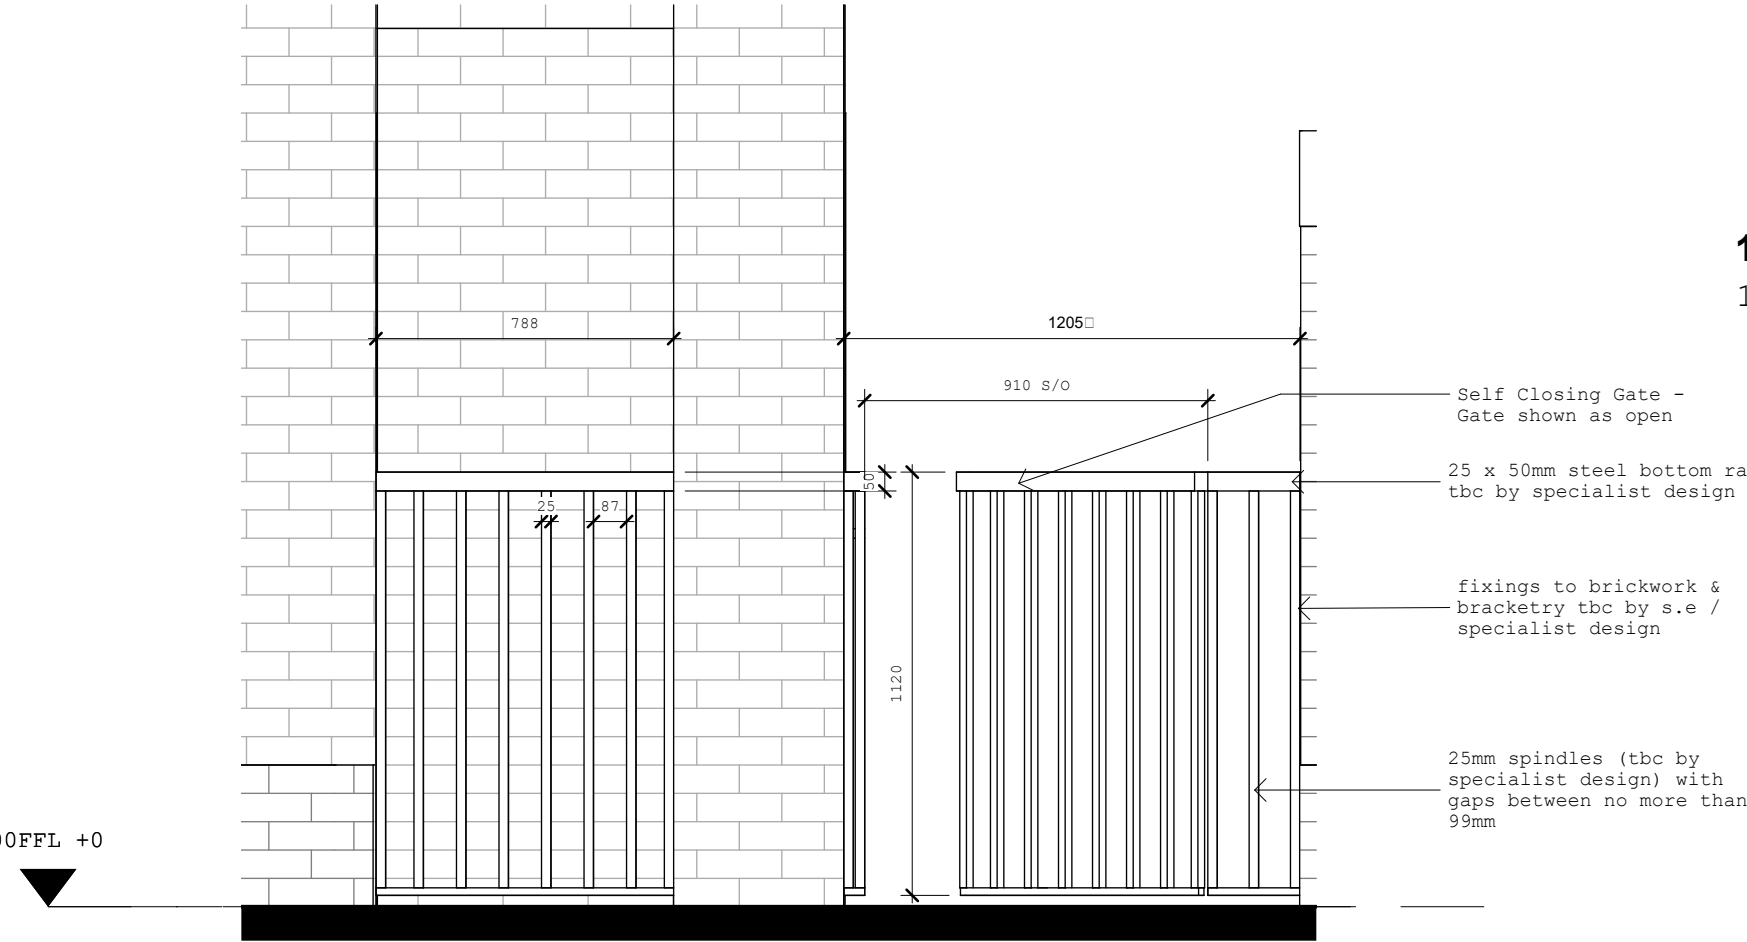

2 34- Front Elevation External Railing
1 : 20

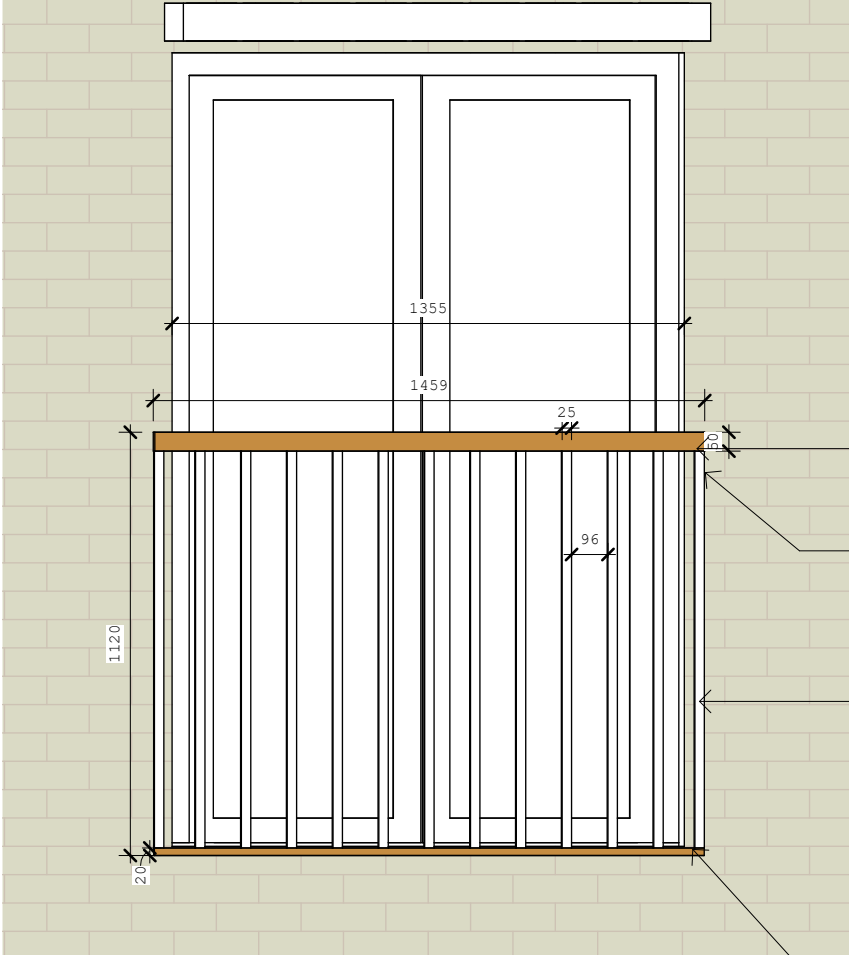

1 34-First Floor External Railing
1 : 20

LEGEND:
Railing

C2	18.02.26	SBD comments added
C1	05.11.25	Updated to C
R1	17.09.25	R1
P1	08.09.25	P

REV	DATE	DESCRIPTION
-----	------	-------------

Collaborating with:
AJC

Job: 1108A 34-10
Drawing: 1108A 34-10
Revision: C2

Project:
**Fiske Court,
Landsdowne Road**

Drawing:
Extenal Railing

Date:
18.02.26

Status:
IP

Drawn By:
FJ

Checked By:
IP


colony


RIBA
Chartered Practice

Colony Architects Ltd.
The Wine Store, Brewery
Court, Theale, Reading, RG7 5AJ
+44 (0)118 380 0328
hello@colonyarchitects.com
colonyarchitects.com