



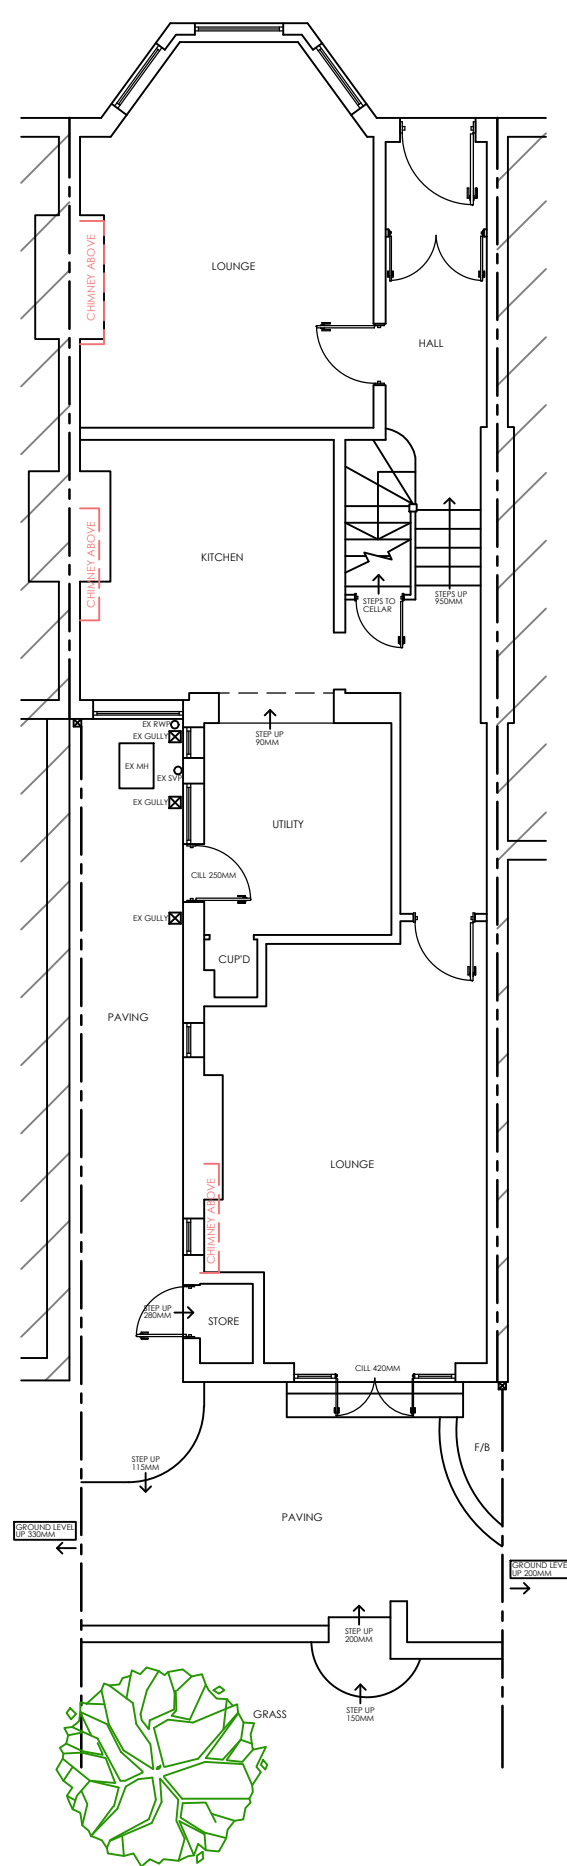

EXISTING GROUND FLOOR PLAN 1:100

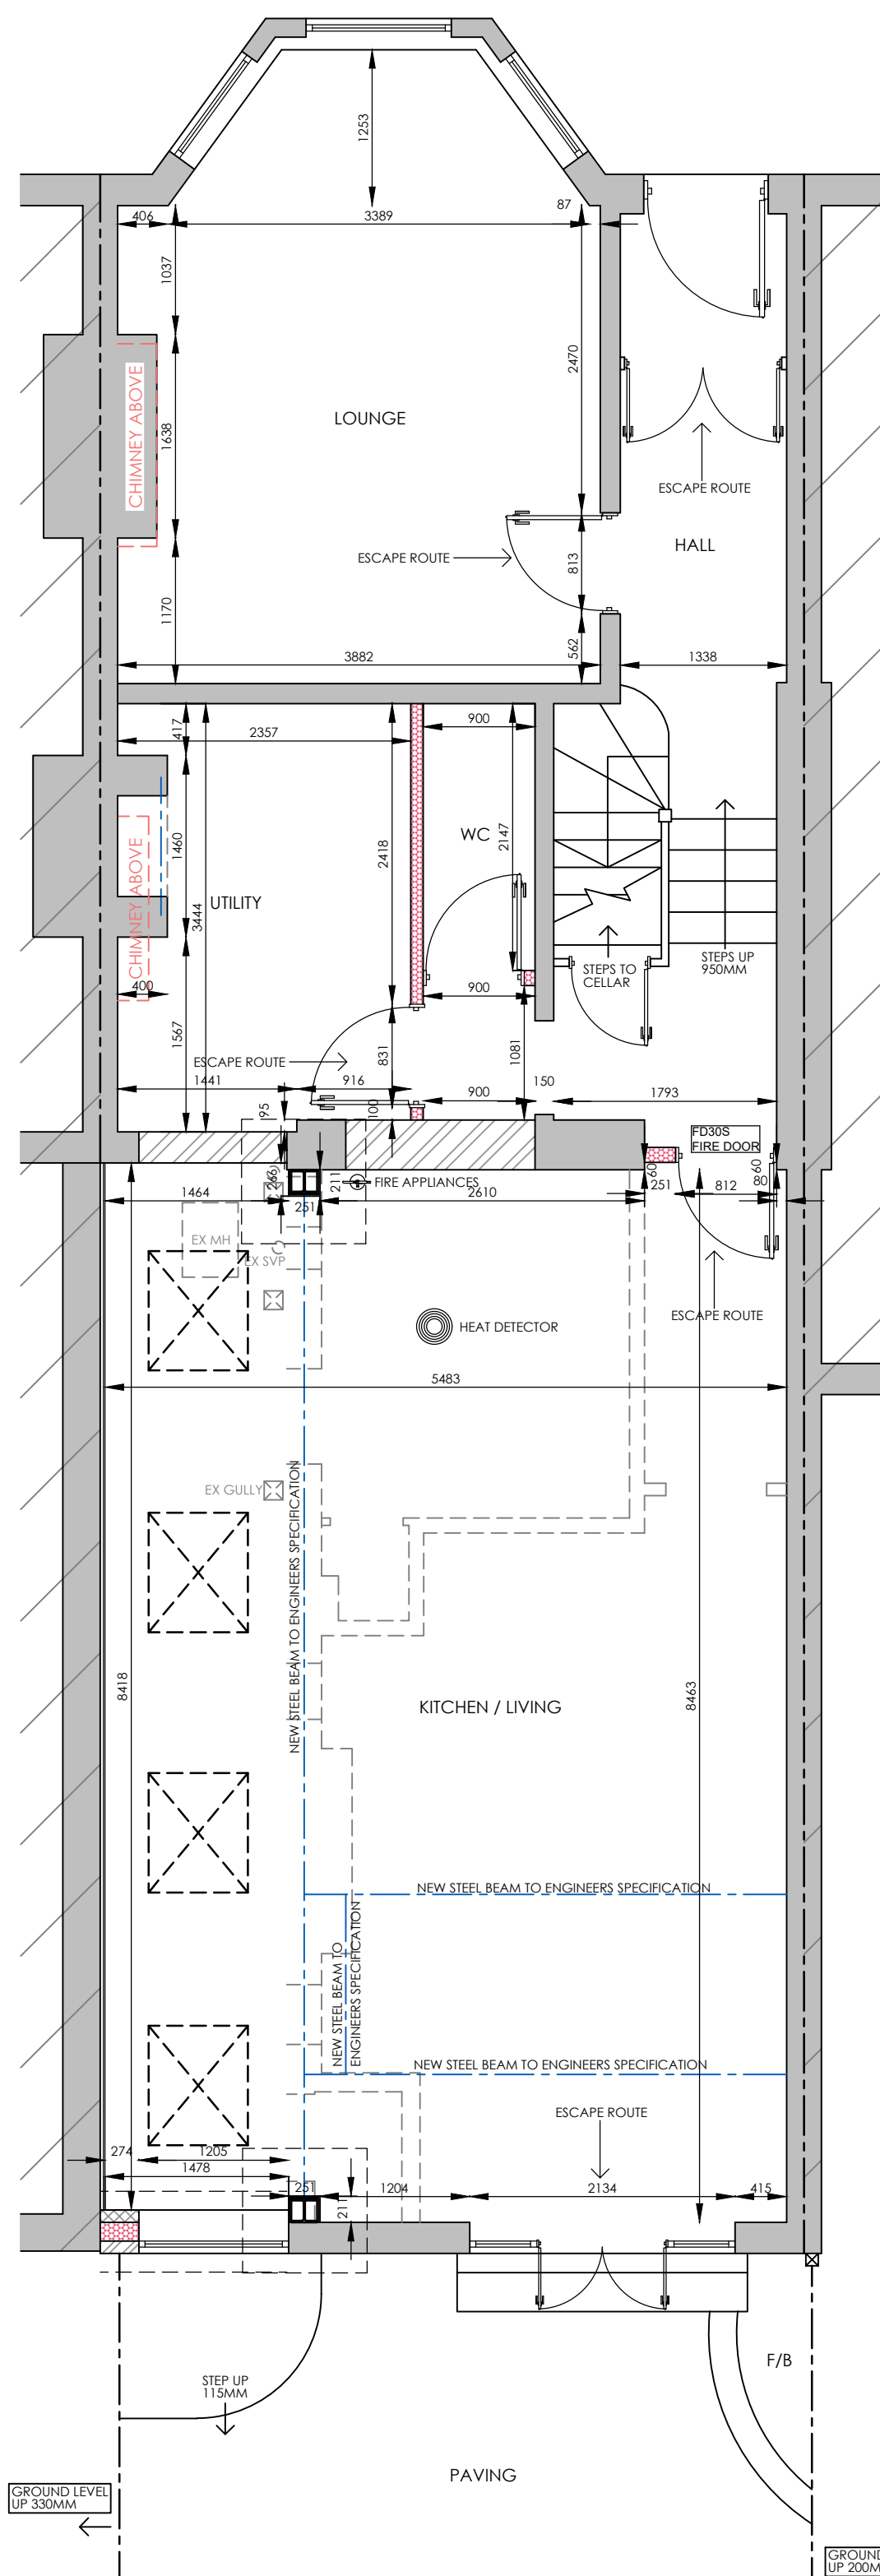


PROPOSED GROUND FLOOR PLAN 1:50




EXISTING SIDE ELEVATION 1:100



PROPOSED SIDE ELEVATION 1:100

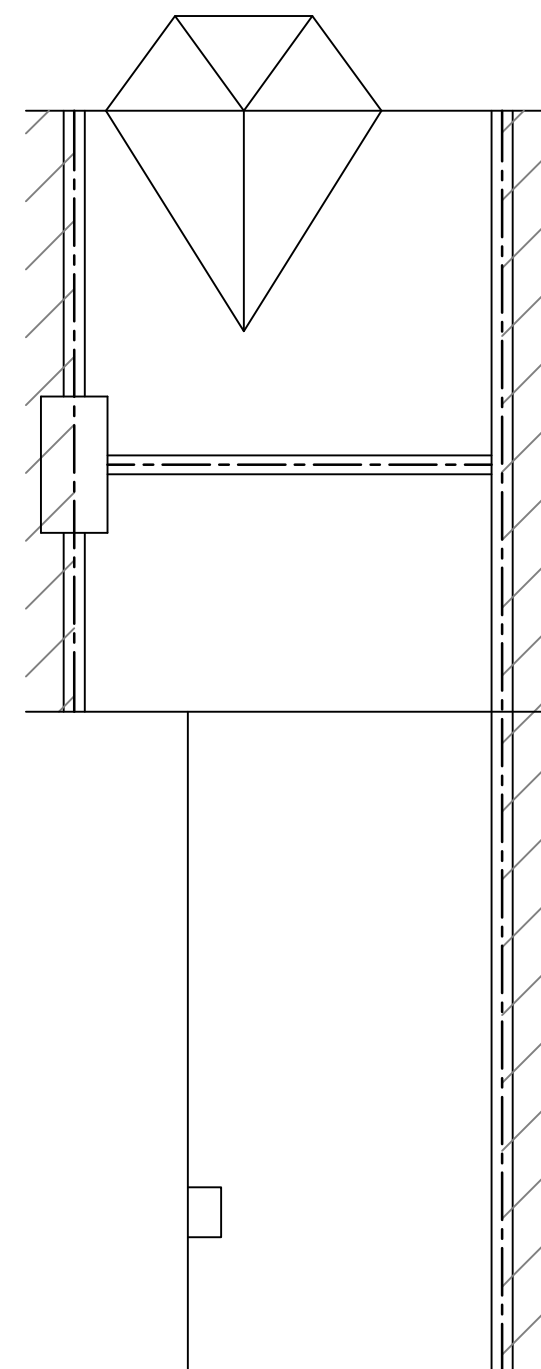

EXISTING ROOF PLAN 1:100

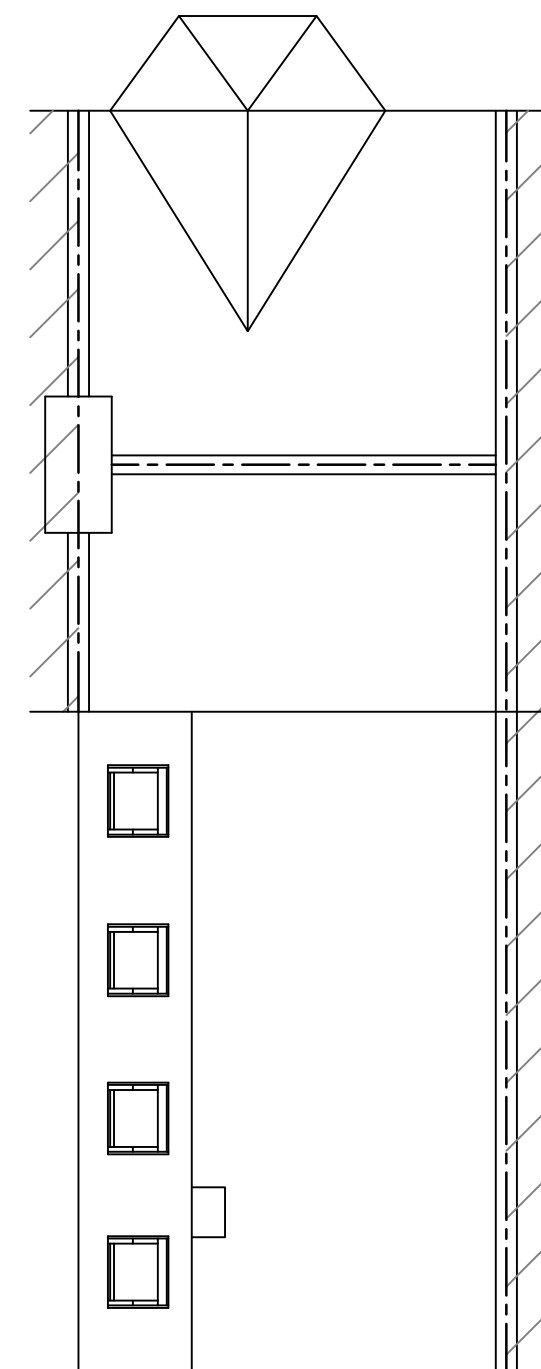

PROPOSED ROOF PLAN 1:100




EXISTING REAR ELEVATION 1:100




PROPOSED REAR ELEVATION 1:100



SITE LOCATION PLAN 1:1250

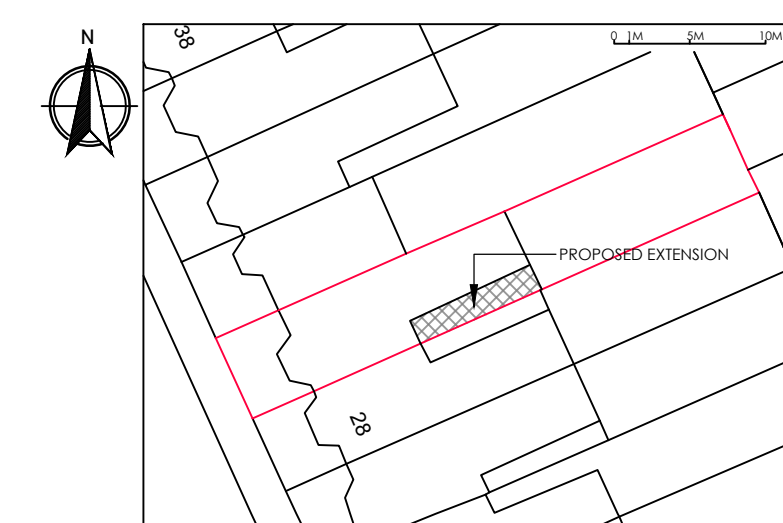

BLOCK PLAN 1:500

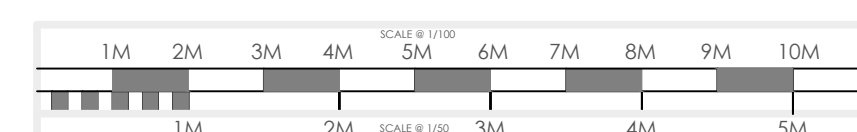

- plusrooms
HOME EXTENSIONS
- KITCHEN EXTENSIONS
 - LOFT CONVERSIONS
 - REFURBISHMENTS

REV DATE	DETAIL	P/C/DRN
04/02/26	MEASURED SURVEY DRAWN	P/CRN
16/02/26	CLIENTS AMENDMENTS	P/DB
18/02/26	PLANNING SUBMISSION	P/DB

DRAWING :
EXISTING AND PROPOSED FLOOR PLANS AND ELEVATIONS

DATE :	PROJECT :
FEB 26	PROPOSED SINGLE STOREY REAR EXTENSION
SCALE @ A1:	CLIENT :
VARIES	MR & MRS BLOCK
DRAWING No.	CLIENT ADDRESS :
P26-02.1	30 WINDERMERE ROAD LONDON N10 2RE

ALL PLANS TO BE CHECKED BY CONTRACTORS FOR ACCURACY AND DIMENSIONS BEFORE WORK ON SITE. ANY CHANGES MUST BE RELAYED TO DESIGNER.
ANY BUILDING WORKS MUST BE APPROVED BY THE LOCAL AUTHORITY BEFORE WORKING BEGINS. ANY CHANGES MUST BE RELAYED TO DESIGNER.
THIS DRAWING IS THE PROPERTY OF PLUSROOMS. IT IS TO BE USED ONLY FOR THE PROJECT AND NOT BE REPRODUCED OR USED FOR ANY OTHER PROJECT WITHOUT THE WRITTEN
CONSENT OF PLUSROOMS. ANY REVISIONS TO THIS DRAWING MUST BE APPROVED BY PLUSROOMS. ANY REVISIONS TO THIS DRAWING MUST BE APPROVED BY PLUSROOMS.
FORM AND APPROVAL COST TO THE CLIENT.

