


Note:
Flat Entrance Doors to be 60 Min Fire Rated.
Communal Doors to be 60 Min Fire Rated.

All other internal Doors to be 30Min Fire rated.
(TBC with Building Control)

General Notes:	
1.	All dimensions to be verified on site prior to commencement of any working drawings or commencing work on site
2.	All drawings to be read in conjunction with structural engineer + M&E engineer's drawings and specifications
3.	Refer to acousticians report for partition DN requirements
4.	Refer to fire strategy report for fire strategy requirements
5.	Refer to RCP plans & lighting consultant package
6.	Refer to floor finishes plans for floor types
7.	Refer to wall finish & wall type plans for wall finishes & partitions
8.	Contractor to provide spacelab with materials for approval & sign off prior to construction
9.	For contravision to atrium see elevations
10.	Read in conjunction finishes, lighting & door schedules, & NBS specification

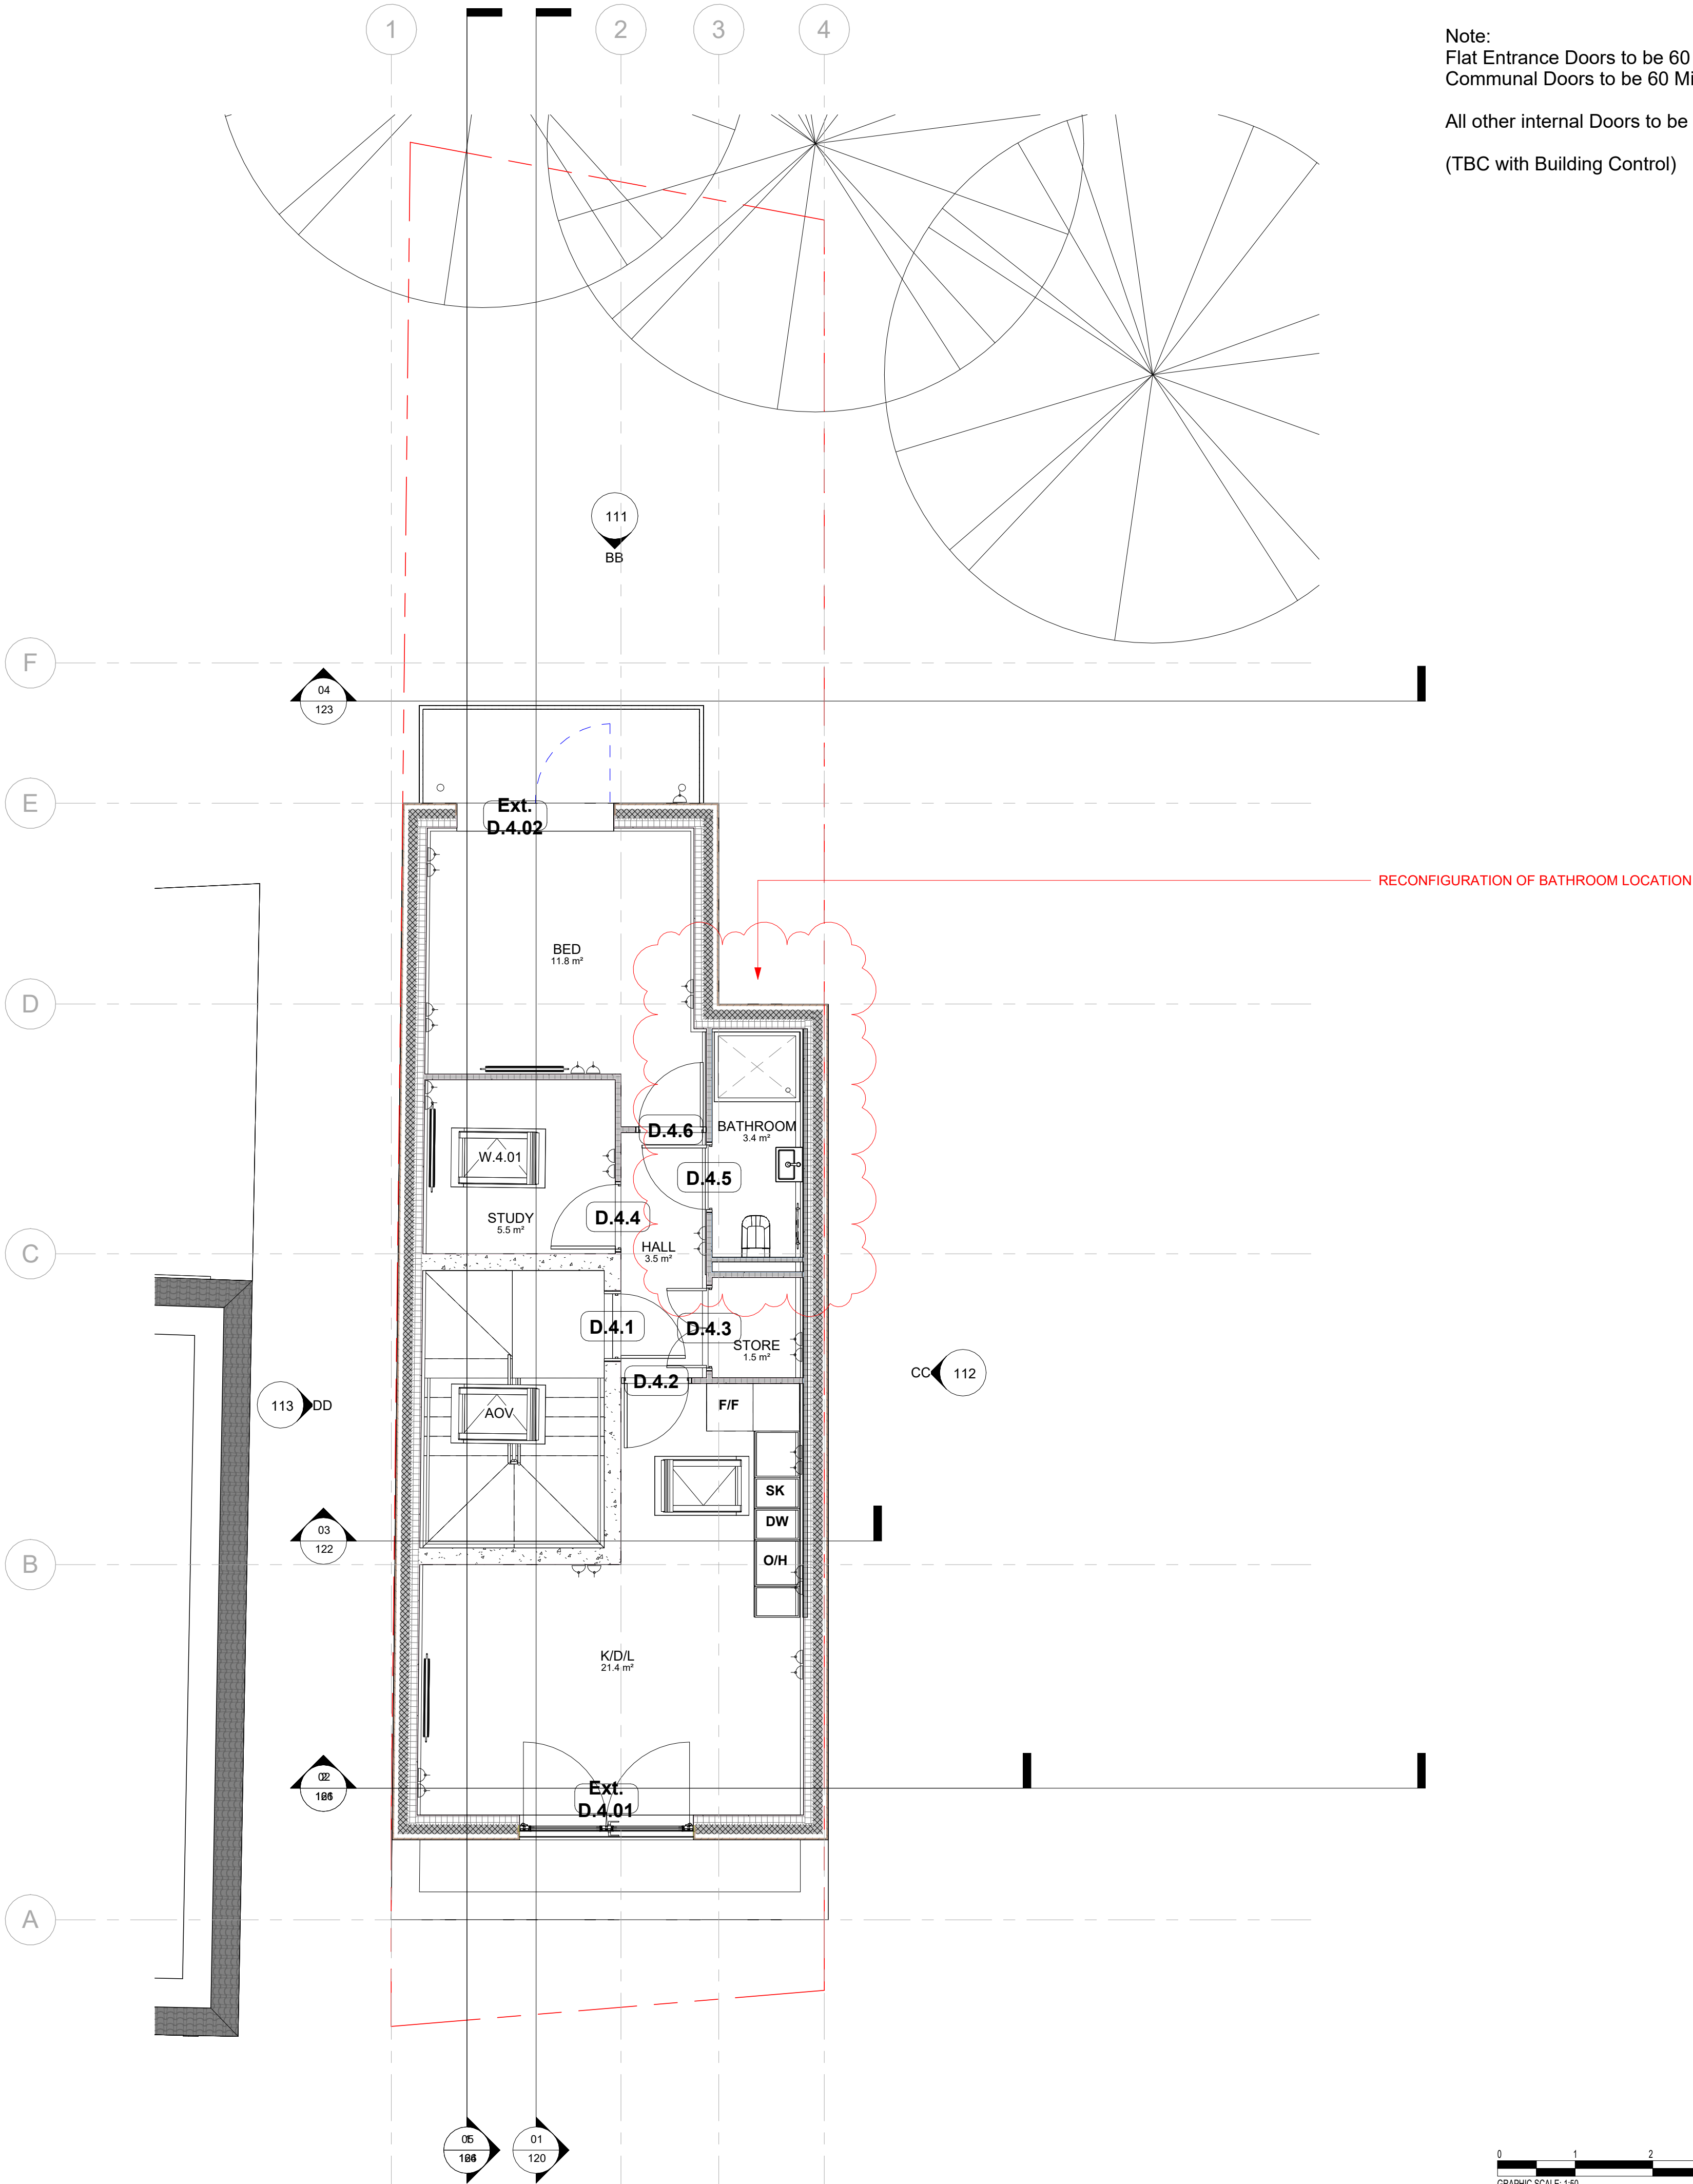

Rev.	Date	Details	By
A	08.01.26	Planning Amendment	JB

Client
Owner

Project Name
120 Archway

Drawing Title
Proposed GA & Setting Out Plan -
Fourth Floor

Status
INFORMATION

Scale As indicated@ A1	Drawn by Author
Date 17.11.25	Checked by Checker
Drawing Number 24040 - GA - 104	Revision A

This drawing is copyright. Do not scale off dimensions.
All dimensions are to be checked on site by contractor.
Contractor to report any dimensional discrepancies, errors
or omissions prior to commencing in site.