

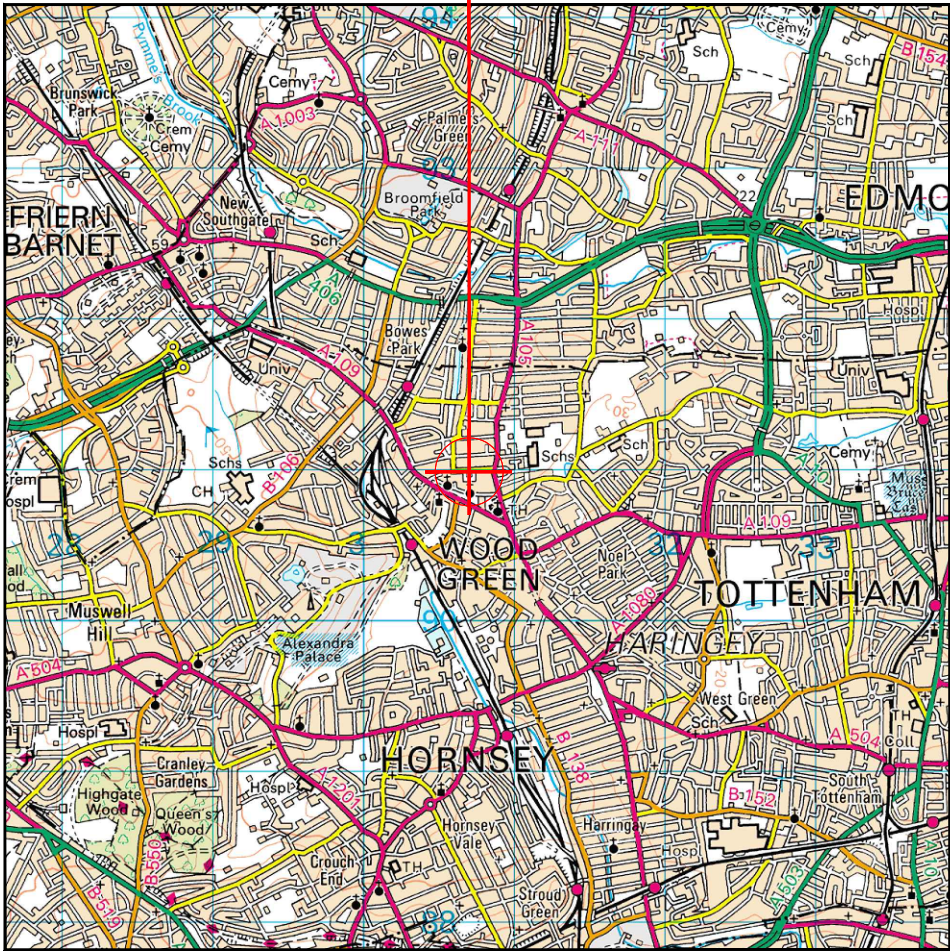


SITE LOCATION

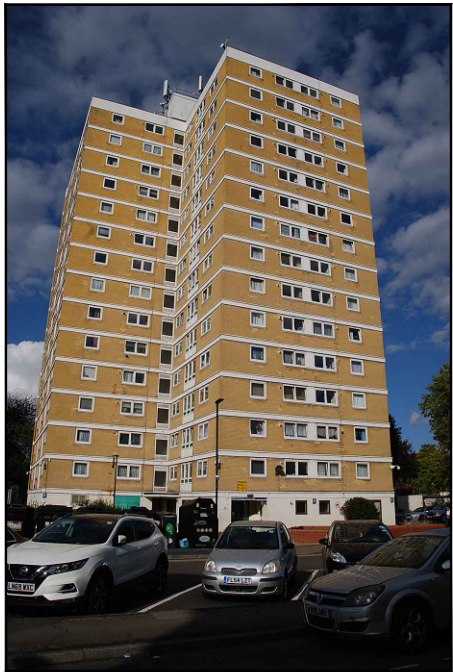


Reproduced by permission of Ordnance Survey on behalf of the
Controller of His Majesty's Stationery Office
All rights reserved. © Crown Copyright licence no. 100035120

SITE AREA PLAN

 

SITE PHOTOGRAPH

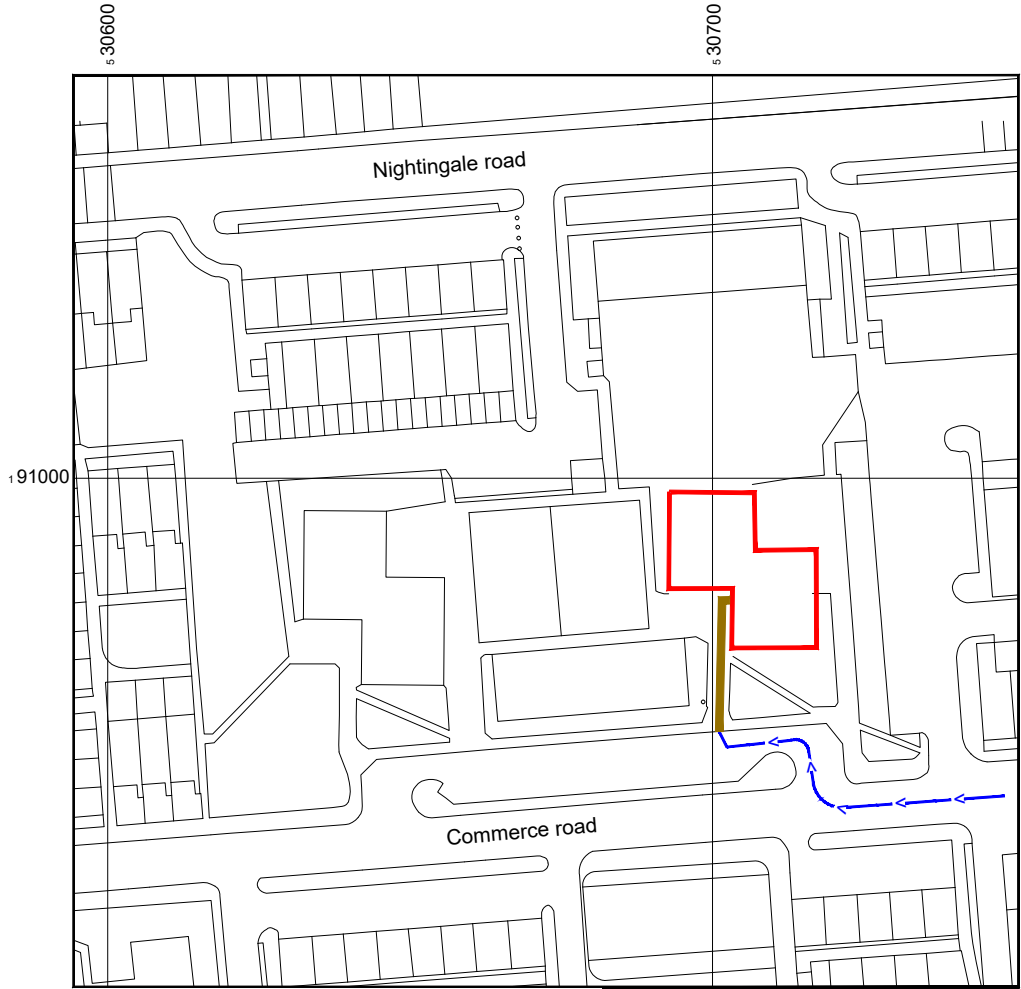


Reproduced by permission of Ordnance Survey on behalf of the
Controller of His Majesty's Stationery Office
All rights reserved. © Crown Copyright licence no. 100035120

NGR E: 530705 N: 190985

W3W: bubble.needed.closed

SITE LOCATION PLAN

 

NOTES:

1. ALL DIMENSIONS IN MM UNLESS OTHERWISE NOTED.

Demise:



Access Route To Site:



Access Route:



JVCO ID - H3024762P

Master:	Project:	Purpose of Issue:	Issue:
M001	3UK Churchill	Detailed Design	A1
Date:	23.02.2026	Revision / Upgrade Description:	
Drawn:	EMF	Detailed Design	
Checked:	JS		
Approved:	CR		



Hutchison 3G UK Limited
Green Park, 450 Longwater Avenue
Reading, RG30 3UR
Tel: 01628 765 000
Fax: 01628 765 001

H3G Base Station Information line:
0845 6043000
Available 8am-8pm Monday to Friday

Design Consultant:



WHP Telecoms
Unit 1 Maple Park,
Low Fields Avenue, Leeds
LS12 6HH

Tel: 01133023550
e-mail: info@whptelecoms.com

Site Name:
THOMAS HARDY HOUSE

Site ID:
503600

Address:
THOMAS HARDY HOUSE (HIROSS)
COMMERCE ROAD
WOOD GREEN NORTH
LONDON N22 WOOD GREEN
N22 8EF


Title:
002 SITE LOCATION PLAN

Project:
3UK CHURCHILL


Purpose of Issue:
DETAILED DESIGN

EE Cell ID:	MBNL Cell ID:	H3G Cell ID:
90544	HGY013	N0115

File name:
HGY013_90544_N0115_H3G_NNS_DDD_A1

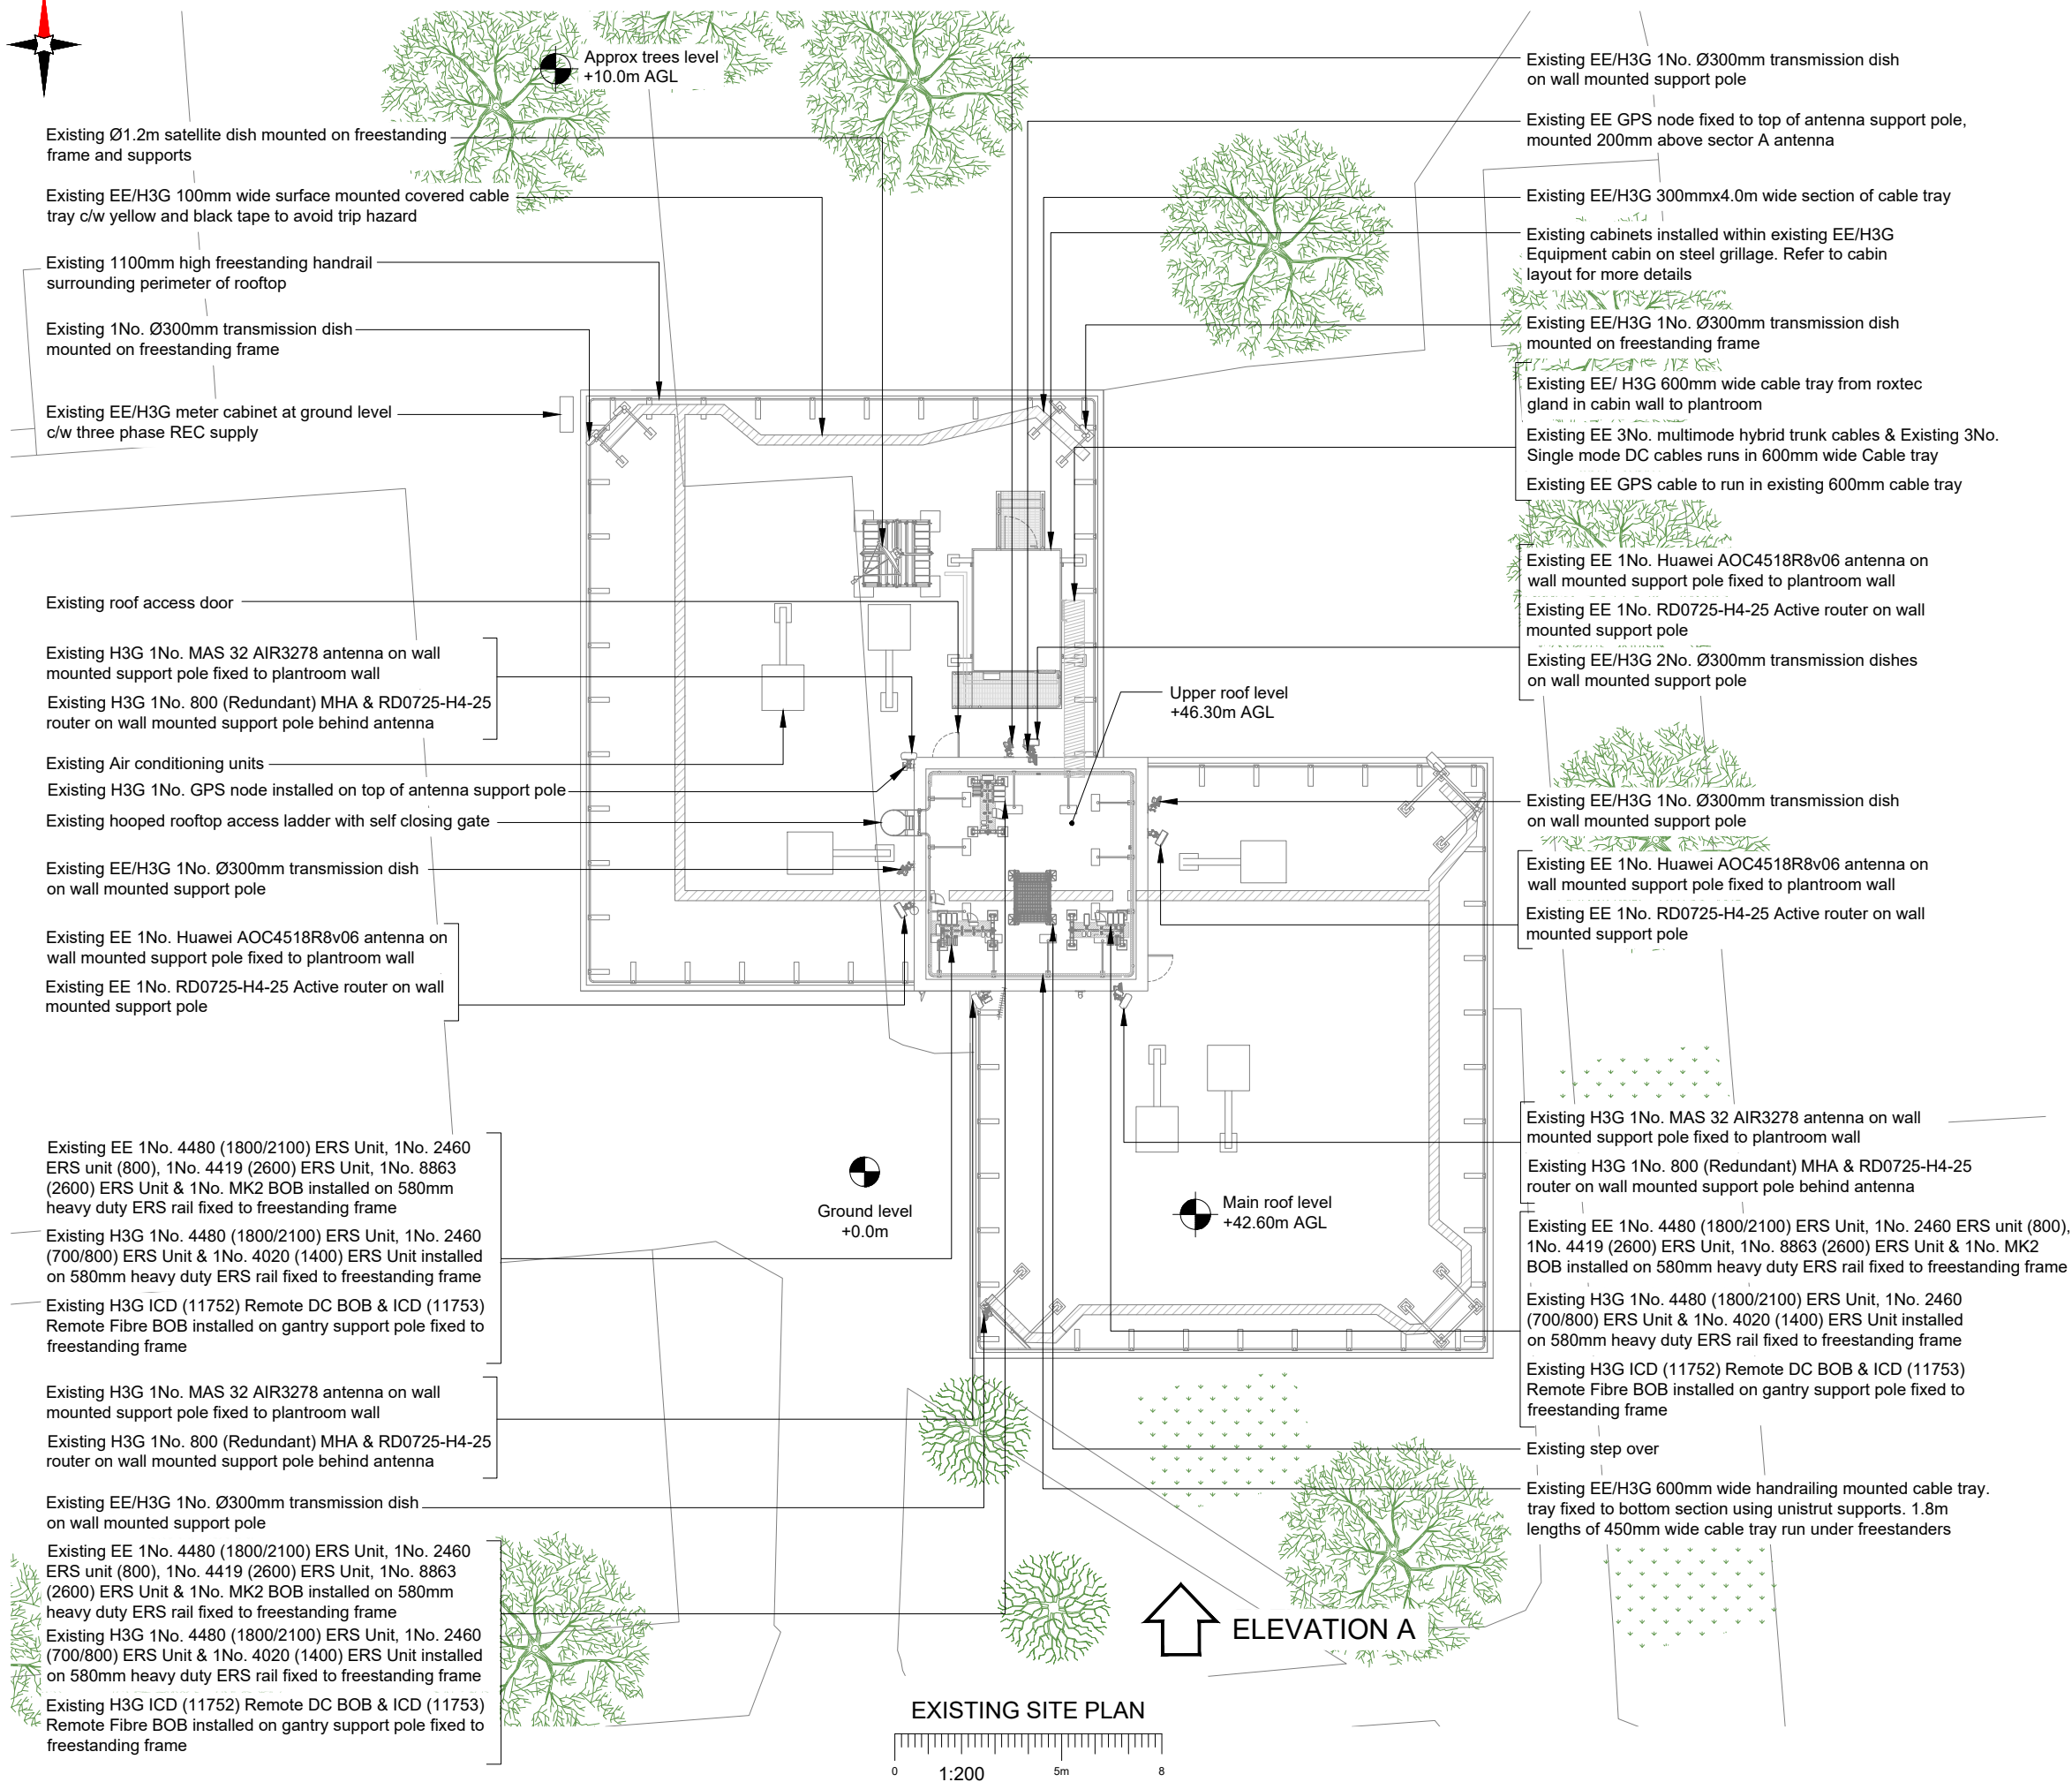

File name:	HGY013 90544 N0115 H3G NNS DDD A1
------------	-----------------------------------

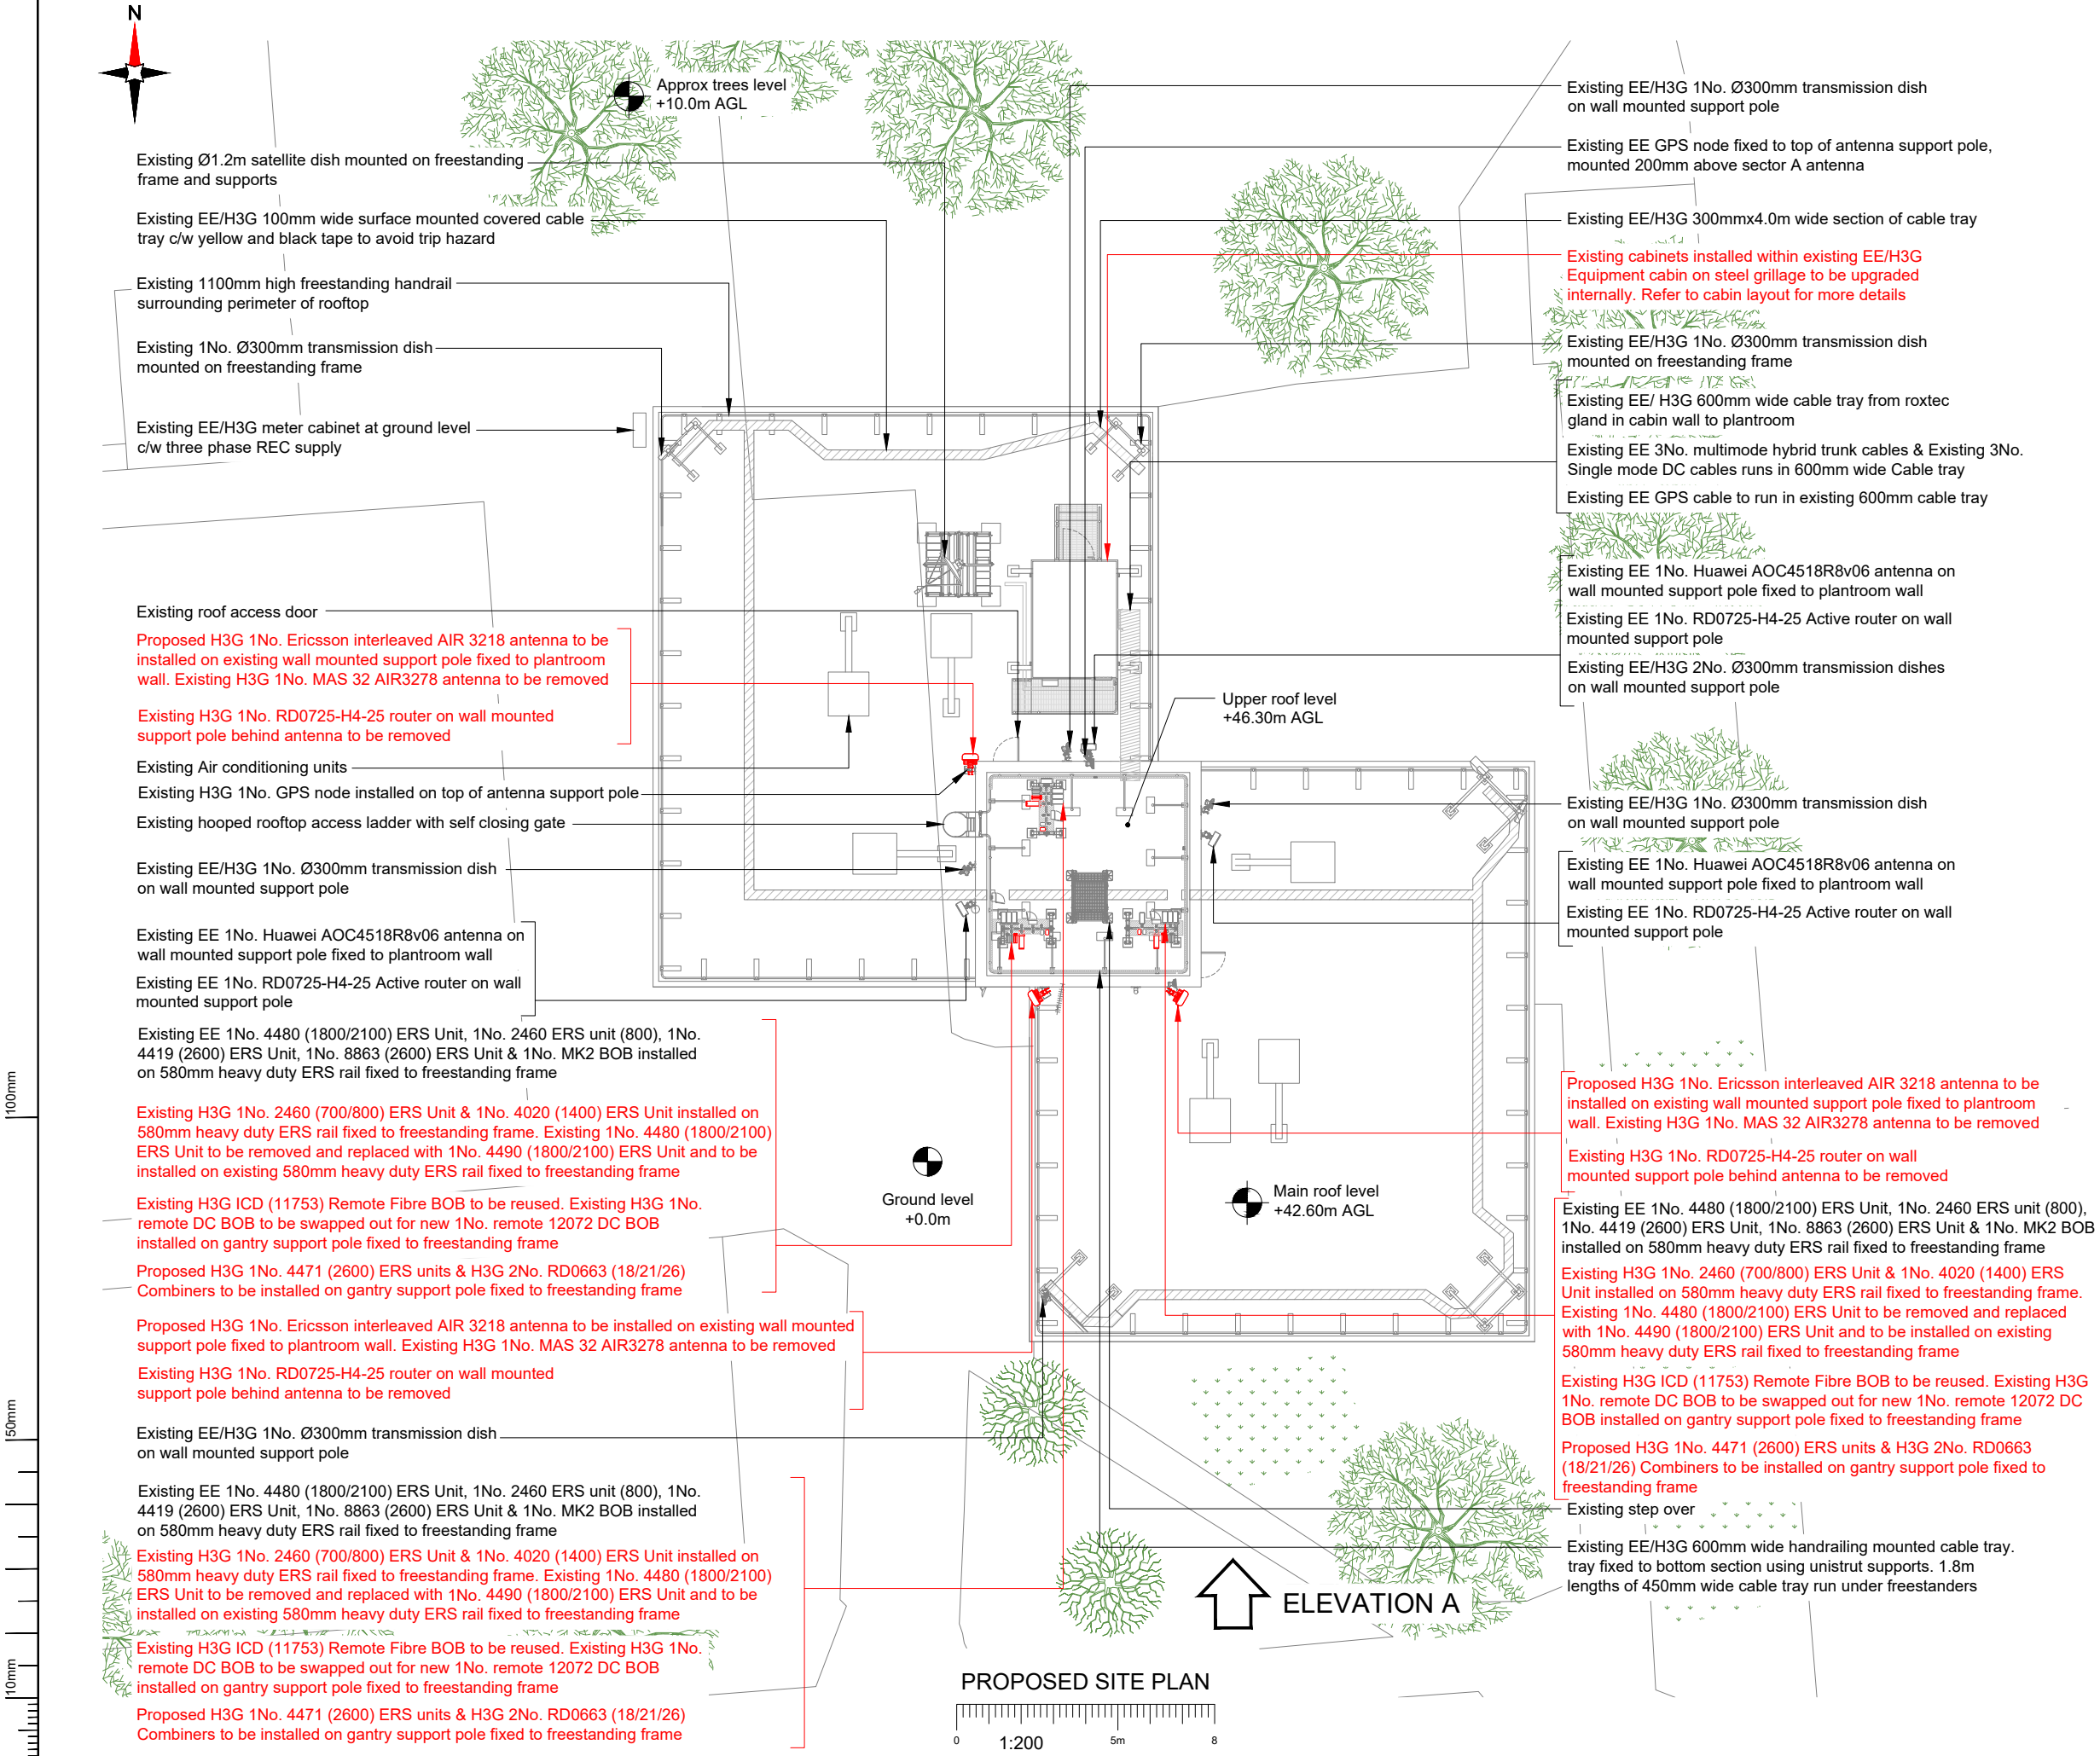

NOTES:

1. ALL DIMENSIONS IN MM UNLESS OTHERWISE NOTED.

JVCO ID - H3024762P

Master:	Project:	Purpose of Issue:	Issue:
M001	3UK Churchill	Detailed Design	A1
Date:	23.02.2026	Revision / Upgrade Description:	
Drawn:	EMF	Detailed Design	
Checked:	JS		
Approved:	CR		



Hutchison 3G UK Limited
Green Park, 450 Longwater Avenue
Reading, RG30 3UR
Tel: 01628 765 000
Fax: 01628 765 001

H3G Base Station Information line:
0845 6043000
Available 8am-8pm Monday to Friday

Design Consultant:



WHP Telecoms
Unit 1 Maple Park,
Low Fields Avenue, Leeds
LS12 6HH

Tel: 01133023550
e-mail: info@whptelecoms.com

Site Name:

THOMAS HARDY HOUSE

Site ID:

503600

Address:

THOMAS HARDY HOUSE (HIROSS)
COMMERCE ROAD
WOOD GREEN NORTH
LONDON N22 WOOD GREEN
N22 8EF

Title:

150 PROPOSED SITE PLAN

Project:

3UK CHURCHILL

Purpose of Issue:


DETAILED DESIGN

EE Cell ID:	MBNL Cell ID:	H3G Cell ID:
90544	HGY013	N0115

File name:

HGY013_90544_N0115_H3G_NNS_DDD_A1

100mm
50mm
10mm

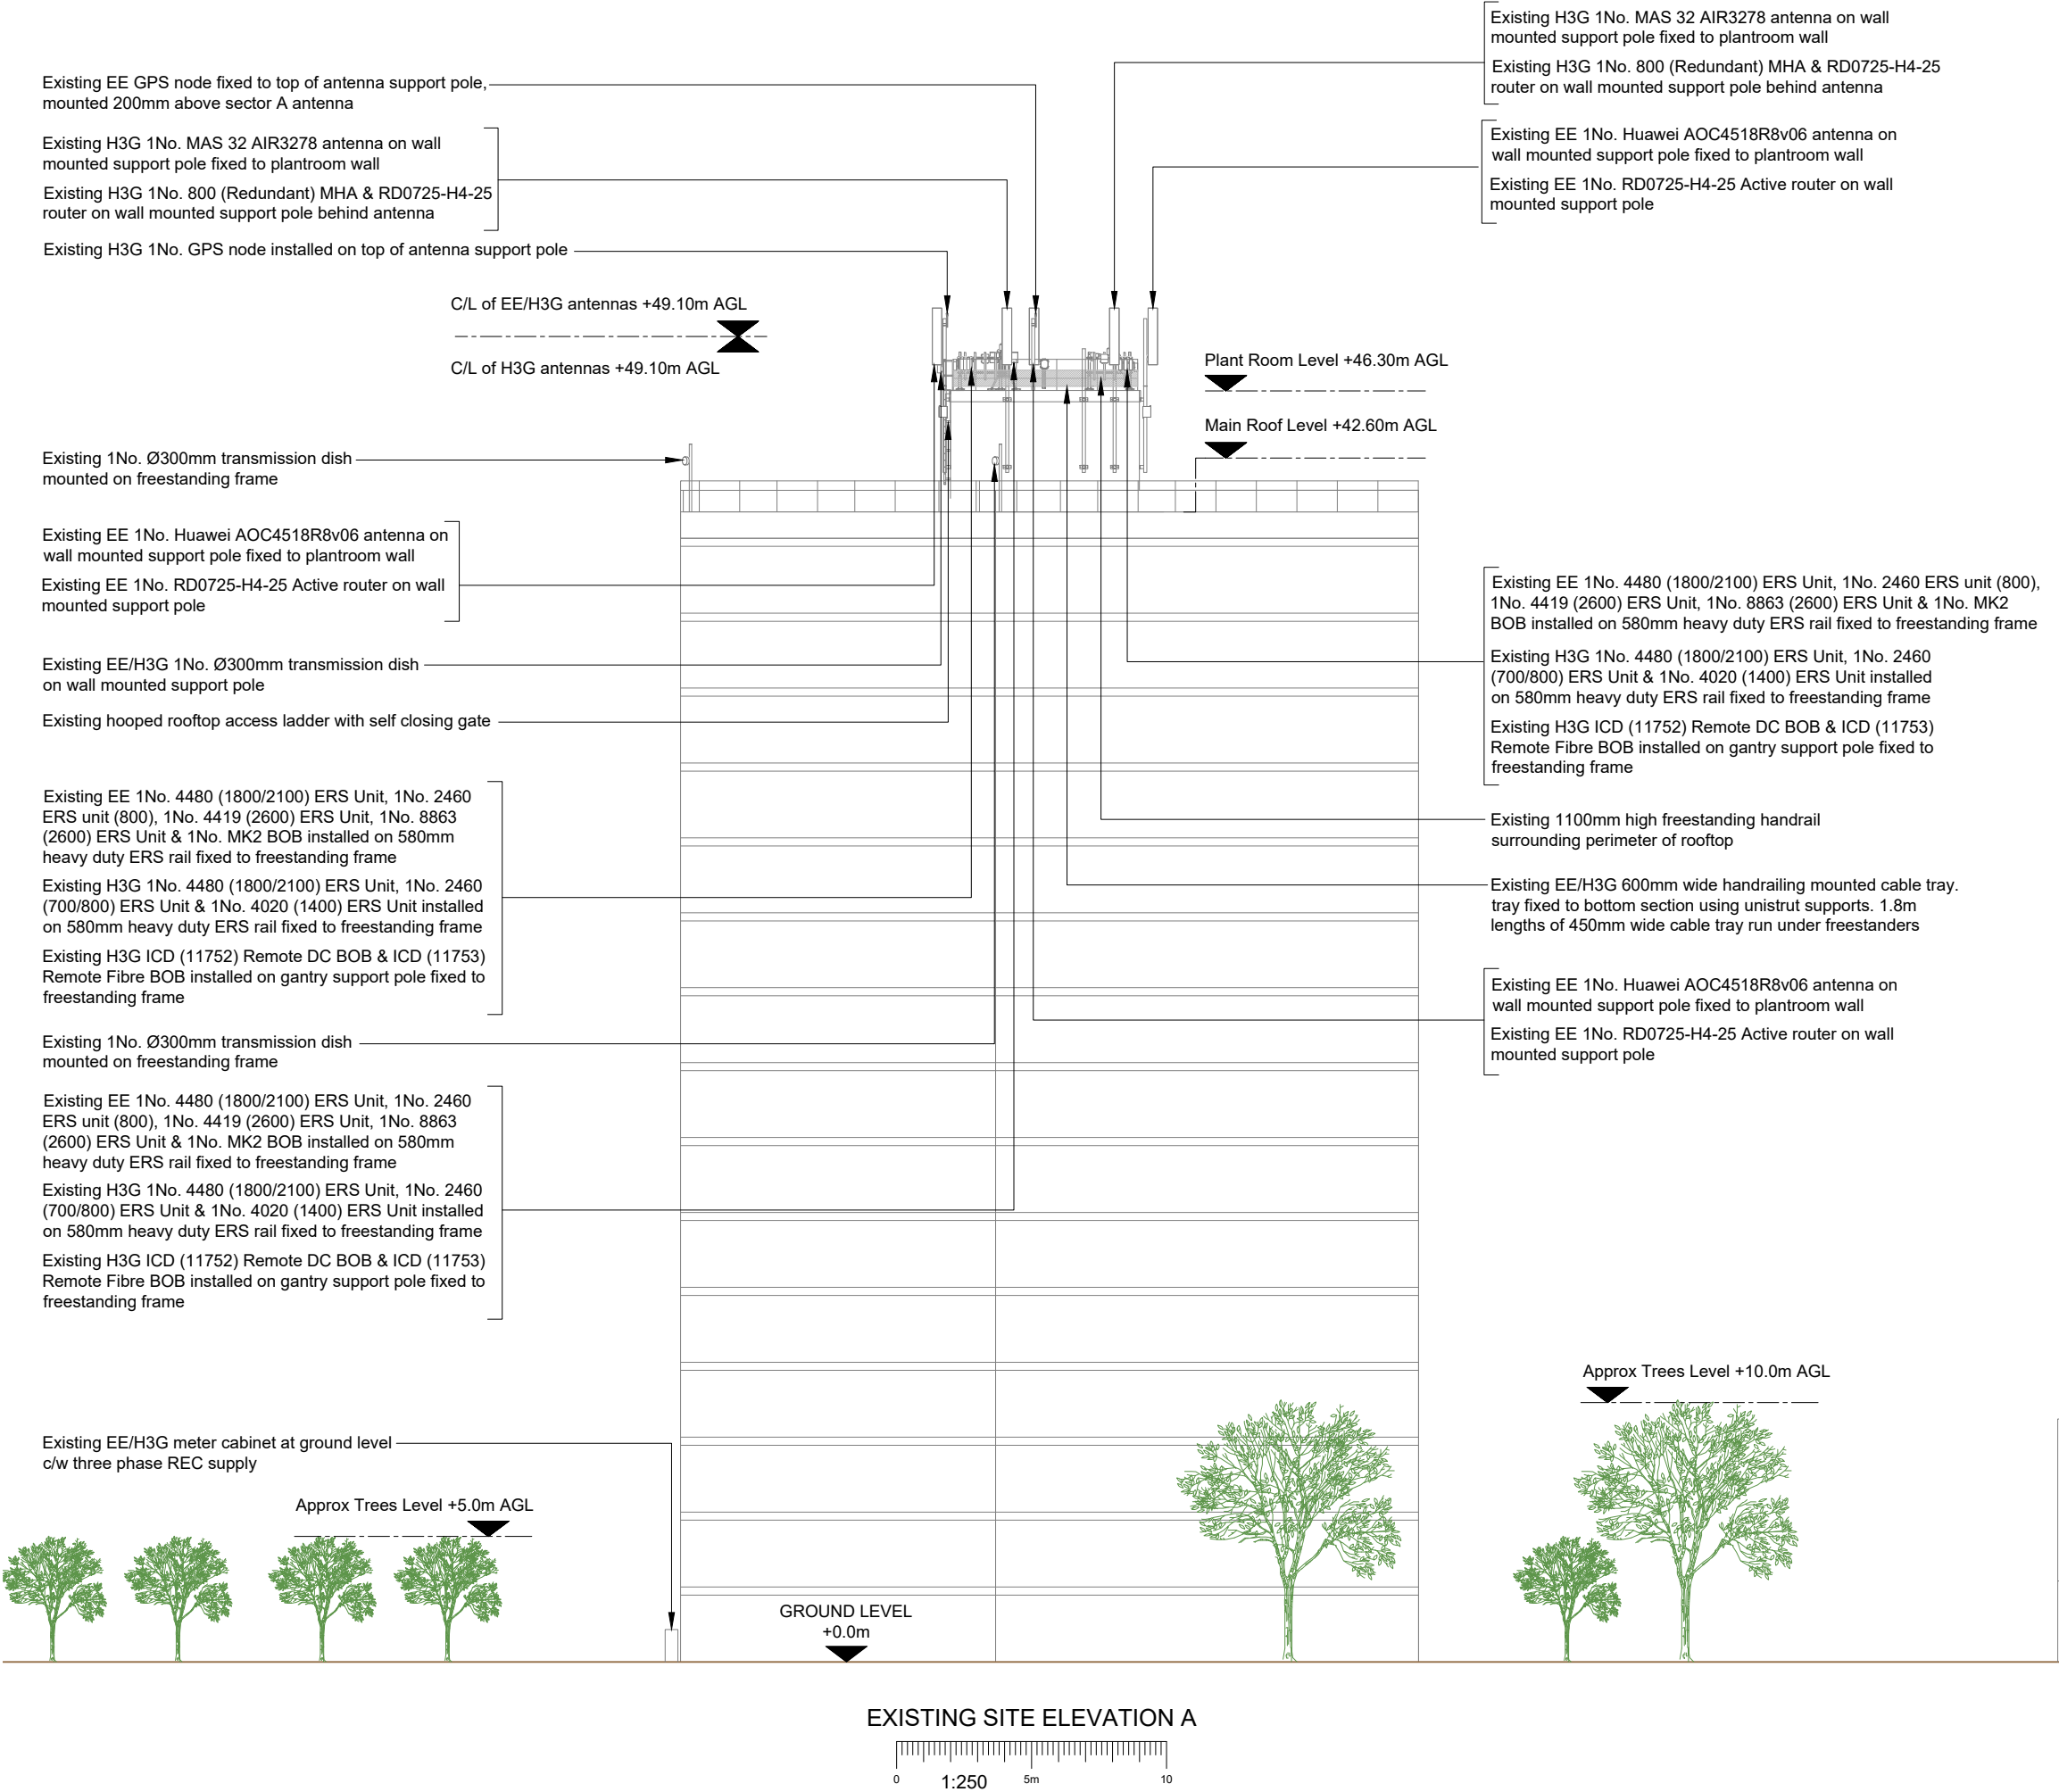

NOTES:

1. ALL DIMENSIONS IN MM UNLESS OTHERWISE NOTED.

JVCO ID - H3024762P

Master:	Project:	Purpose of Issue:	Issue:
M001	3UK Churchill	Detailed Design	A1
Date:	23.02.2026	Revision / Upgrade Description:	
Drawn:	EMF	Detailed Design	
Checked:	JS		
Approved:	CR		

Hutchison 3G UK Limited

Green Park, 450 Longwater Avenue

Reading, RG30 3UR

Tel: 01628 765 000

Fax: 01628 765 001

H3G Base Station Information line:

0845 6043000

Available 8am-8pm Monday to Friday

Design Consultant:

WHP Telecoms

Unit 1 Maple Park,

Low Fields Avenue, Leeds

LS12 6HH

Tel: 01133023550

e-mail: info@whptelecoms.com

Site Name:

THOMAS HARDY HOUSE

Site ID:

503600

Address:

THOMAS HARDY HOUSE (HIROSS)

COMMERCE ROAD

WOOD GREEN NORTH

LONDON N22 WOOD GREEN

N22 8EF

Title:

200 EXISTING SITE ELEVATION

Project:

3UK CHURCHILL


Purpose of Issue:

DETAILED DESIGN

EE Cell ID:	MBNL Cell ID:	H3G Cell ID:
90544	HGY013	N0115

File name:

HGY013_90544_N0115_H3G_NNS_DDD_A1

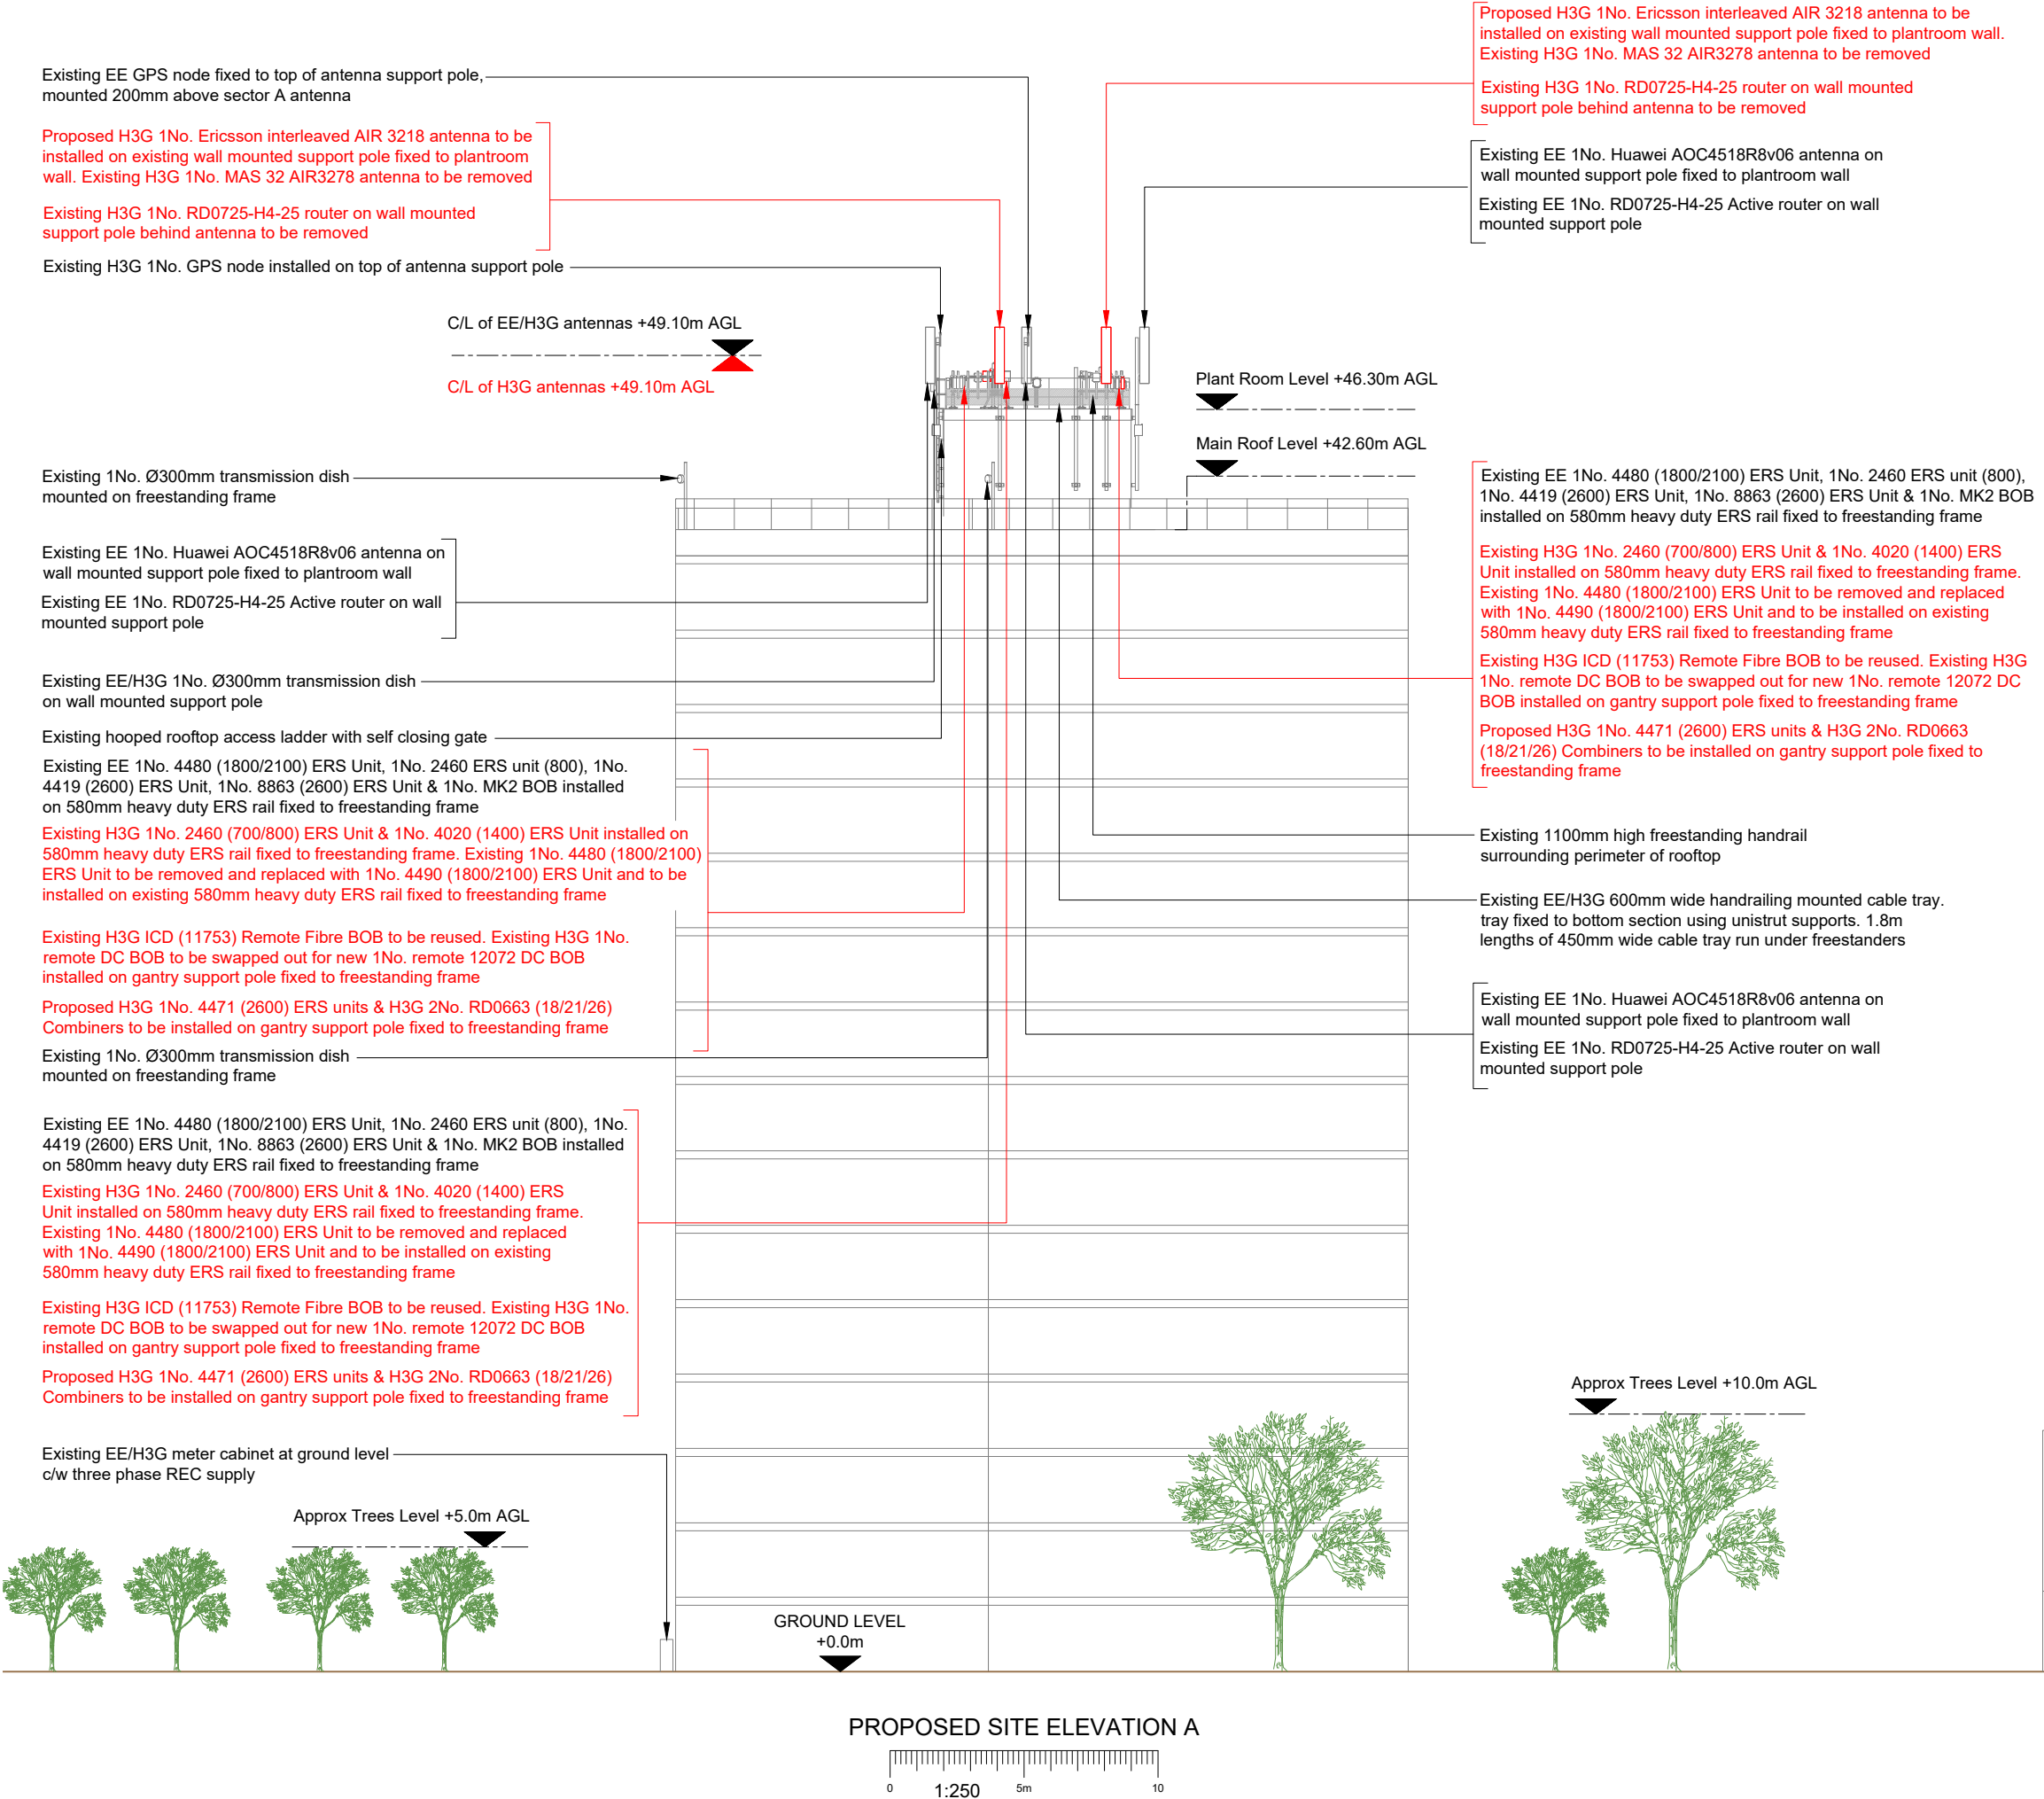

NOTES:
1. ALL DIMENSIONS IN MM UNLESS OTHERWISE NOTED.

JVCO ID - H3024762P

Master: M001	Project: 3UK Churchill	Purpose of Issue: Detailed Design	Issue: A1
Date: 23.02.2026	Revision / Upgrade Description: Detailed Design		
Drawn: EMF			
Checked: JS			
Approved: CR			



Hutchison 3G UK Limited
Green Park, 450 Longwater Avenue
Reading, RG30 3UR
Tel: 01628 765 000
Fax: 01628 765 001

H3G Base Station Information line:
0845 6043000
Available 8am-8pm Monday to Friday

Design Consultant:


WHP Telecoms
Unit 1 Maple Park,
Low Fields Avenue, Leeds
LS12 6HH

Tel: 01133023550
e-mail: info@whptelecoms.com

Site Name:
THOMAS HARDY HOUSE

Site ID:
503600

Address:
THOMAS HARDY HOUSE (HIROSS)
COMMERCE ROAD
WOOD GREEN NORTH
LONDON N22 WOOD GREEN
N22 8EF

Title:
250 PROPOSED SITE ELEVATION

Project:
3UK CHURCHILL

Purpose of Issue:
DETAILED DESIGN

EE Cell ID: 90544	MBNL Cell ID: HGY013	H3G Cell ID: N0115
----------------------	-------------------------	-----------------------

File name:
HGY013_90544_N0115_H3G_NNS_DDD_A1