
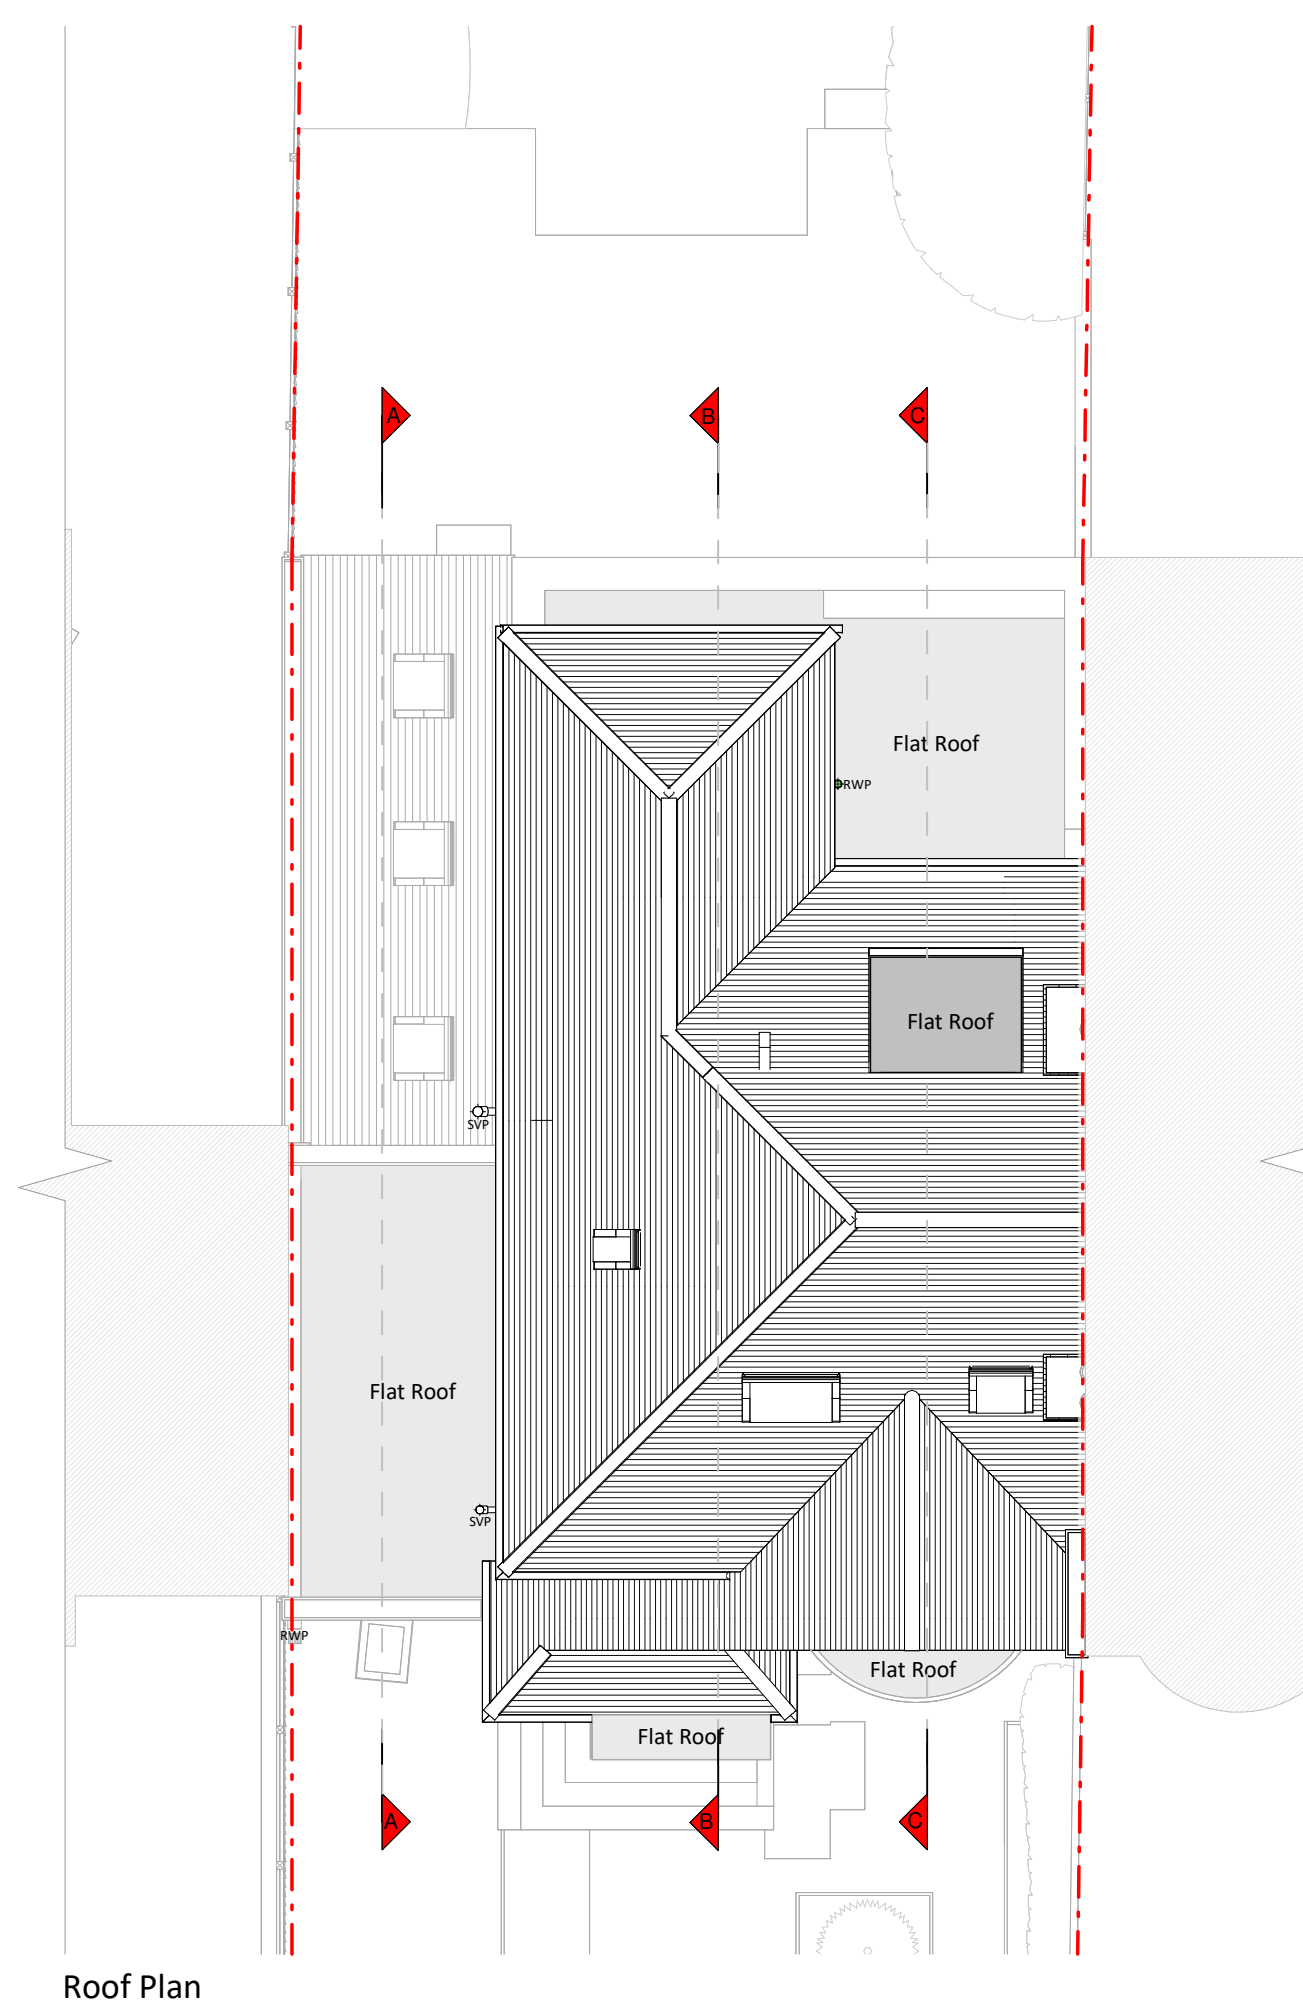
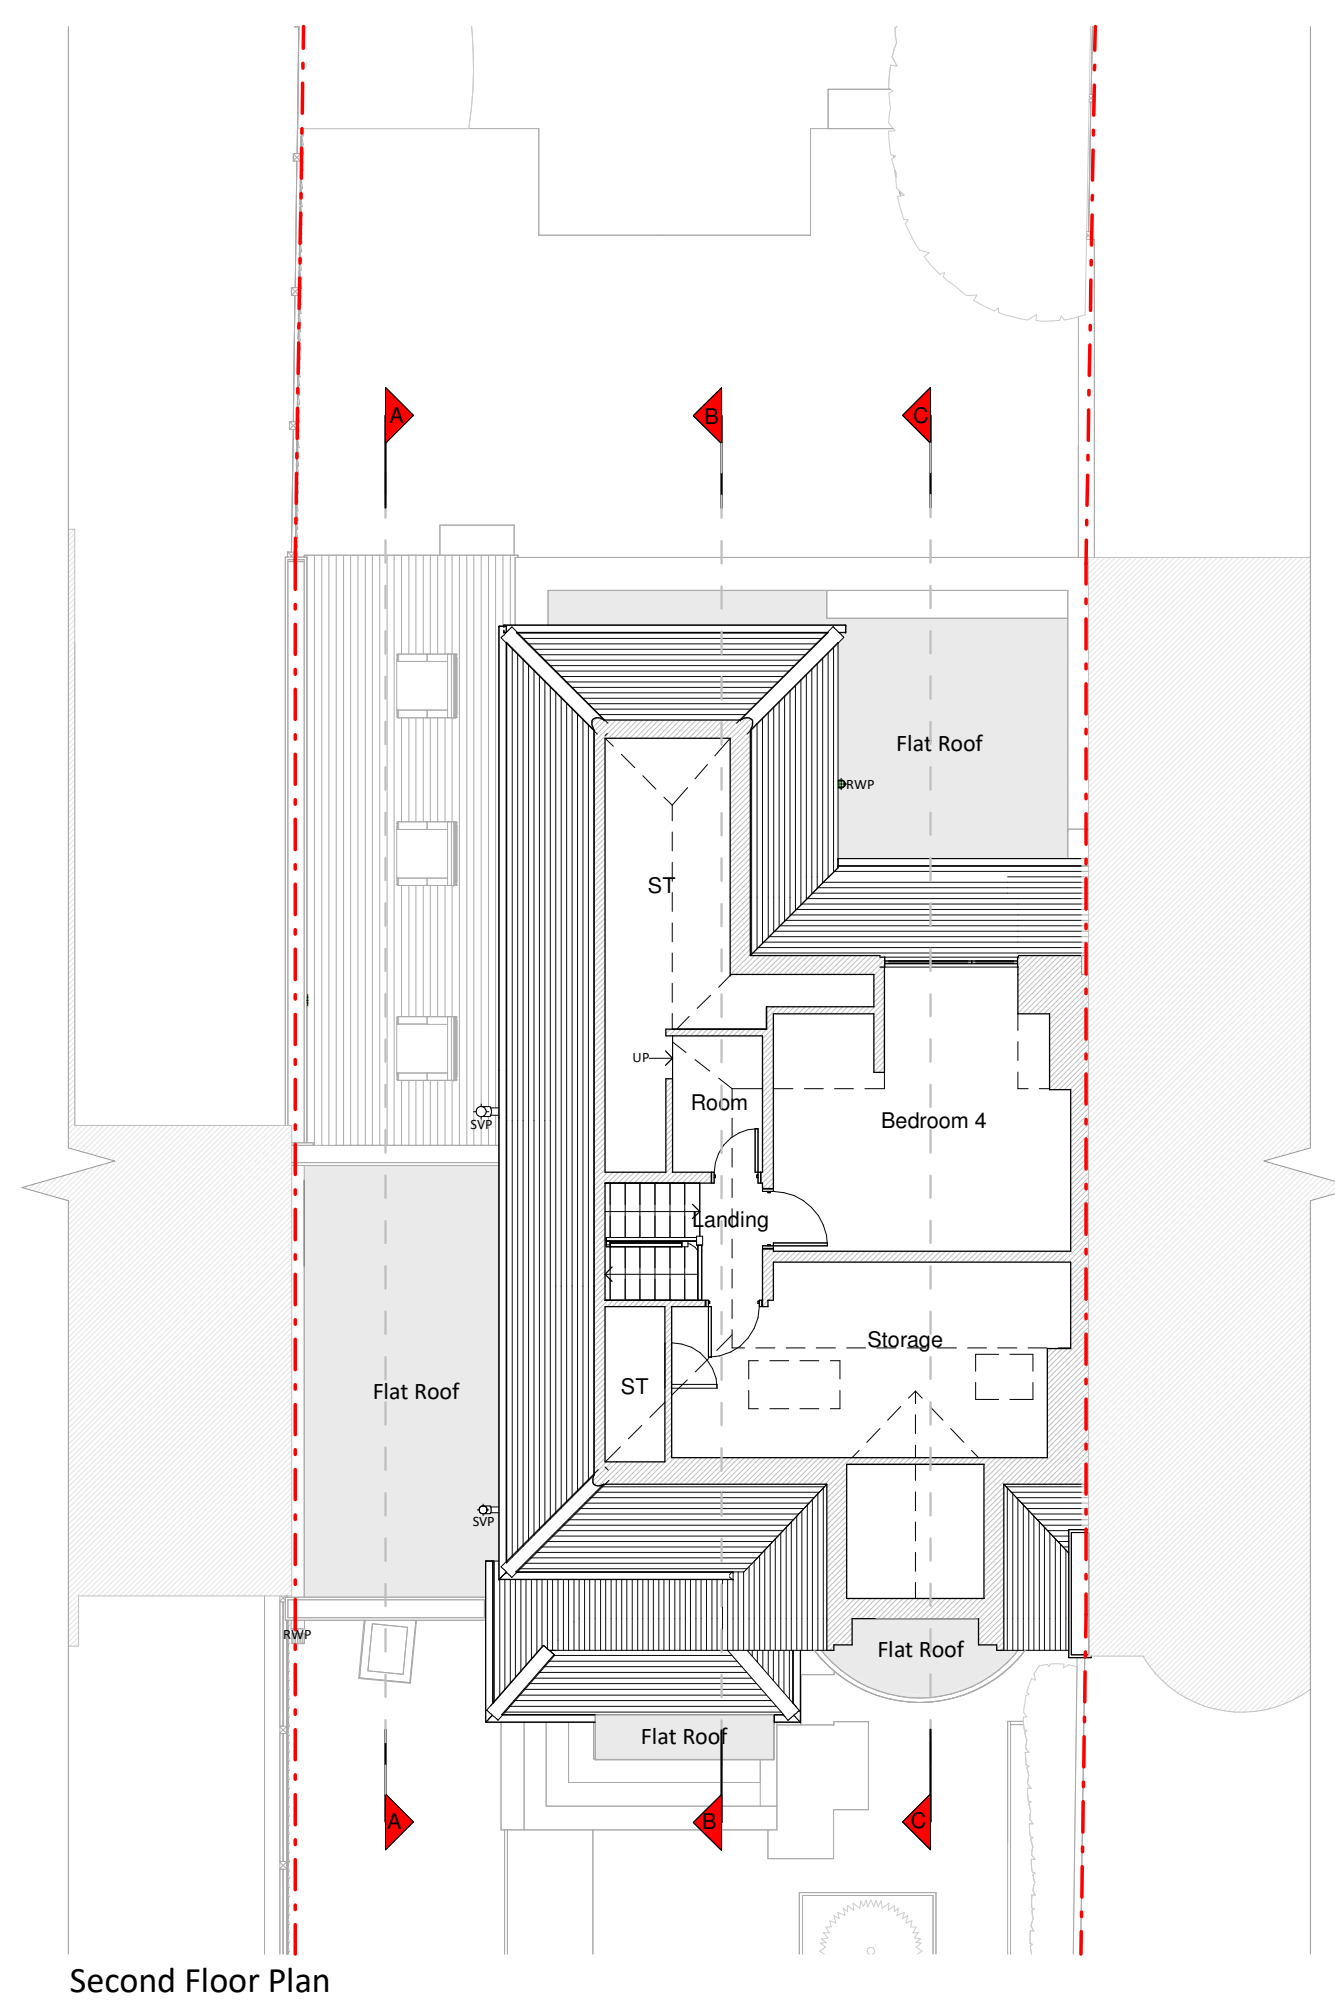
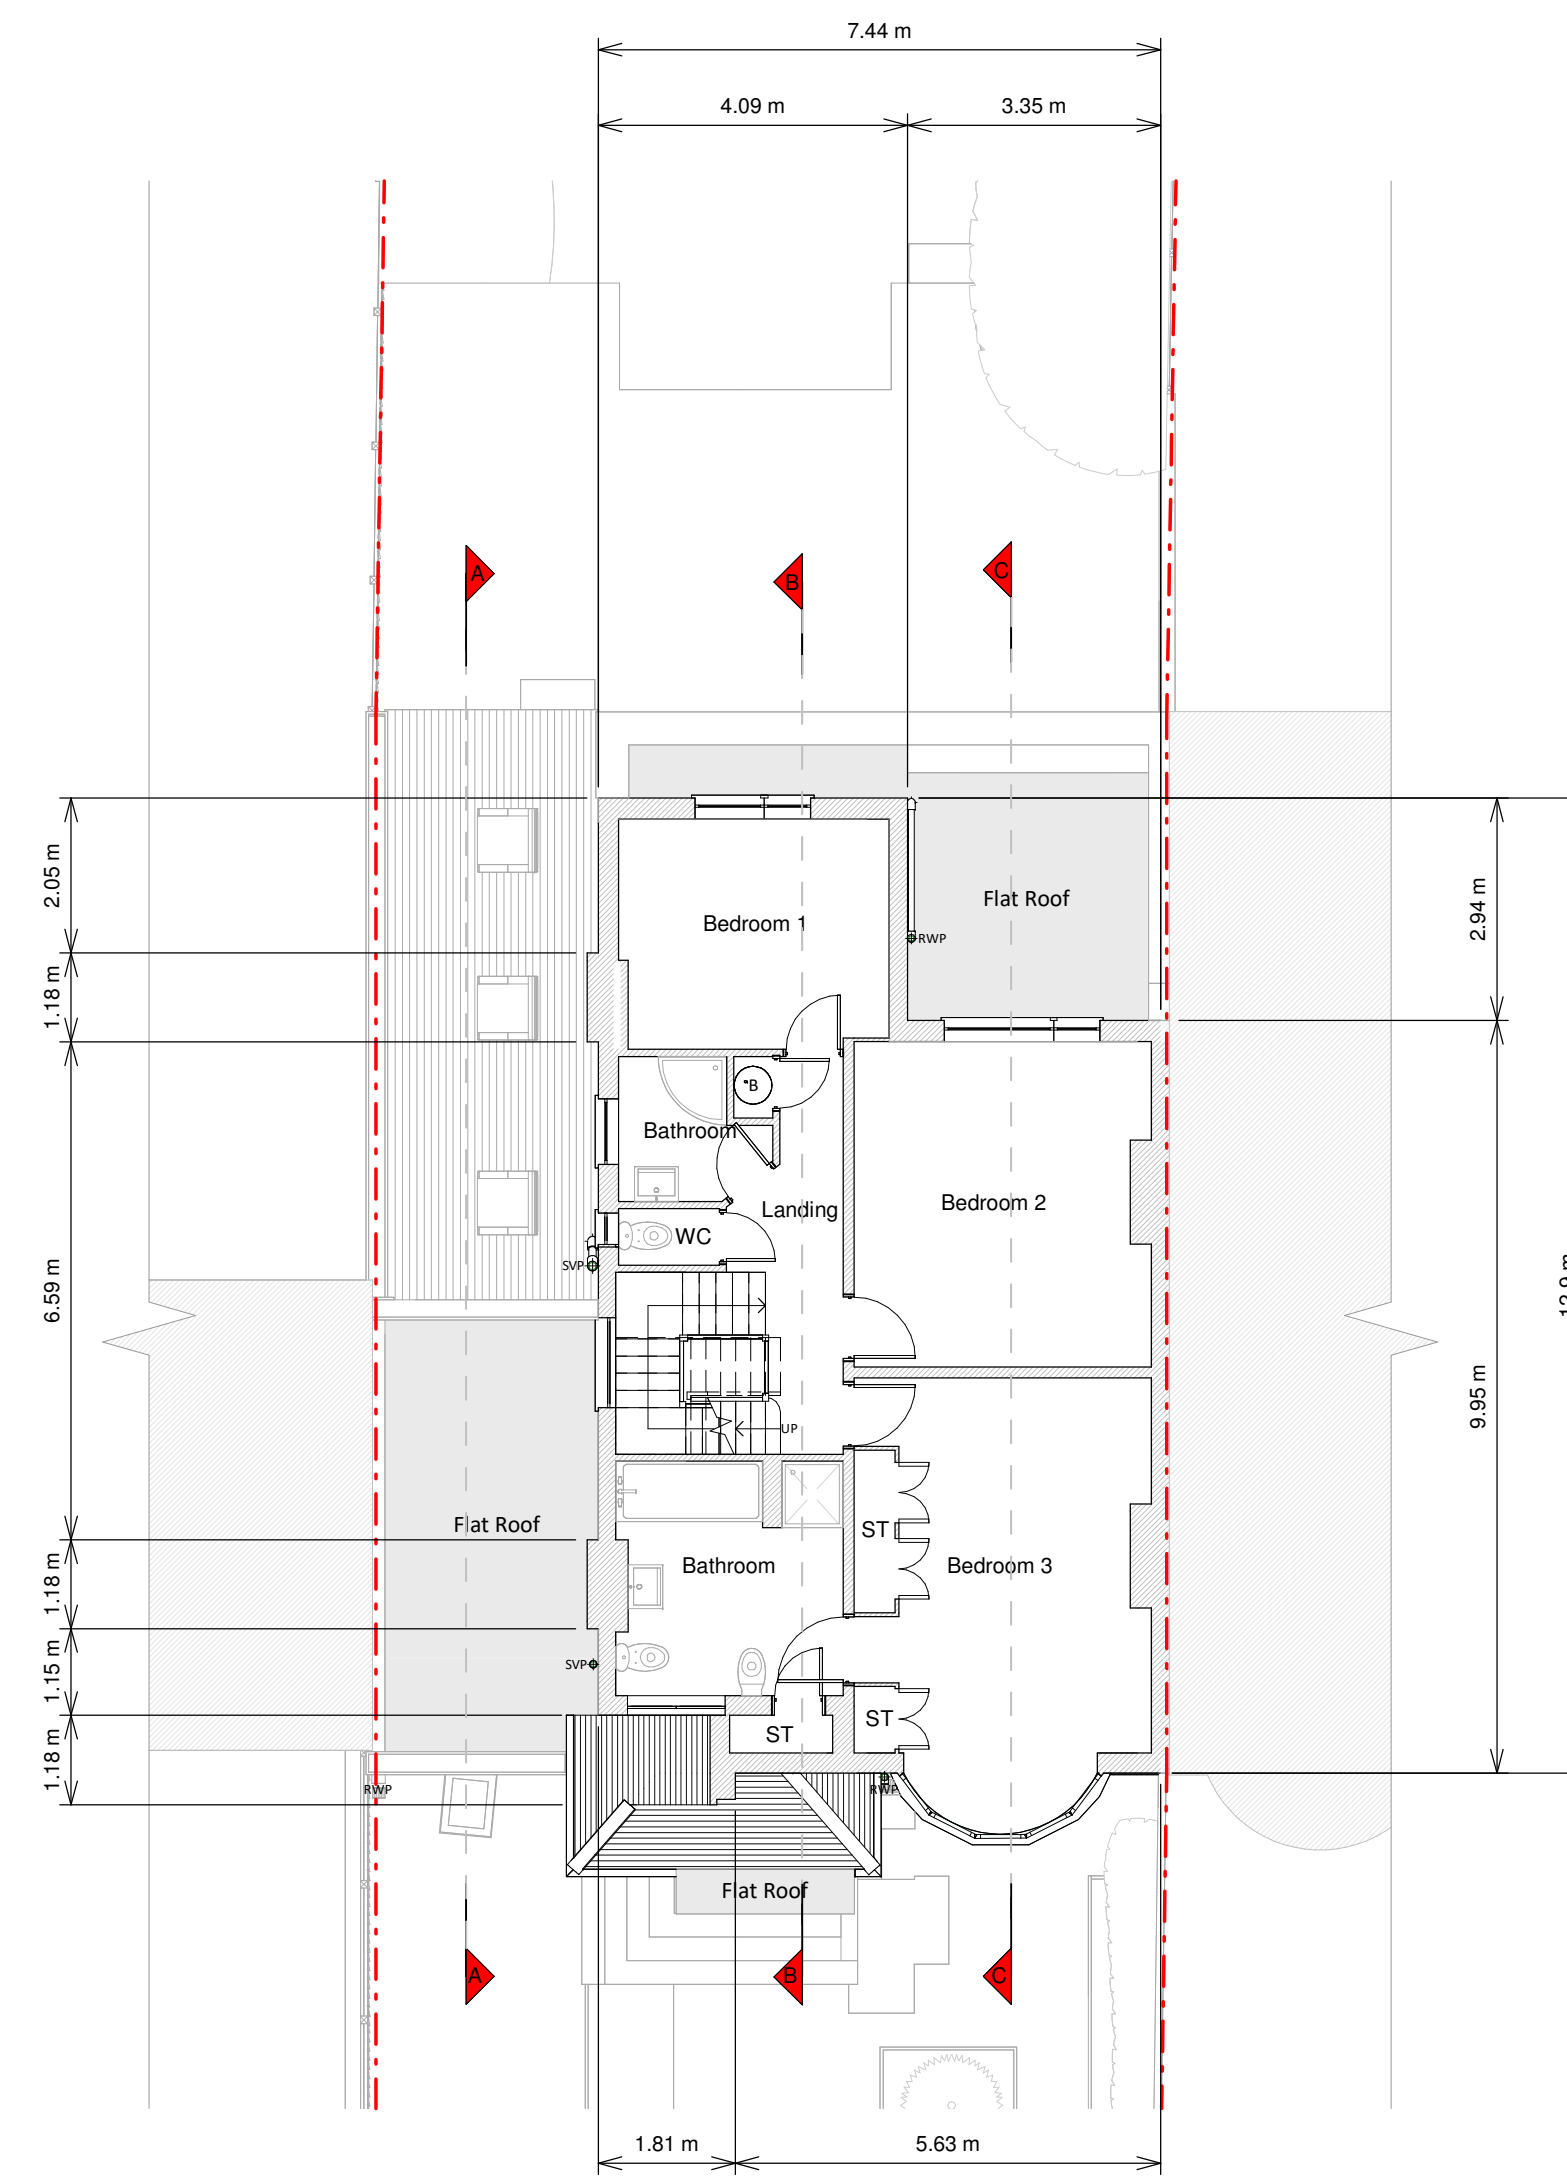


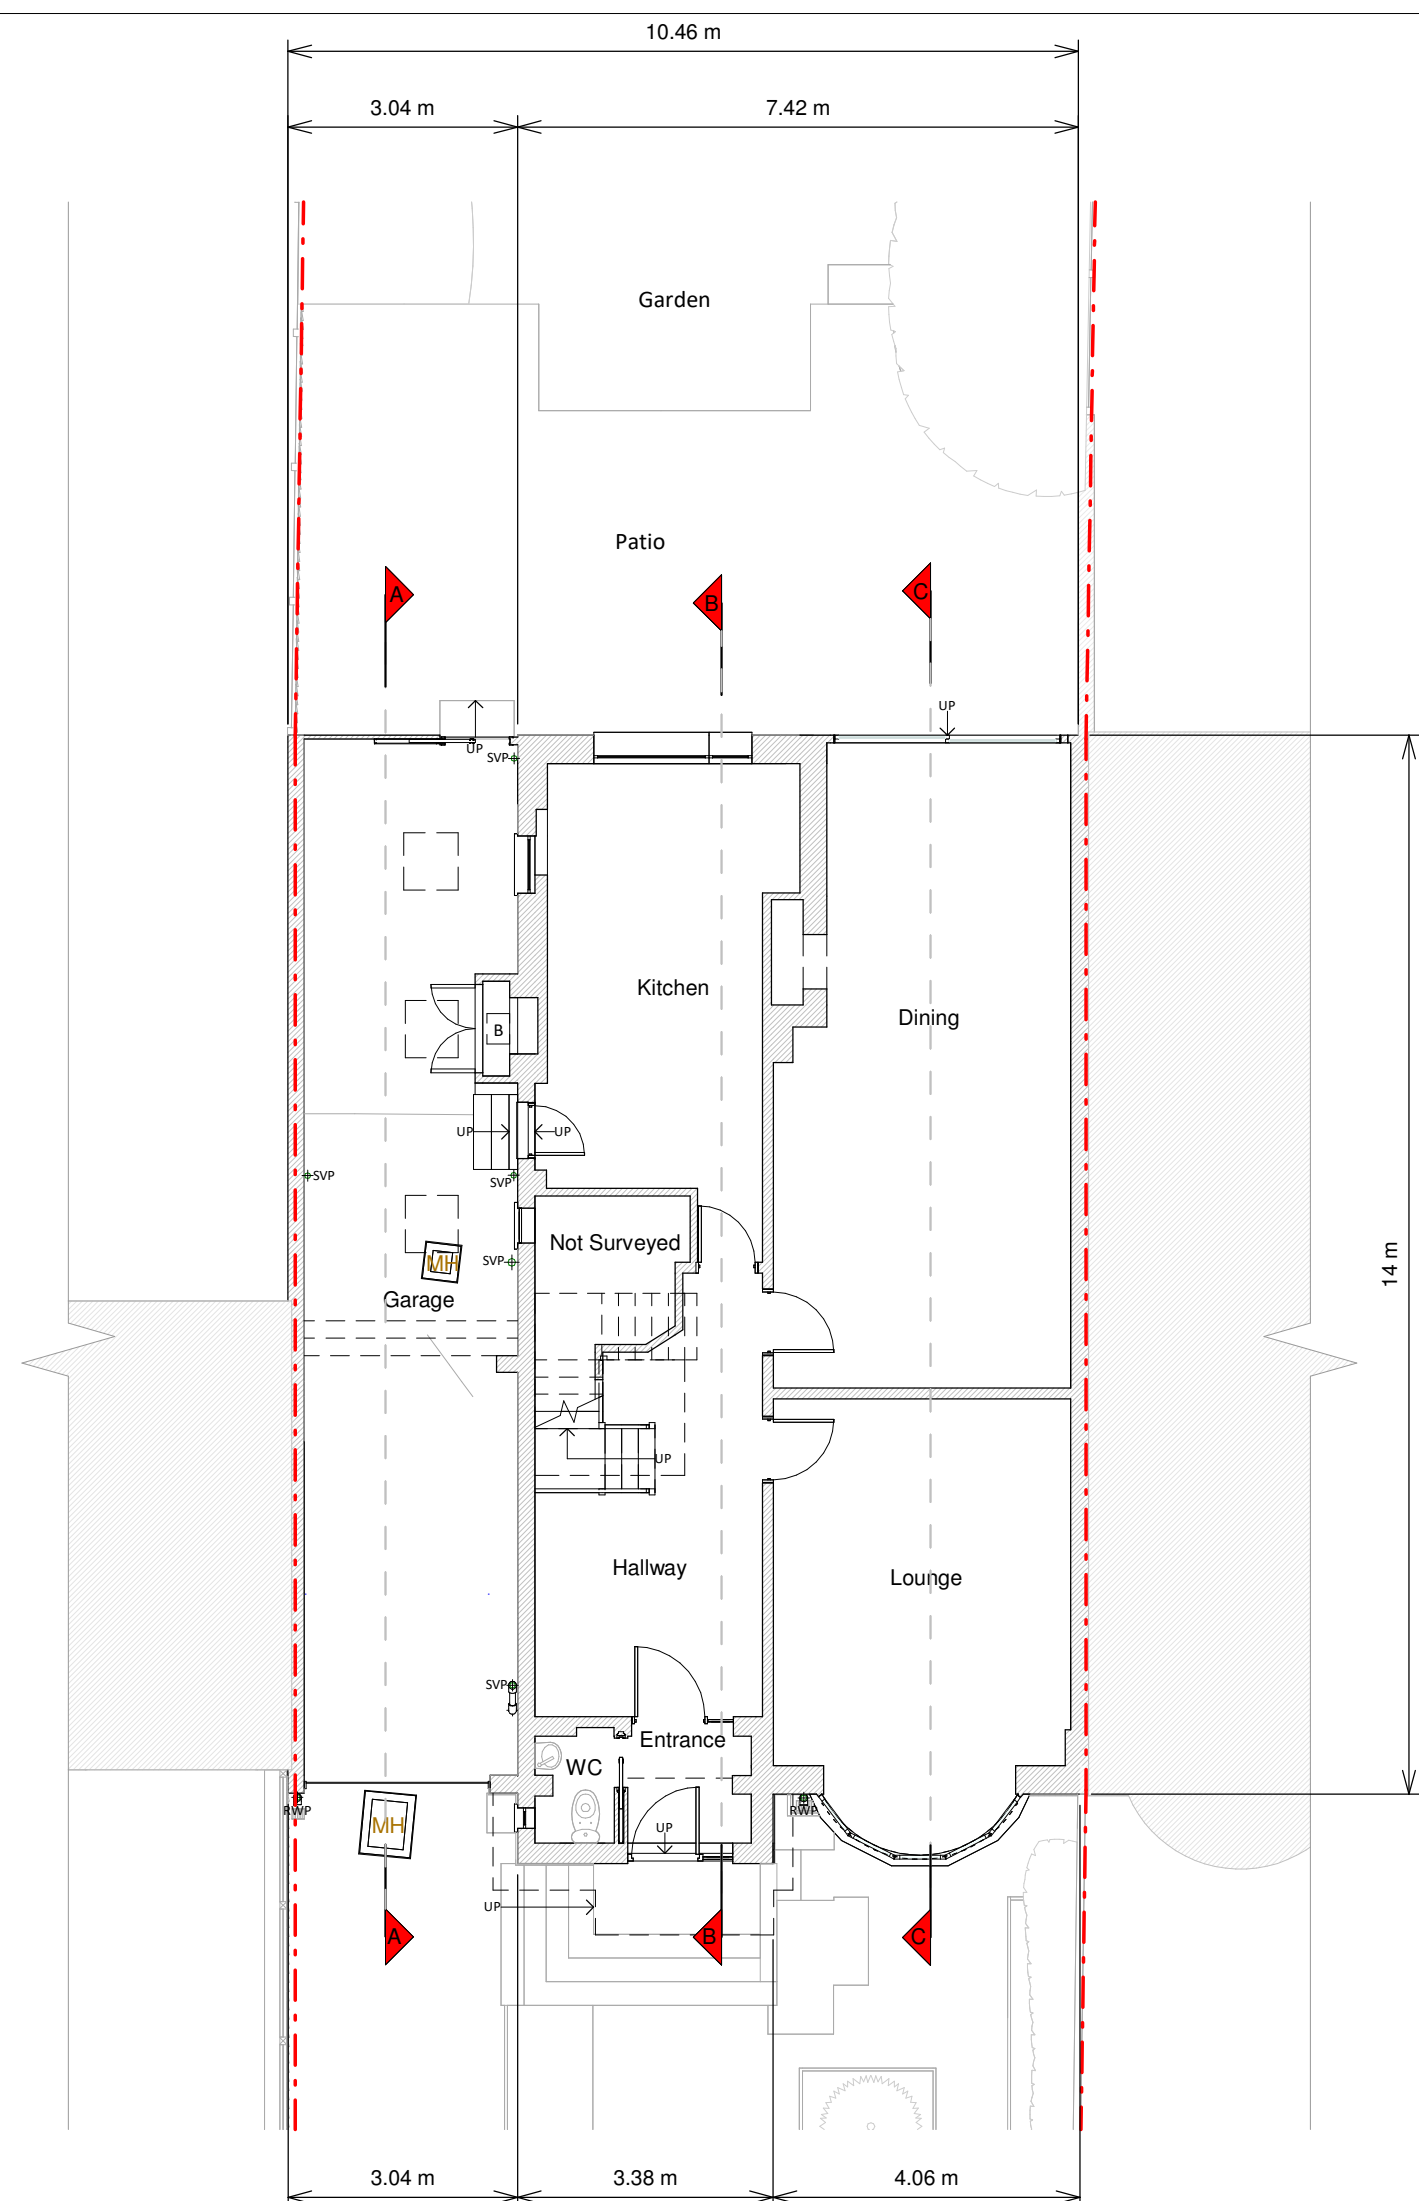

right in the design and this drawing is the property of RESI. Reproduction in whole or in part is forbidden without written sanction of RESI. This drawing must be used in conjunction with all other relevant documentation and drawings.

RESI accepts no liability for any expense, loss or damage whatsoever nature and however arising from any utilisation which has not been referred to them and their approval obtained.

Not out to actual scale. Do not scale, except unless for using purposes. All dimensions to be cross-checked site prior to manufacture and construction. Any discrepancies to be reported to RESI immediately.

[illegible]

[illegible]

[illegible]

Epidemiol. Infect. (2007), **135**, 100–107. © 2006 Cambridge University Press
doi:10.1017/S0950268806006697 Printed in the United Kingdom

Existing walls

- Existing furniture
- Boundary line
- Level line
- 1.5m head height

Notes		Date
Planning Issue		19/02/2026

Digi®


RESI
Grow your home

extension, partial garage
conversion, floor plan redesign
and all associated works at 18
Dundington Road, N6 4TJ


Planning Drawings
by Ruddock

Drawing Title Plotting Floor and Roof Plans	
Scale 1/8" = 1'-0" @ A1	Drawn AR

026	Checked AM
ing No. 274-01-1100	Rev A

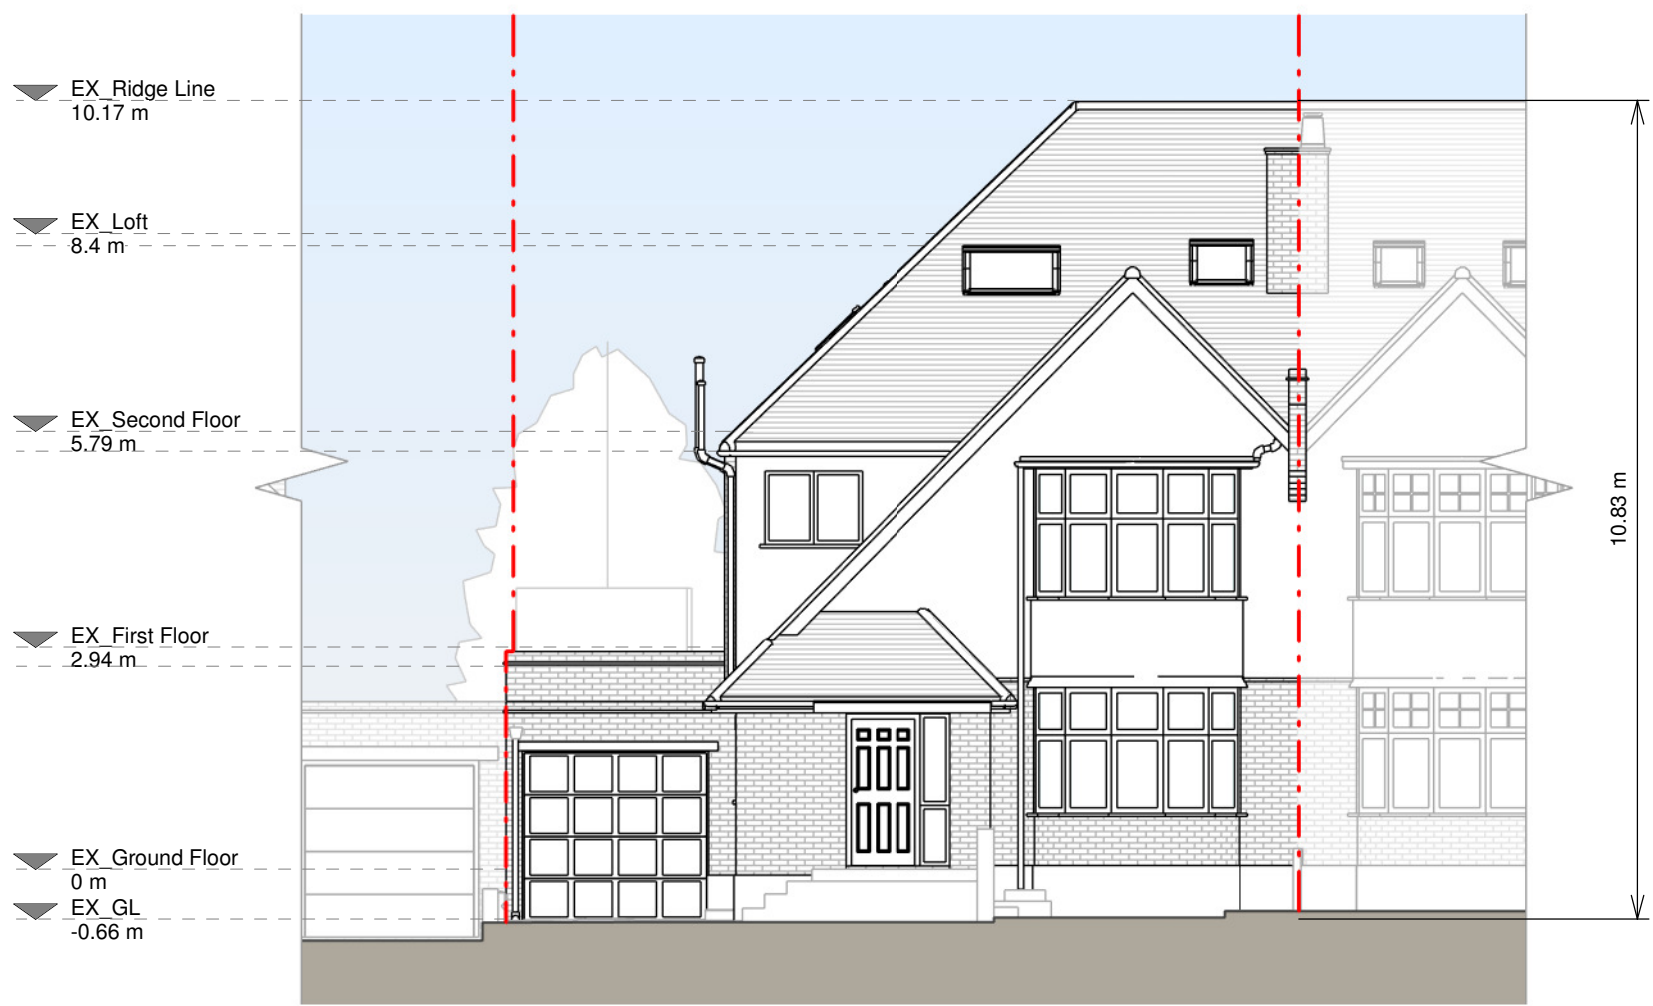


Front Elevation

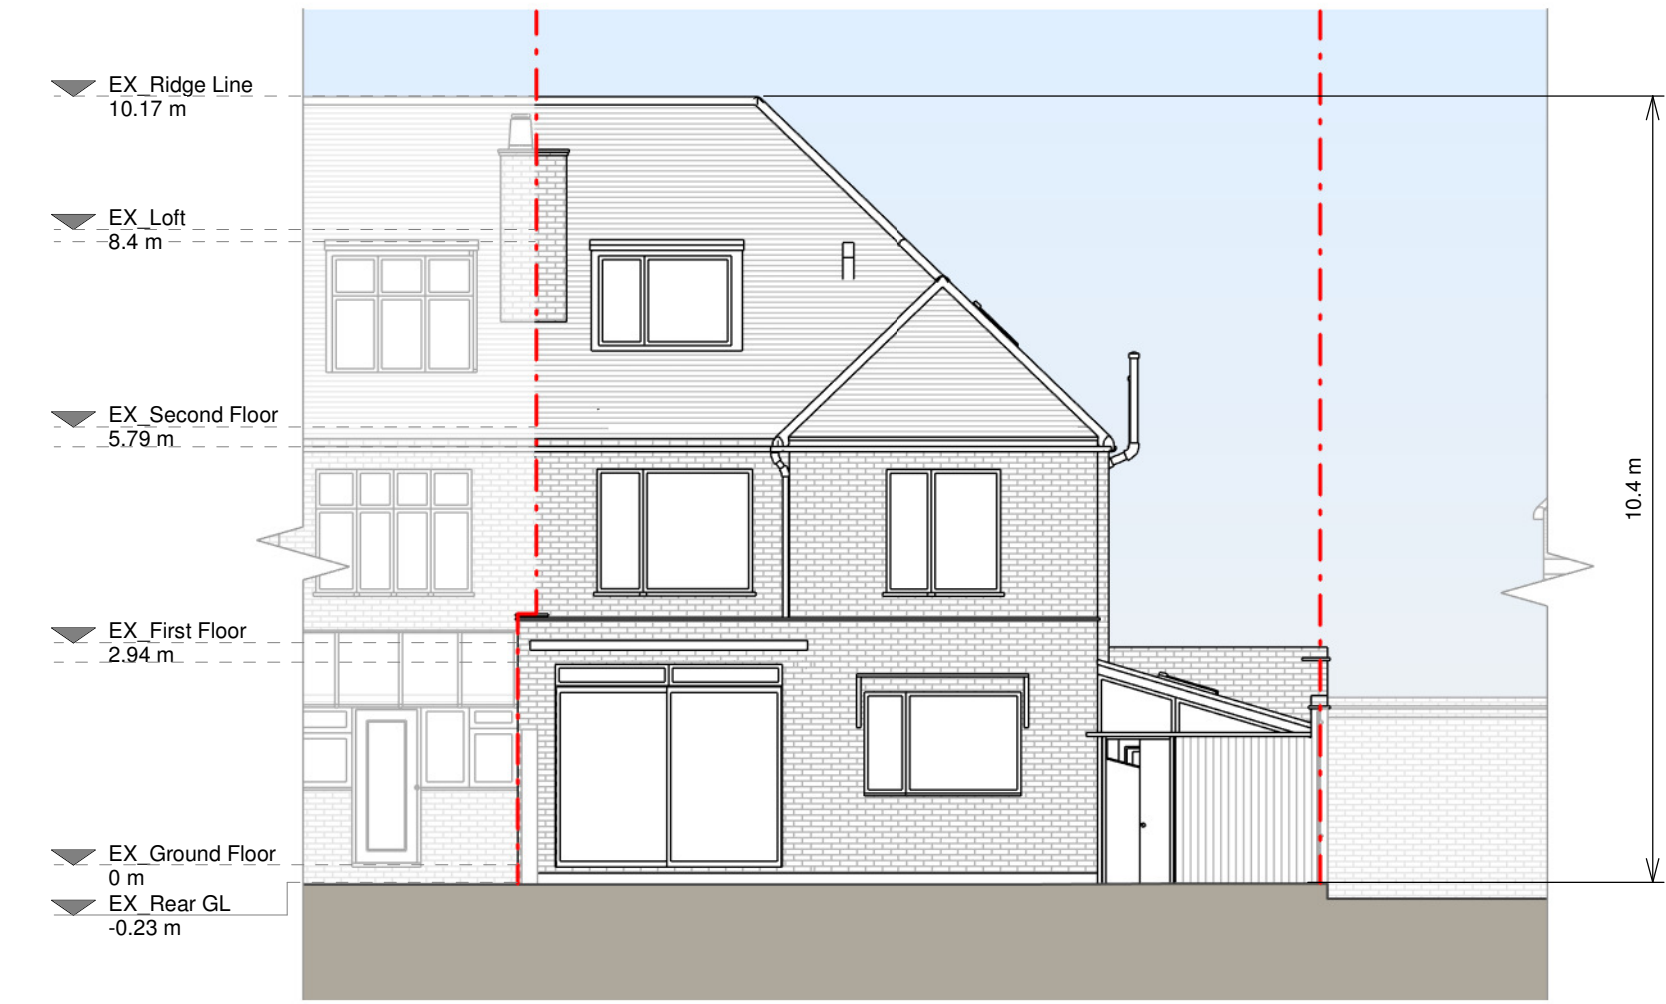


Rear Elevation




Section A - A

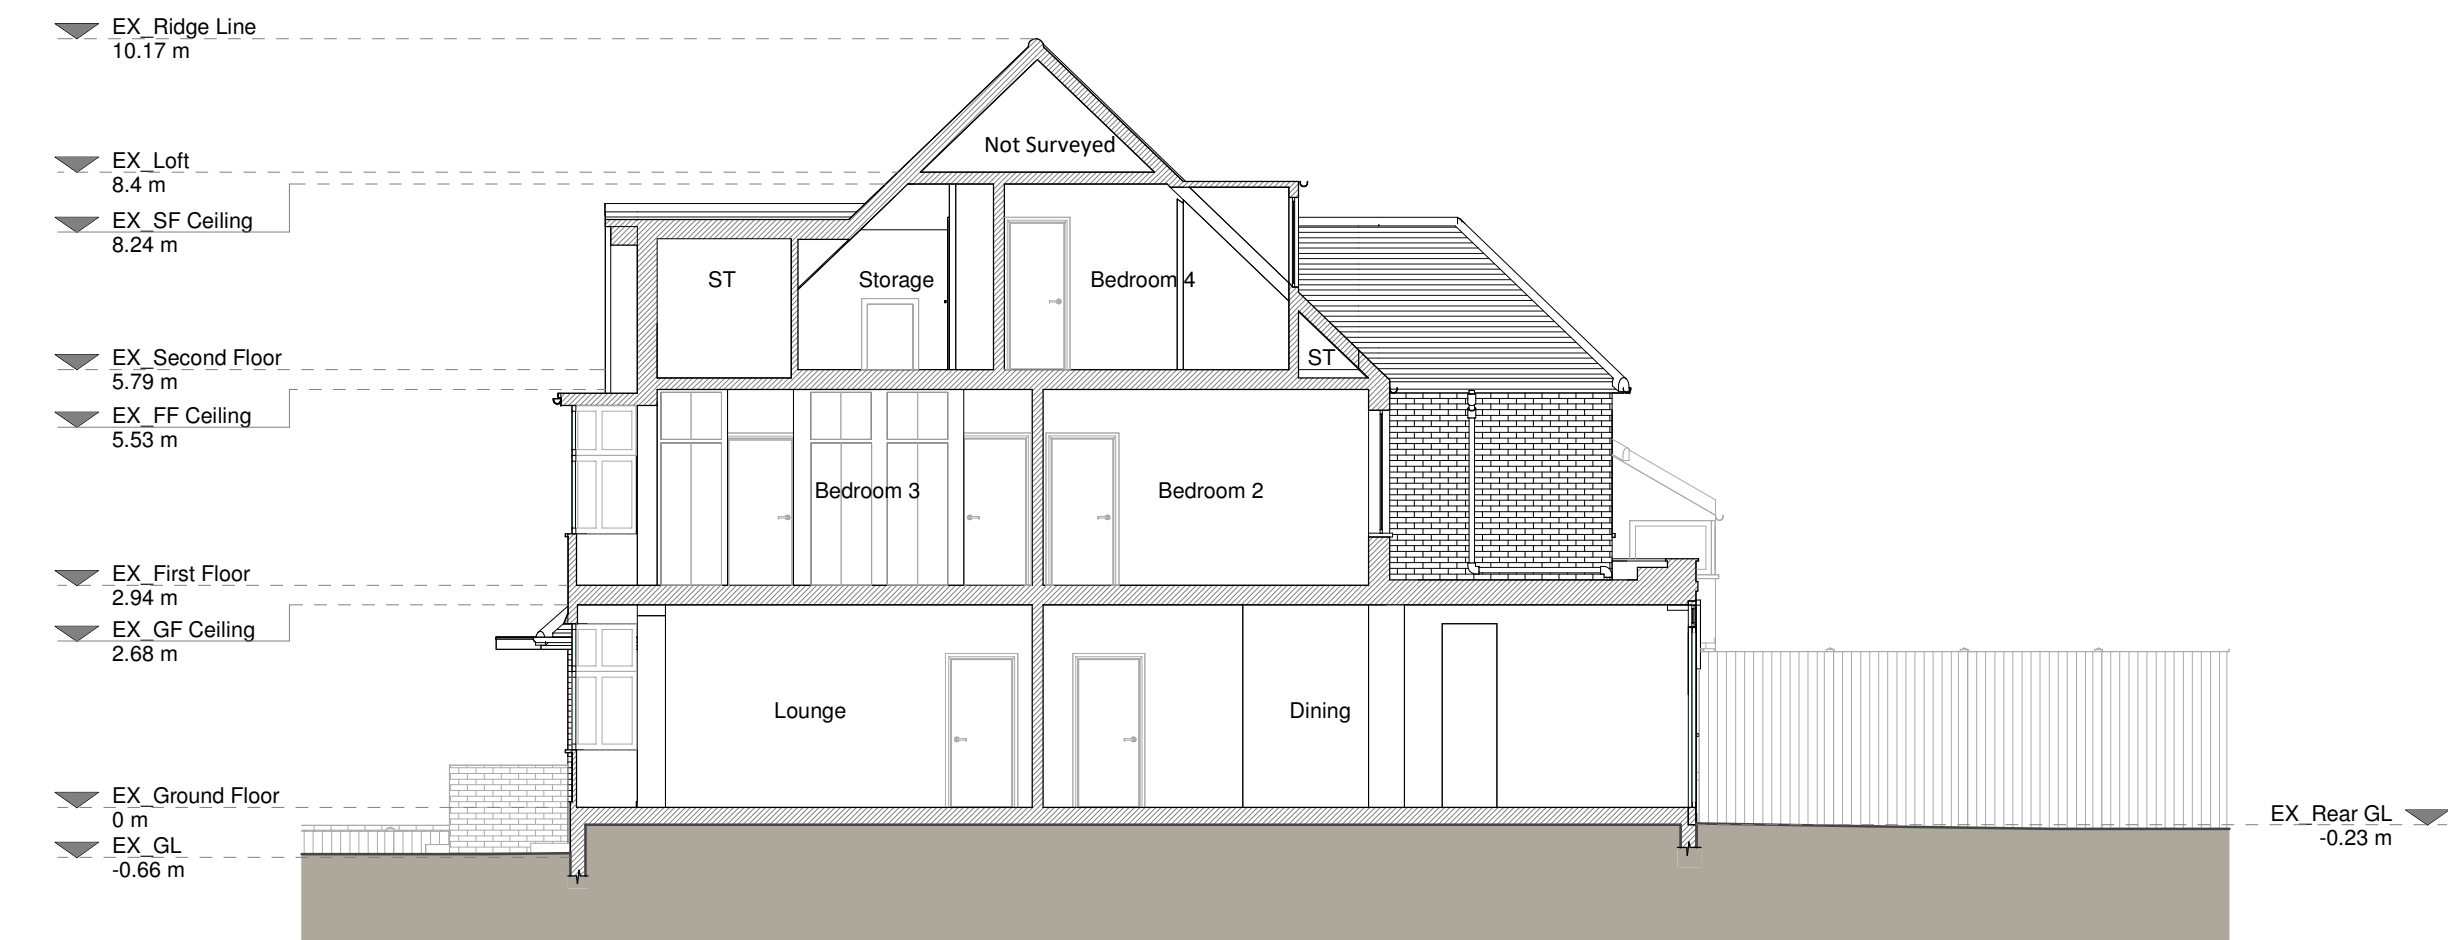

Section C - C

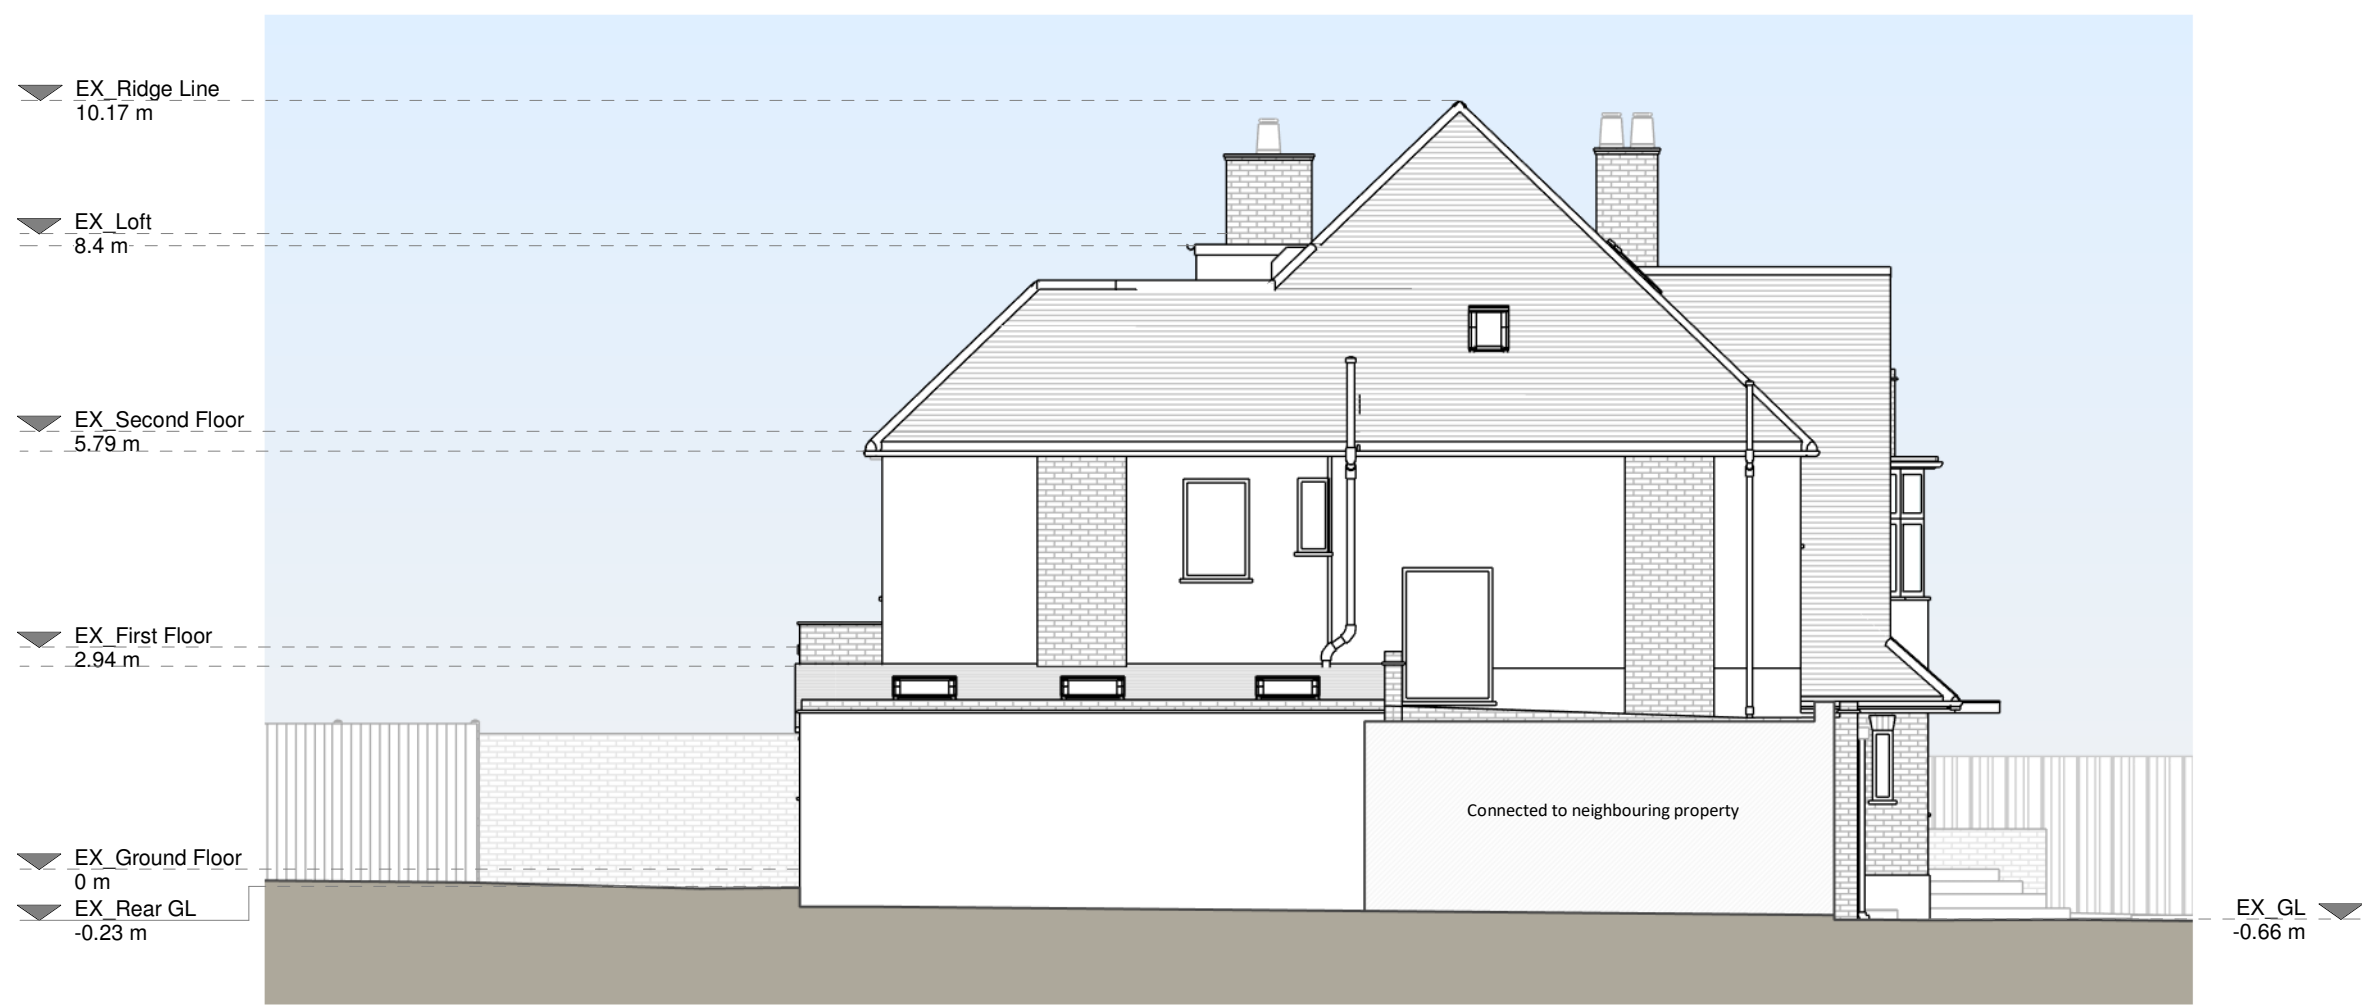

Left Side Elevation

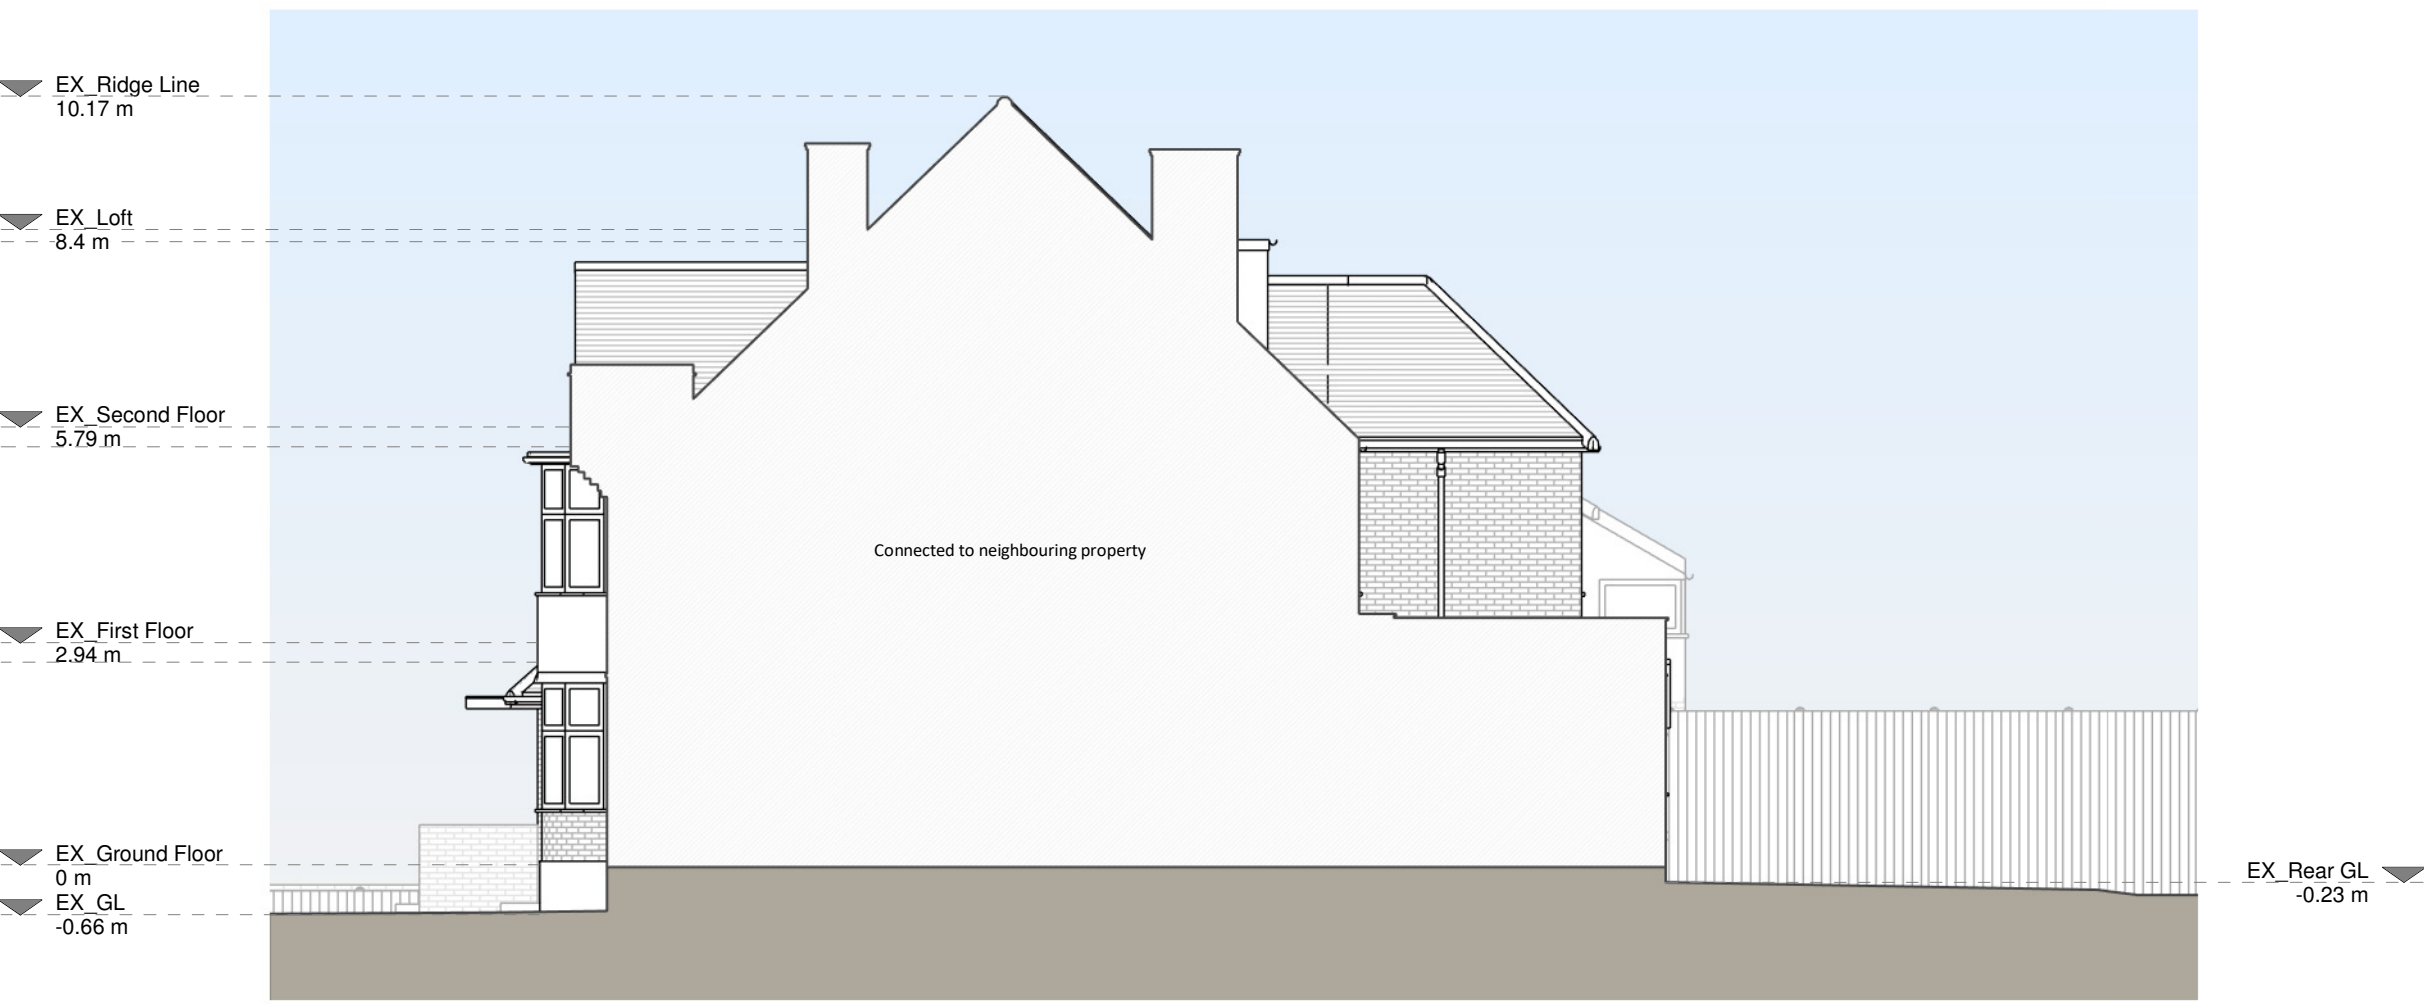

Right Side Elevation



Section B - B

Copyright in the design and this drawing is the property of RESI. Reproduction in whole or in part is prohibited without the written consent of RESI. This drawing must be read in conjunction with all other relevant documentation and drawings.

RESI accepts no liability for any expense, loss or damage of whatsoever nature and however arising from any variations which have not been referred to them and their approval is required.

Print out to actual scale. Do not scale, except unless for Planning purposes. All dimensions to be cross checked on site prior to construction and completion. Any discrepancies to be reported to RESI immediately.

Existing Materials:

Brickwork / walls - London stock brick walls, White smooth rendered walls

Pitched roof - Clay tiles

Flat Roof - Felt or similar

Windows - White painted timber and White Upvc

Doors - Light green painted timber front door, White painted timber glazed doors

RWP / Gutters / Fascias - Black uPVC gutters, downpipes, White painted timber fascia boards

KEY

- Existing walls
- Existing furniture
- Boundary line
- Level line
- 1.5m head height
- 1.8m head height



Revision		
Rev	Notes	Date
A	Planning Issue	19/02/2026

RESI
Grow your home


Job Title:
Proposed Ground floor internal and facade alterations, first floor side extension, partial garage conversion, floor plan redesign and all associated works at 18 Fordington Road, N6 4TJ

Drawing Status:
Existing Drawings

Client:
Amy Ruddock

Drawing Title:
Existing Elevations and sections

Scale: 1:100 @ A1	Drawn: AR
Date: Feb 2026	Checked: AM
Drawing No: 8354274-01.1200	Rev: A

 

Copyright in the design and this drawing is the property of RESI. Reproduction in whole or in part is prohibited without written permission of RESI. This drawing must be read in conjunction with all other relevant documentation and drawings.

RESI accepts no liability for any expense, loss or damage of whatsoever nature and however arising from any variations which have not been referred to them and their approval is obtained.

Print out to actual scale. Do not scale, except unless for Planning purposes. All dimensions to be cross checked on site prior to construction and construction. Any discrepancies to be reported to RESI immediately.

- KEY**
- Existing walls
 - Proposed walls
 - Proposed furniture
 - Proposed staircase
 - Proposed windows
 - Proposed rooflight
 - Boundary line
 - Proposed beam
 - Proposed drainage
 - Existing removed
 - 1.5m head height
 - 1.8m head height



Revision		
Rev	Notes	Date
A	Planning Issue	19/02/2026





Job Title
Proposed Ground floor internal and facade alterations, first floor side extension, partial garage conversion, floor plan redesign and all associated works at 18 Fordington Road, N6 4TJ

Drawing Status
Planning Drawings


Client
Amy Ruddock

Drawing Title
Proposed Floor and Roof Plans


Scale 1:100 @ A1	Drawn AM
Date Feb 2026	Checked AM
Drawing No. B354274-01-3100	Rev A

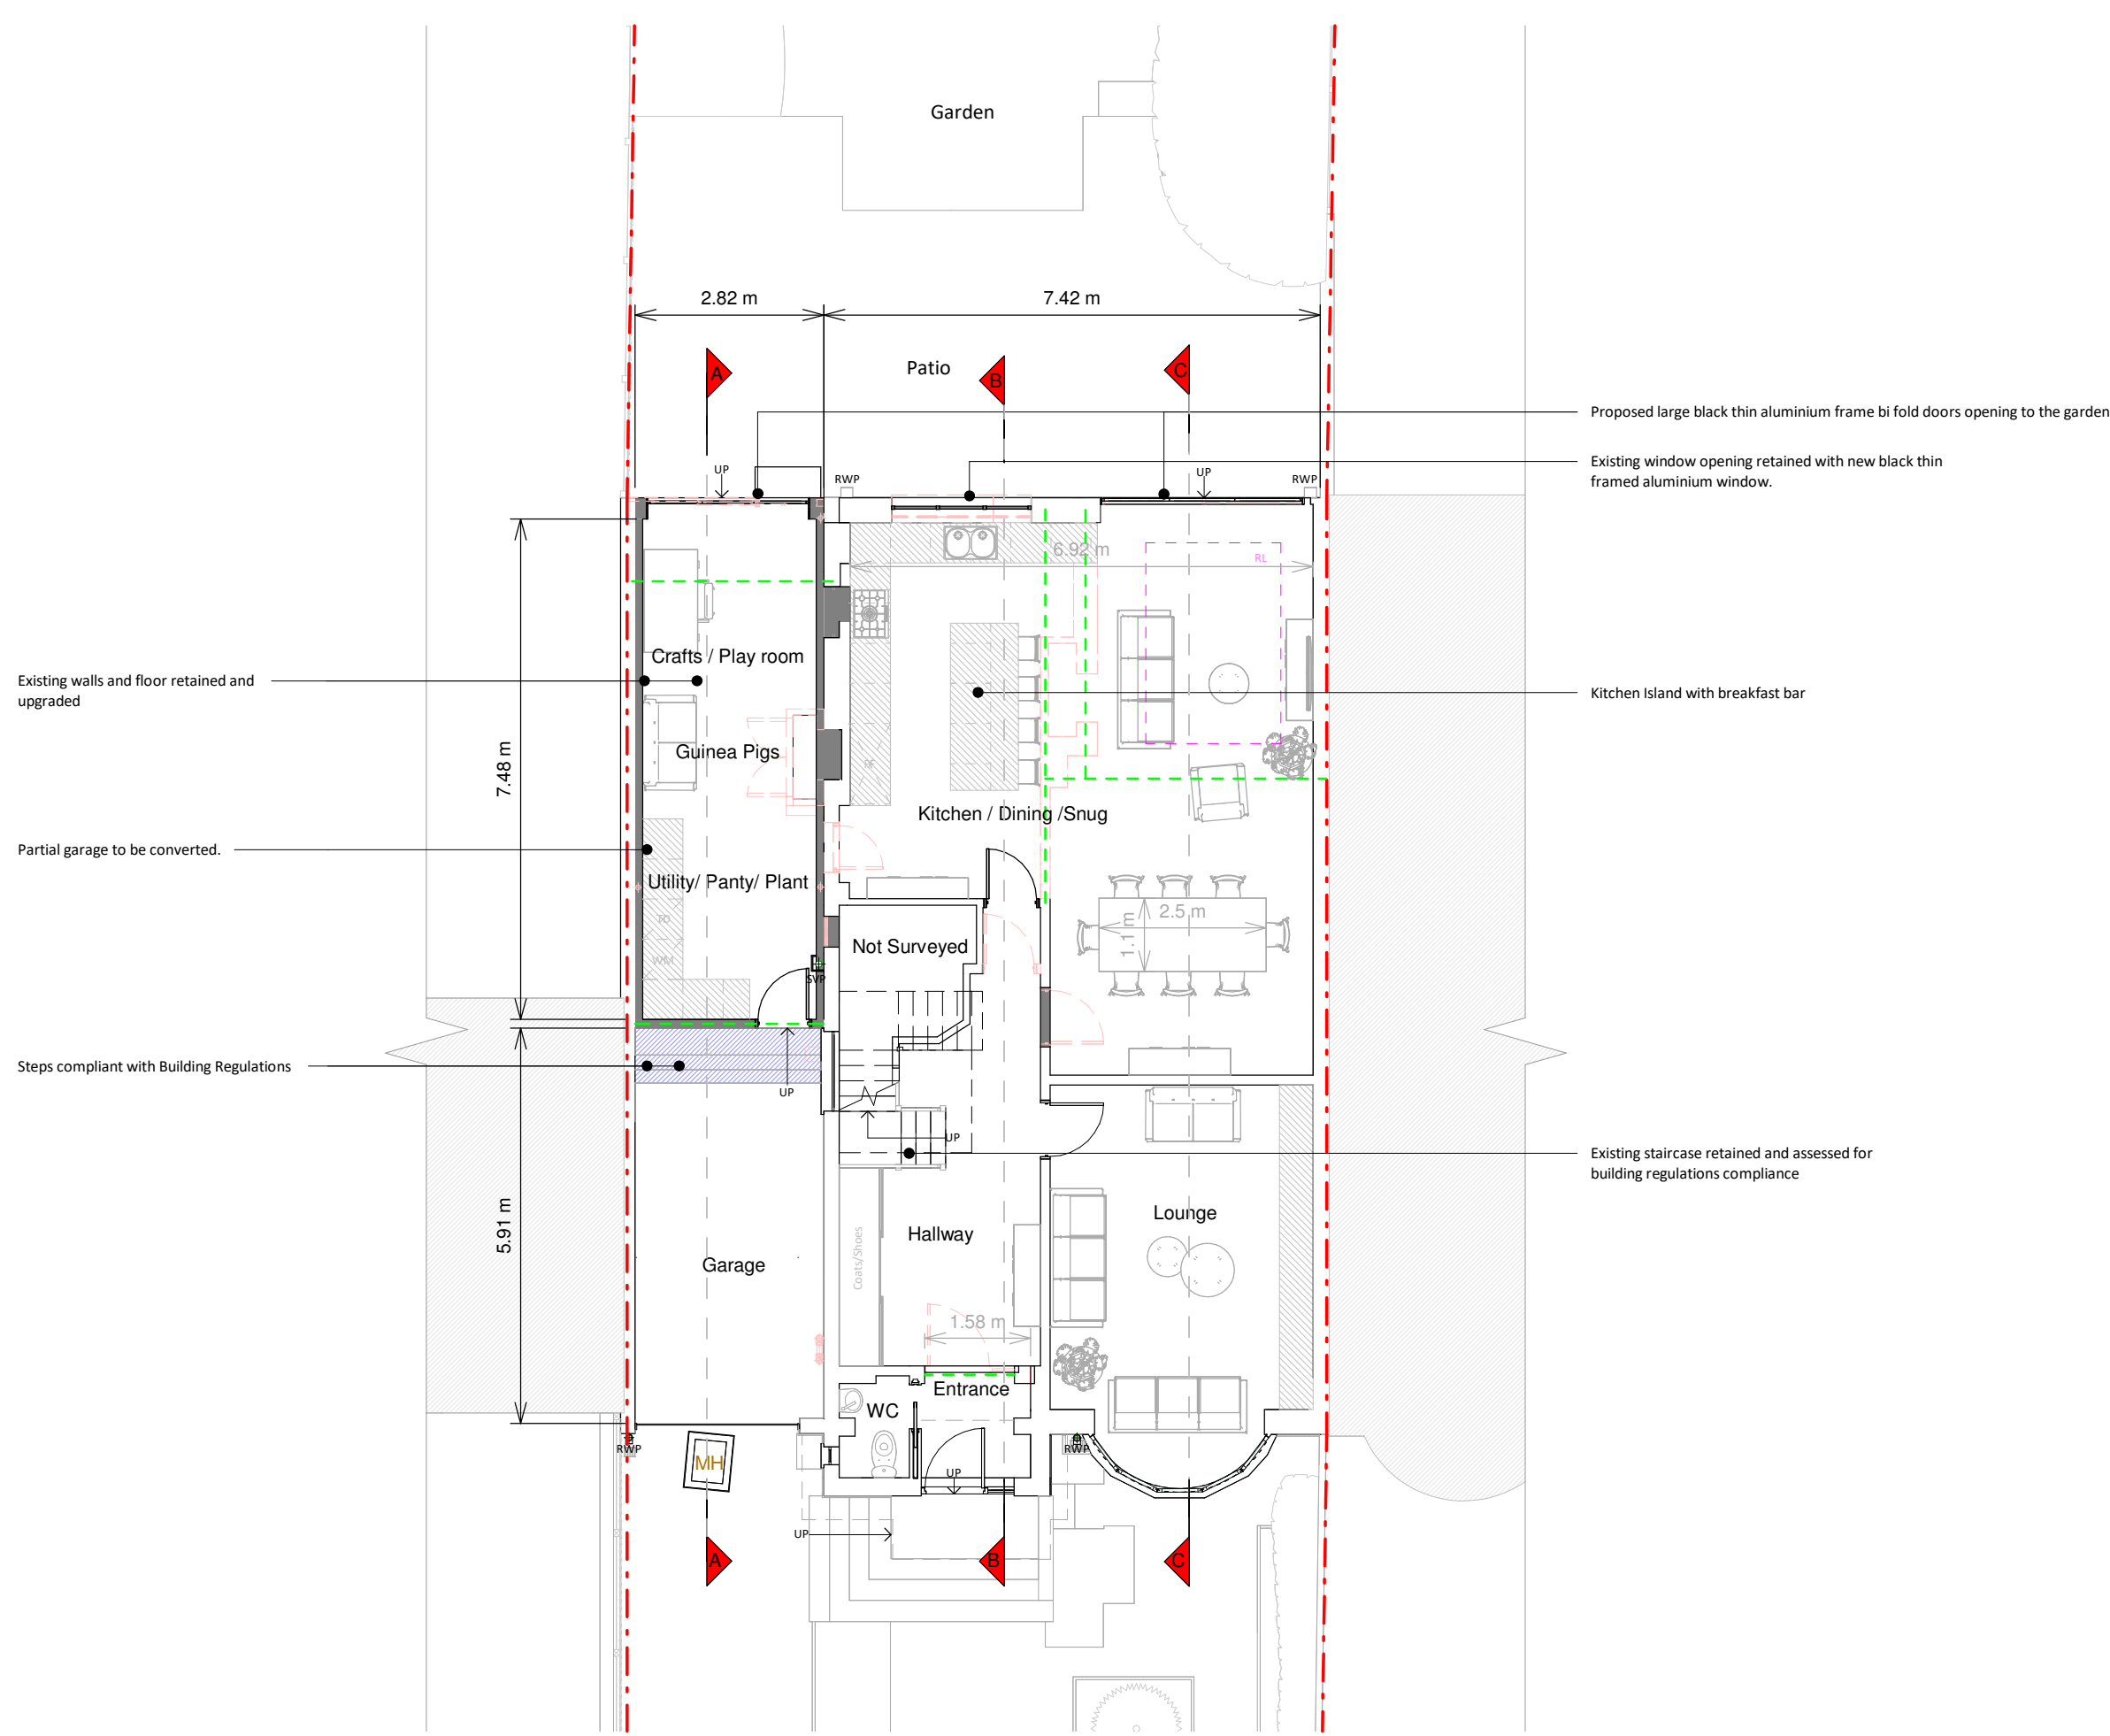 


Ground Floor Plan

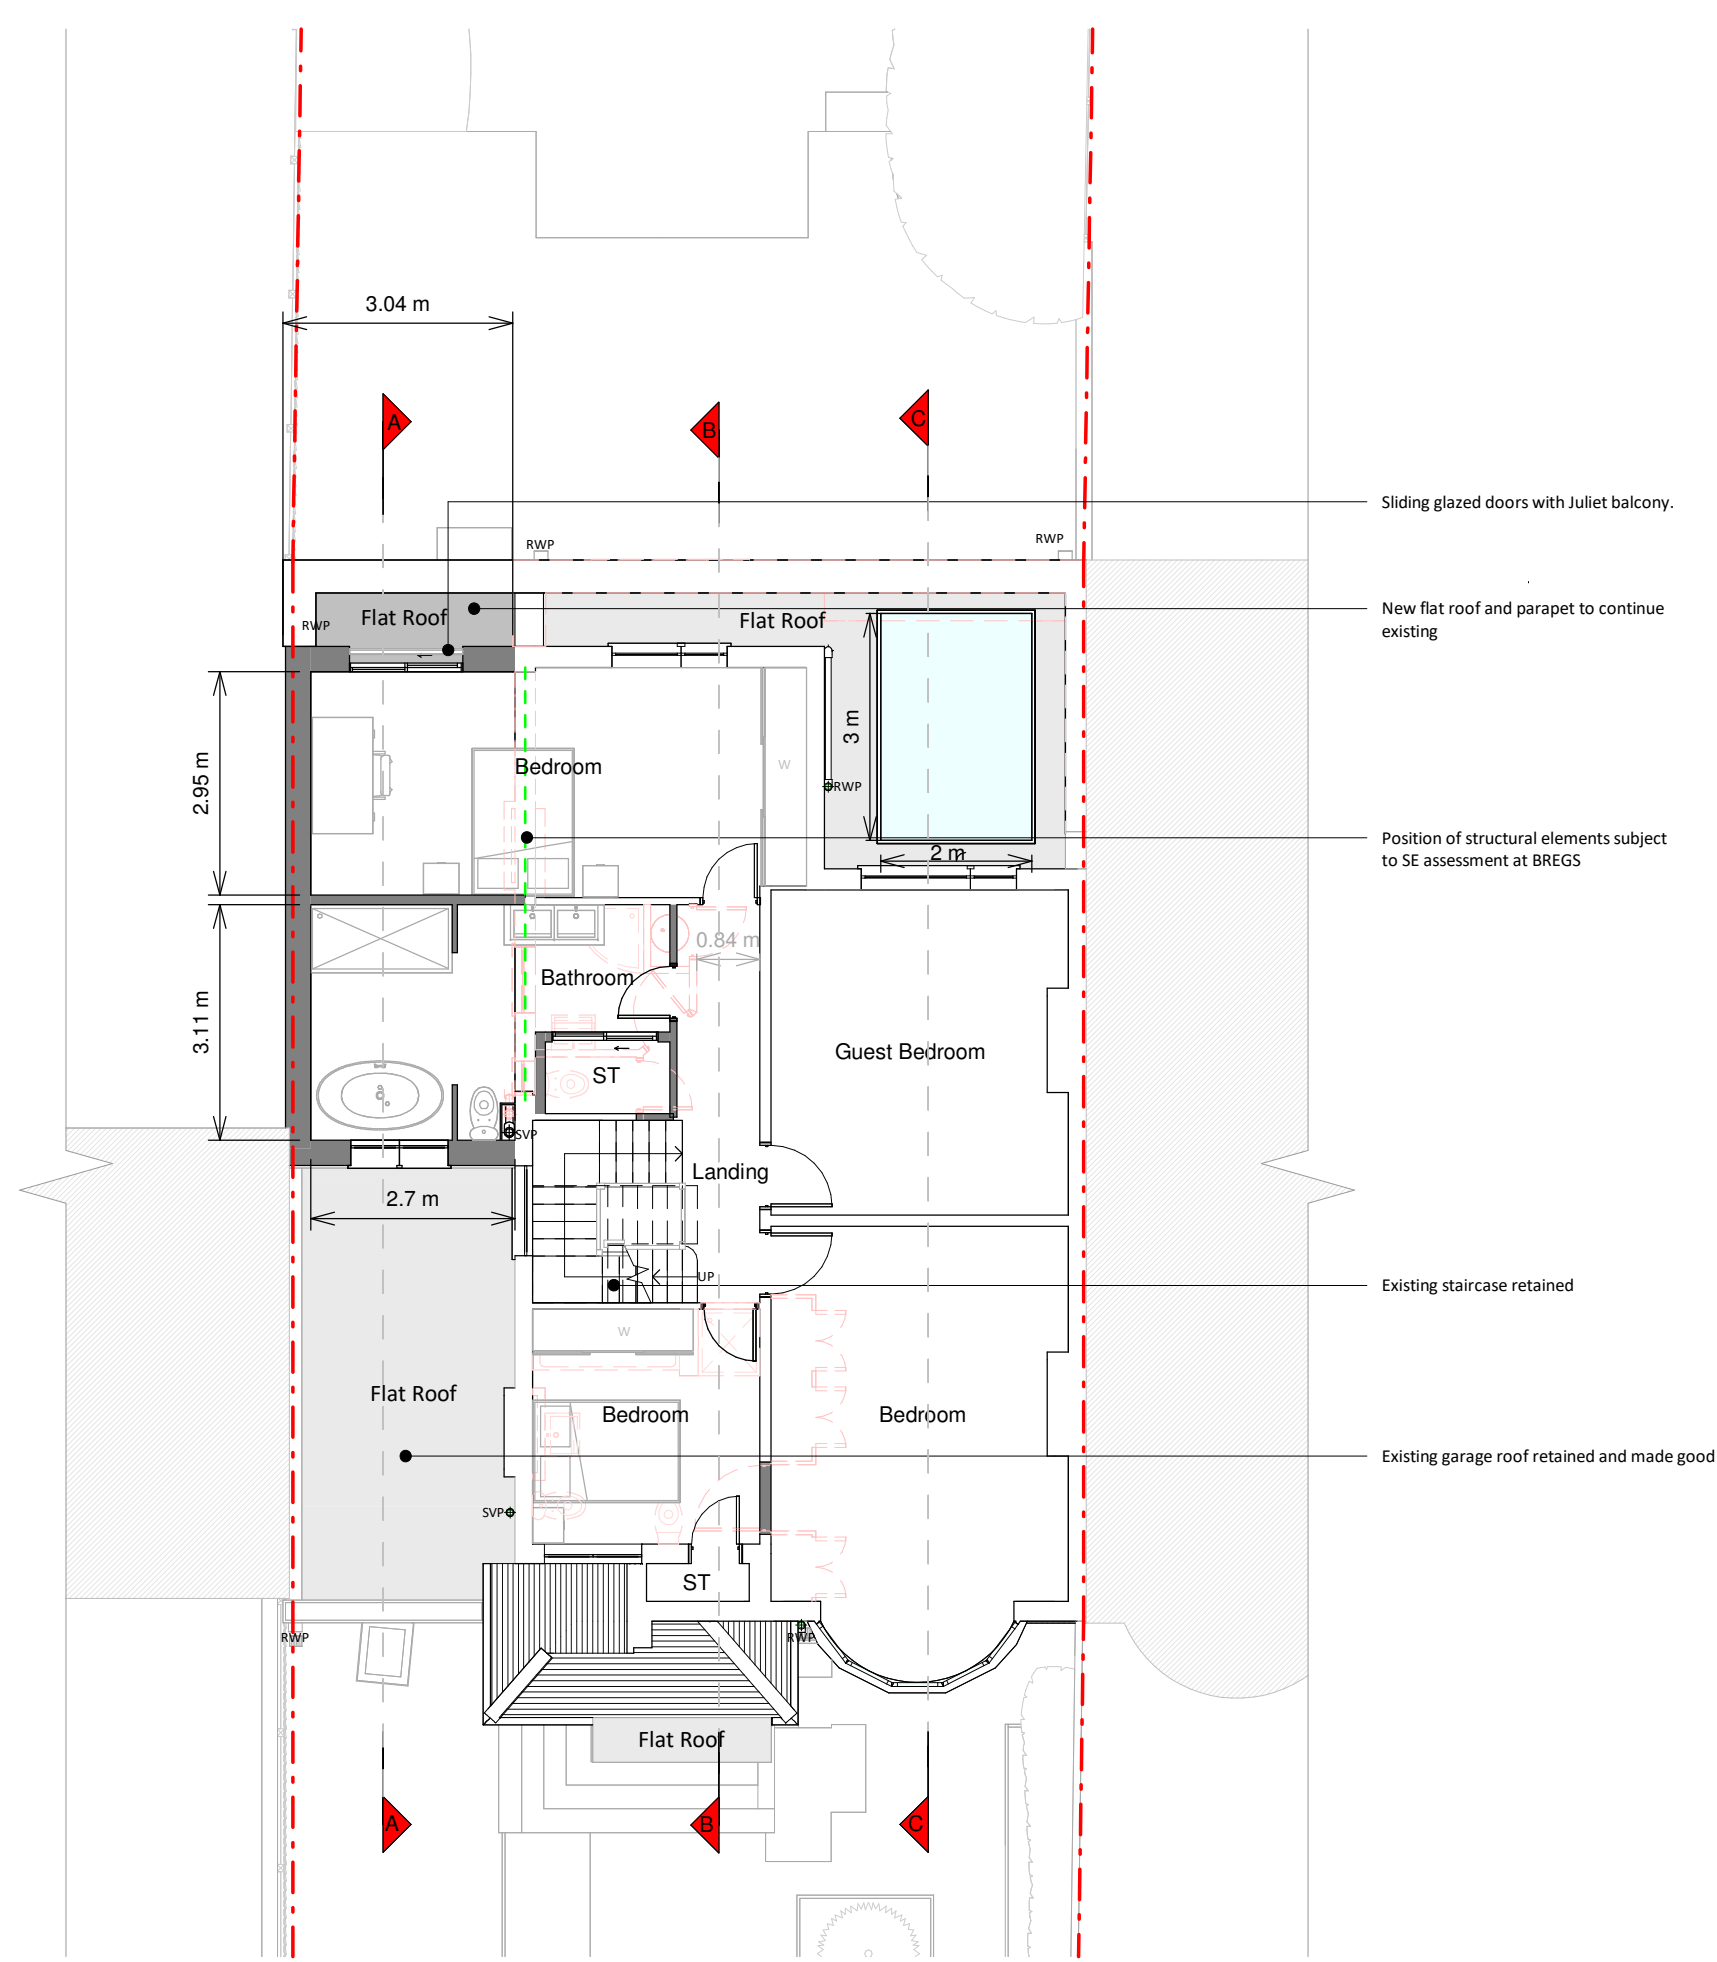

First Floor Plan

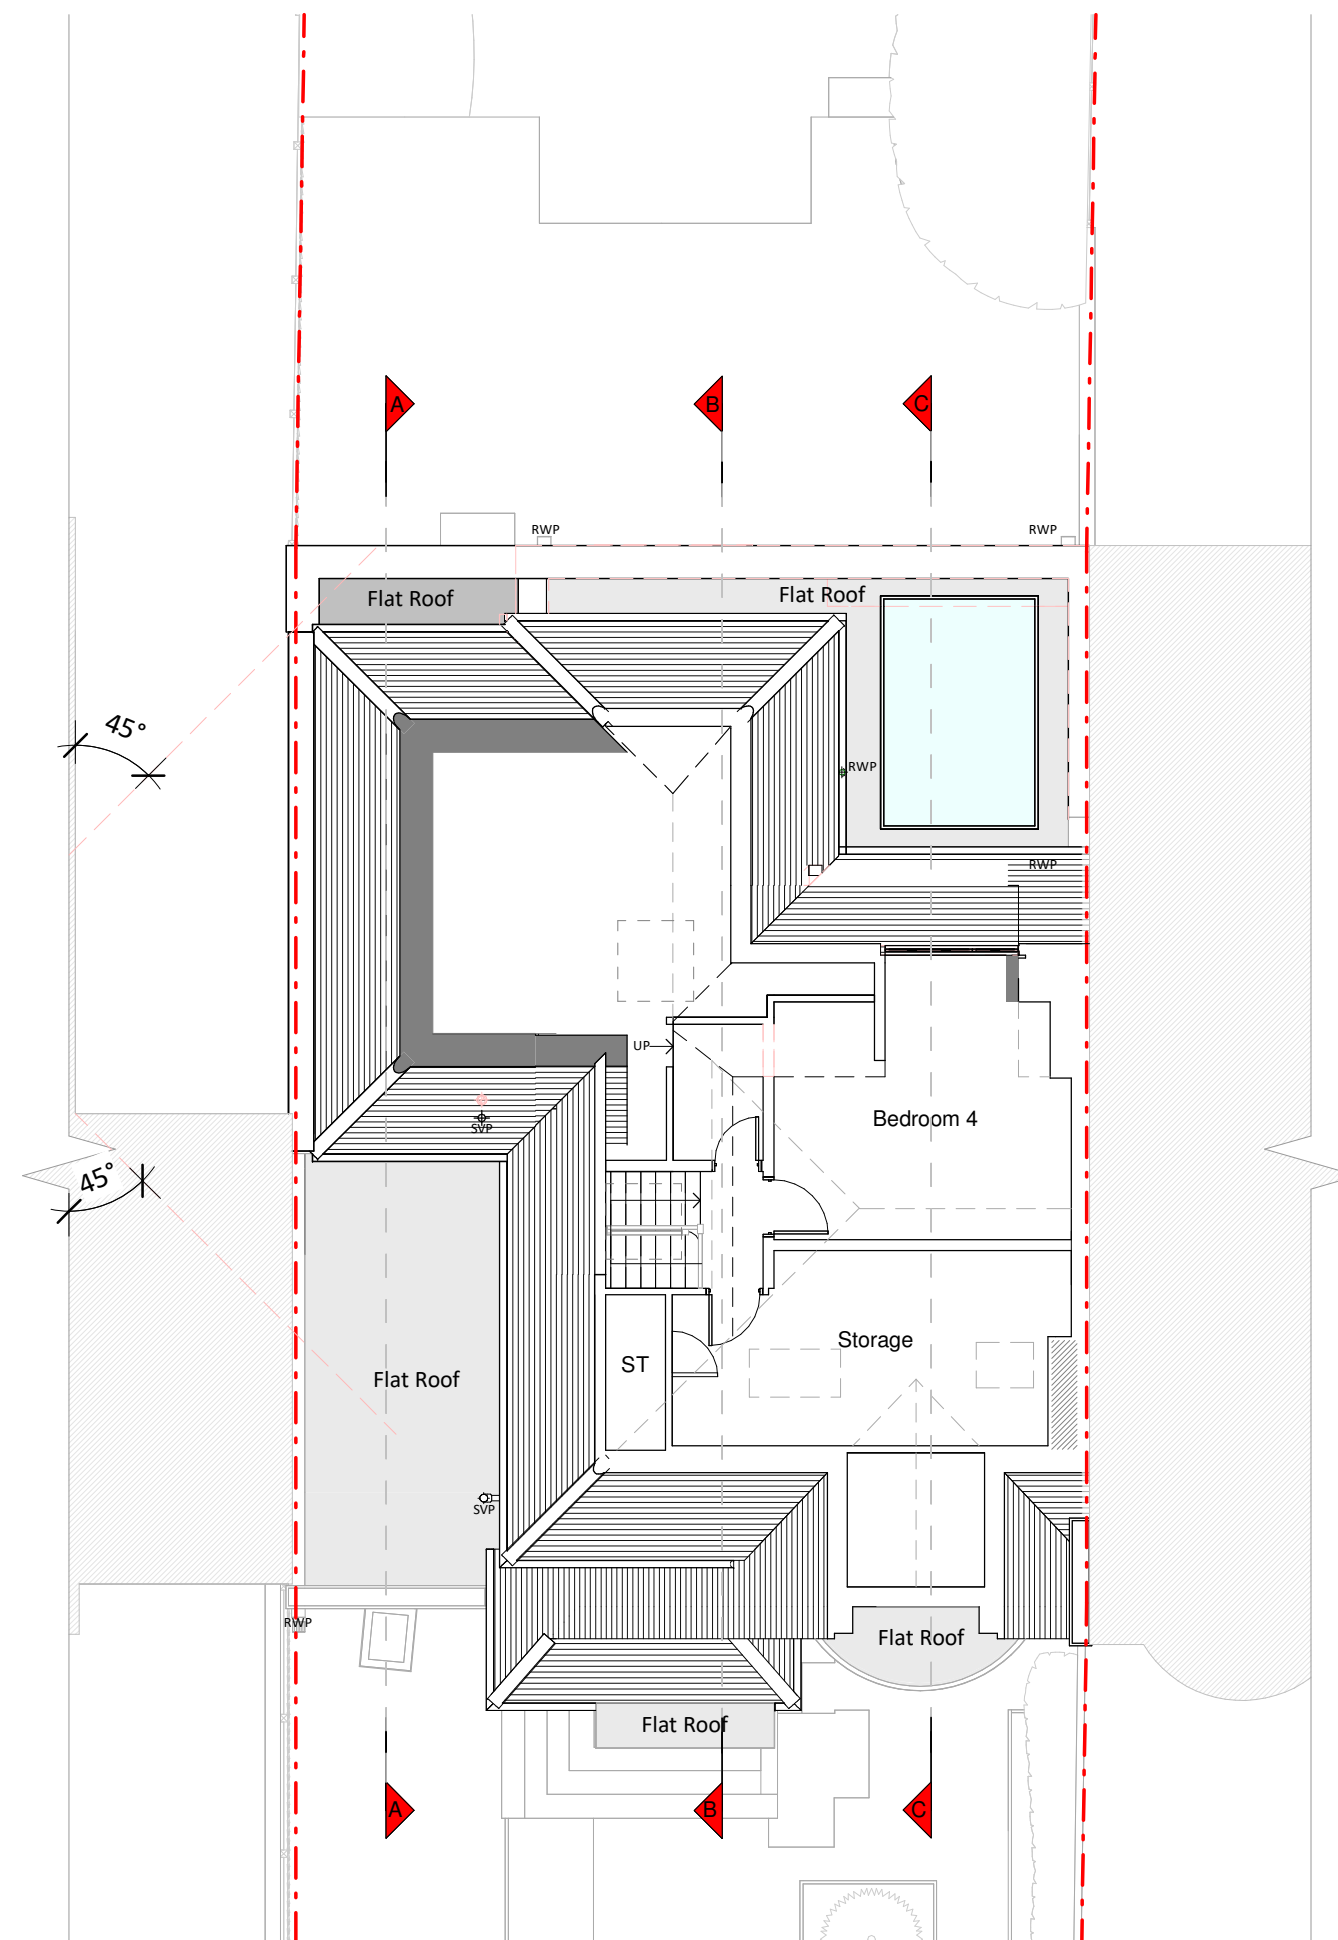


Second Floor Plan

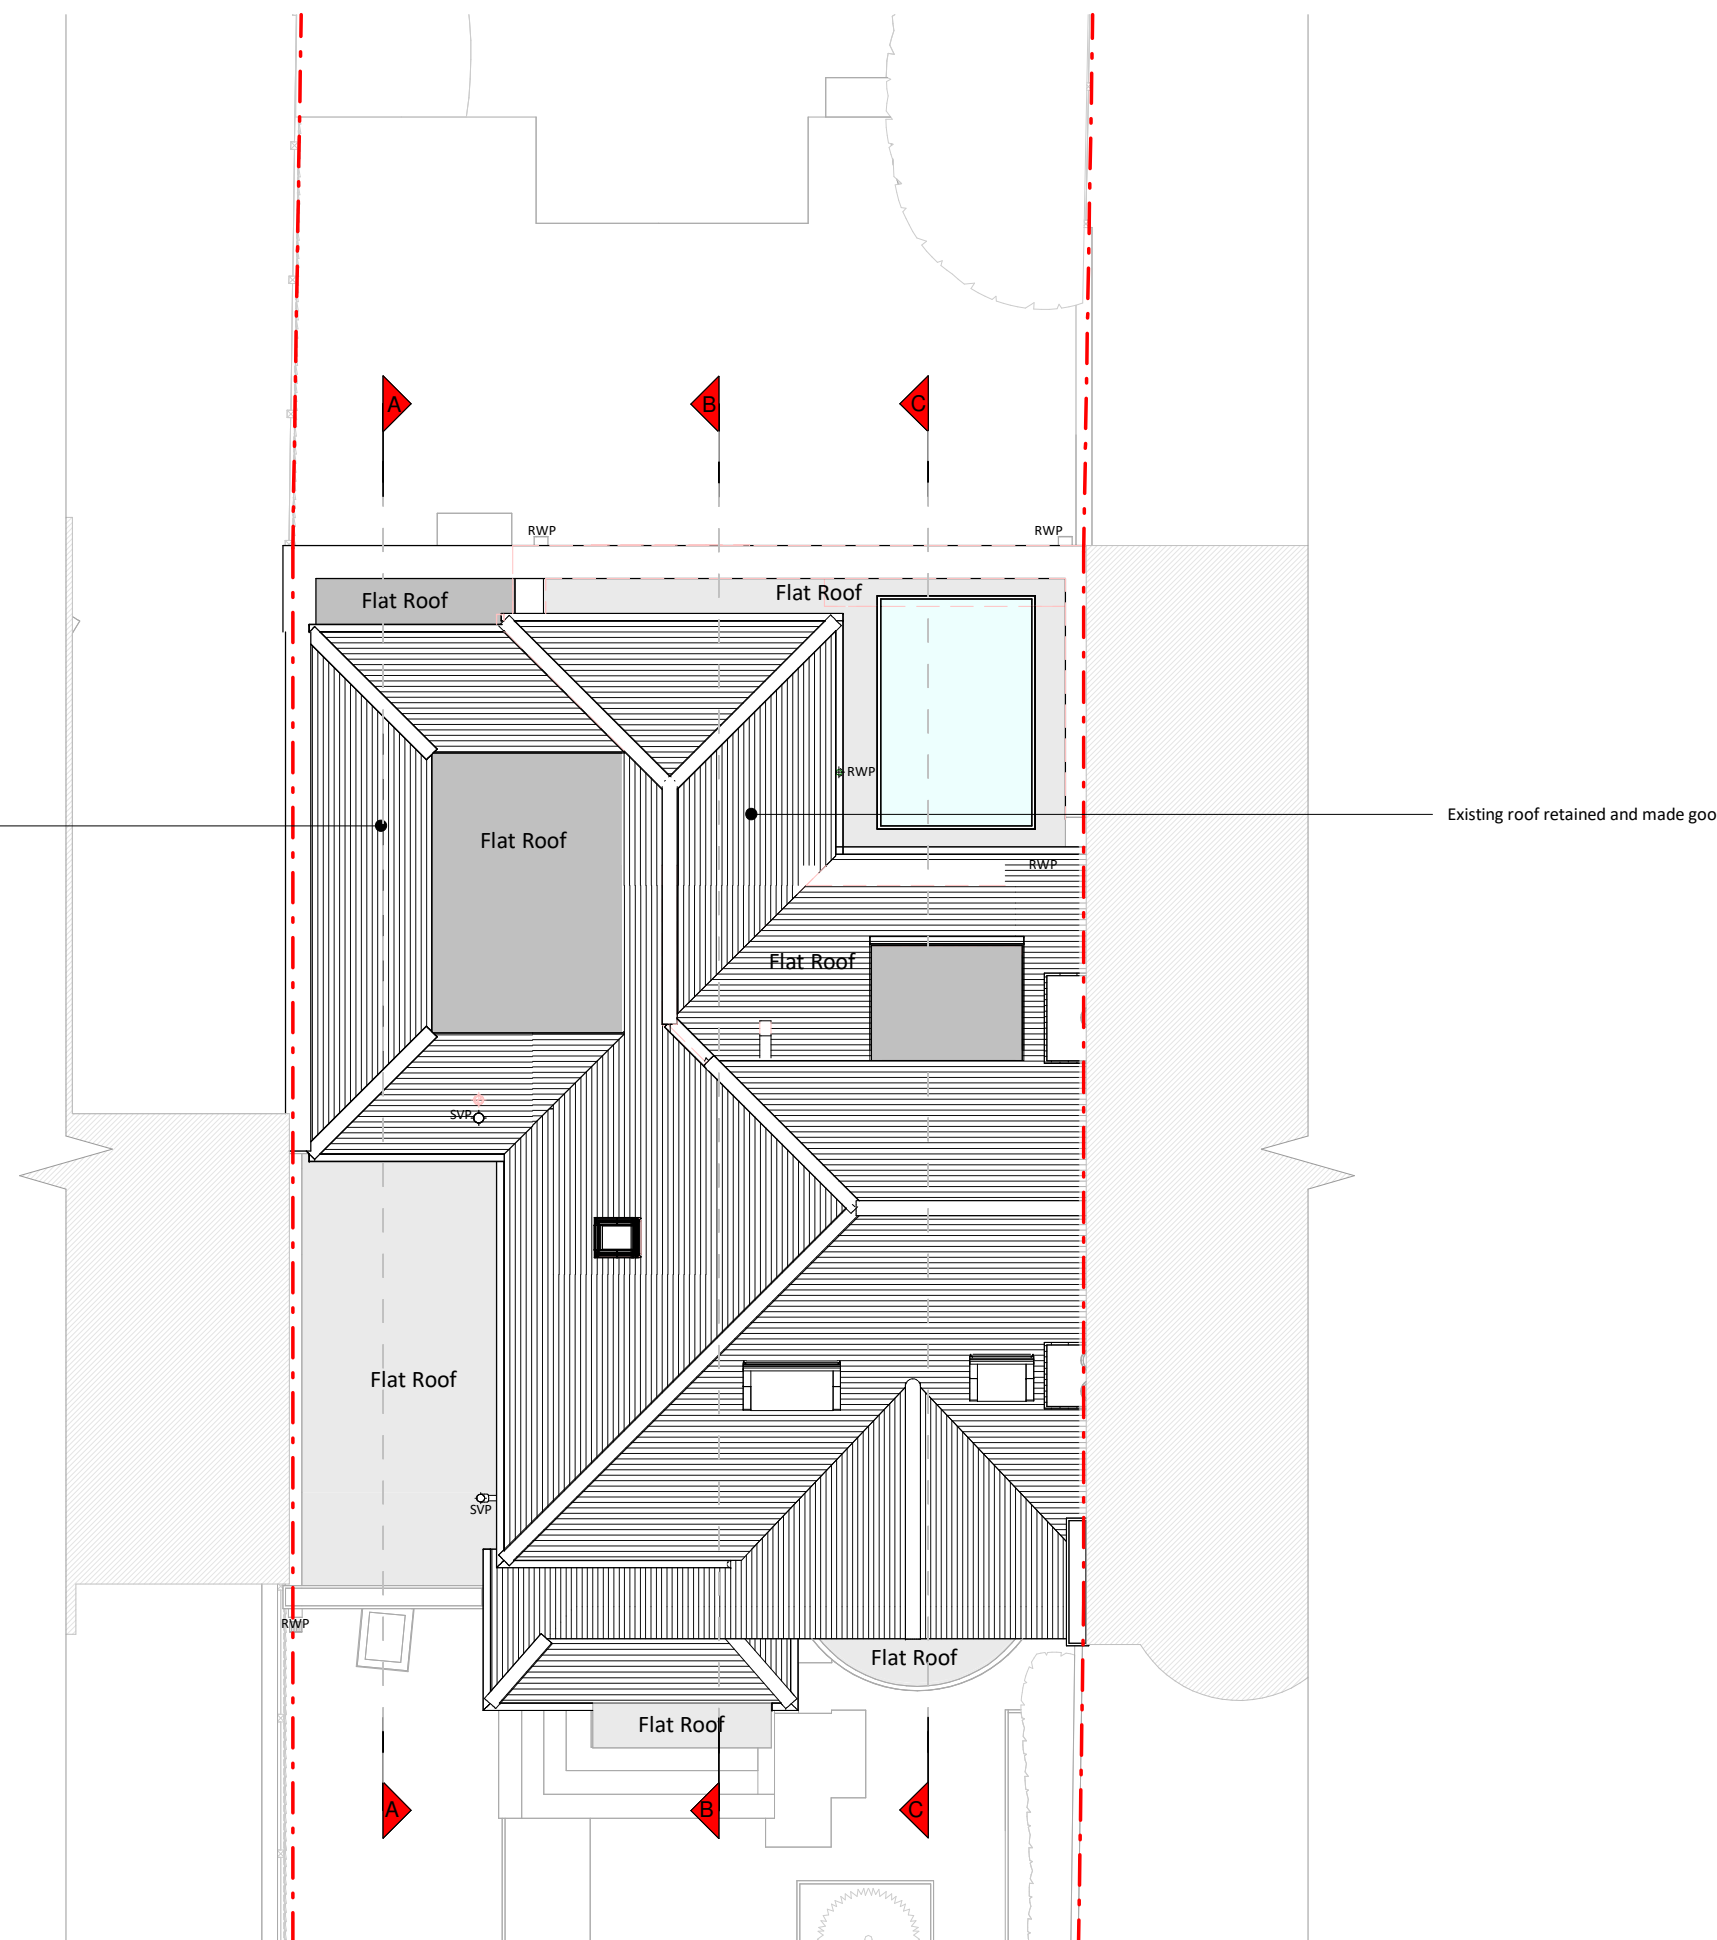

Roof Plan




Proposed Front Elevation

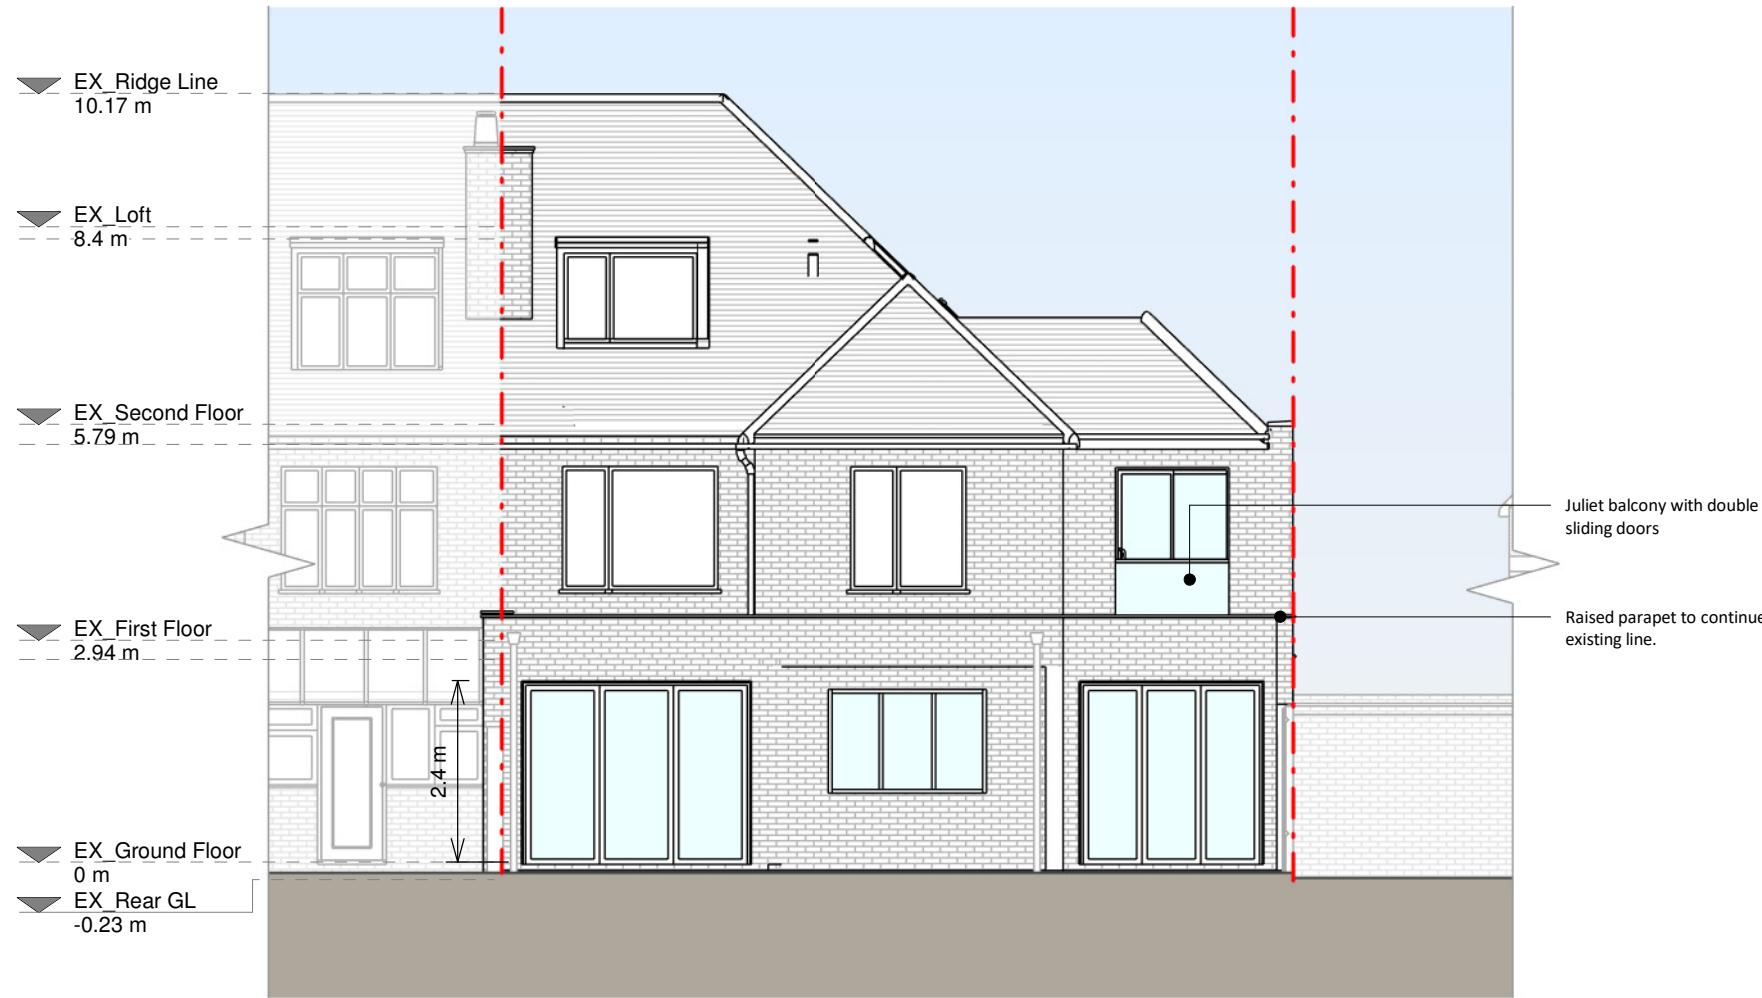


Rear Elevation




Section A - A

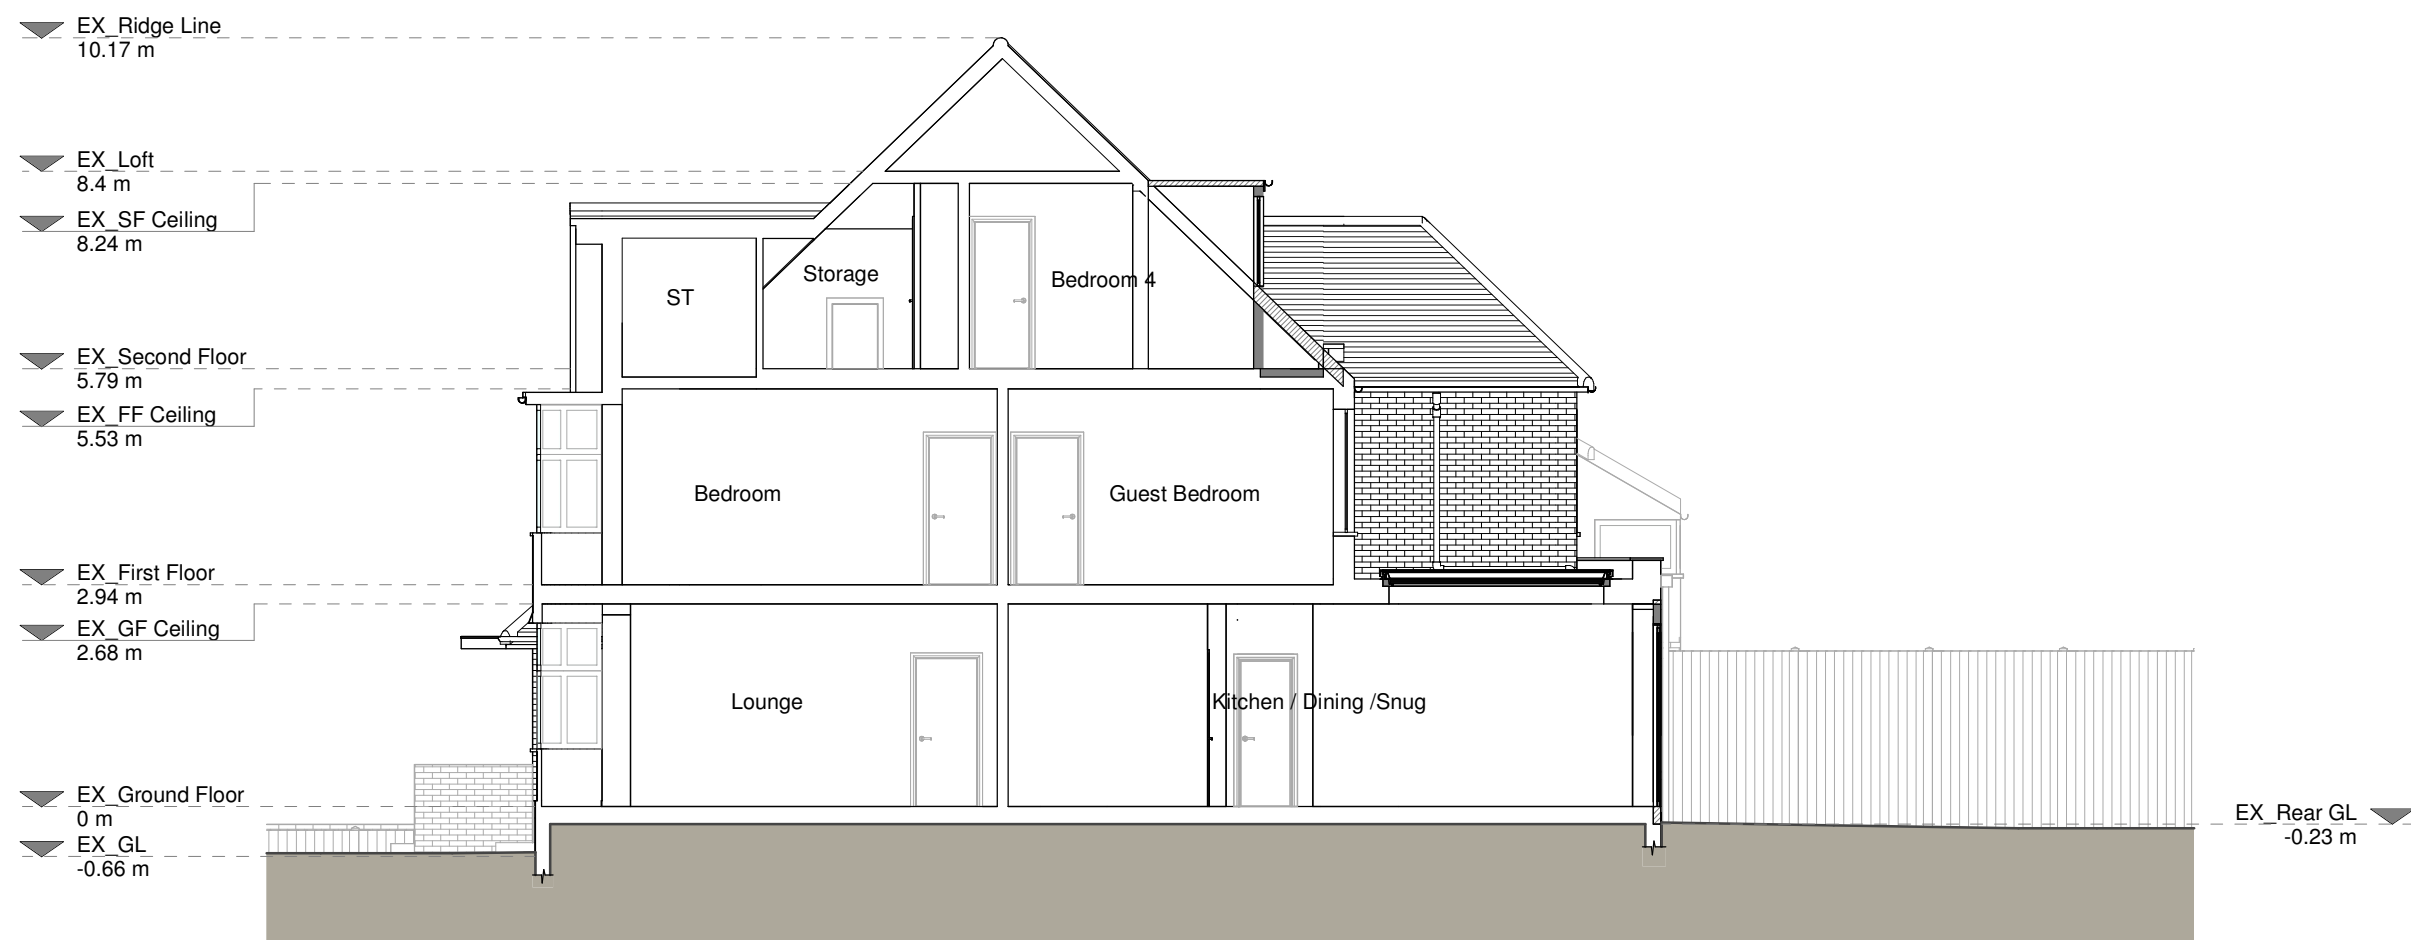


Section C - C

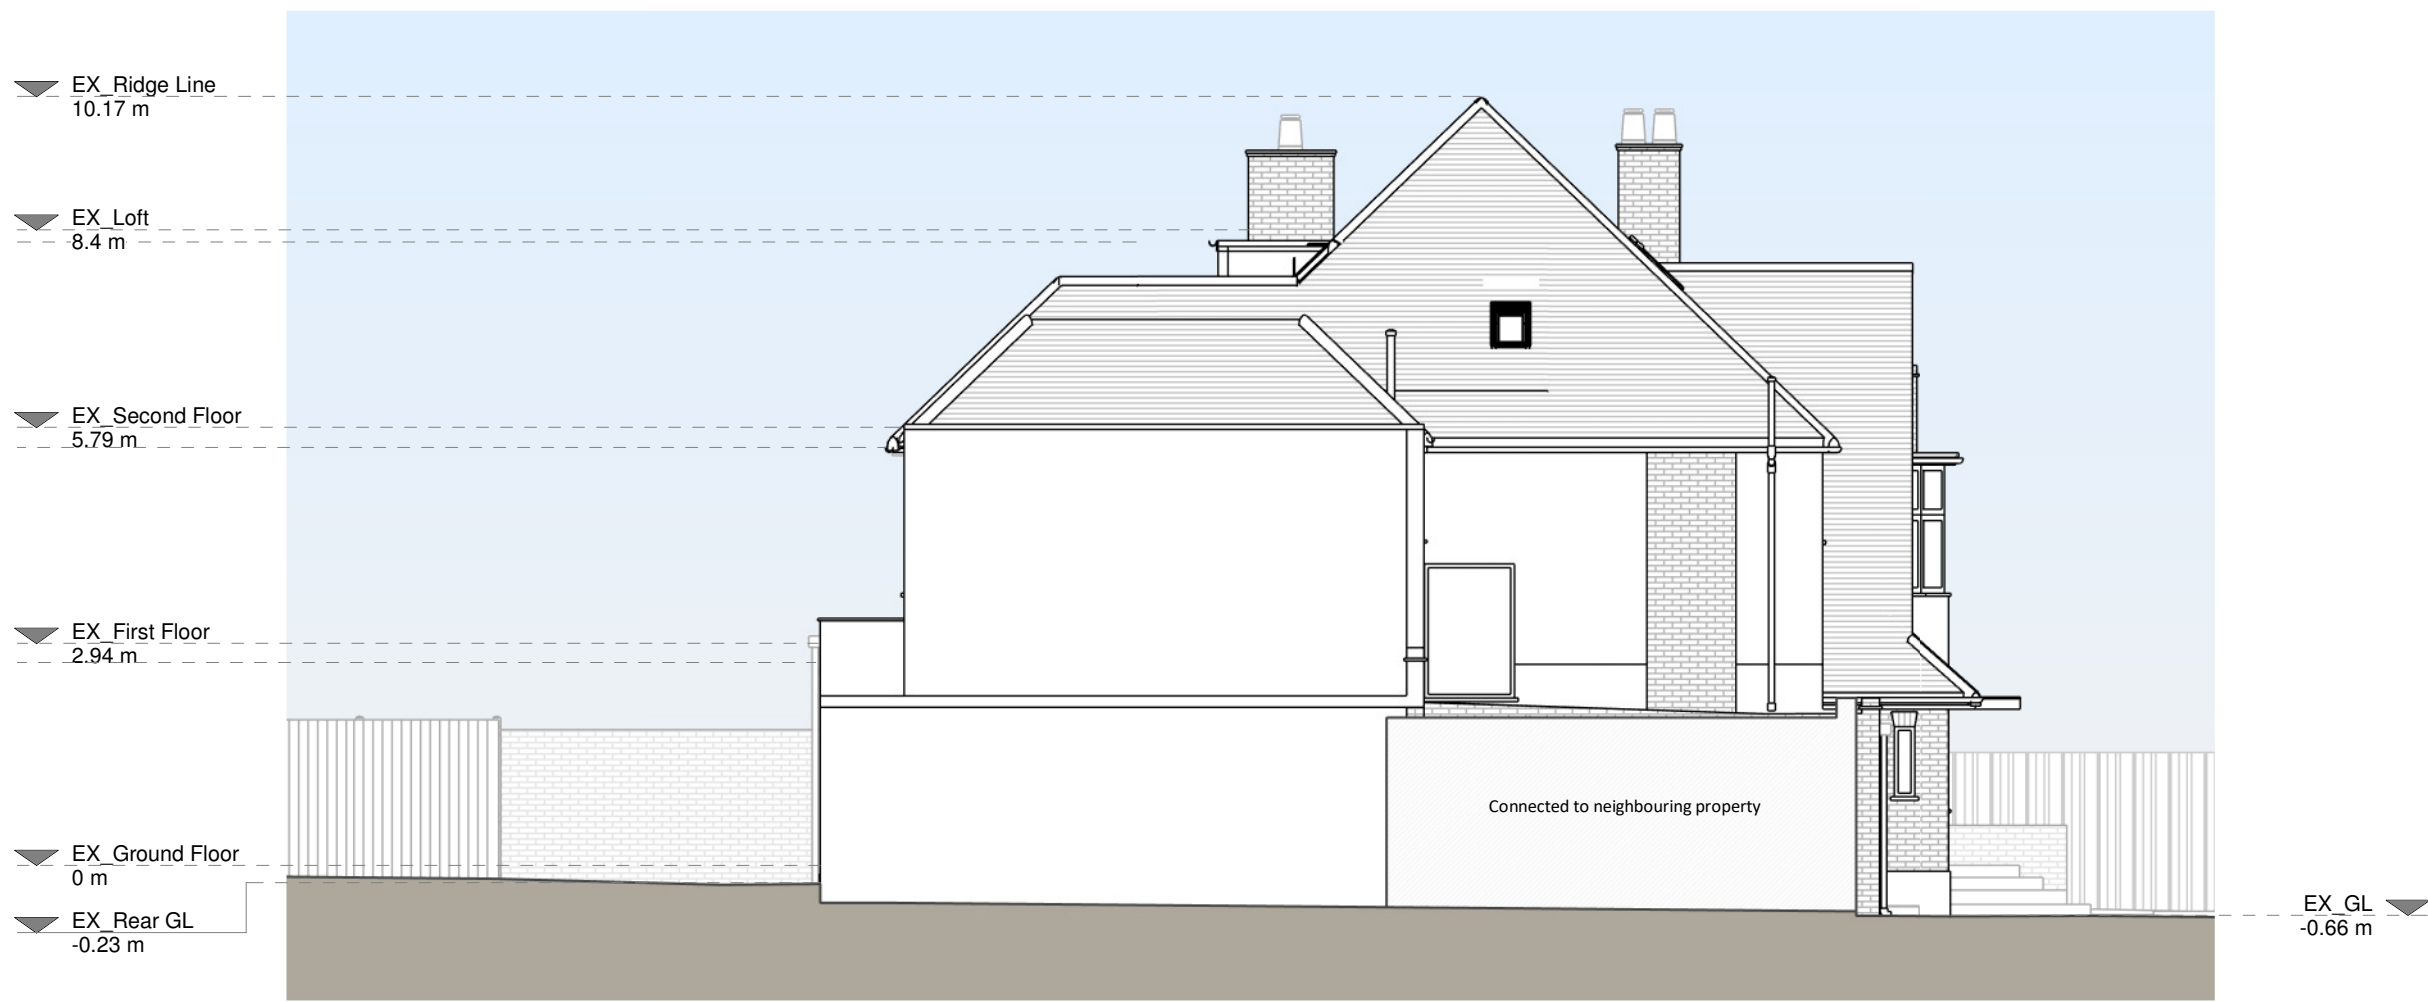

Left Side Elevation

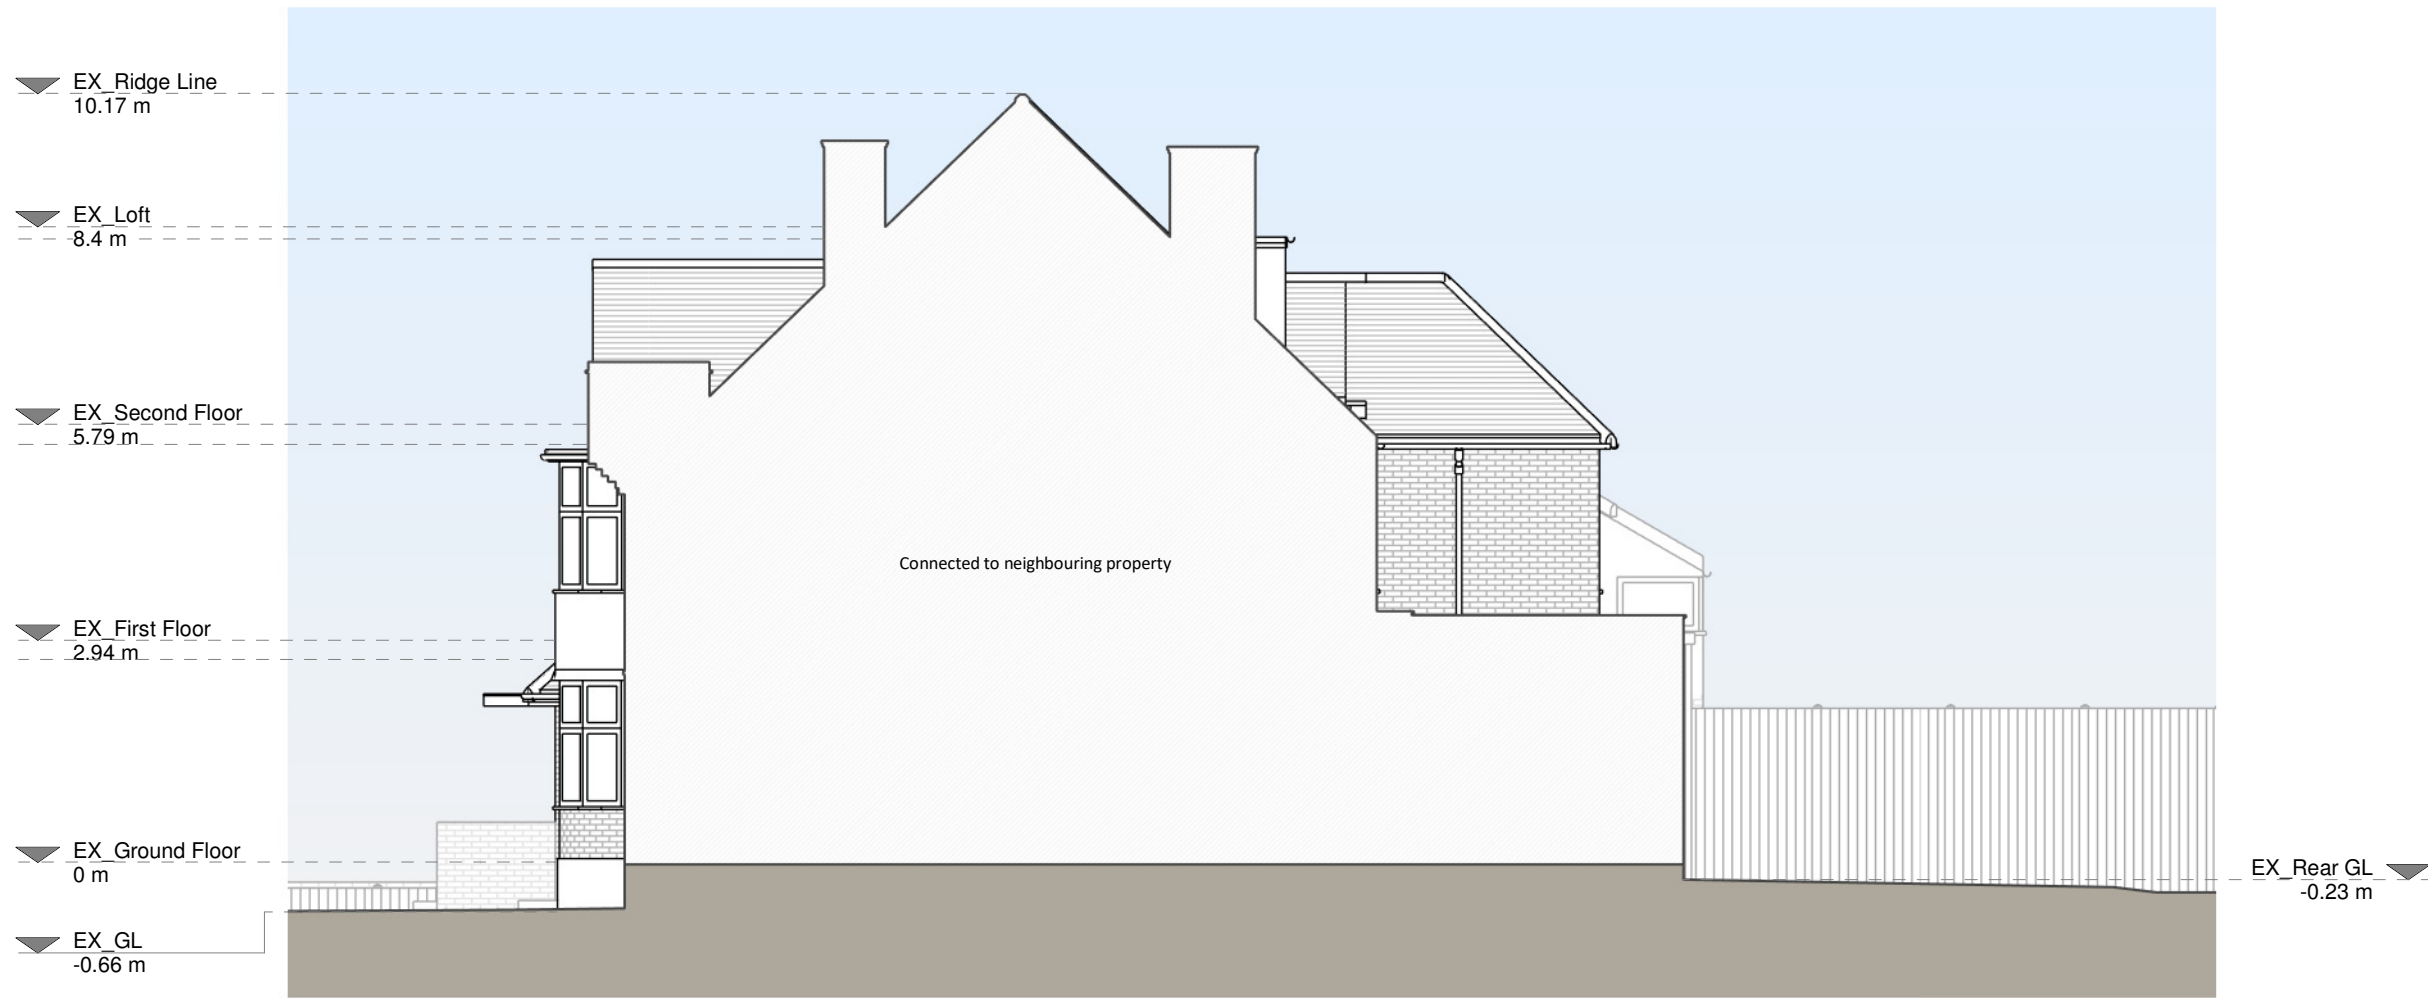

Right Side Elevation

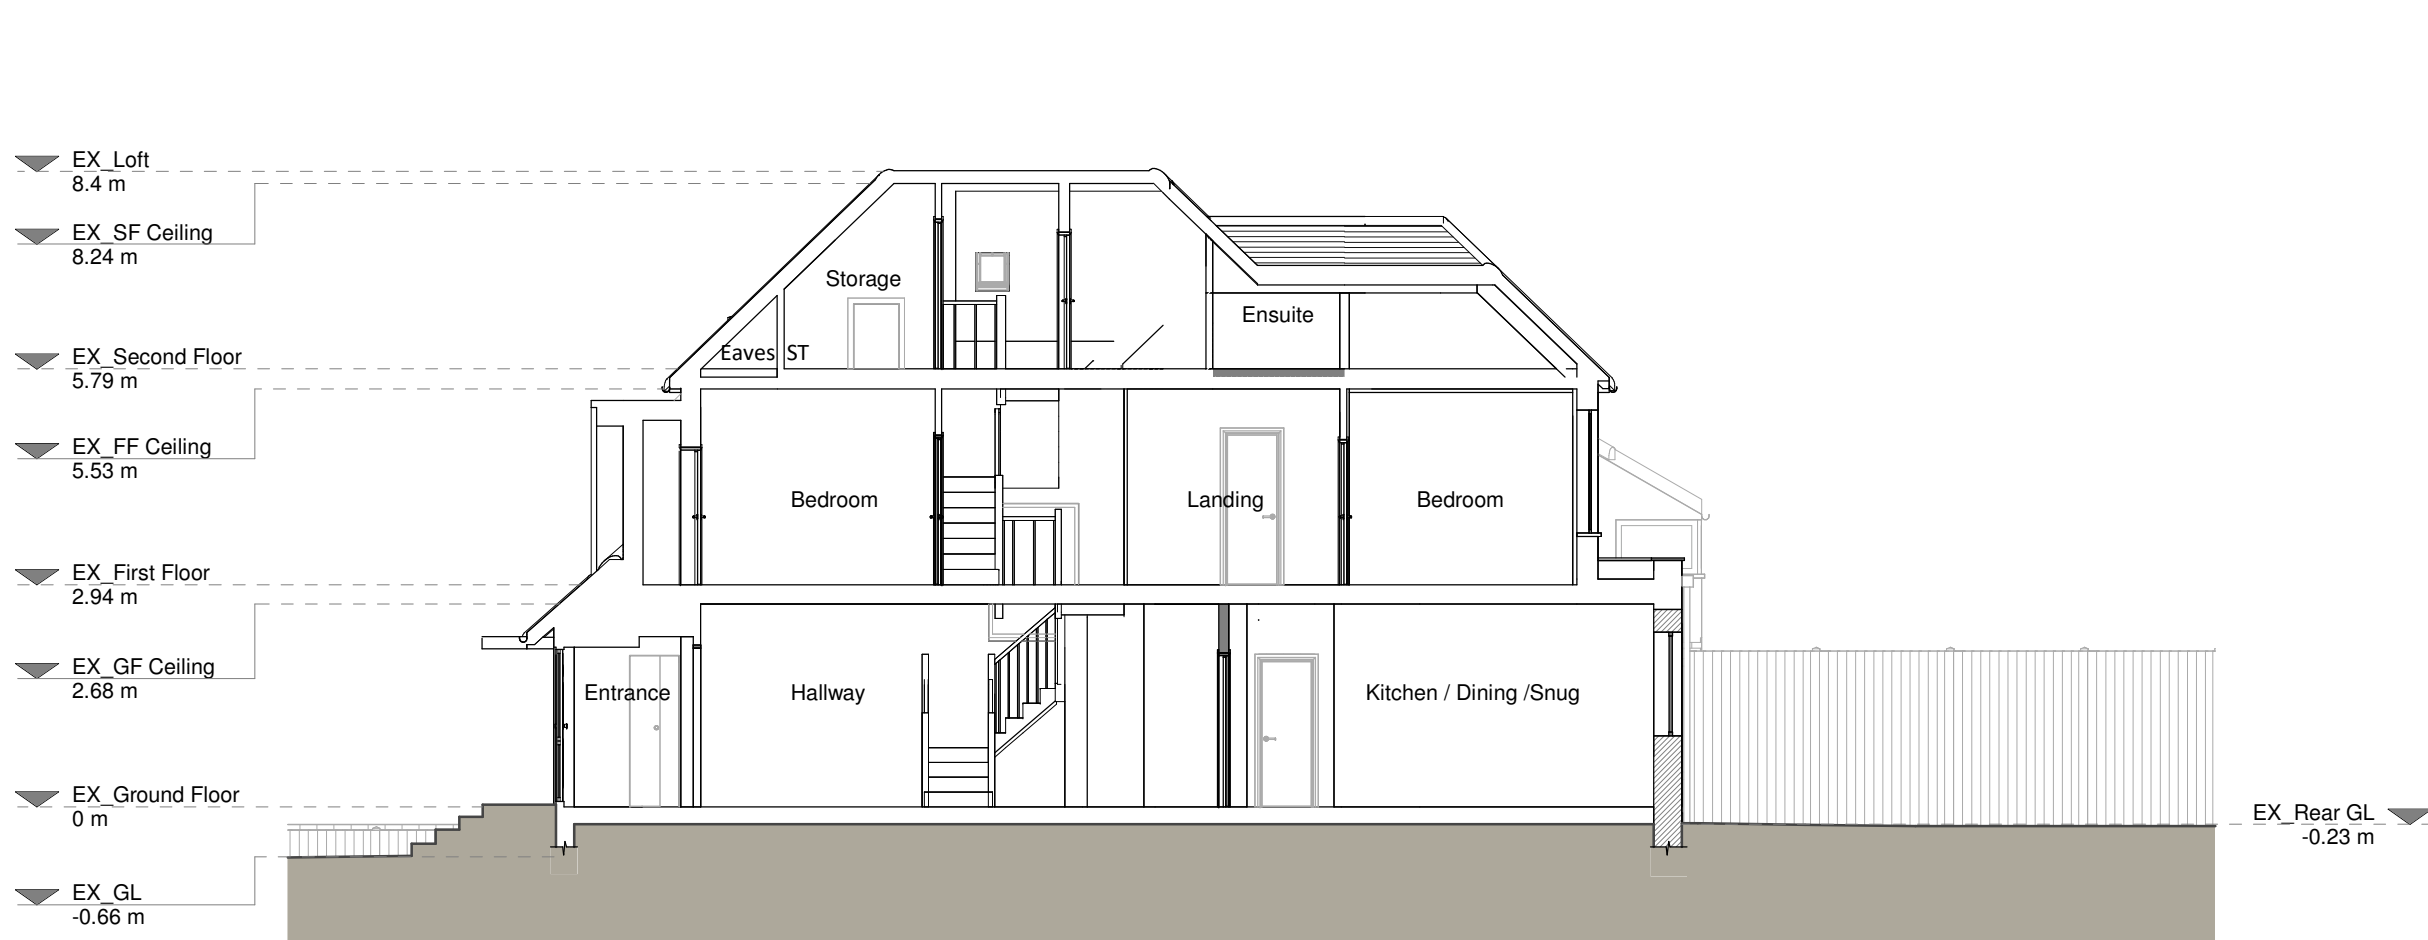

Section B - B

Copyright in the design and this drawing is the property of RESI. Reproduction in whole or in part is prohibited without the written consent of RESI. This drawing must be used in conjunction with all other relevant documentation and drawings.

RESI accepts no liability for any expense, loss or damage of whatsoever nature and however arising from any variations which have not been referred to them and their approval is required.

Print not to actual scale. Do not scale, except unless for Planning purposes. All dimensions to be cross-checked on site prior to construction and completion. Any discrepancies to be reported to RESI immediately.

Proposed Materials:

Brickwork / walls - Brick and render walls to match existing

Pitched roof - Tiles to match existing

Flat roof - Fibreglass or similar

Windows - UPVC/Aluminium

Doors - UPVC/Aluminium

RWP / Gutters / Fascias - To match existing

KEY

- Existing walls
- Proposed walls
- Proposed furniture
- Proposed staircase
- Proposed windows
- Proposed rooflight
- Boundary line
- Proposed beam
- Proposed drainage
- Existing removed
- 1.5m head height
- 1.8m head height

Revision		
Rev	Notes	Date
A	Planning Issue	19/02/2026

RESI
Grow your home

Job Title:
Proposed Ground floor internal and facade alterations, first floor side extension, partial garage conversion, floor plan redesign and all associated works at 18 Fordington Road, N6 4TJ

Drawing Status:
Planning Drawings

Client:
Amy Ruddock

Drawing Title:
Proposed Elevations and Sections

Scale: 1:100 @ A1	Drawn: AM
Date: Feb 2026	Checked: AM
Drawing No: 8354274-01-3200	Rev: A

