



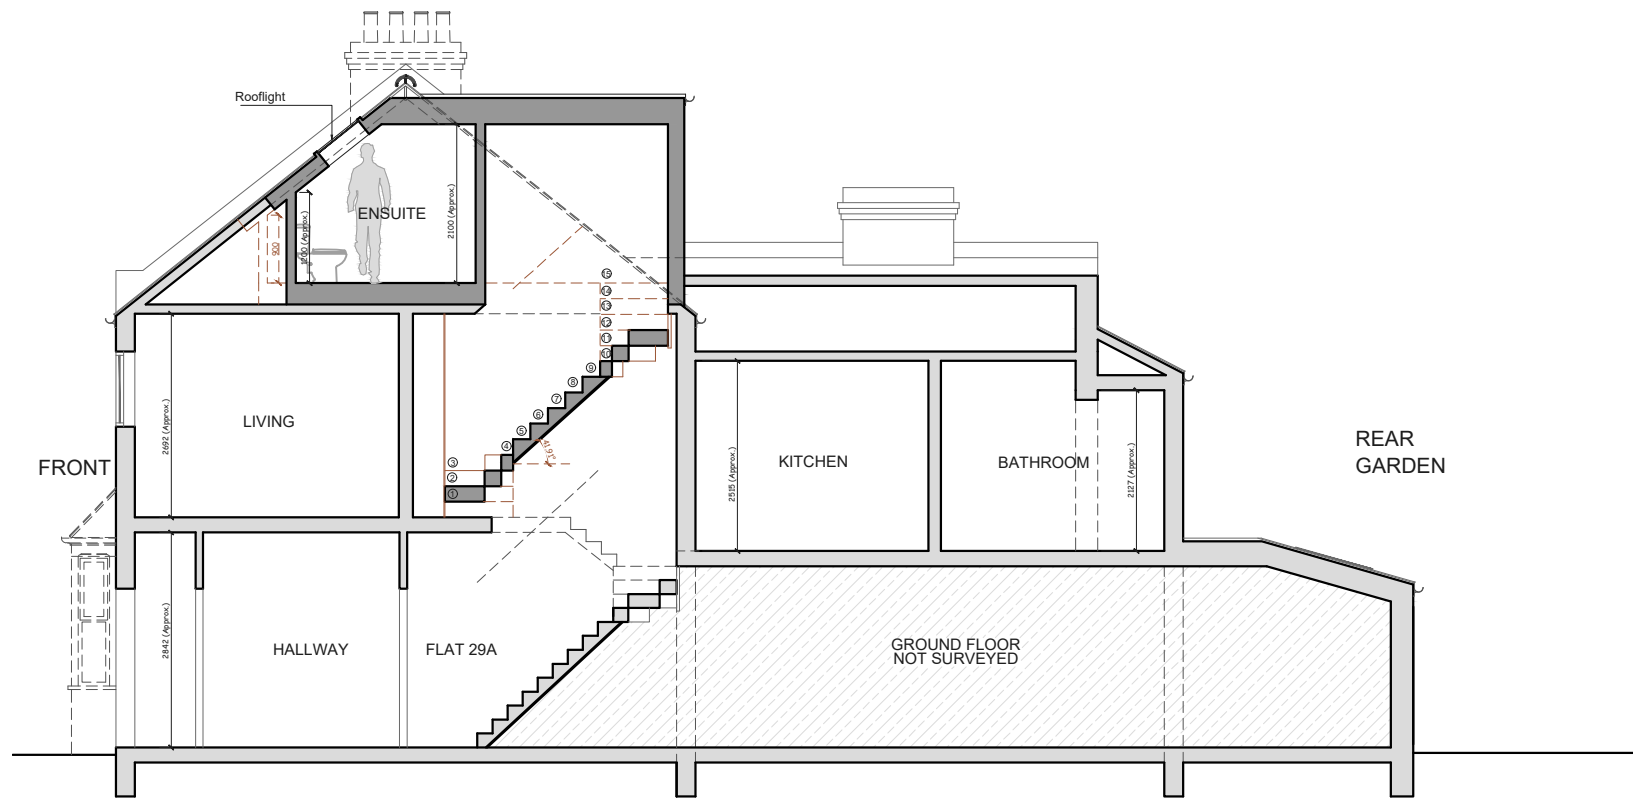


PROPOSED SECTIONAL ELEVATION A-A
SCALE 1:100

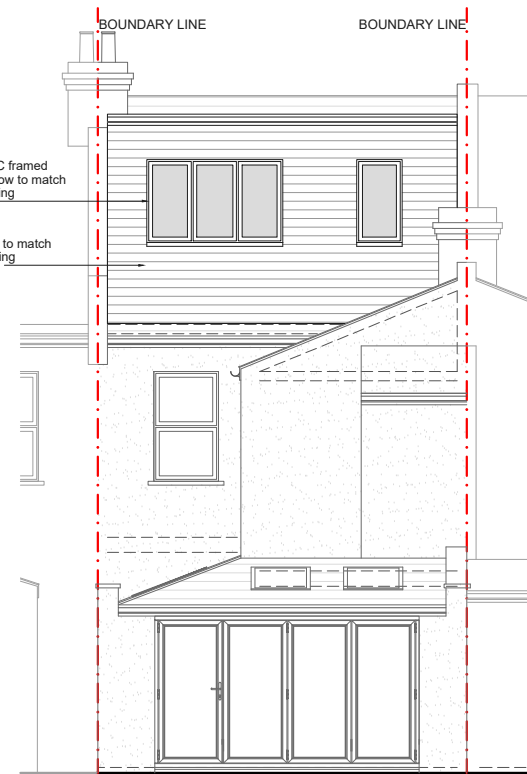


PROPOSED REAR ELEVATION
SCALE 1:100



PROPOSED FRONT ELEVATION
SCALE 1:100

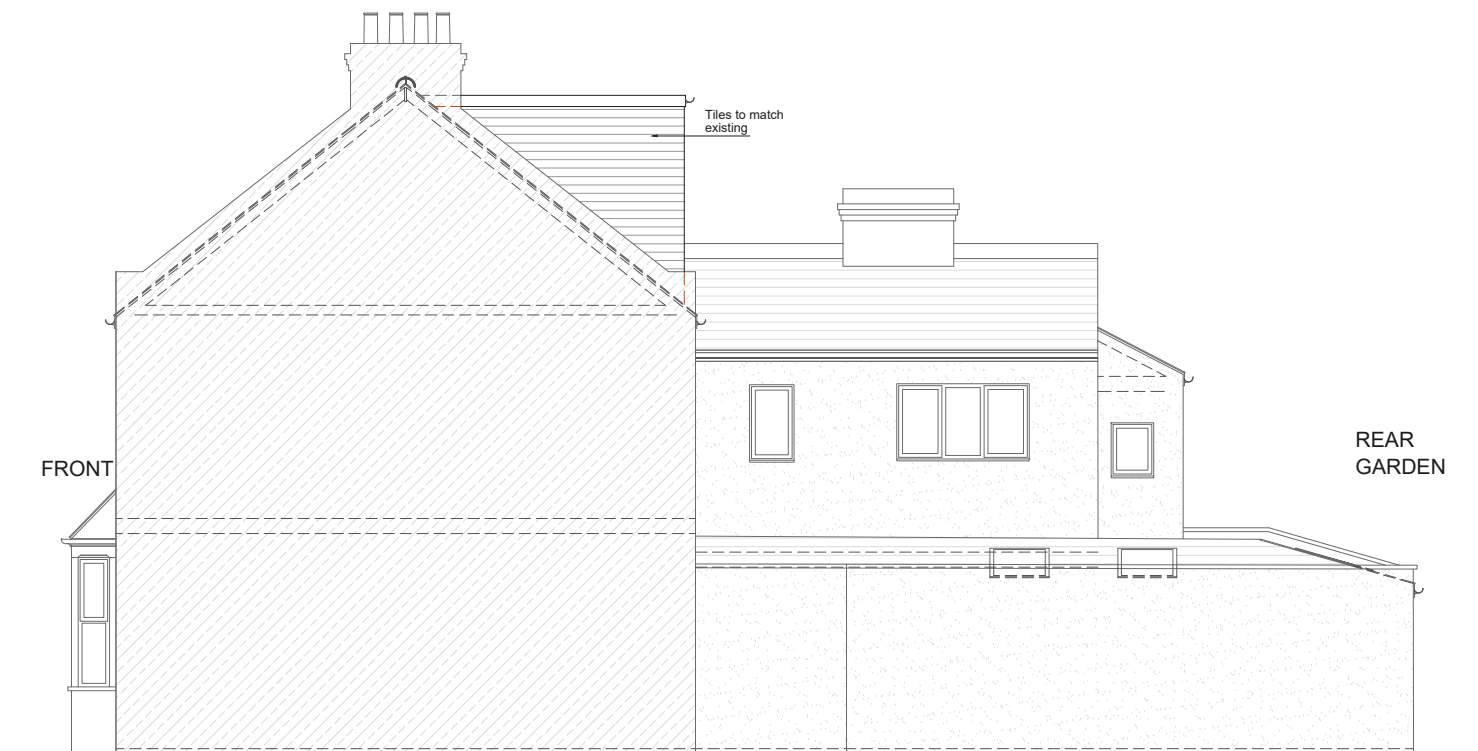

PROPOSED SOUTH ELEVATION
SCALE 1:100

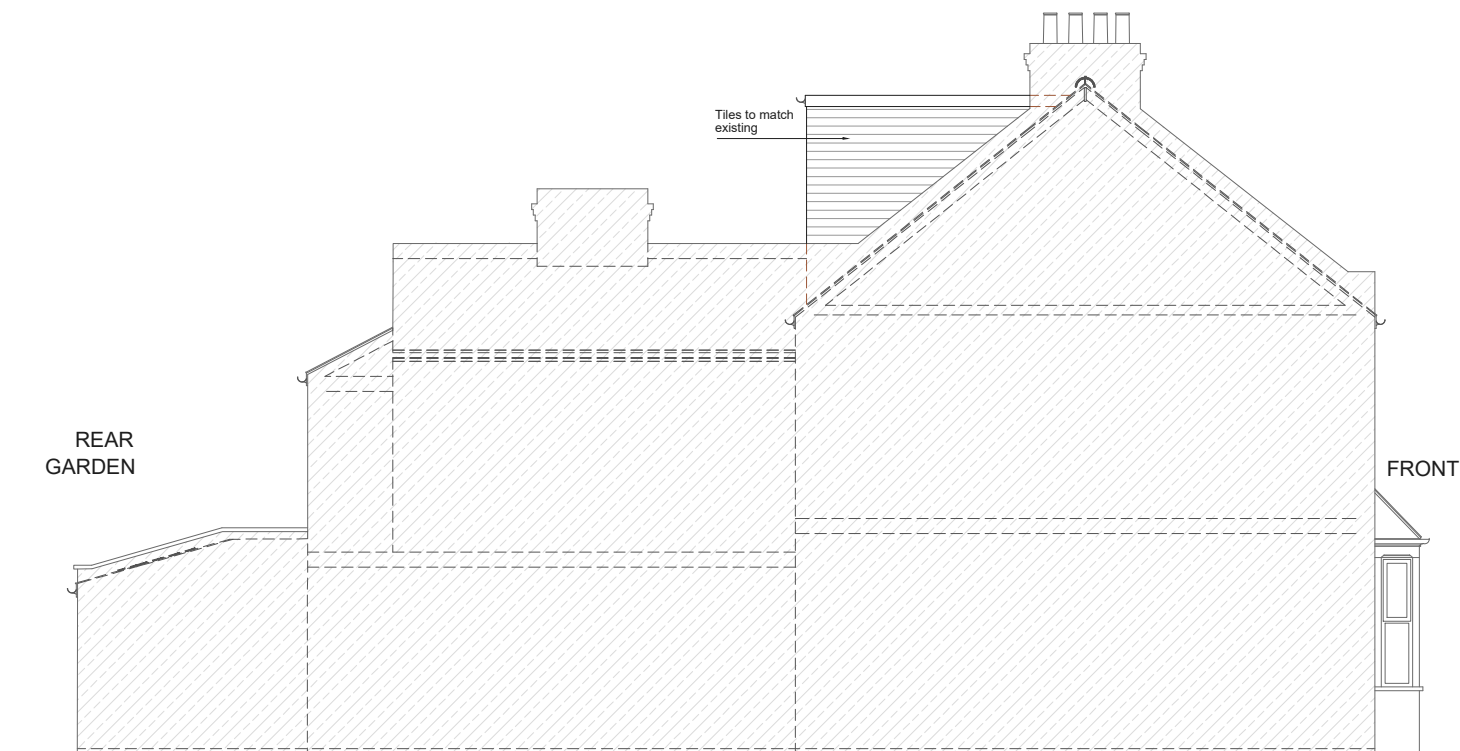

PROPOSED NORTH ELEVATION
SCALE 1:100

REV	DATE	NOTES

CLIENT

KEVIN BARRY

PROJECT

29A SELBORNE ROAD,
WOOD GREEN, N22 7TH

DRAWING NO.

PP-10

DATE

23-02-26

DRAWN

MS


REV.

SCALE

1:100@A3

DRAWING TITLE

PROPOSED ELEVATIONS
AND SECTION

 

48 Hamilton Road, Barnet, EN4 9HE
Mobile: 07974 893 726
URL: www.ronilofts.com
Email: info@ronilofts.com