




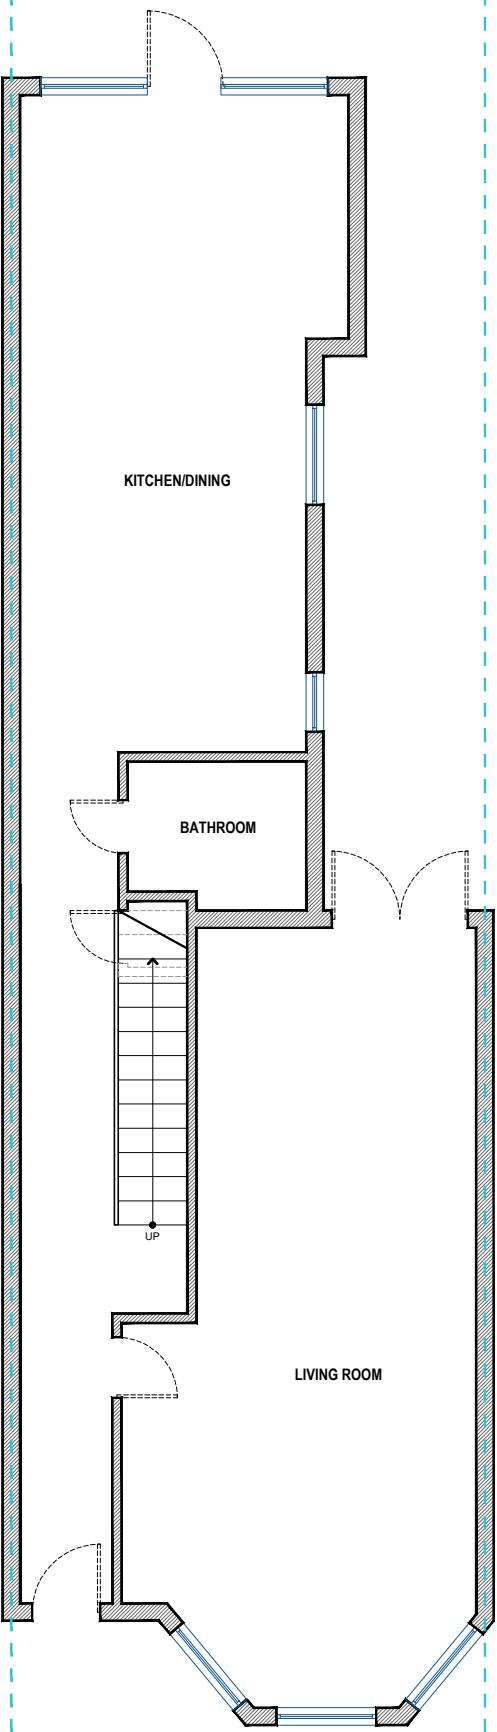


**PRE-EXISTING
GROUND FLOOR PLAN**

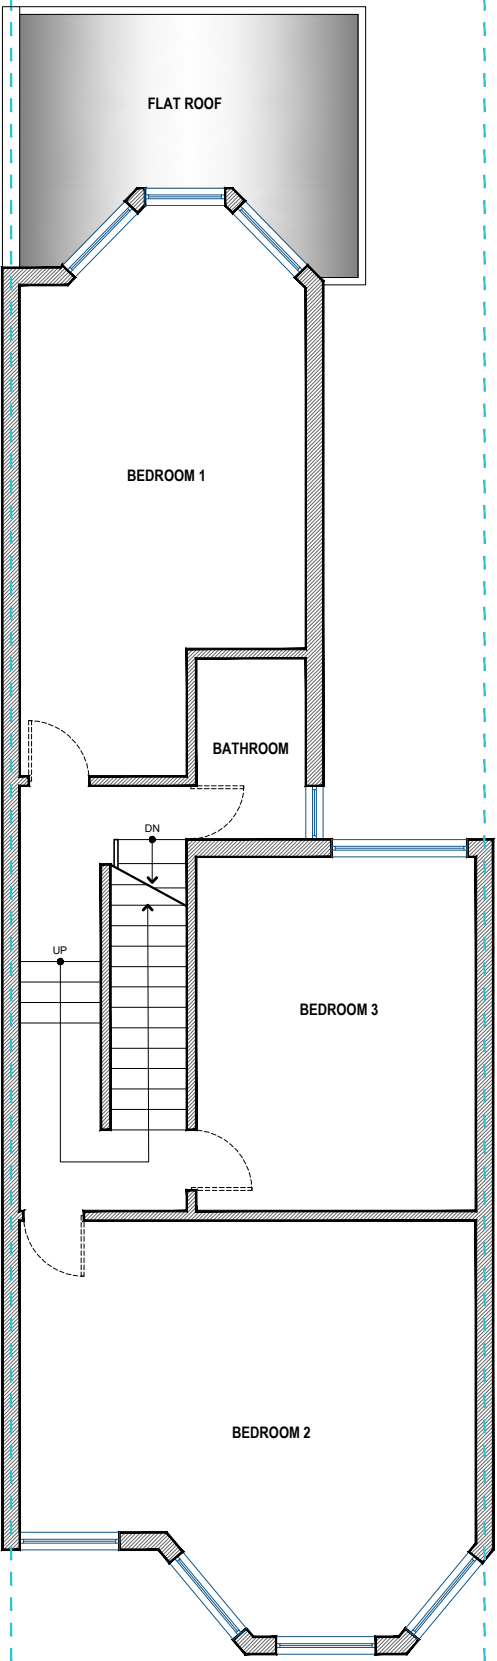


**PRE-EXISTING
FIRST FLOOR PLAN**

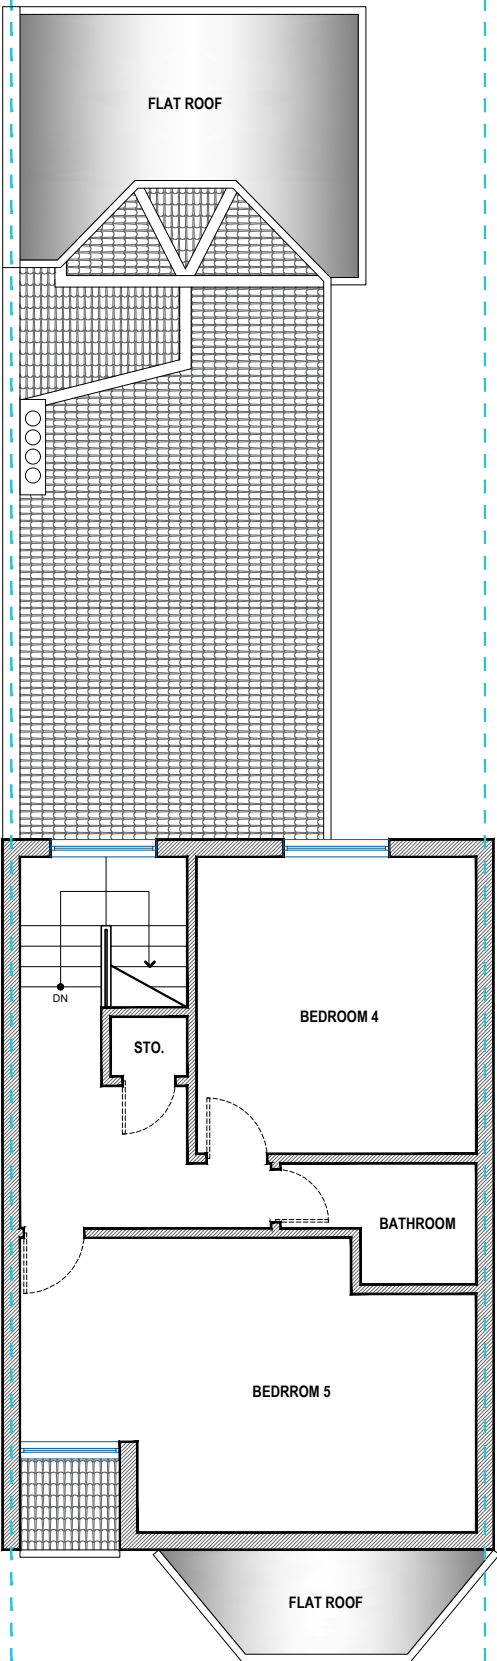

**PRE-EXISTING
SECOND FLOOR PLAN**

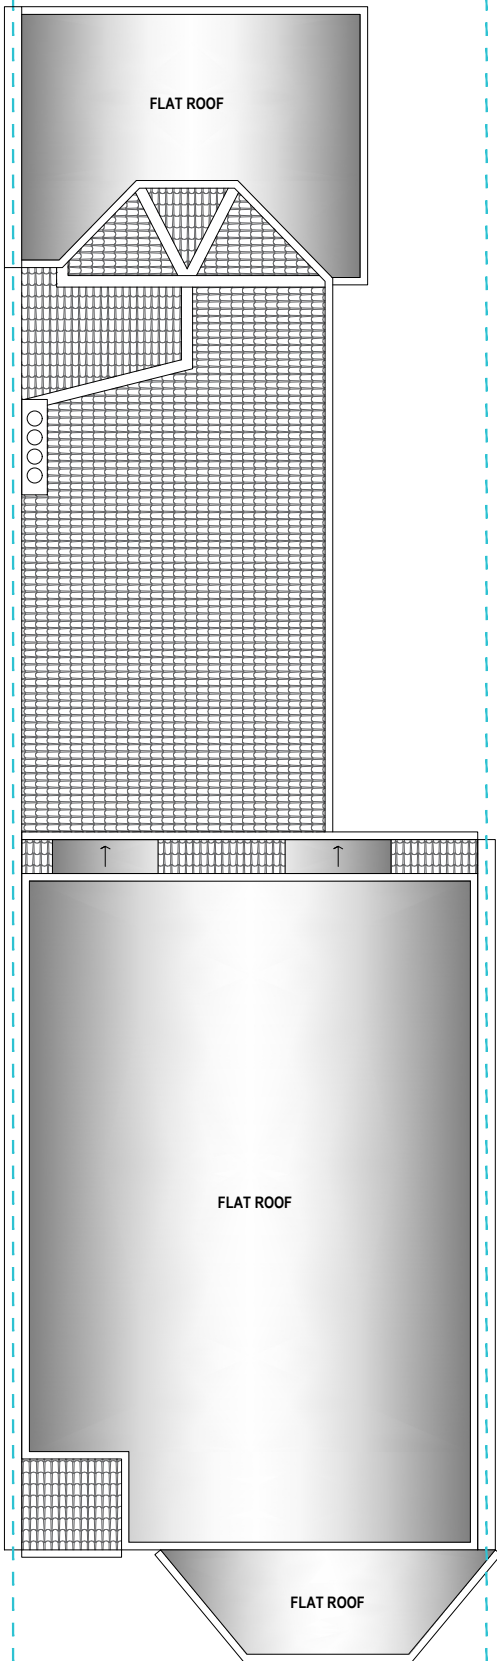

**PRE-EXISTING
ROOF PLAN**

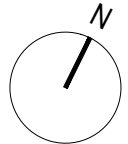

Prestige Planning Ltd.
Unit 6 Grosvenor Way
London
E5 9ND

T: 0203 935 3434
M: 07824628403
E: davidmotzen@gmail.com

PROJECT DETAILS

-

PROPERTY ADDRESS

37 Hampden Road
Hornsey, London
N8 0HX

DRAWING TITLE

Pre-Existing Ground Floor Plan
Pre-Existing First Floor Plan
Pre-Existing Second Floor Plan
Pre-Existing Roof Plan

REVISION

RV00


DRAWING NO.


PREX01

SCALE


1:100

[@ A3]

 


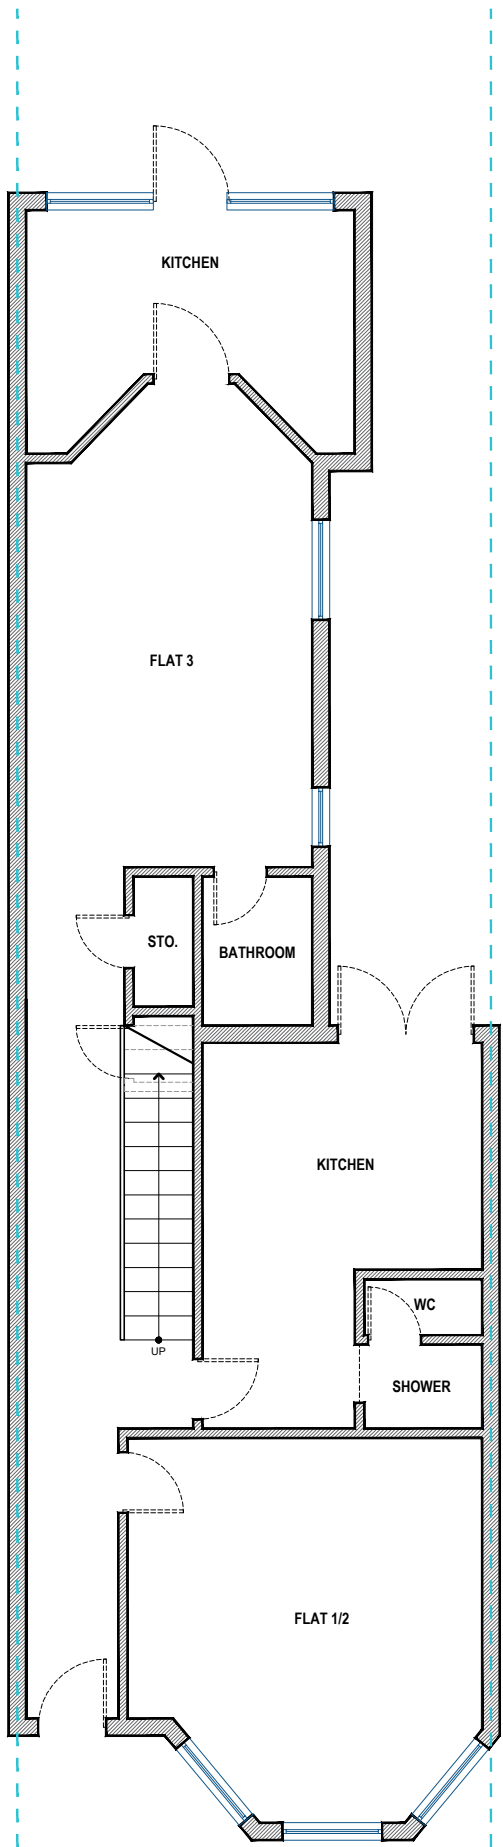


EXISTING
GROUND FLOOR PLAN

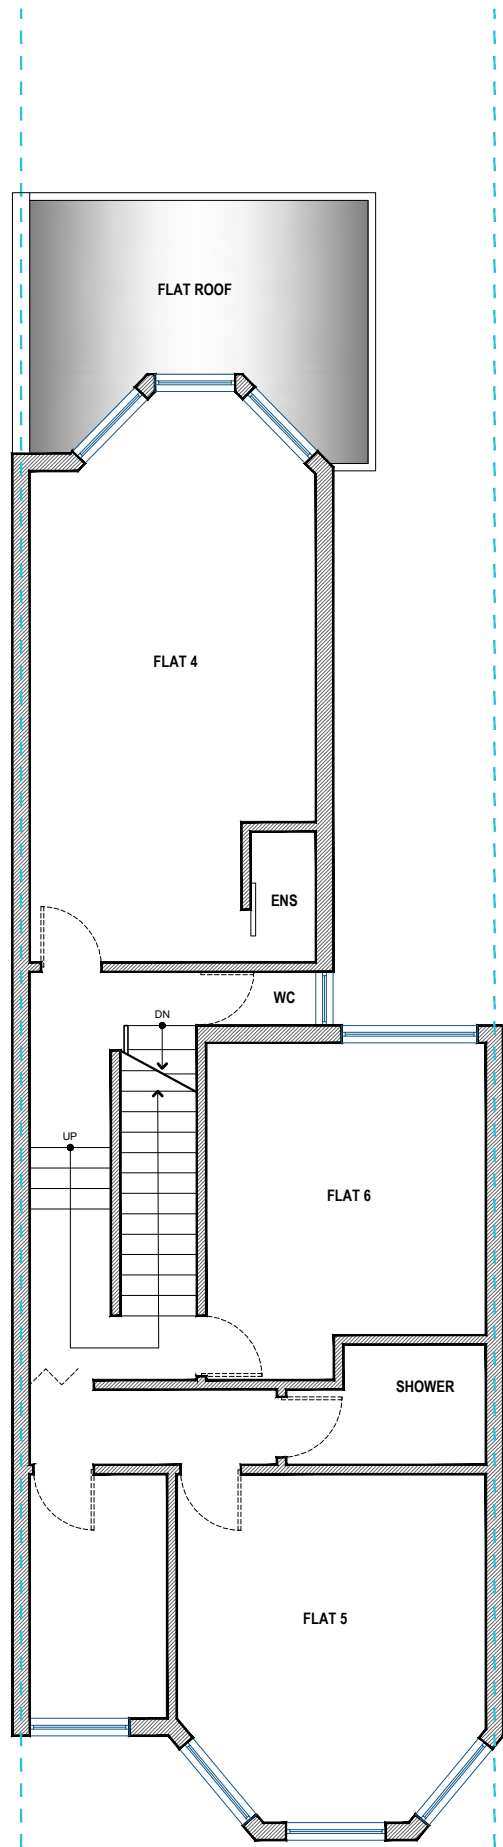


EXISTING
FIRST FLOOR PLAN

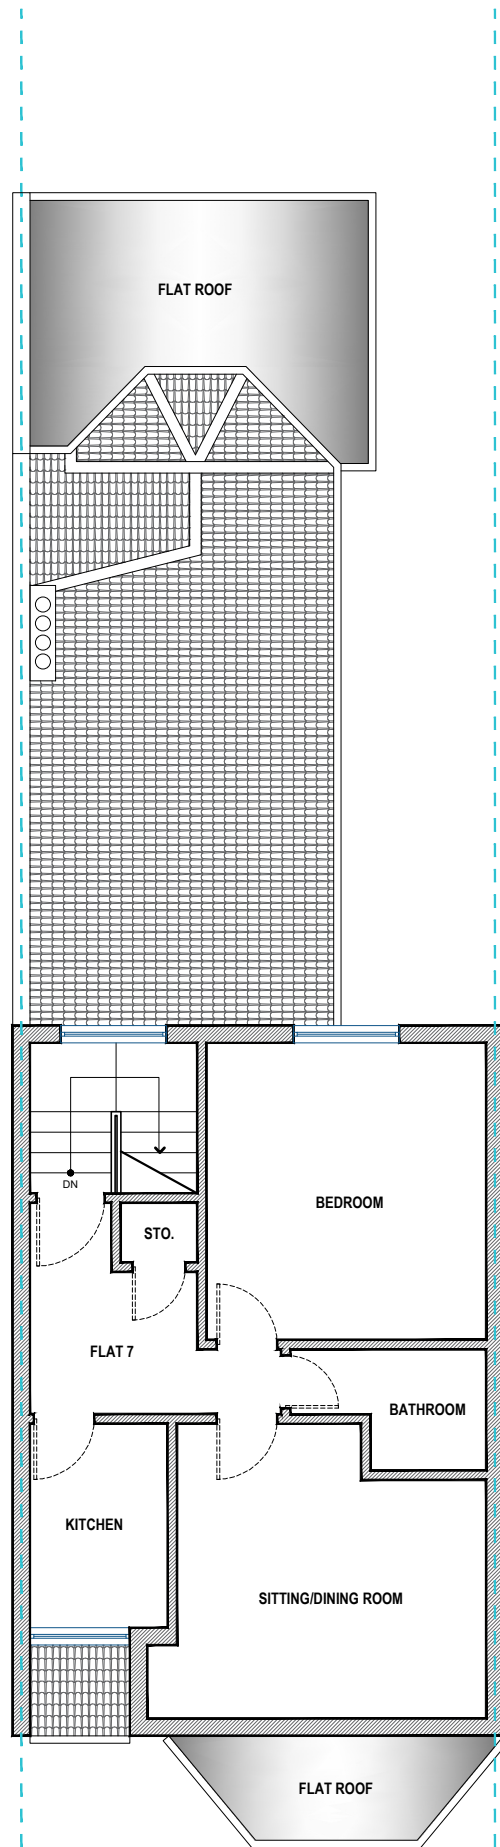

EXISTING
SECOND FLOOR PLAN

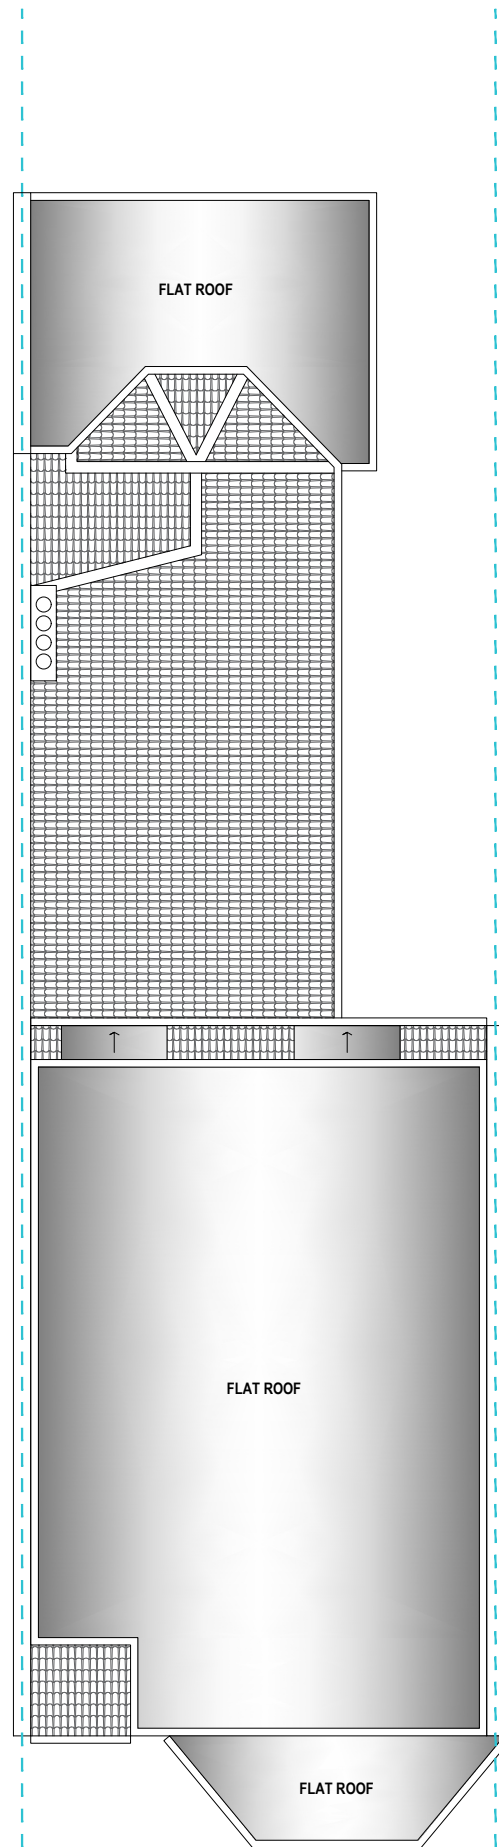

EXISTING
ROOF PLAN

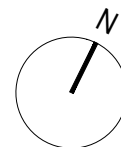



Prestige Planning Ltd.
Unit 6 Grosvenor Way
London
E5 9ND

T: 0203 935 3434
M: 07824628403
E: davidmotzen@gmail.com

PROJECT DETAILS	
-	
PROPERTY ADDRESS	
37 Hampden Road Hornsey, London N8 0HX	
DRAWING TITLE	
Existing Ground Floor Plan Existing First Floor Plan Existing Second Floor Plan Existing Roof Plan	
REVISION	DRAWING NO.
RV00	EX01
SCALE	
1:100	
[@ A3]	
