


SITE LOCATION




Reproduced by permission of Ordnance Survey on behalf of the Controller of His Majesty's Stationery Office
All rights reserved. © Crown Copyright licence no. 100022432

SITE AREA PLAN

 


SITE PHOTOGRAPH

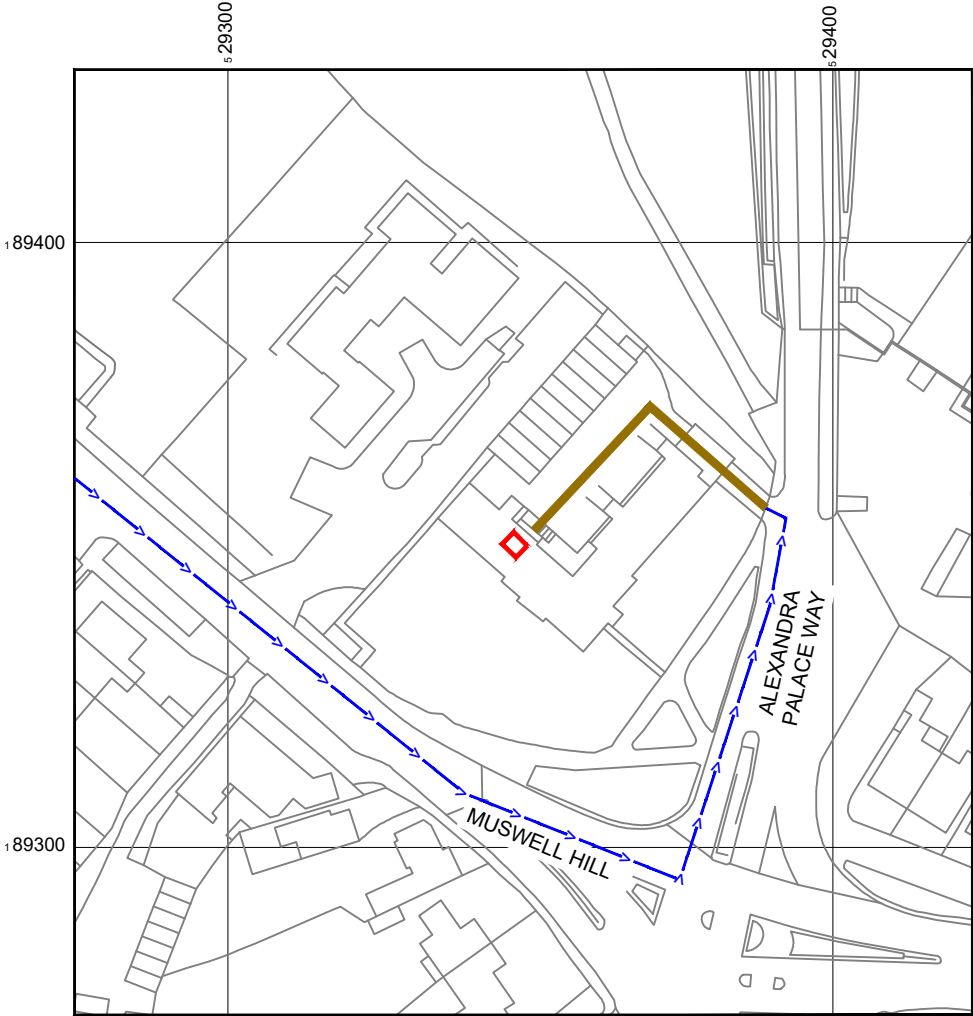

Reproduced by permission of Ordnance Survey on behalf of the Controller of His Majesty's Stationery Office
All rights reserved. © Crown Copyright licence no. 100022432

NGR E: 529350 N: 189350
W3W: zest.panels.hedge

SITE LOCATION PLAN

 

- NOTES:
1. ALL DIMENSIONS IN MM UNLESS OTHERWISE NOTED.
- Demise:
- Access Route To Site:
- Access Route:

NOTES:
DIRECTIONS TO SITE:
DRIVE ALONG EXIT 2, BARNET BY-PASS/GREAT N WAY AND
FALLODEN WAY. TAKE WOODSIDE AVE, CRANLEY GARDENS AND
ETHELDENE AVE TO YOUR DESTINATION.

Master:	Project:	Purpose of Issue:	Issue:
M001	Network 1	Planning	A
Date:	03/01/2026	Revision / Upgrade Description:	
Drawn:	NAN	First issue	
Checked:	KS		
Approved:	HG		




Everything Everywhere
One Braham Street
London
E1 8EE
Tel: 020 7356 5000



UK Offices:
2 Broughton Way, Widnes, UK WA8 8YX
1 West Regent Street, Glasgow, UK G2 1RW
Tel: +353 45 901 030
Web: www.ktl.ie

Site Name:	BUCKINGHAM LODGE		
Site ID:	709630		
Address:	BUCKINGHAM LODGE FREEHOLDERS LTD No.2 MUSWELL HILL HARINGEY LONDON N10 3TG		
Title:	002 SITE LOCATION PLAN		
Project:	NETWORK 1		
Purpose of Issue:	GENERAL ARRANGEMENT		
EE Cell ID:	MBNL Cell ID:	H3G Cell ID:	
98287	HGY024	N0159	
File name:			
HGY024_98287_N0159_EE_NW1_GAD_A			

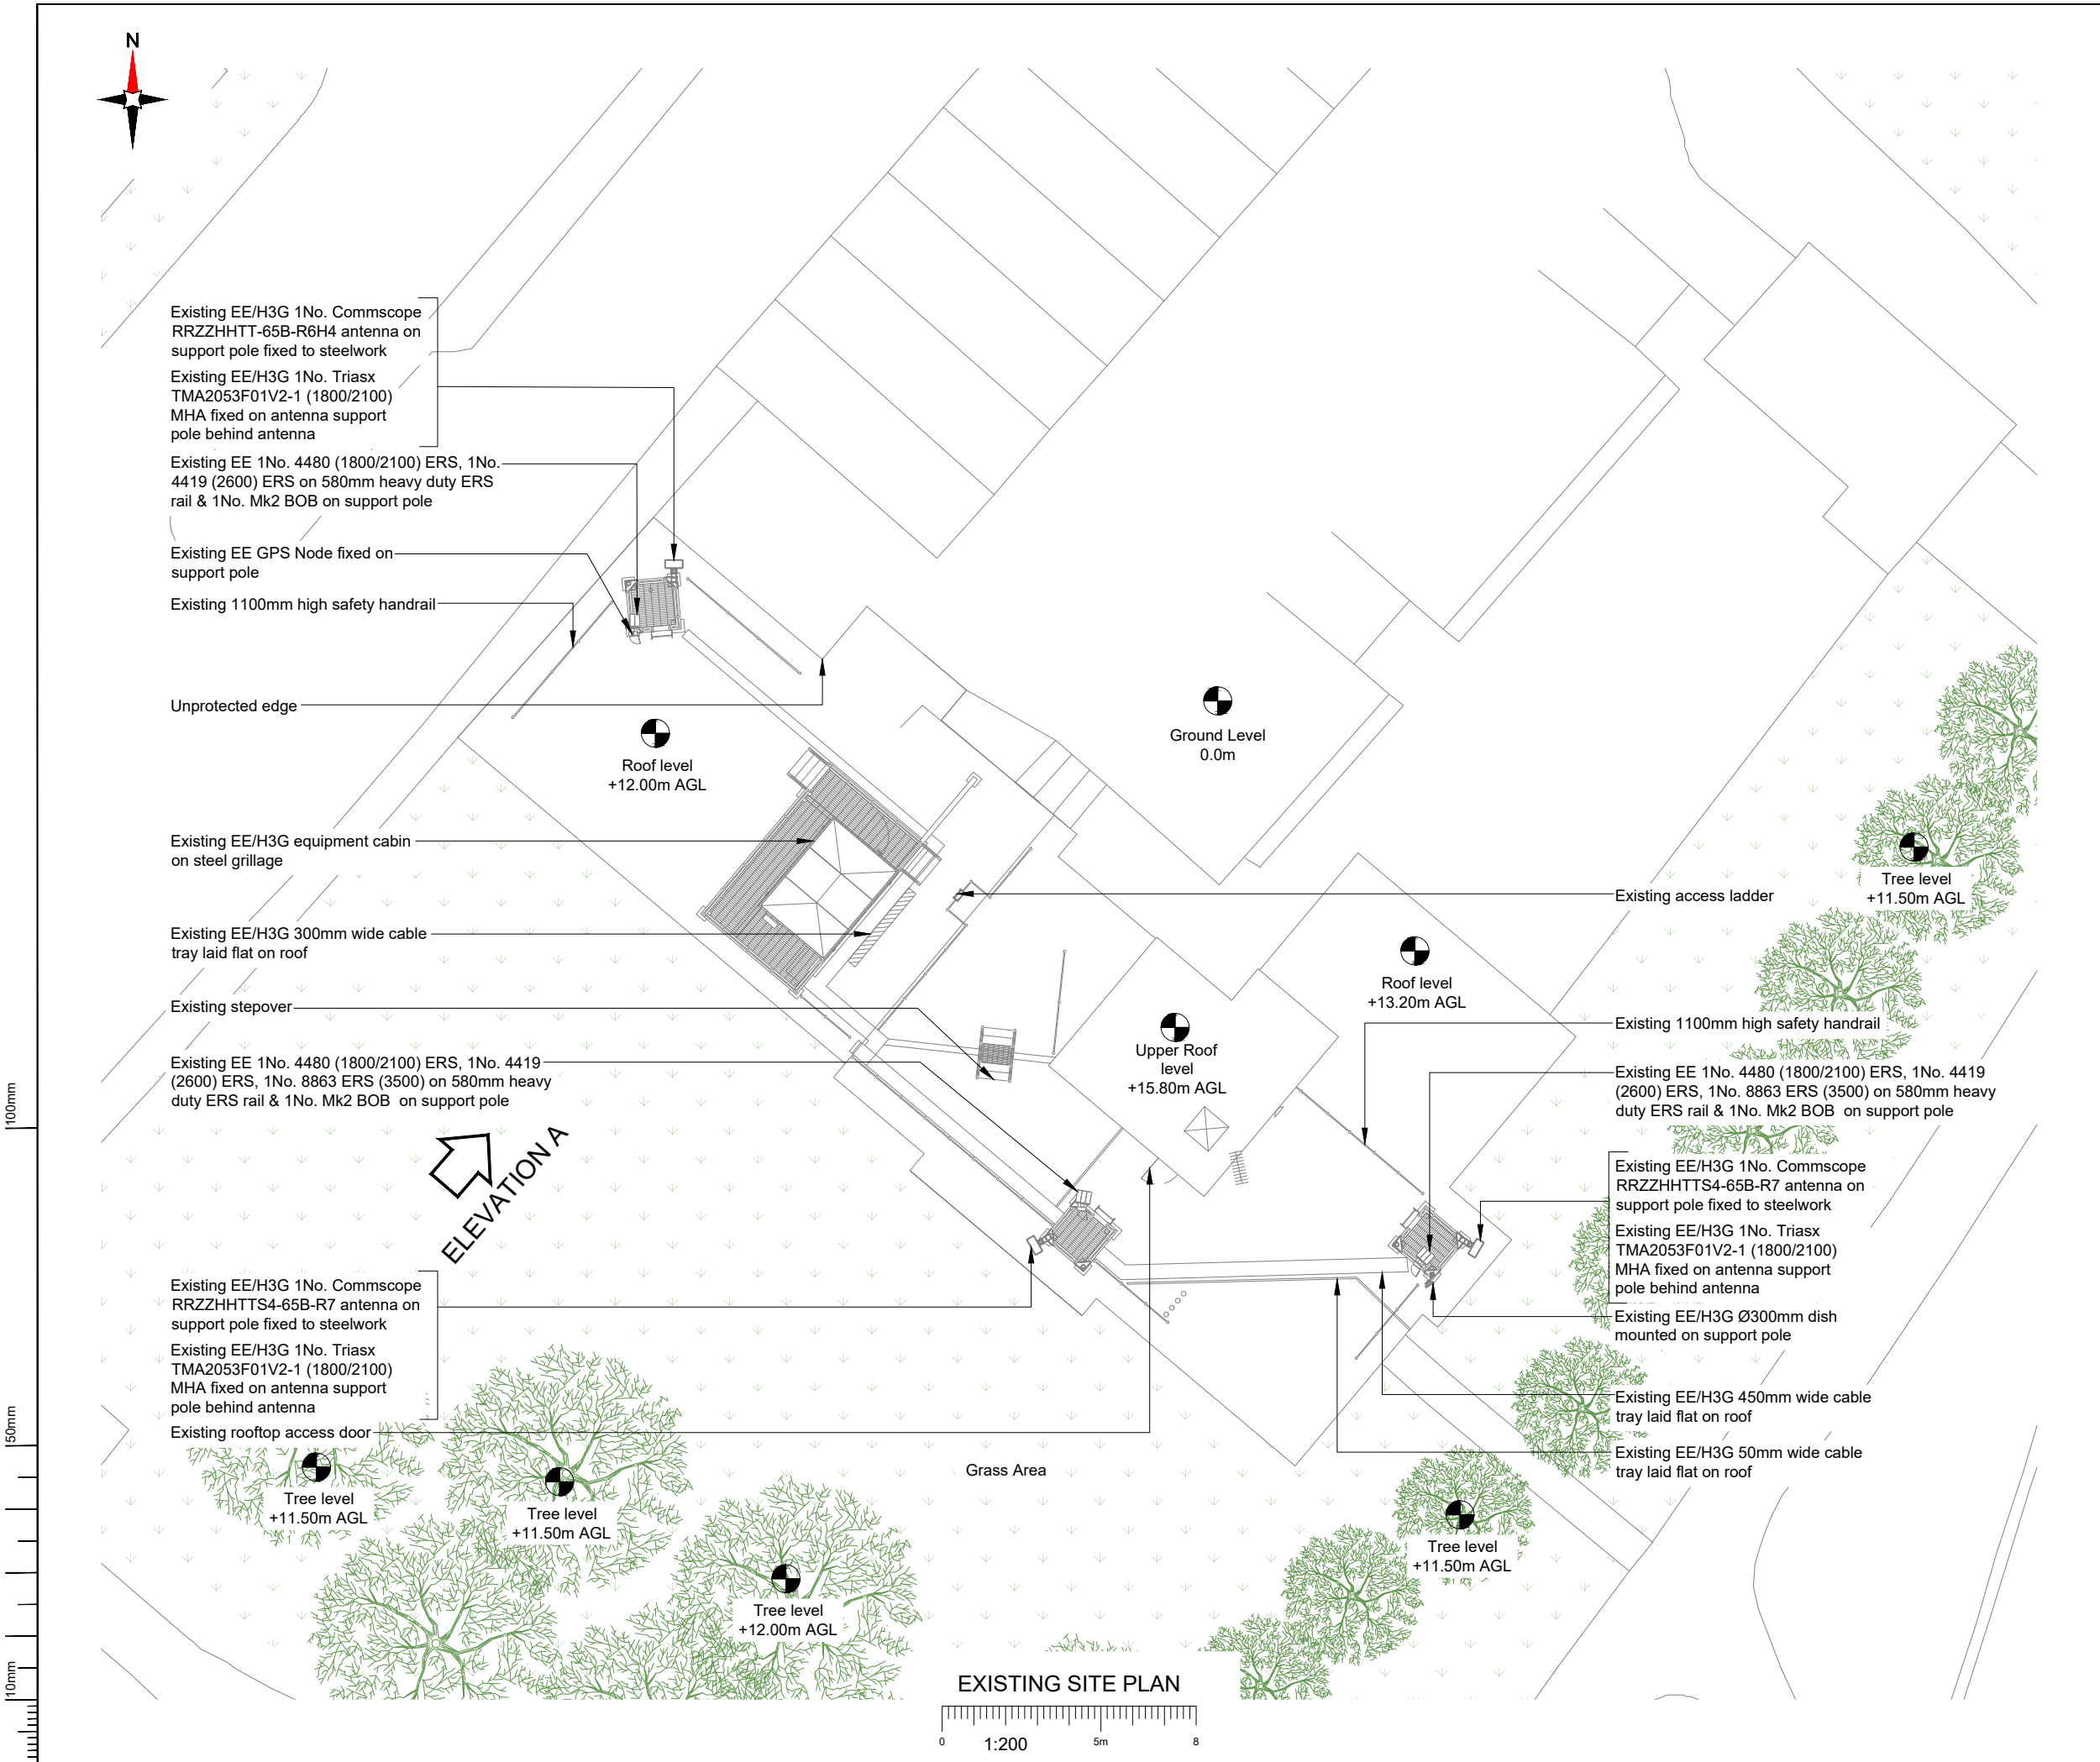

NOTES:

1. ALL DIMENSIONS IN MM UNLESS OTHERWISE NOTED.

Master:	Project:	Purpose of Issue:	Issue:
M001	Network 1	Planning	A
Date:	03/01/2026	Revision / Upgrade Description:	
Drawn:	NAN	First issue	
Checked:	KS		
Approved:	HG		



Everything Everywhere

One Braham Street

London

E1 8EE

Tel: 020 7356 5000



UK Offices:

2 Broughton Way, Widnes, UK WA8 8YX

1 West Regent Street, Glasgow, UK G2 1RW

Tel: +353 45 901 030

Web: www.ktl.ie

Site Name:

BUCKINGHAM LODGE

Site ID:

709630

Address:

BUCKINGHAM LODGE
FREEHOLDERS LTD
No.2 MUSWELL HILL
HARINGEY
LONDON
N10 3TG

Title:

100 EXISTING SITE PLAN

Project:

NETWORK 1


Purpose of Issue:

GENERAL ARRANGEMENT

EE Cell ID:	MBNL Cell ID:	H3G Cell ID:
98287	HGY024	N0159

File name:

HGY024_98287_N0159_EE_NW1_GAD_A

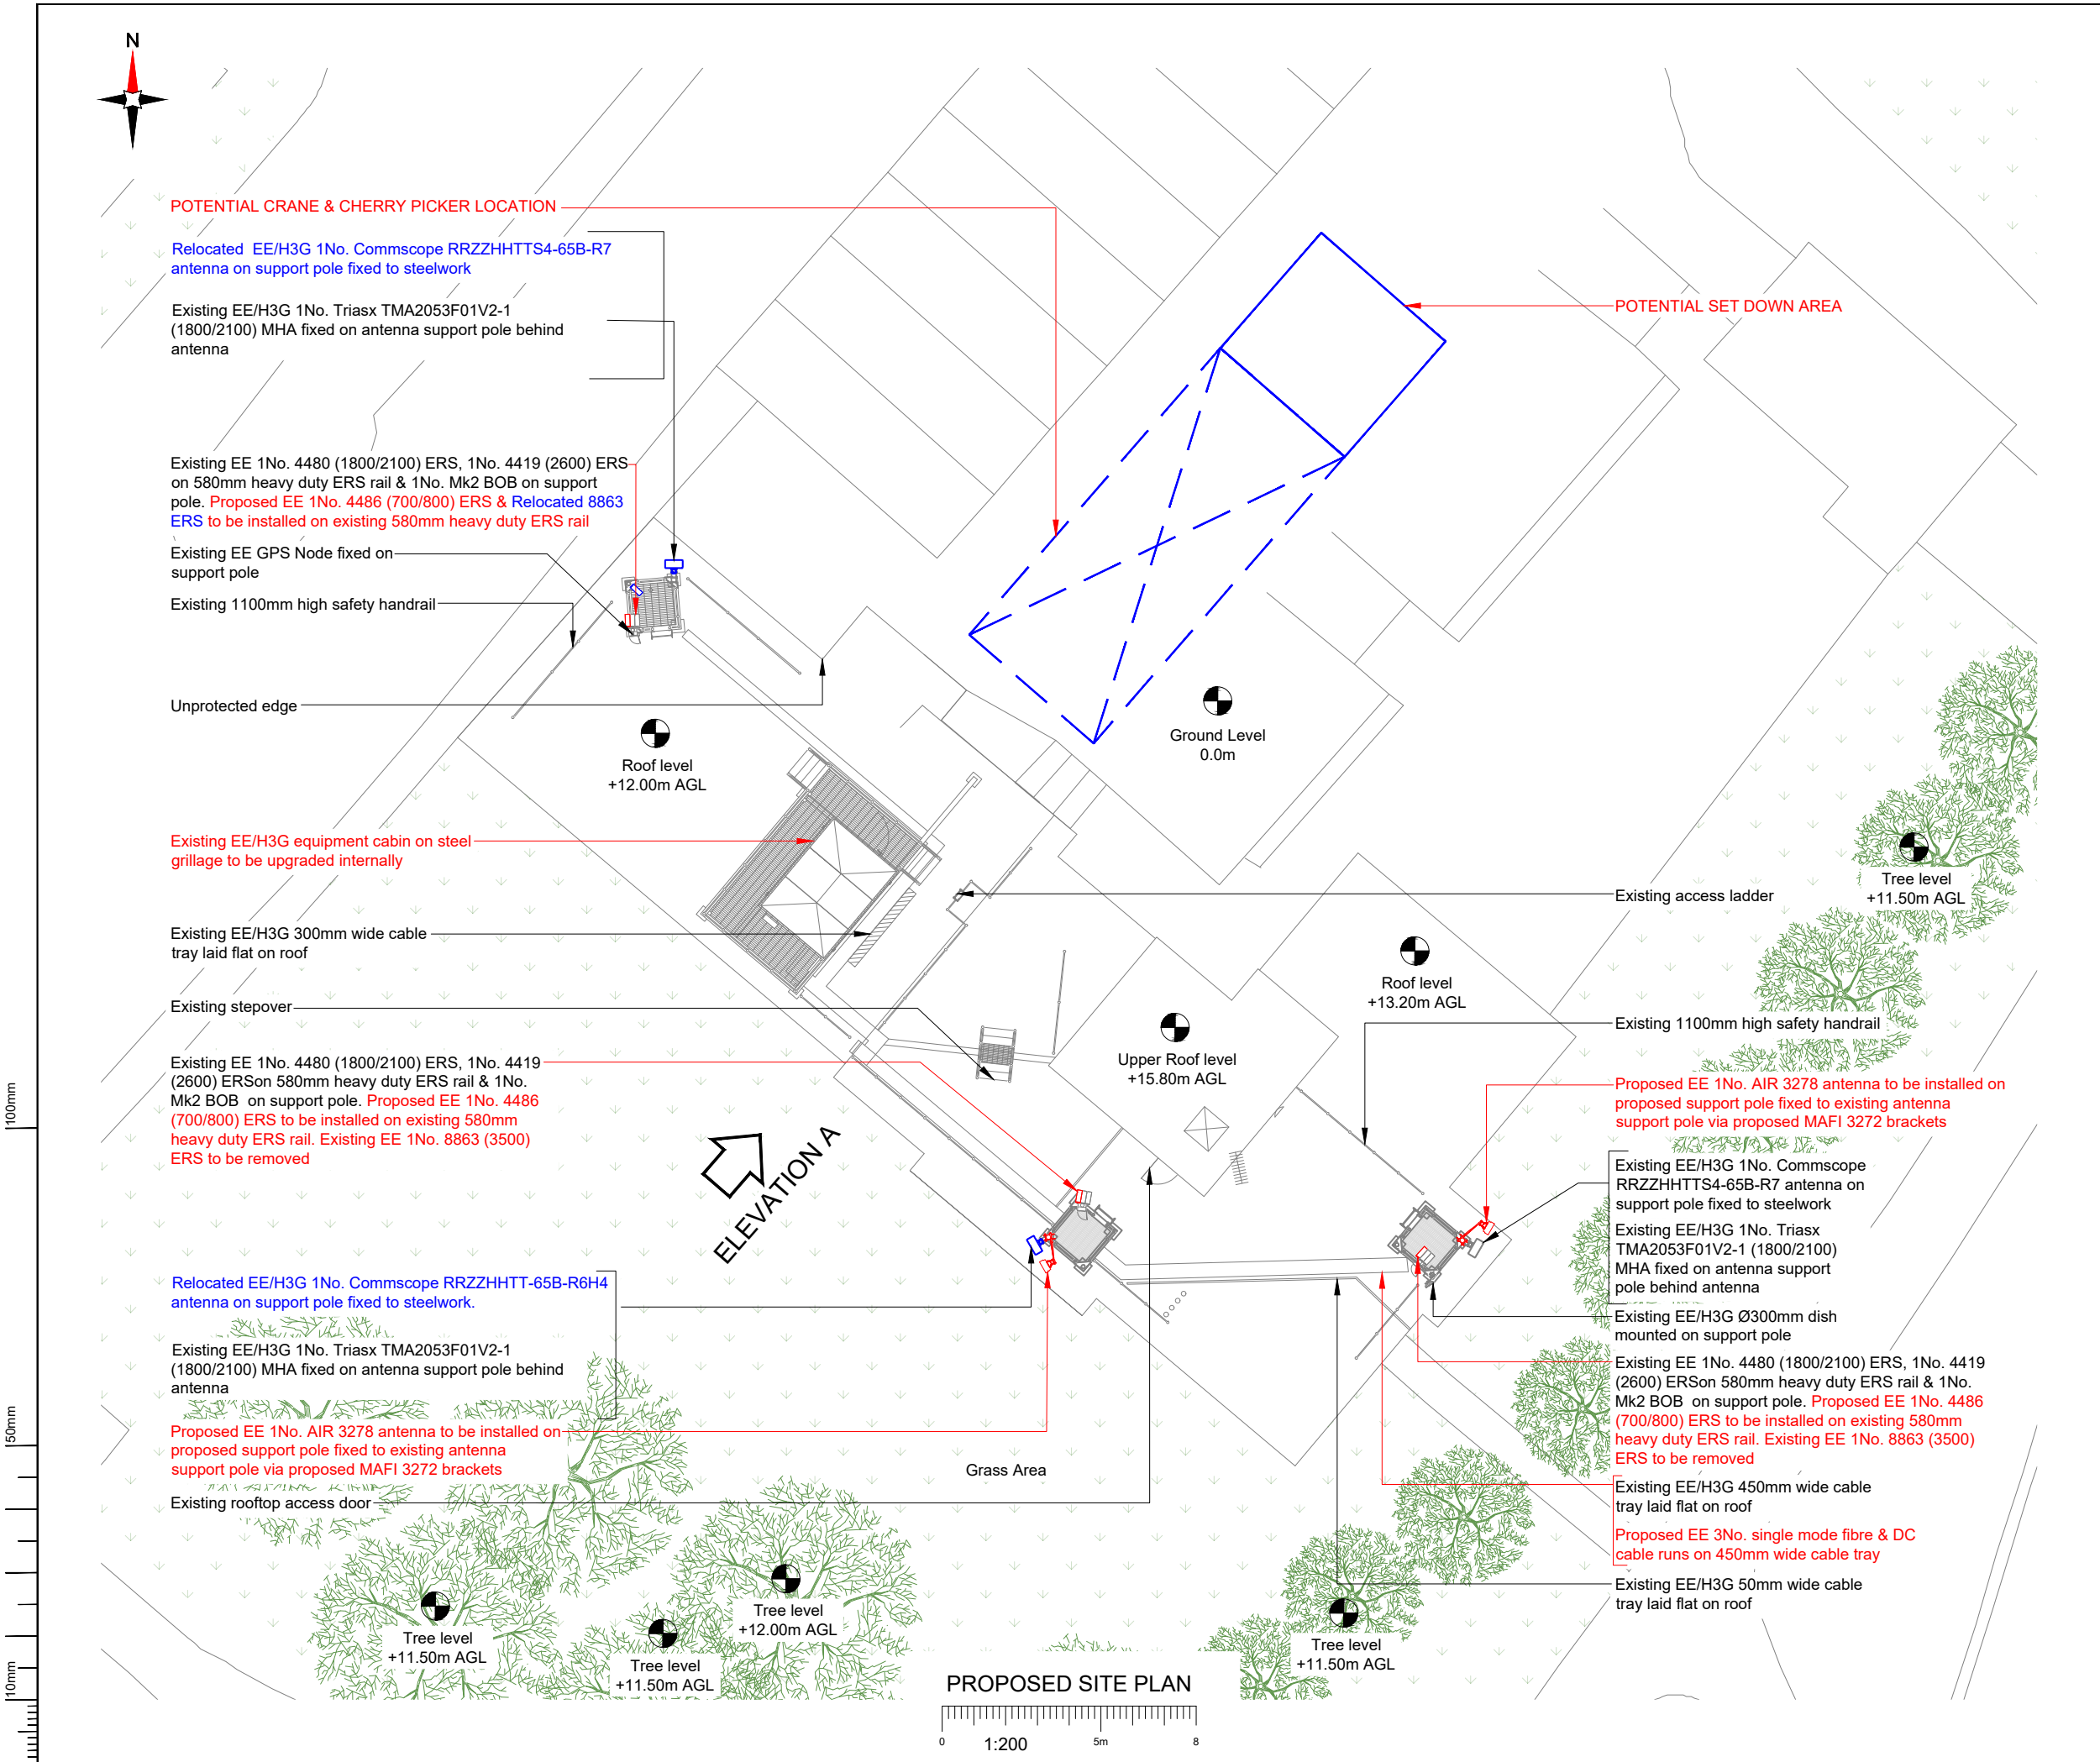

- NOTES:
1. ALL DIMENSIONS IN MM UNLESS OTHERWISE NOTED.

Note:
Swap Sector A & C existing antennas around. Do not order another RRZZHHTTS4-65B-R7. Sector A requires a RRZZHHTTS4-65B-R7 for this upgrade.

The Existing 8863 ERS unit on Sector C can be re-used for Sector A instead of ordering a new unit

Master:	Project:	Purpose of Issue:	Issue:
M001	Network 1	Planning	A
Date:	03/01/2026	Revision / Upgrade Description:	
Drawn:	NAN	First Issue	
Checked:	KS		
Approved:	HG		



Everything Everywhere
One Braham Street
London
E1 8EE

Tel: 020 7356 5000



UK Offices:
2 Broughton Way, Widnes, UK WA8 8YX
1 West Regent Street, Glasgow, UK G2 1RW


Tel: +353 45 901 030
Web: www.ktl.ie

Site Name:			BUCKINGHAM LODGE		
Site ID:			709630		
Address:			BUCKINGHAM LODGE FREEHOLDERS LTD No.2 MUSWELL HILL HARINGEY LONDON N10 3TG		
Title:			150 PROPOSED SITE PLAN		
Project:			NETWORK 1		
Purpose of Issue:			GENERAL ARRANGEMENT		
EE Cell ID:		MBNL Cell ID:		H3G Cell ID:	
98287		HGY024		N0159	
File name:					
HGY024_98287_N0159_EE_NW1_GAD_A					


100mm

50mm

10mm

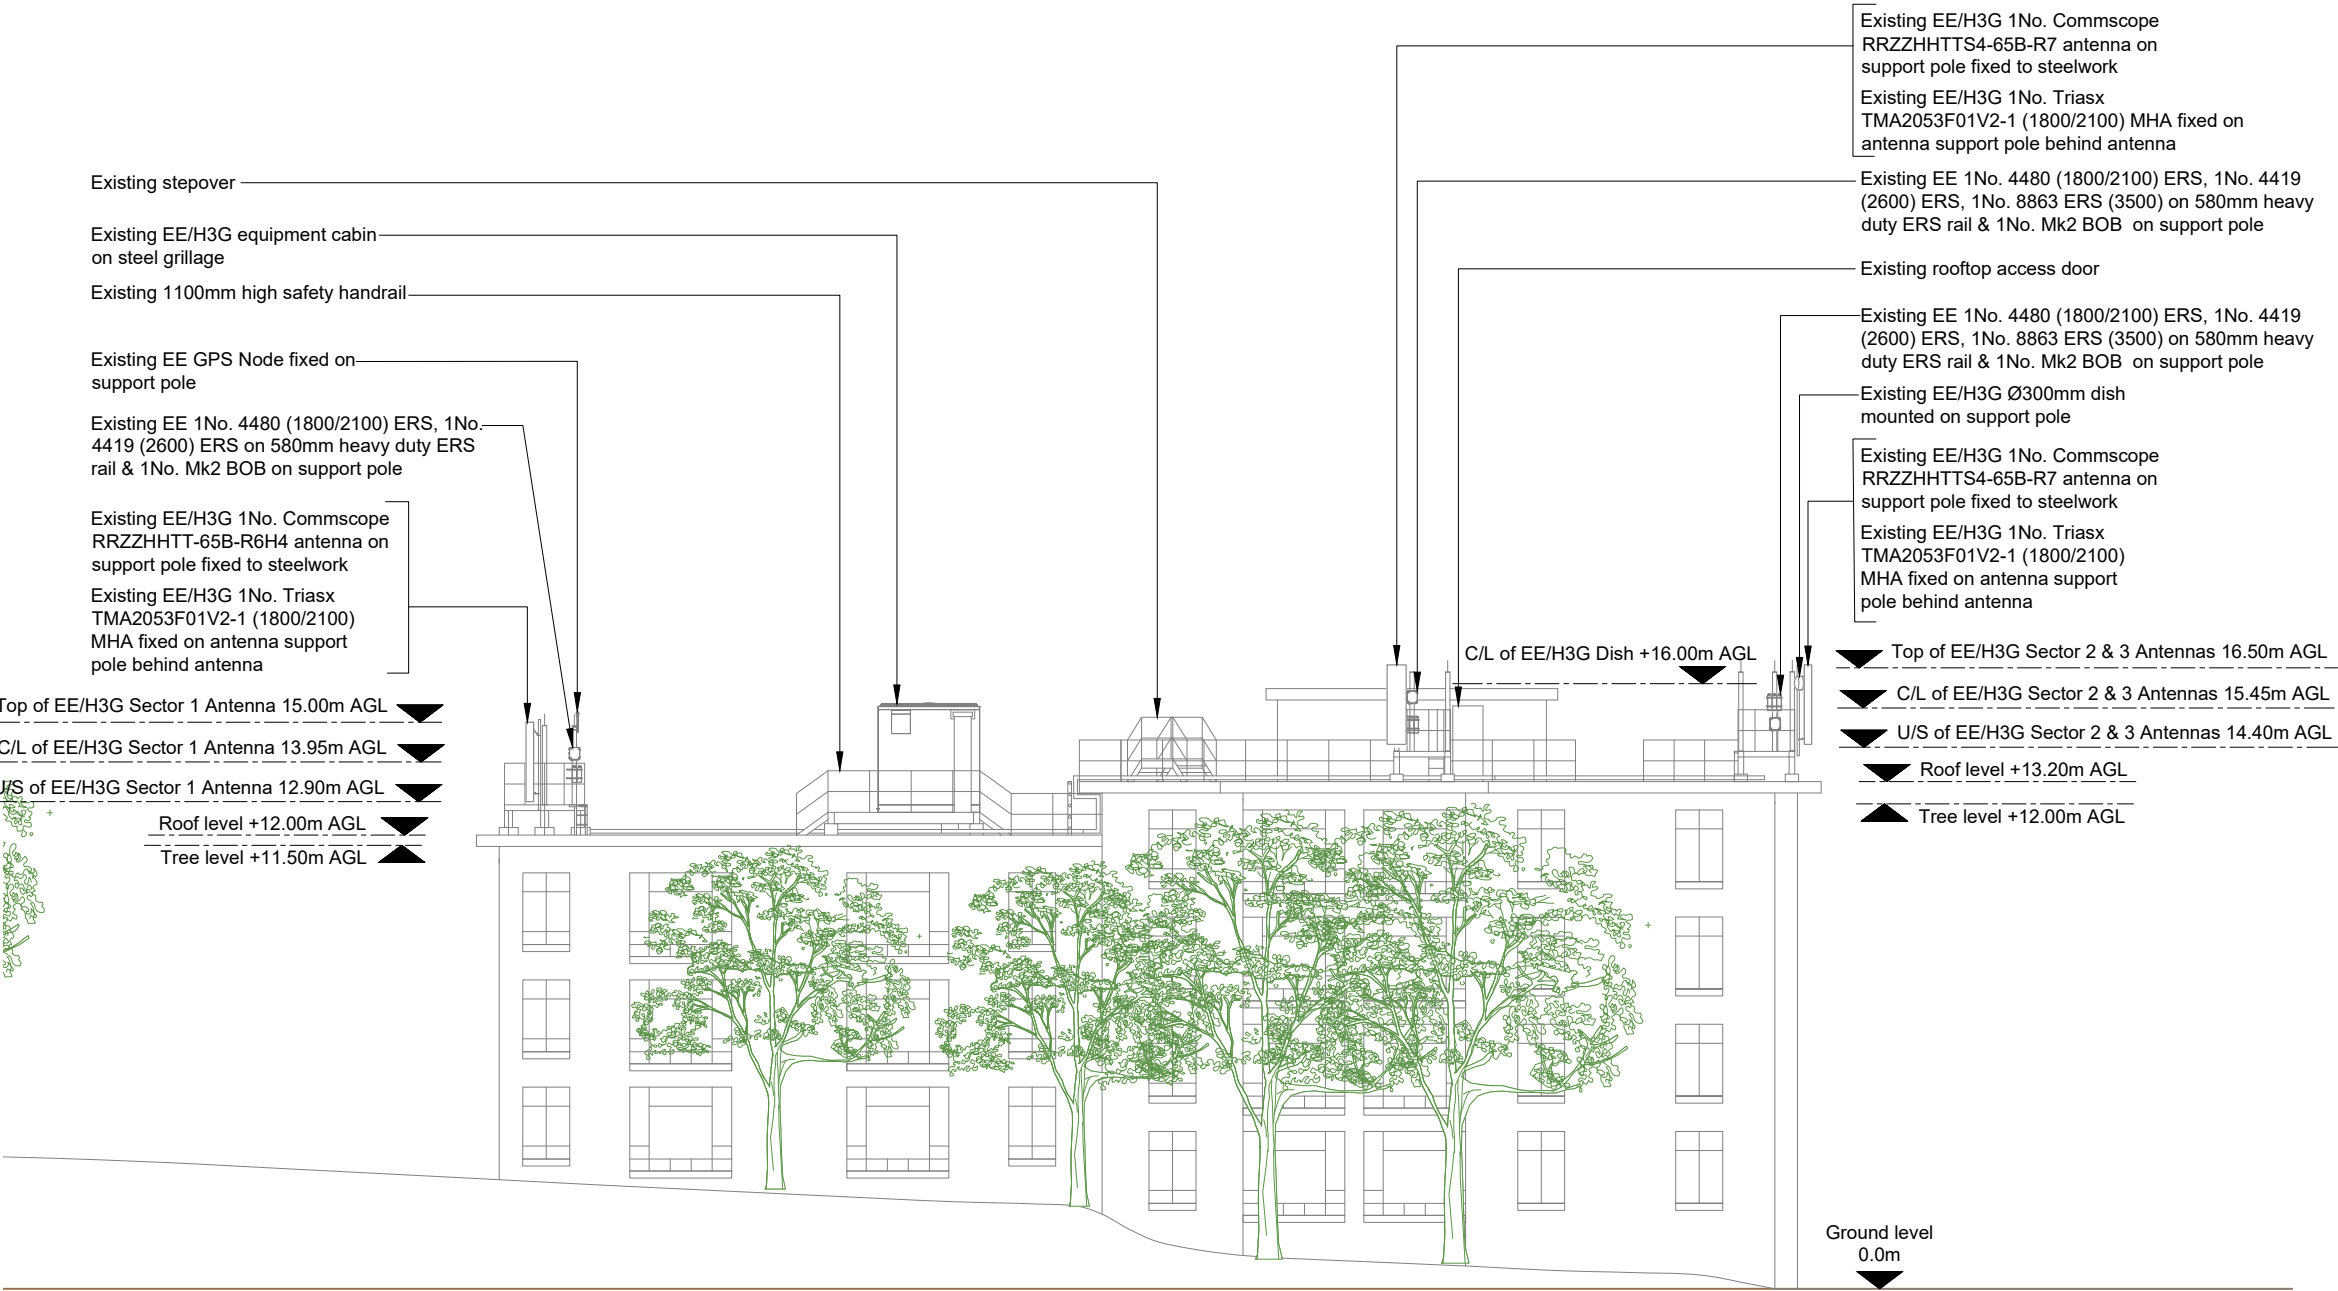

EXISTING SITE ELEVATION A

 

- NOTES:
- ALL DIMENSIONS IN MM UNLESS OTHERWISE NOTED.

Master:	Project:	Purpose of Issue:	Issue:
M001	Network 1	Planning	A
Date:	03/01/2026	Revision / Upgrade Description:	
Drawn:	NAN	First Issue	
Checked:	KS		
Approved:	HG		



Everything Everywhere
One Braham Street
London
E1 8EE
Tel: 020 7356 5000




UK Offices:
2 Broughton Way, Widnes, UK WA8 8YX
1 West Regent Street, Glasgow, UK G2 1RW
Tel: +353 45 901 030
Web: www.ktl.ie

Site Name:	BUCKINGHAM LODGE		
Site ID:	709630		
Address:	BUCKINGHAM LODGE FREEHOLDERS LTD No.2 MUSWELL HILL HARINGEY LONDON N10 3TG		
Title:	200 EXISTING SITE ELEVATION		
Project:	NETWORK 1		
Purpose of Issue:	GENERAL ARRANGEMENT		
EE Cell ID:	MBNL Cell ID:	H3G Cell ID:	
98287	HGY024	N0159	
File name:			
HGY024_98287_N0159_EE_NW1_GAD_A			

100mm

50mm

10mm

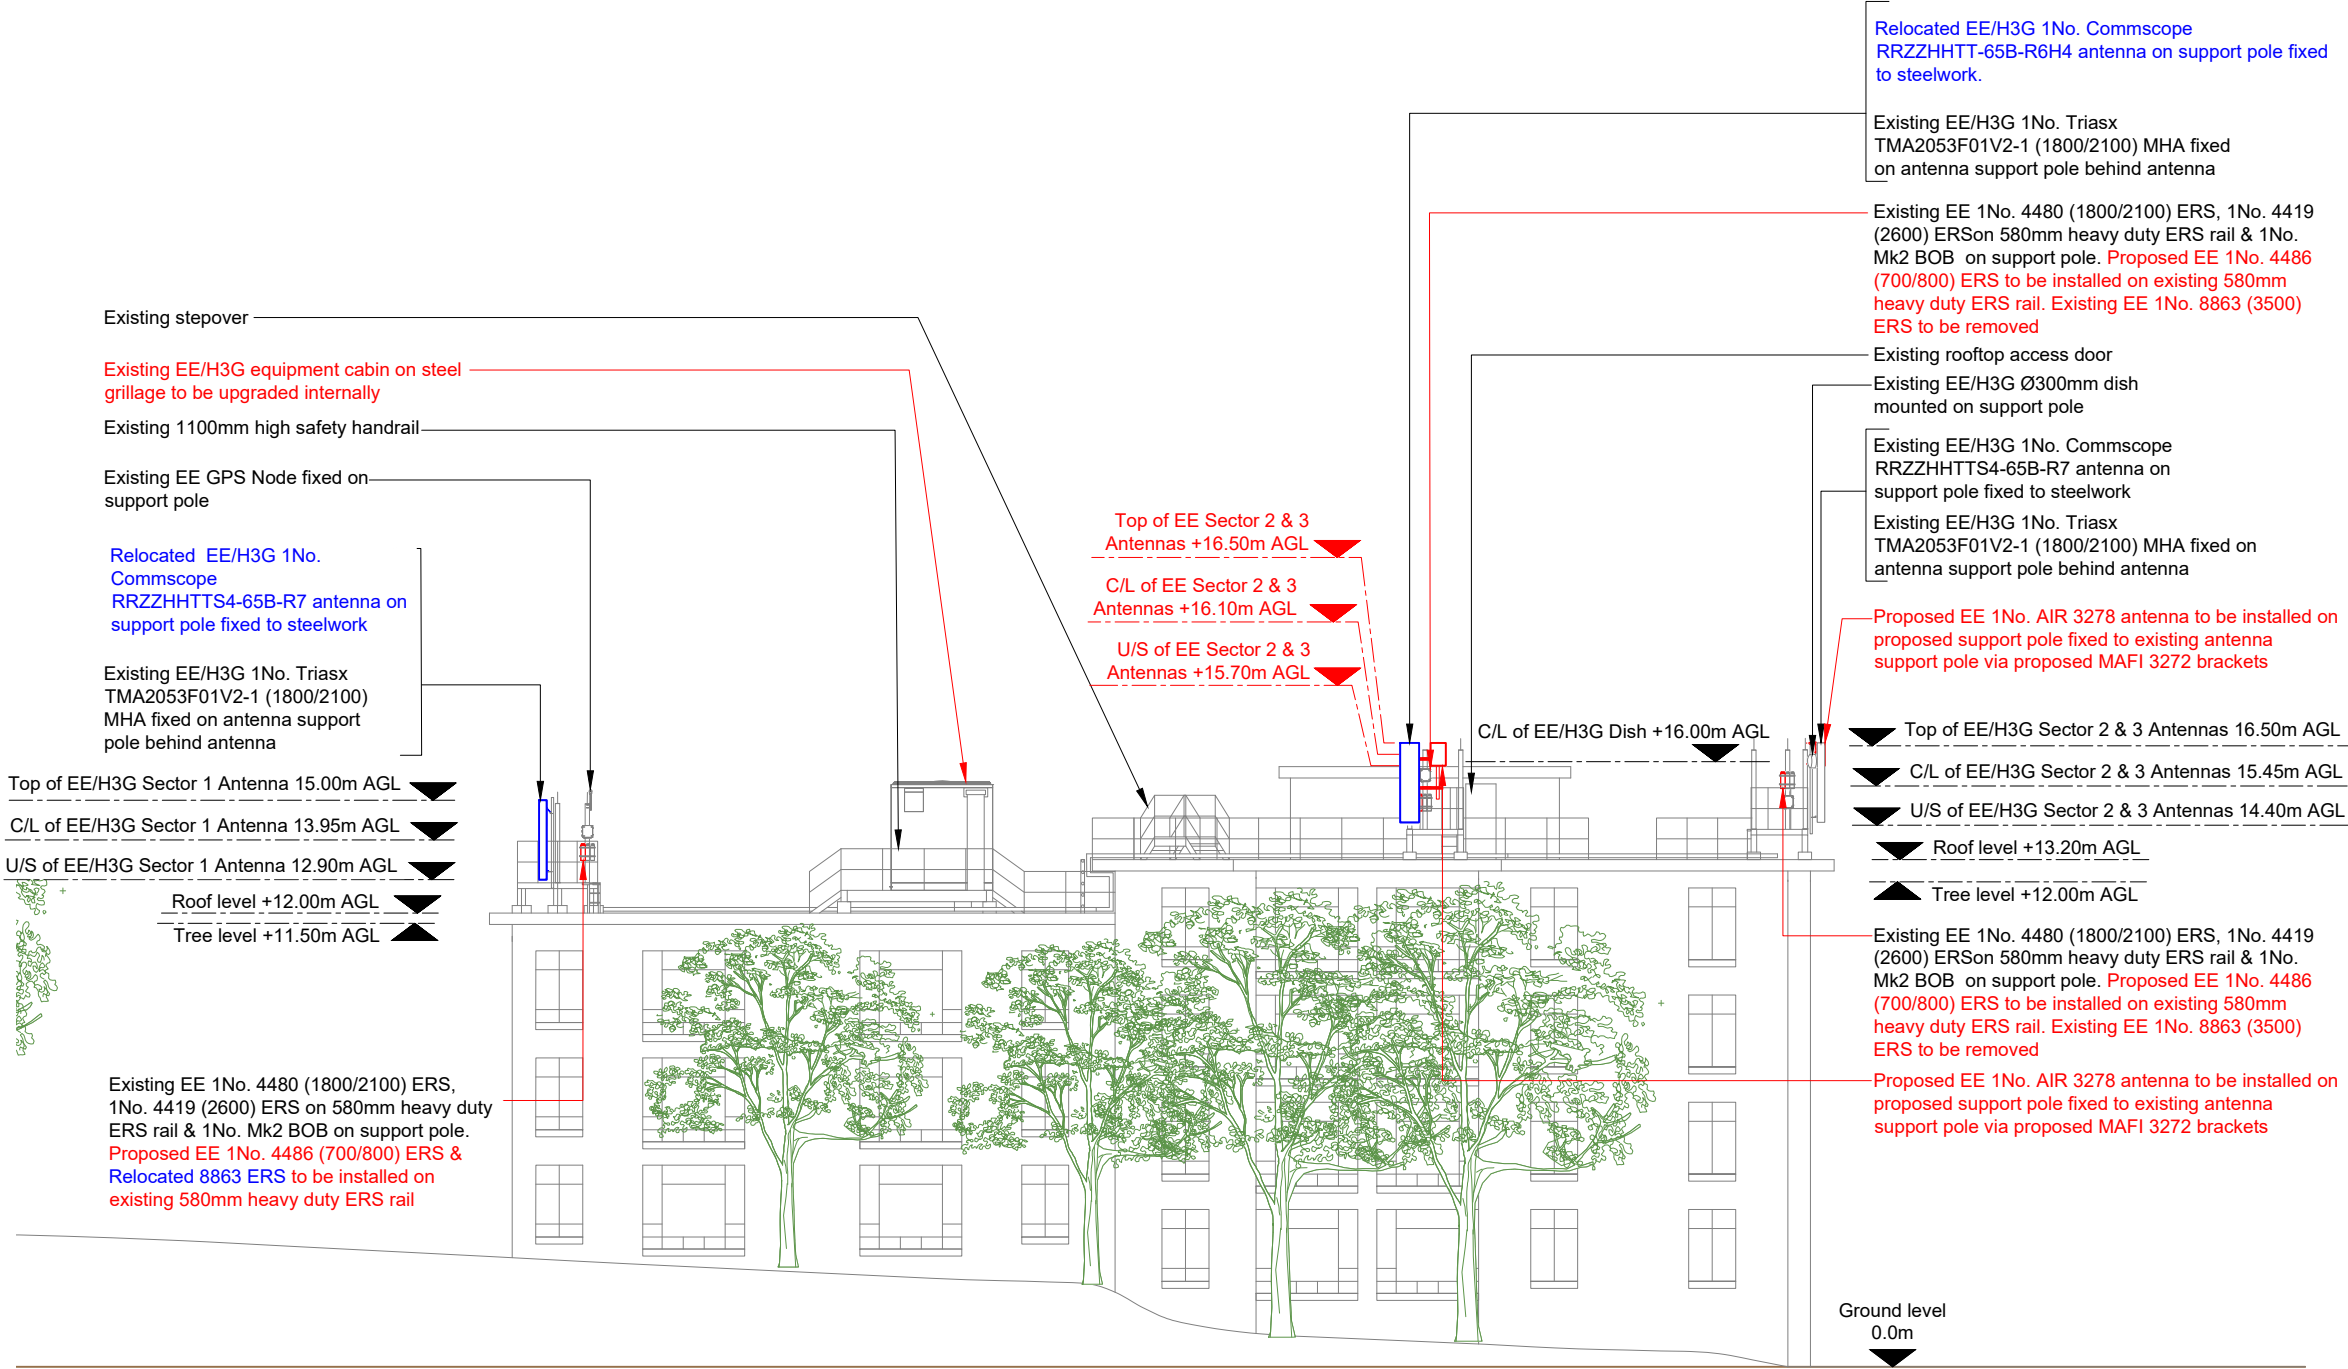

PROPOSED SITE ELEVATION A



NOTES:

1. ALL DIMENSIONS IN MM UNLESS OTHERWISE NOTED.

Note:
Swap Sector A & C existing antennas around. Do not order another RRZZHHTTS4-65B-R7. Sector A requires a RRZZHHTTS4-65B-R7 for this upgrade.

The Existing 8863 ERS unit on Sector C can be re-used for Sector A instead of ordering a new unit

Master:	Project:	Purpose of Issue:	Issue:
M001	Network 1	Planning	A
Date:	03/01/2026	Revision / Upgrade Description:	
Drawn:	NAN	First Issue	
Checked:	KS		
Approved:	HG		



Everything Everywhere
One Braham Street
London
E1 8EE
Tel: 020 7356 5000



UK Offices:
2 Broughton Way, Widnes, UK WA8 8YX
1 West Regent Street, Glasgow, UK G2 1RW
Tel: +353 45 901 030
Web: www.ktl.ie

Site Name:	BUCKINGHAM LODGE		
Site ID:	709630		
Address:	BUCKINGHAM LODGE FREEHOLDERS LTD No.2 MUSWELL HILL HARINGEY LONDON N10 3TG		
Title:	250 PROPOSED SITE ELEVATION		
Project:	NETWORK 1		
Purpose of Issue:	GENERAL ARRANGEMENT		
EE Cell ID:	MBNL Cell ID:	H3G Cell ID:	
98287	HGY024	N0159	
File name:			
HGY024_98287_N0159_EE_NW1_GAD_A			