


SITE LOCATION




Reproduced by permission of Ordnance Survey on behalf of the Controller of His Majesty's Stationery Office All rights reserved. © Crown Copyright licence no. A152065A0001

SITE AREA PLAN

 

SITE PHOTOGRAPH

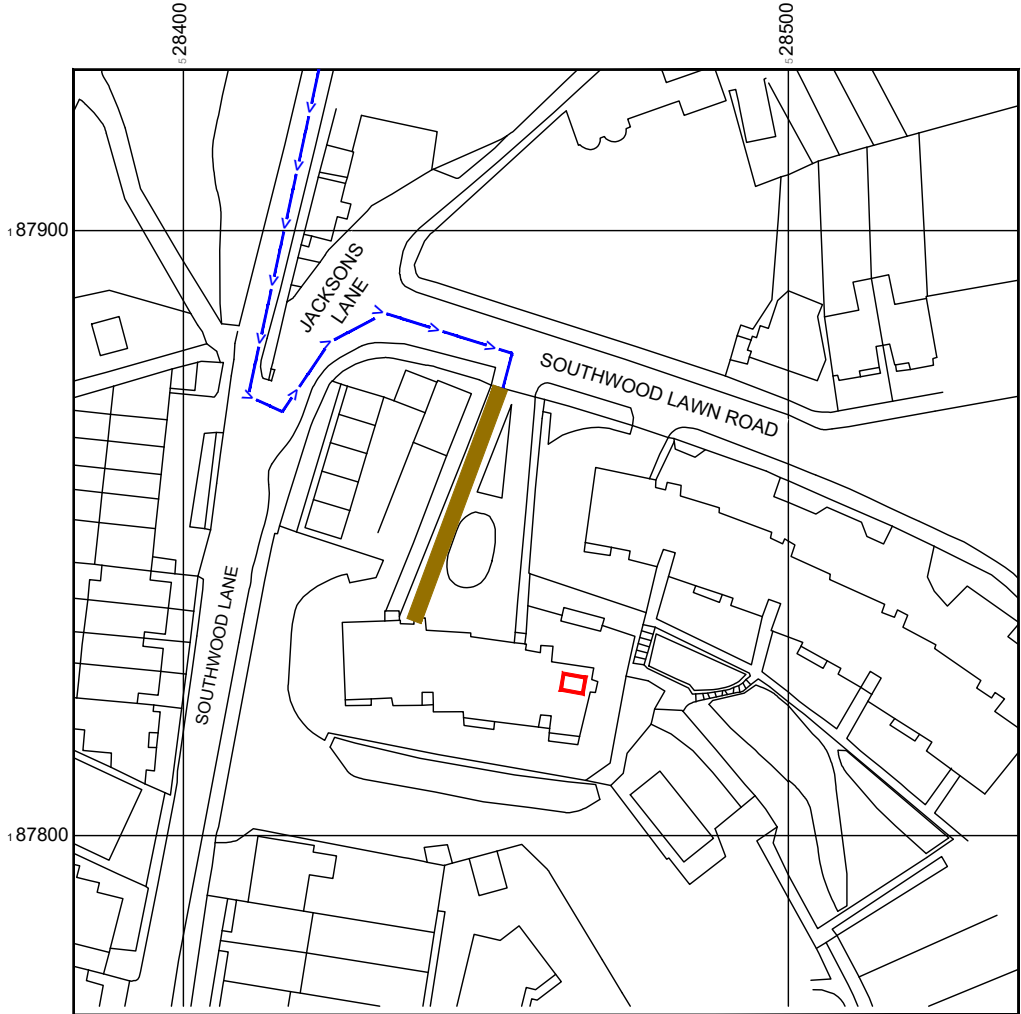


Reproduced by permission of Ordnance Survey on behalf of the Controller of His Majesty's Stationery Office All rights reserved. © Crown Copyright licence no. A152065A0001

NGR E: 528450 N: 187820

W3W: forest.towers.duck

SITE LOCATION PLAN

 

NOTES:

1. ALL DIMENSIONS IN MM UNLESS OTHERWISE NOTED.

Demise:



Access Route To Site:



Access Route:



JVCO ID - H3024764P

|           |               |                                 |        |
|-----------|---------------|---------------------------------|--------|
| Master:   | Project:      | Purpose of Issue:               | Issue: |
| M001      | 3UK CHURCHILL | Detailed Design                 | A1     |
| Date:     | 25.02.2026    | Revision / Upgrade Description: |        |
| Drawn:    | SHP           | Detailed Design                 |        |
| Checked:  | JS            |                                 |        |
| Approved: | CR            |                                 |        |



Hutchison 3G UK Limited  
Green Park, 450 Longwater Avenue  
Reading, RG30 3UR  
Tel: 01628 765 000  
Fax: 01628 765 001

H3G Base Station Information line:  
0845 6043000  
Available 8am-8pm Monday to Friday

Design Consultant:



WHP Telecoms  
Unit 1 Maple Park,  
Low Fields Avenue, Leeds  
LS12 6HH

Tel: 01133023550  
e-mail: info@whptelecoms.com

Site Name: SOUTHWOOD PARK

Site ID: 503706

Address: SOUTHWOOD LAWN ROAD  
OFF SOUTHWOOD LANE  
HIGHGATE  
HARINGEY  
LONDON  
N6 5SQ


Title: 002 SITE LOCATION PLAN

Project: 3UK CHURCHILL


Purpose of Issue: DETAILED DESIGN

|             |               |              |
|-------------|---------------|--------------|
| EE Cell ID: | MBNL Cell ID: | H3G Cell ID: |
| 90573       | HGY014        | N0190        |

File name: HGY014\_90573\_N0190\_H3G\_NNS\_DDD\_A1

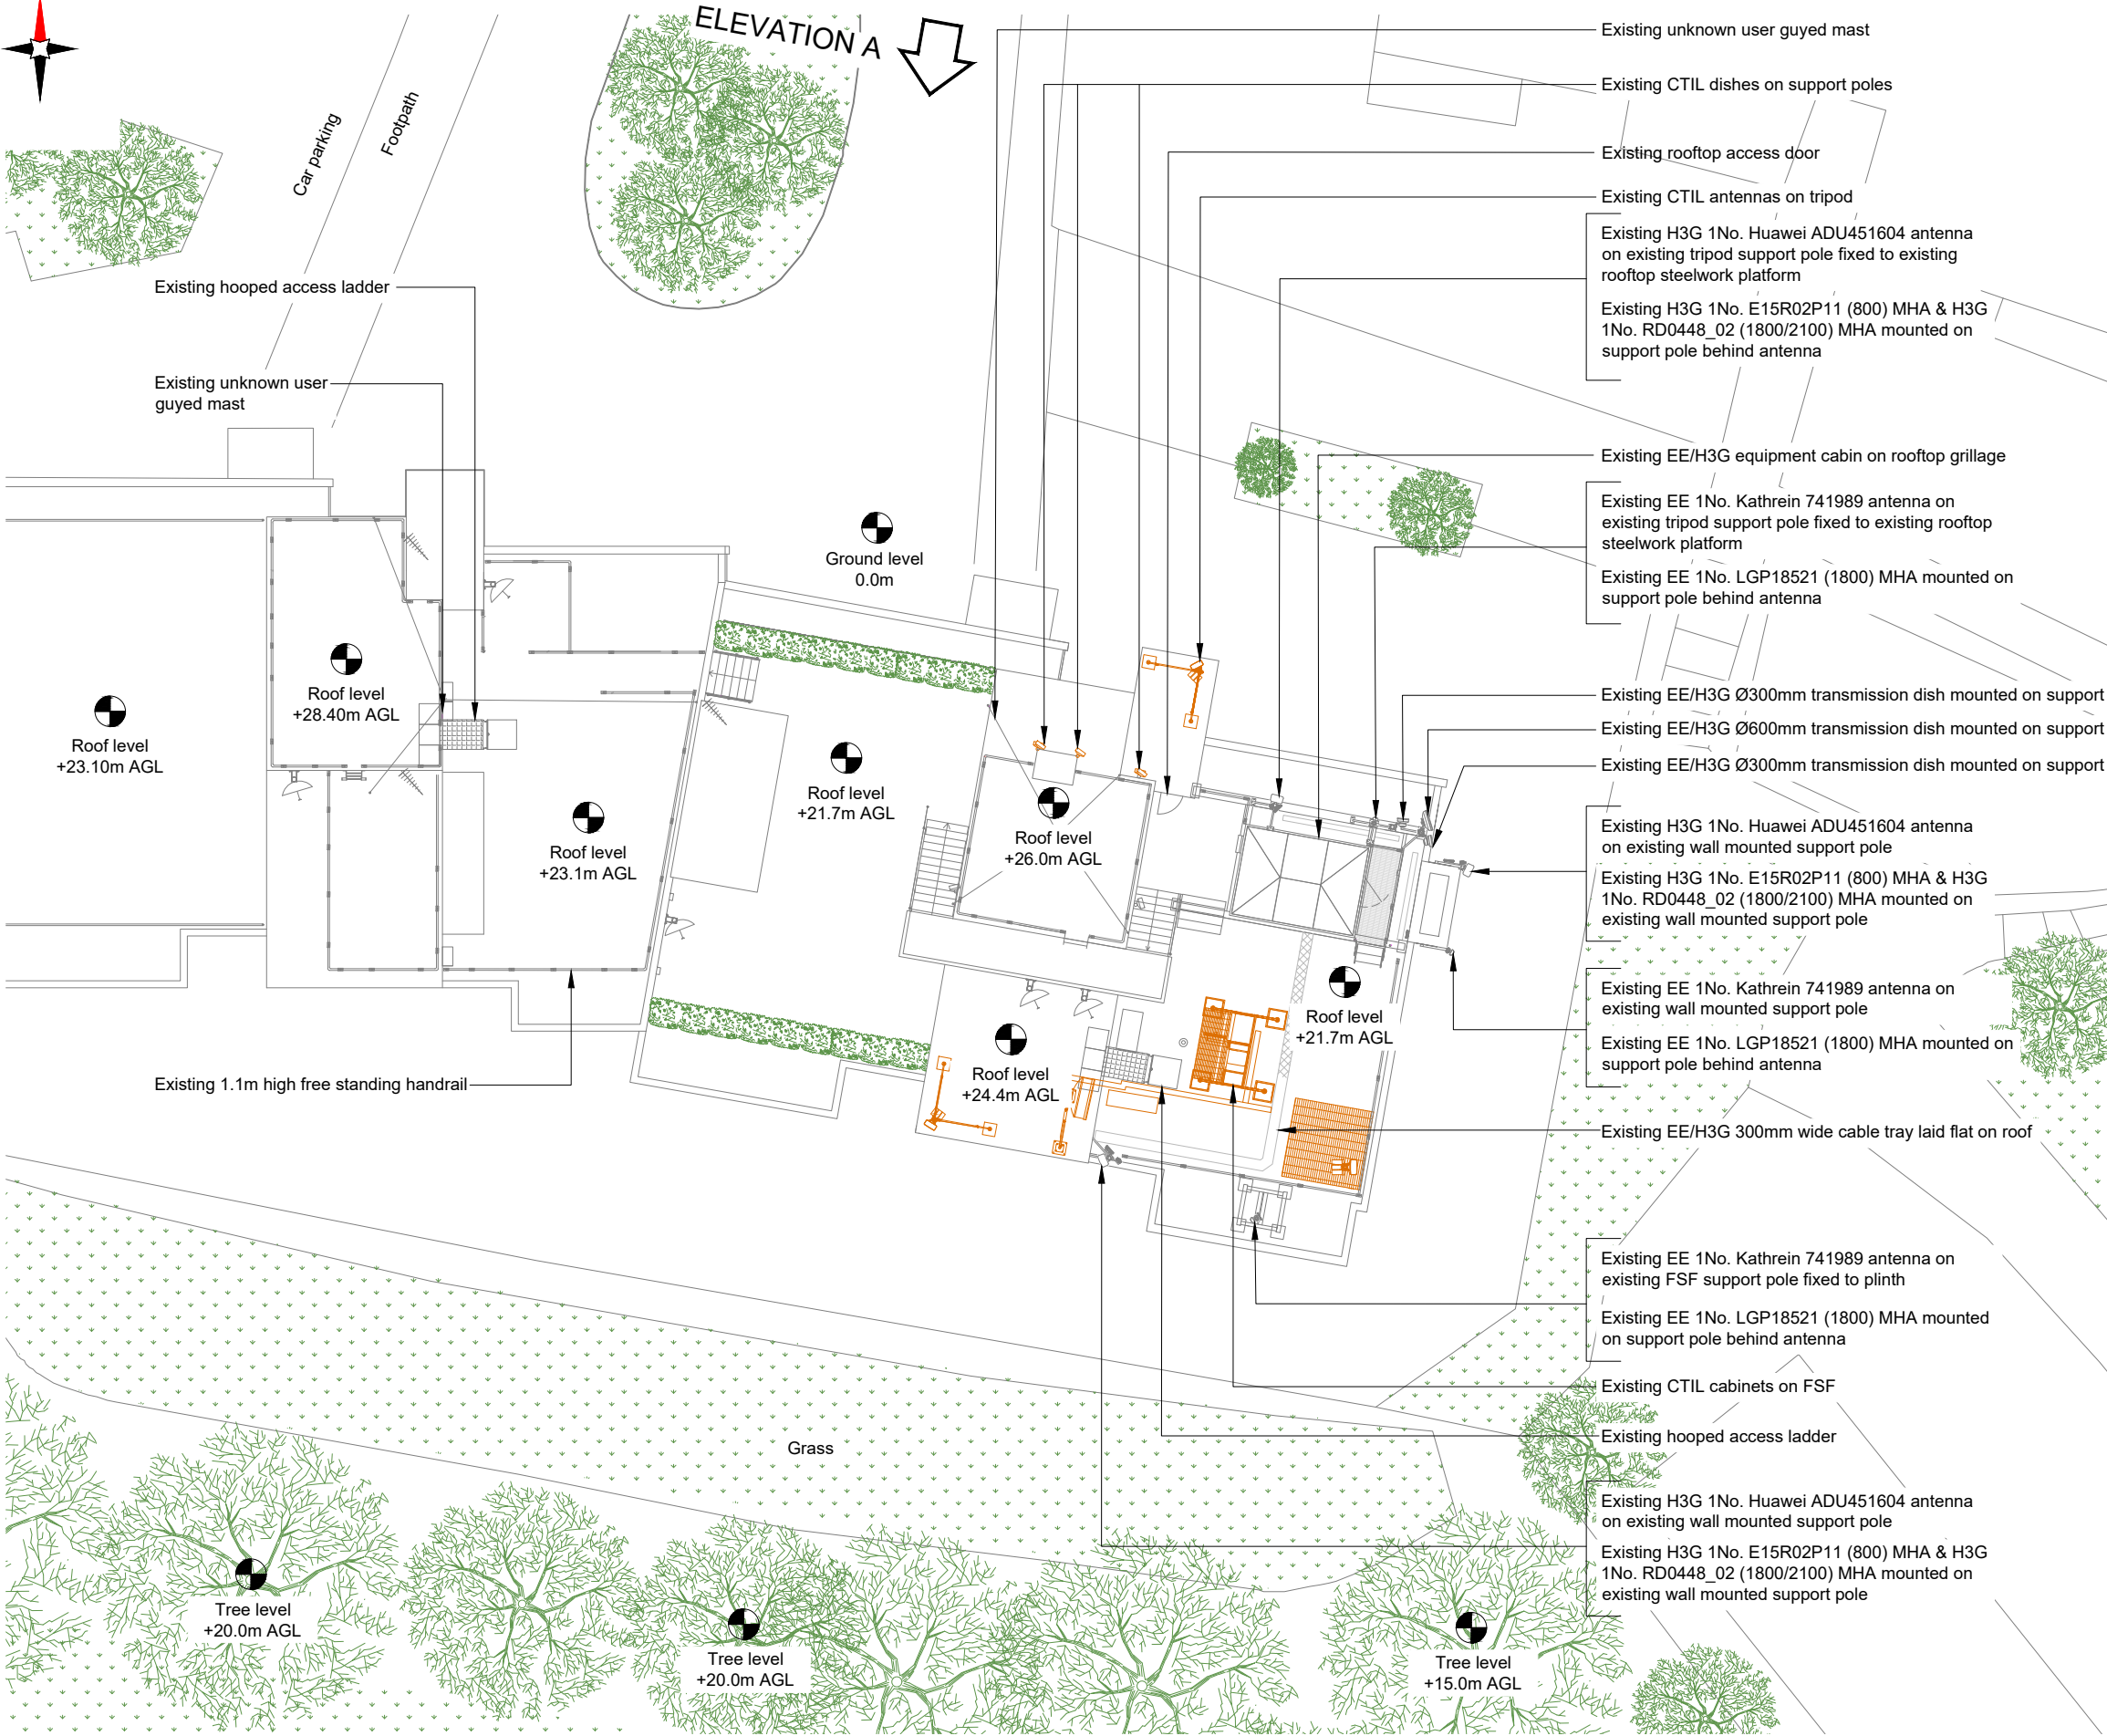

EXISTING SITE PLAN

 

- NOTES:
- ALL DIMENSIONS IN MM UNLESS OTHERWISE NOTED.

JVCO ID - H3024764P

|           |               |                                 |        |
|-----------|---------------|---------------------------------|--------|
| Master:   | Project:      | Purpose of Issue:               | Issue: |
| M001      | 3UK CHURCHILL | Detailed Design                 | A1     |
| Date:     | 25.02.2026    | Revision / Upgrade Description: |        |
| Drawn:    | SHP           | Detailed Design                 |        |
| Checked:  | JS            |                                 |        |
| Approved: | CR            |                                 |        |



Hutchison 3G UK Limited  
Green Park, 450 Longwater Avenue  
Reading, RG30 3UR  
Tel: 01628 765 000  
Fax: 01628 765 001

H3G Base Station Information line:  
0845 6043000  
Available 8am-8pm Monday to Friday

Design Consultant:



WHP Telecoms  
Unit 1 Maple Park,  
Low Fields Avenue, Leeds  
LS12 6HH

Tel: 01133023550  
e-mail: info@whptelecoms.com

Site Name: **SOUTHWOOD PARK**

Site ID: **503706**

Address: **SOUTHWOOD LAWN ROAD  
OFF SOUTHWOOD LANE  
HIGHGATE  
HARINGEY  
LONDON  
N6 5SQ**


Title: **100 EXISTING SITE PLAN**

Project: **3UK CHURCHILL**


Purpose of Issue: **DETAILED DESIGN**

|              |               |              |
|--------------|---------------|--------------|
| EE Cell ID:  | MBNL Cell ID: | H3G Cell ID: |
| <b>90573</b> | <b>HGY014</b> | <b>N0190</b> |

File name: **HGY014\_90573\_N0190\_H3G\_NNS\_DDD\_A1**

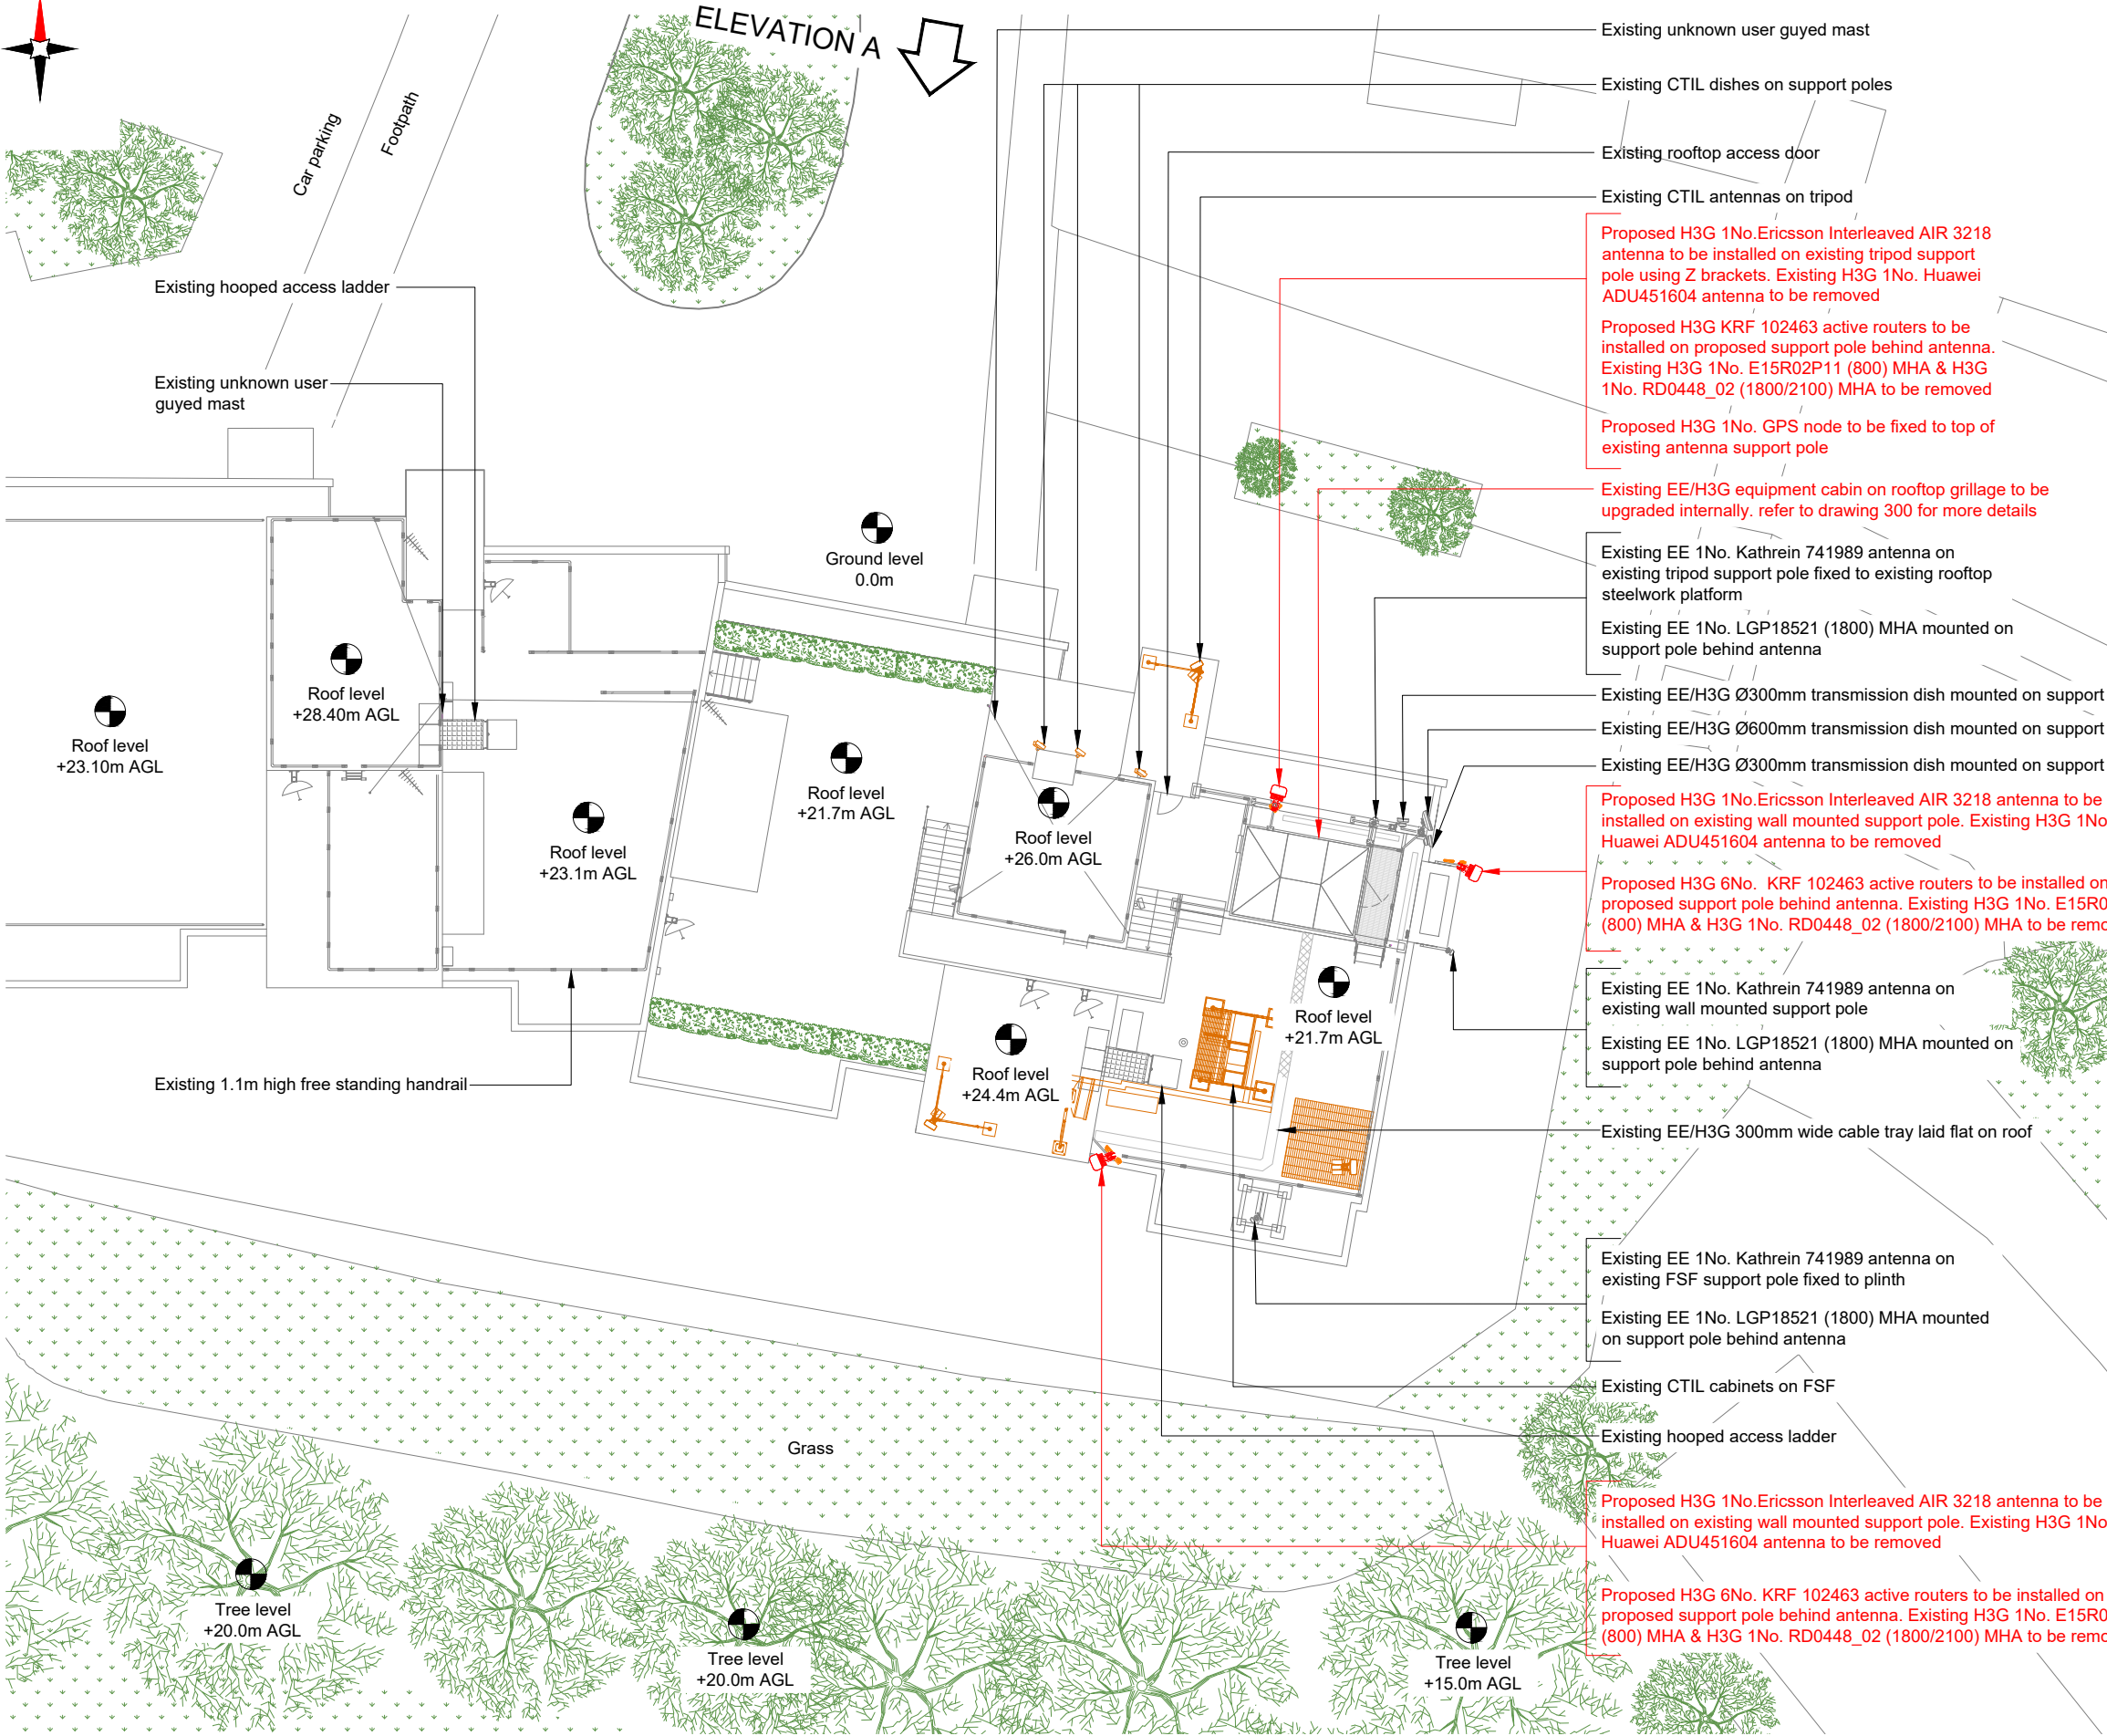

PROPOSED SITE PLAN

 

NOTES:

1. ALL DIMENSIONS IN MM UNLESS OTHERWISE NOTED.

JVCO ID - H3024764P

|           |               |                                 |        |
|-----------|---------------|---------------------------------|--------|
| Master:   | Project:      | Purpose of Issue:               | Issue: |
| M001      | 3UK CHURCHILL | Detailed Design                 | A1     |
| Date:     | 25.02.2026    | Revision / Upgrade Description: |        |
| Drawn:    | SHP           | Detailed Design                 |        |
| Checked:  | JS            |                                 |        |
| Approved: | CR            |                                 |        |



Hutchison 3G UK Limited  
Green Park, 450 Longwater Avenue  
Reading, RG30 3UR  
Tel: 01628 765 000  
Fax: 01628 765 001

H3G Base Station Information line:  
0845 6043000  
Available 8am-8pm Monday to Friday

Design Consultant:



WHP Telecoms  
Unit 1 Maple Park,  
Low Fields Avenue, Leeds  
LS12 6HH

Tel: 01133023550  
e-mail: info@whptelecoms.com

Site Name: **SOUTHWOOD PARK**

Site ID: **503706**

Address: **SOUTHWOOD LAWN ROAD  
OFF SOUTHWOOD LANE  
HIGHGATE  
HARINGEY  
LONDON  
N6 5SQ**

Title: **150 PROPOSED SITE PLAN**

Project: **3UK CHURCHILL**

Purpose of Issue: **DETAILED DESIGN**


|             |               |              |
|-------------|---------------|--------------|
| EE Cell ID: | MBNL Cell ID: | H3G Cell ID: |
| 90573       | HGY014        | N0190        |

File name: **HGY014\_90573\_N0190\_H3G\_NNS\_DDD\_A1**

100mm

50mm

10mm

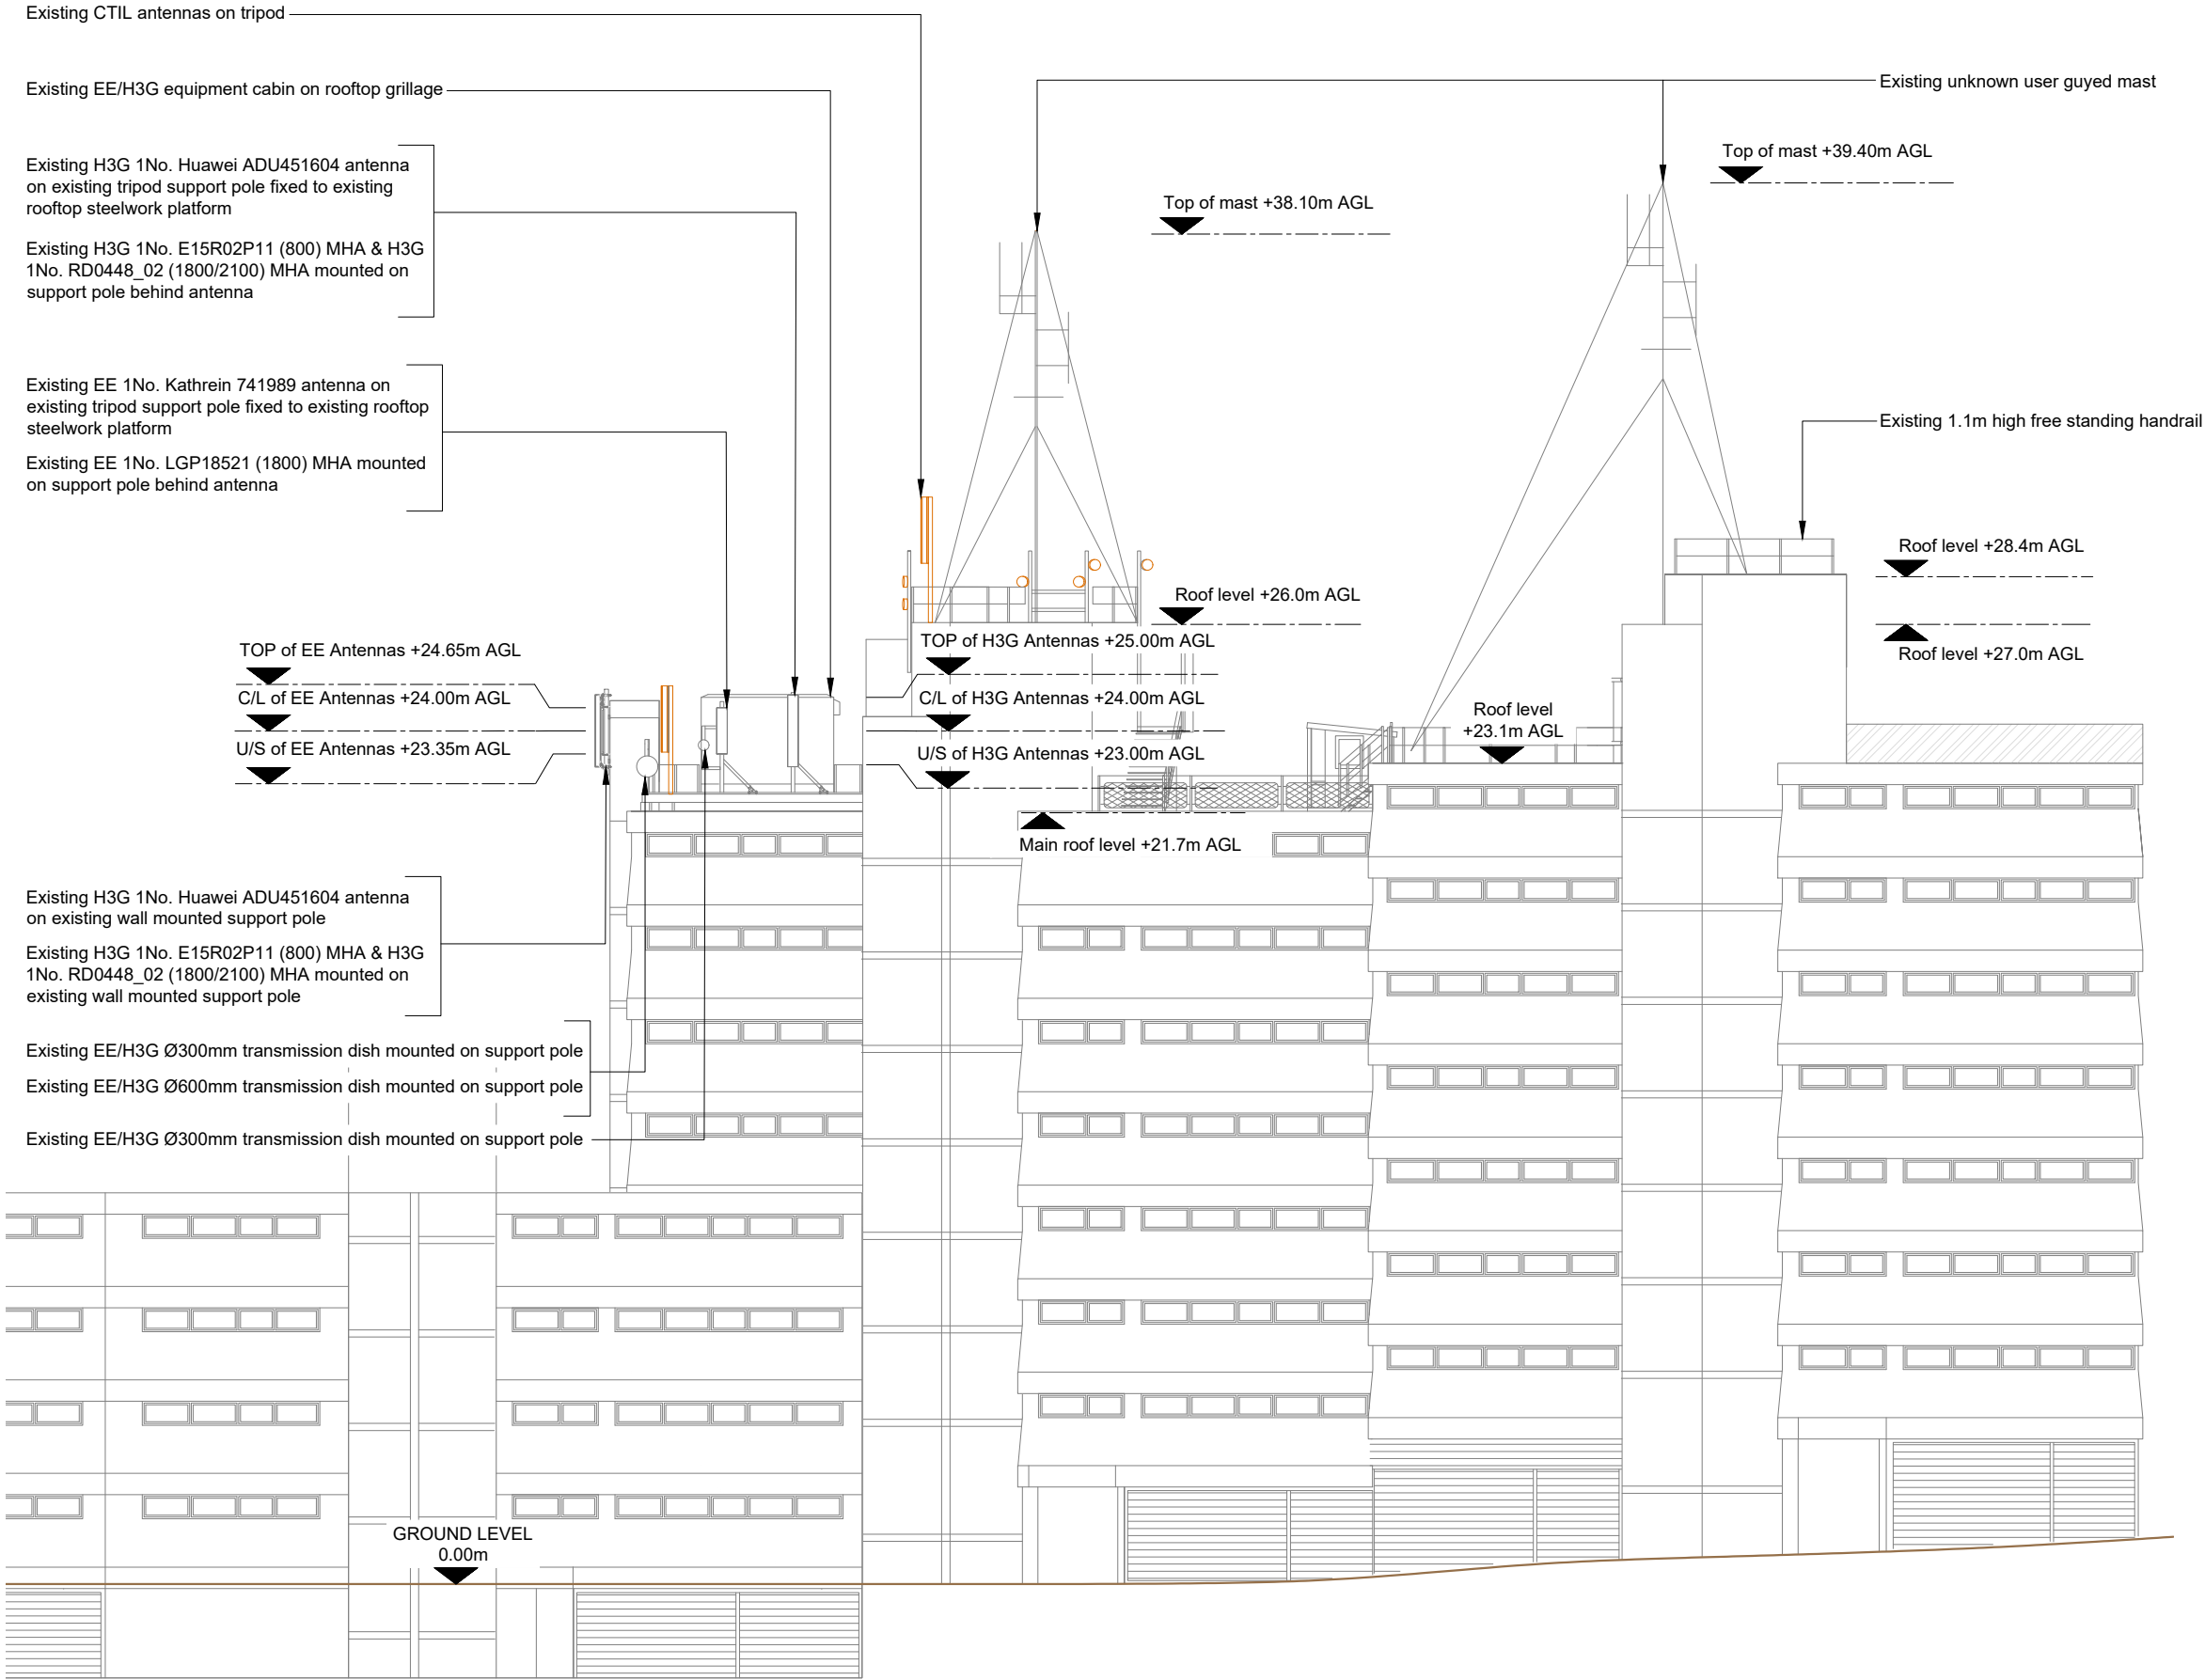

EXISTING SITE ELEVATION A



NOTES:  
1. ALL DIMENSIONS IN MM UNLESS OTHERWISE NOTED.

JVCO ID - H3024764P

|           |               |                                 |        |
|-----------|---------------|---------------------------------|--------|
| Master:   | Project:      | Purpose of Issue:               | Issue: |
| M001      | 3UK CHURCHILL | Detailed Design                 | A1     |
| Date:     | 25.02.2026    | Revision / Upgrade Description: |        |
| Drawn:    | SHP           | Detailed Design                 |        |
| Checked:  | JS            |                                 |        |
| Approved: | CR            |                                 |        |



Hutchison 3G UK Limited  
Green Park, 450 Longwater Avenue  
Reading, RG30 3UR  
Tel: 01628 765 000  
Fax: 01628 765 001

H3G Base Station Information line:  
0845 6043000  
Available 8am-8pm Monday to Friday

Design Consultant:



WHP Telecoms  
Unit 1 Maple Park,  
Low Fields Avenue, Leeds  
LS12 6HH

Tel: 01133023550  
e-mail: info@whptelecoms.com

Site Name: SOUTHWOOD PARK

Site ID: 503706

Address: SOUTHWOOD LAWN ROAD  
OFF SOUTHWOOD LANE  
HIGHGATE  
HARINGEY  
LONDON  
N6 5SQ

Title: 200 EXISTING SITE ELEVATION

Project: 3UK CHURCHILL

Purpose of Issue: DETAILED DESIGN

|             |               |              |
|-------------|---------------|--------------|
| EE Cell ID: | MBNL Cell ID: | H3G Cell ID: |
| 90573       | HGY014        | N0190        |

File name: HGY014\_90573\_N0190\_H3G\_NNS\_DDD\_A1

Existing CTIL antennas on tripod

Existing EE/H3G equipment cabin on rooftop grillage to be upgraded internally. refer to drawing 300 for more details

Proposed H3G 1No.Ericsson Interleaved AIR 3218 antenna to be installed on existing tripod support pole using Z brackets.  
Existing H3G 1No. Huawei ADU451604 antenna to be removed

Proposed H3G 6No. KRF 102463 active routers to be installed on proposed support pole behind antenna. Existing H3G 1No. E15R02P11 (800) MHA & H3G 1No. RD0448\_02 (1800/2100) MHA to be removed

Proposed H3G 1No. GPS node to be fixed to top of existing antenna support pole

Existing EE 1No. Kathrein 741989 antenna on existing tripod support pole fixed to existing rooftop steelwork platform

Existing EE 1No. LGP18521 (1800) MHA mounted on support pole behind antenna

TOP of EE Antennas +24.65m AGL

C/L of EE Antennas +24.00m AGL

U/S of EE Antennas +23.35m AGL

Proposed H3G 1No.Ericsson Interleaved AIR 3218 antenna to be installed on existing wall mounted support pole. Existing H3G 1No. Huawei ADU451604 antenna to be removed

Proposed H3G 6No. KRF 102463 active routers to be installed on proposed support pole behind antenna. Existing H3G 1No. E15R02P11 (800) MHA & H3G 1No. RD0448\_02 (1800/2100) MHA to be removed

Existing EE/H3G Ø300mm transmission dish mounted on support pole

Existing EE/H3G Ø600mm transmission dish mounted on support pole

Existing EE/H3G Ø300mm transmission dish mounted on support pole

GROUND LEVEL  
0.00m

PROPOSED SITE ELEVATION A



Existing unknown user guyed mast

Top of mast +39.40m AGL

Top of mast +38.10m AGL

Roof level +26.0m AGL

TOP of H3G Antennas +25.00m AGL

C/L of H3G Antennas +24.00m AGL

U/S of H3G Antennas +23.00m AGL

Roof level  
+23.1m AGL

Main roof level +21.7m AGL

Existing 1.1m high free standing handrail

Roof level +28.4m AGL

Roof level +27.0m AGL

NOTES:

1. ALL DIMENSIONS IN MM UNLESS OTHERWISE NOTED.

JVCO ID - H3024764P

|           |               |                                 |        |
|-----------|---------------|---------------------------------|--------|
| Master:   | Project:      | Purpose of Issue:               | Issue: |
| M001      | 3UK CHURCHILL | Detailed Design                 | A1     |
| Date:     | 25.02.2026    | Revision / Upgrade Description: |        |
| Drawn:    | SHP           | Detailed Design                 |        |
| Checked:  | JS            |                                 |        |
| Approved: | CR            |                                 |        |



Hutchison 3G UK Limited  
Green Park, 450 Longwater Avenue  
Reading, RG30 3UR  
Tel: 01628 765 000  
Fax: 01628 765 001

H3G Base Station Information line:  
0845 6043000  
Available 8am-8pm Monday to Friday

Design Consultant:



WHP Telecoms  
Unit 1 Maple Park,  
Low Fields Avenue, Leeds  
LS12 6HH

Tel: 01133023550  
e-mail: info@whptelecoms.com

Site Name: SOUTHWOOD PARK

Site ID: 503706

Address: SOUTHWOOD LAWN ROAD  
OFF SOUTHWOOD LANE  
HIGHGATE  
HARINGEY  
LONDON  
N6 5SQ

Title: 250 PROPOSED SITE ELEVATION

Project: 3UK CHURCHILL

Purpose of Issue: DETAILED DESIGN

|             |               |              |
|-------------|---------------|--------------|
| EE Cell ID: | MBNL Cell ID: | H3G Cell ID: |
| 90573       | HGY014        | N0190        |

File name: HGY014\_90573\_N0190\_H3G\_NNS\_DDD\_A1