

AUSTEN Architecture


LOFT CONVERSION

37 CHURSTON GARDENS
LONDON

N11

CERTIFICATE OF LAWFULNESS PACK

FEBRUARY 2026

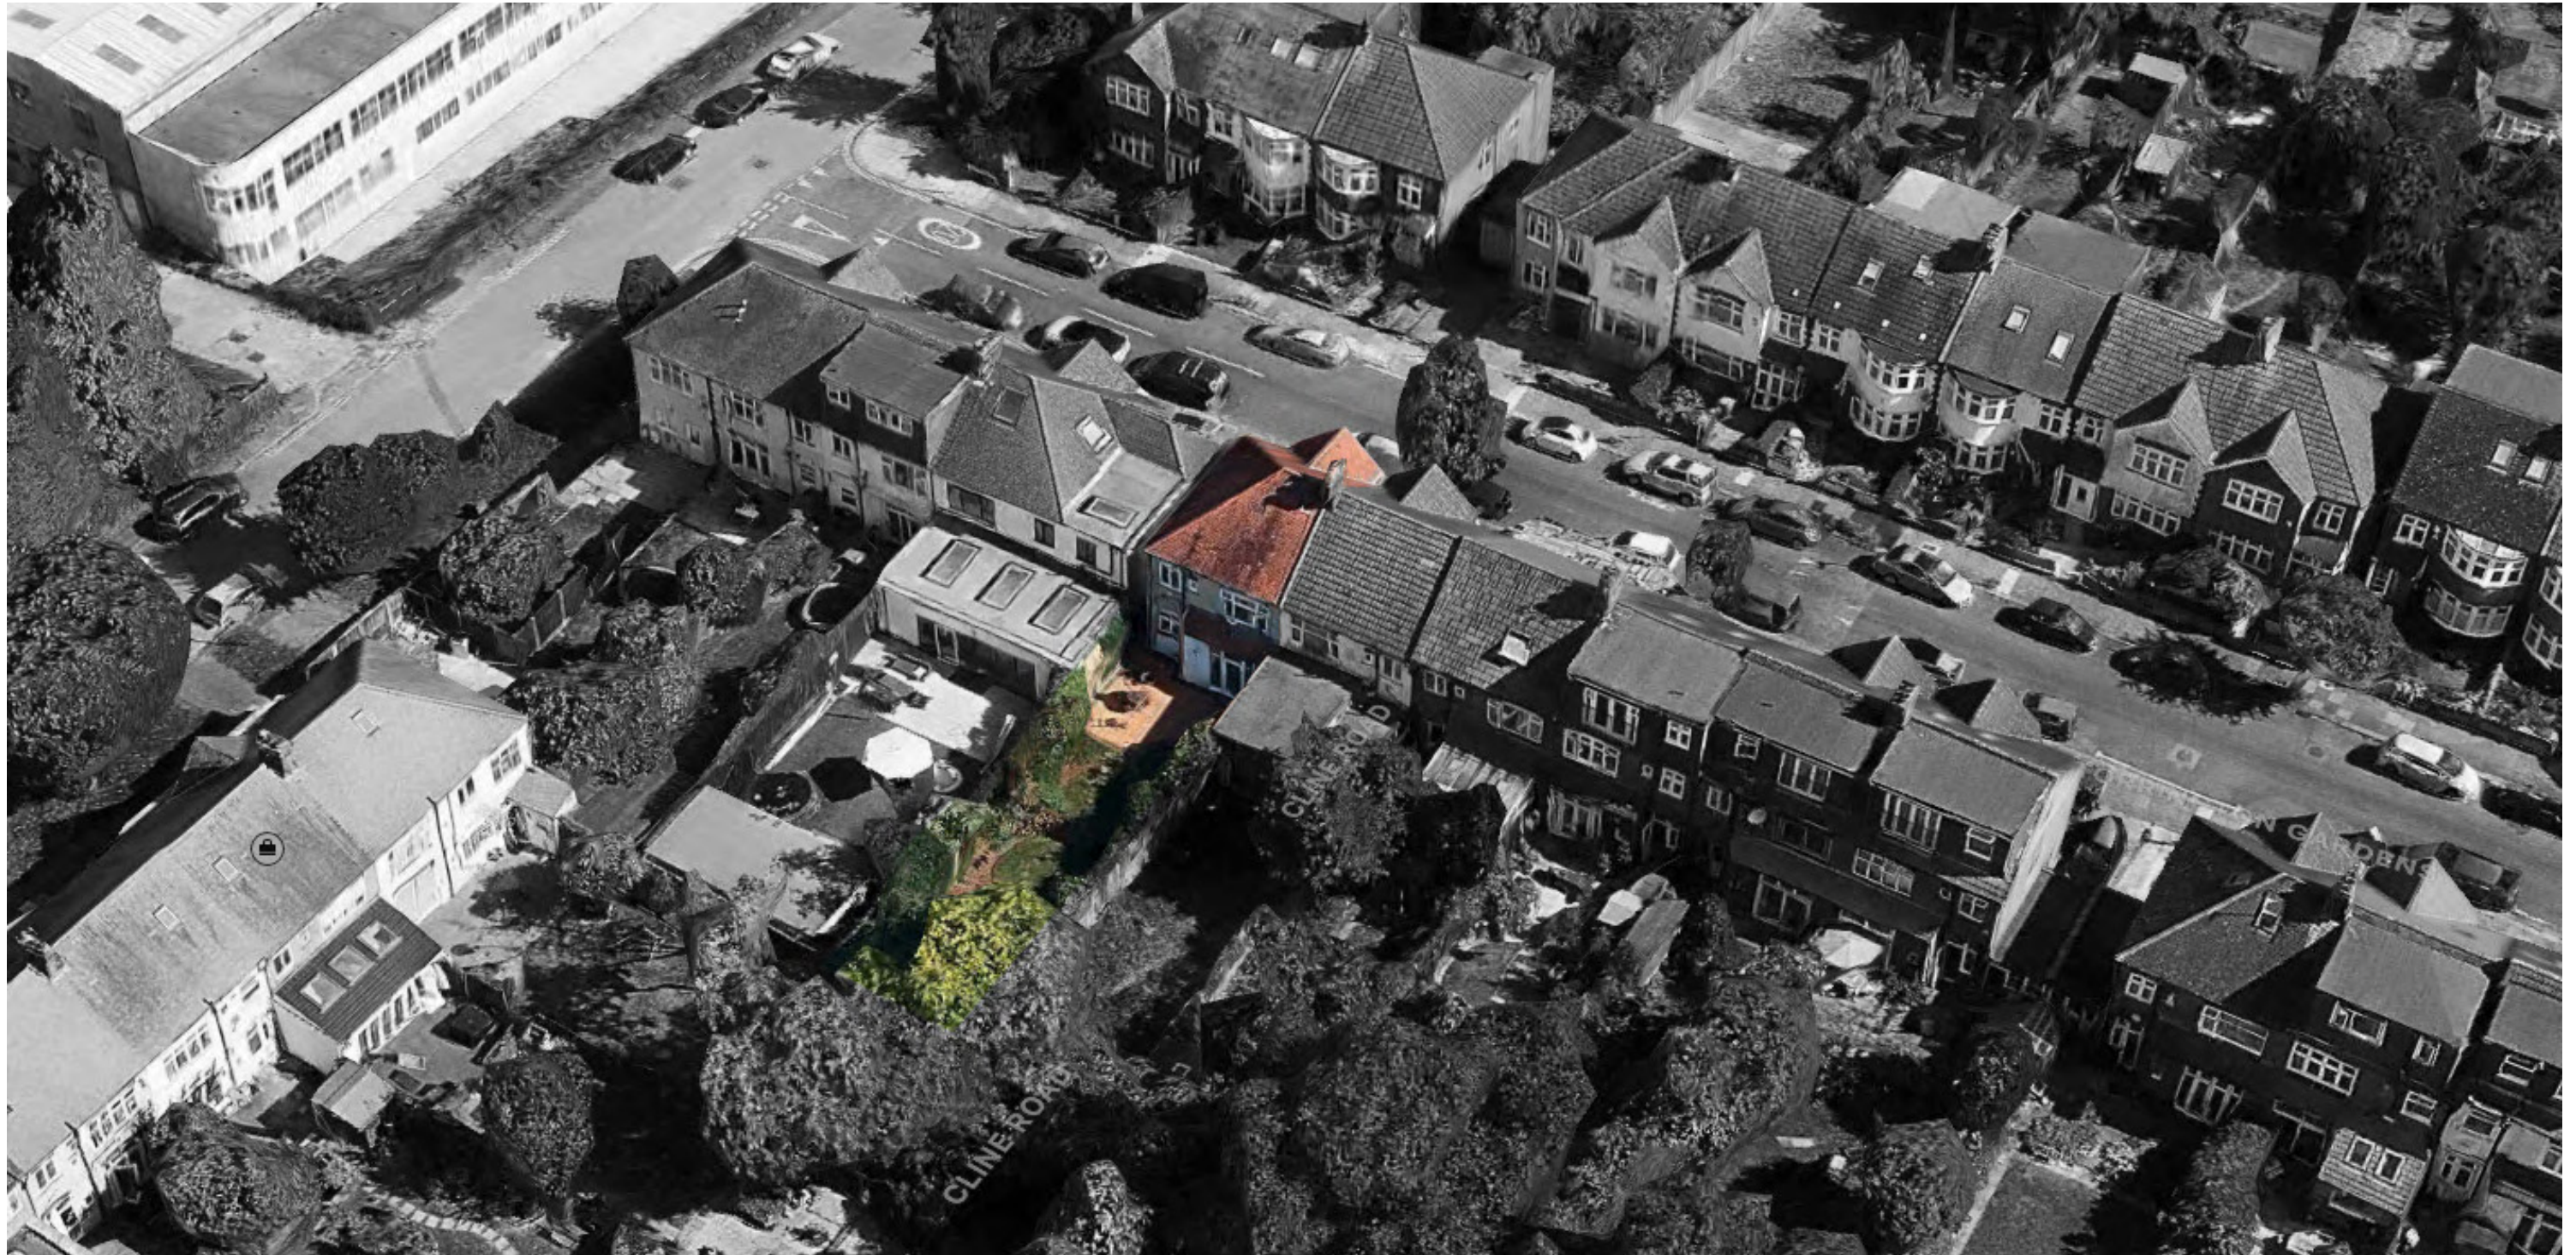

PHOTOGRAPHS






EXISTING




1 LOCATION PLAN
SCALE 1:500@A3
EXISTING

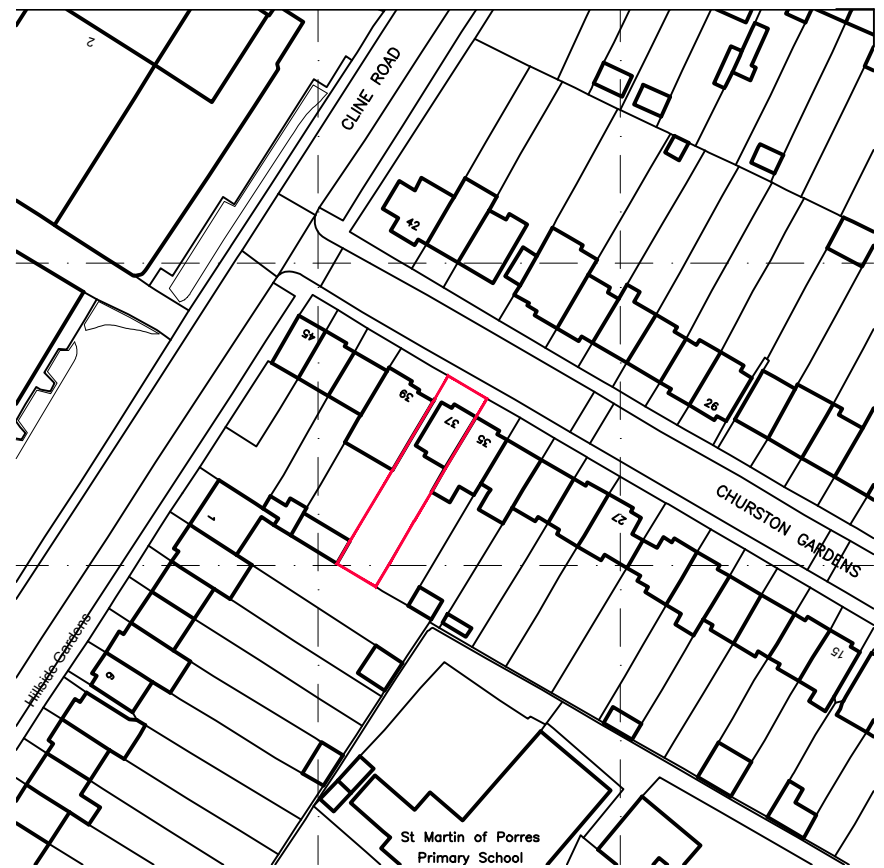


2 LOCATION PLAN
SCALE 1:1250@A3
EXISTING

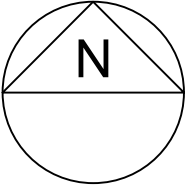

 Chartered Practice  Architects Registration Board		NOTES	ORIGINAL A3	REV	DATE	DESCRIPTION	PROJECT No 26/002	DATE 02/02/2026	SCALE 1:1250 / 1:500	CLIENT Francesco Tedesco	
		DO NOT SCALE FROM THIS DRAWING. ALL DIMENSIONS TO BE CHECKED ON SITE. NO DEVIATION MAY BE MADE FROM THE DETAILS SHOWN ON THIS DRAWING WITHOUT PRIOR PERMISSION OF THE ARCHITECT. COPYRIGHT PROTECTED.						TITLE EXISTING LOCATION PLAN		PROJECT PROPOSED ALTERATIONS 37 CHURSTON GARDENS HARINGEY LONDON N11	
		FOR APPROVAL DO NOT USE FOR CONSTRUCTION						DRAWING No 000	STATUS /P	REV /00	



E: info@austenarchitecture.com
M: 07867 980001
www.austenarchitecture.com

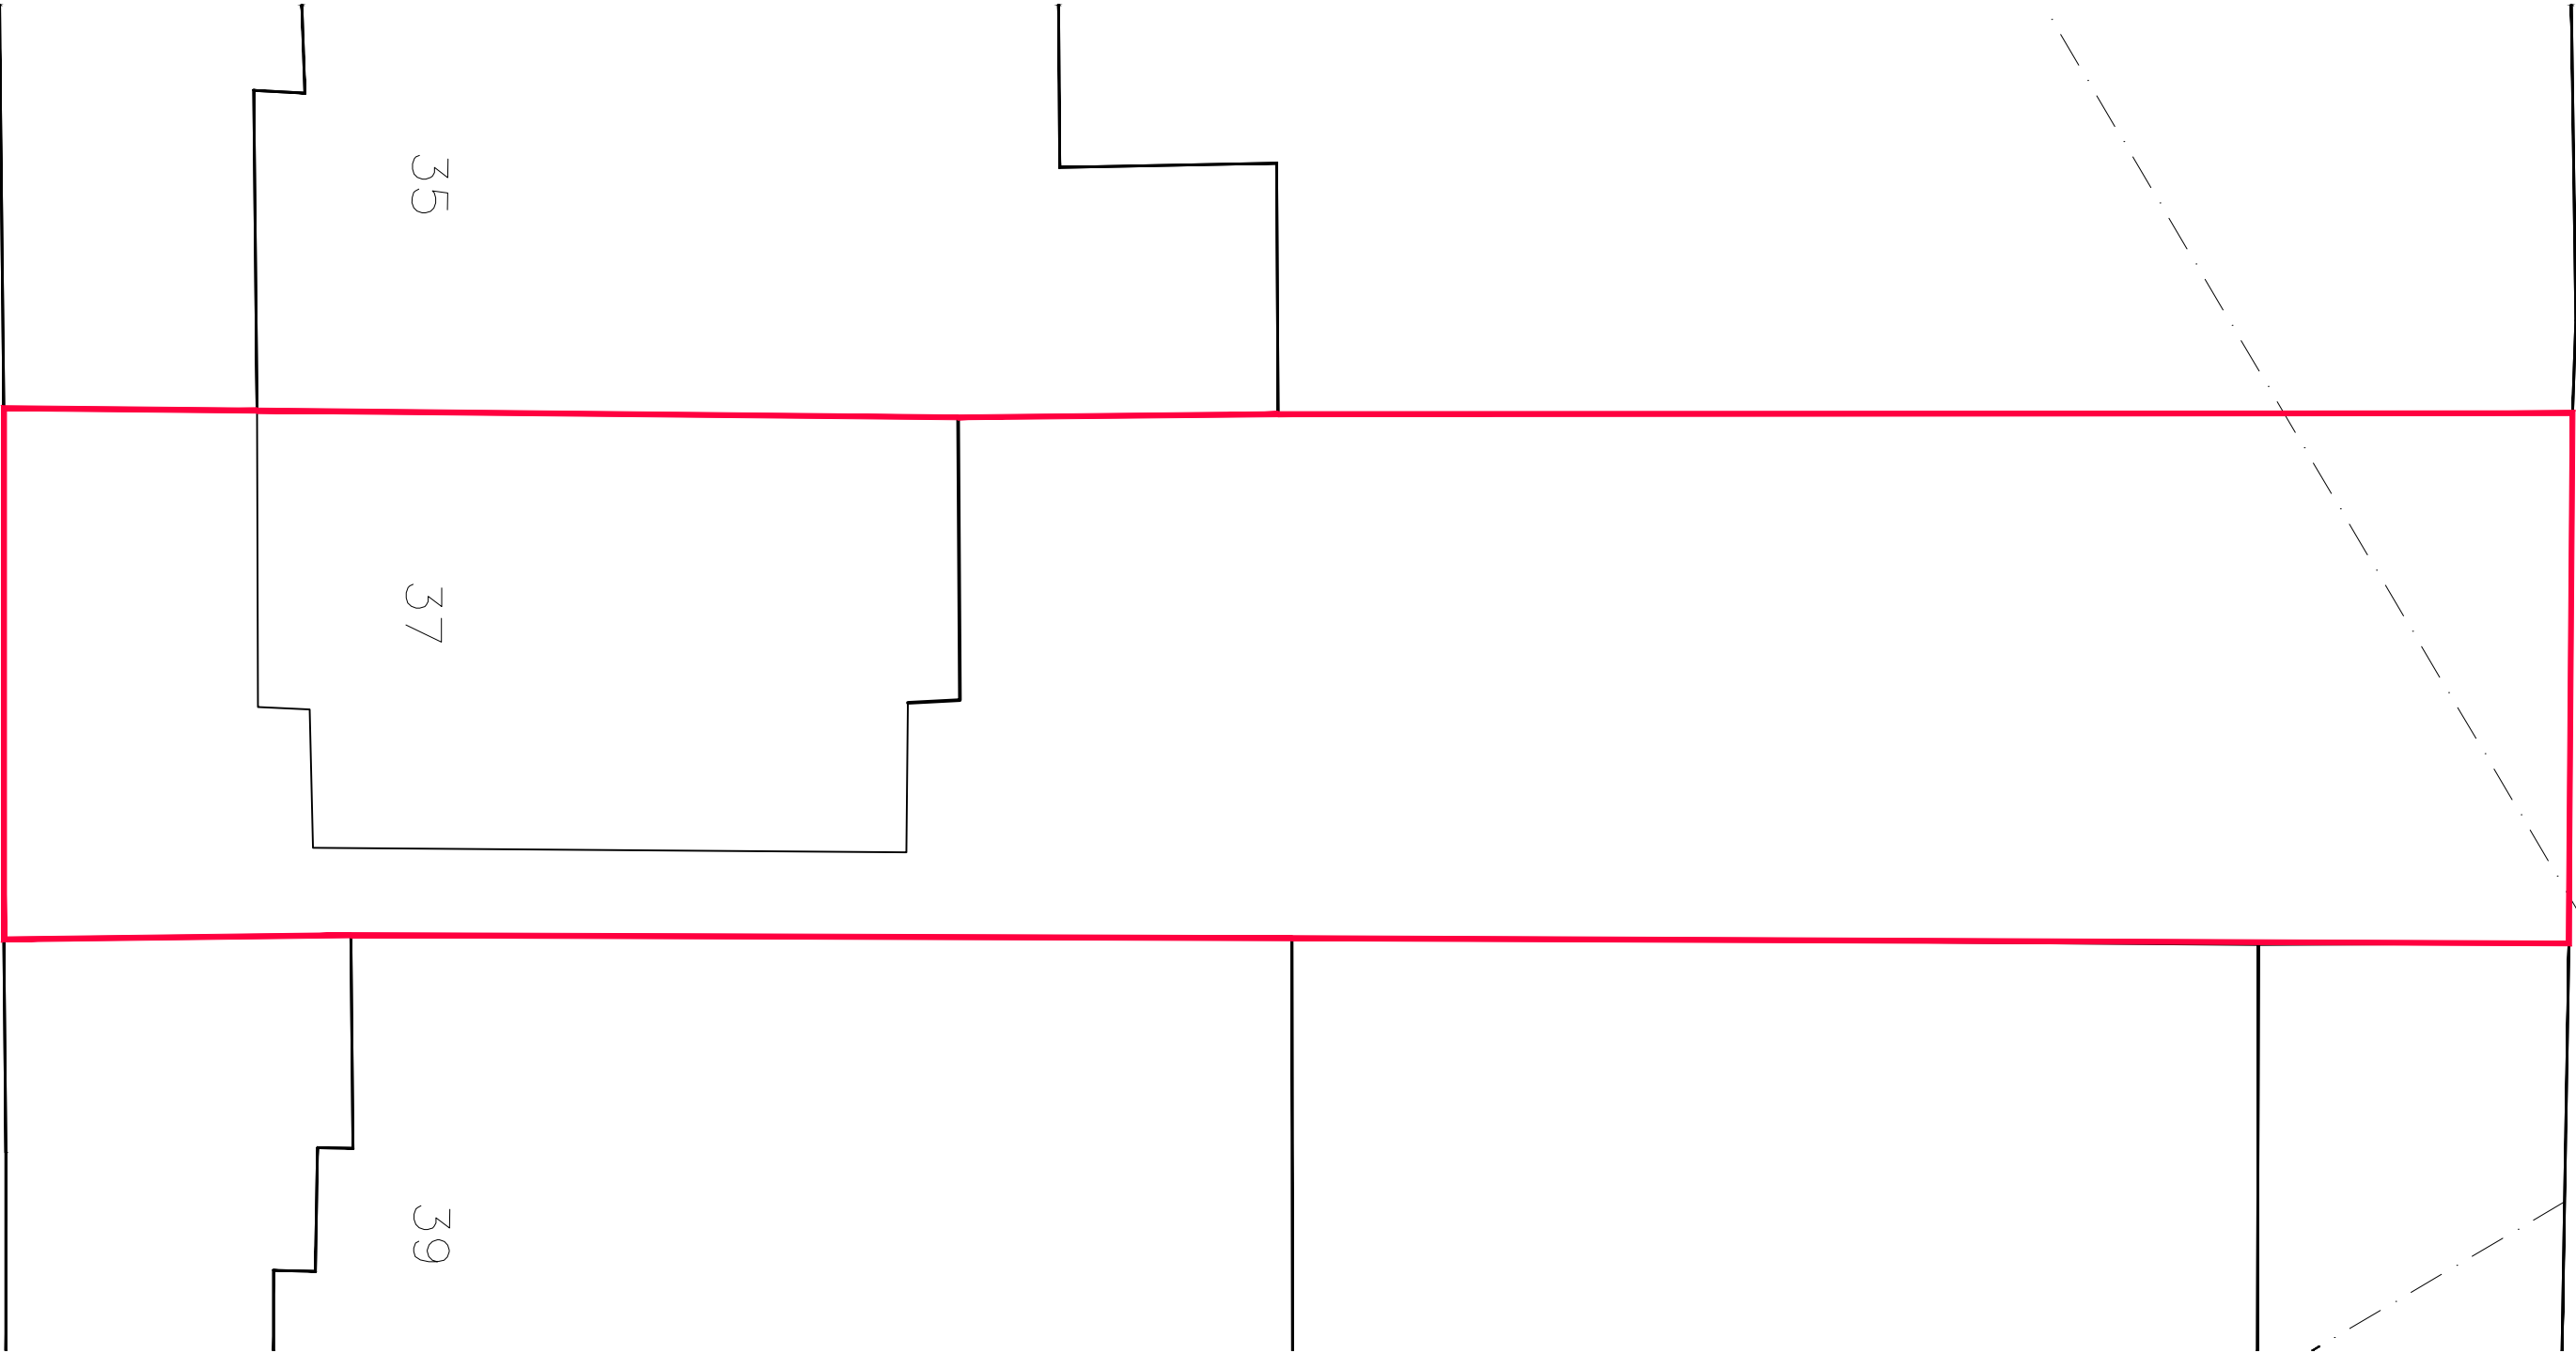

BLOCK PLAN

SCALE 1:500@A3

EXISTING



RIBA Chartered Practice  Architects Registration Board		NOTES ORIGINAL A3 DO NOT SCALE FROM THIS DRAWING. ALL DIMENSIONS TO BE CHECKED ON SITE. NO DEVIATION MAY BE MADE FROM THE DETAILS SHOWN ON THIS DRAWING WITHOUT PRIOR PERMISSION OF THE ARCHITECT. COPYRIGHT PROTECTED.	REV	DATE	DESCRIPTION	PROJECT No	DATE	SCALE	CLIENT
		26/002				02/02/2026	1:100	Francesco Tedesco	
		TITLE				PROJECT			
EXISTING BLOCK PLAN						PROPOSED ALTERATIONS 37 CHURSTON GARDENS			
DRAWING No						STATUS		REV	HARINGEY LONDON N11
001						/P		/00	
FOR APPROVAL DO NOT USE FOR CONSTRUCTION									


AUSTEN


ARCHITECTURE

E: info@austenarchitecture.com

M: 07867 980001

www.austenarchitecture.com

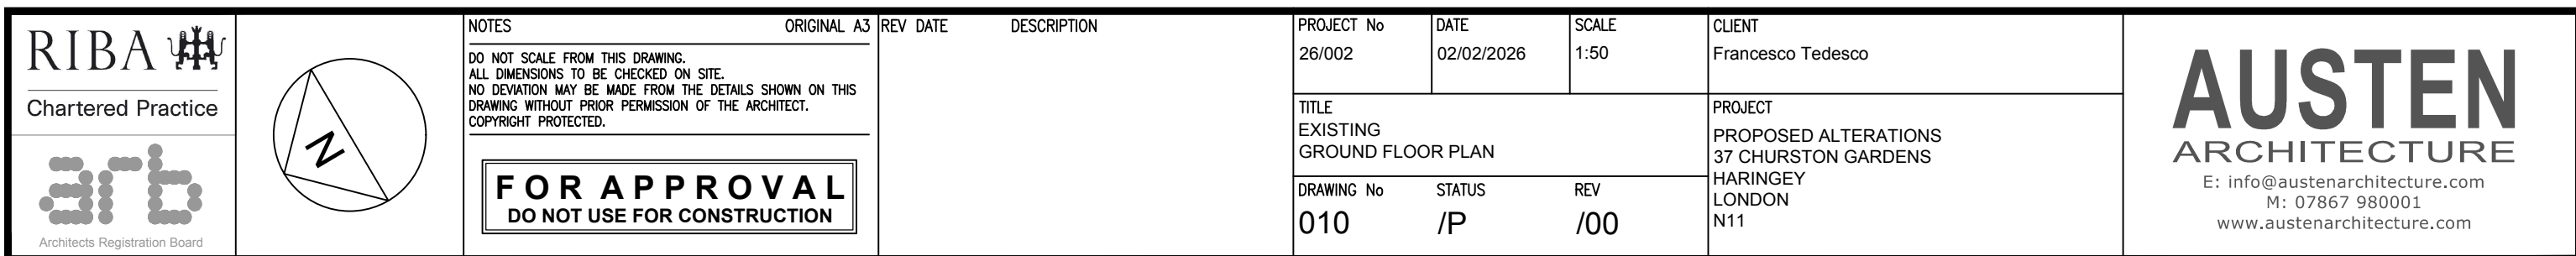


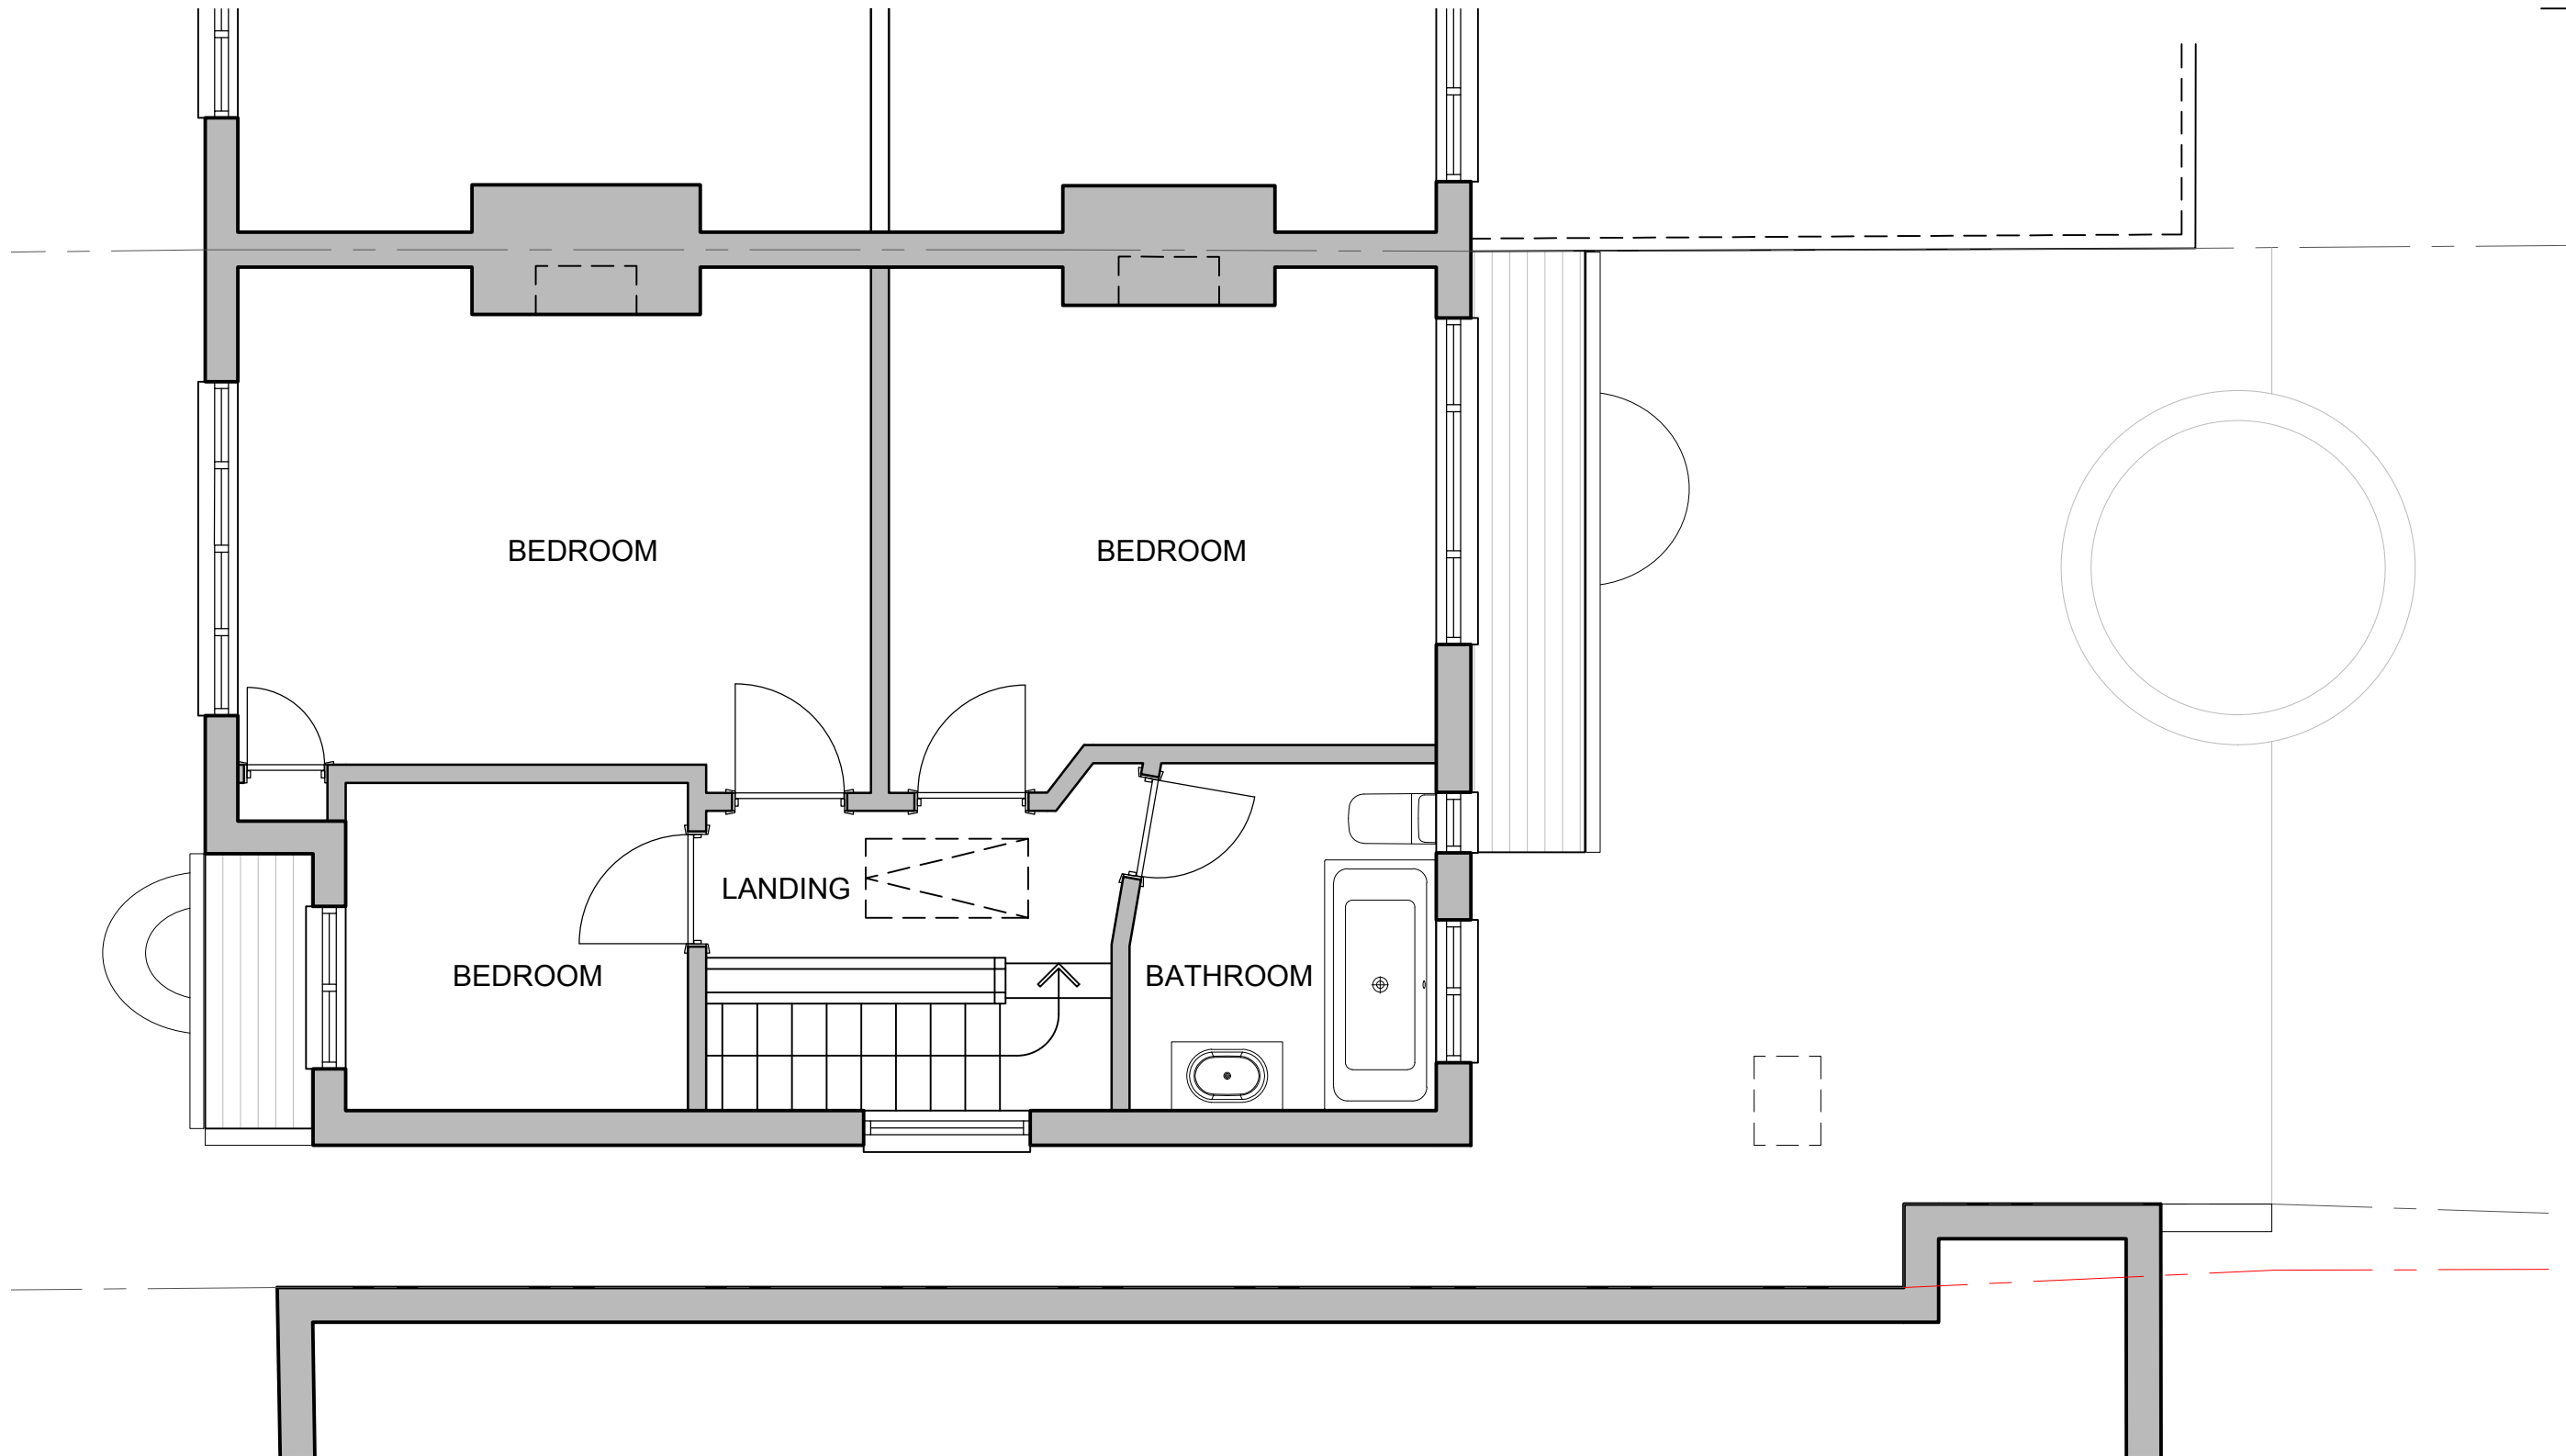

1 FIRST PLAN
- SCALE 1:50@A3 EXISTING



RIBA Chartered Practice arb Architects Registration Board		NOTES ORIGINAL A3 REV DATE DESCRIPTION	PROJECT No 26/002	DATE 02/02/2026	SCALE 1:50	CLIENT Francesco Tedesco	AUSTEN ARCHITECTURE E: info@austenarchitecture.com M: 07867 980001 www.austenarchitecture.com
		DO NOT SCALE FROM THIS DRAWING. ALL DIMENSIONS TO BE CHECKED ON SITE. NO DEVIATION MAY BE MADE FROM THE DETAILS SHOWN ON THIS DRAWING WITHOUT PRIOR PERMISSION OF THE ARCHITECT. COPYRIGHT PROTECTED.	TITLE EXISTING FIRST FLOOR PLAN	PROJECT PROPOSED ALTERATIONS 37 CHURSTON GARDENS HARINGEY LONDON N11			
		FOR APPROVAL DO NOT USE FOR CONSTRUCTION	DRAWING No 011	STATUS /P	REV /00		

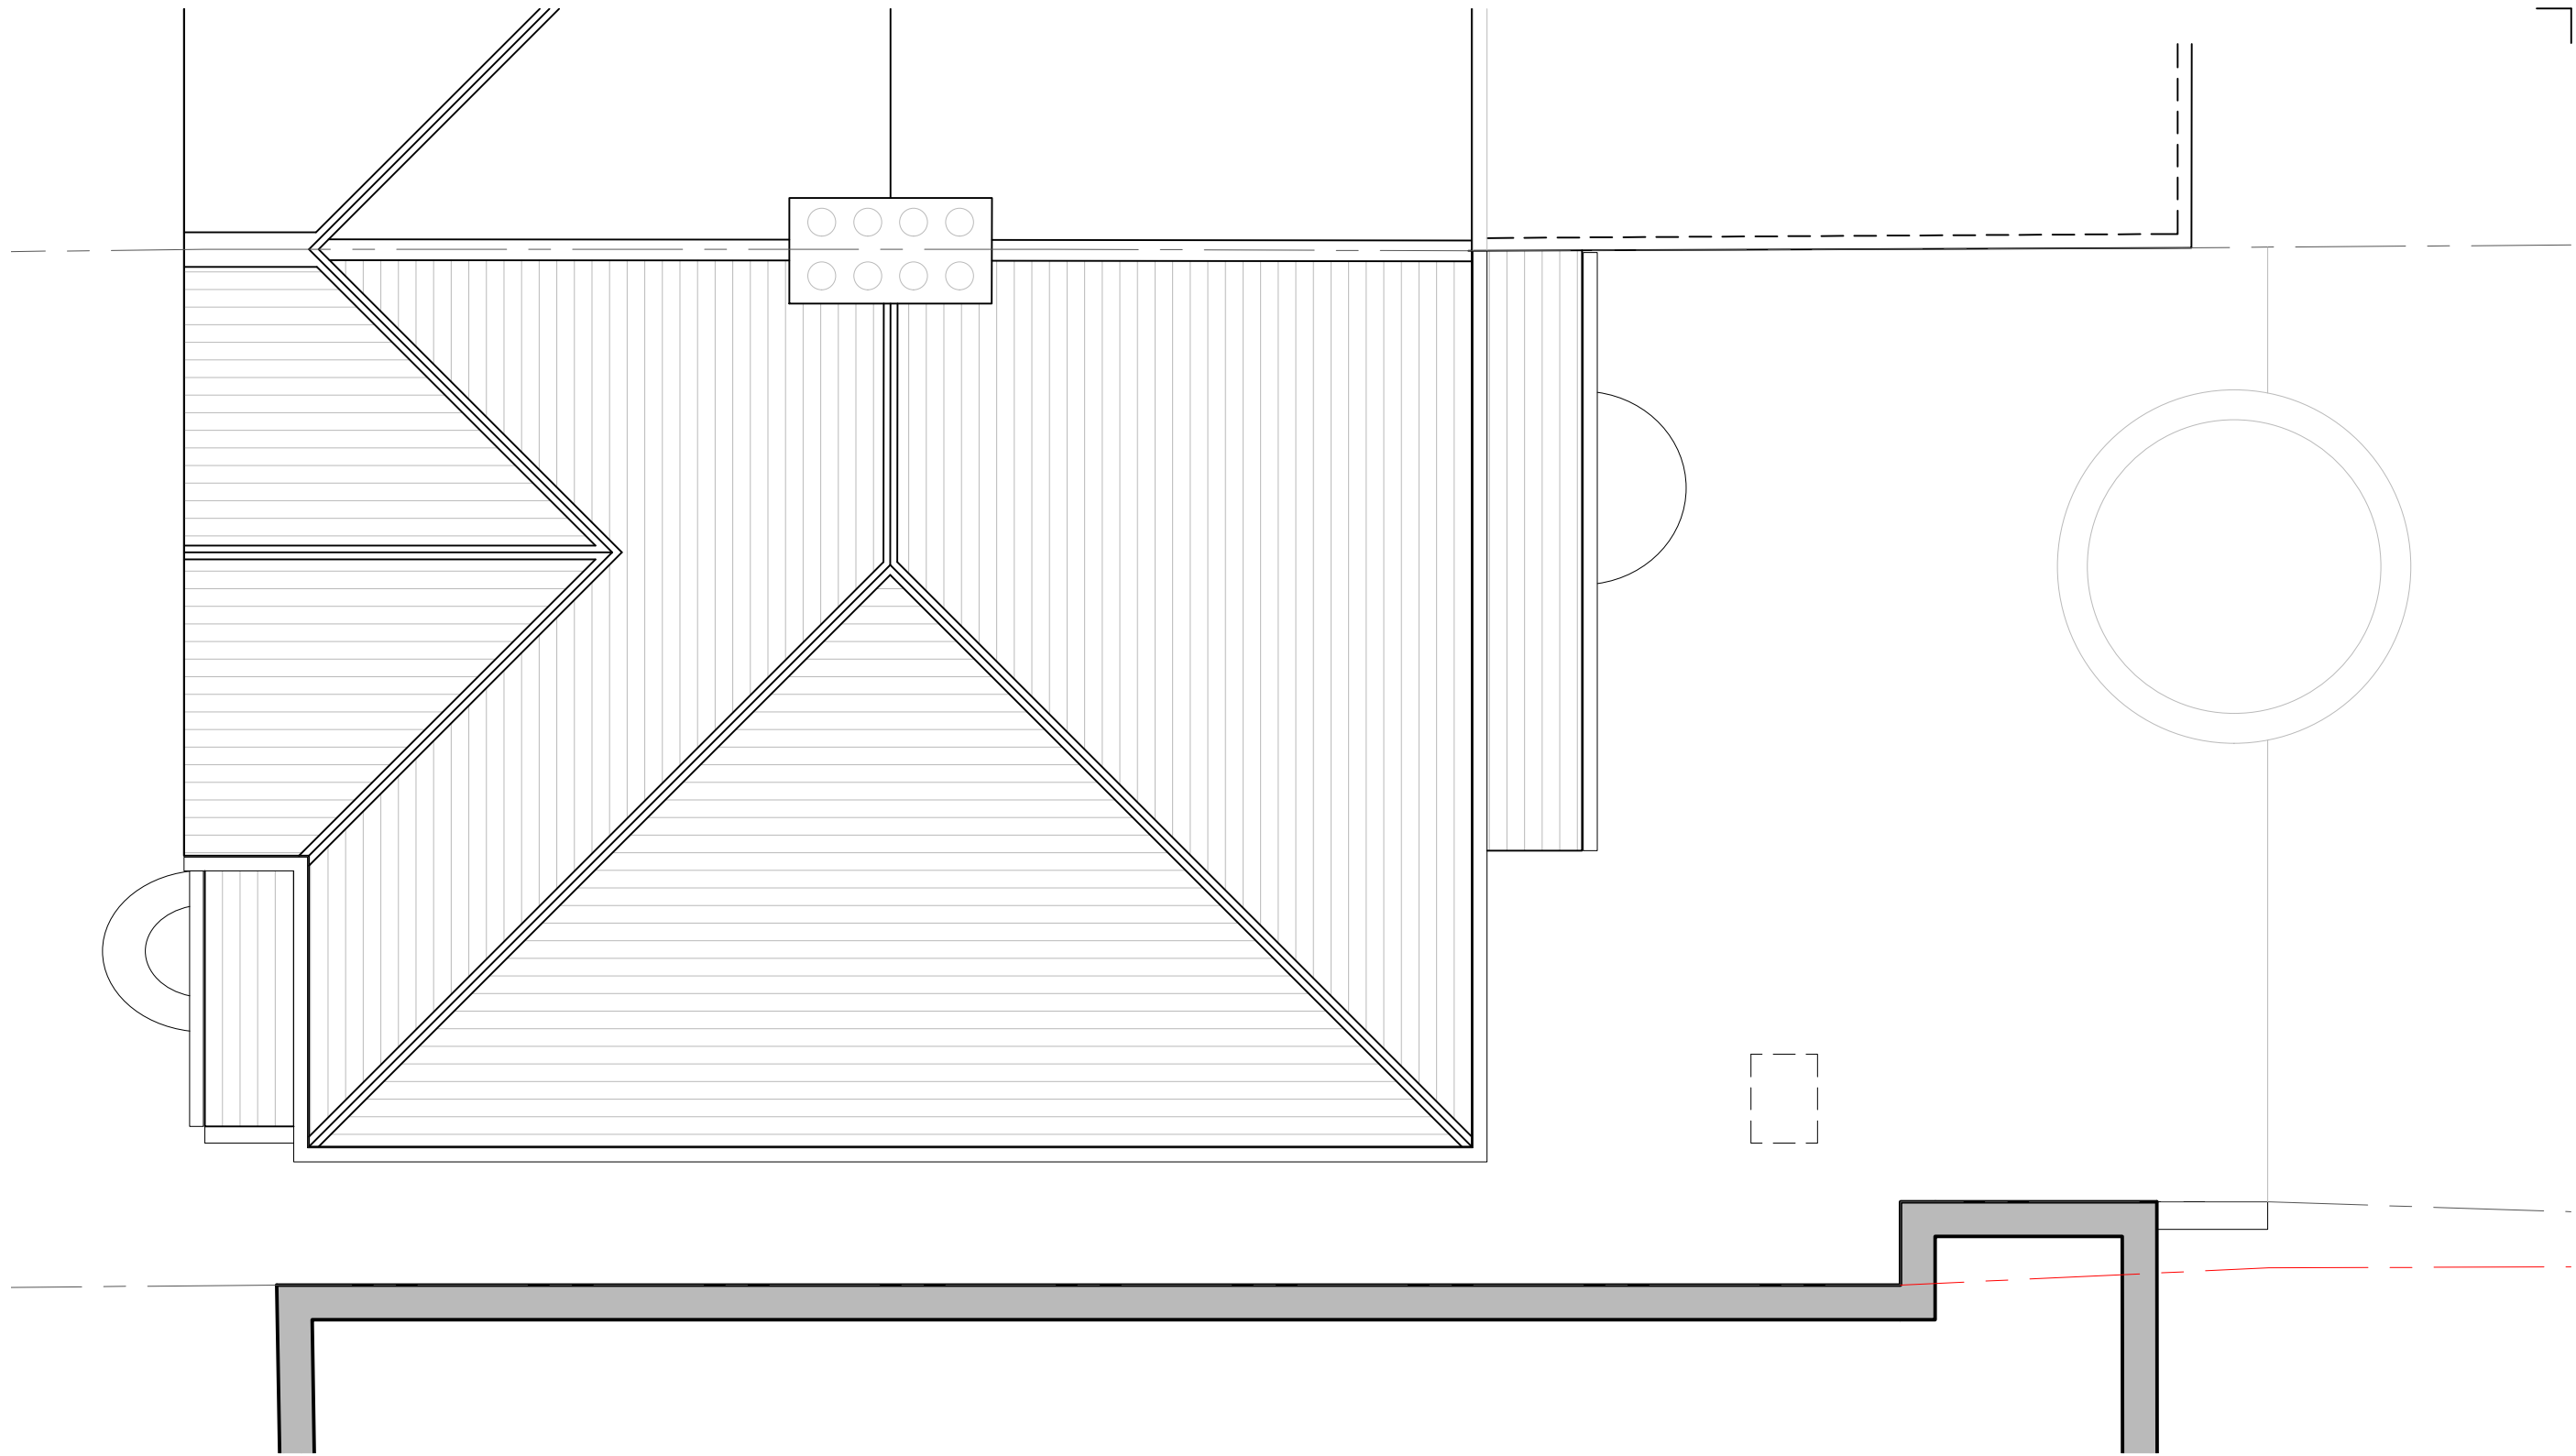

1 ROOF PLAN
- SCALE 1:50@A3
EXISTING




RIBA Chartered Practice arb Architects Registration Board		NOTES	ORIGINAL A3	REV	DATE	DESCRIPTION	PROJECT No 26/002	DATE 02/02/2026	SCALE 1:50	CLIENT Francesco Tedesco	
		DO NOT SCALE FROM THIS DRAWING. ALL DIMENSIONS TO BE CHECKED ON SITE. NO DEVIATION MAY BE MADE FROM THE DETAILS SHOWN ON THIS DRAWING WITHOUT PRIOR PERMISSION OF THE ARCHITECT. COPYRIGHT PROTECTED.						TITLE EXISTING ROOF PLAN		PROJECT PROPOSED ALTERATIONS 37 CHURSTON GARDENS HARINGEY LONDON N11	
		FOR APPROVAL DO NOT USE FOR CONSTRUCTION						DRAWING No 012	STATUS /P	REV /00	

AUSTEN

ARCHITECTURE

E: info@austenarchitecture.com
M: 07867 980001
www.austenarchitecture.com

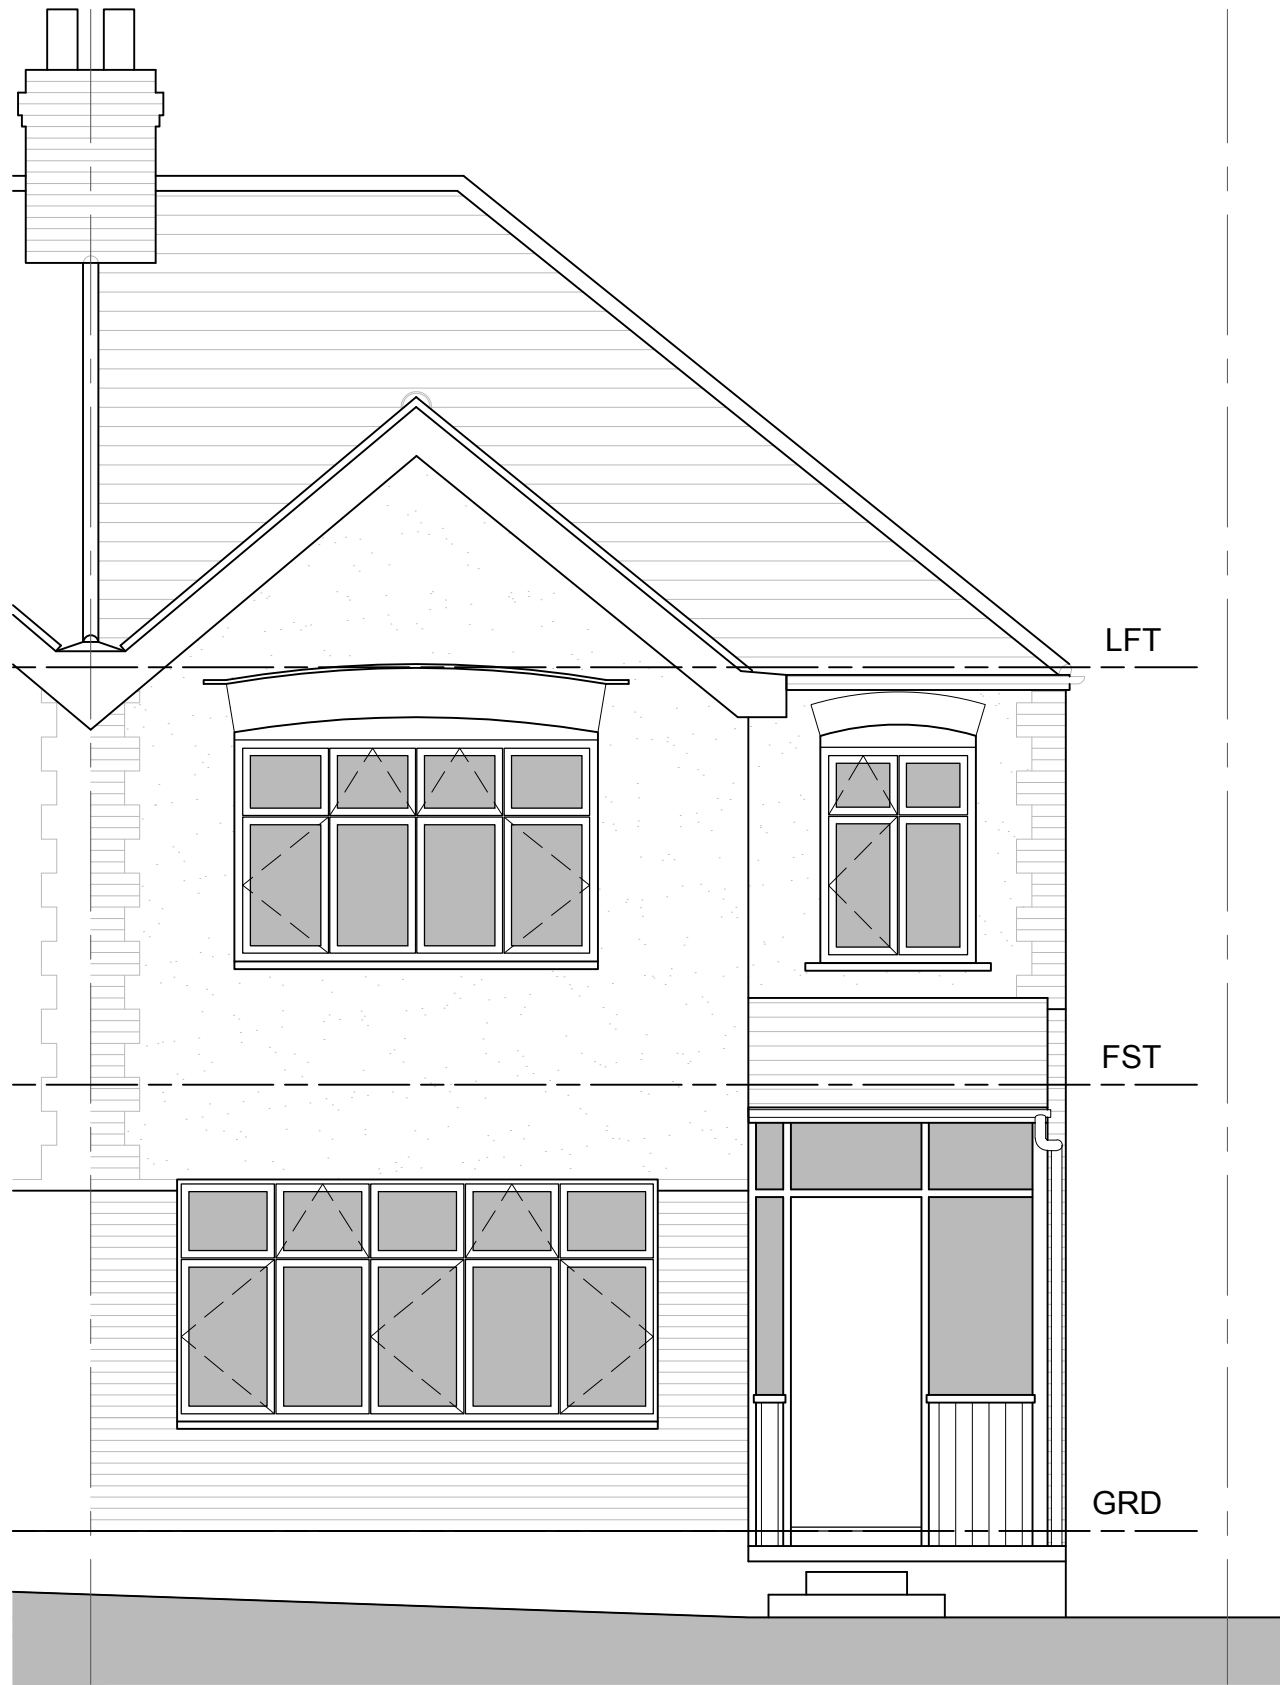

1 FRONT ELEVATION
SCALE 1:50@A3 EXISTING



1 REAR ELEVATION
SCALE 1:50@A3 EXISTING



RIBA Chartered Practice arb Architects Registration Board		NOTES		ORIGINAL A3	REV	DATE	DESCRIPTION	PROJECT No	DATE	SCALE	CLIENT
		DO NOT SCALE FROM THIS DRAWING. ALL DIMENSIONS TO BE CHECKED ON SITE. NO DEVIATION MAY BE MADE FROM THE DETAILS SHOWN ON THIS DRAWING WITHOUT PRIOR PERMISSION OF THE ARCHITECT. COPYRIGHT PROTECTED.						26/002	02/02/2026	1:50	Francesco Tedesco
		FOR APPROVAL DO NOT USE FOR CONSTRUCTION						TITLE			PROJECT
								EXISTING FRONT & REAR ELEVATIONS			PROPOSED ALTERATIONS 37 CHURSTON GARDENS HARINGEY LONDON N11
								DRAWING No	STATUS	REV	
								020	/P	/00	


AUSTEN
ARCHITECTURE
E: info@austenarchitecture.com
M: 07867 980001
www.austenarchitecture.com



SIDE ELEVATION

SCALE 1:50@A3

EXISTING

 


RIBA



Chartered Practice



Architects Registration Board

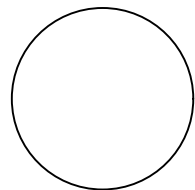

NOTES

DO NOT SCALE FROM THIS DRAWING.
ALL DIMENSIONS TO BE CHECKED ON SITE.
NO DEVIATION MAY BE MADE FROM THE DETAILS SHOWN ON THIS
DRAWING WITHOUT PRIOR PERMISSION OF THE ARCHITECT.
COPYRIGHT PROTECTED.

FOR APPROVAL
DO NOT USE FOR CONSTRUCTION

ORIGINAL A3

REV DATE

DESCRIPTION

PROJECT No

26/002

DATE

02/02/2026

SCALE

1:50

CLIENT

Francesco Tedesco

TITLE
EXISTING
SIDE ELEVATION

DRAWING No

021

STATUS

/P

REV


/00

PROJECT

PROPOSED ALTERATIONS
37 CHURSTON GARDENS
HARINGEY
LONDON
N11

AUSTEN
ARCHITECTURE

E: info@austenarchitecture.com
M: 07867 980001
www.austenarchitecture.com

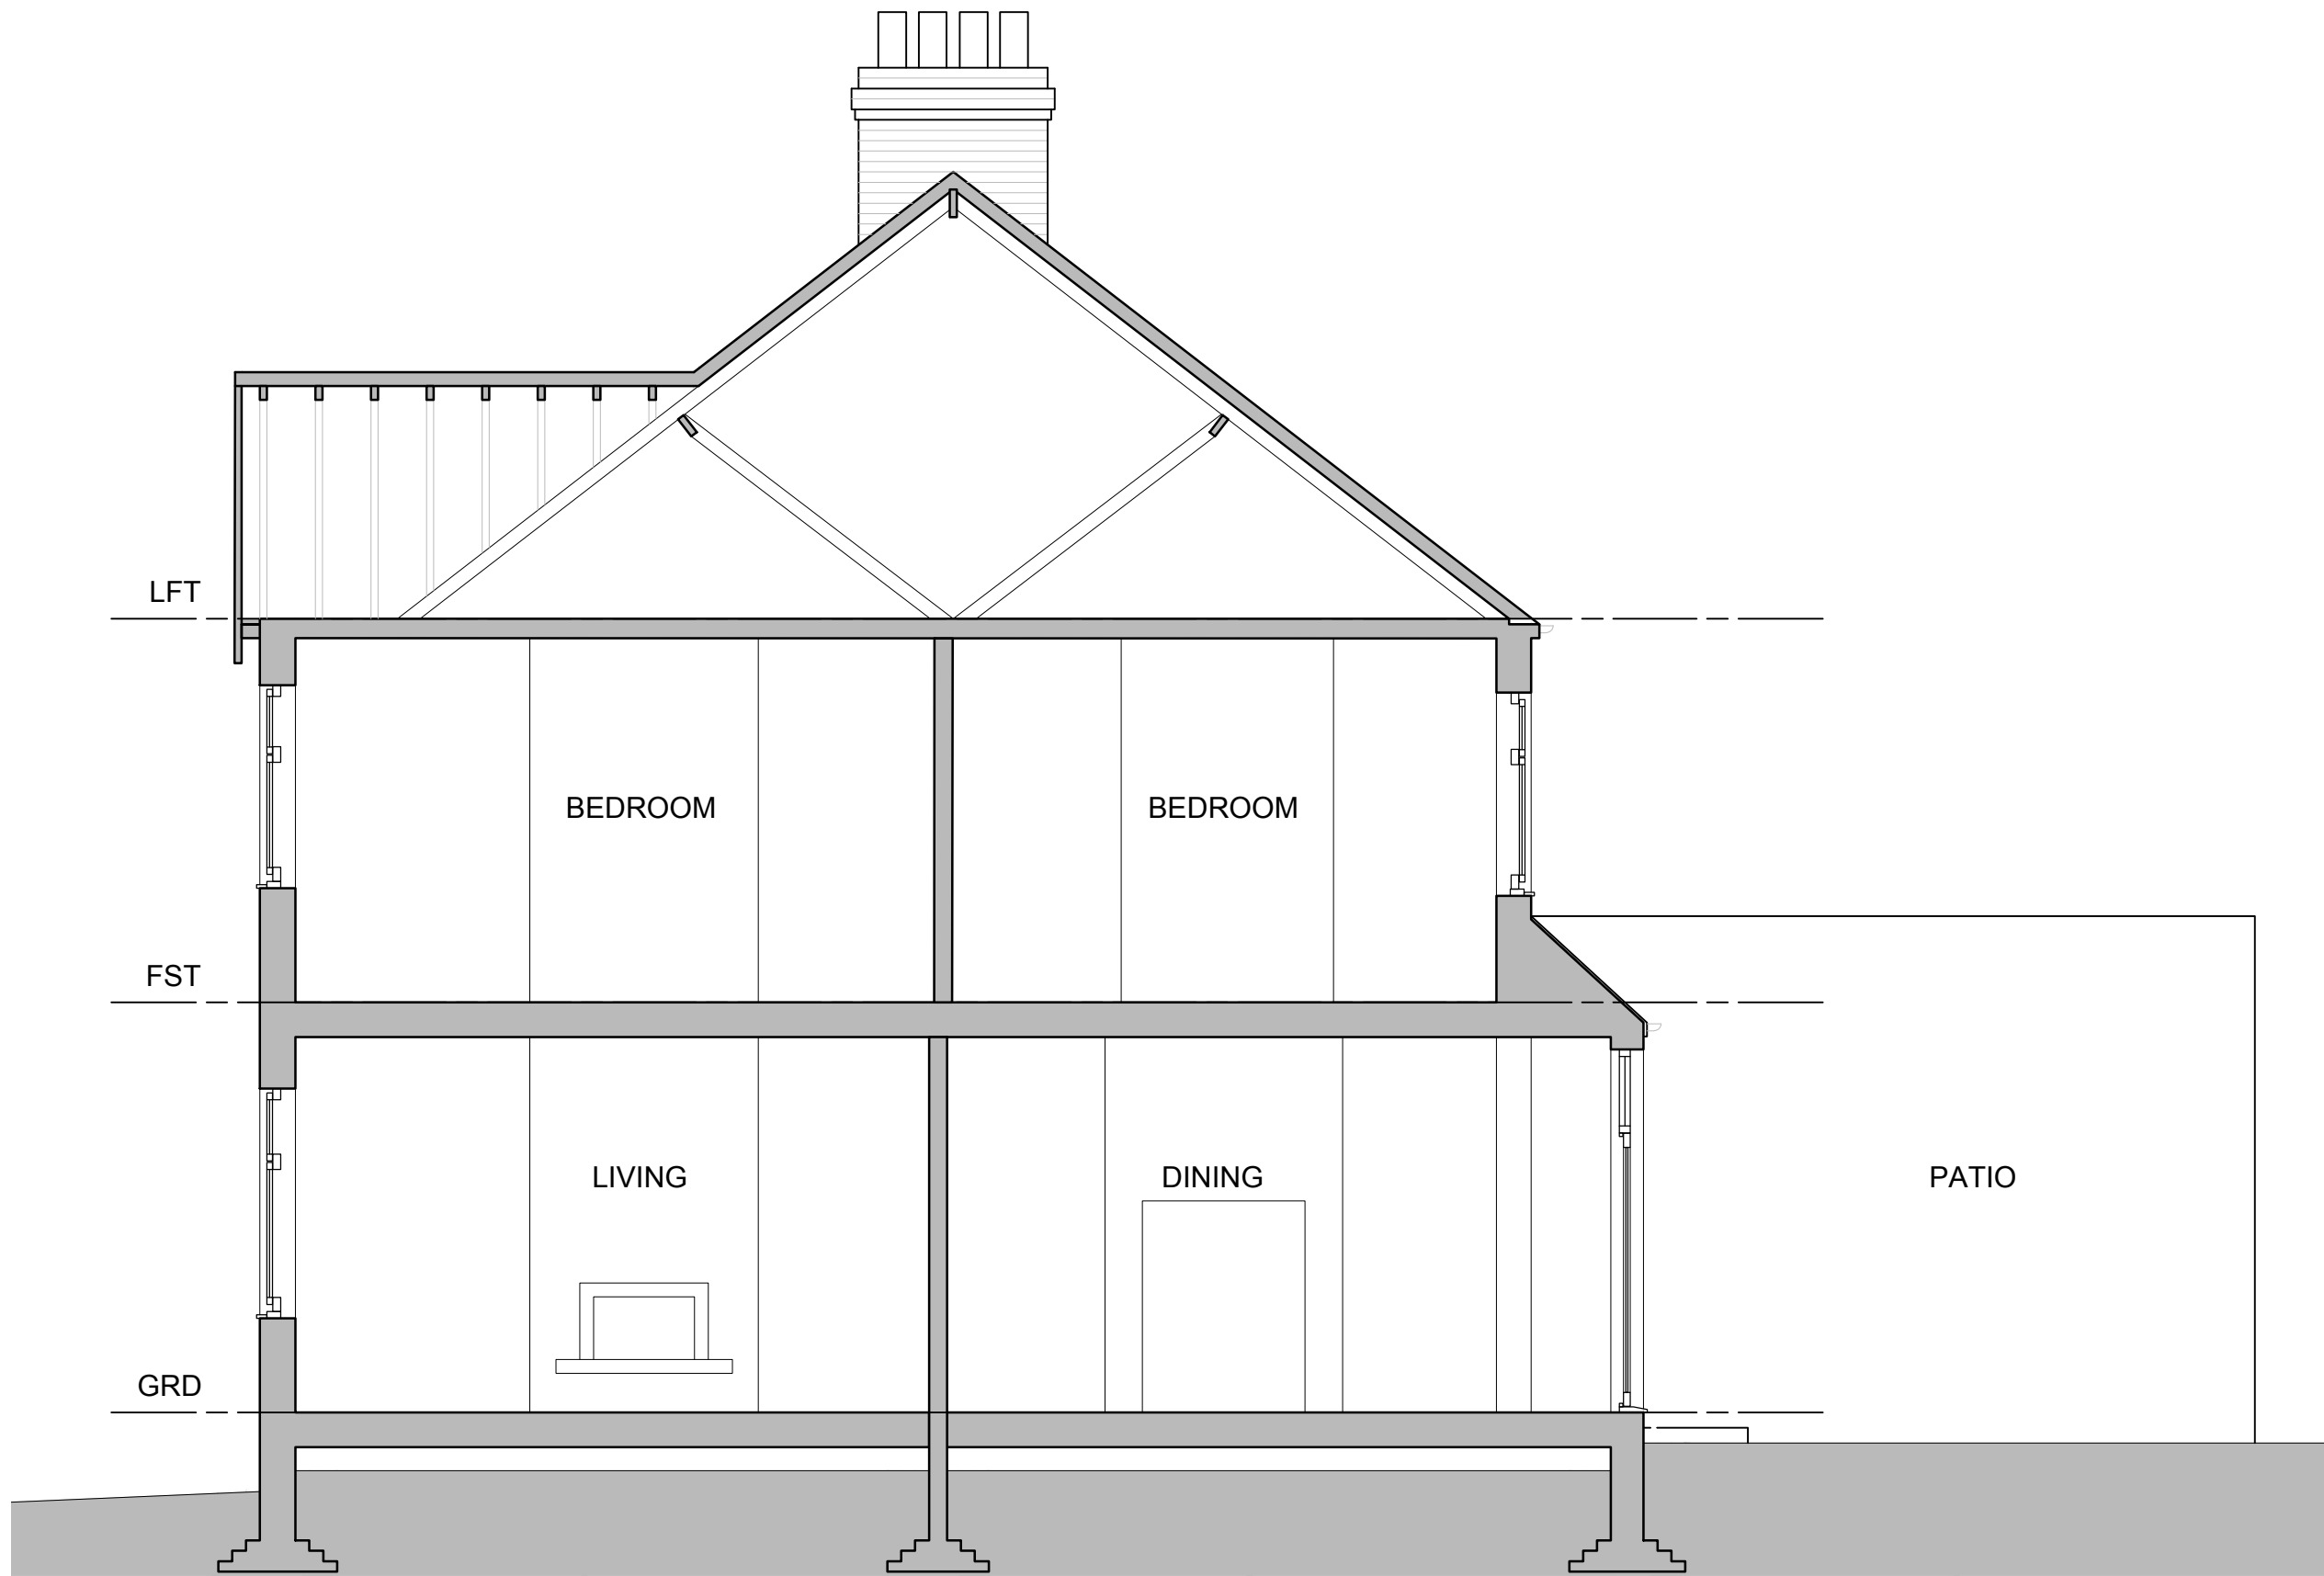

SECTION

SCALE 1:50@A3

EXISTING




RIBA



Chartered Practice



Architects Registration Board

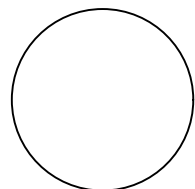

NOTES

ORIGINAL A3

REV DATE

DESCRIPTION

DO NOT SCALE FROM THIS DRAWING.
ALL DIMENSIONS TO BE CHECKED ON SITE.
NO DEVIATION MAY BE MADE FROM THE DETAILS SHOWN ON THIS
DRAWING WITHOUT PRIOR PERMISSION OF THE ARCHITECT.
COPYRIGHT PROTECTED.

FOR APPROVAL
DO NOT USE FOR CONSTRUCTION

PROJECT No
26/002

DATE
02/02/2026

SCALE
1:50

CLIENT
Francesco Tedesco

TITLE
EXISTING
SECTION

PROJECT
PROPOSED ALTERATIONS
37 CHURSTON GARDENS
HARINGEY
LONDON
N11

DRAWING No
030

STATUS
/P


REV
/00

AUSTEN
ARCHITECTURE

E: info@austenarchitecture.com
M: 07867 980001
www.austenarchitecture.com

PROPOSED

AREAS –	
TOTAL CURTLIGE	= 267.1 sqm
TOTAL GROUND PLAN	= 62.3 sqm
REMAINING CURTLIGE	= 204.8 sqm
PROPOSED EXTENSION AREA	= 0.0 sqm
DEVELOPMENT AREA	= 0%

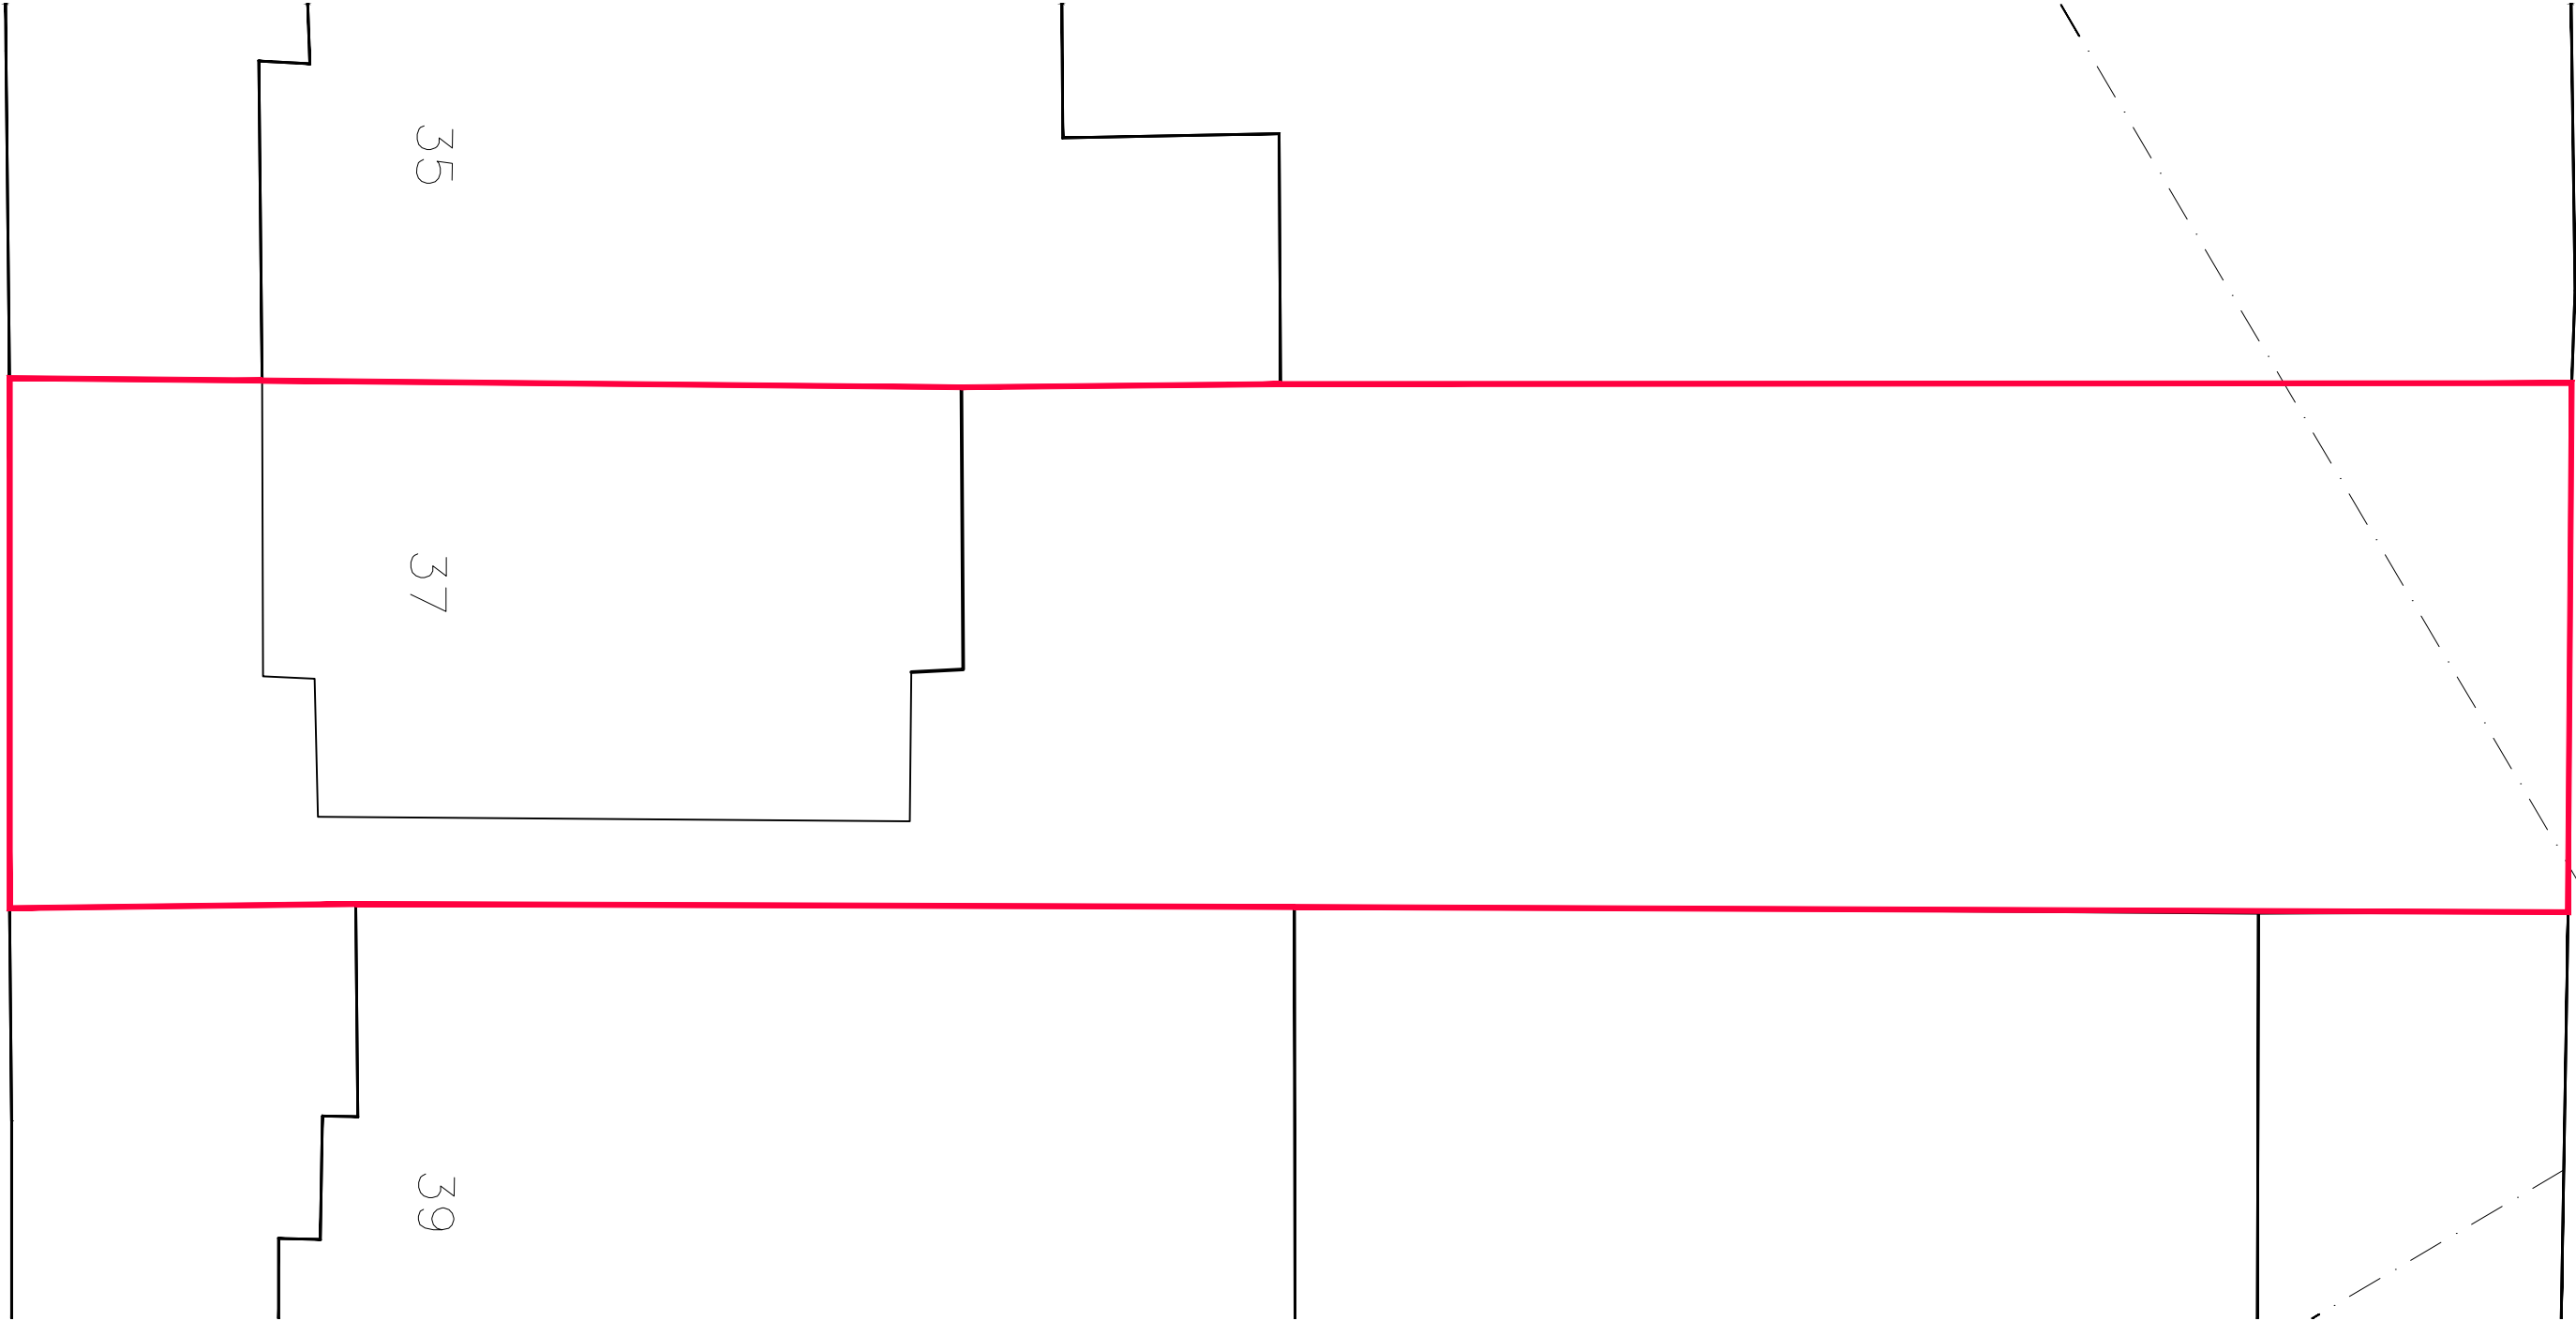

1 BLOCK PLAN
SCALE 1:500@A3 PROPOSED



RIBA Chartered Practice arb Architects Registration Board		NOTES	ORIGINAL A3	REV	DATE	DESCRIPTION	PROJECT No 26/002-CoL	DATE 02/02/2026	SCALE 1:100	CLIENT Francesco Tedesco	
		DO NOT SCALE FROM THIS DRAWING. ALL DIMENSIONS TO BE CHECKED ON SITE. NO DEVIATION MAY BE MADE FROM THE DETAILS SHOWN ON THIS DRAWING WITHOUT PRIOR PERMISSION OF THE ARCHITECT. COPYRIGHT PROTECTED.						TITLE PROPOSED BLOCK PLAN		PROJECT PROPOSED ALTERATIONS 37 CHURSTON GARDENS HARINGEY LONDON N11	
		FOR APPROVAL DO NOT USE FOR CONSTRUCTION						DRAWING No 000		STATUS /P	REV /00


AUSTEN
ARCHITECTURE

E: info@austenarchitecture.com
M: 07867 980001
www.austenarchitecture.com

NOTES

RL** DENOTES ROOFLIGHT ABOVE.
REFER TO DRAWING No's 110, 111, 120 & 130 FOR ADDITIONAL INFORMATION.

PROPOSED EXTERNAL WALLS TO BE FINISHED TO MATCH EXISTING.
INTERNAL FINISH TO WALLS TO BE DRYLINED AND PLASTERED.
DOORS TO BE POWDER COATED ALUMINIUM.
ROOF TO BE COVERED IN FELT OR GRP ROOFING SYSTEM.

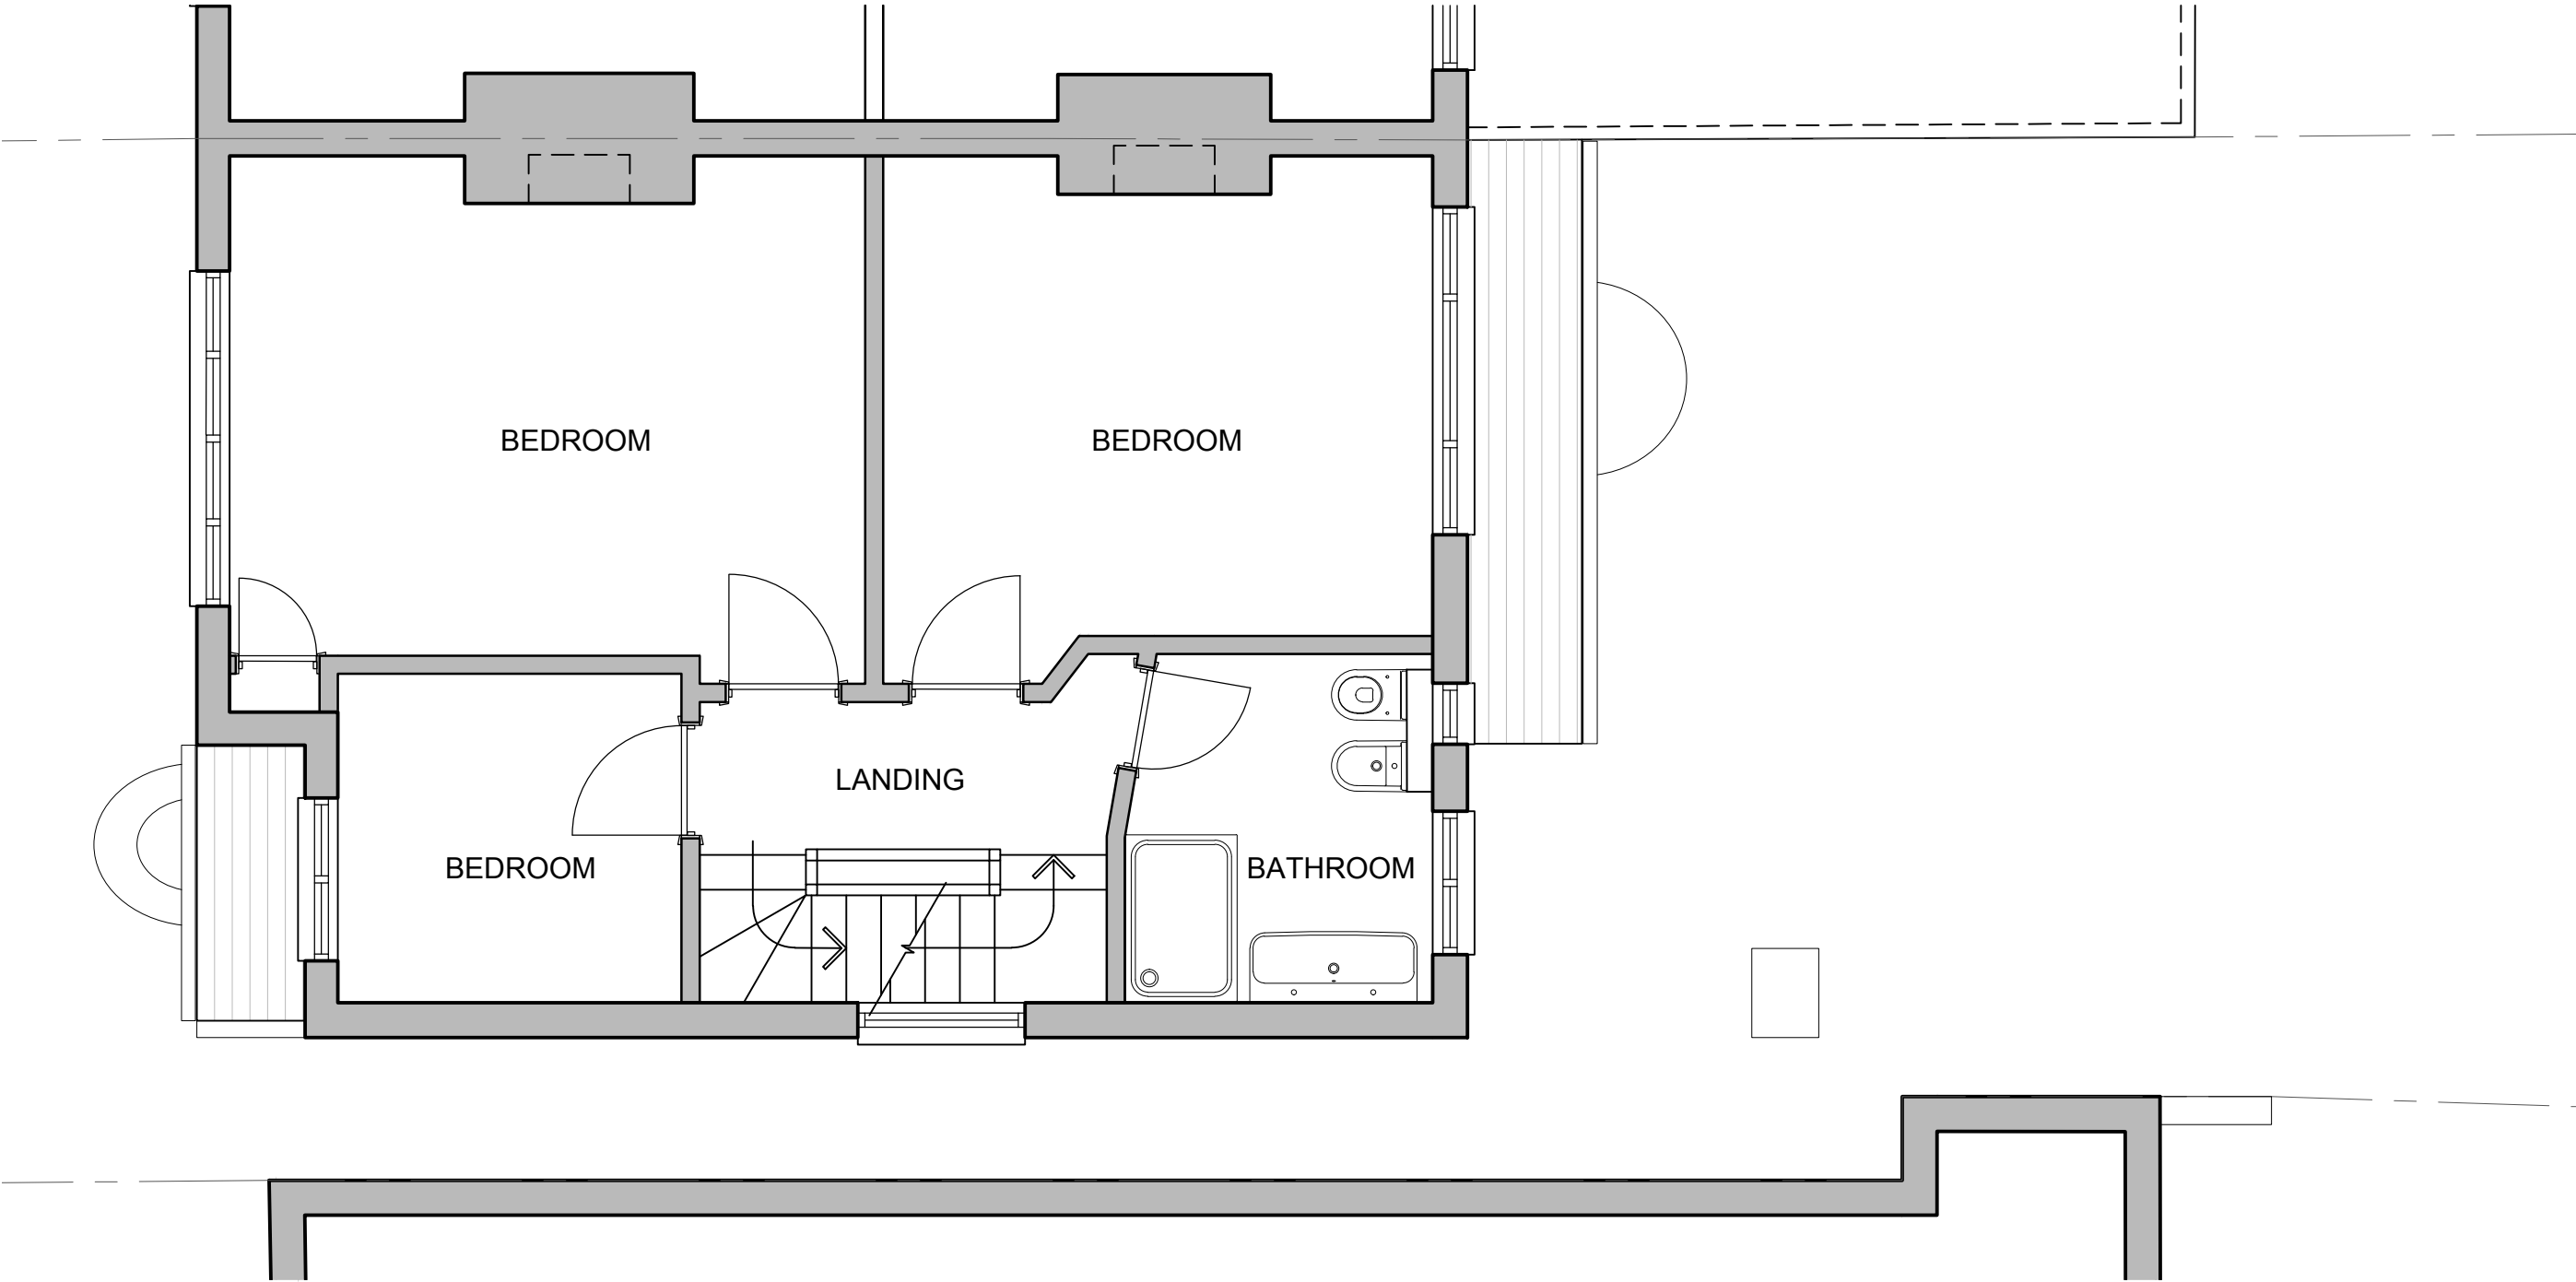

1 FIRST PLAN
- SCALE 1:50@A3 PROPOSED



RIBA Chartered Practice arb Architects Registration Board		NOTES	ORIGINAL A3	REV	DATE	DESCRIPTION	PROJECT No	DATE	SCALE	CLIENT	
		DO NOT SCALE FROM THIS DRAWING. ALL DIMENSIONS TO BE CHECKED ON SITE. NO DEVIATION MAY BE MADE FROM THE DETAILS SHOWN ON THIS DRAWING WITHOUT PRIOR PERMISSION OF THE ARCHITECT. COPYRIGHT PROTECTED.									Francesco Tedesco
		FOR APPROVAL DO NOT USE FOR CONSTRUCTION									
							TITLE		PROJECT		
							PROPOSED		PROPOSED ALTERATIONS		
							FIRST FLOOR PLAN		37 CHURSTON GARDENS		
									HARINGEY		
									LONDON		
									N11		
							DRAWING No	STATUS	REV		
							111	/P	/00		

— — — — — EXISTING

RL** DENOTES ROOFLIGHT ABOVE.
REFER TO DRAWING No's 110, 111, 120 & 130 FOR ADDITIONAL INFORMATION.

This architectural floor plan illustrates a residential unit with the following features:

- Bedroom:** Located at the rear of the unit, featuring a bed and a window.
- Dressing:** Situated between the bedroom and the ensuite, containing a wardrobe and a window.
- Ensuite:** A bathroom area containing a bathtub, toilet, and sink.
- Stairs:** A central staircase with an upward-pointing arrow, indicating access to another level.
- Entrance:** A small area at the front right of the unit.
- Windows:** Labeled RL02, RL03, and RL04, positioned along the left and rear walls.
- Structural Elements:** A thick grey line represents the main structural wall, and a dashed green line indicates a diagonal structural member or partition.


0 1 2 3 4 5

RIBA  Chartered Practice  Architects Registration Board		NOTES ORIGINAL A3 REV DATE DESCRIPTION DO NOT SCALE FROM THIS DRAWING. ALL DIMENSIONS TO BE CHECKED ON SITE. NO DEVIATION MAY BE MADE FROM THE DETAILS SHOWN ON THIS DRAWING WITHOUT PRIOR PERMISSION OF THE ARCHITECT. COPYRIGHT PROTECTED. FOR APPROVAL DO NOT USE FOR CONSTRUCTION	PROJECT No 26/002-CoL DATE 02/02/2026 SCALE 1:50 CLIENT Francesco Tedesco	TITLE PROPOSED SECOND FLOOR PLAN DRAWING No 112 STATUS /P REV /00 PROJECT PROPOSED ALTERATIONS 37 CHURSTON GARDENS HARINGEY LONDON N11	AUSTEN ARCHITECTURE E: info@austenarchitecture.com M: 07867 980001 www.austenarchitecture.com
---	--	---	---	--	---

KEY
- - - - - EXISTING

NOTES
RL** DENOTES ROOFLIGHT ABOVE.
REFER TO DRAWING No's 110, 111, 120 & 130 FOR ADDITIONAL INFORMATION.

PROPOSED EXTERNAL WALLS TO BE FINISHED TO MATCH EXISTING.
INTERNAL FINISH TO WALLS TO BE DRYLINED AND PLASTERED.
DOORS TO BE POWDER COATED ALUMINIUM.
FLAT ROOFS TO BE COVERED IN FELT OR GRP ROOFING SYSTEM.
ROOFLIGHTS WILL NOT PROJECT MORE THAN 150mm FROM ROOF PLANE.

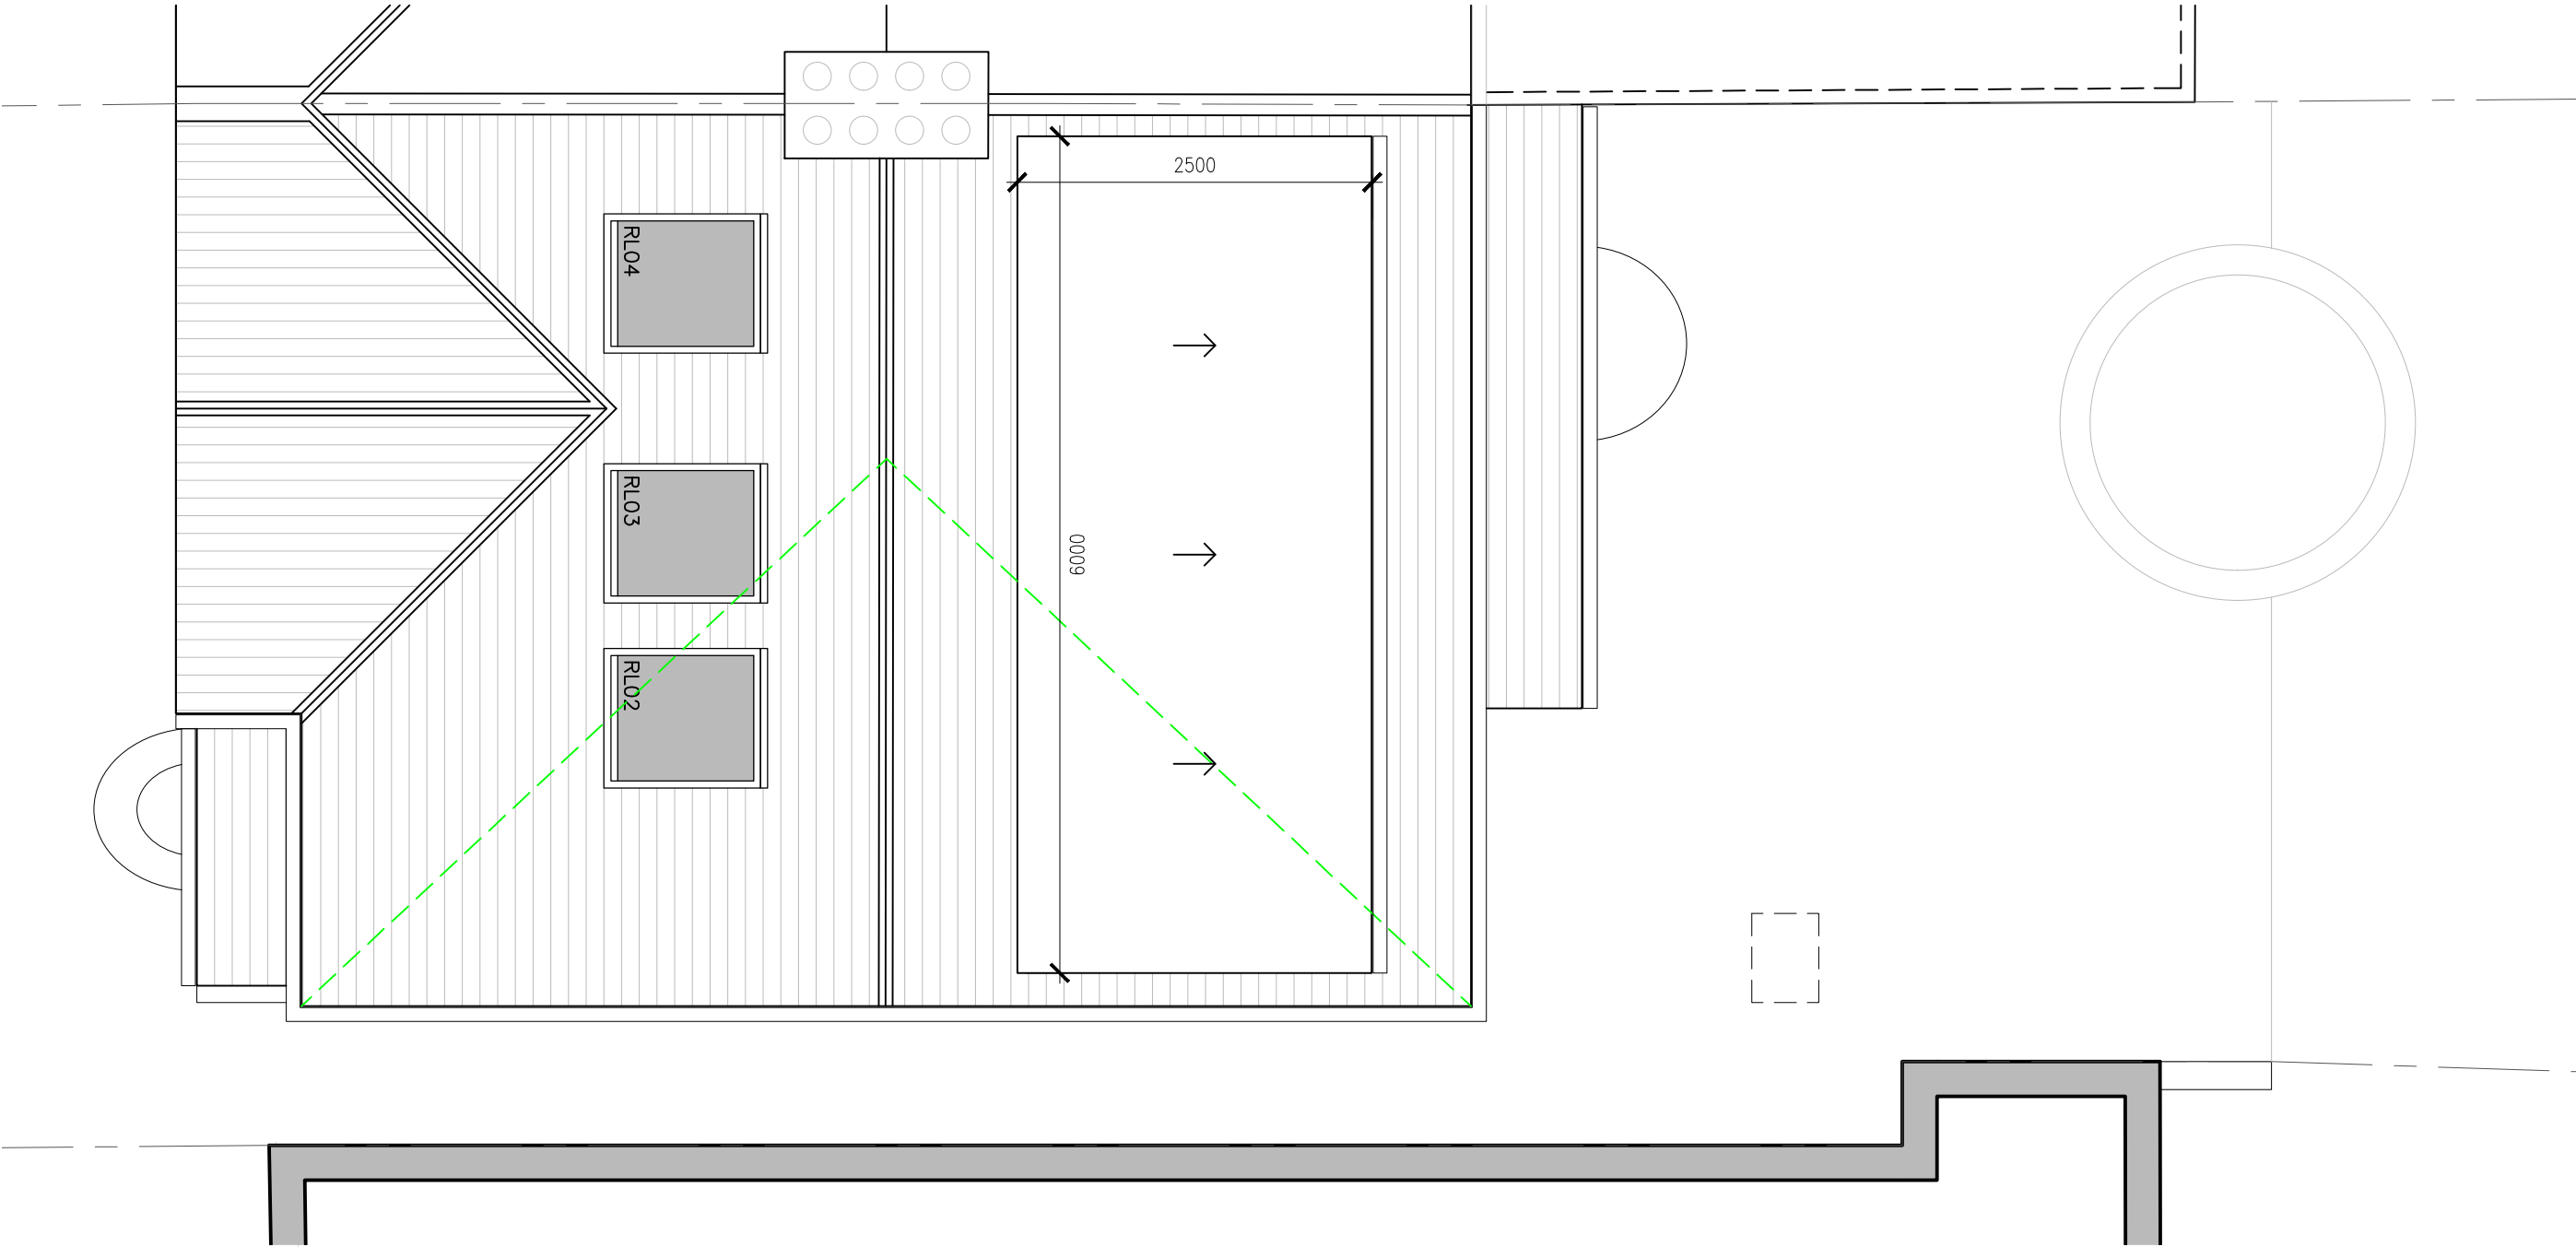

1 ROOF PLAN
- SCALE 1:50@A3 PROPOSED

RIBA Chartered Practice arb Architects Registration Board		NOTES	ORIGINAL A3	REV DATE	DESCRIPTION	PROJECT No	DATE	SCALE	CLIENT	
		DO NOT SCALE FROM THIS DRAWING. ALL DIMENSIONS TO BE CHECKED ON SITE. NO DEVIATION MAY BE MADE FROM THE DETAILS SHOWN ON THIS DRAWING WITHOUT PRIOR PERMISSION OF THE ARCHITECT. COPYRIGHT PROTECTED.				26/002-CoL	02/02/2026	1:50	Francesco Tedesco	
		FOR APPROVAL DO NOT USE FOR CONSTRUCTION				TITLE	PROJECT			
						PROPOSED ROOF PLAN	PROPOSED ALTERATIONS 37 CHURSTON GARDENS HARINGEY LONDON N11			
						DRAWING No	STATUS	REV		
						113	/P	/00		



1 FRONT ELEVATION
SCALE 1:50@A3 PROPOSED



1 REAR ELEVATION
SCALE 1:50@A3 PROPOSED

NOTES


RL** DENOTES ROOFLIGHT ABOVE.
REFER TO DRAWING No's 110, 111, 120 & 130 FOR ADDITIONAL INFORMATION.

PROPOSED EXTERNAL WALLS TO BE FINISHED TO MATCH EXISTING.
INTERNAL FINISH TO WALLS TO BE DRYLINED AND PLASTERED.
DOORS TO BE POWDER COATED ALUMINIUM.
FLAT ROOFS TO BE COVERED IN FELT OR GRP ROOFING SYSTEM.
ROOFLIGHTS WILL NOT PROJECT MORE THAN 150mm FROM ROOF PLANE.

KEY

--- EXISTING

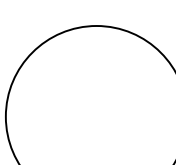

RIBA Chartered Practice  Architects Registration Board		NOTES	ORIGINAL A3	REV	DATE	DESCRIPTION	PROJECT No	DATE	SCALE	CLIENT	
		DO NOT SCALE FROM THIS DRAWING. ALL DIMENSIONS TO BE CHECKED ON SITE. NO DEVIATION MAY BE MADE FROM THE DETAILS SHOWN ON THIS DRAWING WITHOUT PRIOR PERMISSION OF THE ARCHITECT. COPYRIGHT PROTECTED.	FOR APPROVAL DO NOT USE FOR CONSTRUCTION				TITLE			PROJECT	
					PROPOSED FRONT & REAR ELEVATIONS			PROPOSED ALTERATIONS 37 CHURSTON GARDENS HARINGEY LONDON N11			
		DRAWING No	STATUS	REV							
		120	/P	/00							


AUSTEN

ARCHITECTURE

E: info@austenarchitecture.com

M: 07867 980001

www.austenarchitecture.com

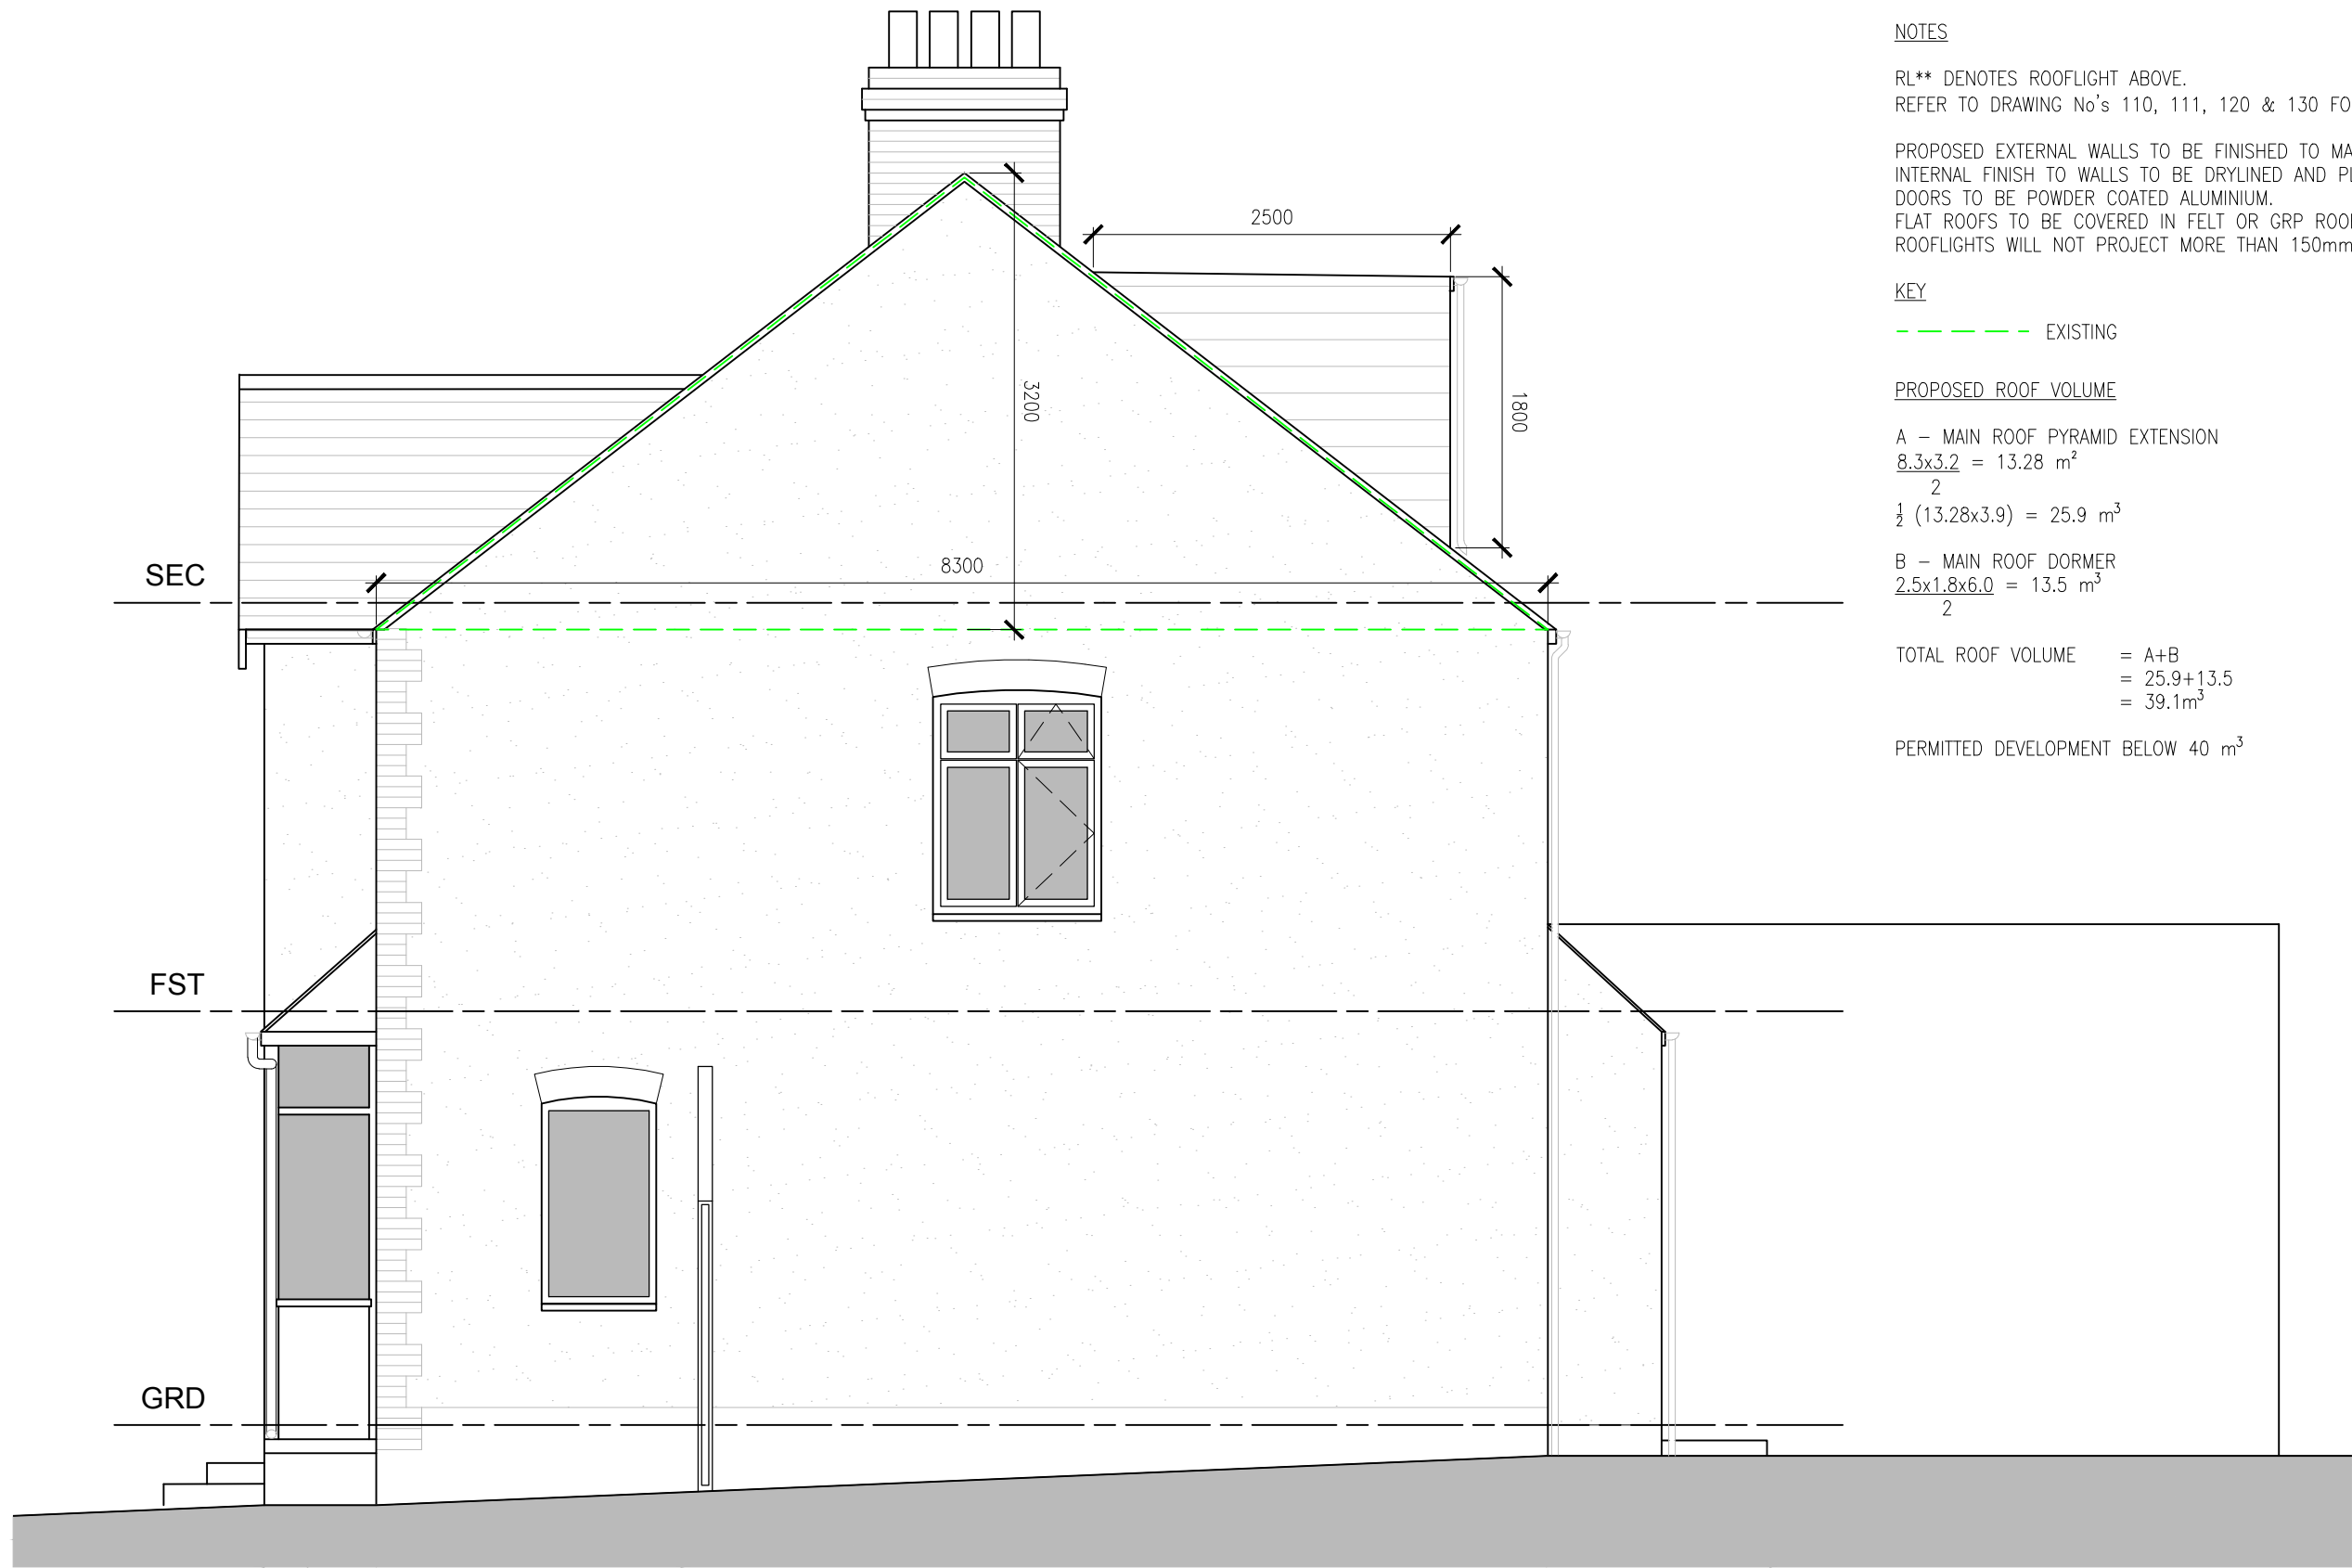

NOTES

RL** DENOTES ROOFLIGHT ABOVE.
REFER TO DRAWING No's 110, 111, 120 & 130 FOR ADDITIONAL INFORMATION.

PROPOSED EXTERNAL WALLS TO BE FINISHED TO MATCH EXISTING.
INTERNAL FINISH TO WALLS TO BE DRYLINED AND PLASTERED.
DOORS TO BE POWDER COATED ALUMINIUM.
FLAT ROOFS TO BE COVERED IN FELT OR GRP ROOFING SYSTEM.
ROOFLIGHTS WILL NOT PROJECT MORE THAN 150mm FROM ROOF PLANE.

KEY

--- EXISTING

PROPOSED ROOF VOLUME

A – MAIN ROOF PYRAMID EXTENSION
 $\frac{8.3 \times 3.2}{2} = 13.28 \text{ m}^2$
 $\frac{1}{2} (13.28 \times 3.9) = 25.9 \text{ m}^3$


B – MAIN ROOF DORMER
 $\frac{2.5 \times 1.8 \times 6.0}{2} = 13.5 \text{ m}^3$


TOTAL ROOF VOLUME = A+B
= 25.9+13.5
= 39.1m³

PERMITTED DEVELOPMENT BELOW 40 m³

1 SIDE ELEVATION
SCALE 1:50@A3 PROPOSED

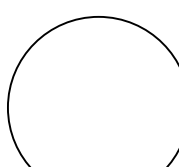

RIBA Chartered Practice  Architects Registration Board		NOTES	ORIGINAL A3	REV	DATE	DESCRIPTION	PROJECT No	DATE	SCALE	CLIENT	
		DO NOT SCALE FROM THIS DRAWING. ALL DIMENSIONS TO BE CHECKED ON SITE. NO DEVIATION MAY BE MADE FROM THE DETAILS SHOWN ON THIS DRAWING WITHOUT PRIOR PERMISSION OF THE ARCHITECT. COPYRIGHT PROTECTED.									Francesco Tedesco
		FOR APPROVAL DO NOT USE FOR CONSTRUCTION									
						TITLE				PROJECT	
						PROPOSED				PROPOSED ALTERATIONS	
						SIDE ELEVATION				37 CHURSTON GARDENS	
						DRAWING No	STATUS	REV			
						121	/P	/00			
									HARINGEY		
									LONDON		
									N11		
AUSTEN ARCHITECTURE E: info@austenarchitecture.com M: 07867 980001 www.austenarchitecture.com											

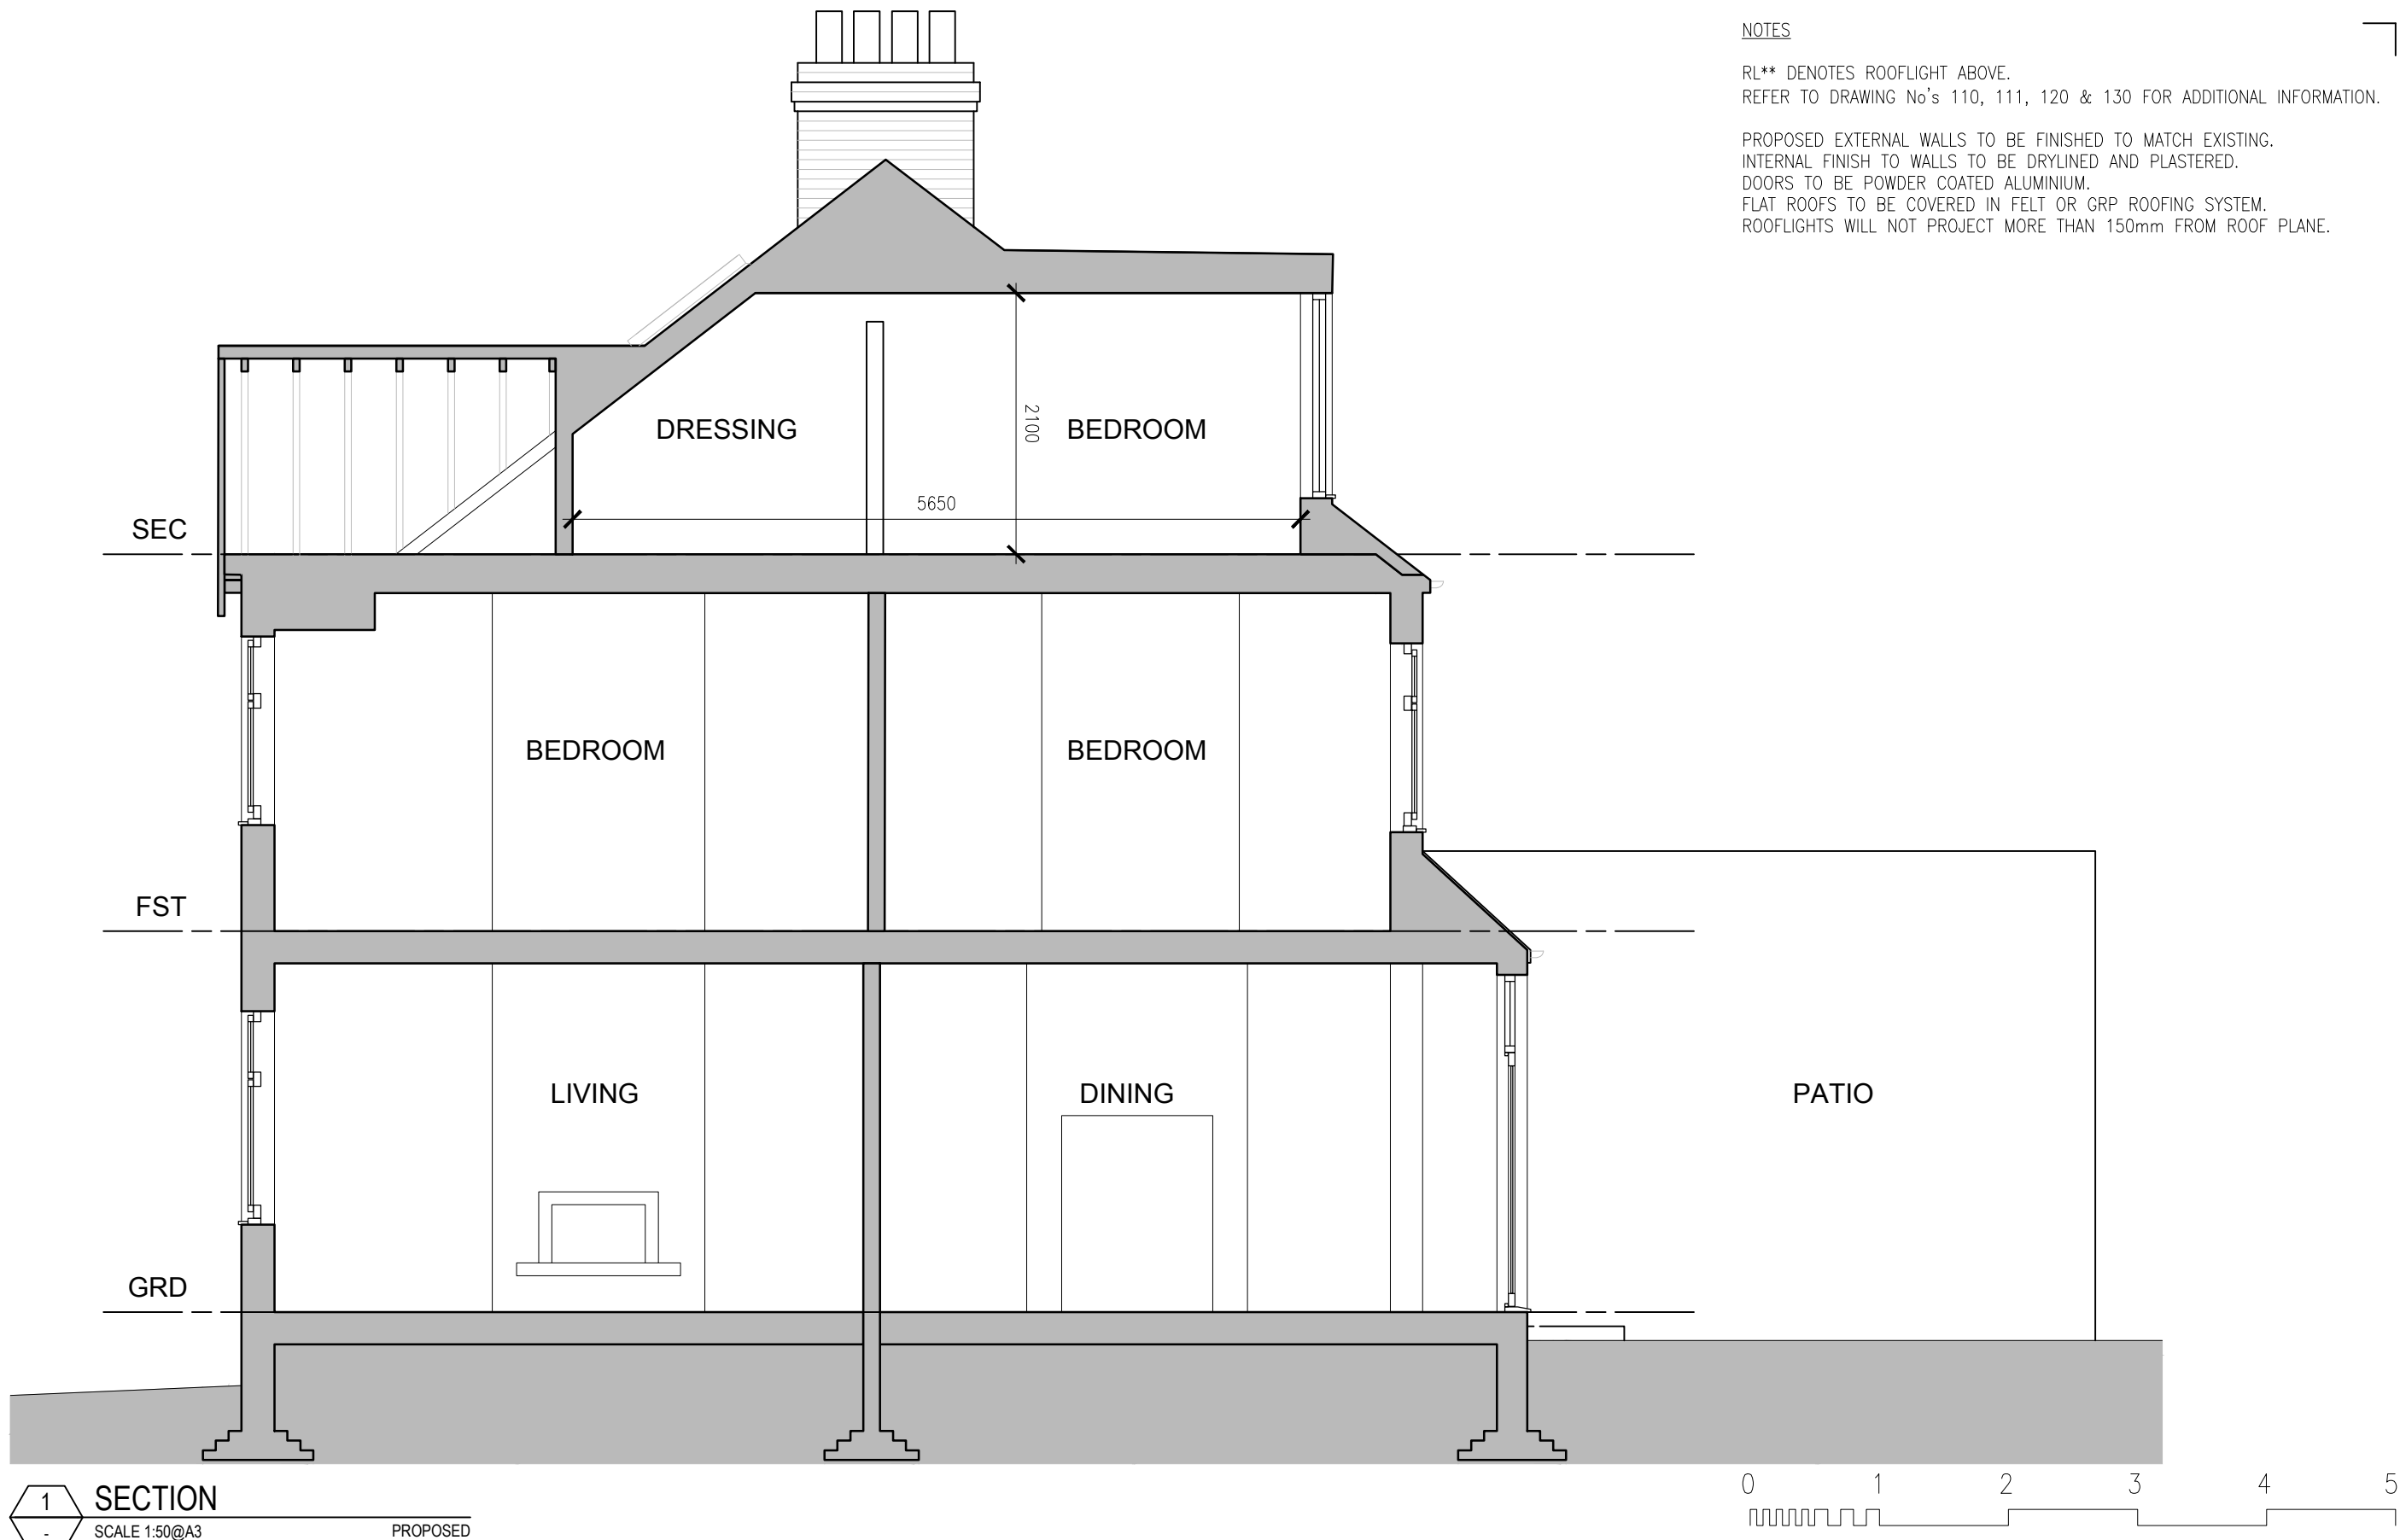

NOTES

RL** DENOTES ROOFLIGHT ABOVE.
REFER TO DRAWING No's 110, 111, 120 & 130 FOR ADDITIONAL INFORMATION.

PROPOSED EXTERNAL WALLS TO BE FINISHED TO MATCH EXISTING.
INTERNAL FINISH TO WALLS TO BE DRYLINED AND PLASTERED.
DOORS TO BE POWDER COATED ALUMINIUM.
FLAT ROOFS TO BE COVERED IN FELT OR GRP ROOFING SYSTEM.
ROOFLIGHTS WILL NOT PROJECT MORE THAN 150mm FROM ROOF PLANE.

1 SECTION
- SCALE 1:50@A3 PROPOSED

RIBA Chartered Practice arb Architects Registration Board		NOTES	ORIGINAL A3	REV	DATE	DESCRIPTION	PROJECT No	DATE	SCALE	CLIENT		
		DO NOT SCALE FROM THIS DRAWING. ALL DIMENSIONS TO BE CHECKED ON SITE. NO DEVIATION MAY BE MADE FROM THE DETAILS SHOWN ON THIS DRAWING WITHOUT PRIOR PERMISSION OF THE ARCHITECT. COPYRIGHT PROTECTED.									Francesco Tedesco	
		FOR APPROVAL DO NOT USE FOR CONSTRUCTION				TITLE		PROJECT				
							PROPOSED SECTION		PROPOSED ALTERATIONS 37 CHURSTON GARDENS HARINGEY LONDON N11			
							DRAWING No	STATUS	REV			
							130	/P	/00			