

LOCATION PLAN

OSO designs

OSO designs:
210 durants road,
enfield, london, en3 7df
email: ahmet@oso-designs.com
web: www.oso-designs.com
tel: 07815 476297

PROJECT: 29 SEAFORD ROAD, LONDON, N15 5DU


TITLE: LOCATION PLAN

JOB No: 00735

SCALE: 1:1250 @ A4 (do not scale from drawing)

DATE: APRIL 2025

DRAWING NUMBER: ARCH-01

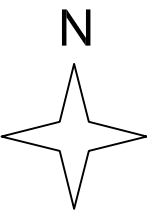

EXISTING SITE PLAN


OSOdesigns

OSO designs:
210 durants road,
enfield, london, en3 7df
email: ahmet@oso-designs.com
web: www.oso-designs.com
tel: 07815 476297


PROJECT: 29 SEAFORD ROAD, LONDON, N15 5DU
TITLE: EXISTING SITE PLAN

JOB No: 00735
SCALE: 1:500 @ A3 (do not scale from drawing)

DATE: APRIL 2025
DRAWING NUMBER: ARCH-02

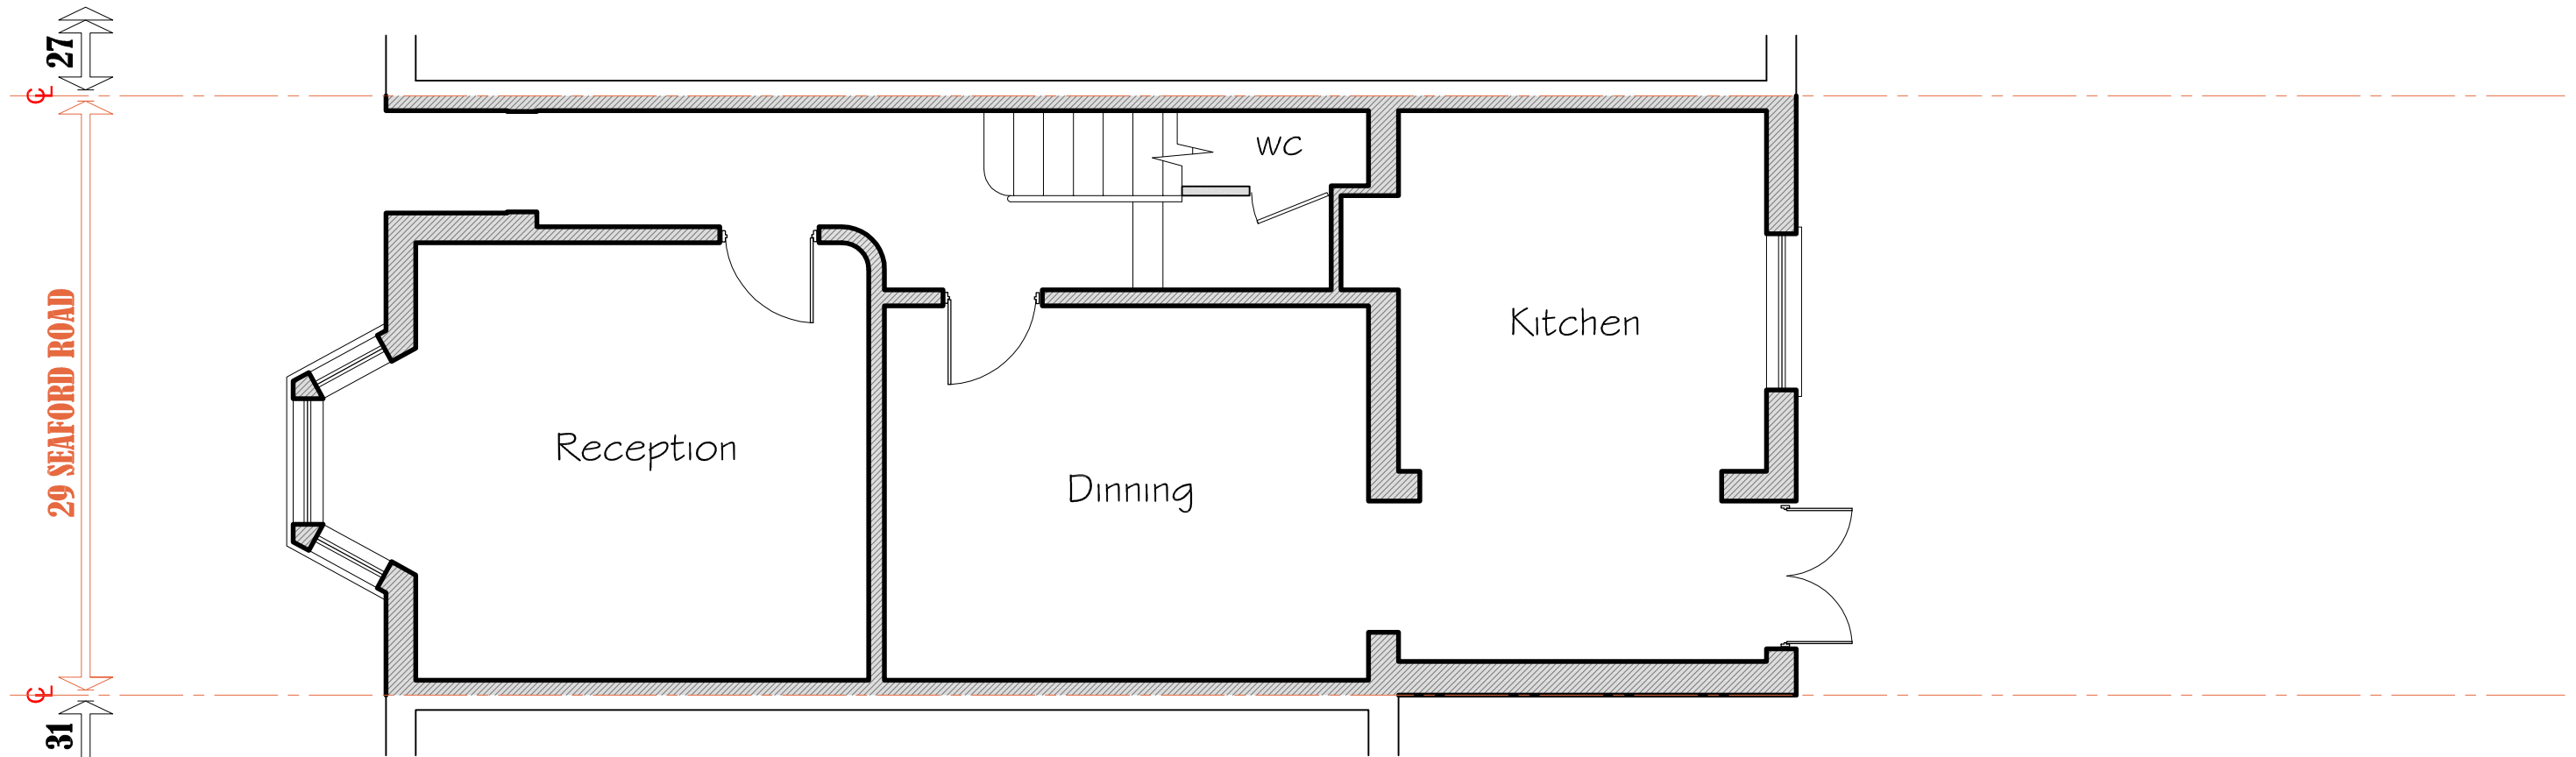

EXISTING GROUND FLOOR PLAN (Area: 43.0m²)

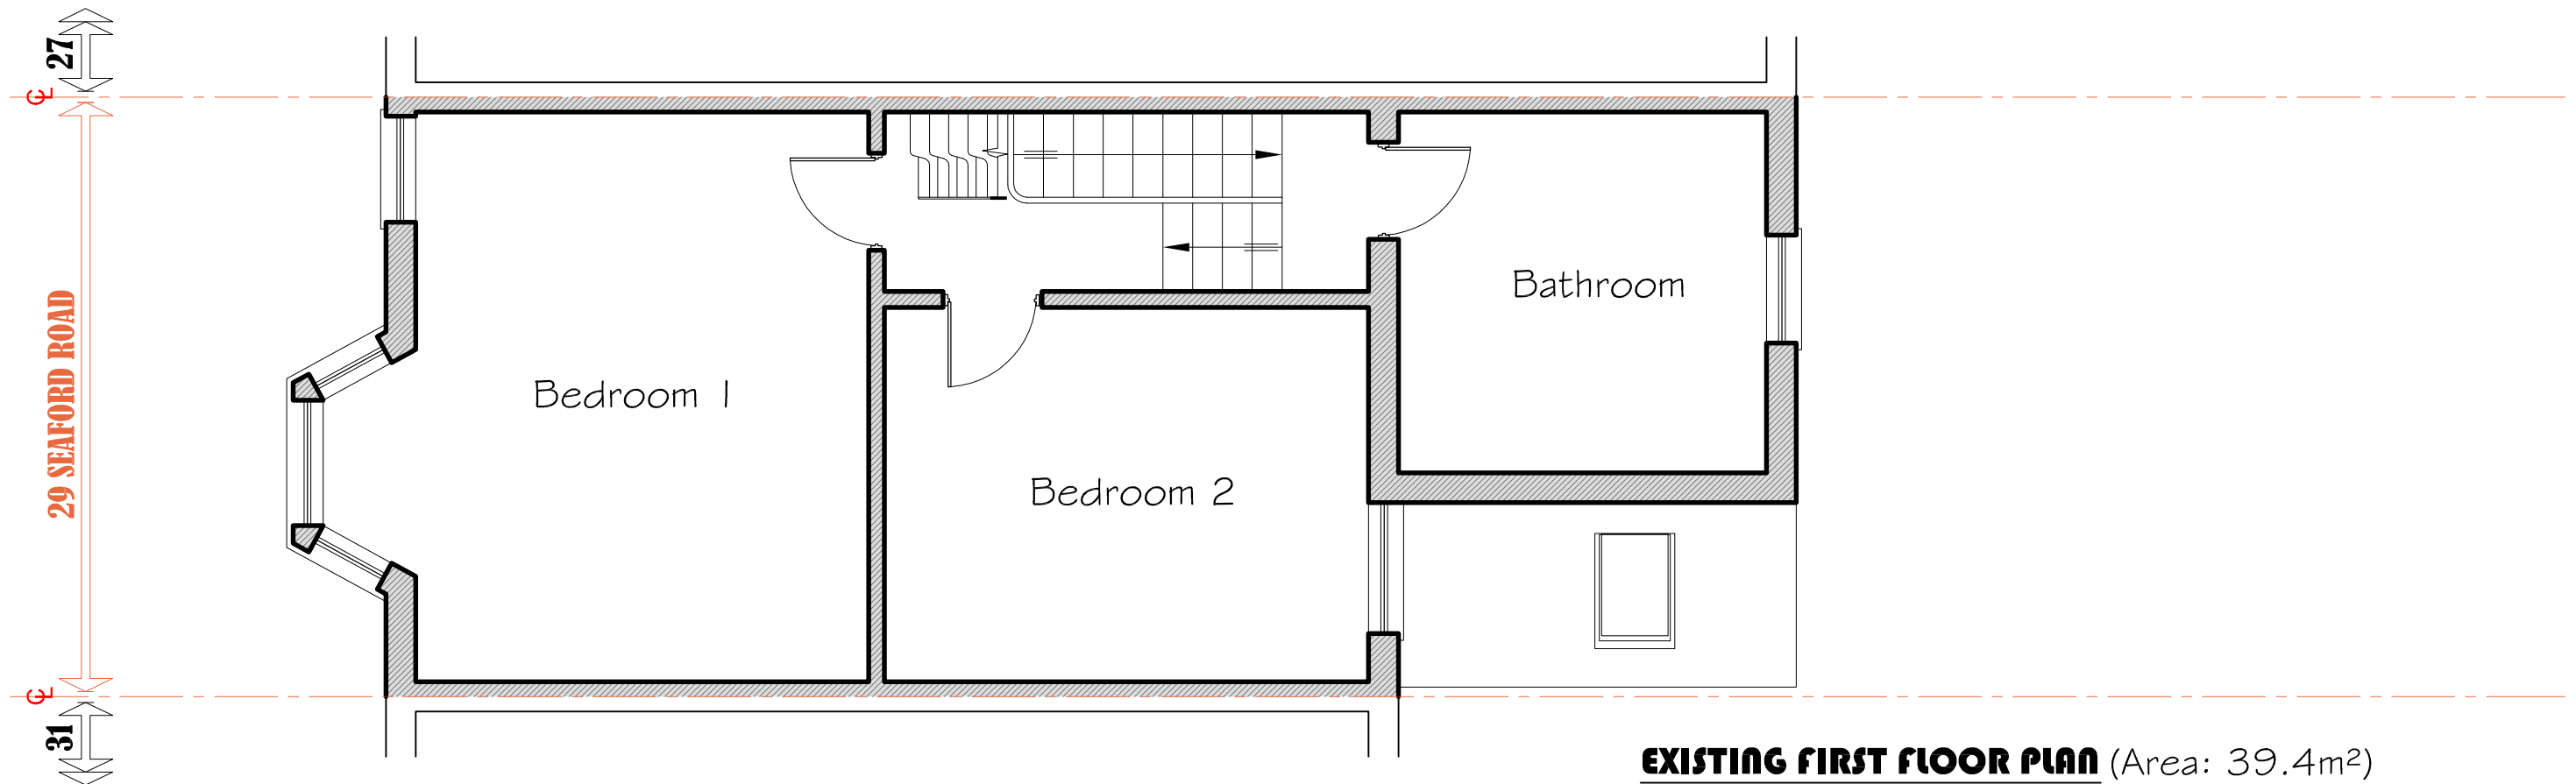

EXISTING FIRST FLOOR PLAN (Area: 39.4m²)





Metres (scale bar 1:50)

REV -	ISSUED FOR COMMENTS	28/04/2025
-------	---------------------	------------

OSO designs

OSO designs:
210 durants road,
enfield, london, en3 7df
email: ahmet@oso-designs.com
web: www.oso-designs.com
tel: 07815 476297

PROJECT: 29 SEAFORD ROAD, LONDON, N15 5DU
TITLE: EXISTING GROUND AND FIRST FLOOR
JOB No: 00735
SCALE: 1:50 @ A3
DATE: APRIL 2025
DRAWING NUMBER: ARCH-03 (REV -)

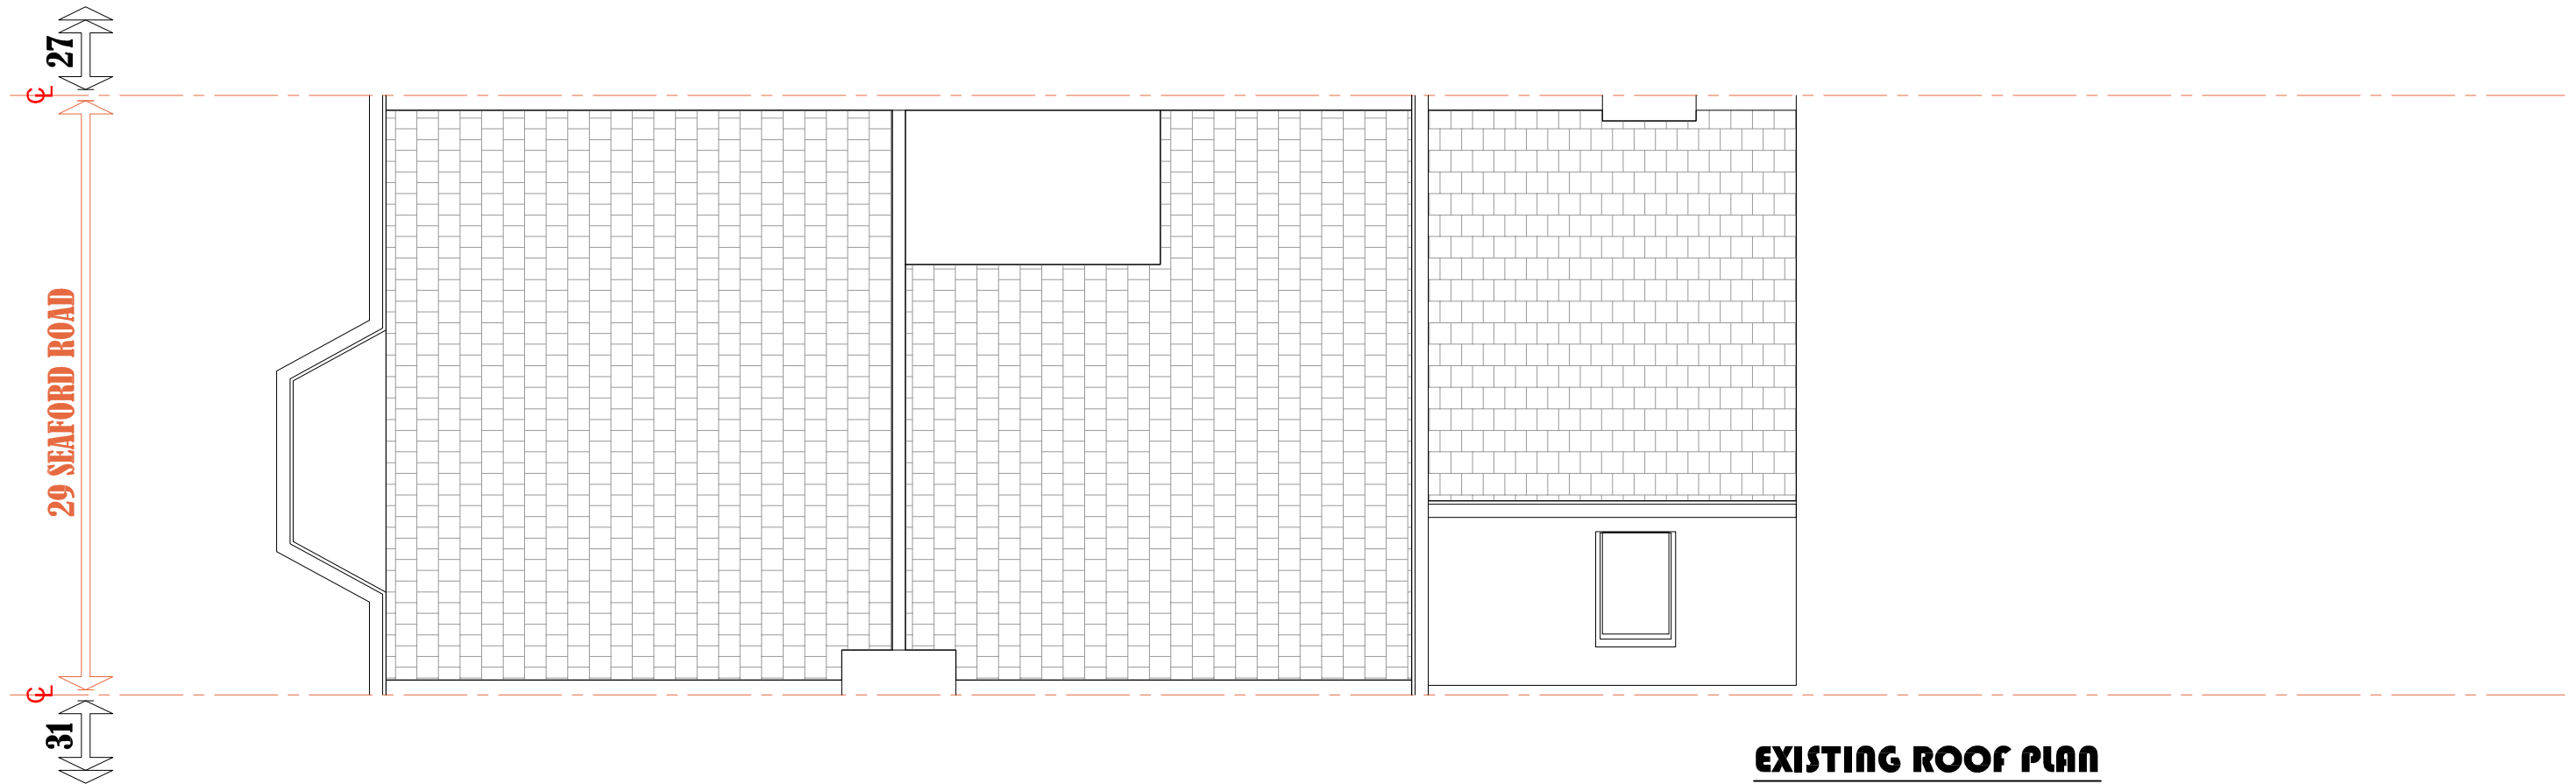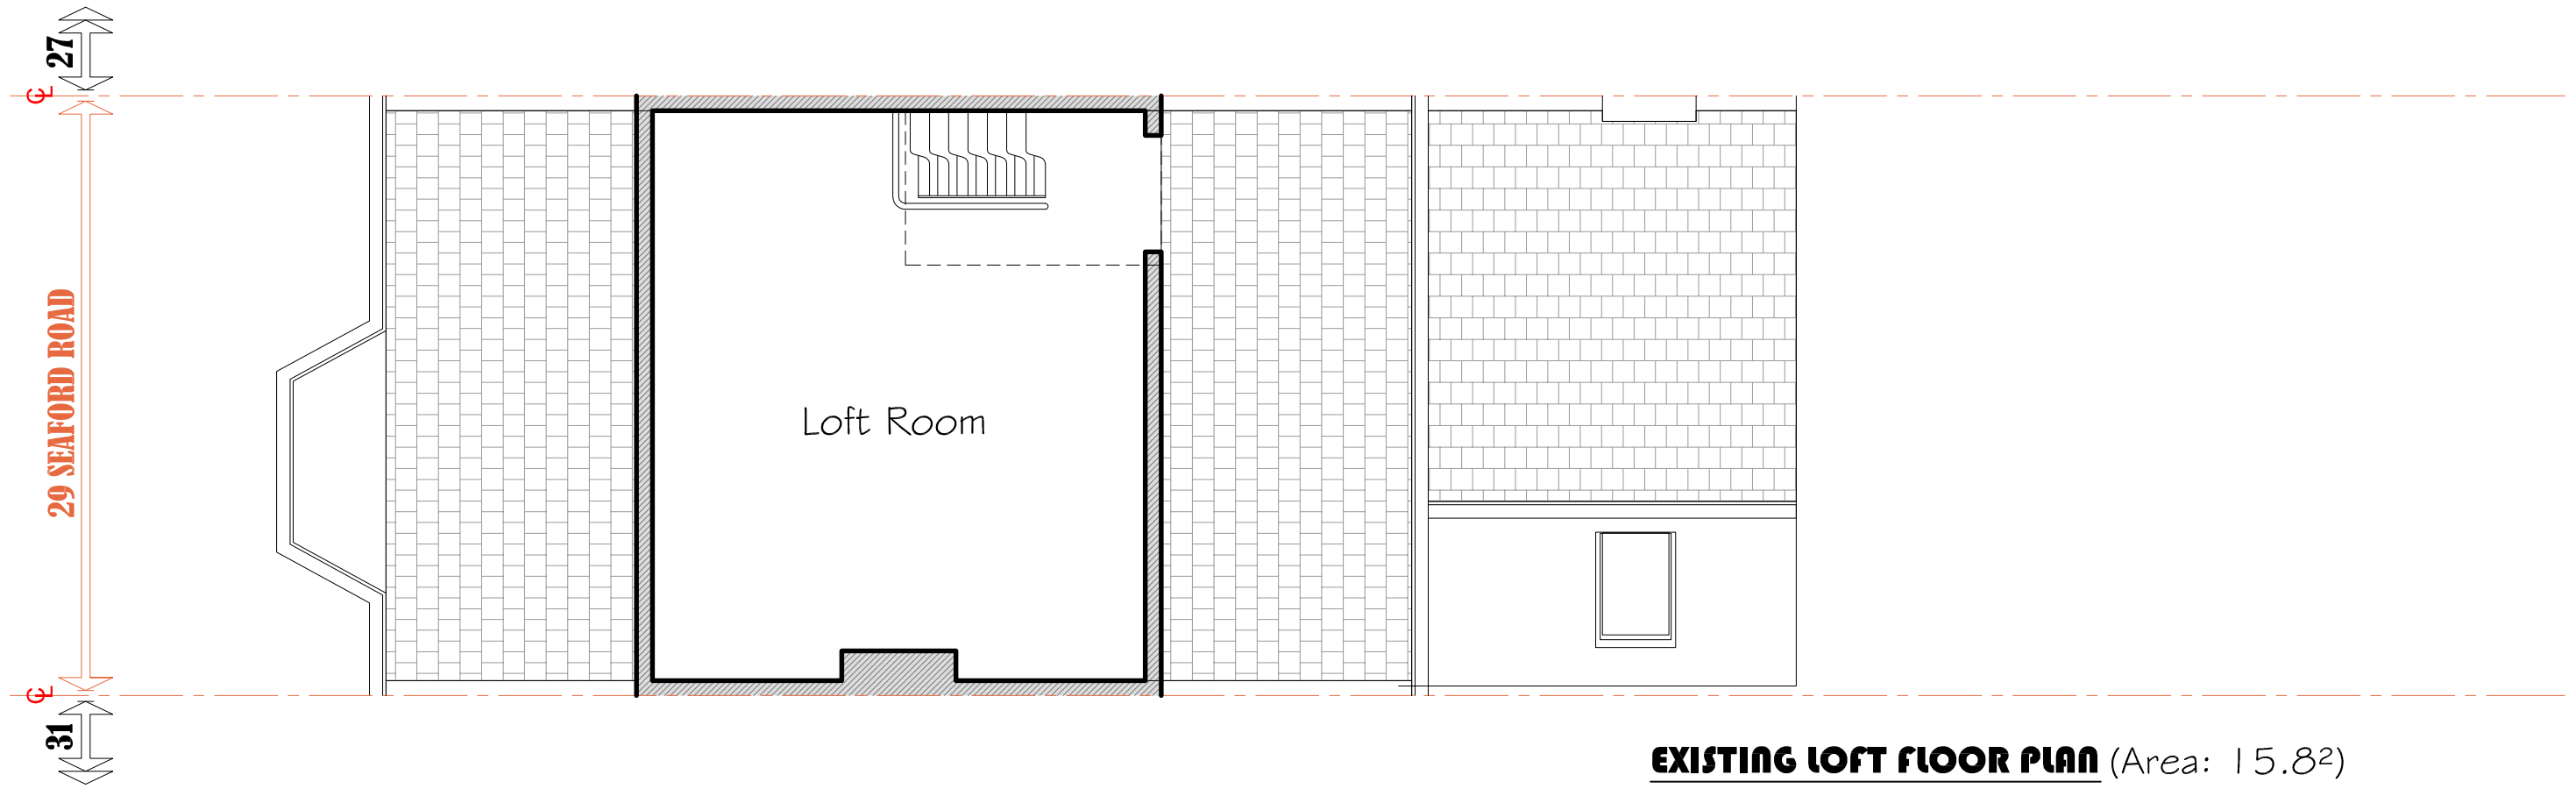


Metres (scale bar 1:50)

REV -	ISSUED FOR COMMENTS	28/04/2025
OSOdesigns OSO designs: 210 durants road, enfield, london, en3 7df email: ahmet@oso-designs.com web: www.oso-designs.com tel: 07815 476297		

PROJECT: 29 SEAFORD ROAD, LONDON, N15 5DU
TITLE: EXISTING SECOND FLOOR AND ROOF PLAN
JOB No: 00735
SCALE: 1:50 @ A3
DATE: APRIL 2025
DRAWING NUMBER: ARCH-04 (REV -)



EXISTING SEAFORD ROAD ELEVATION

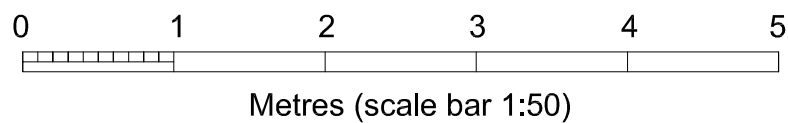


REV -	ISSUED FOR COMMENTS	28/04/2025
-------	---------------------	------------

OSOdesigns
OSO designs:
210 durants road,
enfield, london, en3 7df
email: ahmet@oso-designs.com
web: www.oso-designs.com
tel: 07815 476297

PROJECT: 29 SEAFORD ROAD, LONDON, N15 5DU
TITLE: EXISTING SEAFORD ROAD ELEVATION
JOB No: 00735
SCALE: 1:50 @ A3
DATE: APRIL 2025
DRAWING NUMBER: ARCH-05 (REV -)



EXISTING REAR ELEVATION

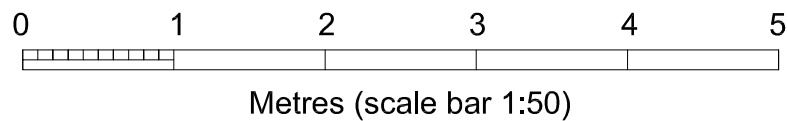


REV -	ISSUED FOR COMMENTS	28/04/2025
-------	---------------------	------------


OSO designs

OSO designs:
210 durants road,
enfield, london, en3 7df
email: ahmet@oso-designs.com
web: www.oso-designs.com
tel: 07815 476297

PROJECT: 29 SEAFORD ROAD, LONDON, N15 5DU
TITLE: EXISTING REAR ELEVATION
JOB No: 00735
SCALE: 1:50 @ A3
DATE: APRIL 2025
DRAWING NUMBER: ARCH-06 (REV -)

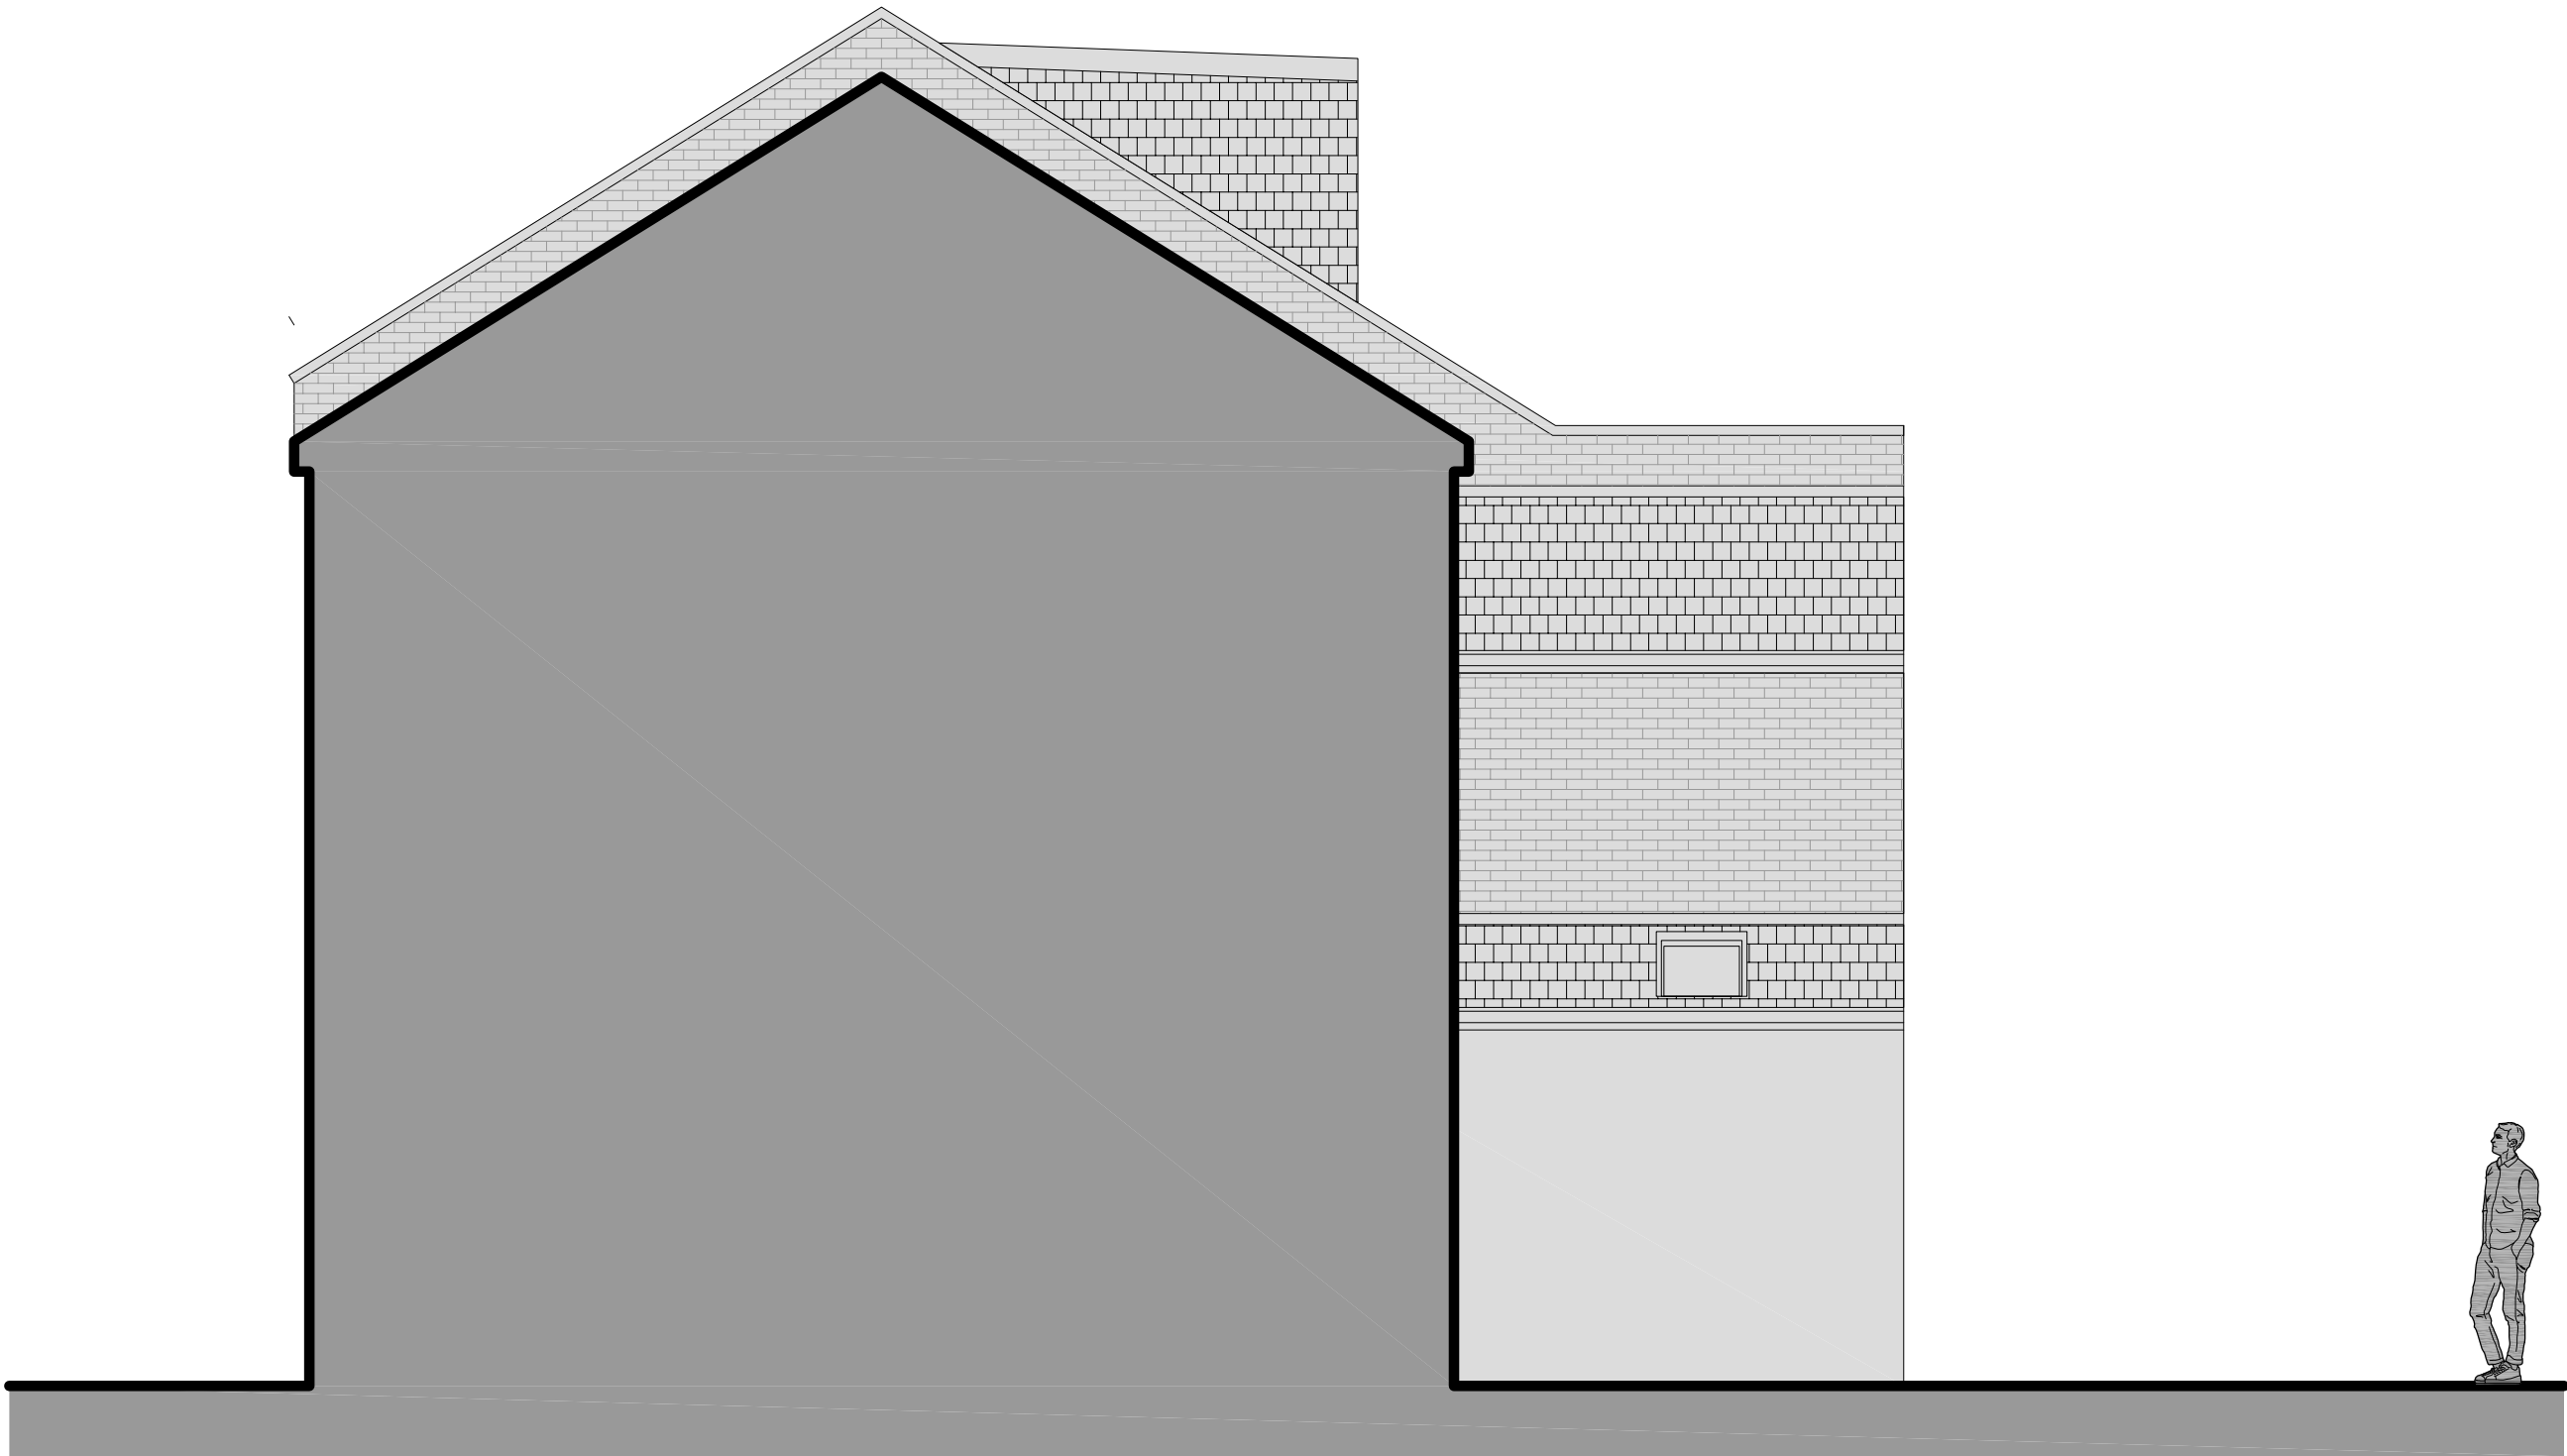


EXISTING ELEVATION FROM THE SIDE OF No.31

 


REV -	ISSUED FOR COMMENTS	28/04/2025
-------	---------------------	------------

OSOdesigns
OSO designs:
210 durants road,
enfield, london, en3 7df
email: ahmet@oso-designs.com
web: www.oso-designs.com
tel: 07815 476297

PROJECT: 29 SEAFORD ROAD, LONDON, N15 5DU
TITLE: EXISTING ELEVATION FROM THE SIDE OF No.31
JOB No: 00735
SCALE: 1:50 @ A3
DATE: APRIL 2025
DRAWING NUMBER: ARCH-07 (REV -)

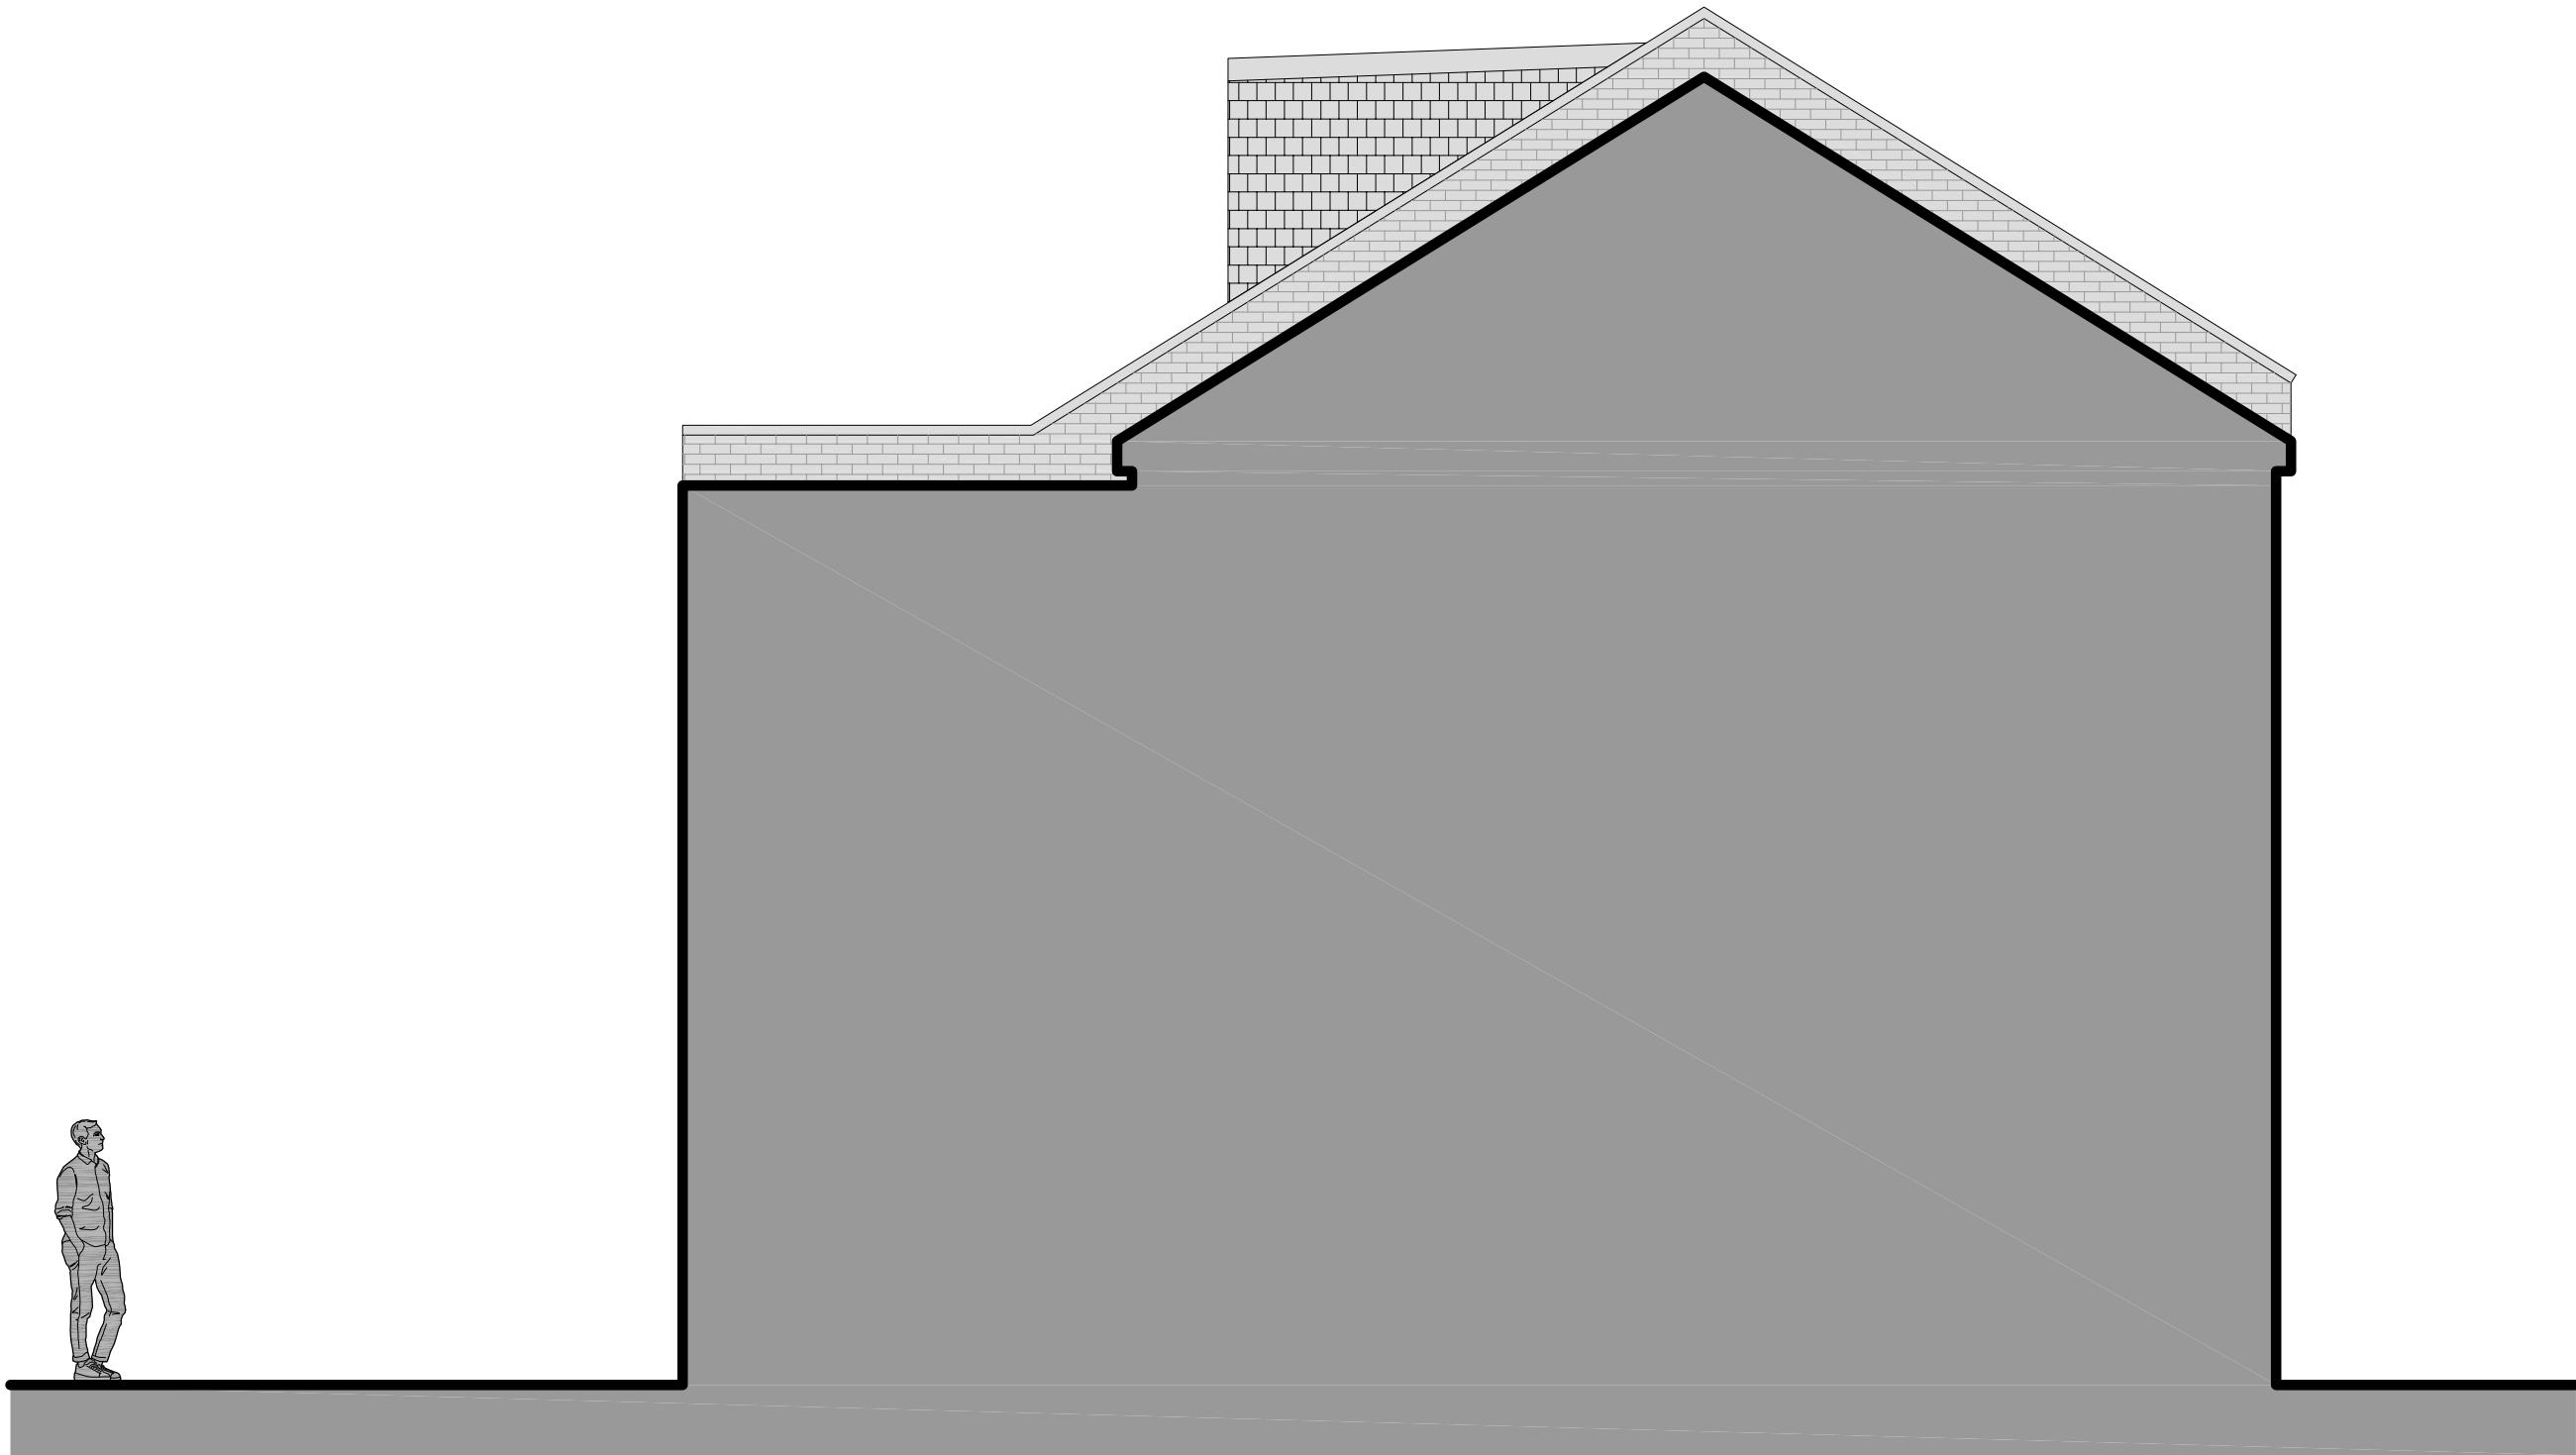


EXISTING ELEVATION FROM THE SIDE OF No.27

 


REV -	ISSUED FOR COMMENTS	28/04/2025
<u>OSOdesigns</u> OSO designs: 210 durants road, enfield, london, en3 7df email: ahmet@oso-designs.com web: www.oso-designs.com tel: 07815 476297		

PROJECT: 29 SEAFORD ROAD, LONDON, N15 5DU
TITLE: EXISTING ELEVATION FROM THE SIDE OF No.27
JOB No: 00735
SCALE: 1:50 @ A3
DATE: APRIL 2025
DRAWING NUMBER: ARCH-08 (REV -)

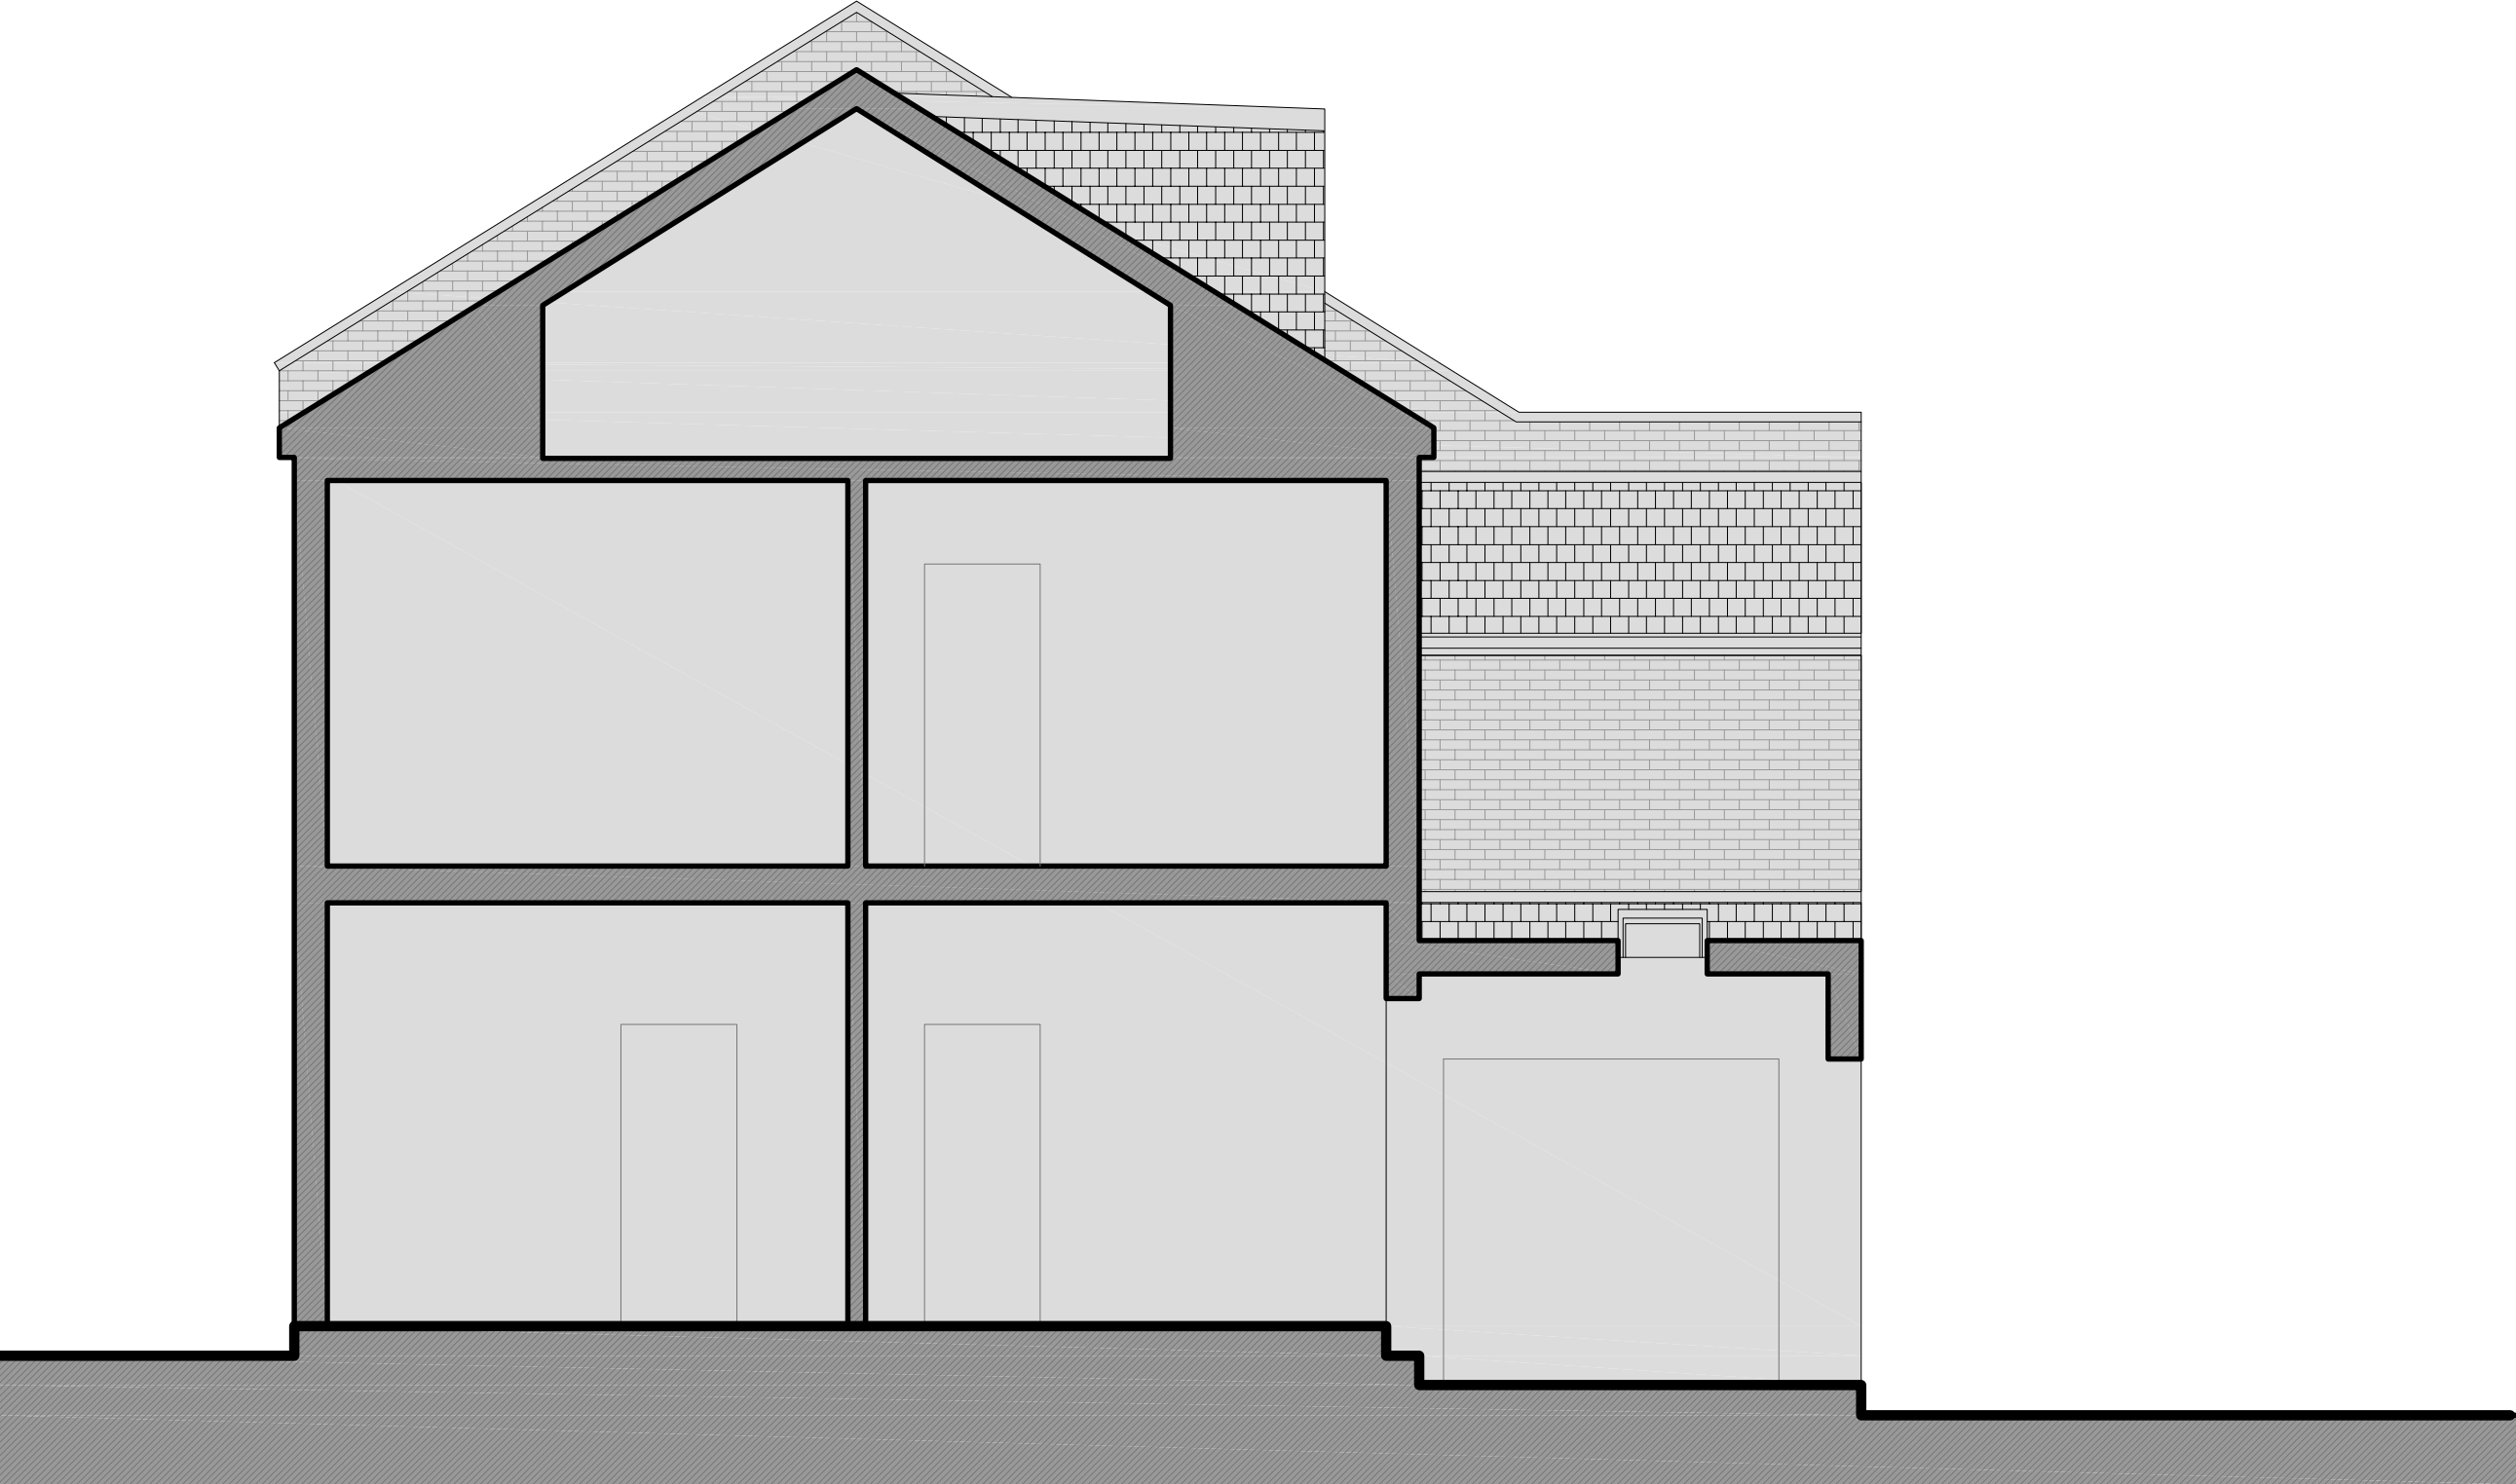

EXISTING SECTION

 

REV -	ISSUED FOR COMMENTS	28/04/2025
-------	---------------------	------------

OSO designs

OSO designs:
210 durants road,
enfield, london, en3 7df
email: ahmet@oso-designs.com
web: www.oso-designs.com
tel: 07815 476297

PROJECT: 29 SEAFORD ROAD, LONDON, N15 5DU
TITLE: EXISTING SECTION
JOB No: 00735
SCALE: 1:50 @ A3
DATE: APRIL 2025
DRAWING NUMBER: ARCH-09 (REV -)