


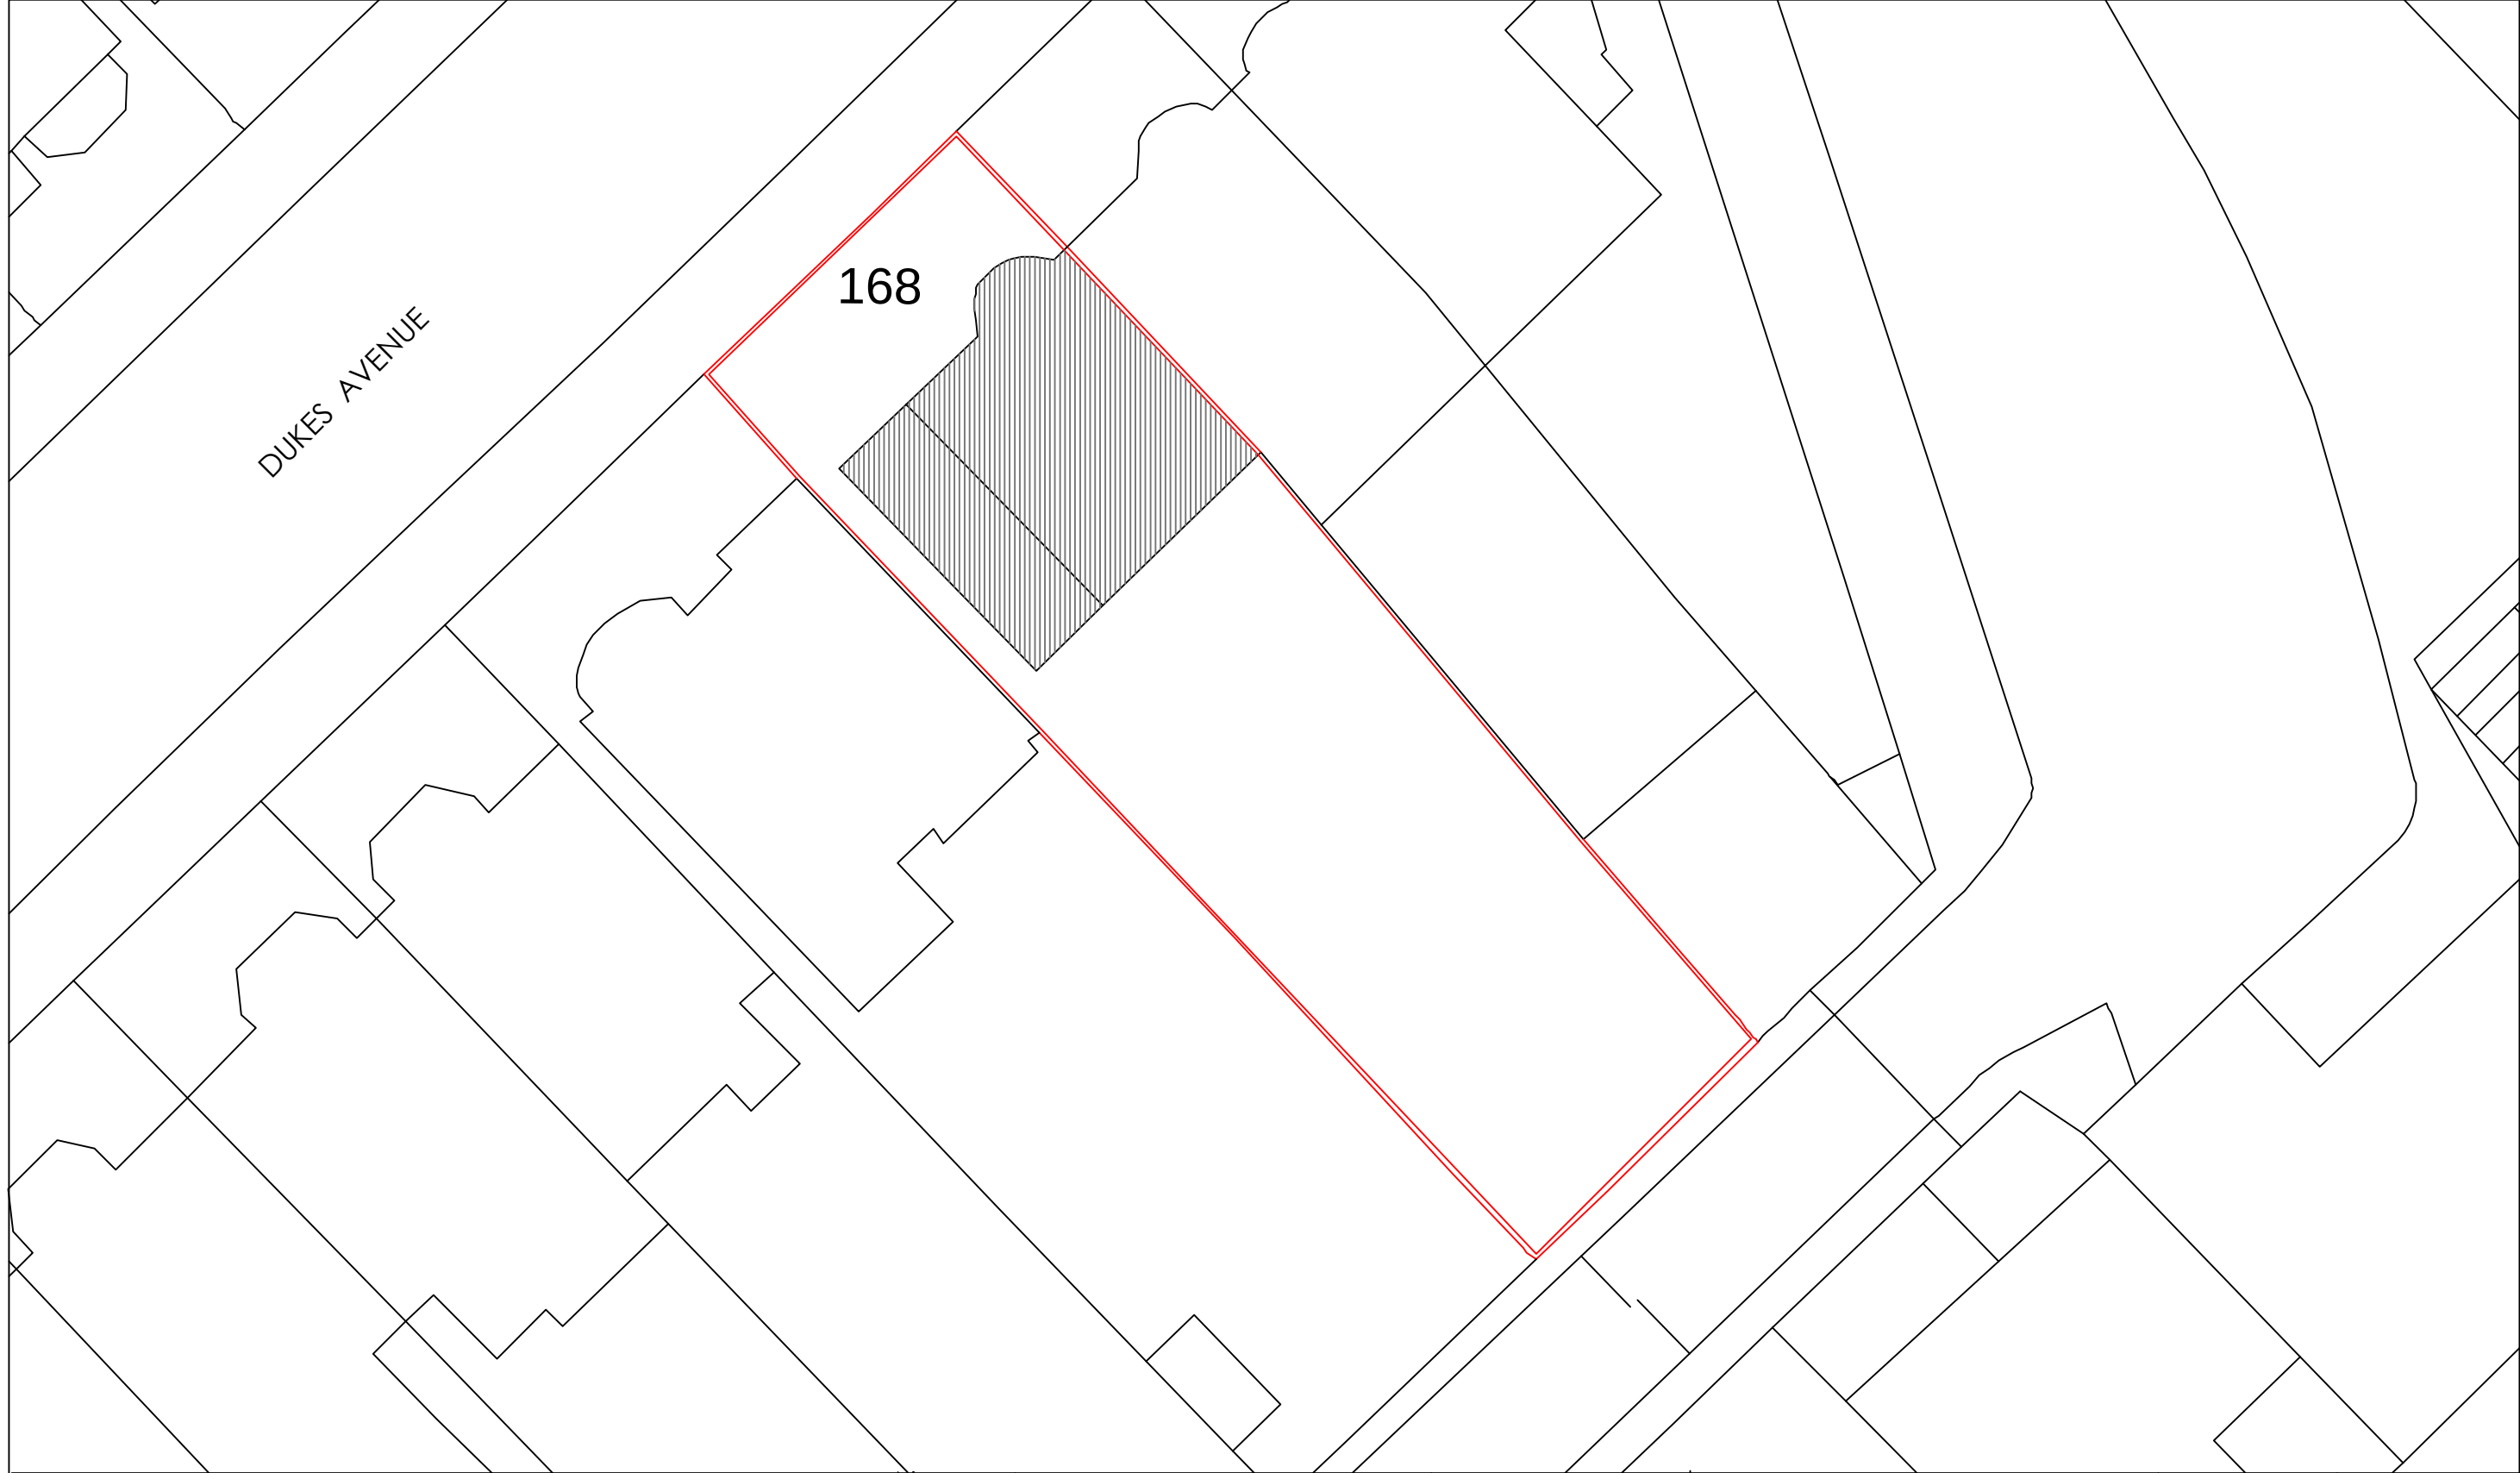

Notes			Project 168 DUKES AVENUE LONDON N10 2QB	Drawing Title SITE PLAN	Scale	Drawing No. P/101
					1:200@A3	