


DEMOLITION ITEMS (INDICATED IN RED):

1. All existing windows
2. Wall as indicated
3. Kitchen cabinets
4. Kitchen Tiles
5. Radiator in hallway as indicated
6. Boiler
7. Bathroom sanitaryware
8. Bathroom towel rail
9. Bathroom tiles
10. Doors as indicated
11. High level window in bathroom
12. Cupboards in bedroom
13. Carpet in bedroom

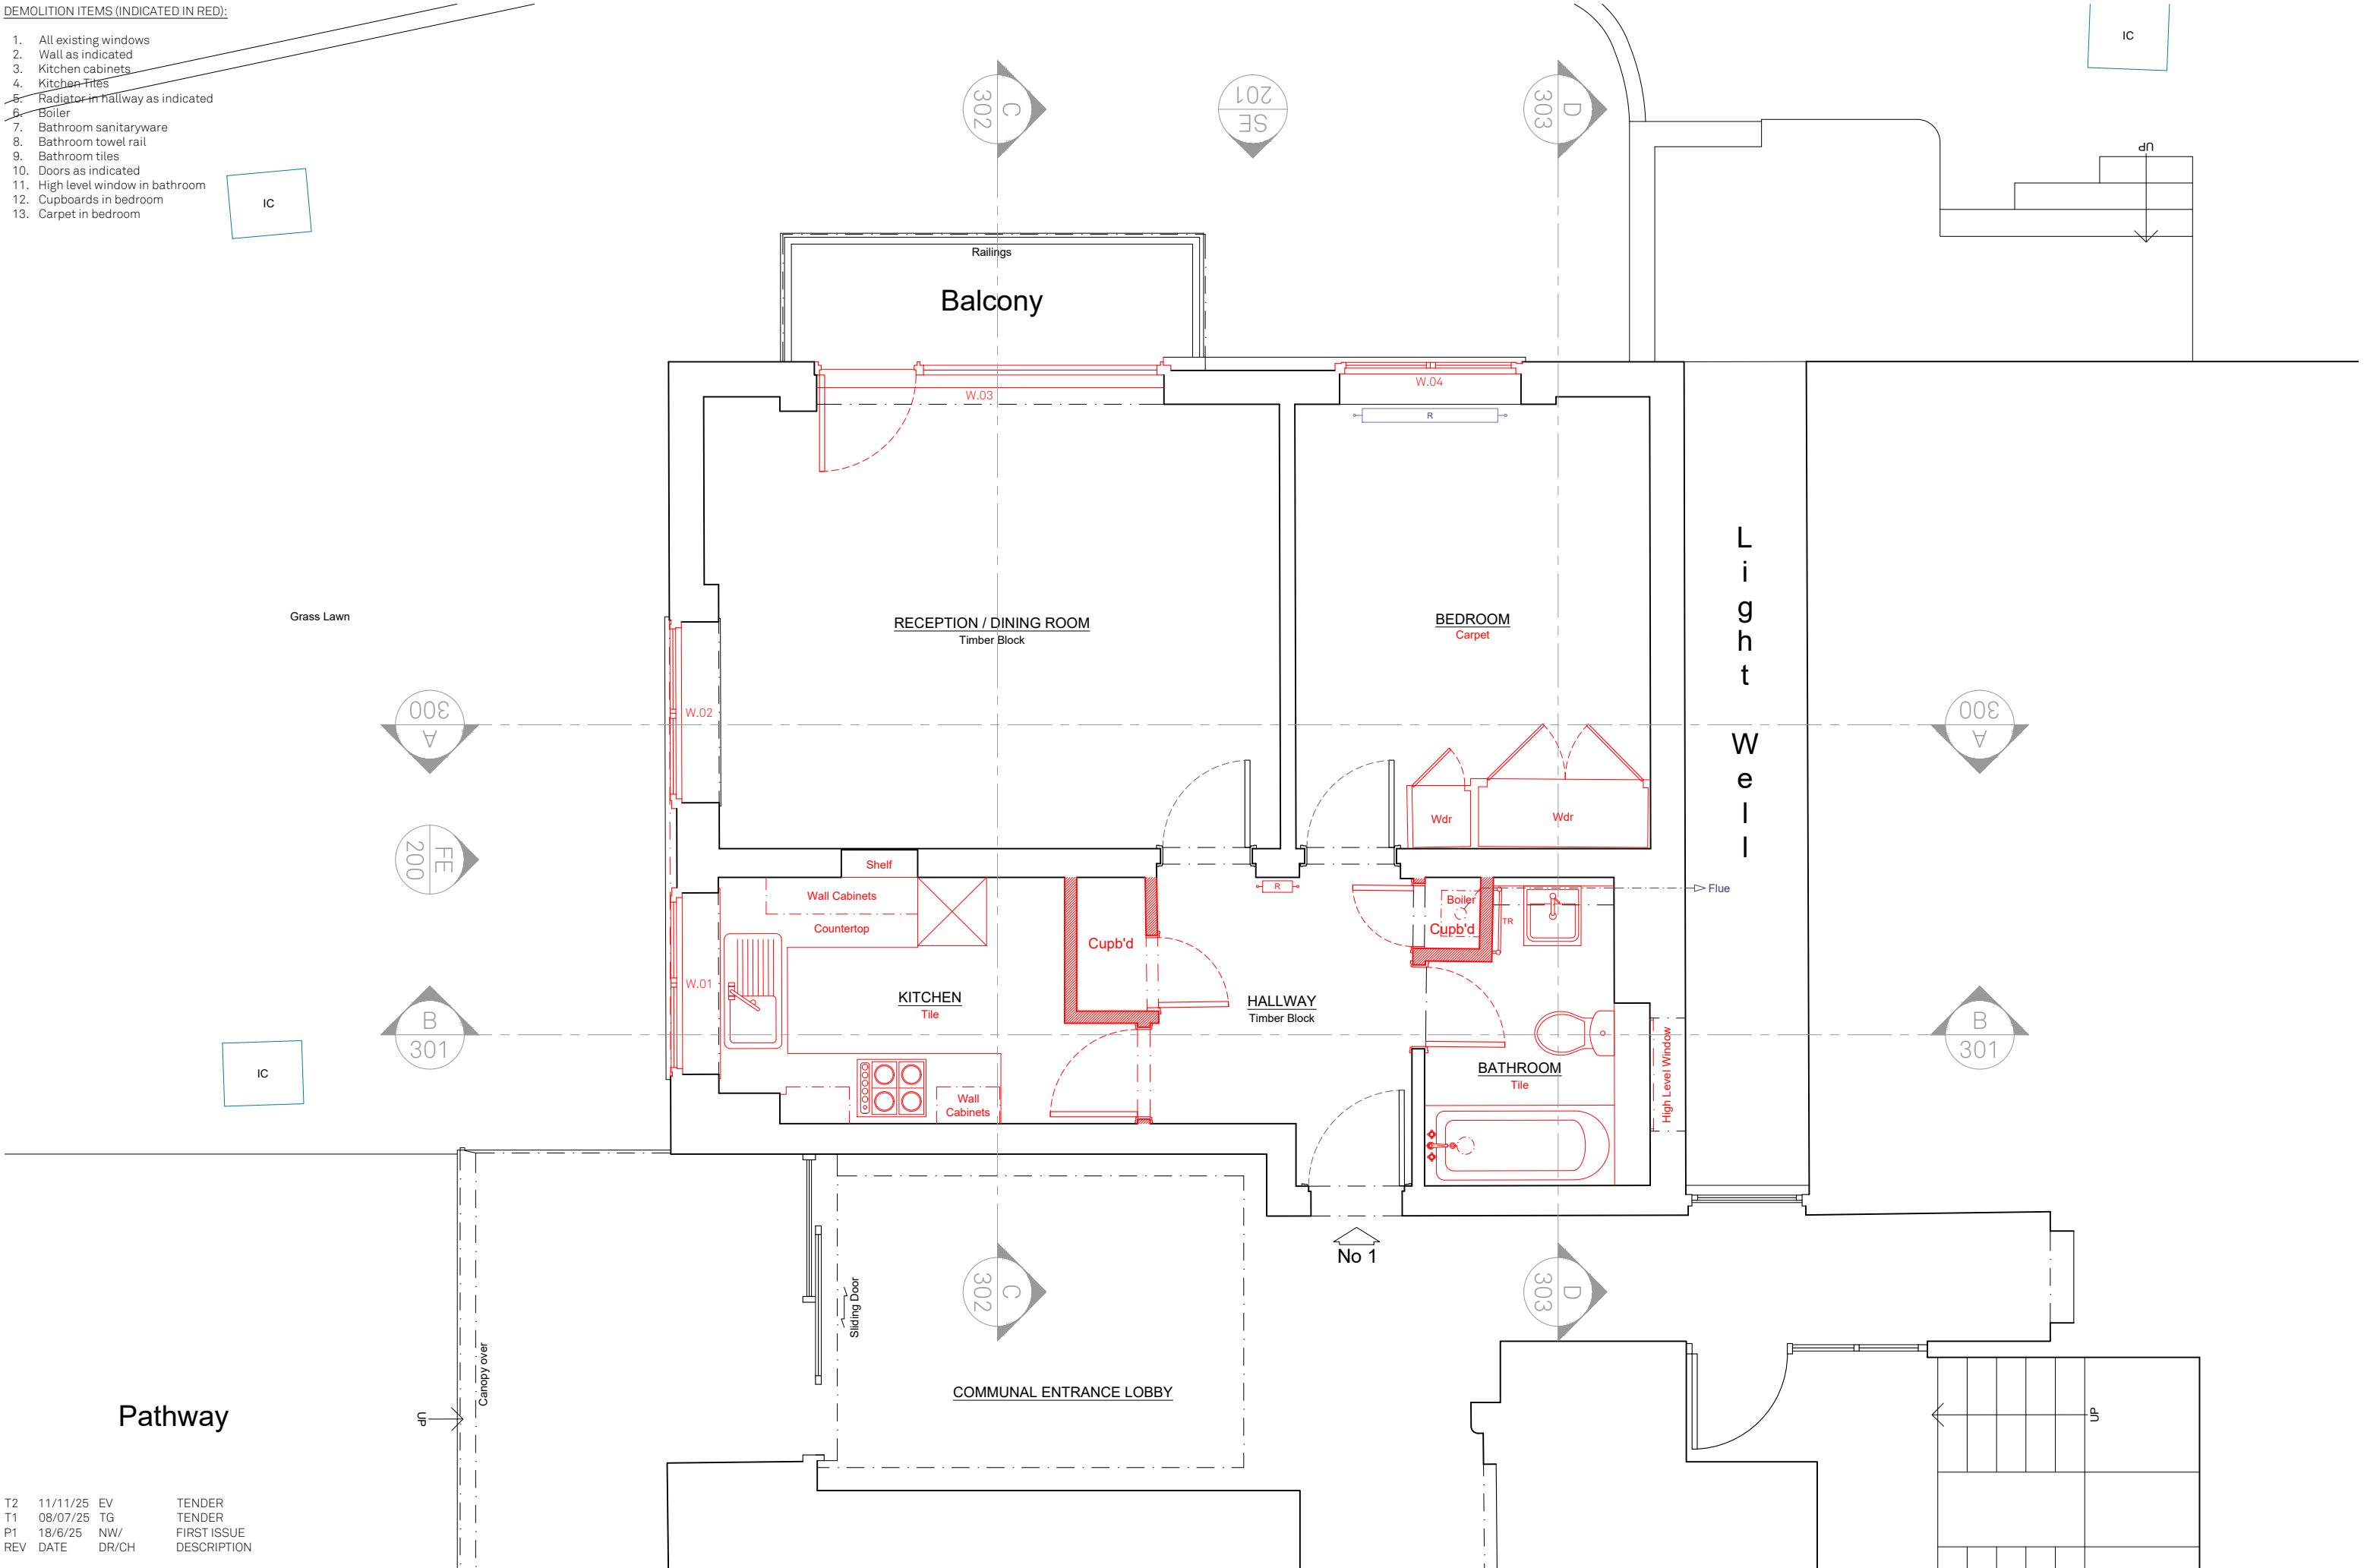

T2	11/11/25	EV	TENDER
T1	08/07/25	TG	TENDER
P1	18/6/25	NW/	FIRST ISSUE
REV	DATE	DR/CH	DESCRIPTION

1 HIGHGATE HEIGHTS
DE-100-T2 Floor Plan

25025 _ TENDER _ Published 11/11/25



Scale 1:100 @ A3



North

Do not scale for construction. Use figured dimensions only. All discrepancies to be verified with architect prior to ordering or construction/execution. Confirm all setting out with architect prior to construction. Drawing to be read in conjunction with all other documents. Copyright Architecture for London.

Architecture for London
3-5 Bleeding Heart Yard
London EC1N 8SJ
020 3637 4236
architectureforlondon.com

Architecture
for London.