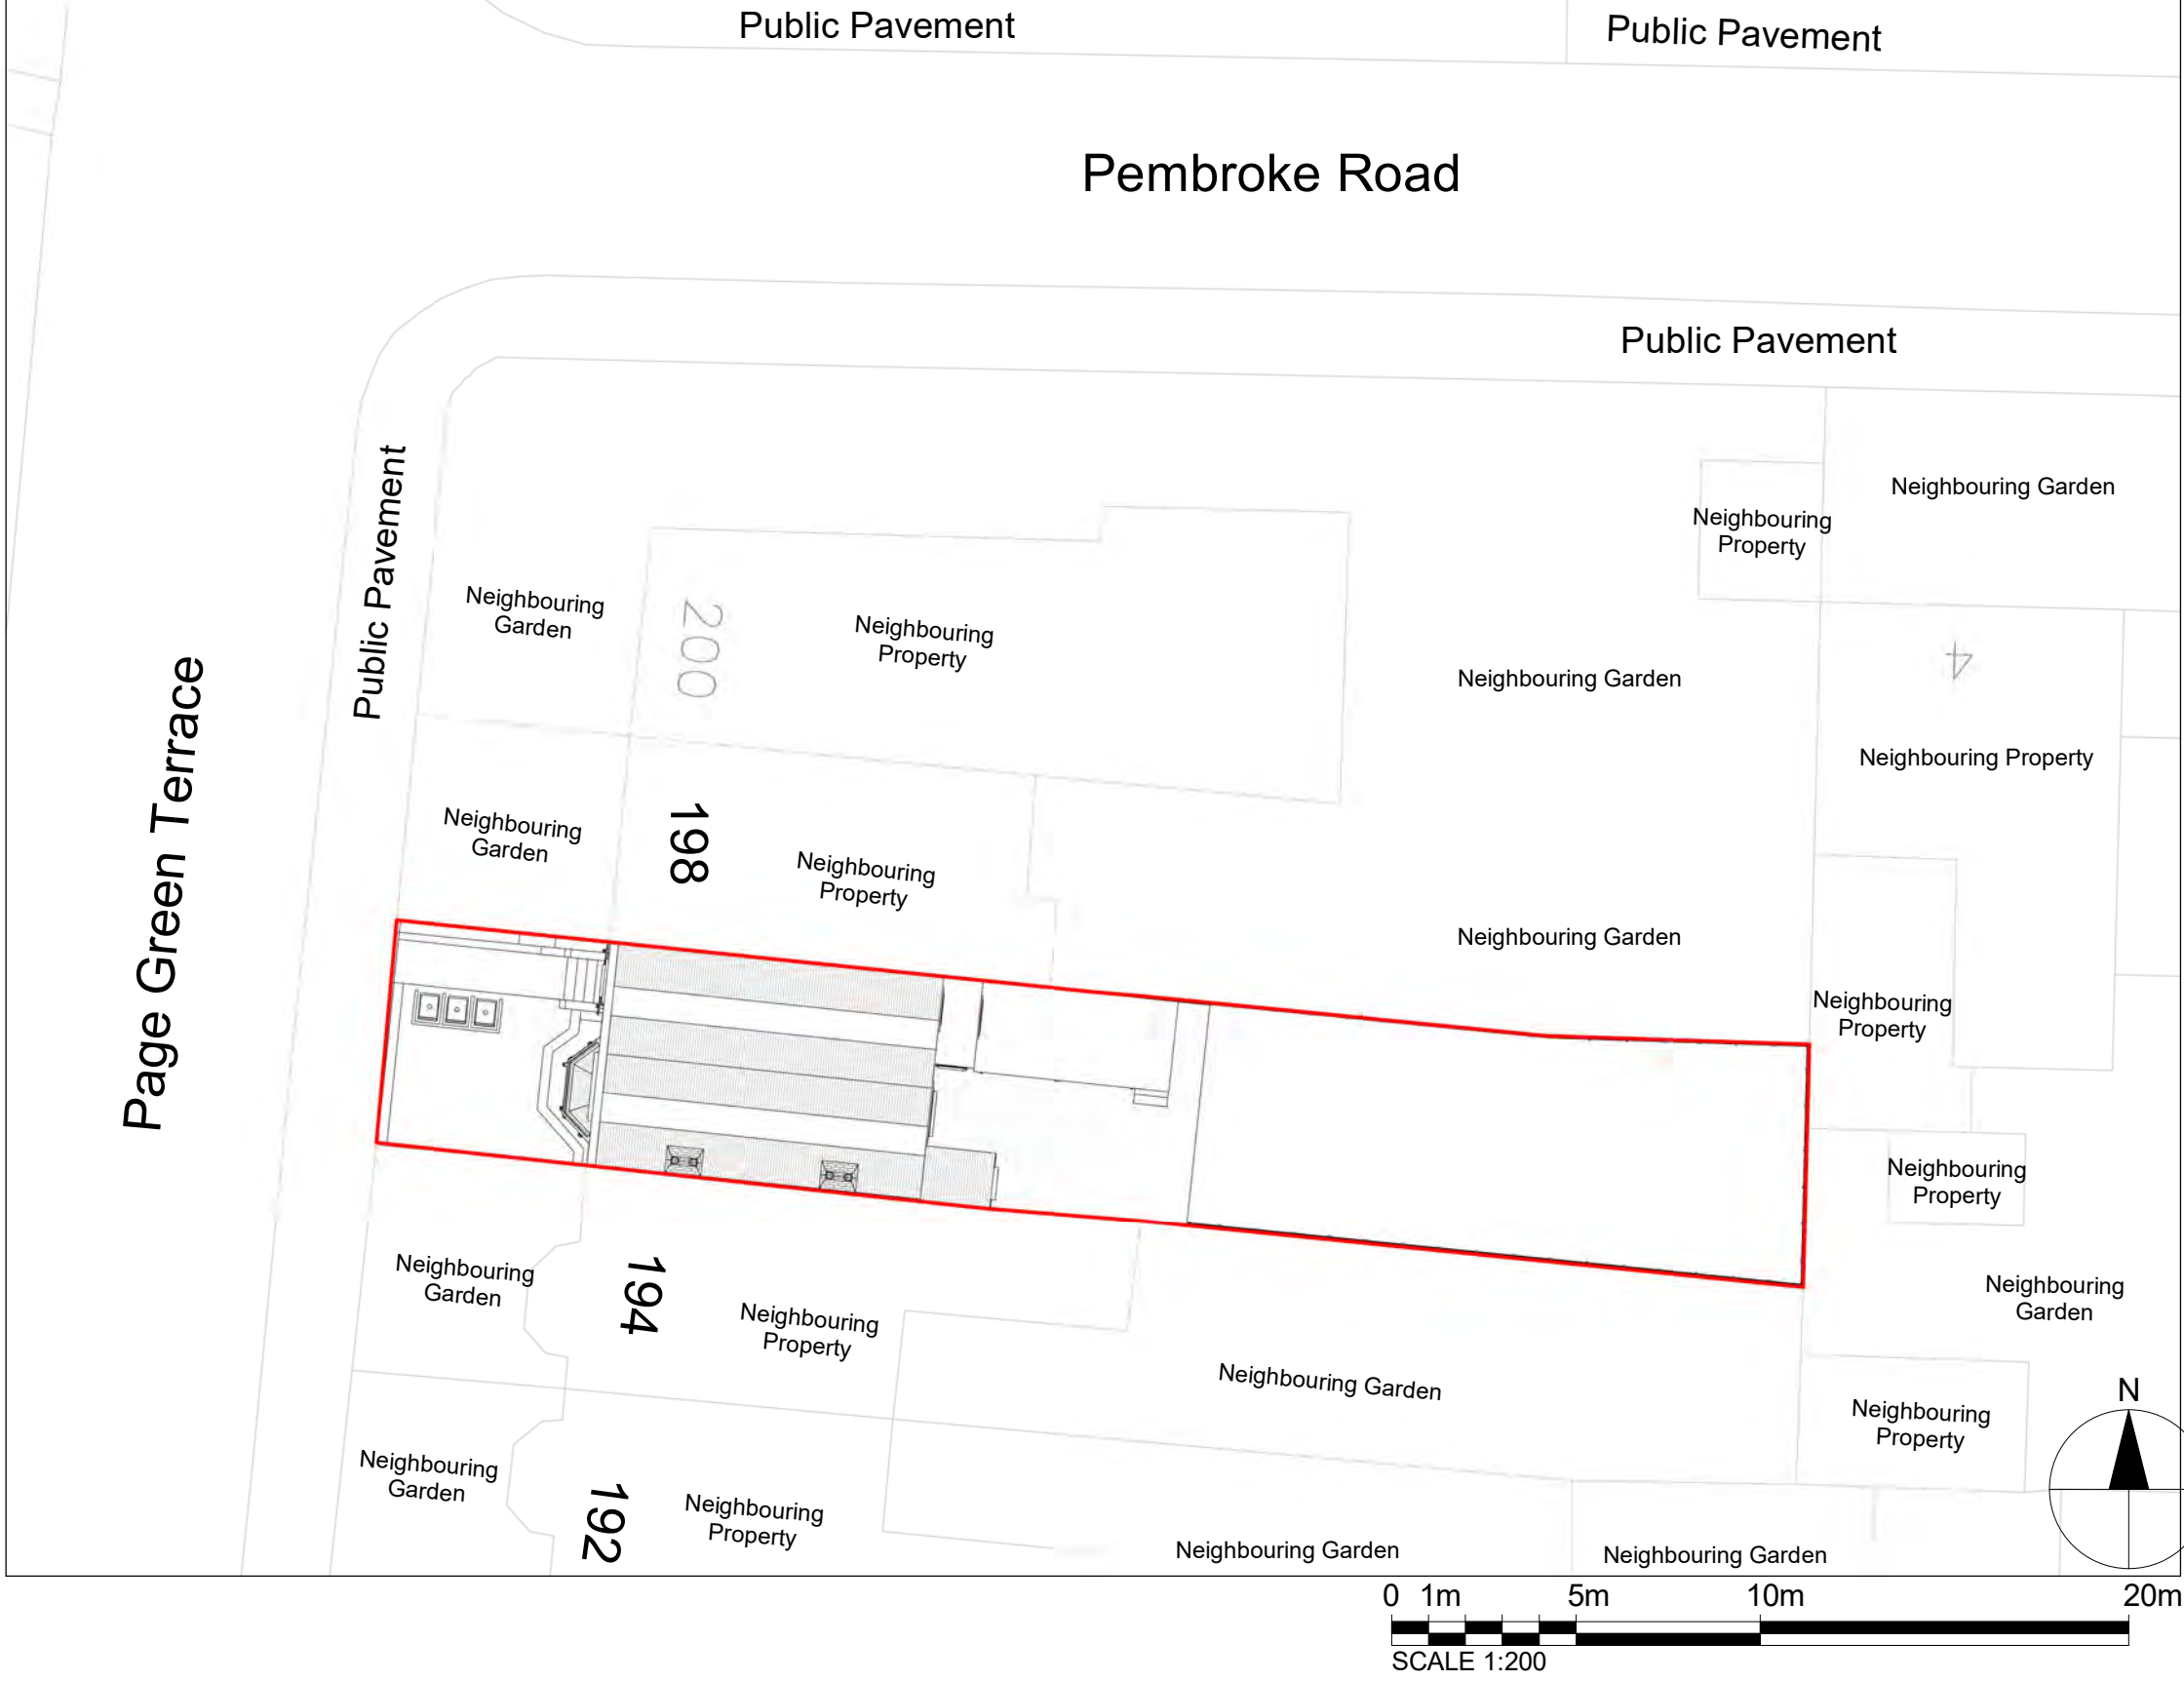
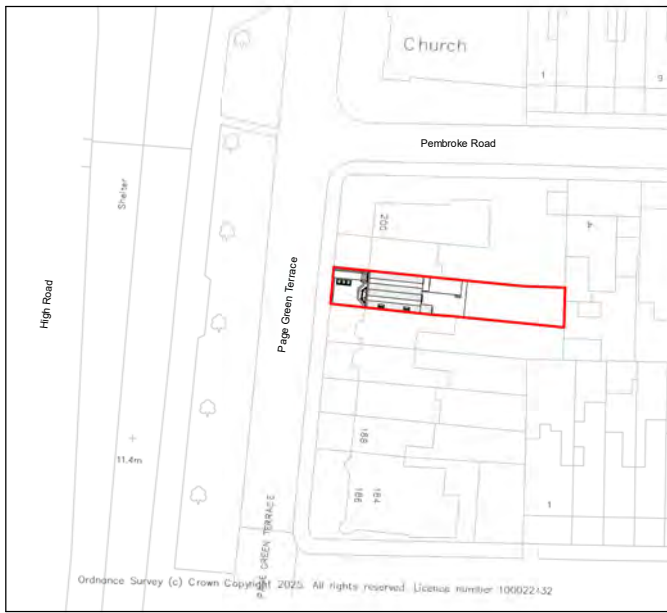


 Property Boundary

Property Boundary Area= 237.10 sqm

Property G.I.A= 200.28 sqm

Notes.
Contractors must verify all dimensions at the site before commencing any work.
No construction work before Building Control approval and structural engineer confirmation.
Any discrepancies to be reported to Gridline.
All drawings are to be read in conjunction with all relevant drawings and specifications.


Project No.S				
REV	DATE	DESCRIPTION	BY	CH

PROJECT TITLE	
196 High Road, Haringey, N15 4NP	
DATE	Project No.
November 2025	10754

DRAWING TITLE		
Existing OS Map & Location Plan		
DRAWING No.	SCALE @ A3	Drawn by:
EX-L001	As Indicated	AS



PLANNING SERVICES
Unit 9b, The High Cross Centre,
Fountainy Rd,
N15 4BE
TEL: 020 8802 3480
www.samplanning.co.uk

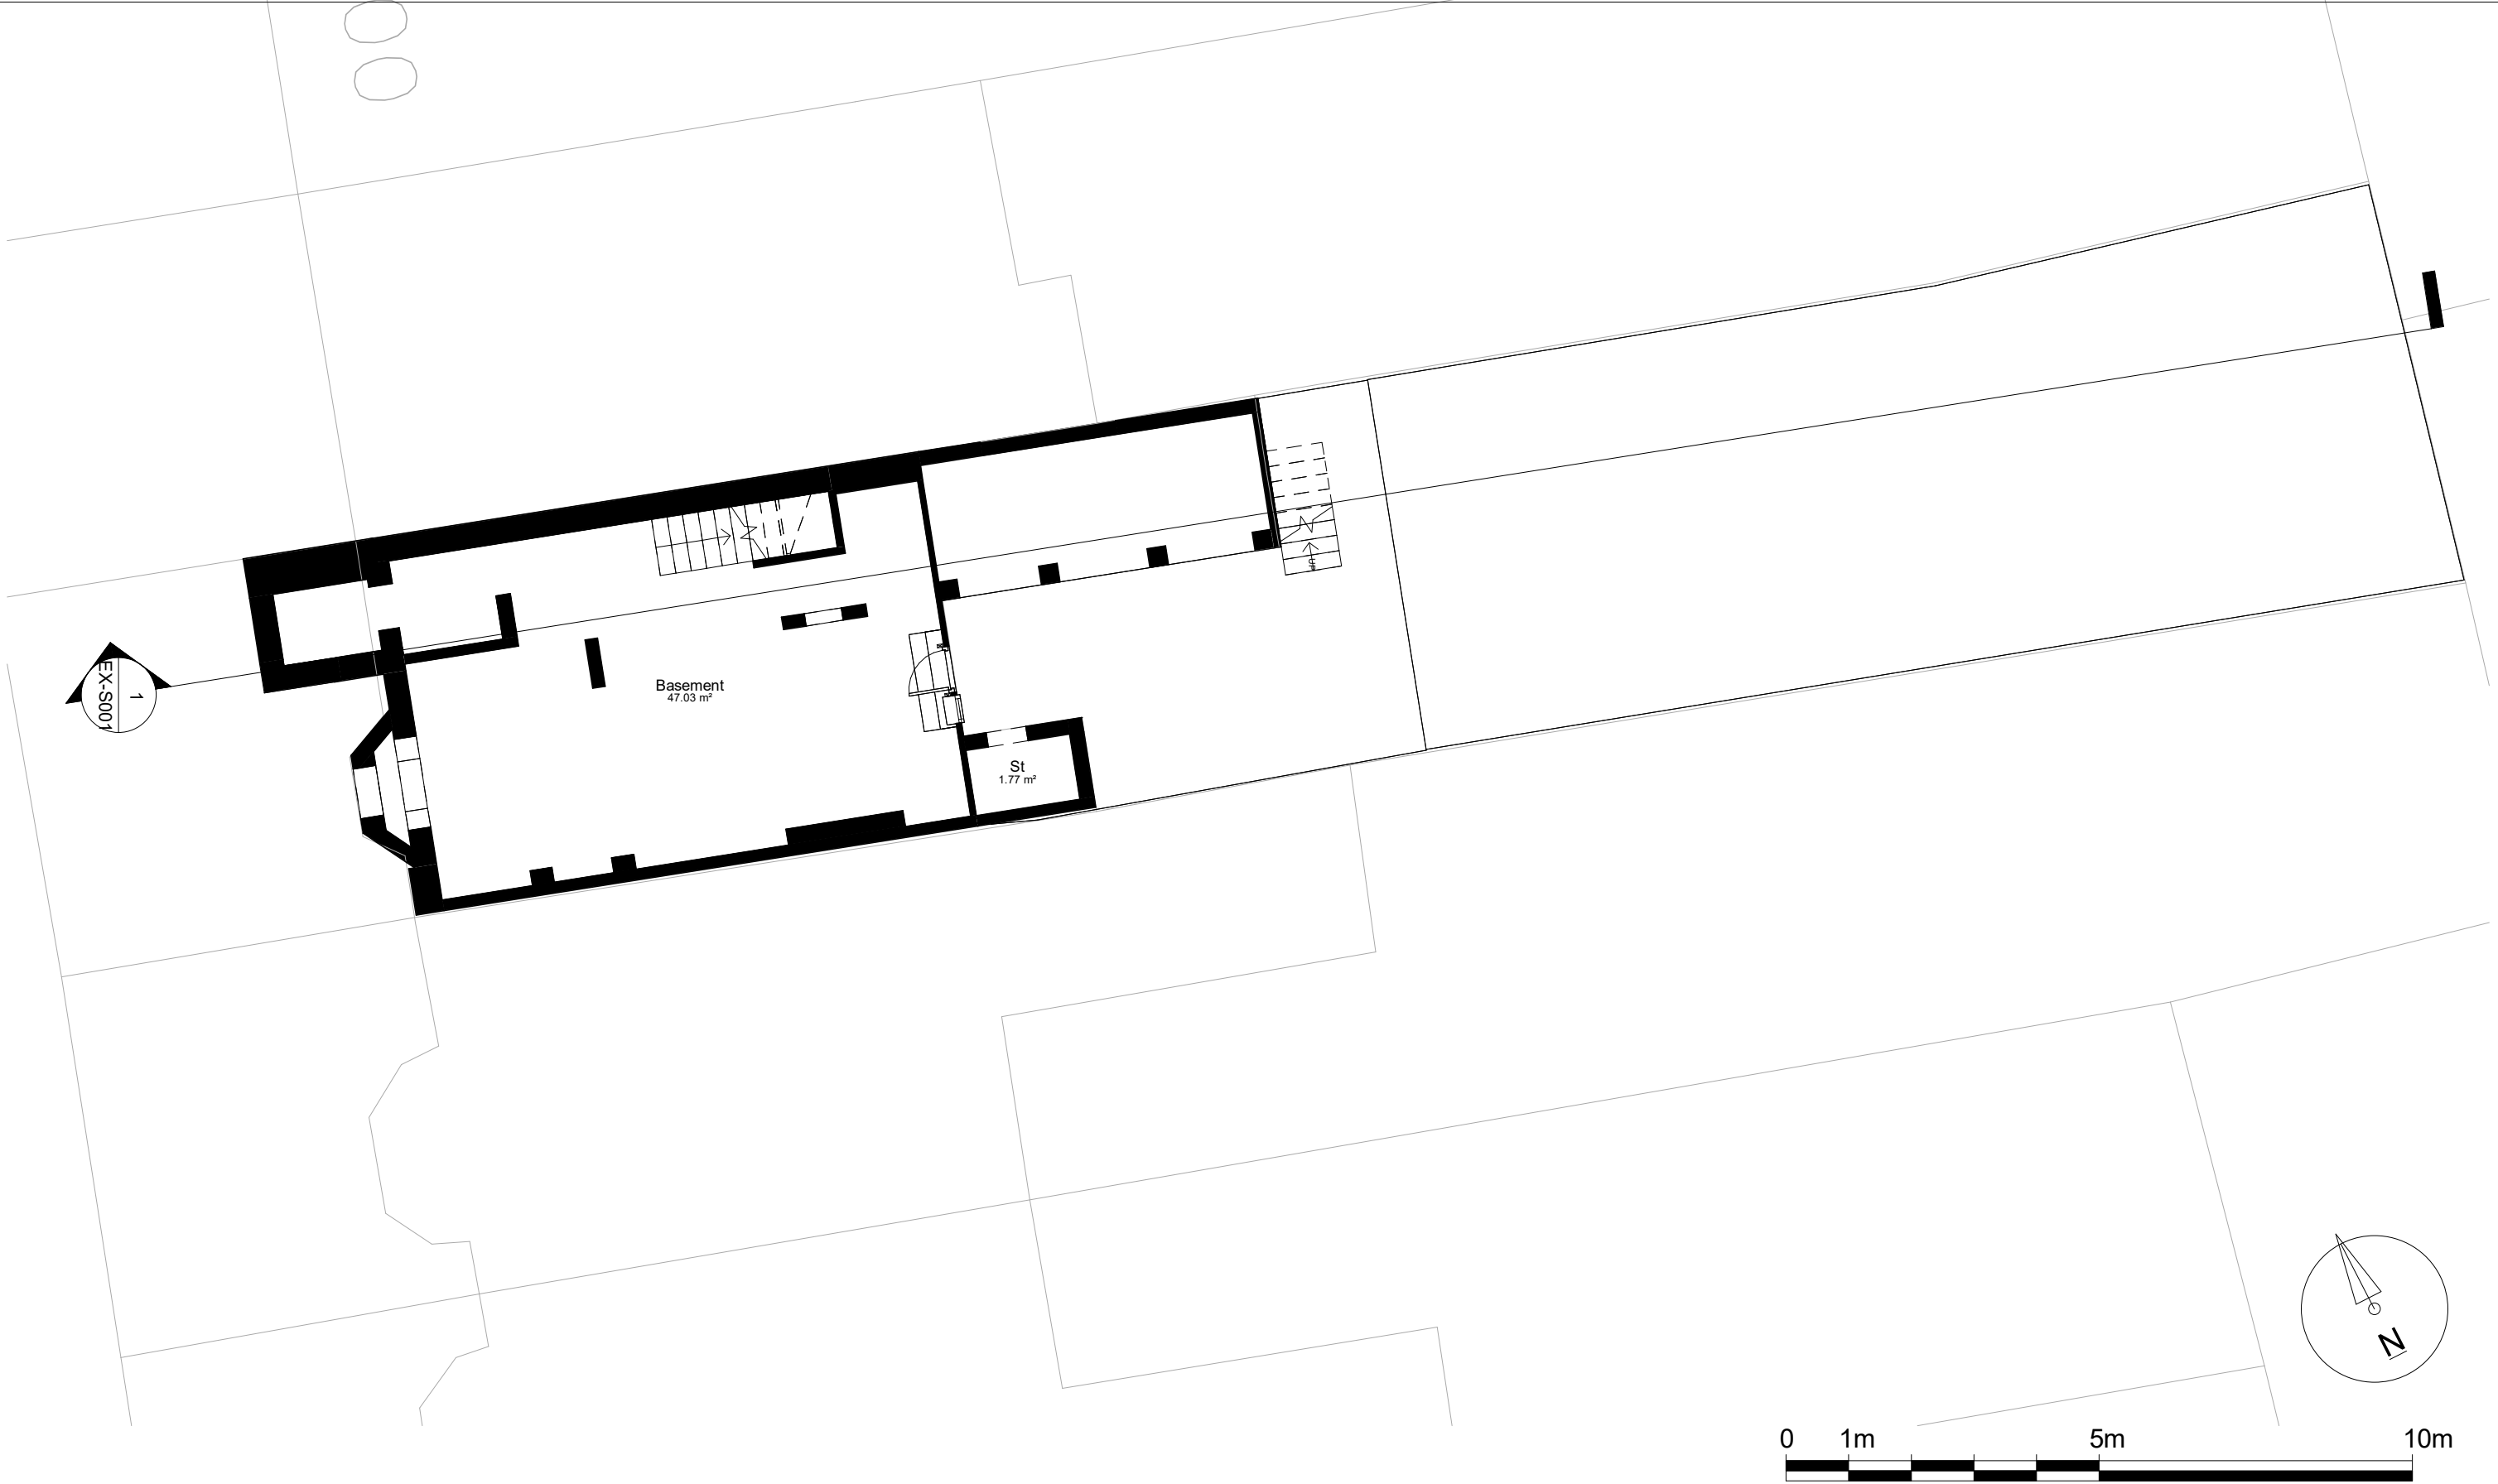

Notes.
Contractors must verify all dimensions at the site before comencing any work.
No construction work before Building Control approval and structural engineer confirmation.
Any discrepancies to be reported to Gridline.
All drawings are to be read in conjunction with all relevant drawings and specifications.

Project No.S				
REV	DATE	DESCRIPTION	BY	CH

PROJECT TITLE	
196 High Road, Haringey, N15 4NP	
DATE	Project No.
November 2025	10754

DRAWING TITLE		
Existing Basement Floor Plan		
DRAWING No.	SCALE @ A3	Drawn by:
EX-P000	1 : 100	AS



PLANNING SERVICES
Unit 9b, The High Cross Centre,
Fountainy Rd,
N15 4BE
TEL: 020 8802 3480
www.samplanning.co.uk



Notes.
Contractors must verify all dimensions at the site before comencing any work.
No construction work before Building Control approval and structural engineer confirmation.
Any discrepancies to be reported to Gridline.
All drawings are to be read in conjunction with all relevant drawings and specifications.

Project No.S				
REV	DATE	DESCRIPTION	BY	CH

PROJECT TITLE	
196 High Road, Haringey, N15 4NP	
DATE	Project No.
November 2025	10754

DRAWING TITLE		
Existing Ground Floor Plan		
DRAWING No.	SCALE @ A3	Drawn by:
EX-P001	1 : 100	AS



PLANNING SERVICES
Unit 9b, The High Cross Centre,
Fountainy Rd,
N15 4BE
TEL: 020 8802 3480
www.samplanning.co.uk



Notes.
Contractors must verify all dimensions at the site before comencing any work.
No construction work before Building Control approval and structural engineer confirmation.
Any discrepancies to be reported to Gridline.
All drawings are to be read in conjunction with all relevant drawings and specifications.


Project No.S				
REV	DATE	DESCRIPTION	BY	CH

PROJECT TITLE	
196 High Road, Haringey, N15 4NP	
DATE	Project No.
November 2025	10754

DRAWING TITLE		
Existing First Floor Plan		
DRAWING No.	SCALE @ A3	Drawn by:
EX-P002	1 : 100	AS



PLANNING SERVICES
Unit 9b, The High Cross Centre,
Fountainy Rd,
N15 4BE
TEL: 020 8802 3480
www.samplanning.co.uk

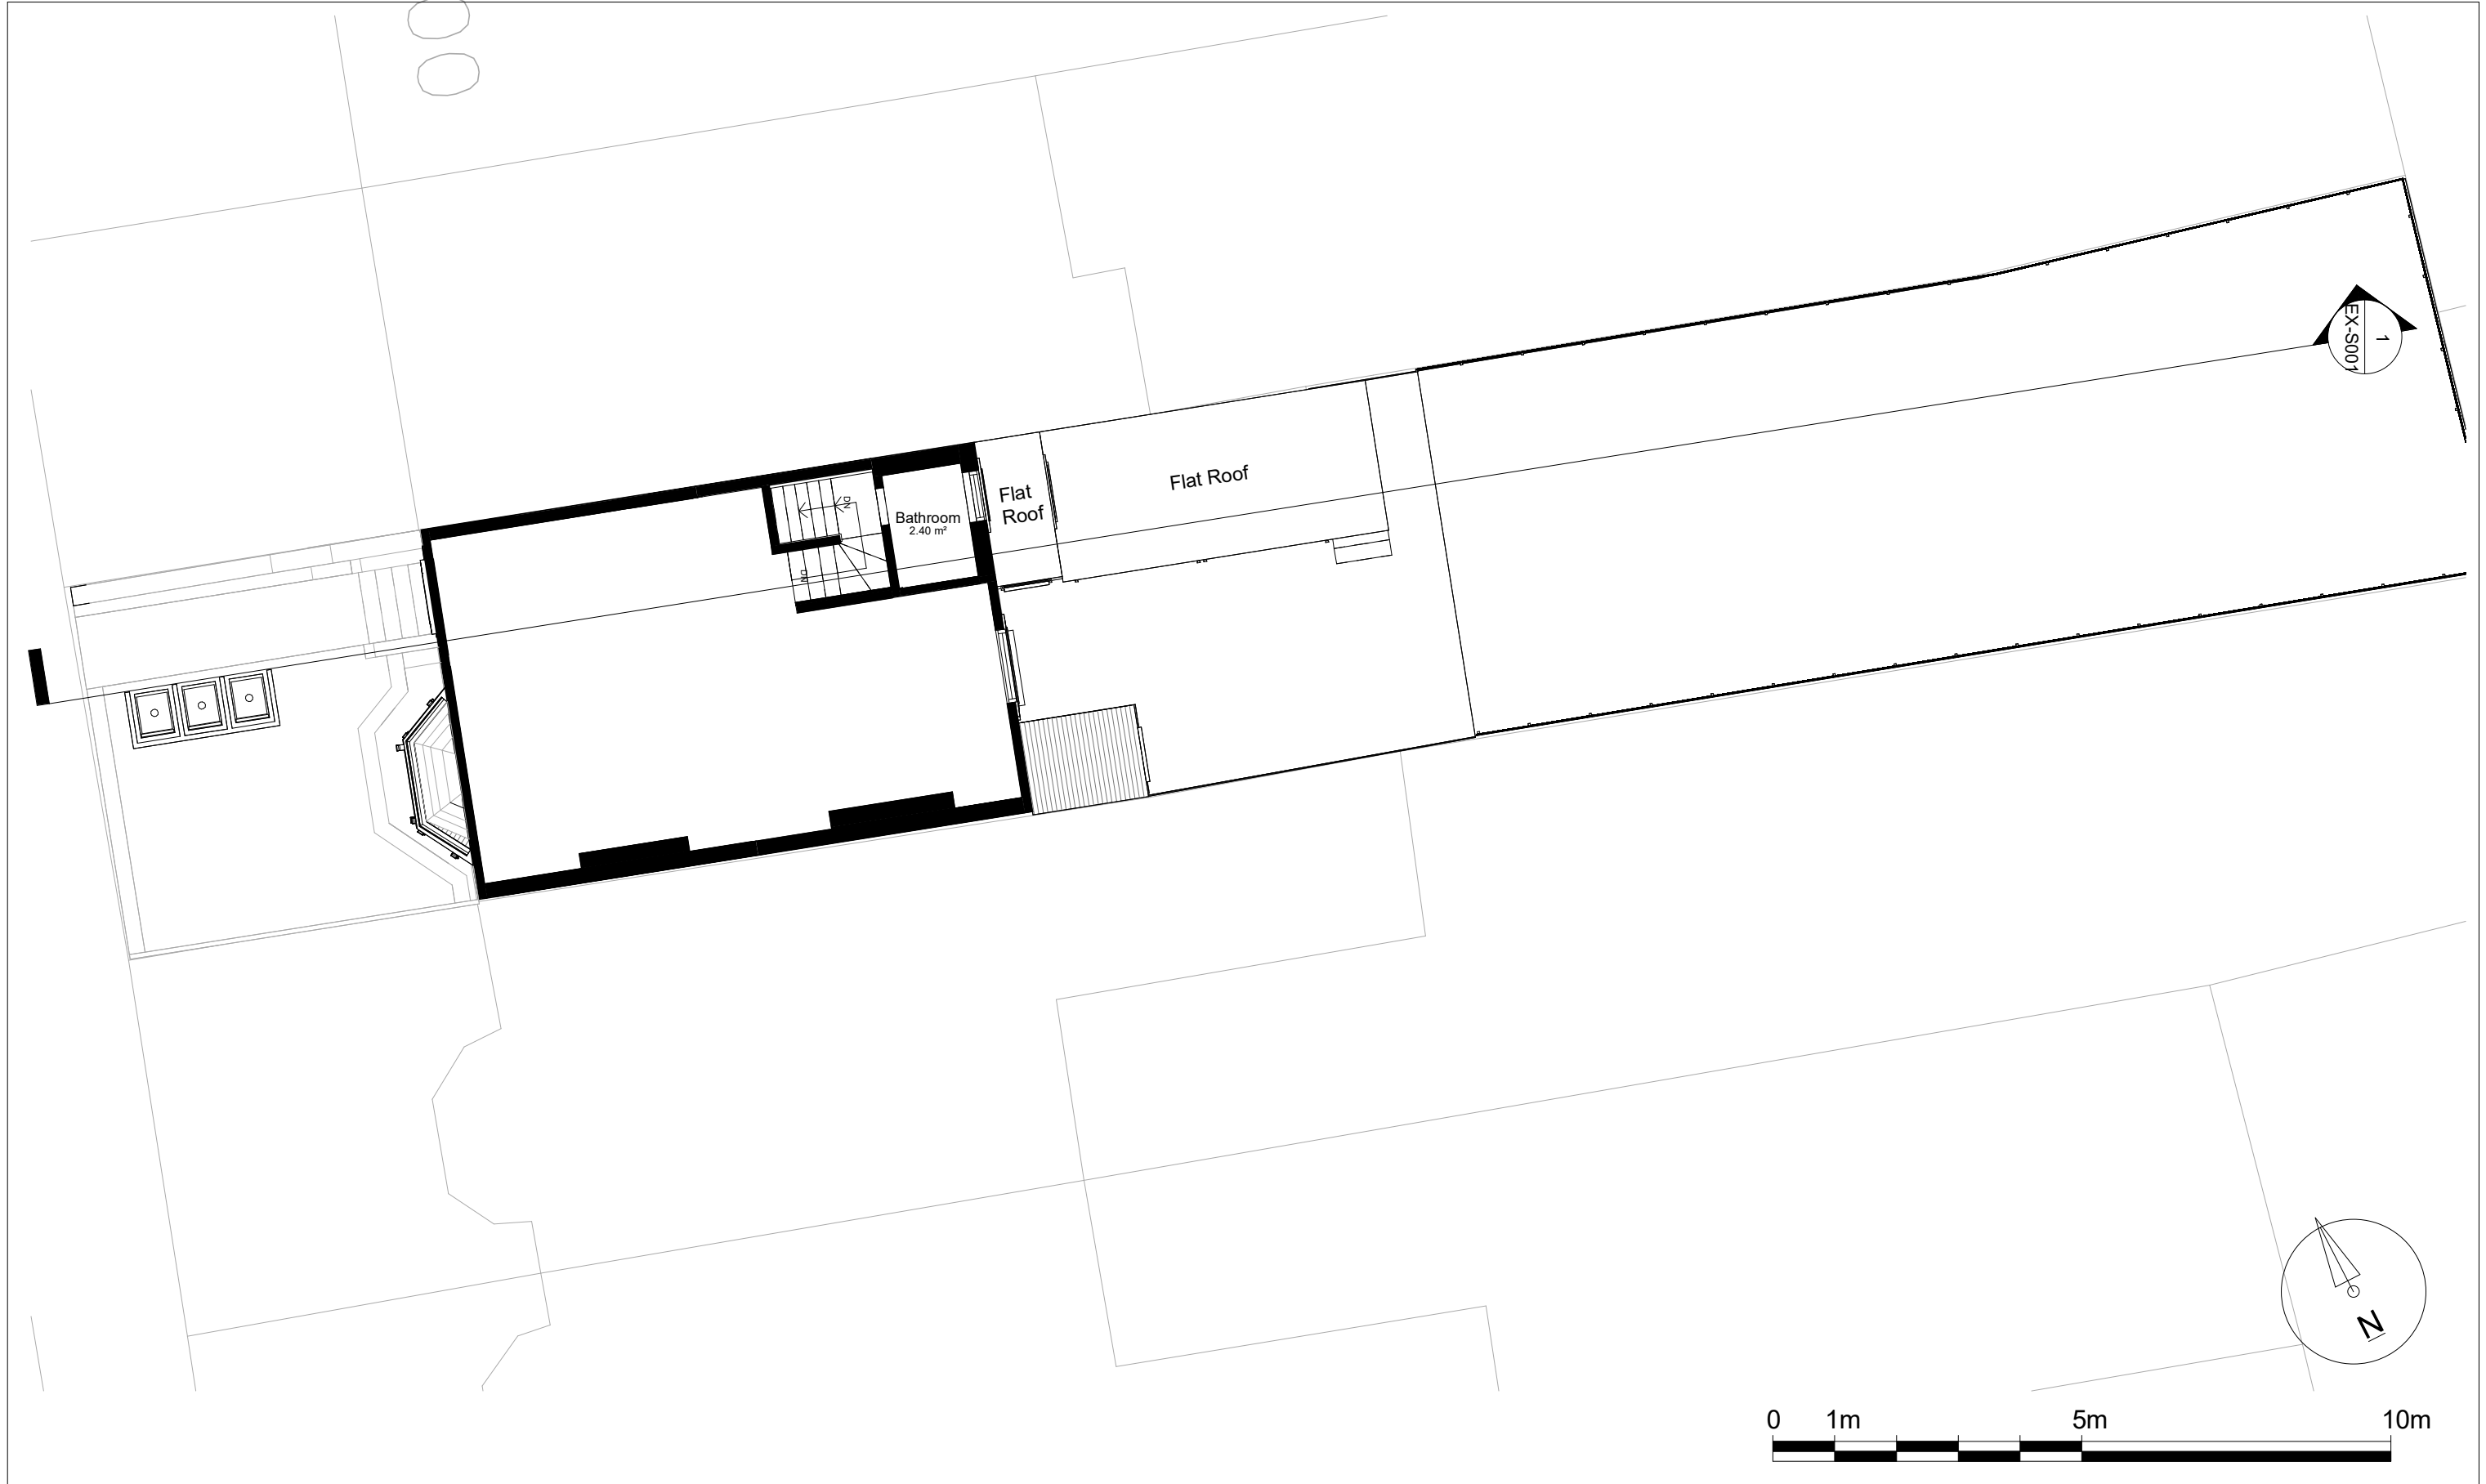

Notes.
Contractors must verify all dimensions at the site before comencing any work.
No construction work before Building Control approval and structural engineer confirmation.
Any discrepancies to be reported to Gridline.
All drawings are to be read in conjunction with all relevant drawings and specifications.

Project No.S				
REV	DATE	DESCRIPTION	BY	CH

PROJECT TITLE	
196 High Road, Haringey, N15 4NP	
DATE	Project No.
November 2025	10754

DRAWING TITLE		
Existing Lower Second Floor Plan		
DRAWING No.	SCALE @ A3	Drawn by:
EX-P003	1 : 100	AS



PLANNING SERVICES
Unit 9b, The High Cross Centre,
Fountainy Rd,
N15 4BE
TEL: 020 8802 3480
www.samplanning.co.uk



Notes.
Contractors must verify all dimensions at the site before comencing any work.
No construction work before Building Control approval and structural engineer confirmation.
Any discrepancies to be reported to Gridline.
All drawings are to be read in conjunction with all relevant drawings and specifications.


Project No.S				
REV	DATE	DESCRIPTION	BY	CH

PROJECT TITLE	
196 High Road, Haringey, N15 4NP	
DATE	Project No.
November 2025	10754

DRAWING TITLE		
Existing Second Floor Plan		
DRAWING No.	SCALE @ A3	Drawn by:
EX-P004	1 : 100	AS



PLANNING SERVICES
Unit 9b, The High Cross Centre,
Fountainy Rd,
N15 4BE
TEL: 020 8802 3480
www.samplanning.co.uk

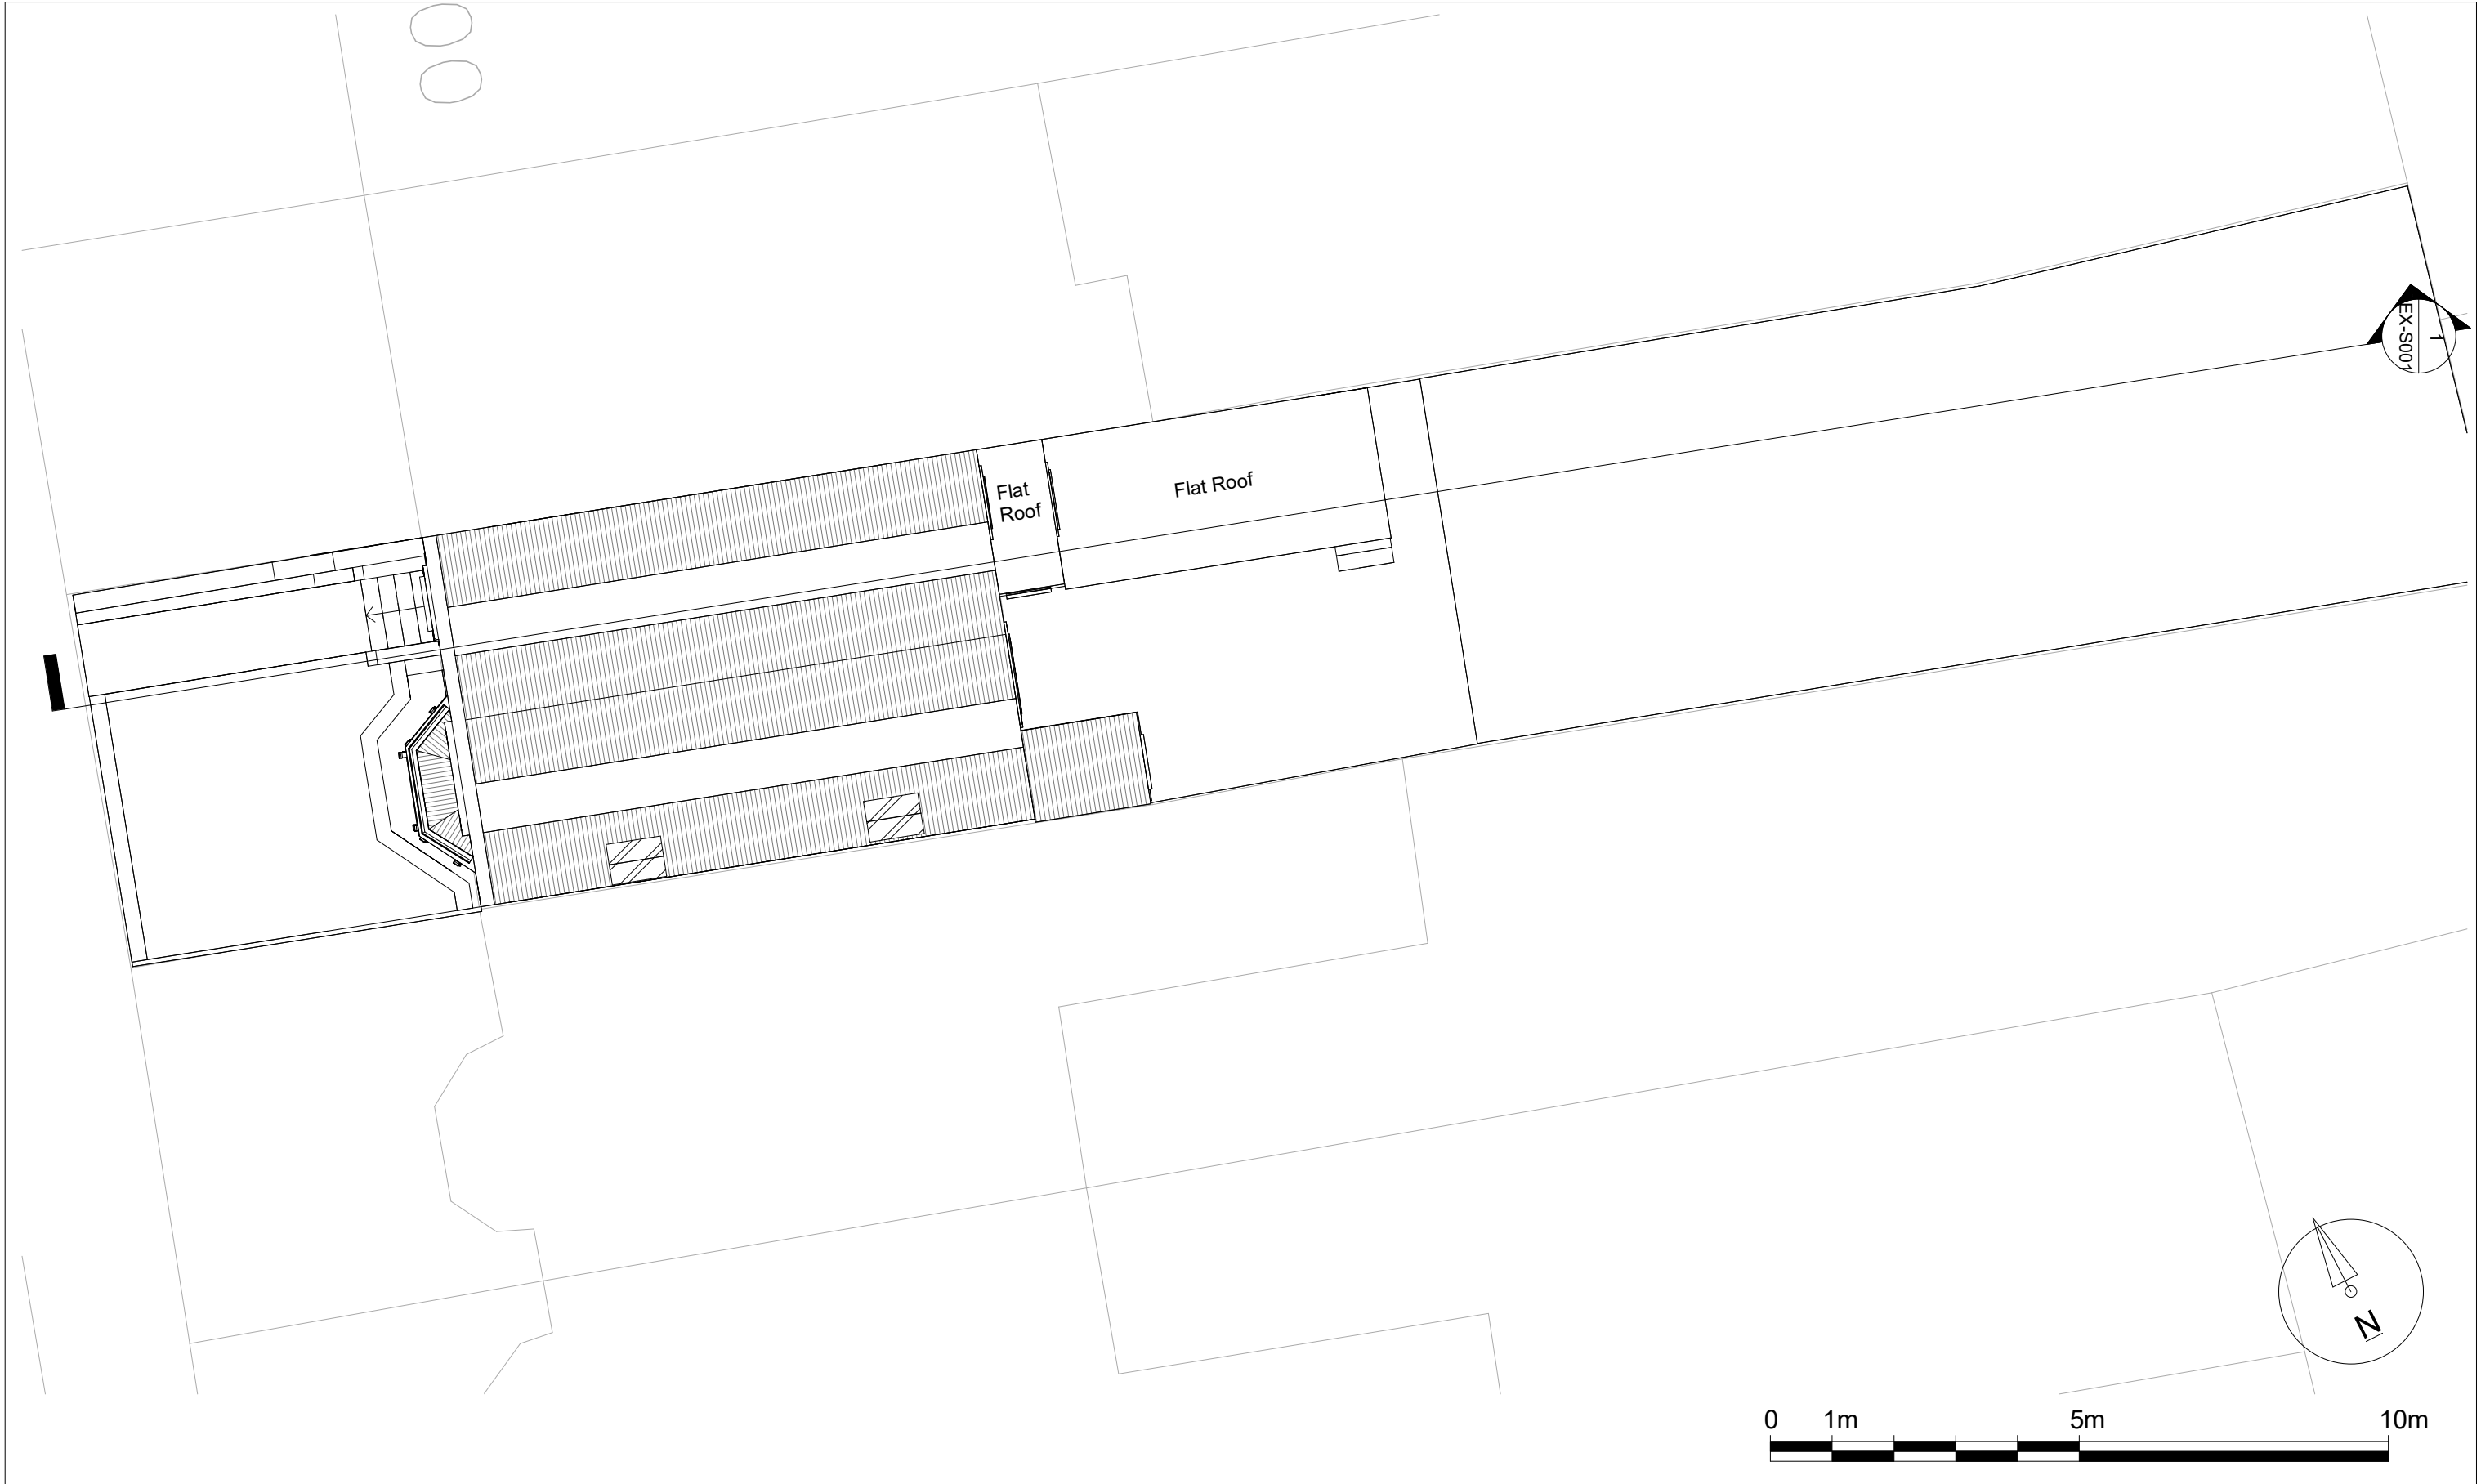

Notes.
Contractors must verify all dimensions at the site before comencing any work.
No construction work before Building Control approval and structural engineer confirmation.
Any discrepancies to be reported to Gridline.
All drawings are to be read in conjunction with all relevant drawings and specifications.

Project No.S				
REV	DATE	DESCRIPTION	BY	CH

PROJECT TITLE	
196 High Road, Haringey, N15 4NP	
DATE	Project No.
November 2025	10754

DRAWING TITLE		
Existing Ridge Level		
DRAWING No.	SCALE @ A3	Drawn by:
EX-P005	1 : 100	AS



PLANNING SERVICES
Unit 9b, The High Cross Centre,
Fountainy Rd,
N15 4BE
TEL: 020 8802 3480
www.samplanning.co.uk



1 Front Elevation
1 : 100

2 Rear Elevation
1 : 100




Notes:
Contractors must verify all dimensions at the site before commencing any work.
No construction work before Building Control approval and structural engineer confirmation.
Any discrepancies to be reported to Gridline.
All drawings are to be read in conjunction with all relevant drawings and specifications.
The Drawings Are For Planning Purposes only

Project No.S				
REV	DATE	DESCRIPTION	BY	CH

PROJECT TITLE	
196 High Road, Haringey, N15 4NP	
DATE	Project No.
November 2025	10754

DRAWING TITLE		
Existing Front & Rear Elevations		
DRAWING No.	SCALE @ A3	Drawn by:
EX-E001	1 : 100	AS


PLANNING SERVICES
Unit 9b, The High Cross Centre,
Fountainy Rd,
N15 4BE
TEL: 020 8802 3480
www.samplanning.co.uk

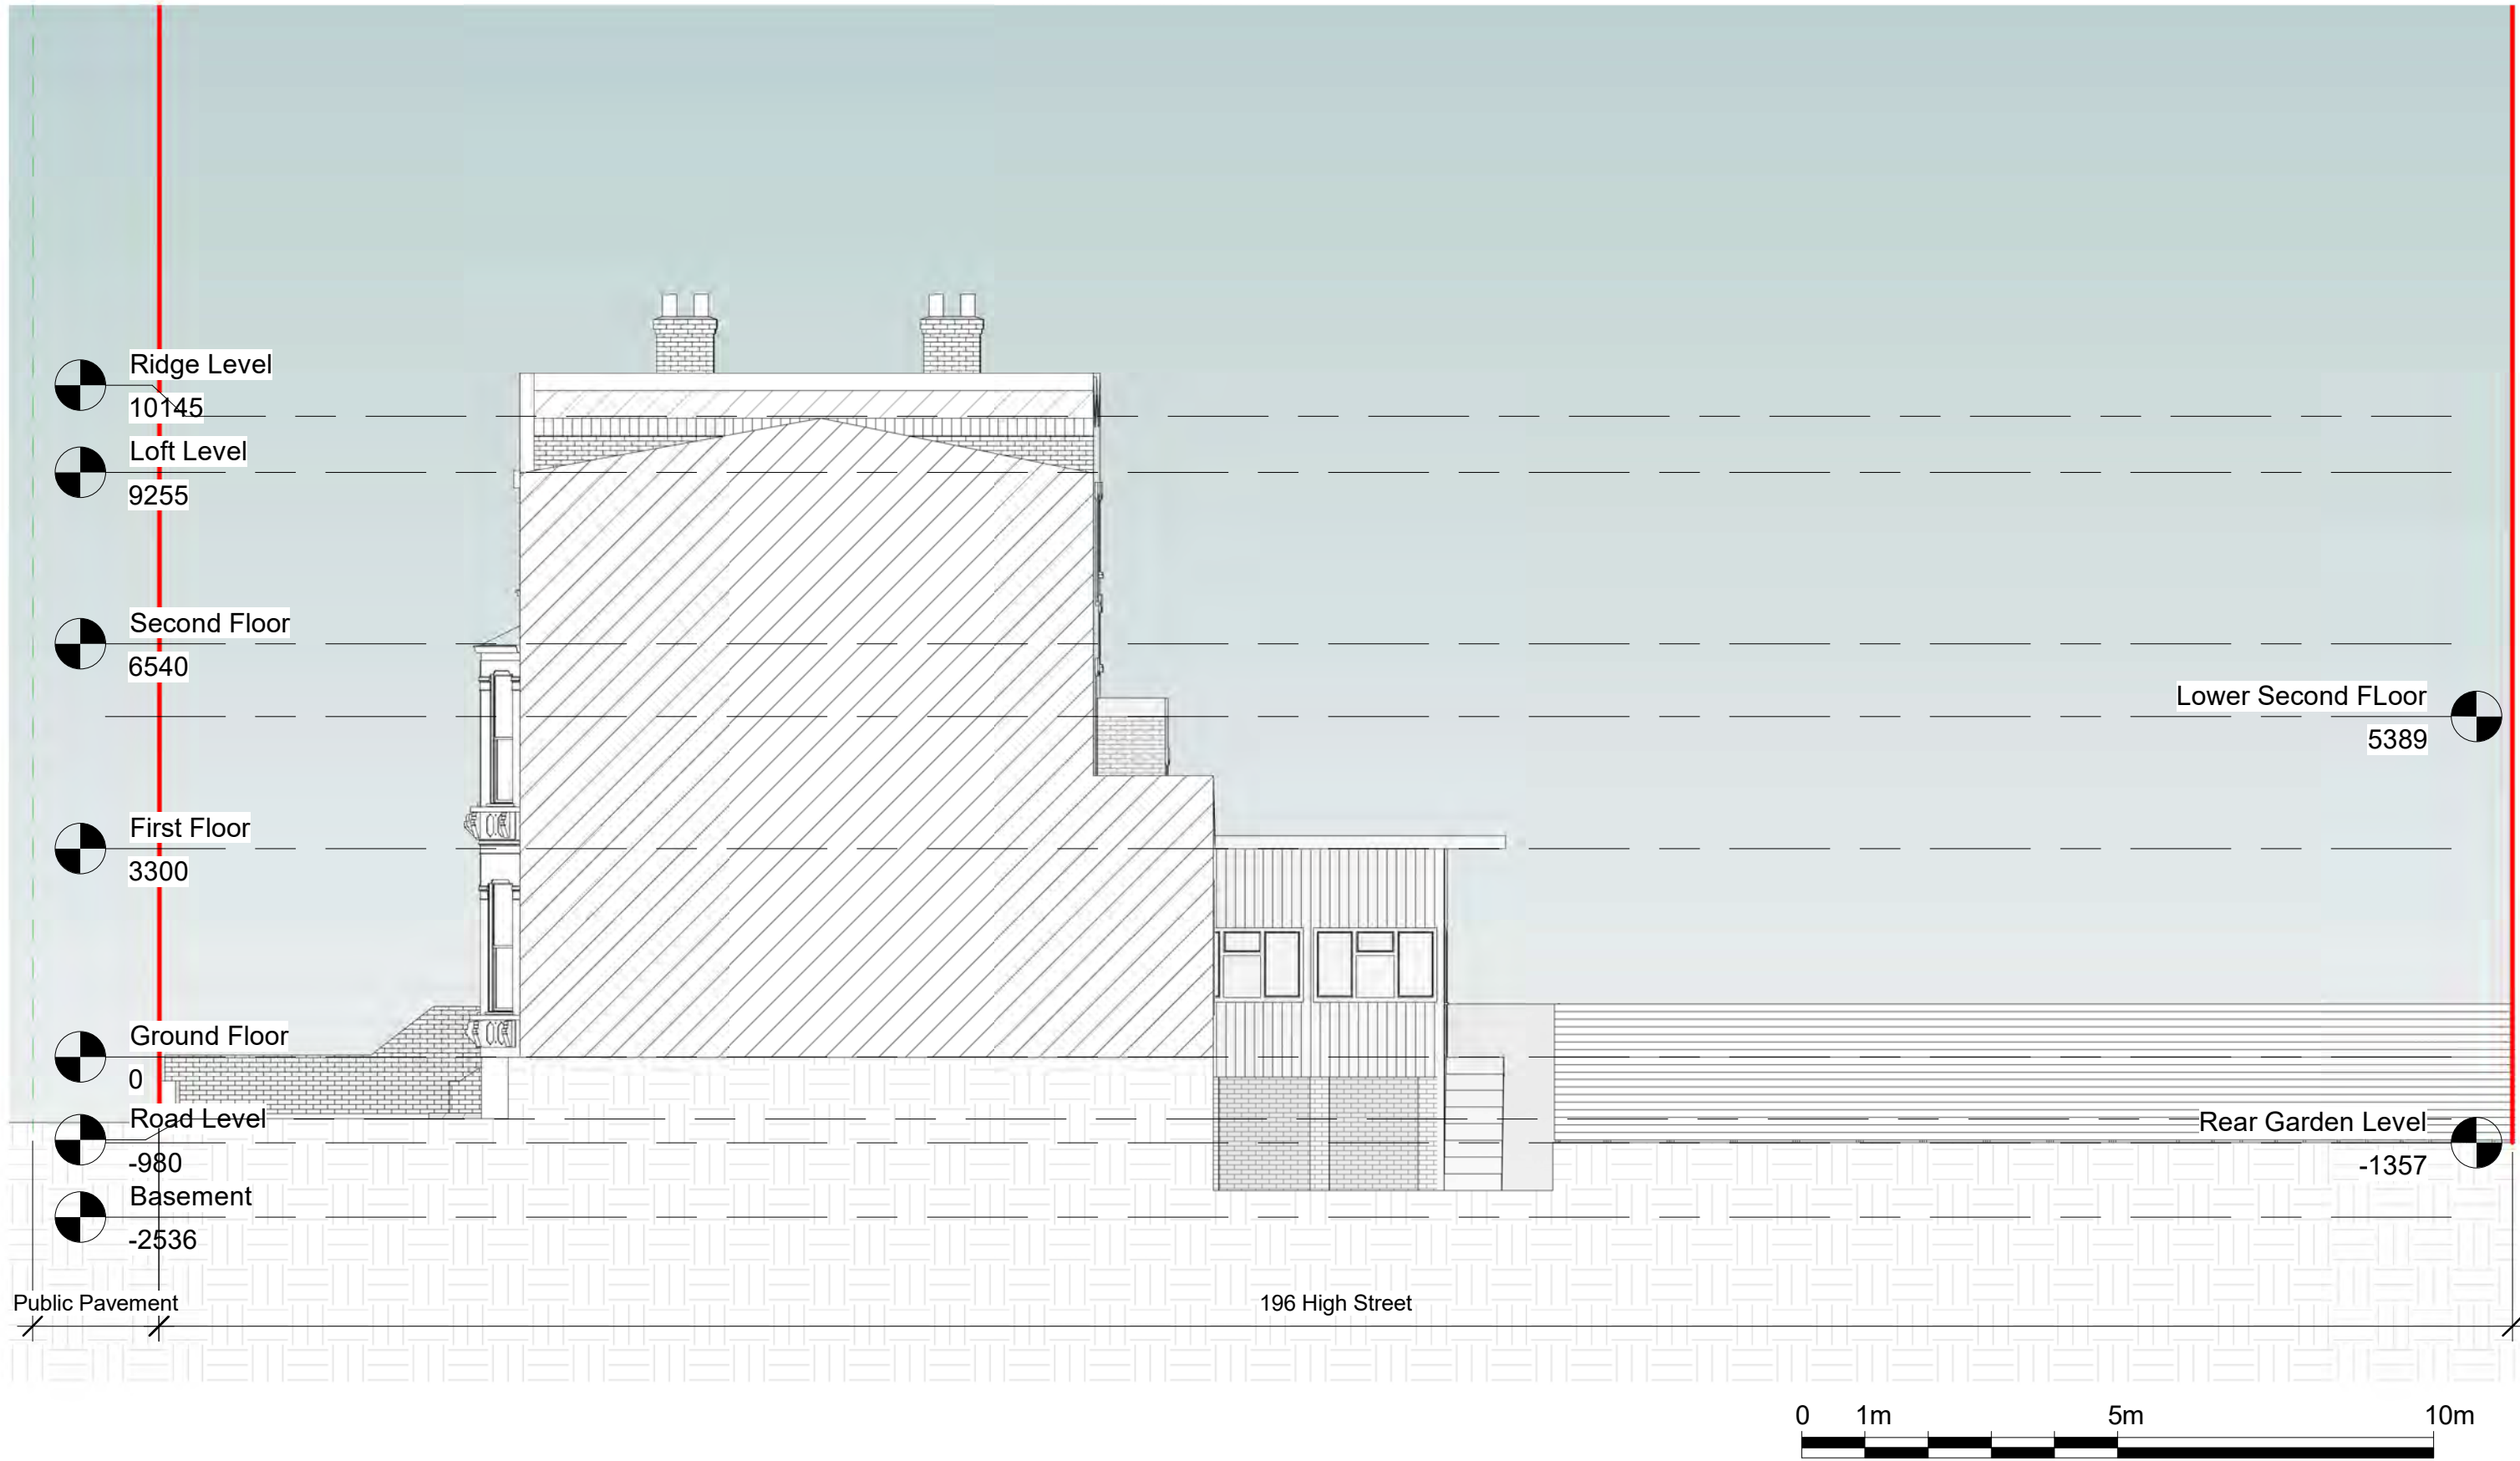

Notes:
Contractors must verify all dimensions at the site before commencing any work.
No construction work before Building Control approval and structural engineer confirmation.
Any discrepancies to be reported to Gridline.
All drawings are to be read in conjunction with all relevant drawings and specifications.
The Drawings Are For Planning Purposes only


Project No.S				
REV	DATE	DESCRIPTION	BY	CH

PROJECT TITLE	
196 High Road, Haringey, N15 4NP	
DATE	Project No.
November 2025	10754

DRAWING TITLE		
Existing Side Elevation 1		
DRAWING No.	SCALE @ A3	Drawn by:
EX-E002	1 : 100	AS



PLANNING SERVICES
Unit 9b, The High Cross Centre,
Fountainy Rd,
N15 4BE
TEL: 020 8802 3480
www.samplanning.co.uk

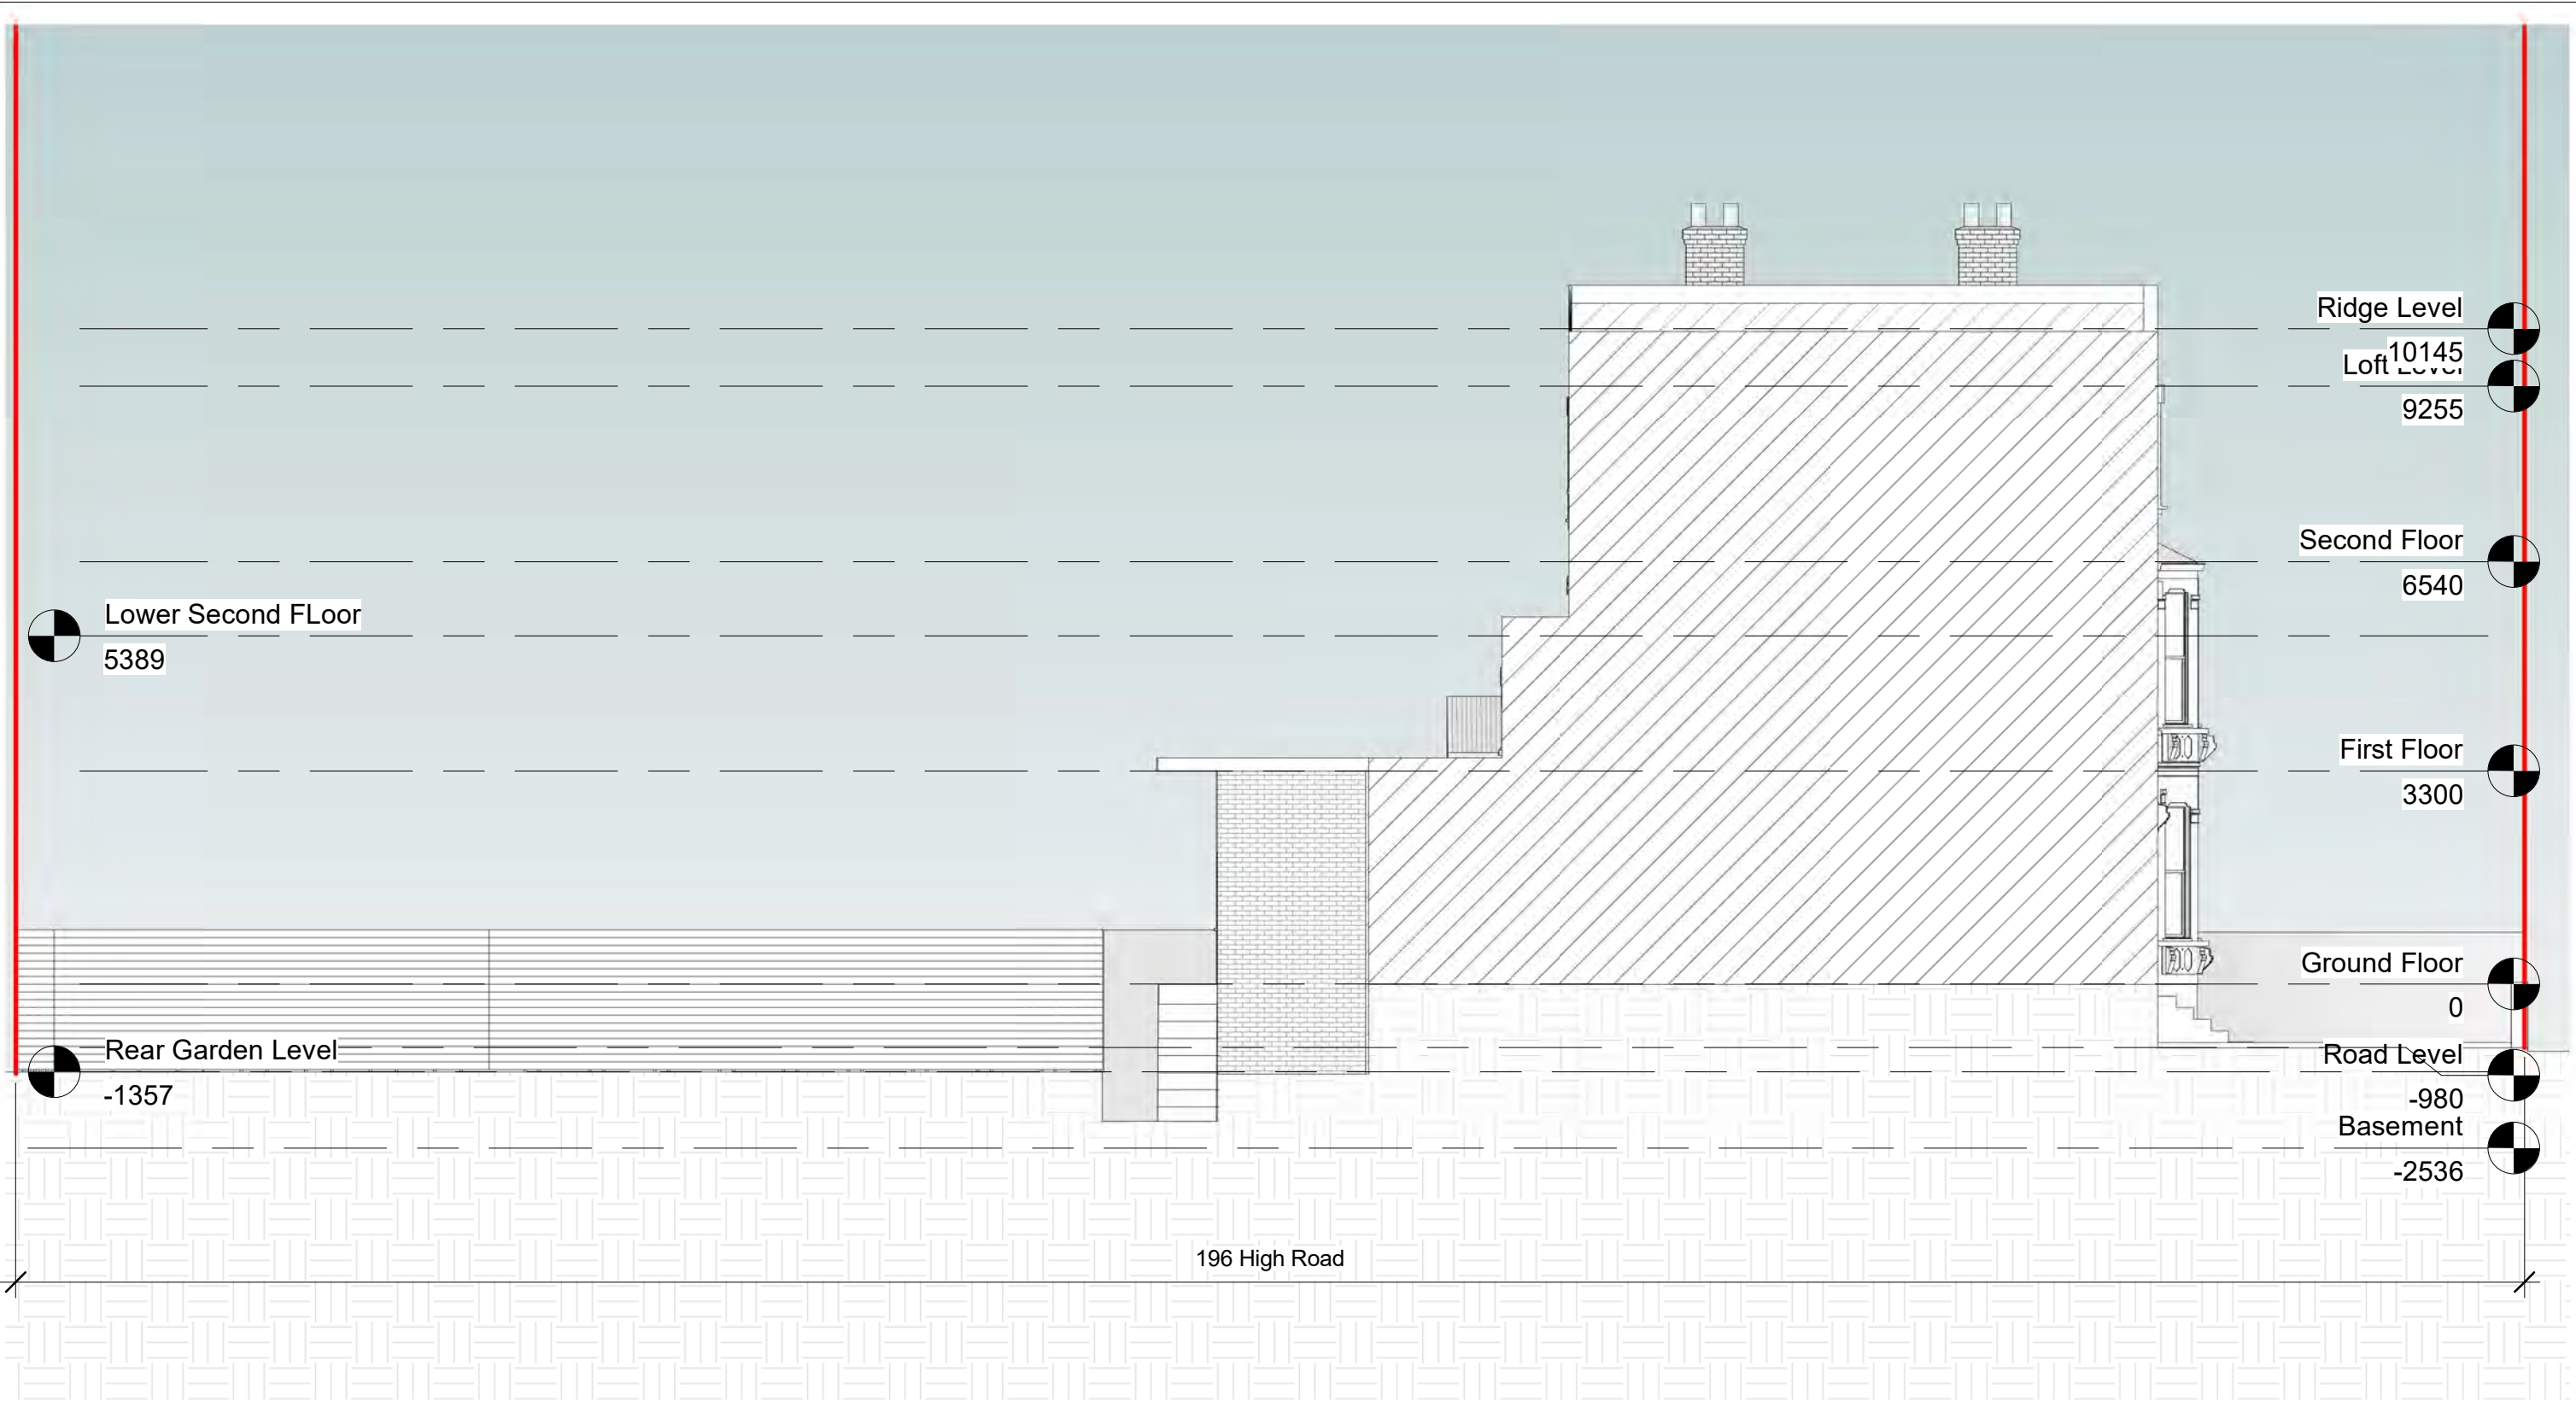

Notes:
Contractors must verify all dimensions at the site before commencing any work.
No construction work before Building Control approval and structural engineer confirmation.
Any discrepancies to be reported to Gridline.
All drawings are to be read in conjunction with all relevant drawings and specifications.
The Drawings Are For Planning Purposes only


Project No.S				
REV	DATE	DESCRIPTION	BY	CH

PROJECT TITLE	
196 High Road, Haringey, N15 4NP	
DATE	Project No.
November 2025	10754

DRAWING TITLE		
Existing Side Elevation 2		
DRAWING No.	SCALE @ A3	Drawn by:
EX-E003	1 : 100	AS



PLANNING SERVICES
Unit 9b, The High Cross Centre,
Fountainy Rd,
N15 4BE
TEL: 020 8802 3480
www.samplanning.co.uk

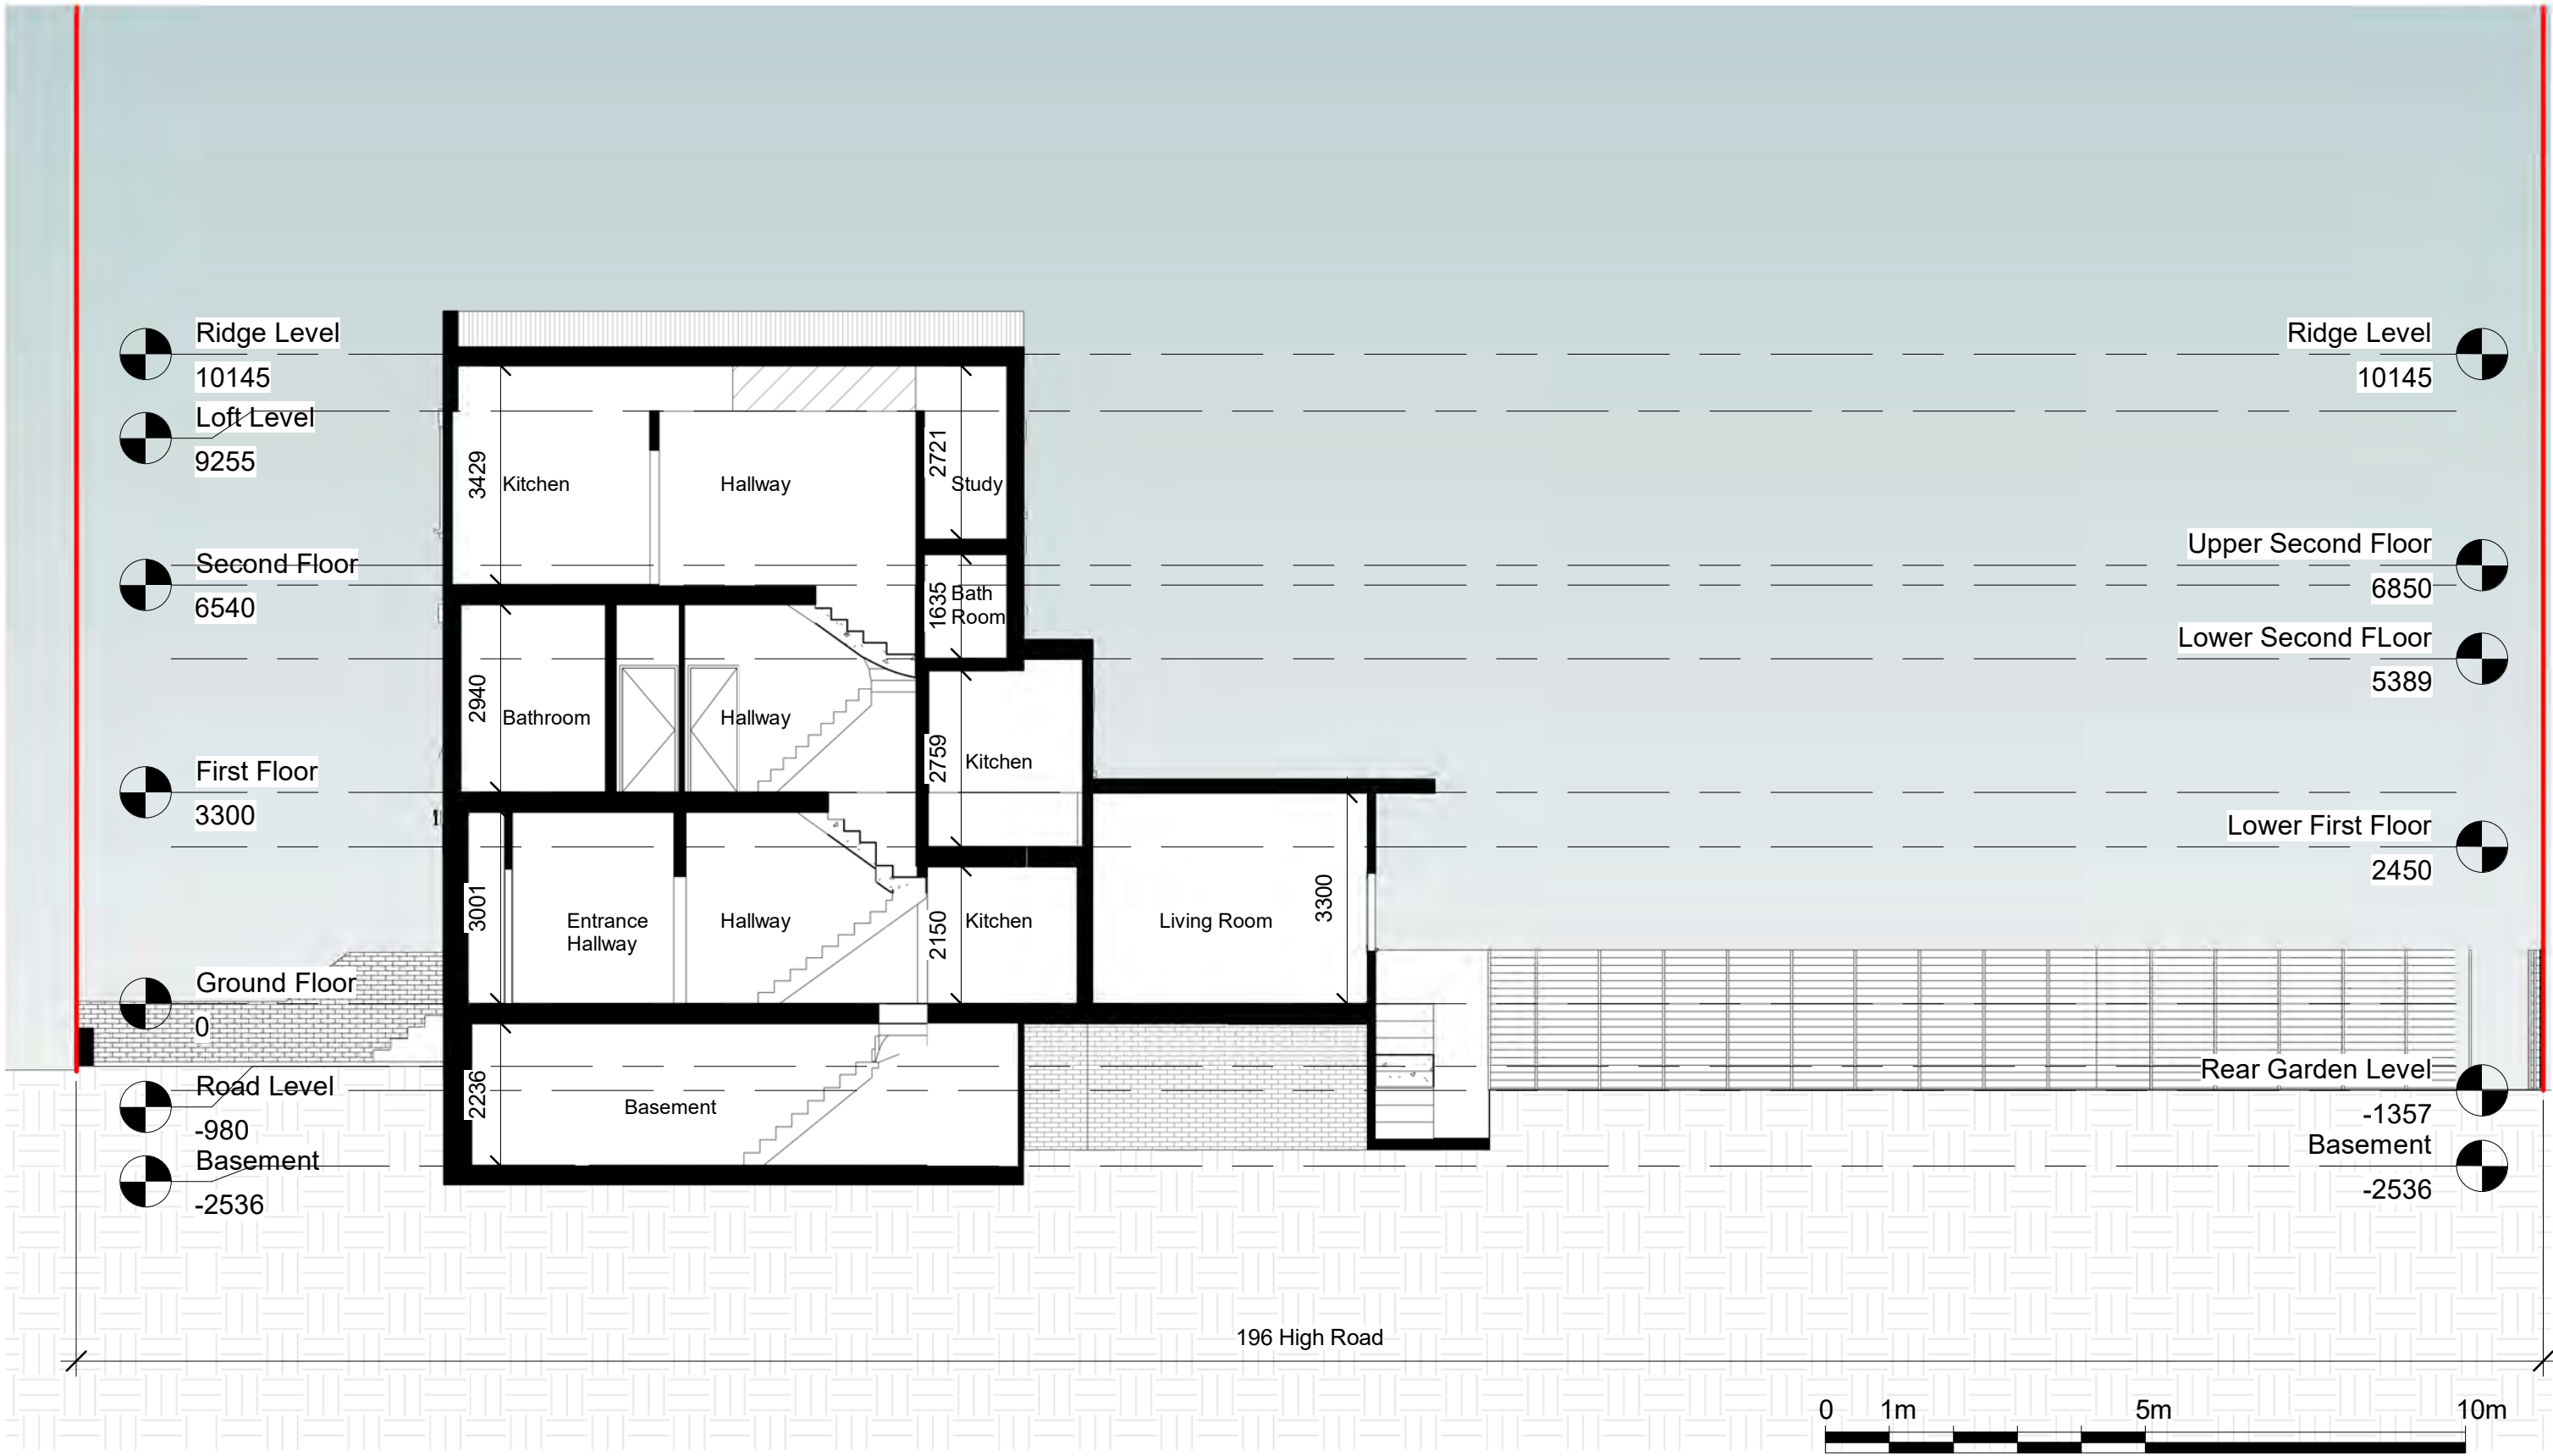

Notes:
Contractors must verify all dimensions at the site before commencing any work.
No construction work before Building Control approval and structural engineer confirmation.
Any discrepancies to be reported to Gridline.
All drawings are to be read in conjunction with all relevant drawings and specifications.
The Drawings Are For Planning Purposes only



Project No.S				
REV	DATE	DESCRIPTION	BY	CH

PROJECT TITLE	
196 High Road, Haringey, N15 4NP	
DATE	Project No.
November 2025	10754

DRAWING TITLE		
Existing Section AA		
DRAWING No.	SCALE @ A3	Drawn by:
EX-S001	1 : 100	AS



PLANNING SERVICES
Unit 9b, The High Cross Centre,
Fountainy Rd,
N15 4BE
TEL: 020 8802 3480
www.samplanning.co.uk

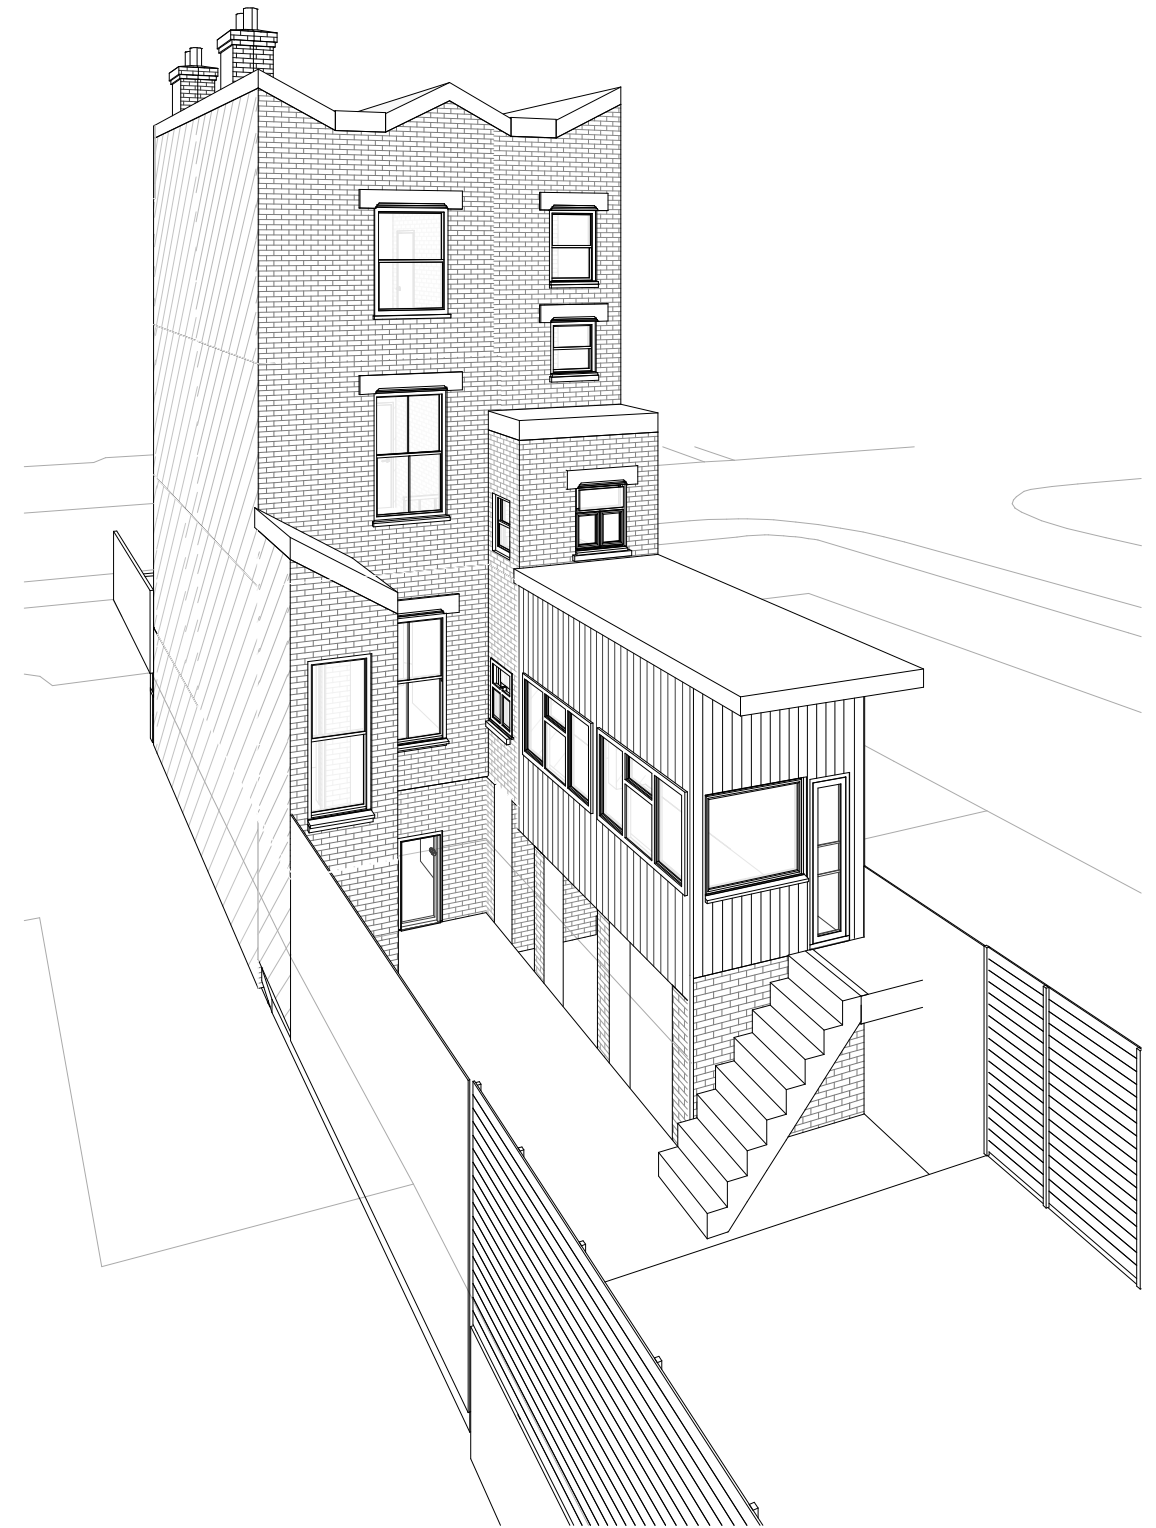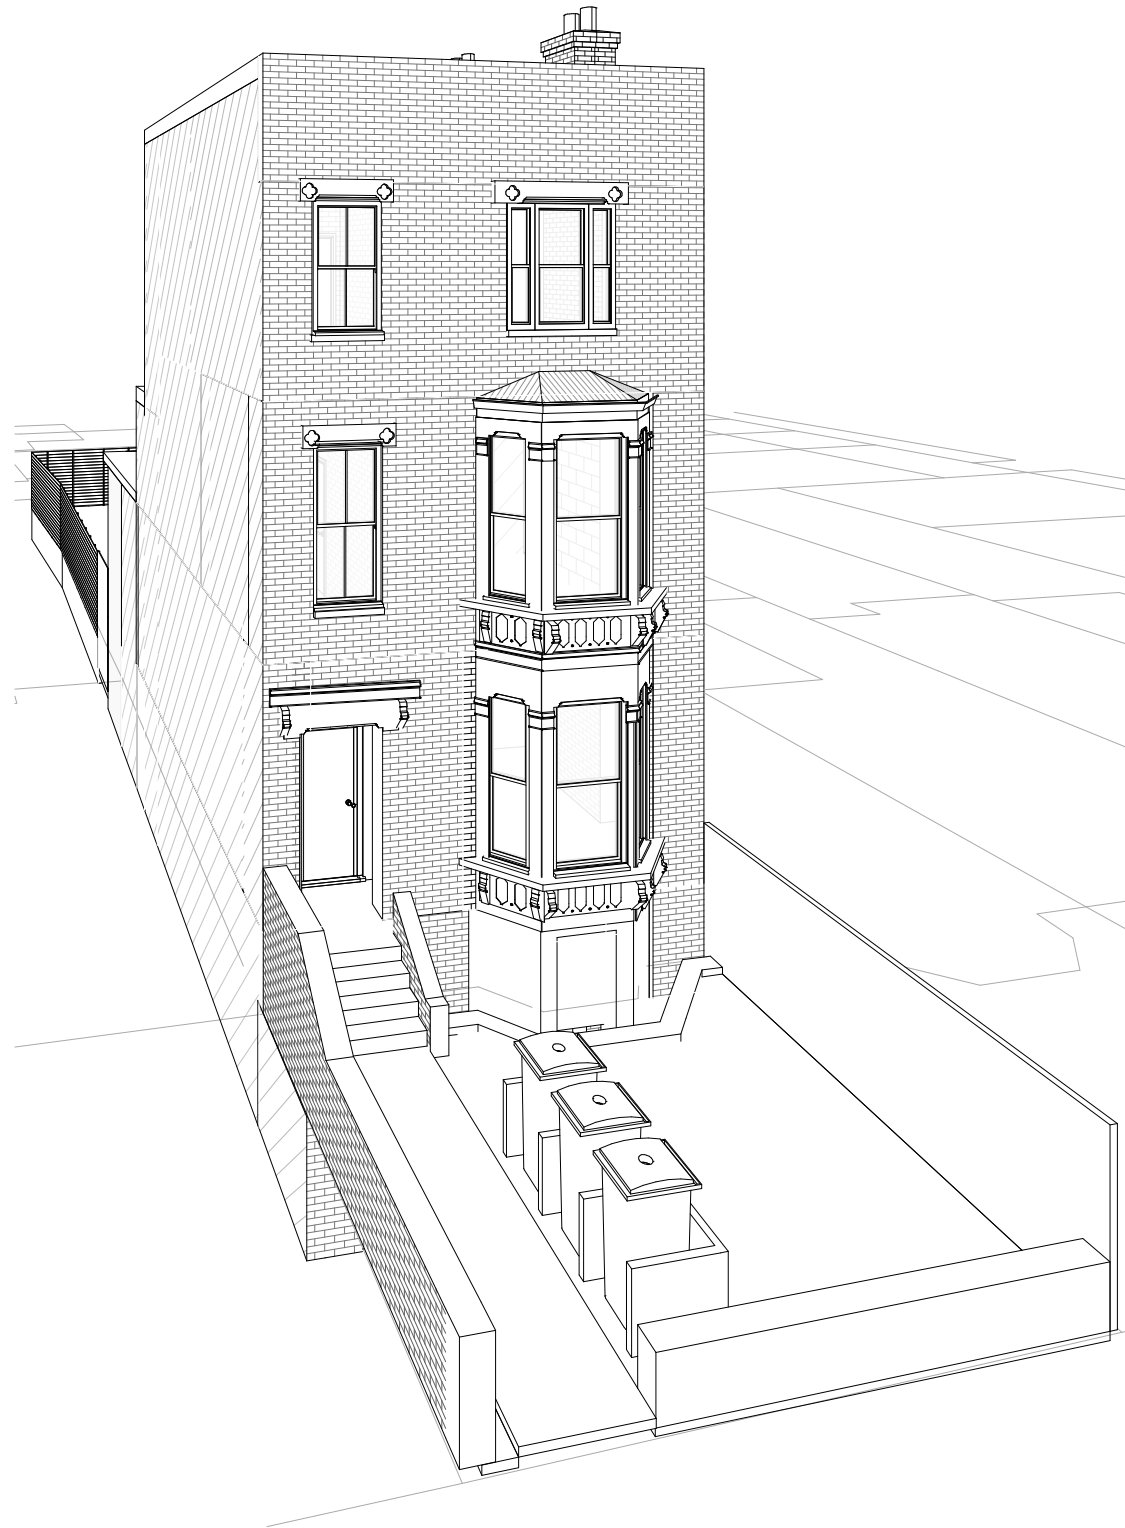

1 Front Perspective

2 Rear Perspective

Notes.
Contractors must verify all dimensions at the site before comencing any work.
No construction work before Building Control approval and structural engineer confirmation.
Any discrepancies to be reported to Gridline.
All drawings are to be read in conjunction with all relevant drawings and specifications.

Project No.S				
REV	DATE	DESCRIPTION	BY	CH

PROJECT TITLE	
196 High Road, Haringey, N15 4NP	
DATE	Project No.
November 2025	10754

DRAWING TITLE			
Existing Perspective Views			
DRAWING No.	SCALE @ A3	Drawn by:	
EX-PE001		AS	


 PLANNING SERVICES
 Unit 9b, The High Cross Centre,
 Fountayne Rd,
 N15 4BE
 TEL: 020 8802 3480
www.samplanning.co.uk