

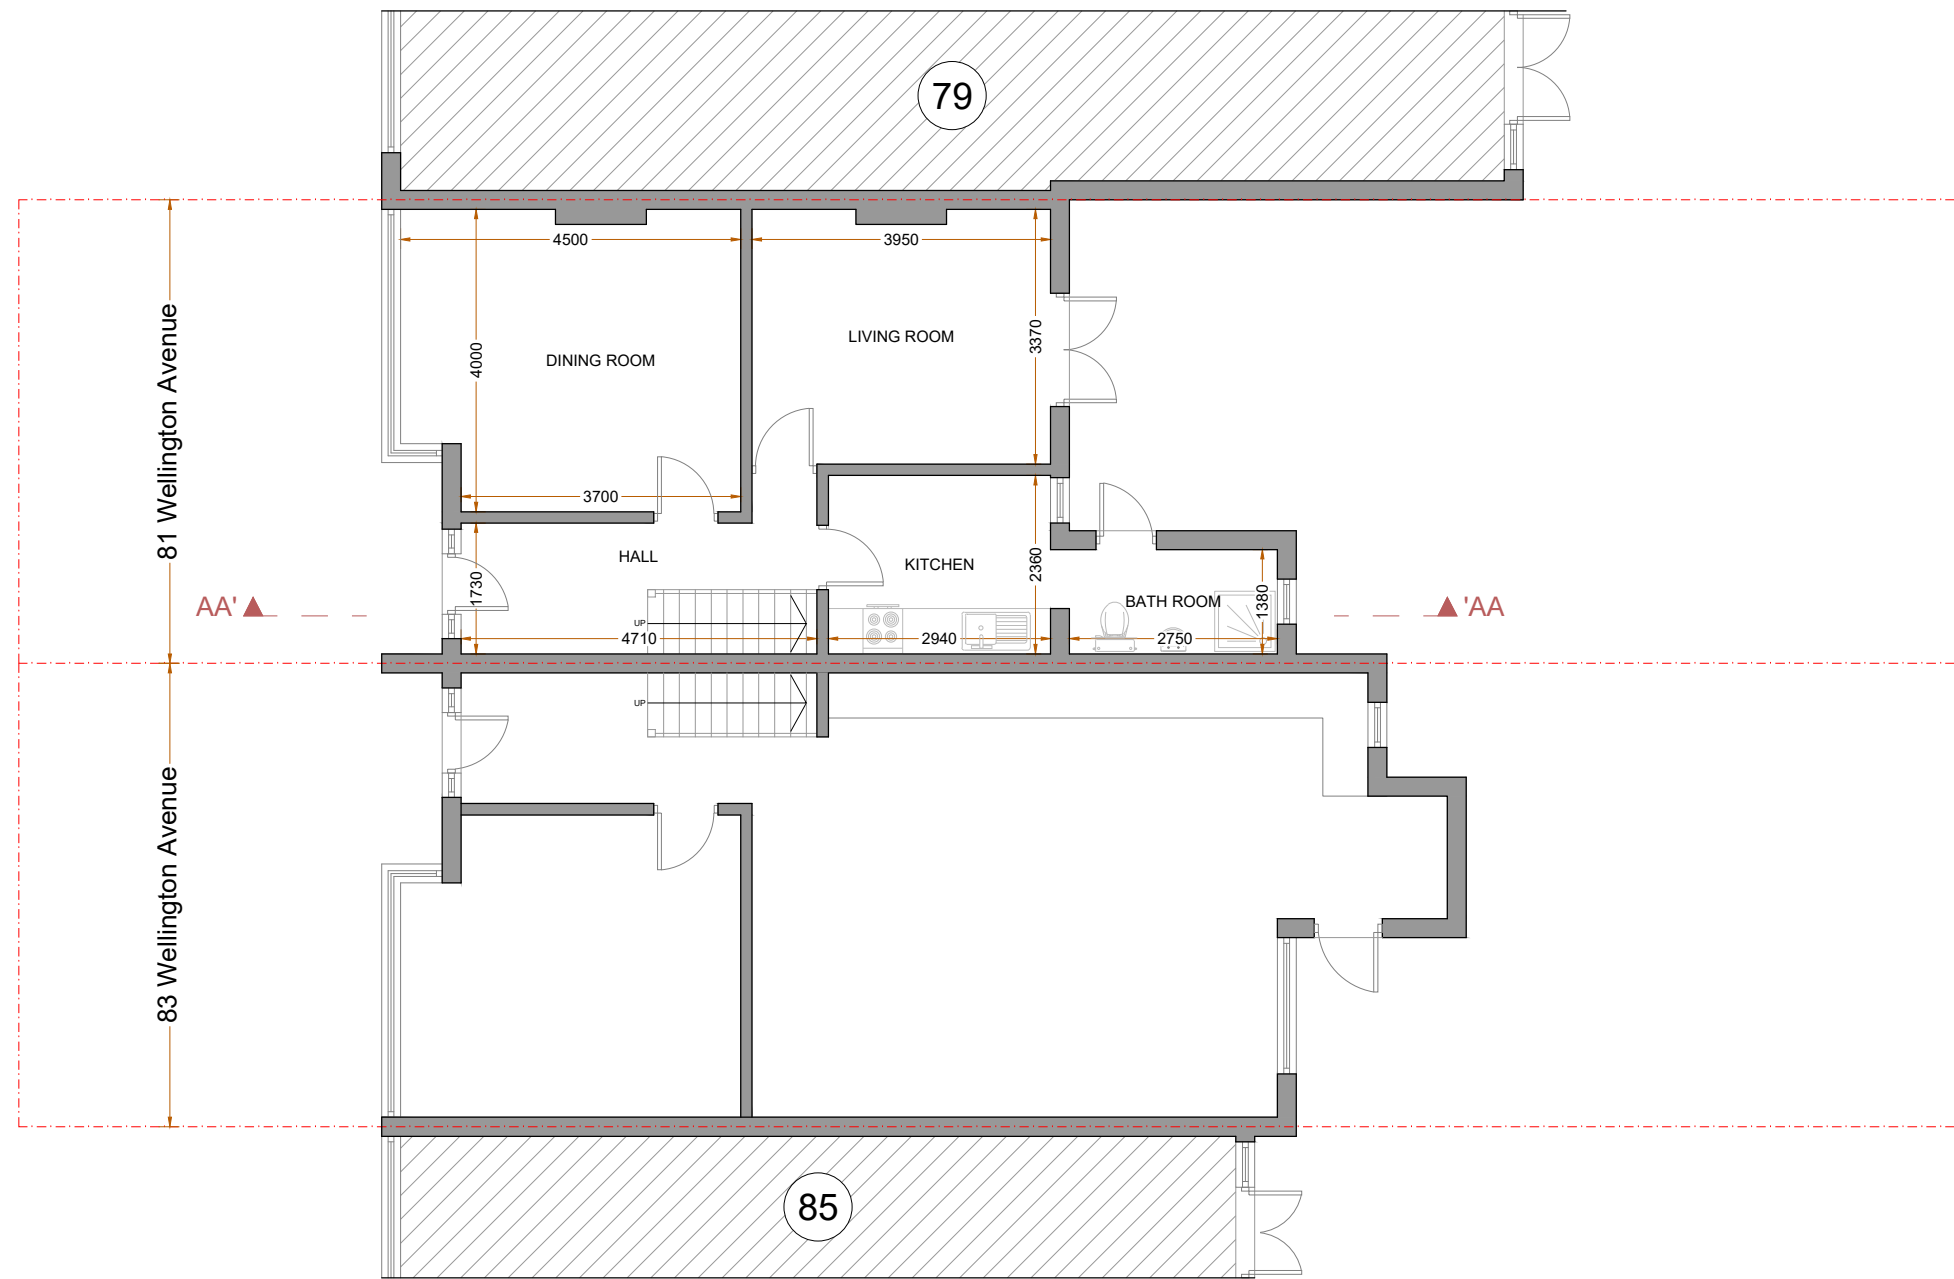


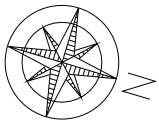

EXISTING
GROUND FLOOR PLAN

83 Wellington has not been surveyed internally

A	DA ISSUE	01.10.25	GK
	AMENDMENT		BY

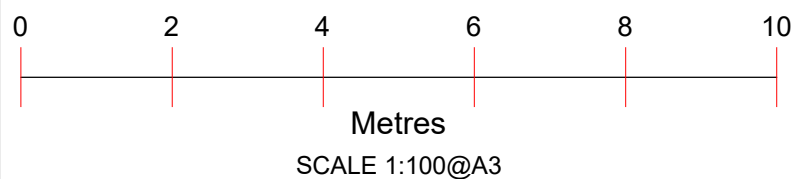

Project :
Proposed Rear Extension



Date : 01/10/25

Sheet Title :
Existing Floor Plans

Sheet no : 01

Address :
81 - 83 Wellington Avenue
LONDON
N15 6AX


Applicant :

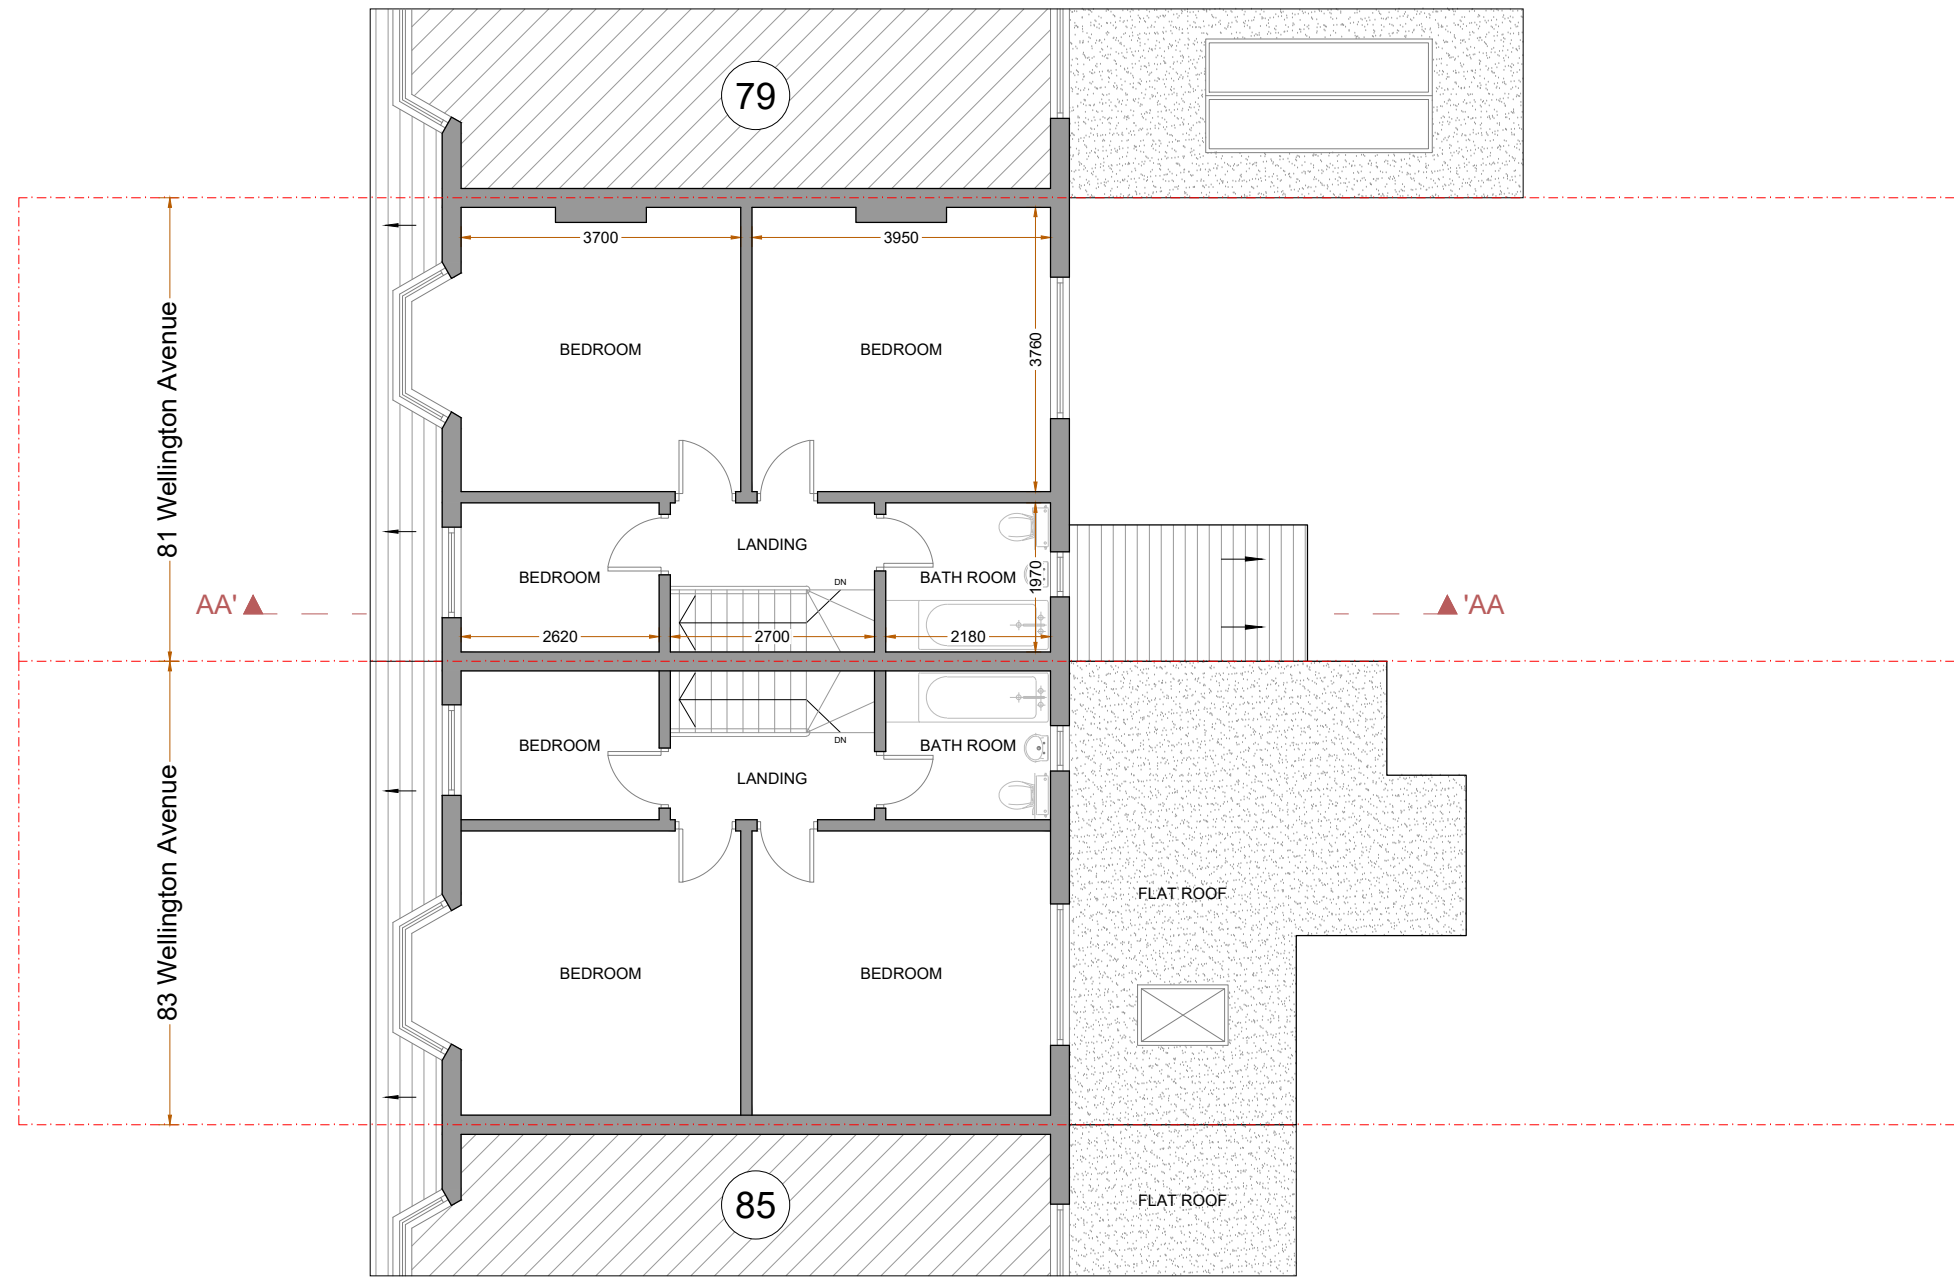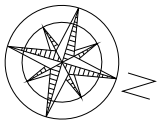

EXISTING
FIRST FLOOR PLAN

83 Wellington has not been surveyed internally

A	DA ISSUE	01.10.25	GK
	AMENDMENT		BY

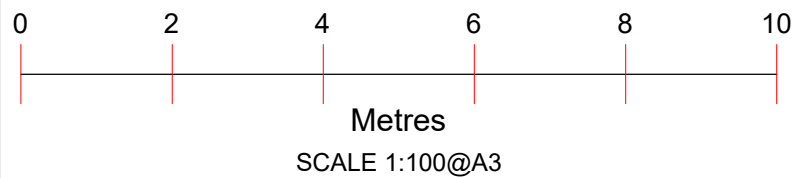

Project :
Proposed Rear Extension



Date : 01/10/25

Sheet Title :
Existing Floor Plans

Sheet no : 02

Address :
81 - 83 Wellington Avenue
LONDON
N15 6AX


Applicant :

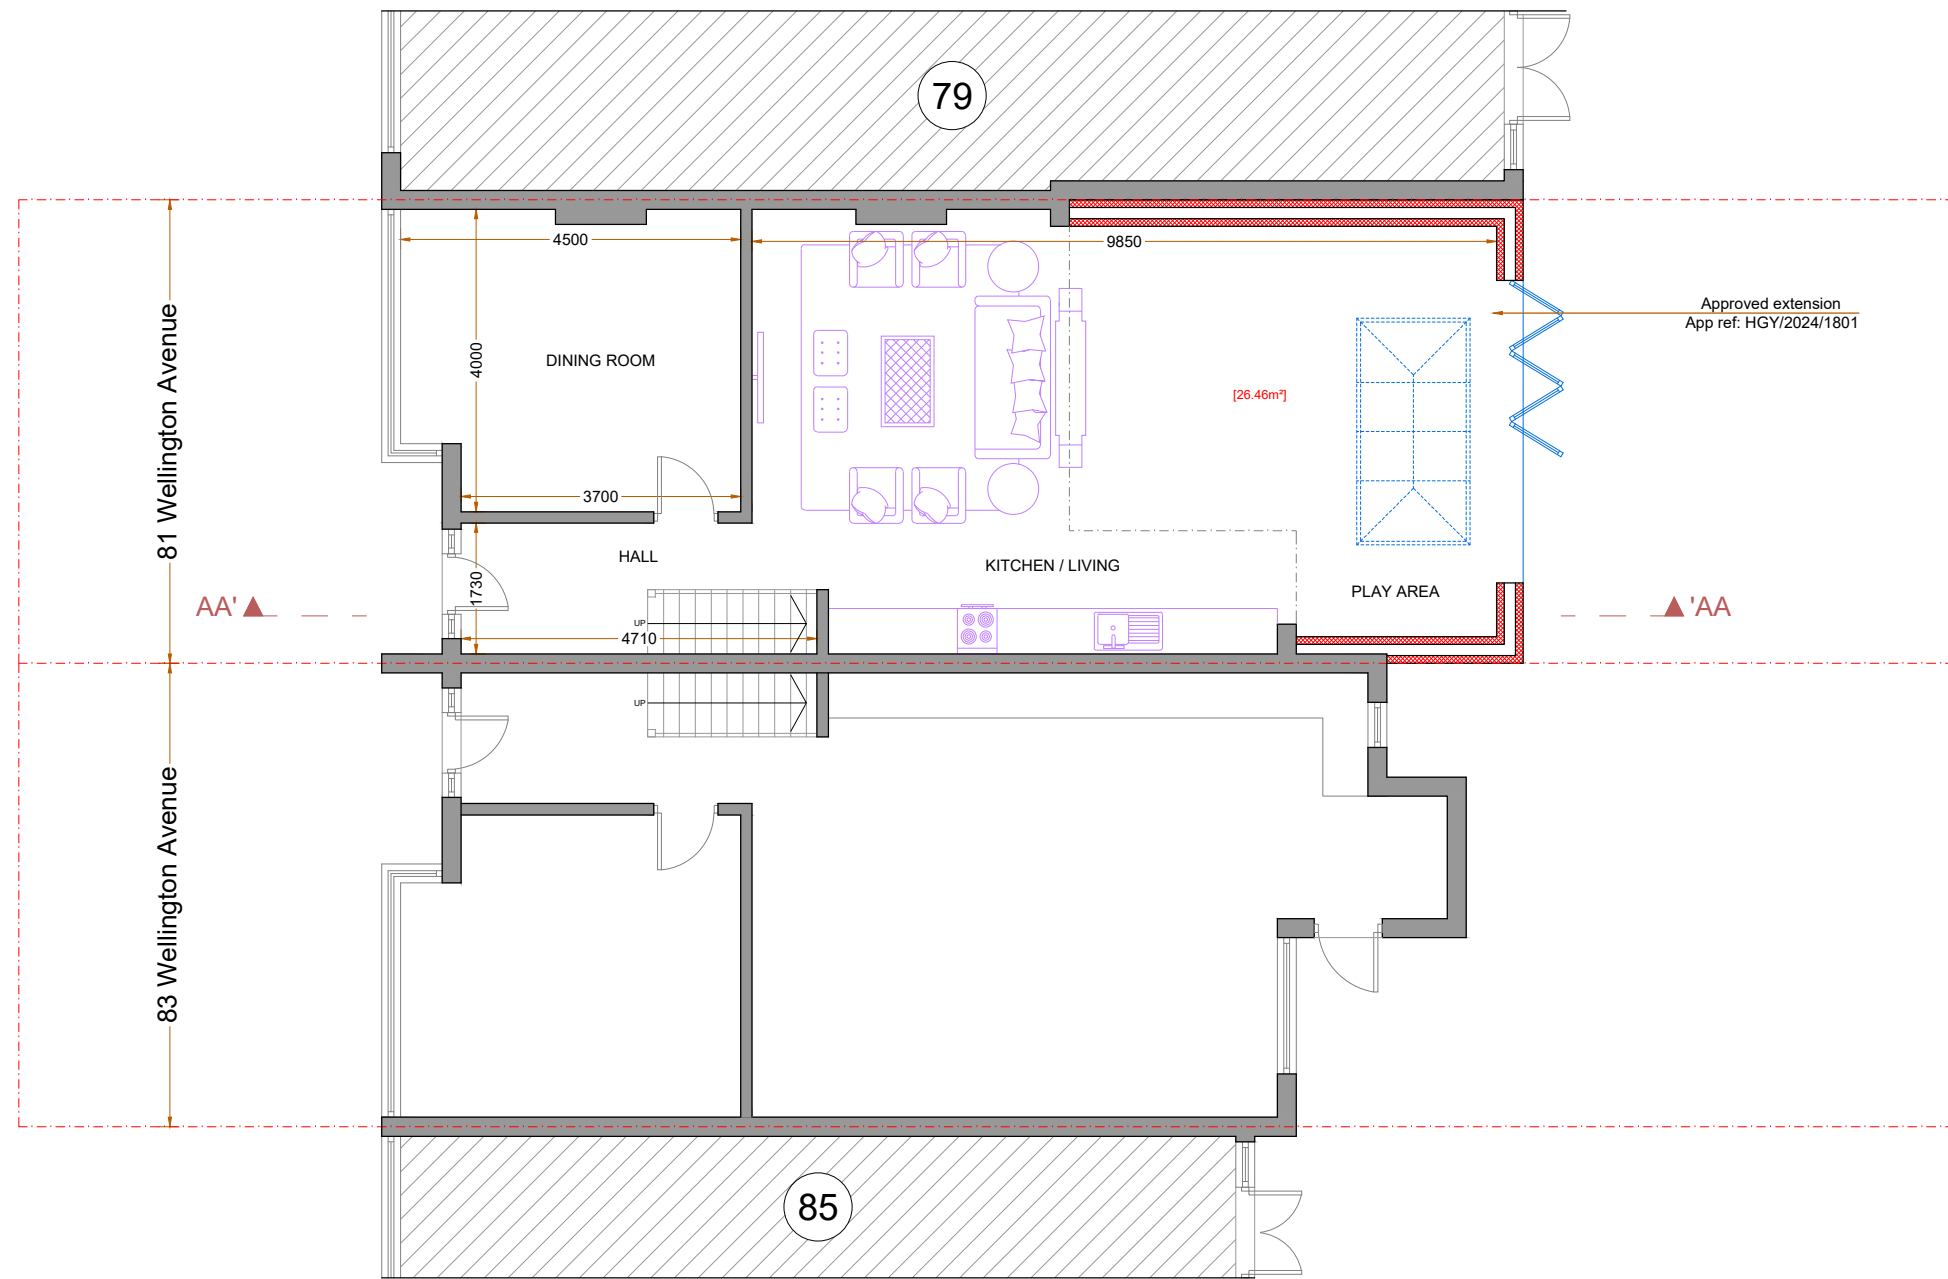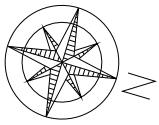

PROPOSED
GROUND FLOOR PLAN

83 Wellington has not been surveyed internally

A	DA ISSUE	01.10.25	GK
	AMENDMENT		BY

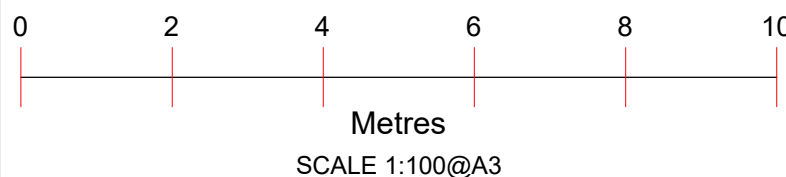

Project :
Proposed Rear Extension



Date : 01/10/25

Sheet Title :
Proposed Floor Plans

Sheet no : 03

Address :
81 - 83 Wellington Avenue
LONDON
N15 6AX


Applicant :

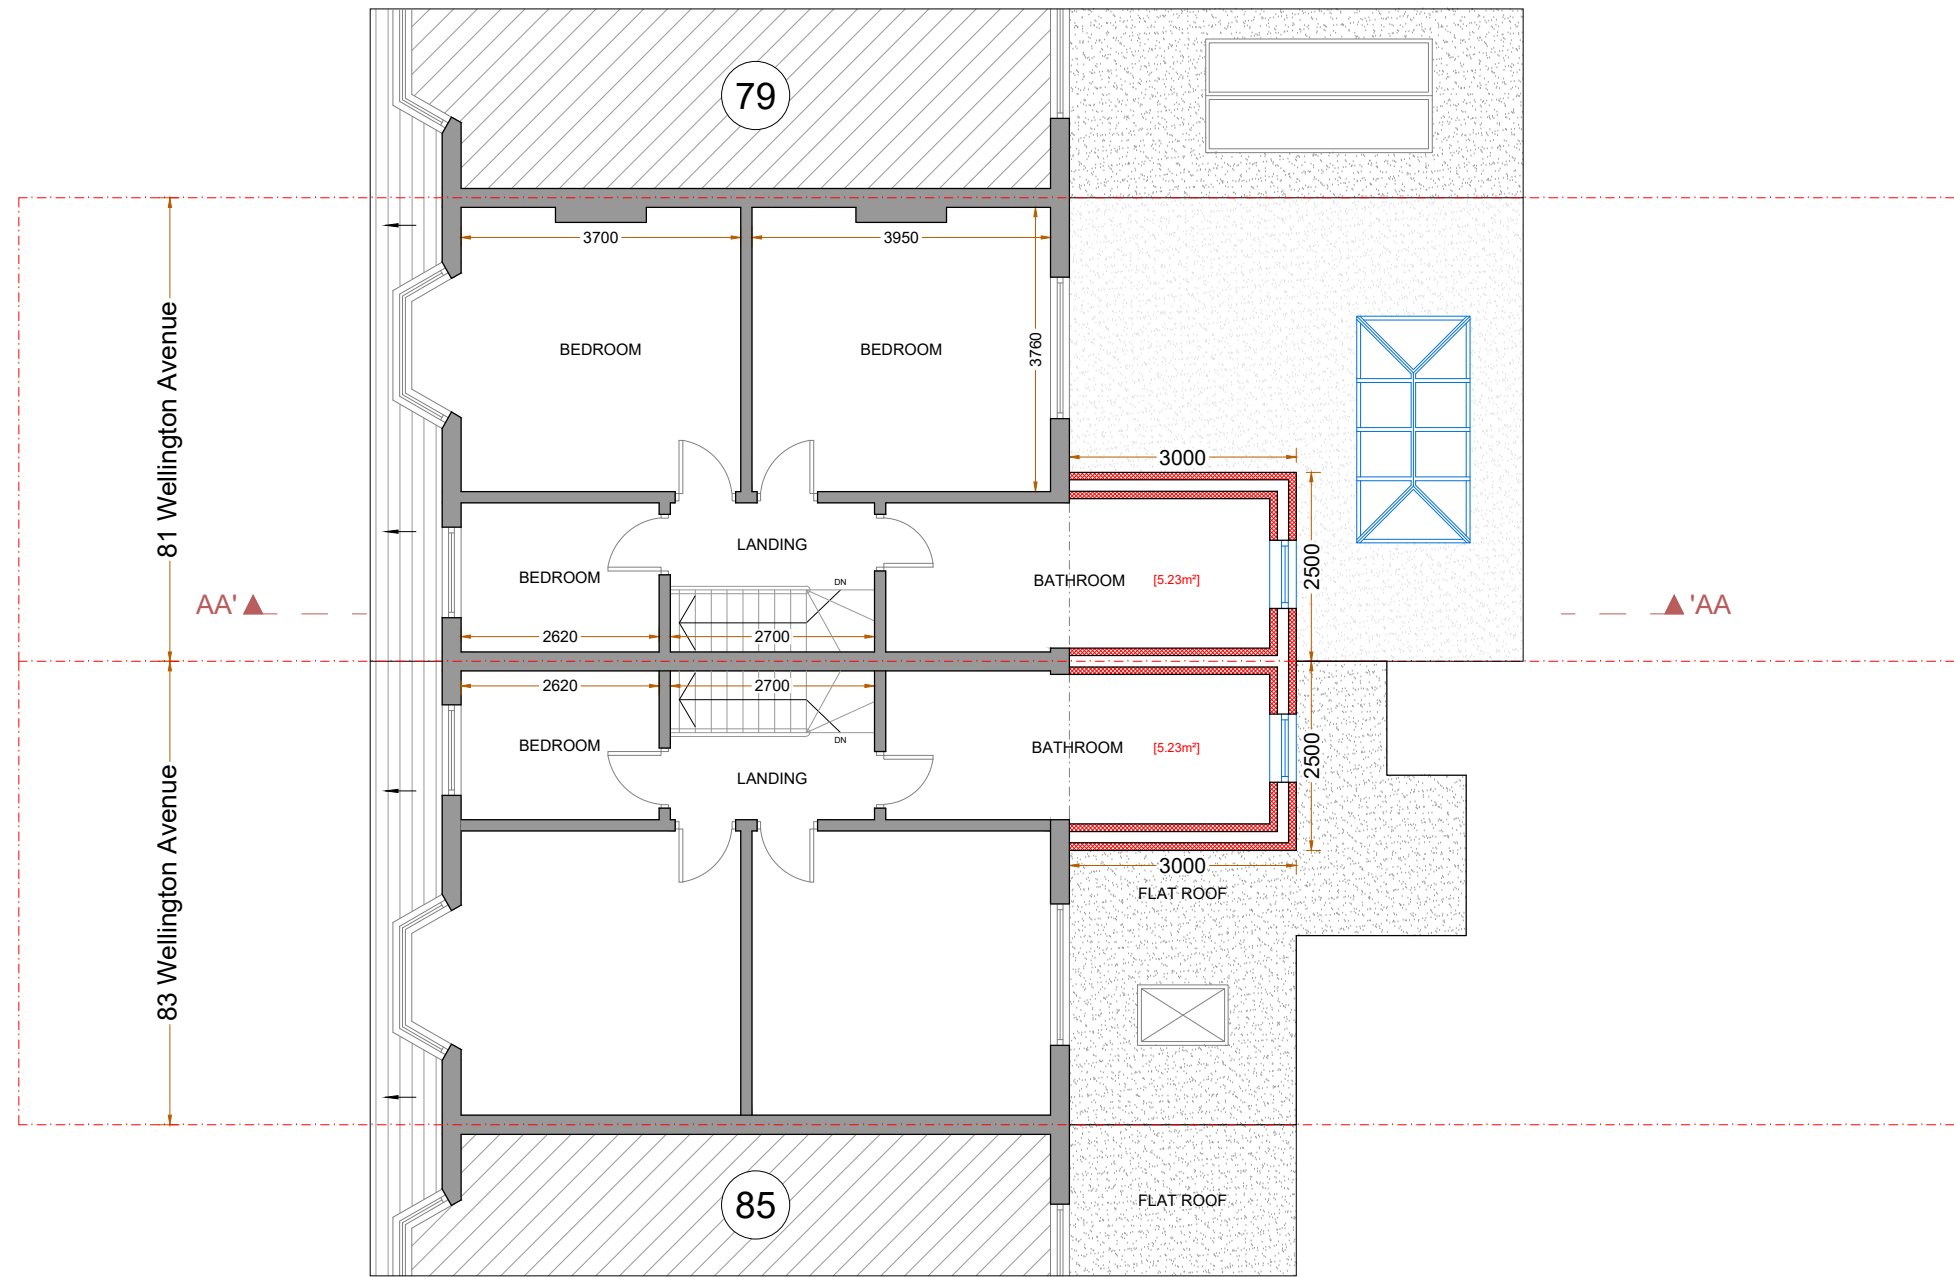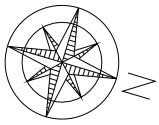

PROPOSED
FIRST FLOOR PLAN

83 Wellington has not been surveyed internally

A DA ISSUE 01.10.25 GK
AMENDMENT BY

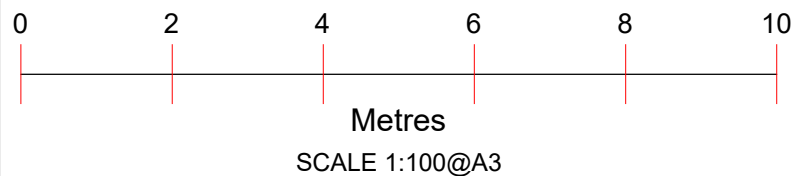

Project :
Proposed Rear Extension



Date : 01/10/25

Sheet Title :
Proposed Floor Plans

Sheet no : 04

Address :
81 - 83 Wellington Avenue
LONDON
N15 6AX


Applicant :

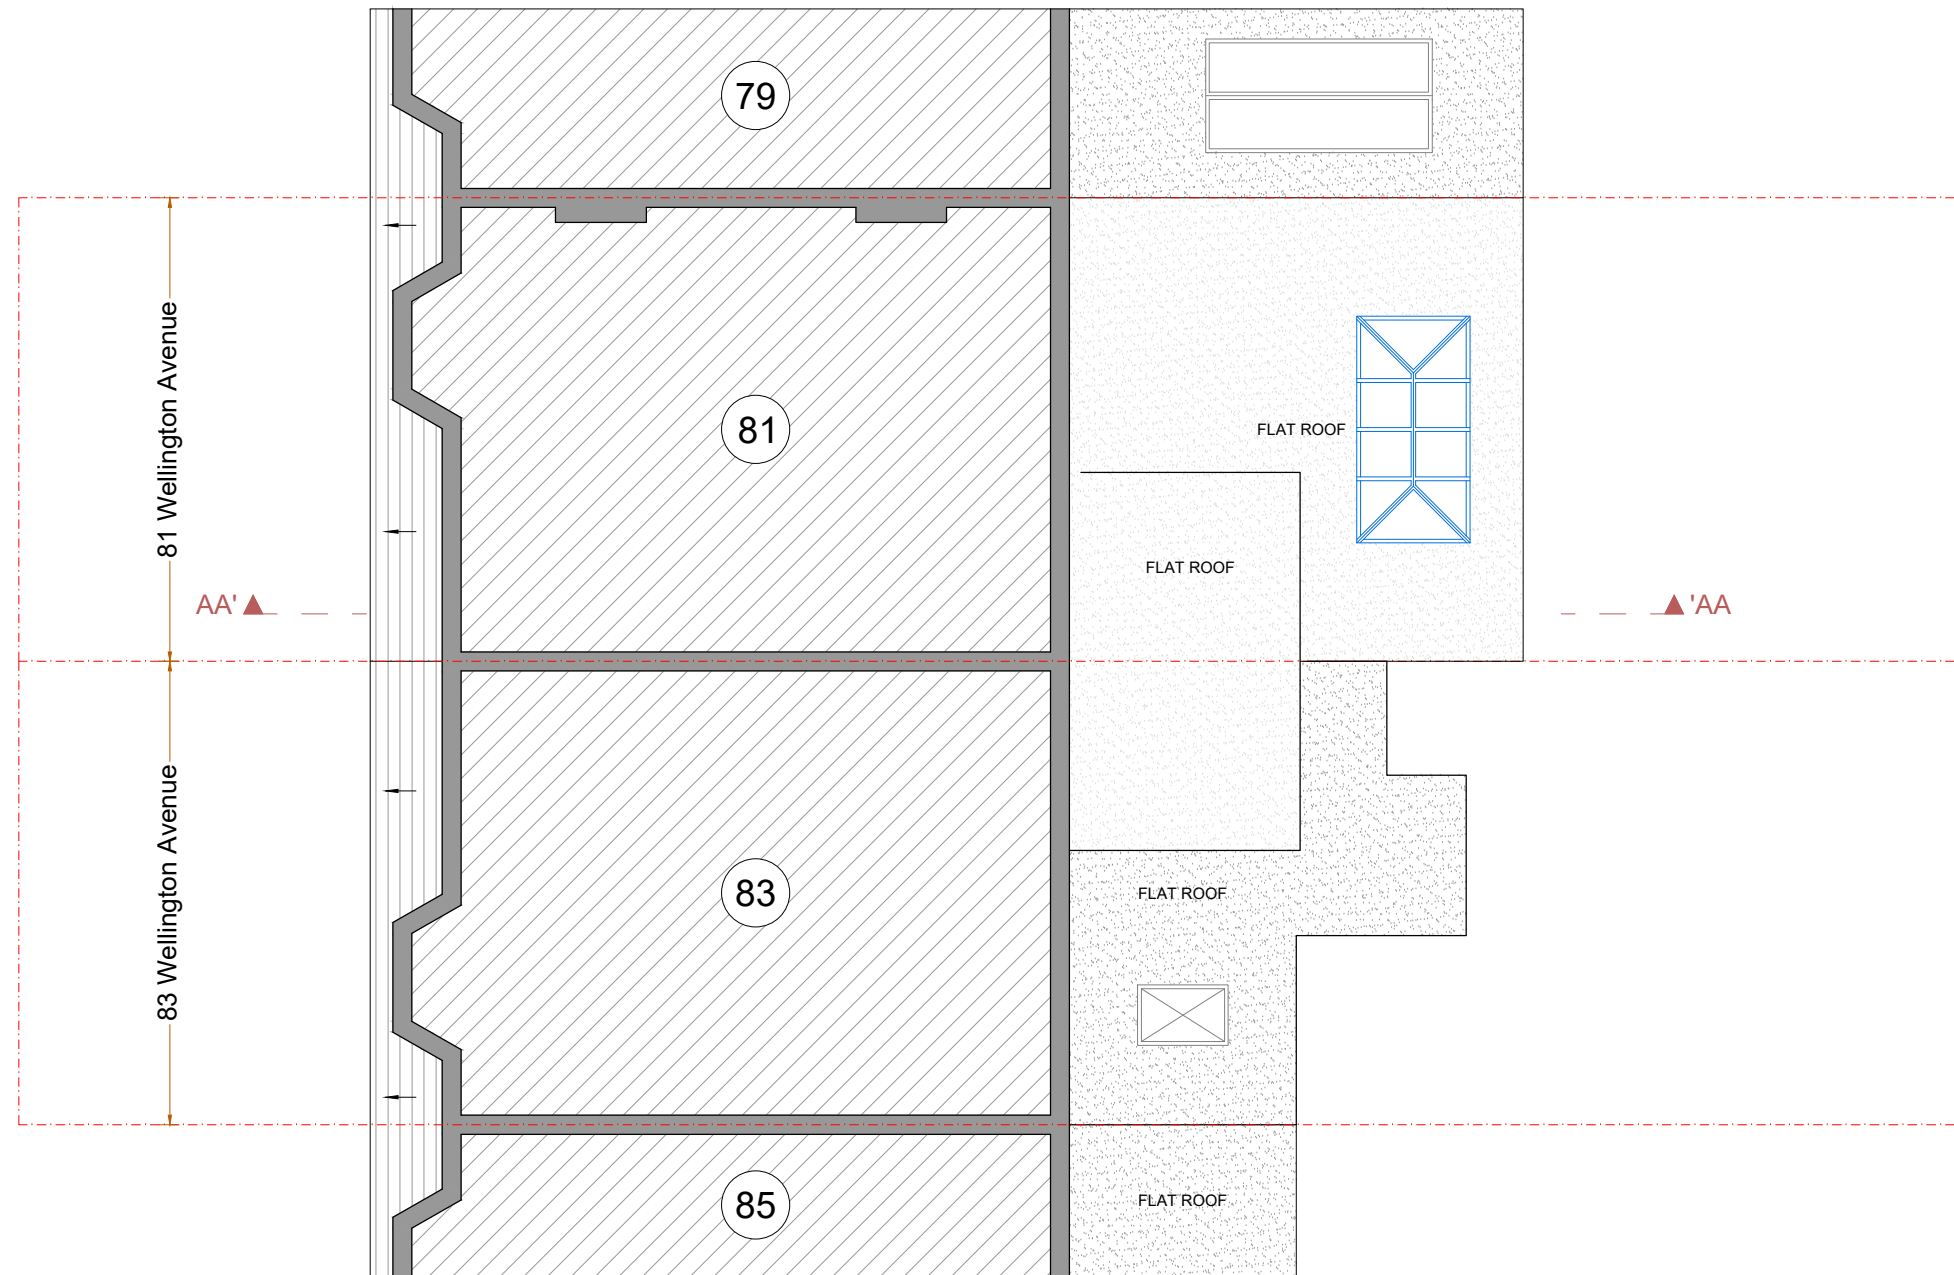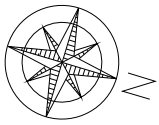

PROPOSED
SECOND FLOOR PLAN

83 Wellington has not been surveyed internally

A	DA ISSUE	01.10.25	GK
	AMENDMENT		BY

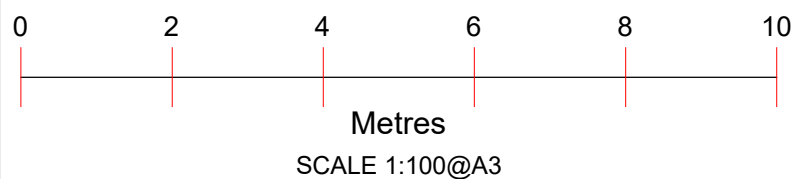

Project :
Proposed Rear Extension



Date : 01/10/25

Sheet Title :
Proposed Floor Plans

Sheet no : 05

Address :
81 - 83 Wellington Avenue
LONDON
N15 6AX


Applicant :

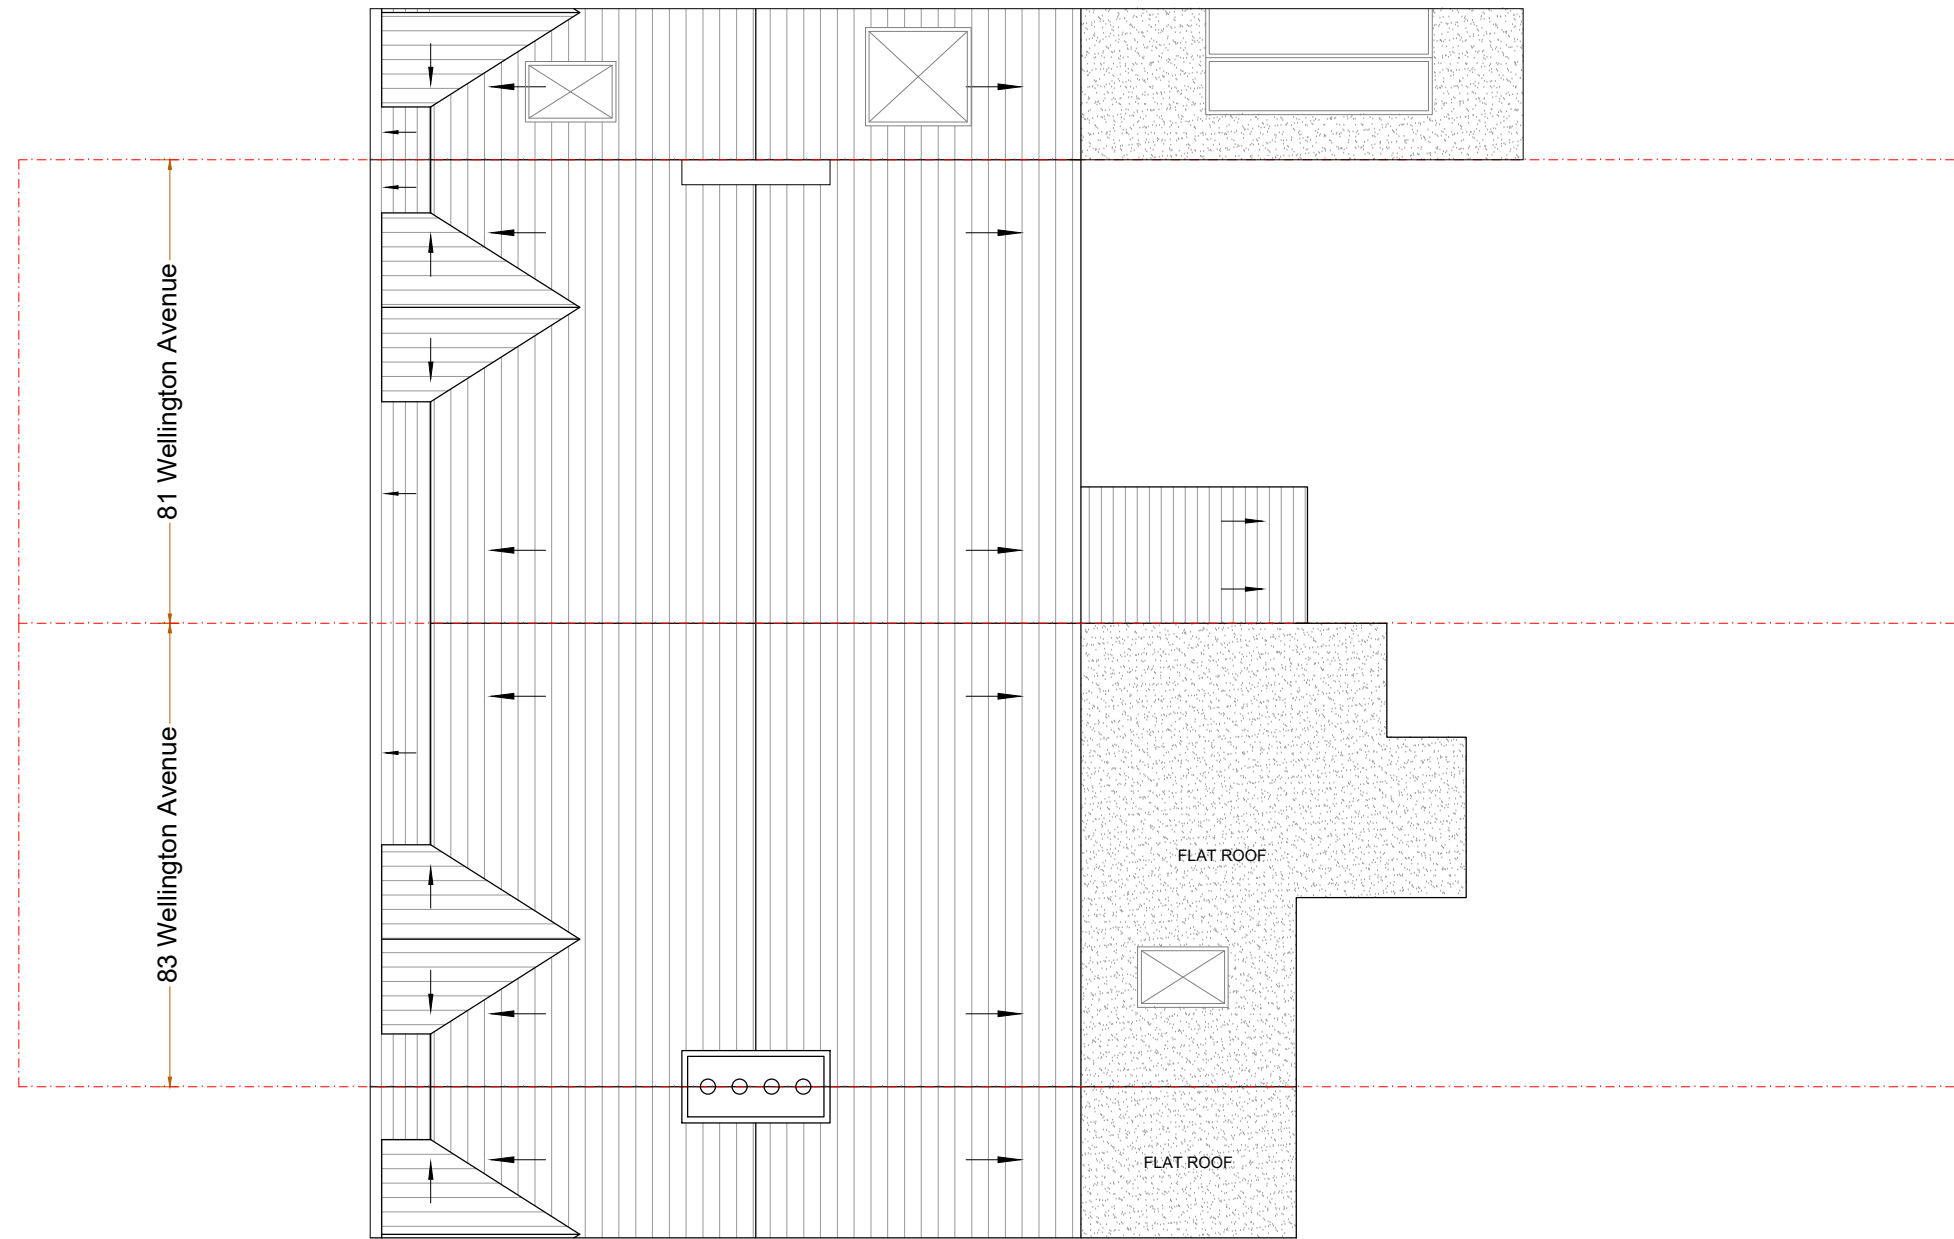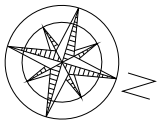

EXISTING
ROOF PLAN

83 Wellington has not been surveyed internally

A	DA ISSUE	01.10.25	GK
	AMENDMENT		BY

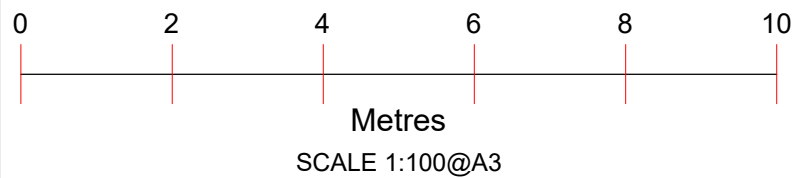

Project :
Proposed Rear Extension



Date : 01/10/25

Sheet Title :
Existing Roof Plans

Sheet no : 06

Address :
81 - 83 Wellington Avenue
LONDON
N15 6AX


Applicant :

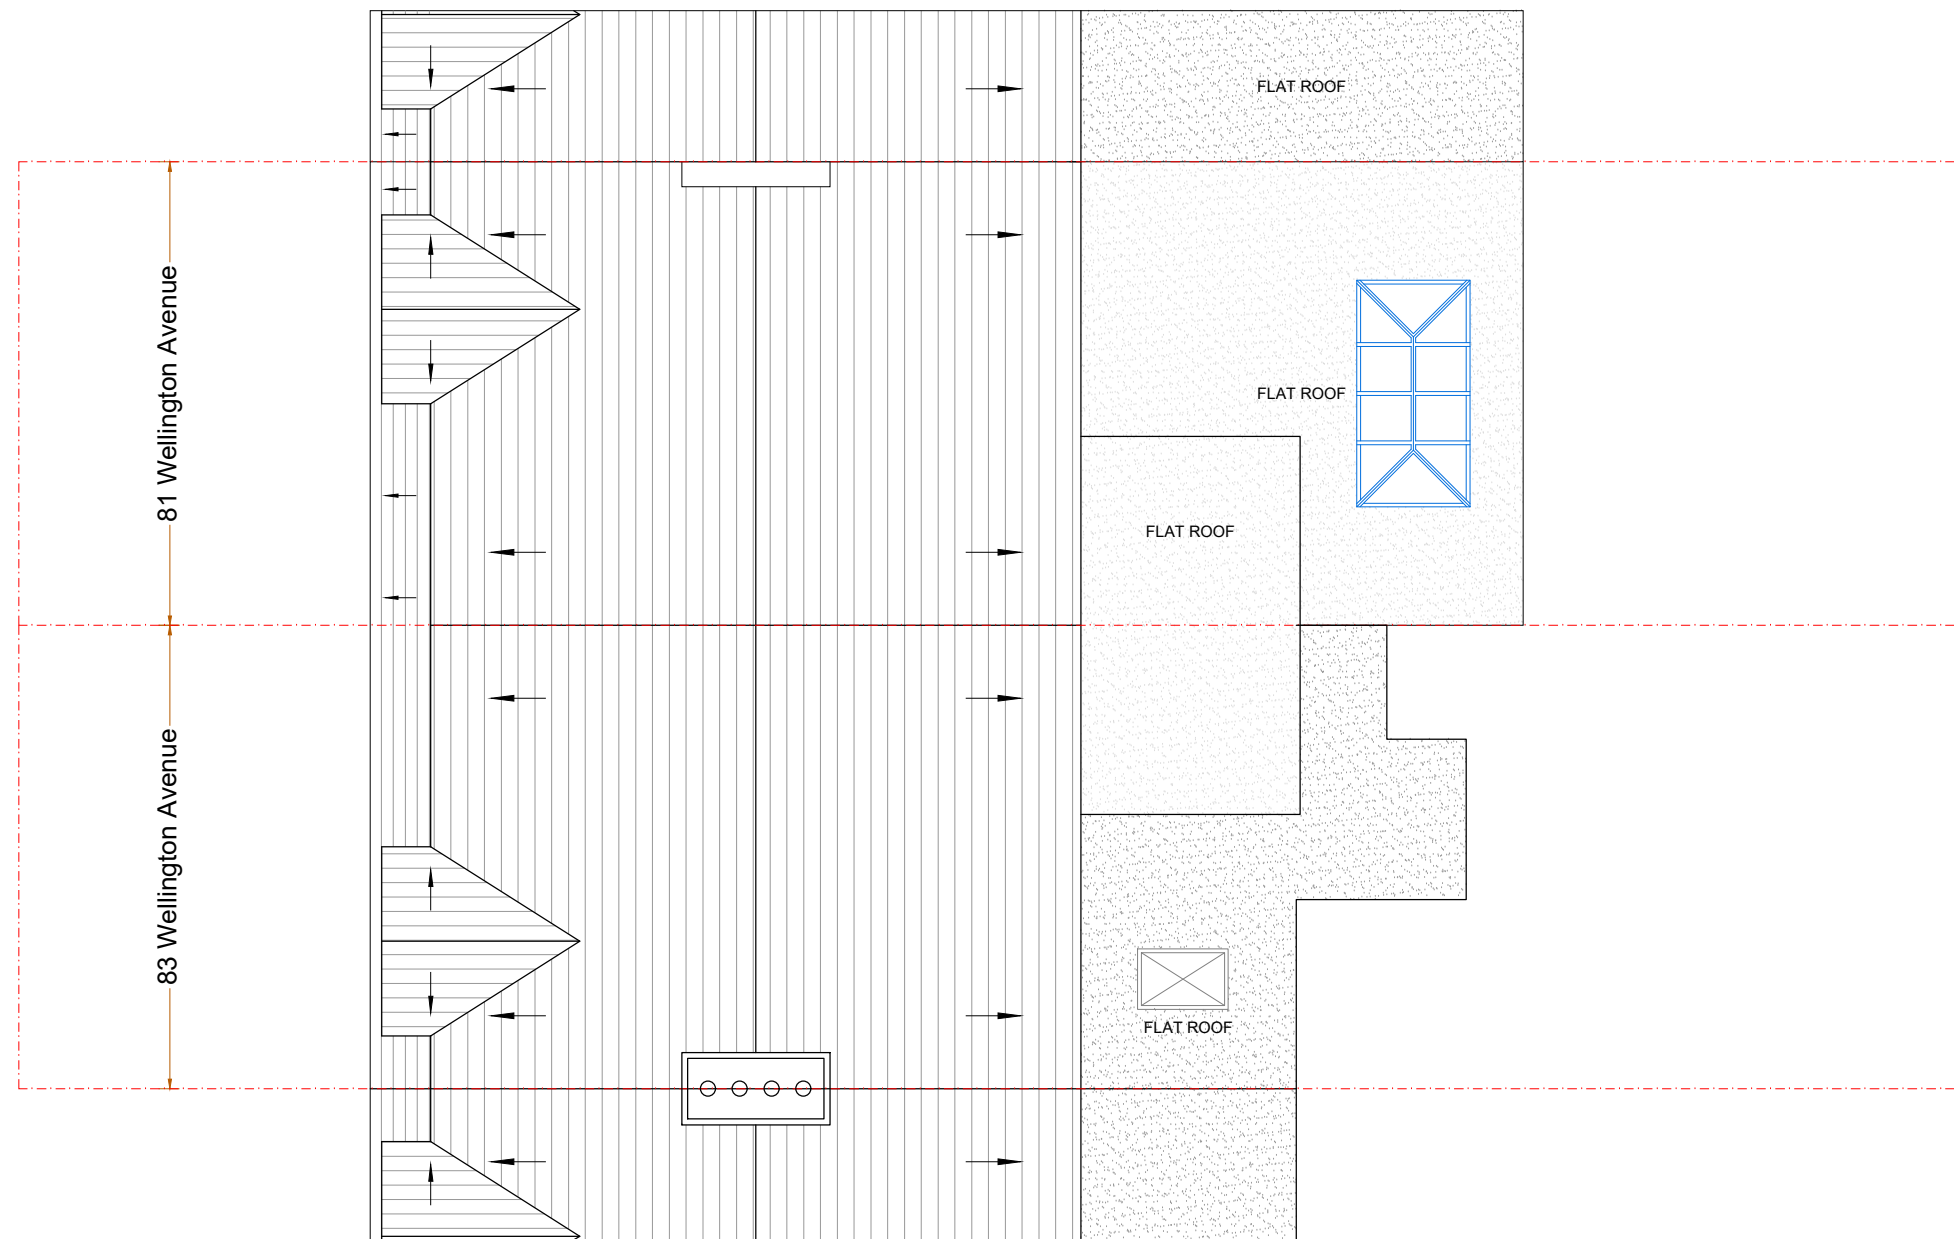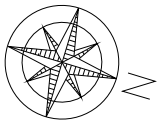

PROPOSED
ROOF PLAN

83 Wellington has not been surveyed internally

A	DA ISSUE	01.10.25	GK
	AMENDMENT		BY

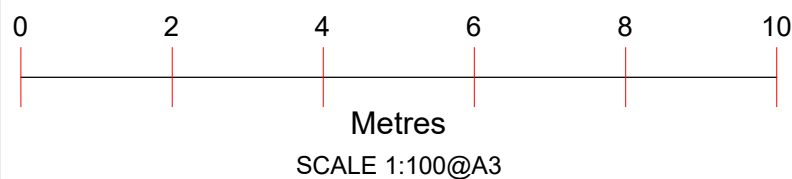

Project :
Proposed Rear Extension


Date : 01/10/25

Sheet Title :
Proposed Roof Plans


Sheet no : 07

Address :
81 - 83 Wellington Avenue
LONDON
N15 6AX


Applicant :

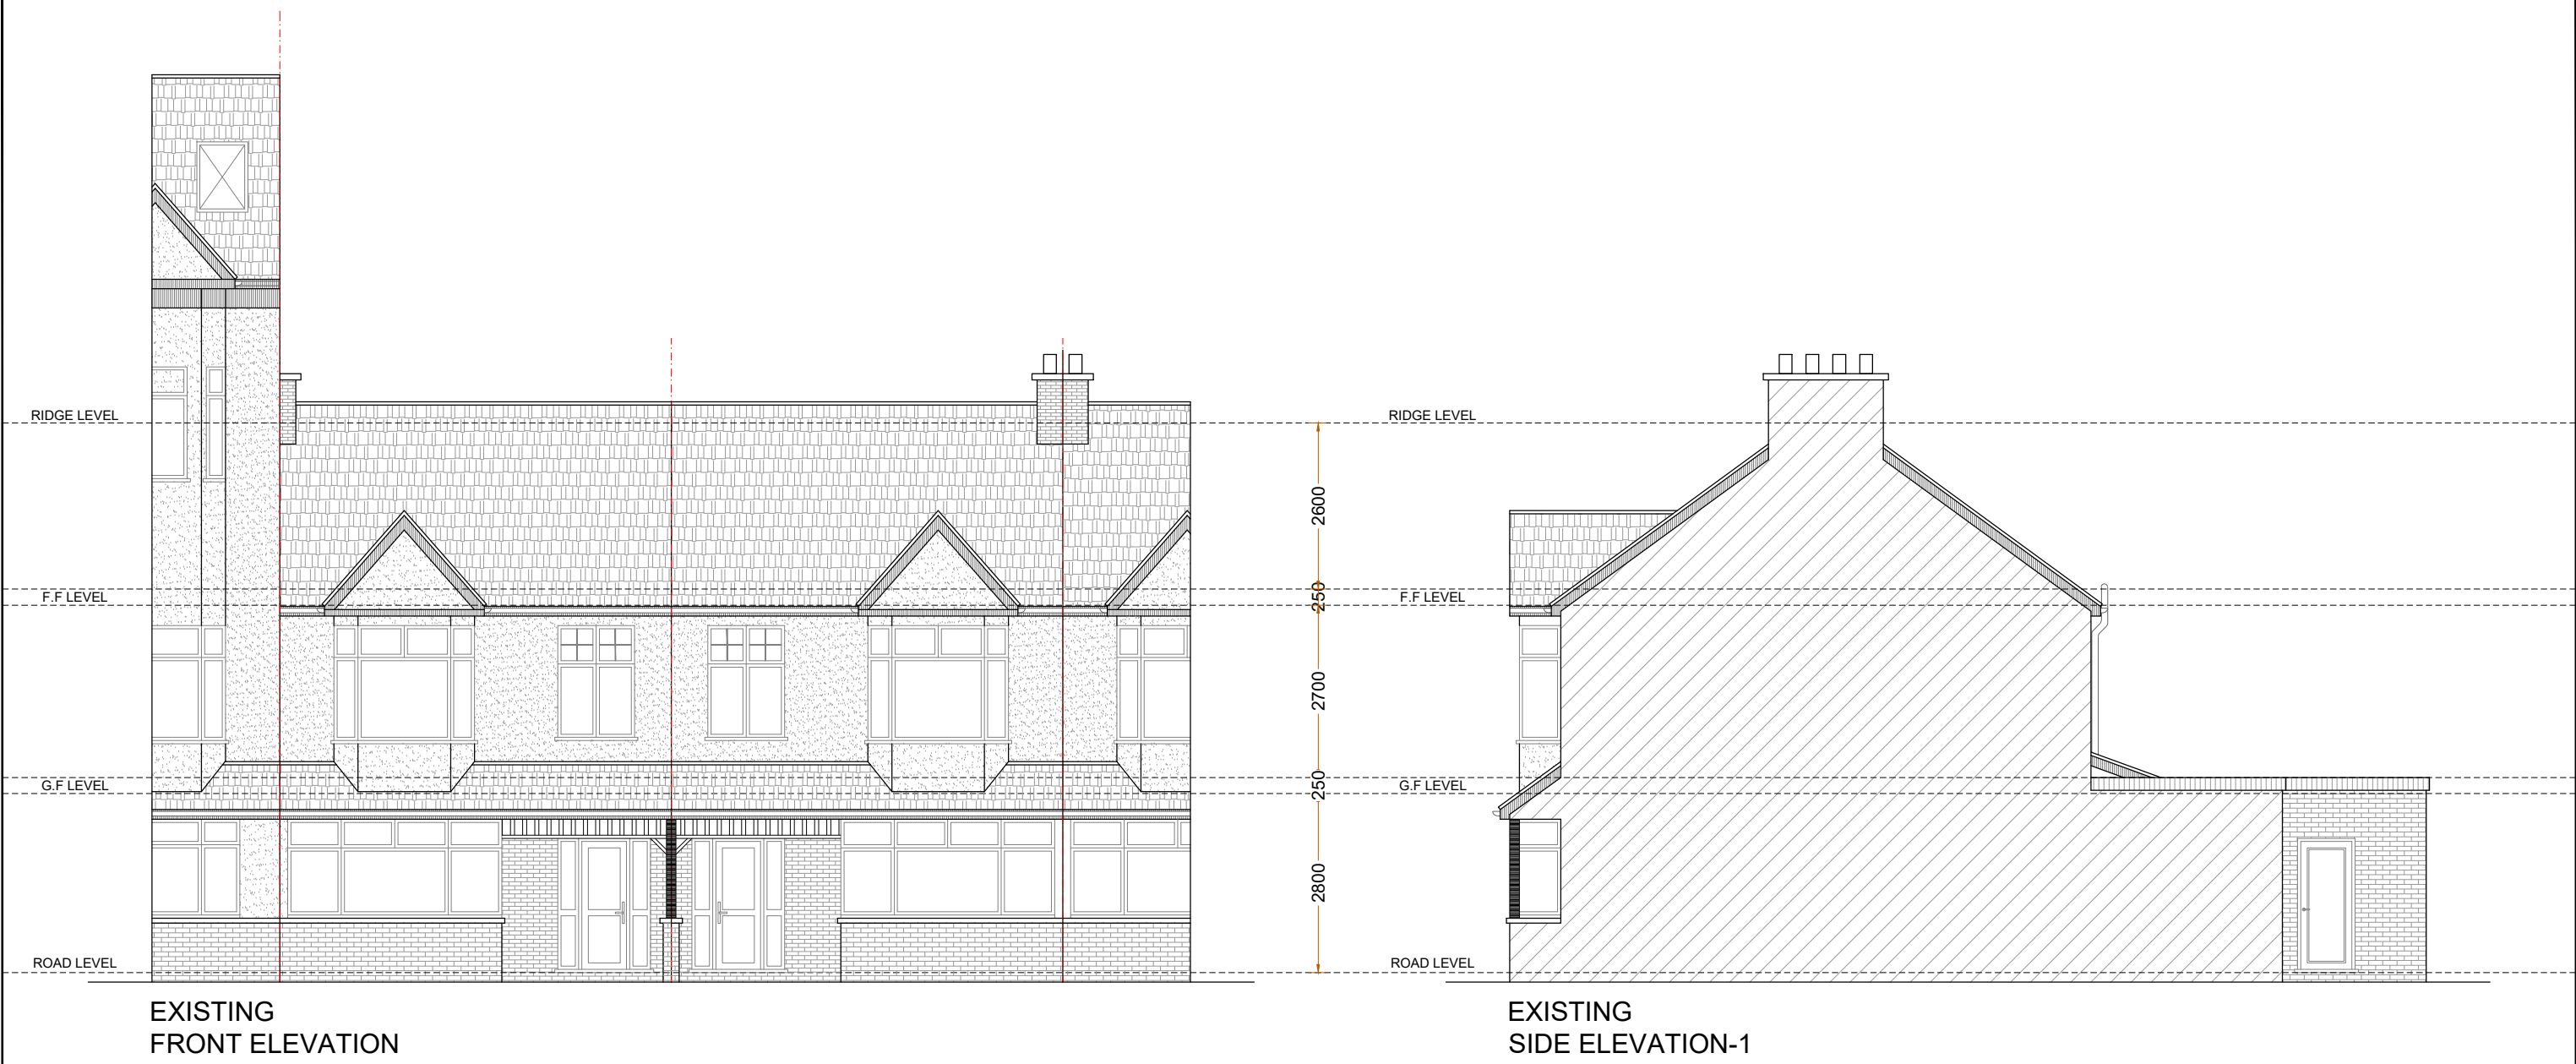


83 Wellington has not been surveyed internally A DA ISSUE AMENDMENT 01.10.25 GK BY	0246810 Metres SCALE 1:100@A3	Project : Proposed Rear Extension	Sheet Title : Existing Elevations	Address : 81 - 83 Wellington Avenue LONDON N15 6AX
		Date : 01/10/25	Sheet no : 08	Applicant :

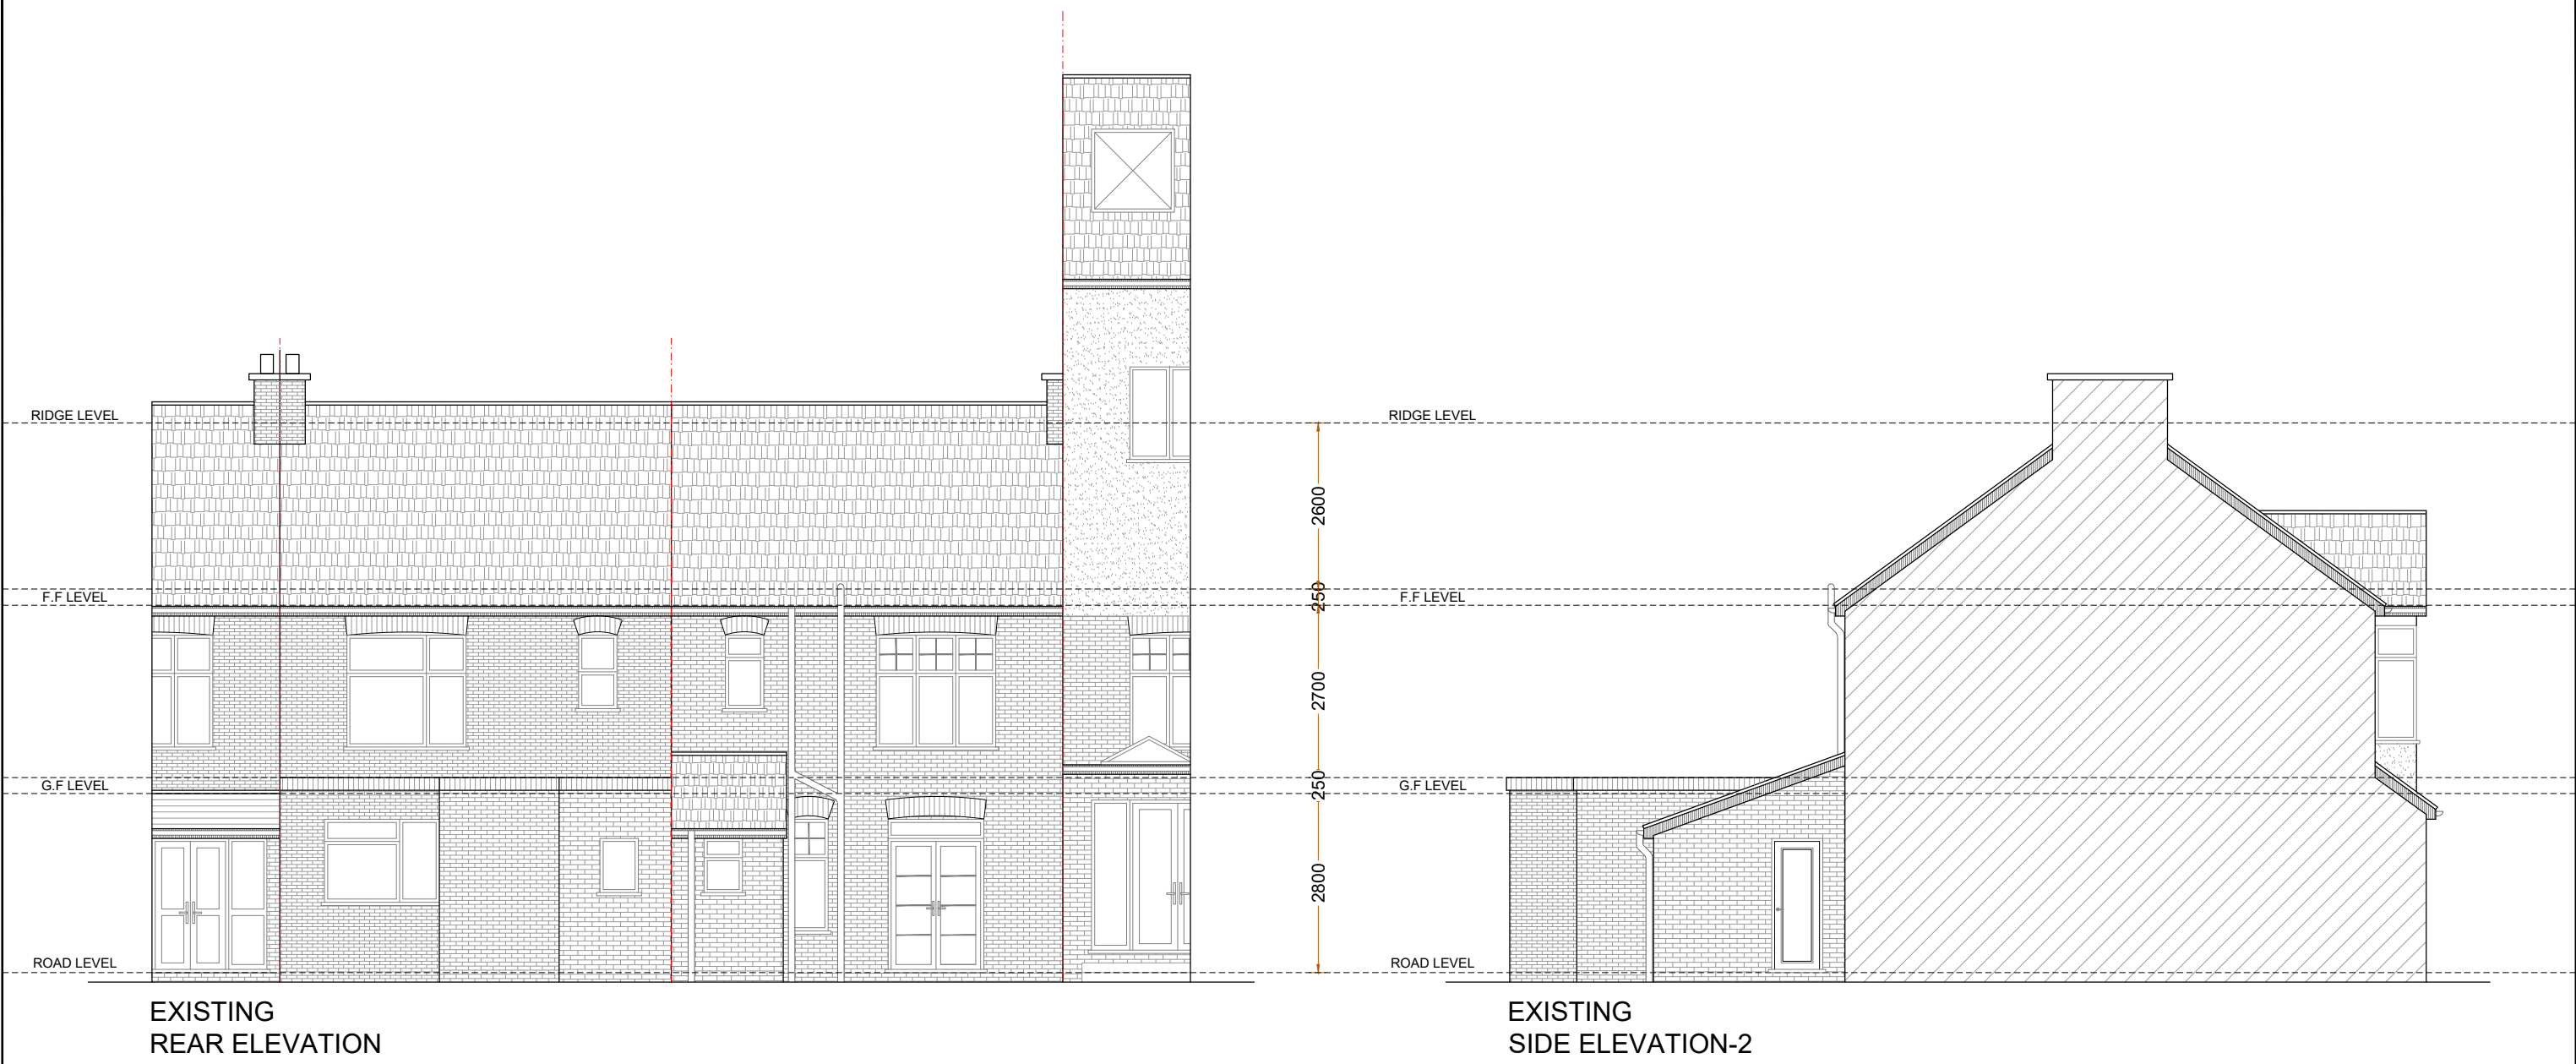



83 Wellington has not been surveyed internally A DA ISSUE 01.10.25 GK AMENDMENT BY	0246810 Metres SCALE 1:100@A3	Project : Proposed Rear Extension Date : 01/10/25	Sheet Title : Existing Elevations Sheet no : 09	Address : 81 - 83 Wellington Avenue LONDON N15 6AX Applicant :
---	--	---	--	---

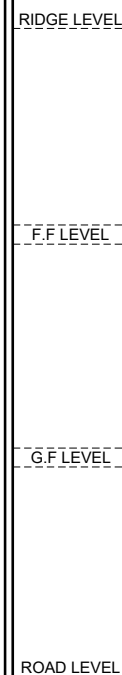

FRONT ELEVATION
(NO CHANGE PROPOSED)

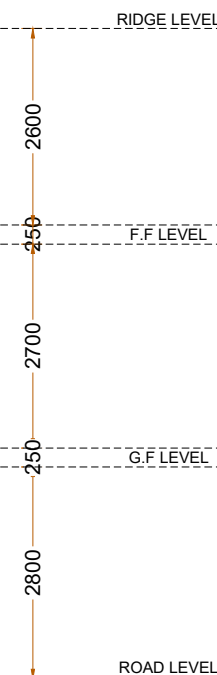

PROPOSED
SIDE ELEVATION-1

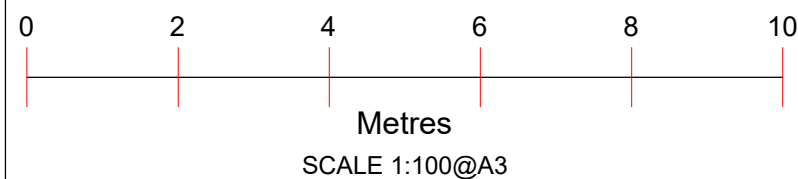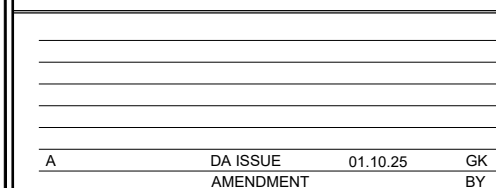

Project :
Proposed Rear Extension

Date :	01/10/25
--------	----------

Sheet Title :
Proposed Elevations

Sheet no : 10


Address :
81 - 83 Wellington Avenue
LONDON
N15 6AX

Applicant :



83 Wellington has not been surveyed internally

A	DA ISSUE	01.10.25	GK
	AMENDMENT		BY

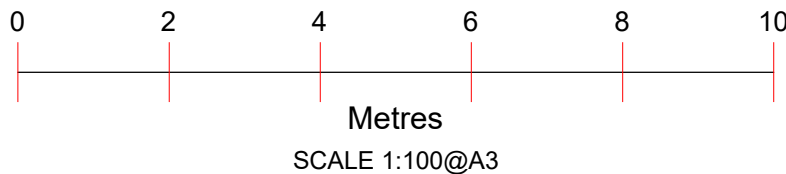

Project :
Proposed Rear Extension


Date : 01/10/25

Sheet Title :
Proposed Elevations


Sheet no : 11

Address :
81 - 83 Wellington Avenue
LONDON
N15 6AX

Applicant :

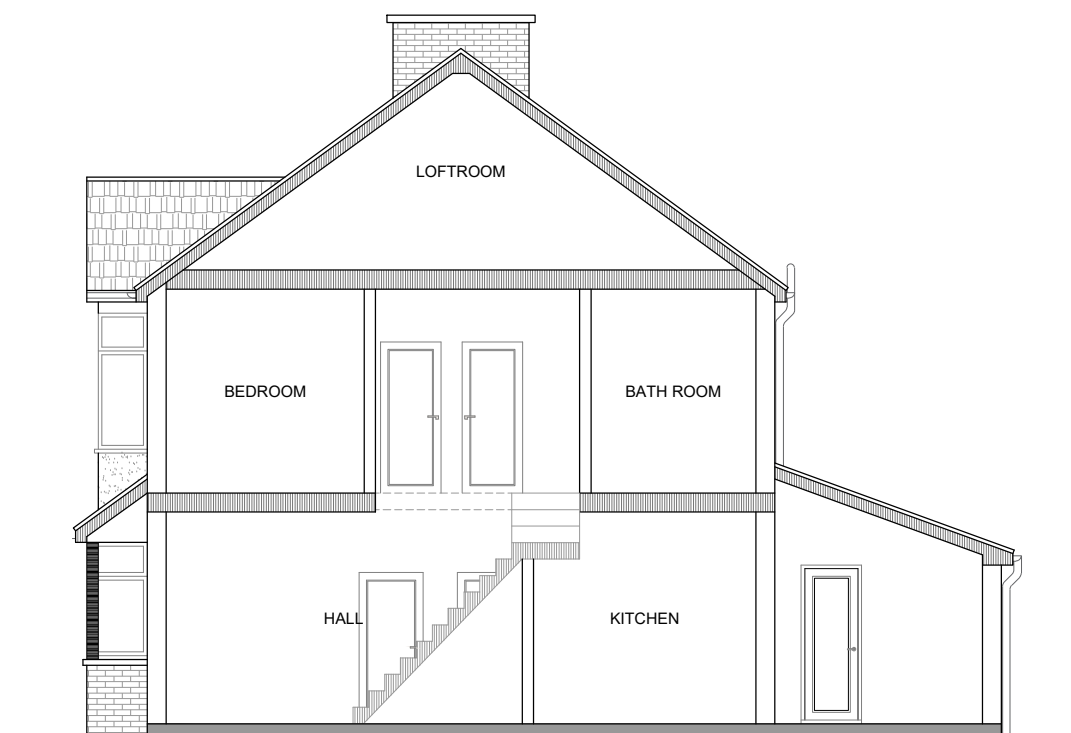


EXISTING SECTION

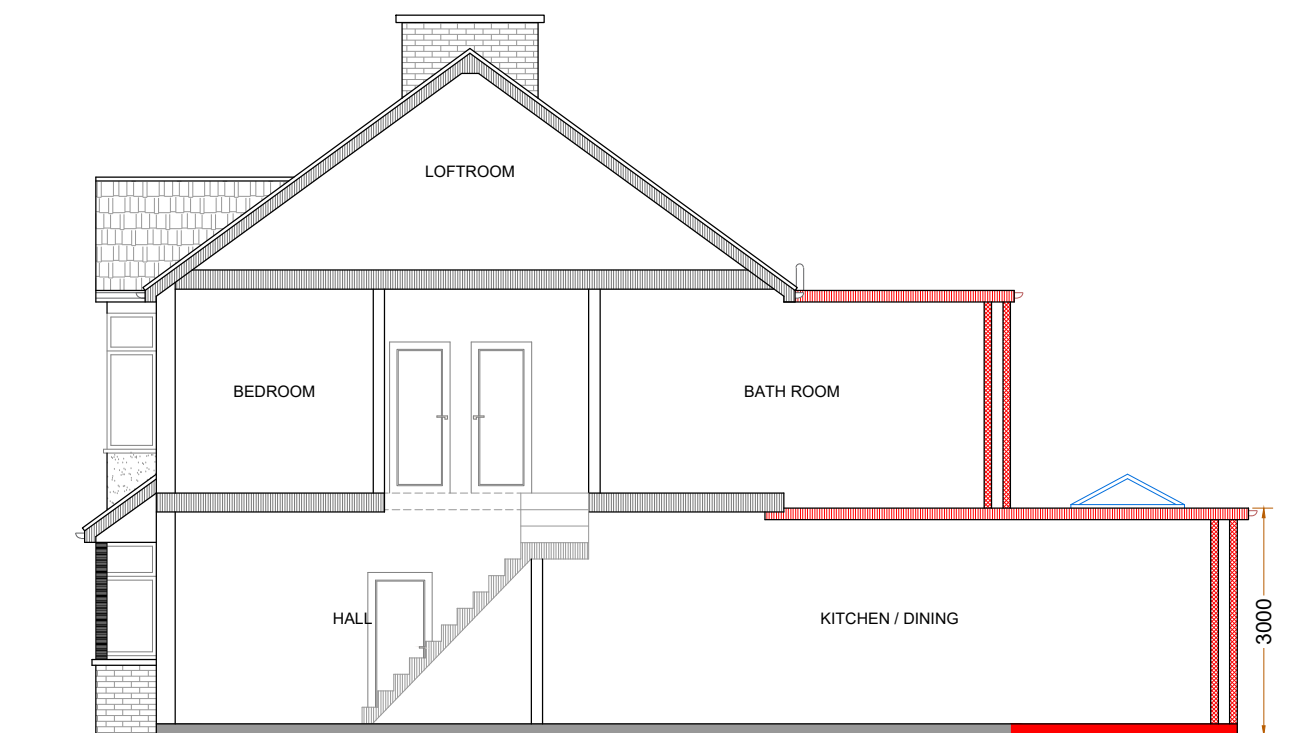

PROPOSED SECTION

79 Wellington has not been surveyed internally

A DA ISSUE 01.10.25 GK
AMENDMENT BY

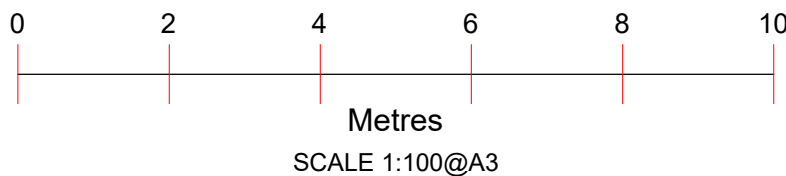

Project :
Proposed Rear Extension

Date : 01/10/25

Sheet Title :
Existing & Proposed Sections

Sheet no : 12

Address :
81 - 83 Wellington Avenue
LONDON
N15 6AX

Applicant :