



Roof plan

Important information	Construction notes	Planning notes, existing	revisions:	Charlton Building Design	Project: 12 Parklands, N6 5FE	Date: 16/01/26
					Drawing title: EXISTING ROOF PLAN	Scale: 1:100 @A3
					Drawing no: PAR_S_005	Status: SURVEY
						Revision no:

Notes

© Charlton Building Design 2026.





Important information	Construction notes	Planning notes, existing	revisions:	Charlton Building Design	Project: 12 Parklands, N6 5FE	Date: 16/01/26
					Drawing title: EXISTING FRONT/REAR ELEVS	Scale: 1:100 @A3
					Drawing no: PAR_S_010 PAR_S_011	Status: SURVEY
						Revision no:


Notes

© Charlton Building Design 2026.

Planning notes, existing

1. Clay tiled roof
2. Red brickwork, stretcher bond
3. Lead clad dormer
4. Red tile hung gable
5. Painted timber fascias/soffits
6. All painted timber framed double glazed casement windows/doors
7. Painted timber porch
8. Retractable garage door
9. Timber door to side alley
10. Painter timber balcony



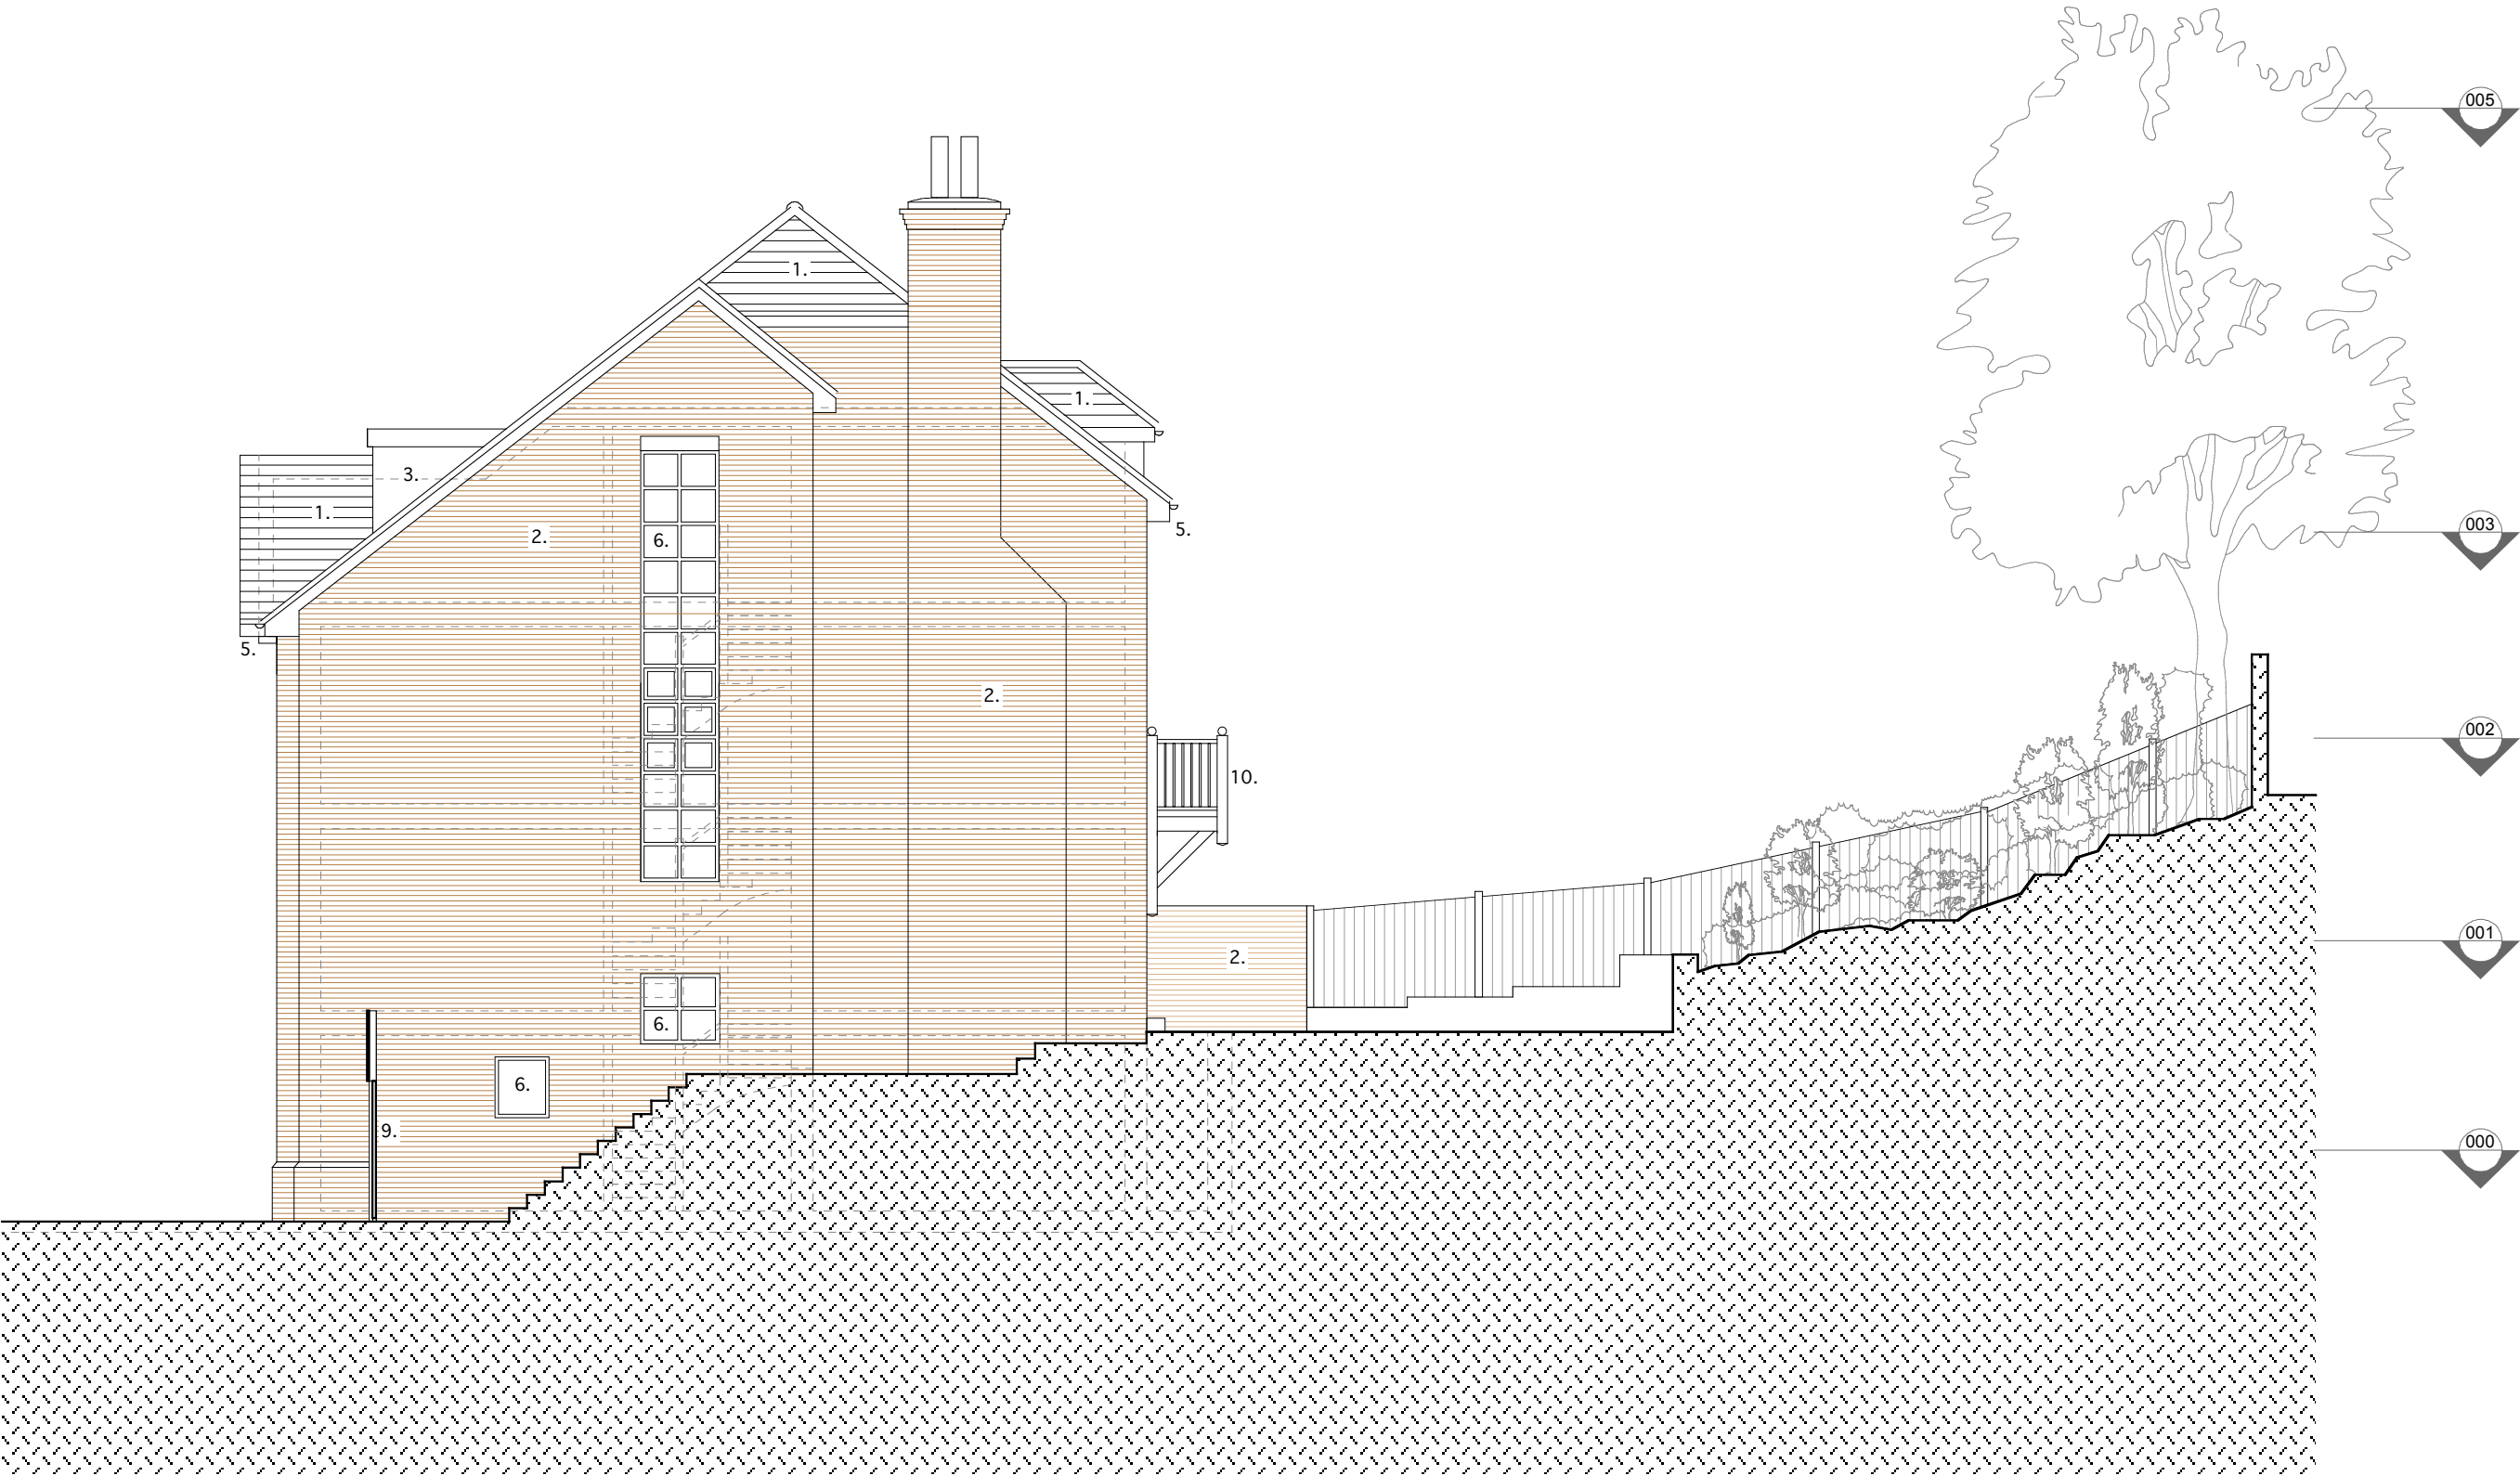

Important information	Construction notes	Planning notes, existing	revisions:	Charlton Building Design	Project: 12 Parklands, N6 5FE	Date: 16/01/26
					Drawing title: EXISTING SIDE ELEVATION	Scale: 1:100 @A3
					Drawing no: PAR_S_012	Status: SURVEY
						Revision no:

Notes

Important information


Construction notes

Planning notes, existing


1. Clay tiled roof
2. Red brickwork, stretcher bond
3. Lead clad dormer
4. Red tile hung gable
5. Painted timber fascias/soffits
6. All painted timber framed double glazed casement windows/doors
7. Painted timber porch
8. Retractable garage door
9. Timber door to side alley
10. Painter timber balcony

© Charlton Building Design 2026.



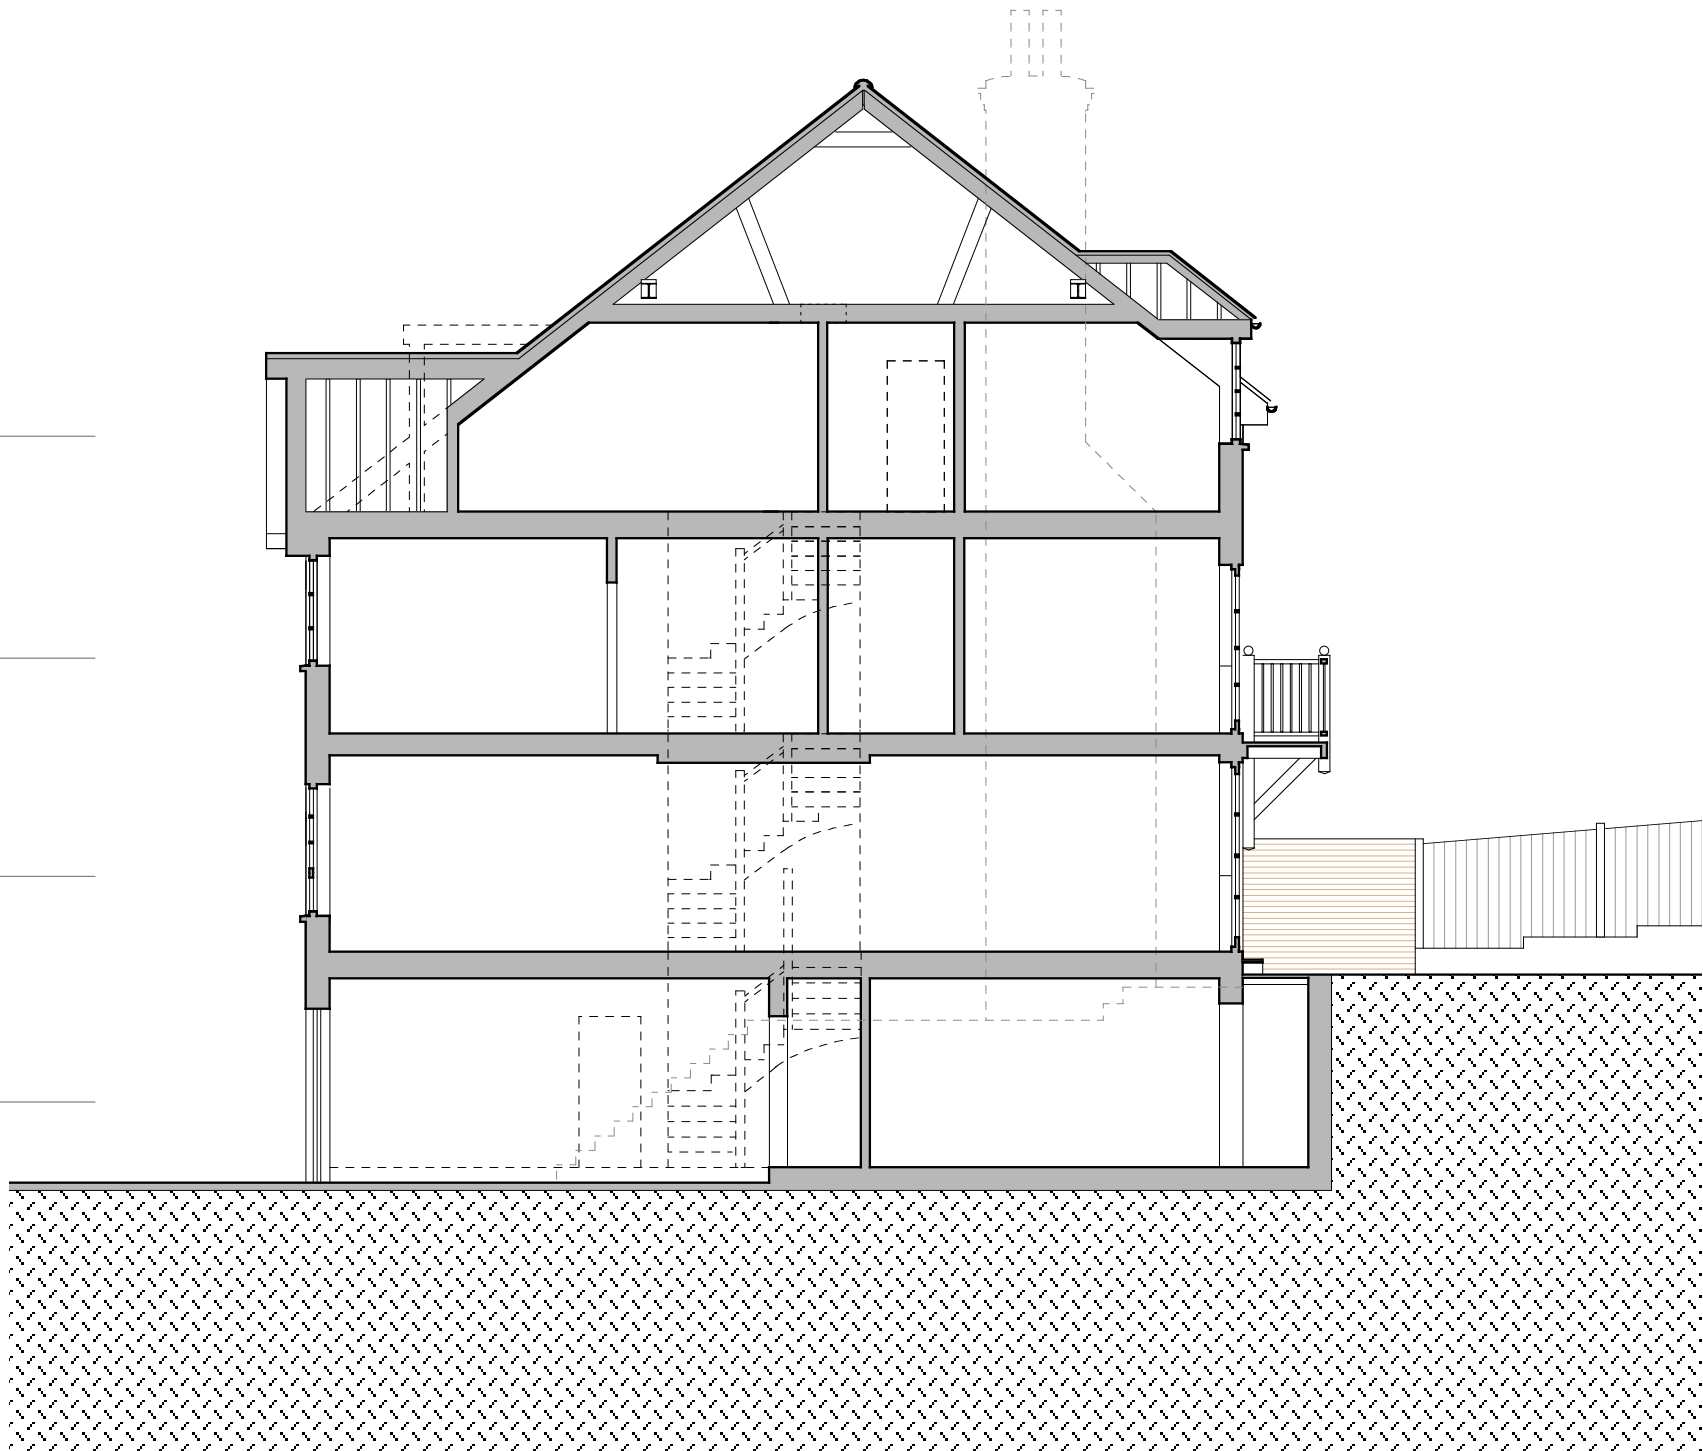

Long section -

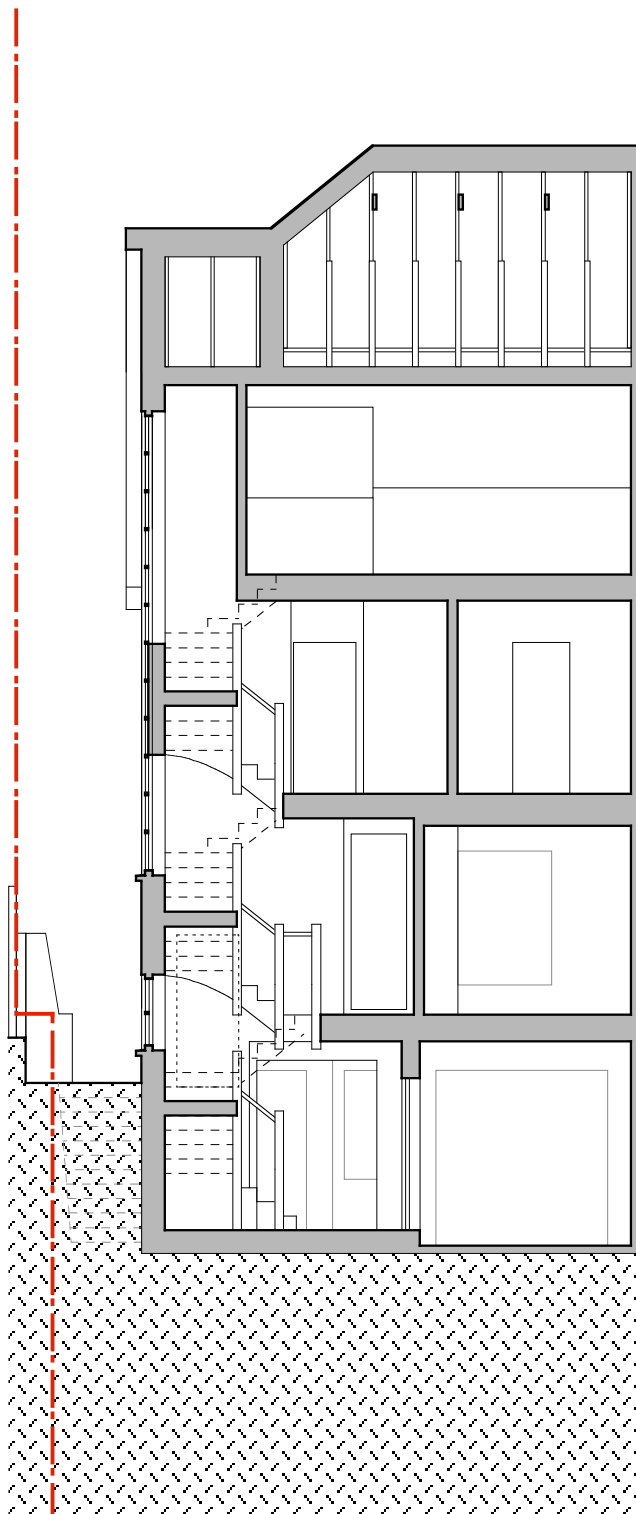

Short section -

Important information	Construction notes	Planning notes, existing	revisions:	Charlton Building Design	Project: 12 Parklands, N6 5FE	Date: 16/01/26
					Drawing title: EXISTING SECTIONS	Scale: 1:100 @A3
					Drawing no: PAR_S_020 PAR_S_021	Status: SURVEY
						Revision no:

Notes

© Charlton Building Design 2026.

