

openstudio architects limited
architecture furniture landscape
50 Great Portland Street
London W1W 7ND
T 020 7580 5885
info@openstudioarchitects.com

REVISIONS

Date	Revision
------	----------

ISSUED FOR PLANNING PERMISSION ONLY

Note:
All drawings are the copyright of openstudio architects.
Do not scale drawings.
All dimensions to be checked on site. Refer any discrepancies to the architect before beginning any work. Any work undertaken without reference to the architect for confirmation is at the contractor's risk.

ST MARY'S C.o.E PRIMARY SCHOOL
RECTORY GARDENS, HORNSEY
LONDON, N8 7PJ

SCALE: 1:100@A1/1:200@A3
DATE: 12/02/2026 REVISION DATE:
DRAWN BY: CK CHECKED BY: JB
PROJECT NUMBER: STM.2310


PROPOSED COURTYARD
WEST ELEVATION

DRAWING NUMBER:
STM_PP_05

SUITABILITY:	REVISION:
--------------	-----------

KEY - PROPOSED WORKS

- MAIN BUILDING: LOCATION OF PROPOSED GF OPENINGS
- PROPOSED GF CANOPY & FACADE SCREENING SYSTEM

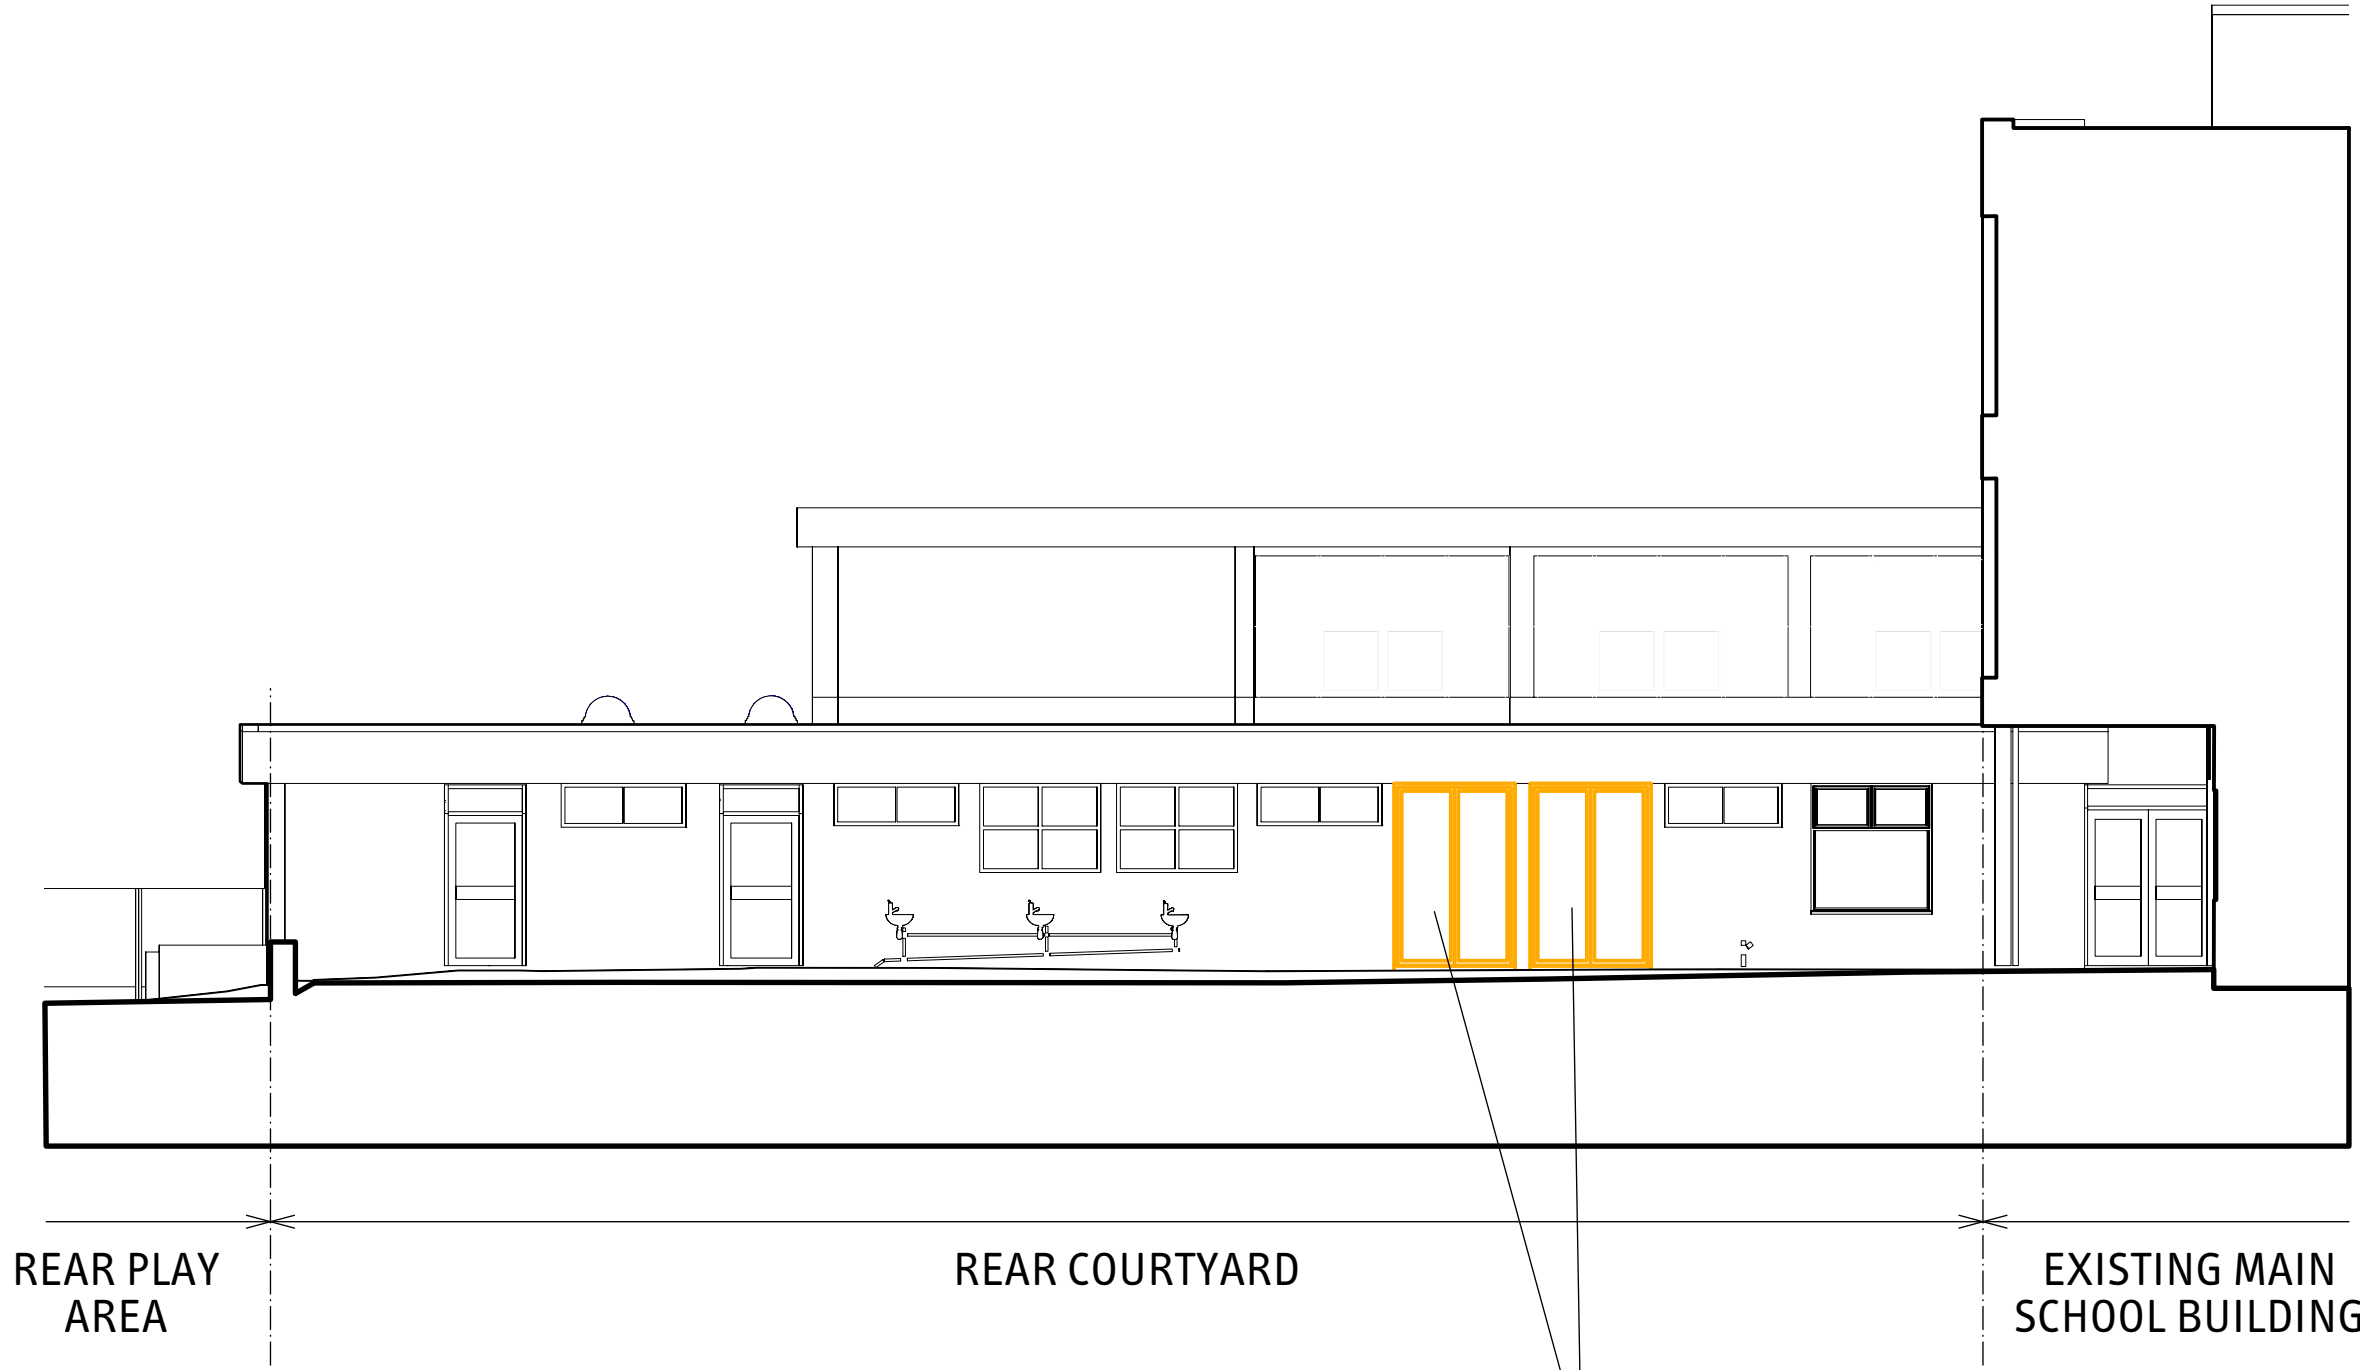

1 PROPOSED COURTYARD WEST ELEVATION
1:100

No. 2 New full-height doors to match adjacent glazing, to provide direct ground floor access from the EYFS classroom to the rear courtyard