


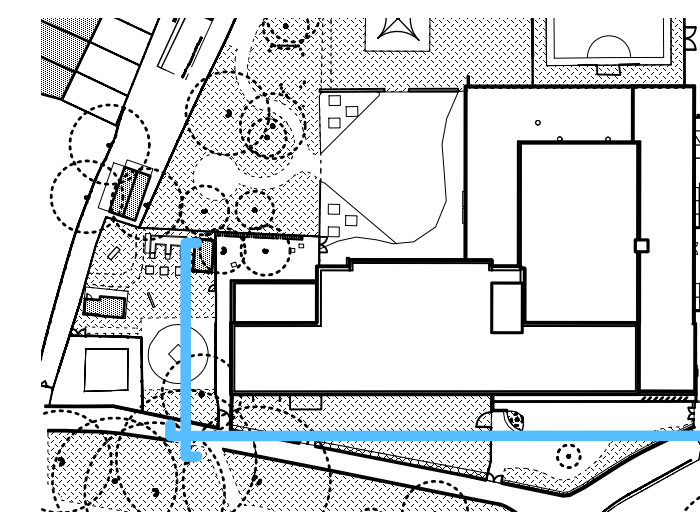

REVISIONS

Date	Revision
------	----------

ISSUED FOR PLANNING PERMISSION ONLY

Note:
All drawings are the copyright of openstudio architects.
Do not scale drawings.
All dimensions to be checked on site. Refer any discrepancies to the architect before beginning any work. Any work undertaken without reference to the architect for confirmation is at the contractor's risk.

ST MARY'S C.o.E PRIMARY SCHOOL

RECTORY GARDENS, HORNSEY
LONDON, N8 7PJ

SCALE: 1:100@A1/1:200@A3
DATE: 12/02/2026 REVISION DATE:
DRAWN BY: CK CHECKED BY: JB
PROJECT NUMBER: STM.2310

EXISTING SOUTH & WEST ELEVATIONS

DRAWING NUMBER:
STM_PE_04

SUITABILITY:	REVISION:
--------------	-----------



DRAWING NUMBER:

STM_PE_04

SUITABILITY:

REVISION: