





GROUND FLOOR PLAN AS EXISTING

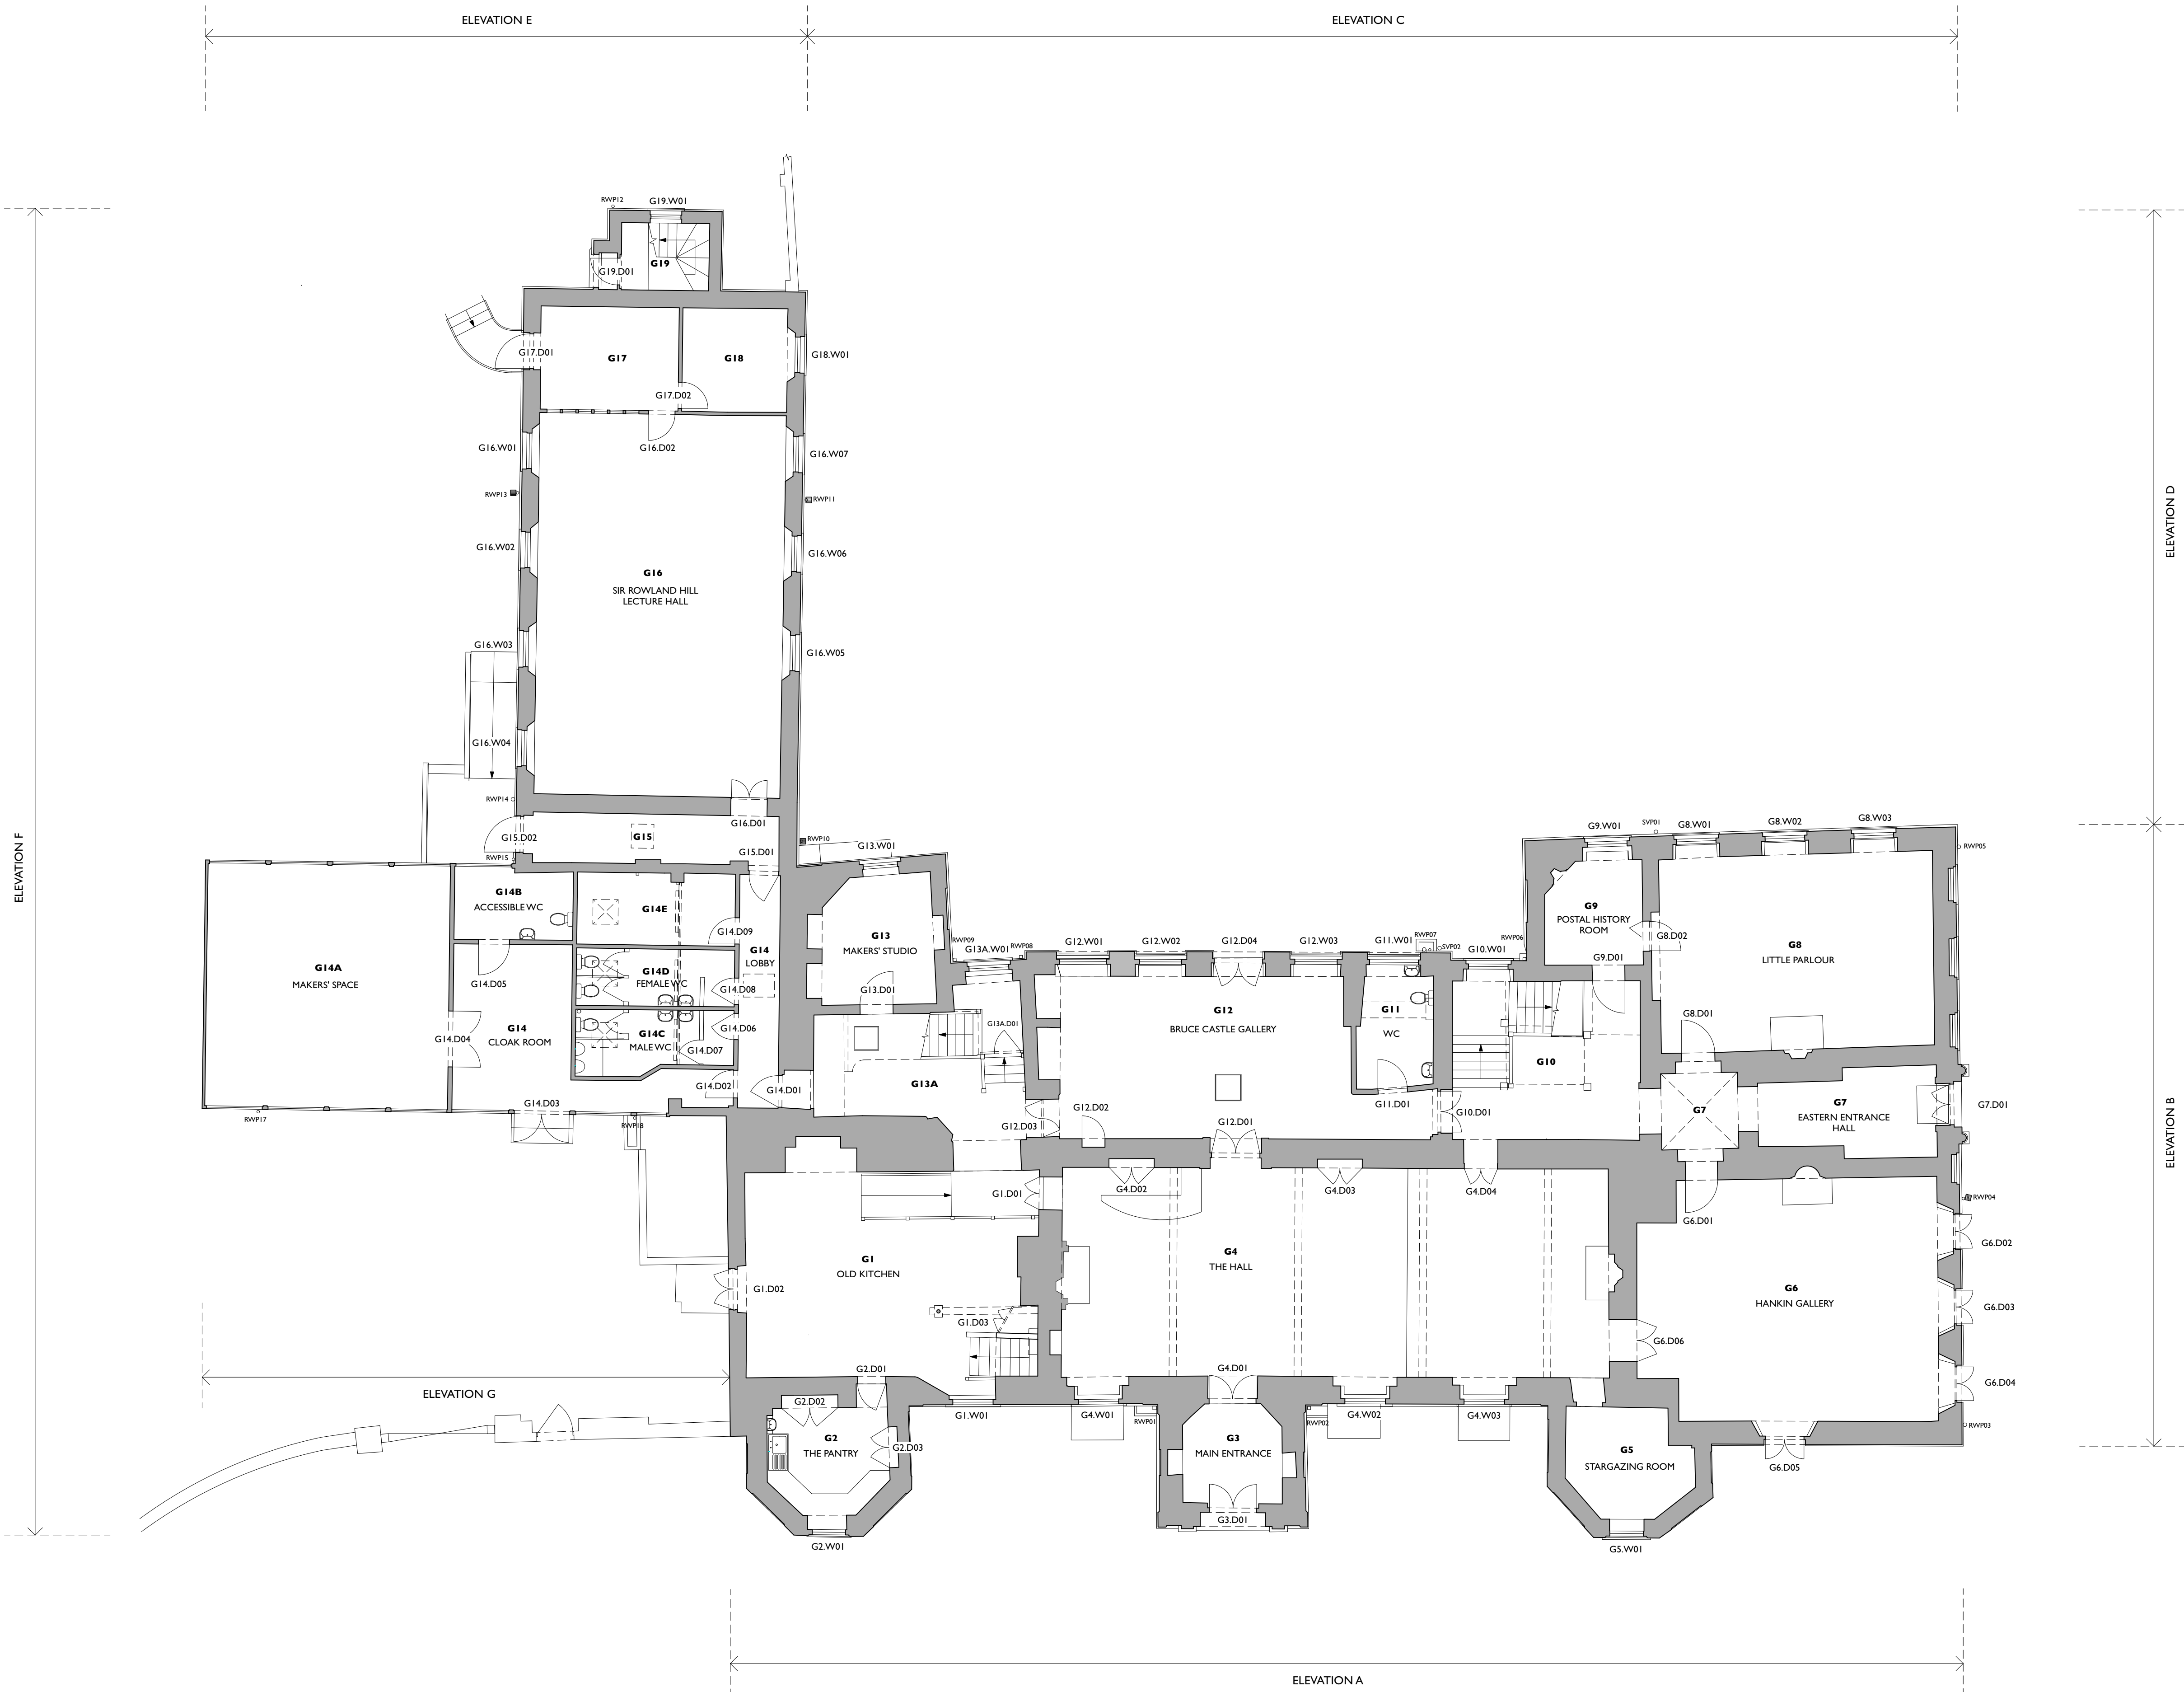

- NOTE
1. This drawing is copyright.
  2. All dimensions must be checked on site before proceeding.
  3. Dimensions of new work are to be adjusted to suit the existing building where necessary. Do not assume that the existing structure or details are plumb, square or level.
  4. The contractor must report any discrepancies to the architect before proceeding.
  5. All products are to be used strictly in accordance with the manufacturer's instructions.

 

REVISIONS  
A July 2025 Additional references added

**Rodney Melville + Partners**  
CHARTERED ARCHITECTS  
HISTORIC BUILDING CONSULTANTS

10 EUSTON PLACE  
LEAMINGTON SPA  
WARWICKSHIRE  
CV32 4LJ  
T 01926 881311  
F 01926 451766

E architects@rmpuk.com  
www.rmpuk.com

Rodney Melville and Partners Limited

Client  
London Borough of Haringey Council

Project  
Bruce Castle  
Phase 2 Urgent Condition Works

Title  
Ground Floor Plan as Existing

|       |            |        |      |
|-------|------------|--------|------|
| Scale | 1:100 @ A1 | Job No | 7549 |
| Date  | June 2025  | Dwg No | 102  |
| Drawn | HB         | Rev    | A    |