


GEORGIANS TENNIS CLUB, N8

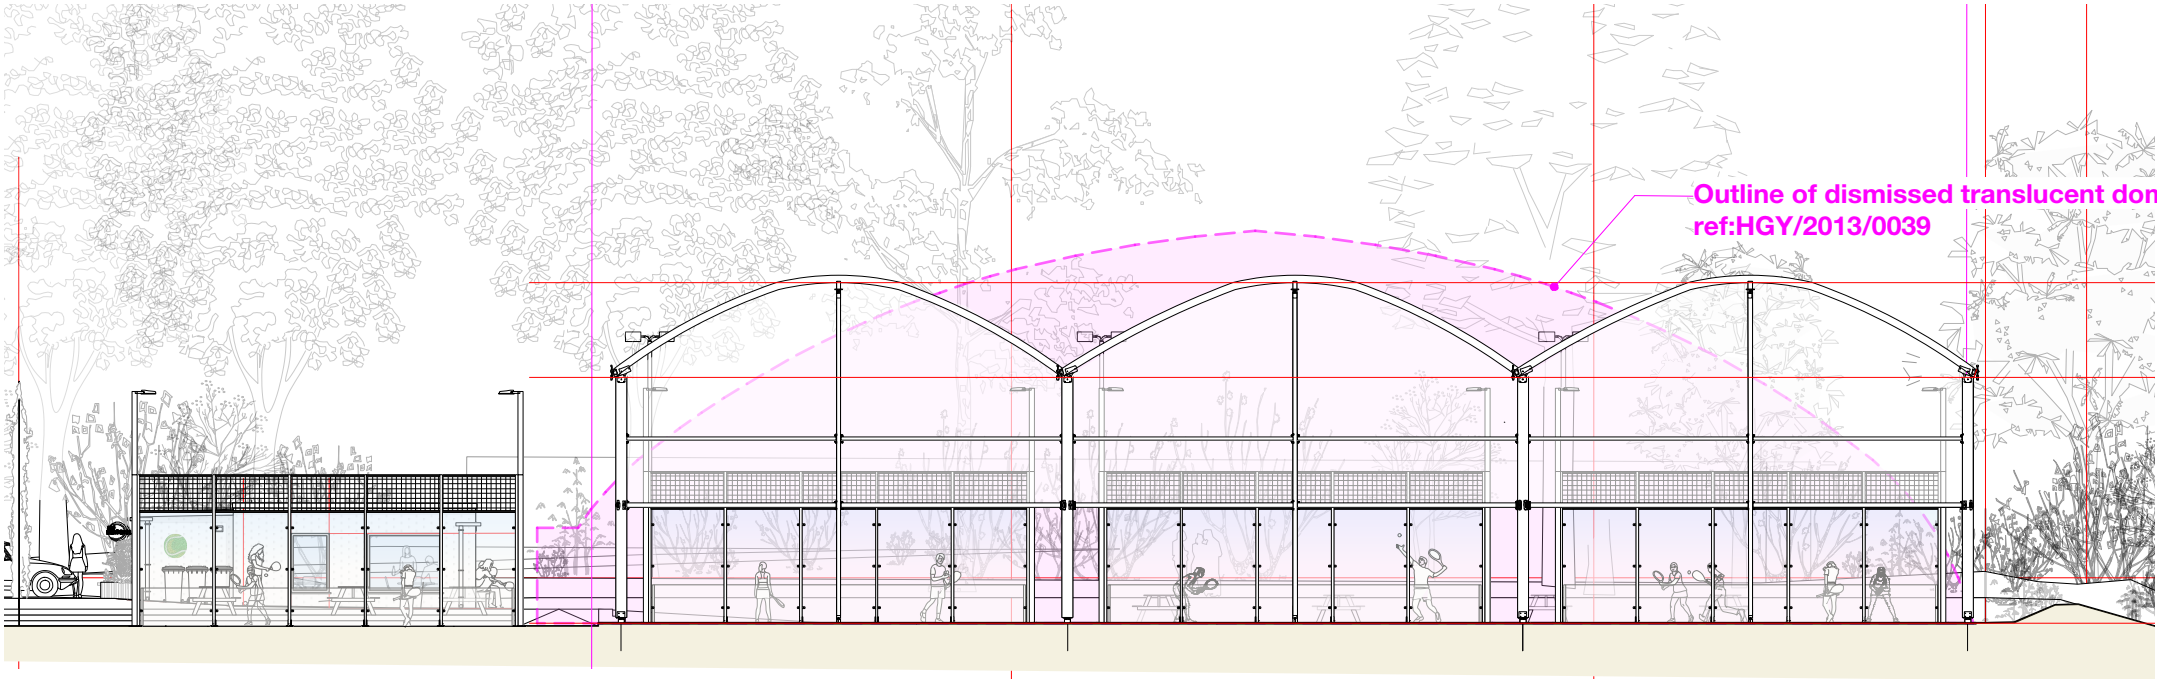

PROPOSED PLAN, EAST ELEVATIONS-PADEL 1:500, 1:200 @A3


B	251217	AJ	Outline of approved 2012 tennis canopy added
A	250113	AJ	Heights of canopies updated

DRAWING STATUS: ISSUED FOR PLANNING APPLICATION


JEFF KAHANE + ASSOCIATES	
ARCHITECTS	
30 Murray Mews London NW11 9RU Telephone 020 7918 1000 VAT number 523 0595 65 Jeff Kahane MA (Cantab), Dip. Arch. RIBA	

client	GEORGIANS TENNIS CLUB			
job	GEORGIANS TENNIS CLUB, N8			
drawing	PROPOSED PLAN, EAST ELEVATIONS-PADEL			
date	drawn	scale	drawing no.	rev.
NOV 2025	RG	1:500, 1:200 @A3	844_PL_330	B


GEORGIANS TENNIS CLUB, N8

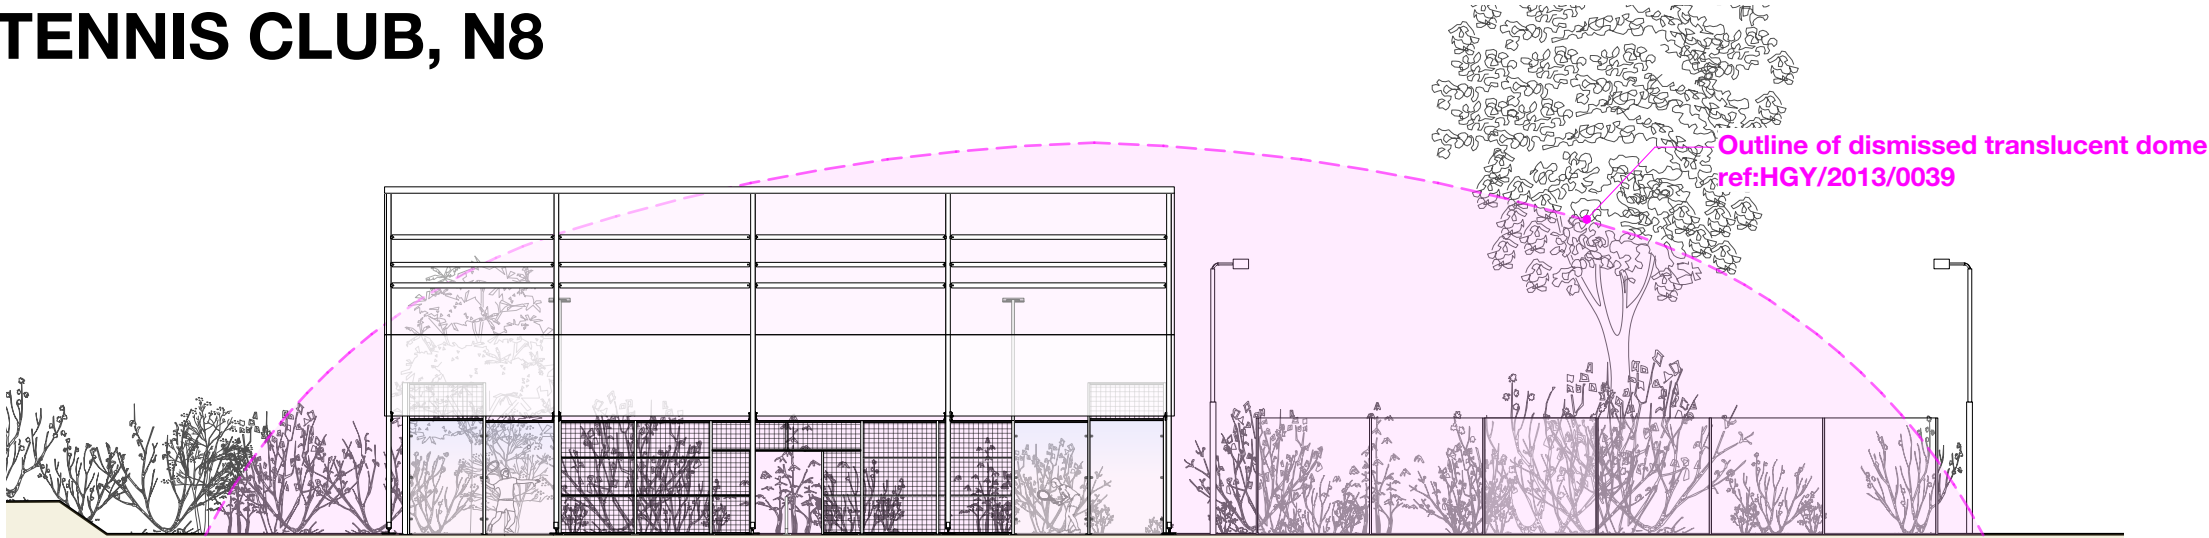


NORTH ELEVATION

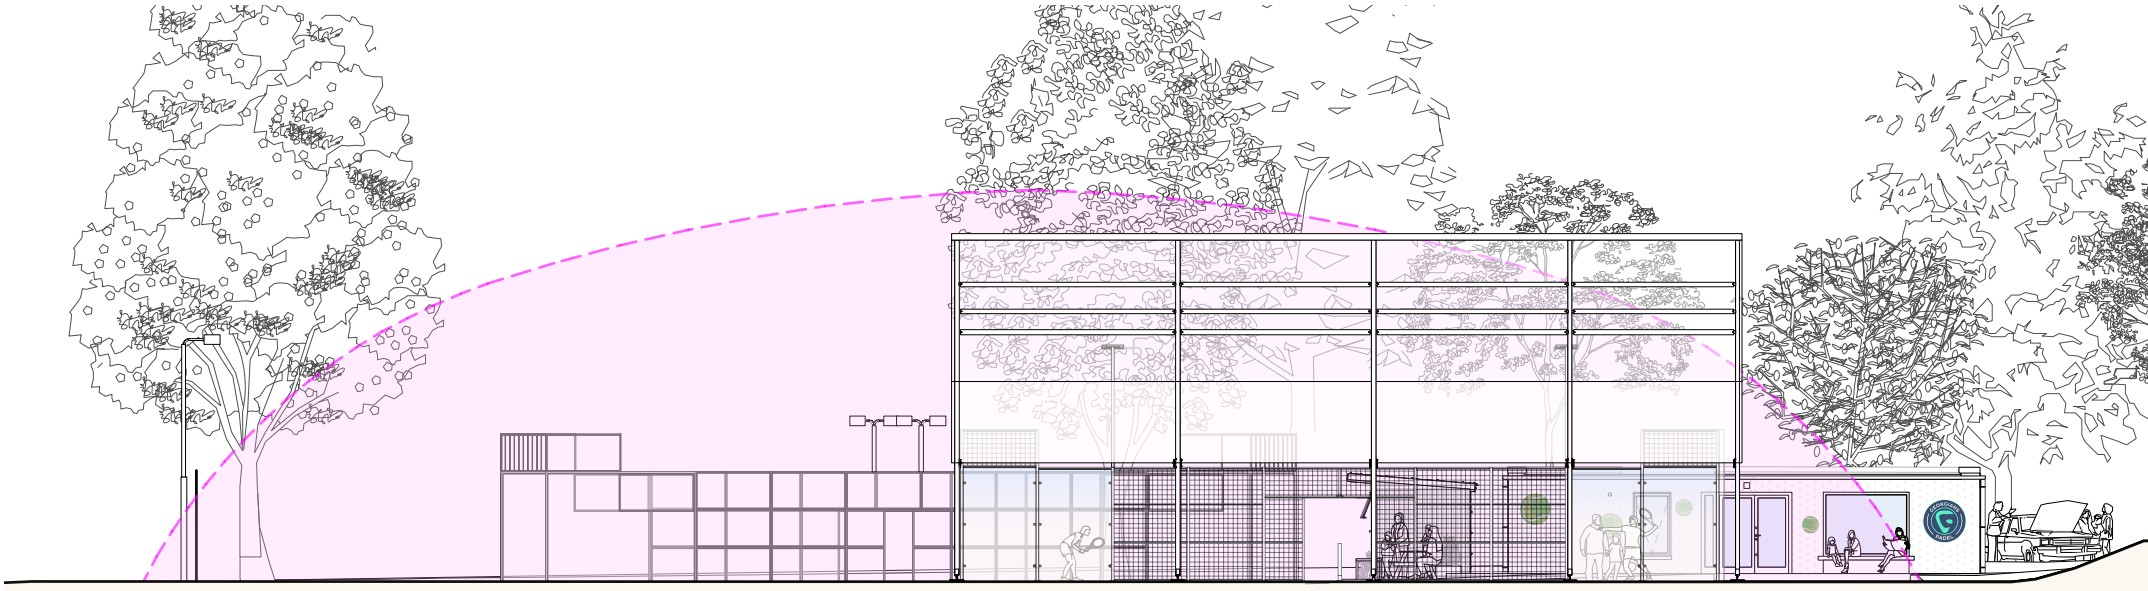

SOUTH ELEVATION

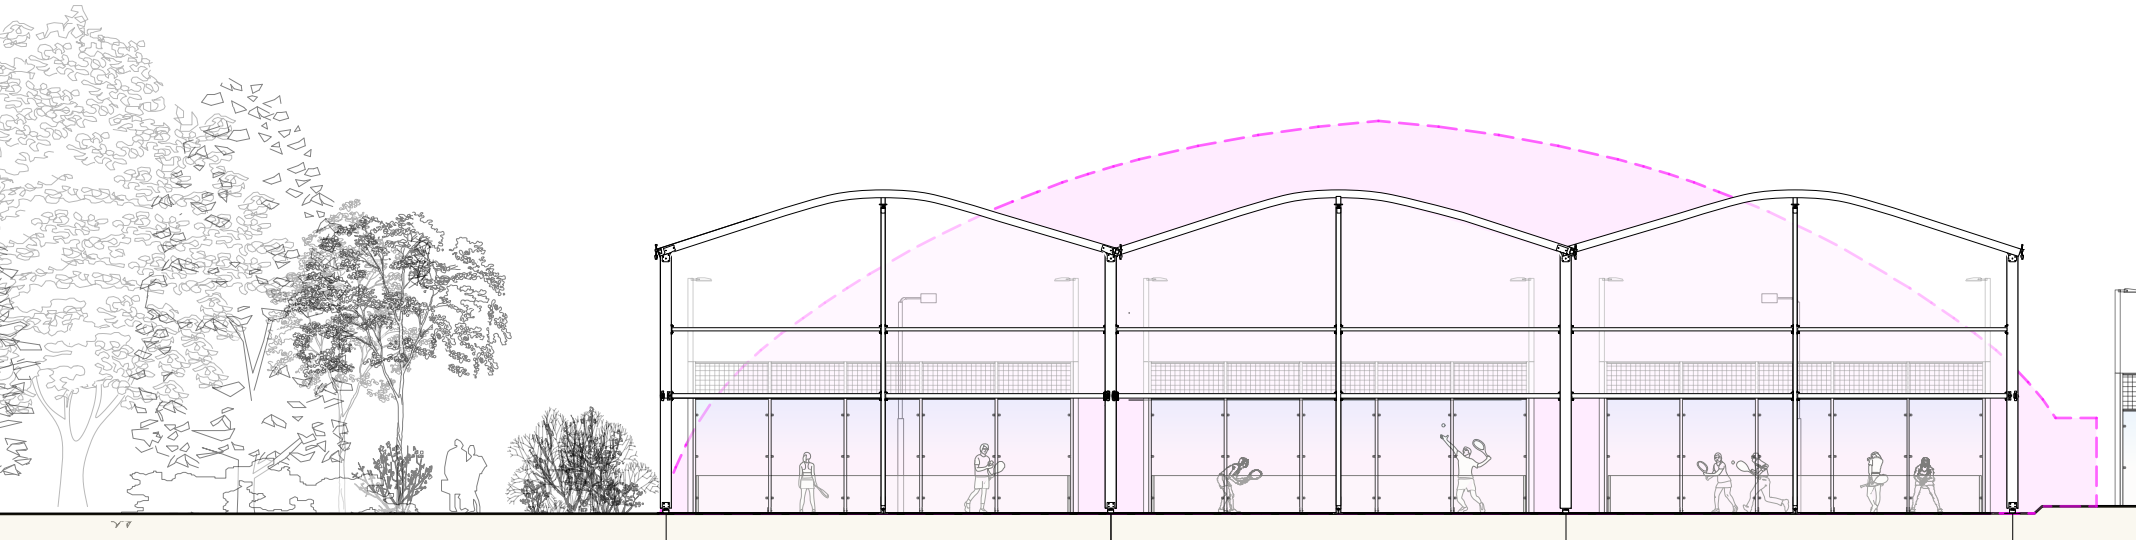

WEST ELEVATION

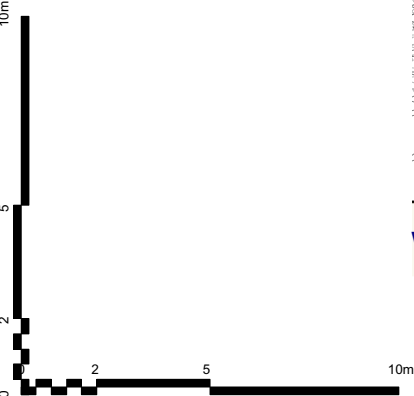


PROPOSED NORTH, SOUTH, WEST ELEVATIONS-PADEL
1:200@A3

B 251217 AJ Outline of approved 2012 tennis canopy added
A 250113 AJ Heights of canopies updated


DRAWING STATUS: ISSUED FOR PLANNING APPLICATION

JEFF KAHANE + ASSOCIATES ARCHITECTS				
30 Murray Mews London NW1 6RJ Telephone 020 7916 1000 VAT number 523 0595 65 Jeff Kahane MA (Cantab), Dip. Arch. RIBA				
client	GEORGIANS TENNIS CLUB			
job	GEORGIANS TENNIS CLUB, N8			
drawing	PROPOSED NORTH, SOUTH, WEST ELEVATIONS-PADEL			
date	NOV 2025	drawn	RG	scale
				1:200@A3
				drawing no.
				844_PL_331
				rev.
				B


GEORGIANS TENNIS CLUB, N8

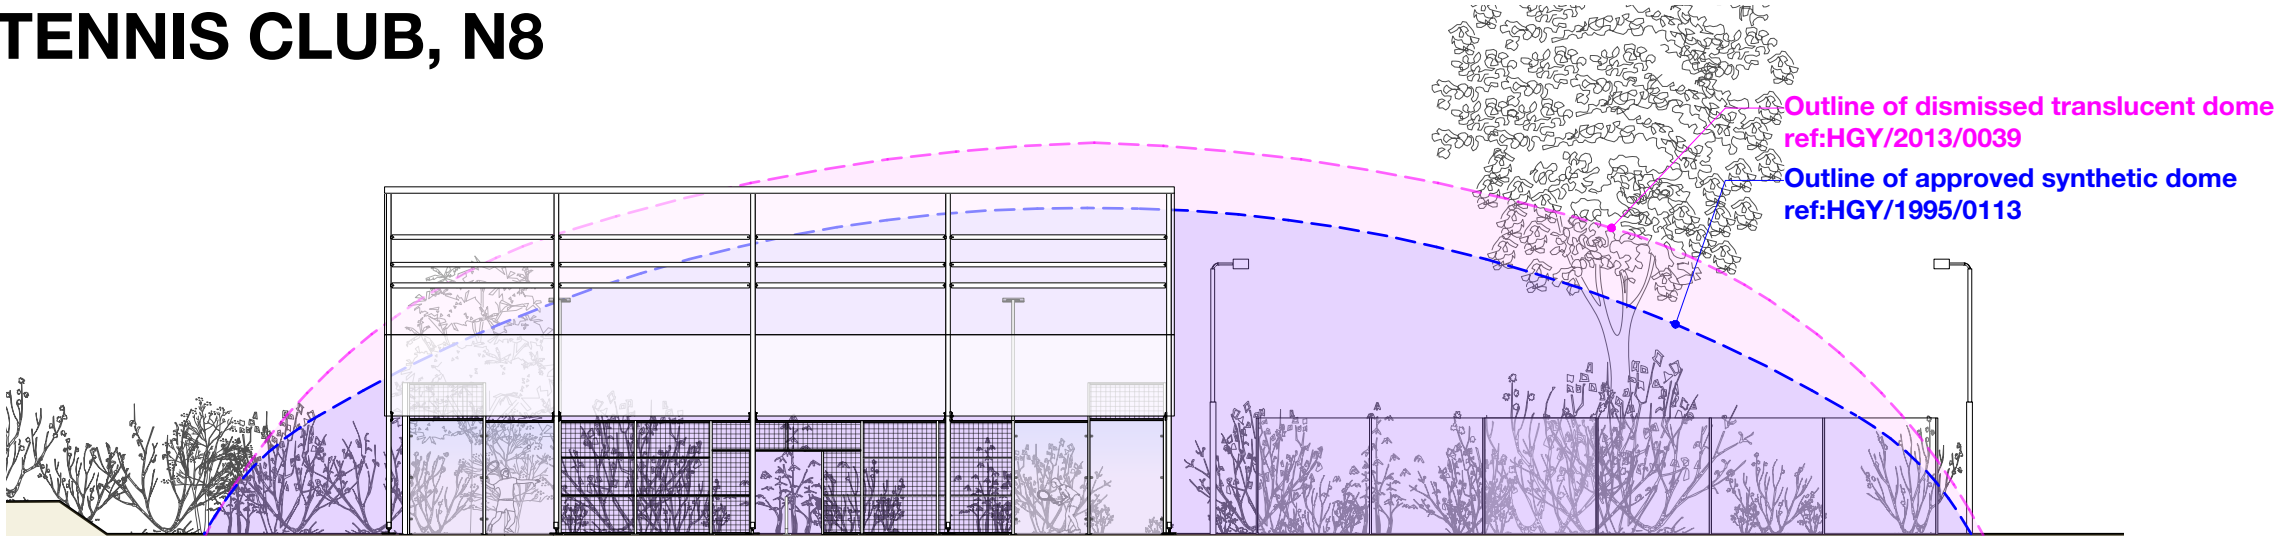

NORTH ELEVATION

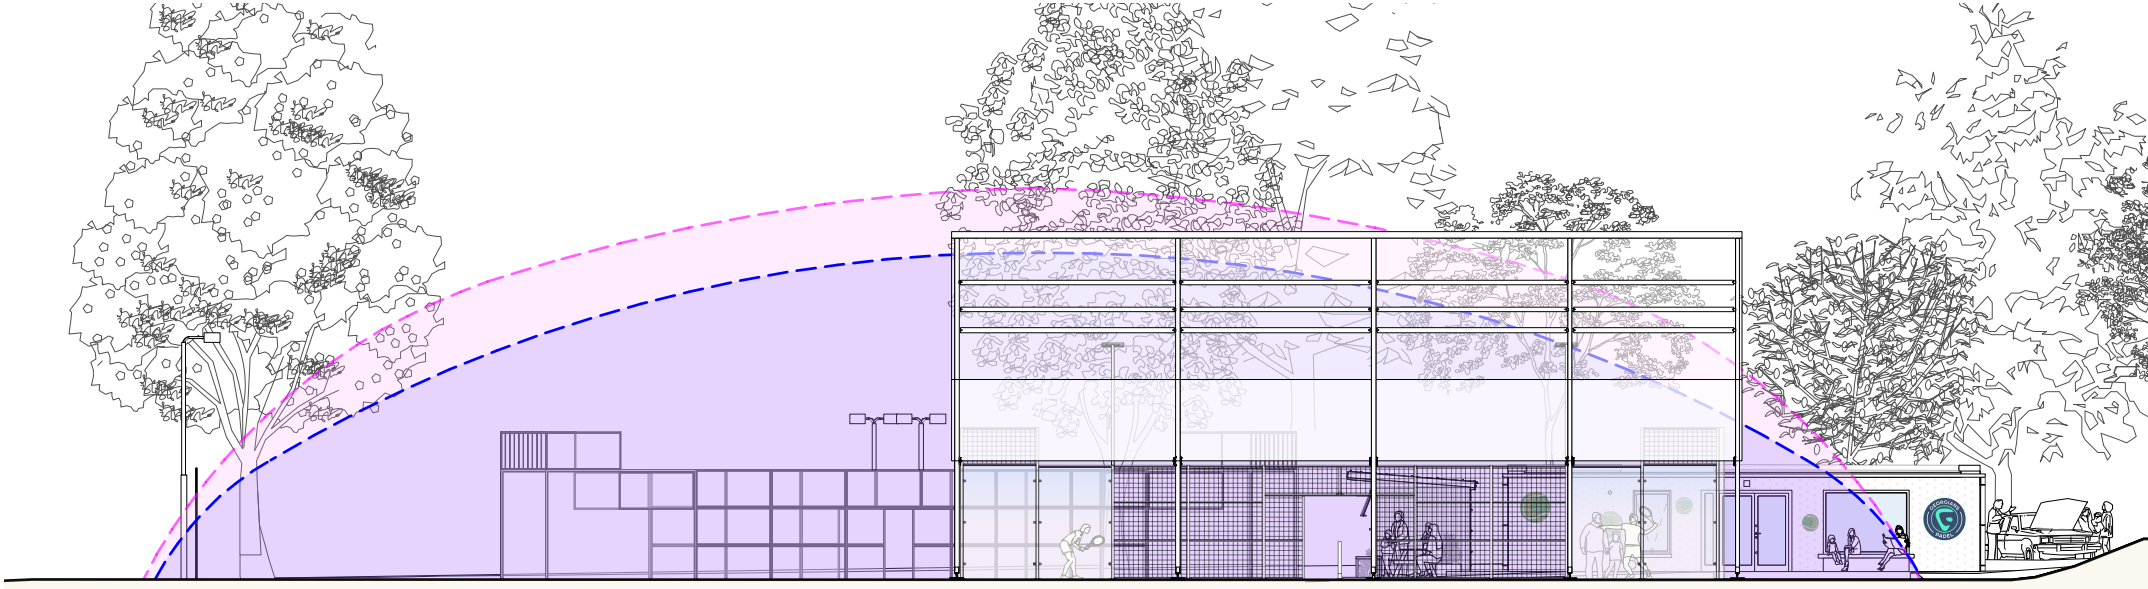

SOUTH ELEVATION

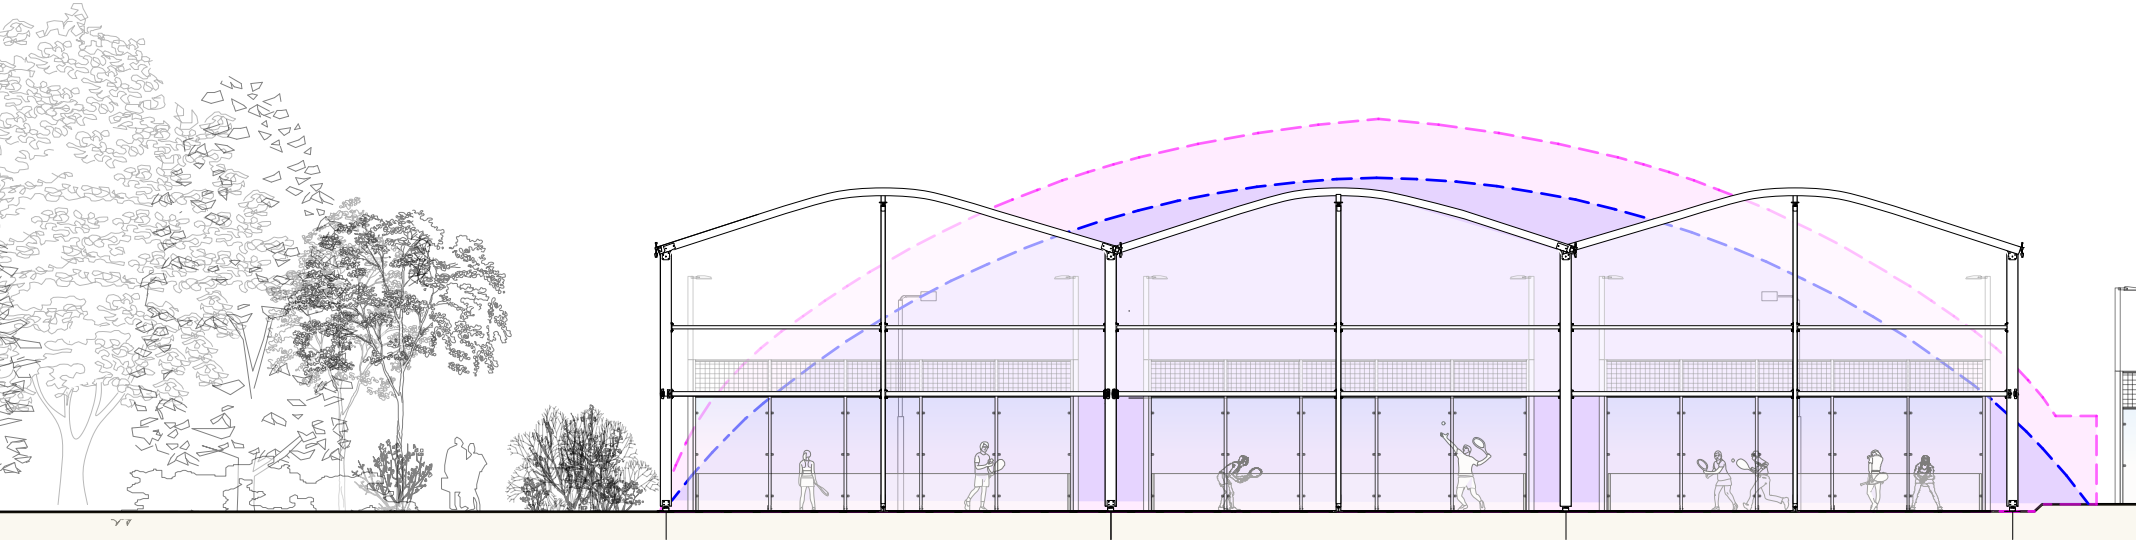

WEST ELEVATION

C	251218	AJ	Outline of approved synthetic dome added
B	251217	AJ	Outline of dismissed translucent dome added
A	250113	AJ	Heights of canopies updated

DRAWING STATUS: ISSUED FOR PLANNING APPLICATION

JEFF KAHANE + ASSOCIATES
ARCHITECTS

30 Murray Mews
London NW11 9RJ
Telephone 020 7916 1000
VAT number 523 0595 65
Jeff Kahane MA (Cantab), Dip. Arch, RIBA

client	GEORGIANS TENNIS CLUB				
job	GEORGIANS TENNIS CLUB, N8				
drawing	PROPOSED NORTH, SOUTH, WEST ELEVATIONS-PAD				
date	NOV 2025	drawn	RG	scale	1:200@A3
drawing no.	844_PL_331	rev.	C		

PROPOSED NORTH, SOUTH, WEST ELEVATIONS-PADEL
1:200@A3