



GEORGIANS TENNIS CLUB, N8

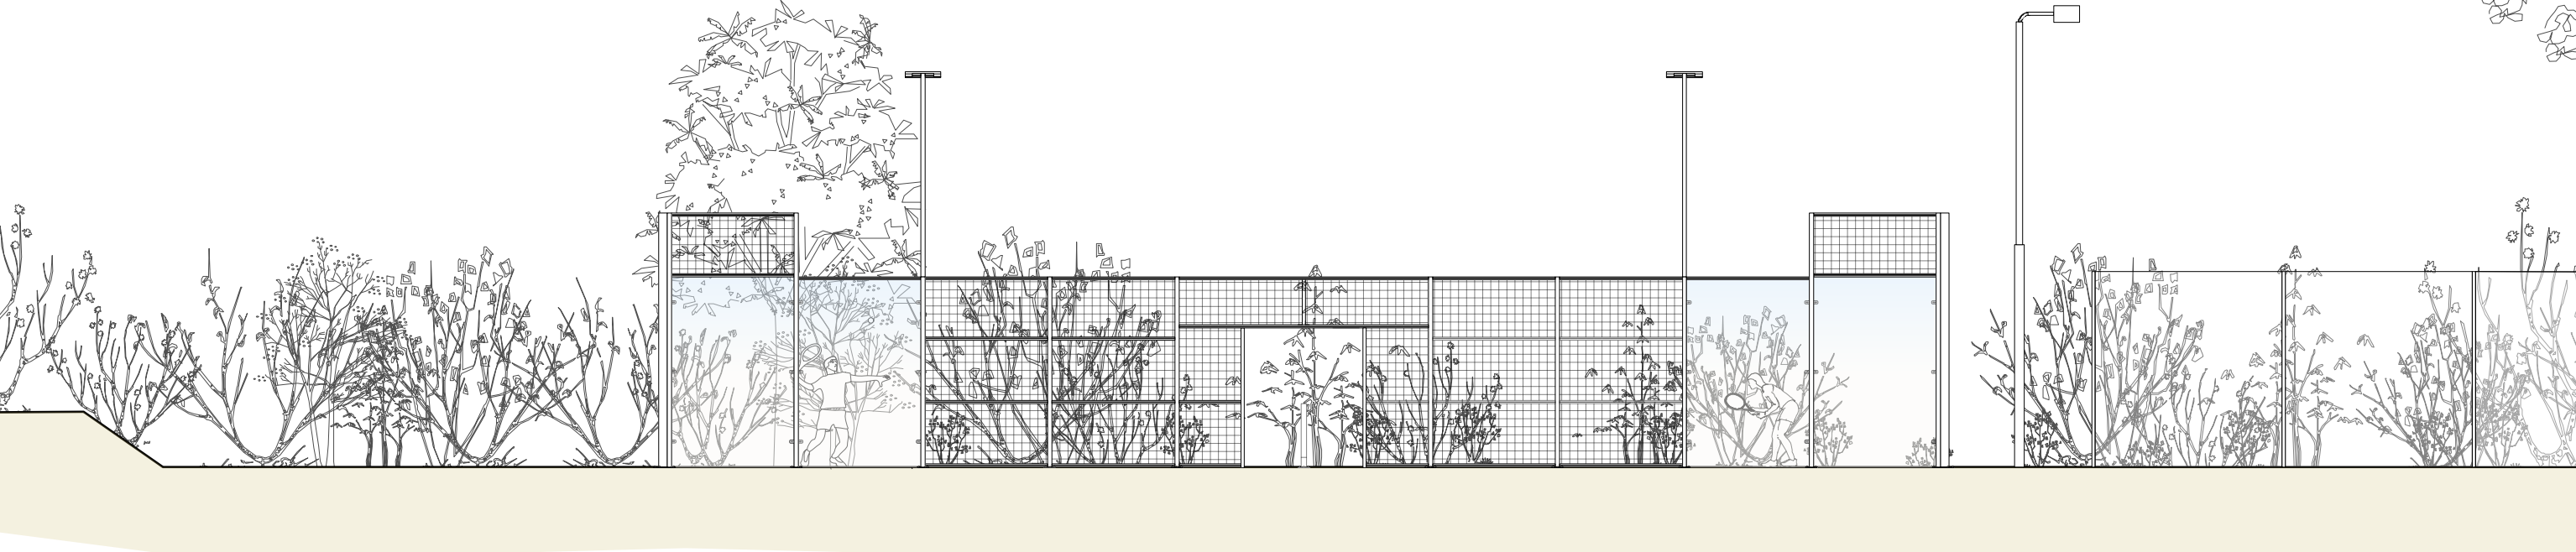

NORTH ELEVATION

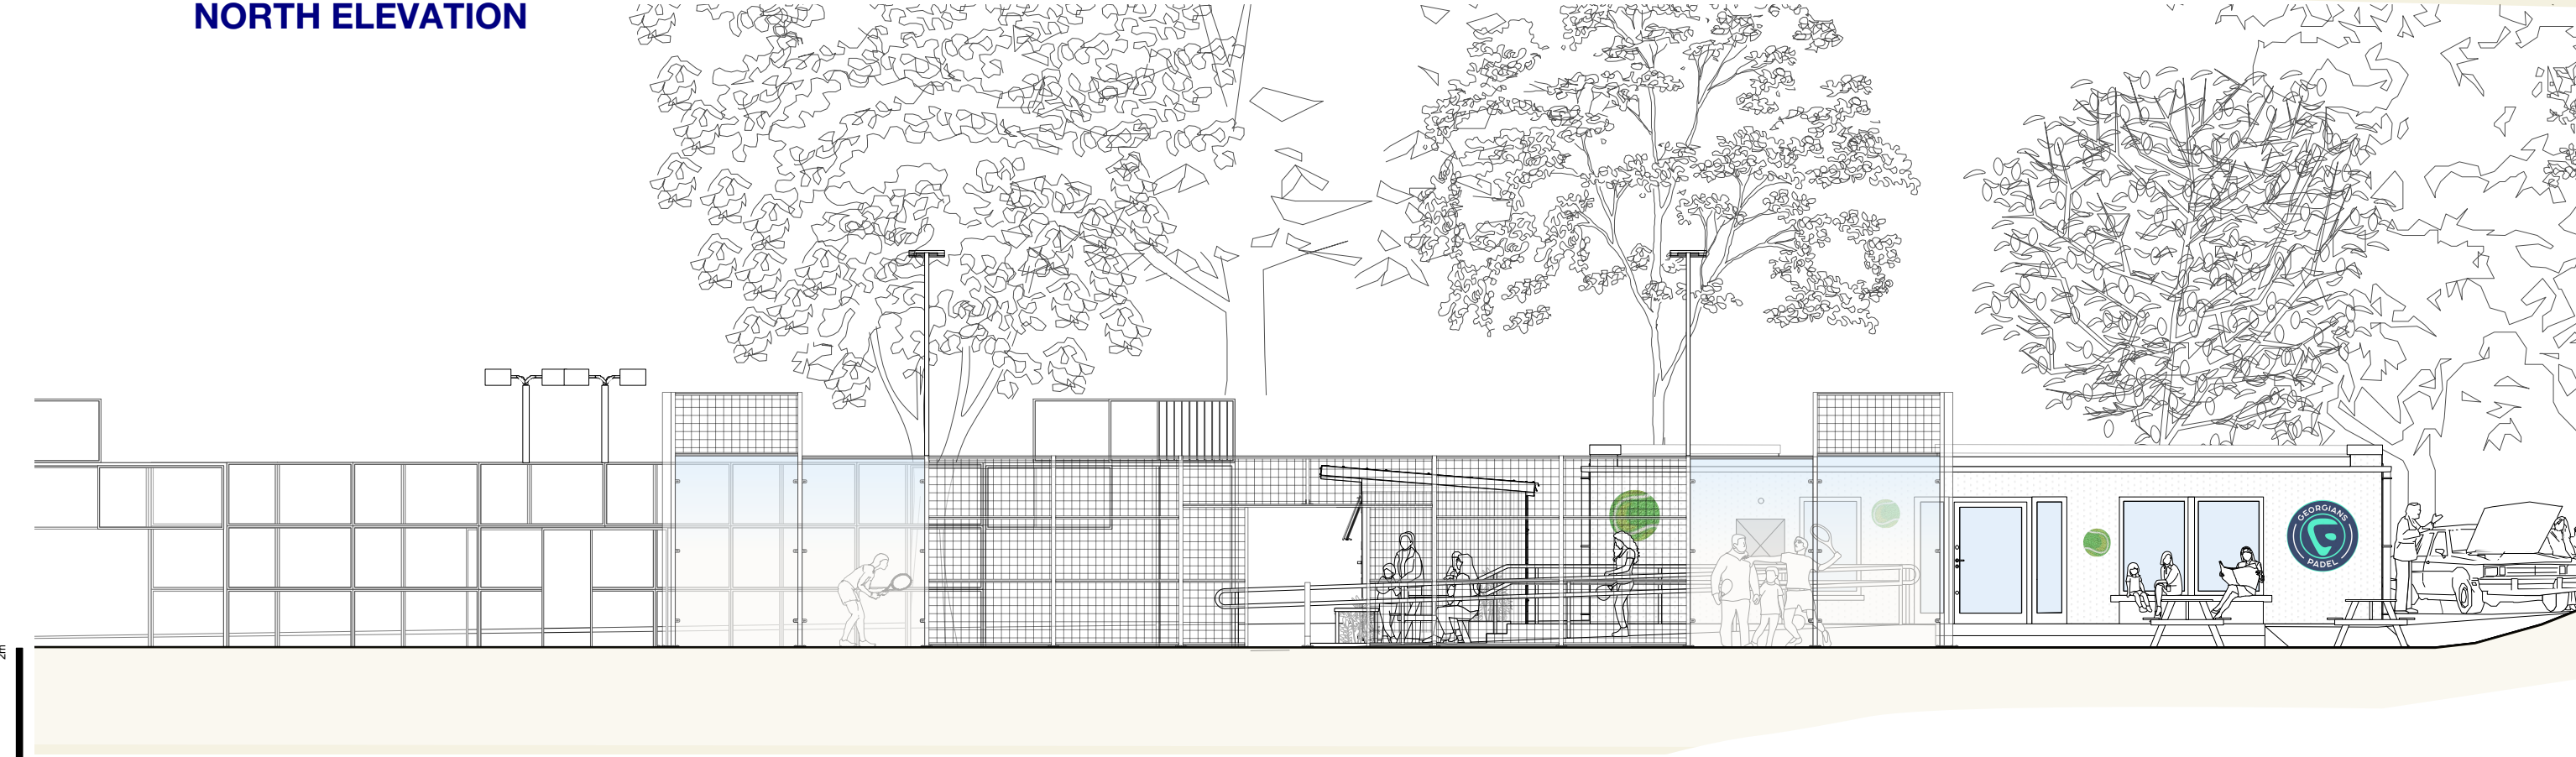

SOUTH ELEVATION

EXISTING NORTH+ SOUTH ELEVATIONS-PADEL
1:100@A3

DRAWING STATUS: ISSUED FOR PLANNING APPLICATION					
JEFF KAHANE + ASSOCIATES A R C H I T E C T S					
30 Murray Mews London NW11 9RJ Telephone 020 7916 1000 VAT number 523 0595 65 Jeff Kahane MA (Cantab), Dip. Arch, RIBA					
client	GEORGIANS TENNIS CLUB				
job	GEORGIANS TENNIS CLUB, N8				
drawing	EXISTING NORTH+ SOUTH ELEVATIONS-PADEL				
date	drawn	scale	drawing no.	rev.	
NOV 2025	RG / AJ	1:100@A3	844_EX_320	-	