


GEORGIANS TENNIS CLUB, N8

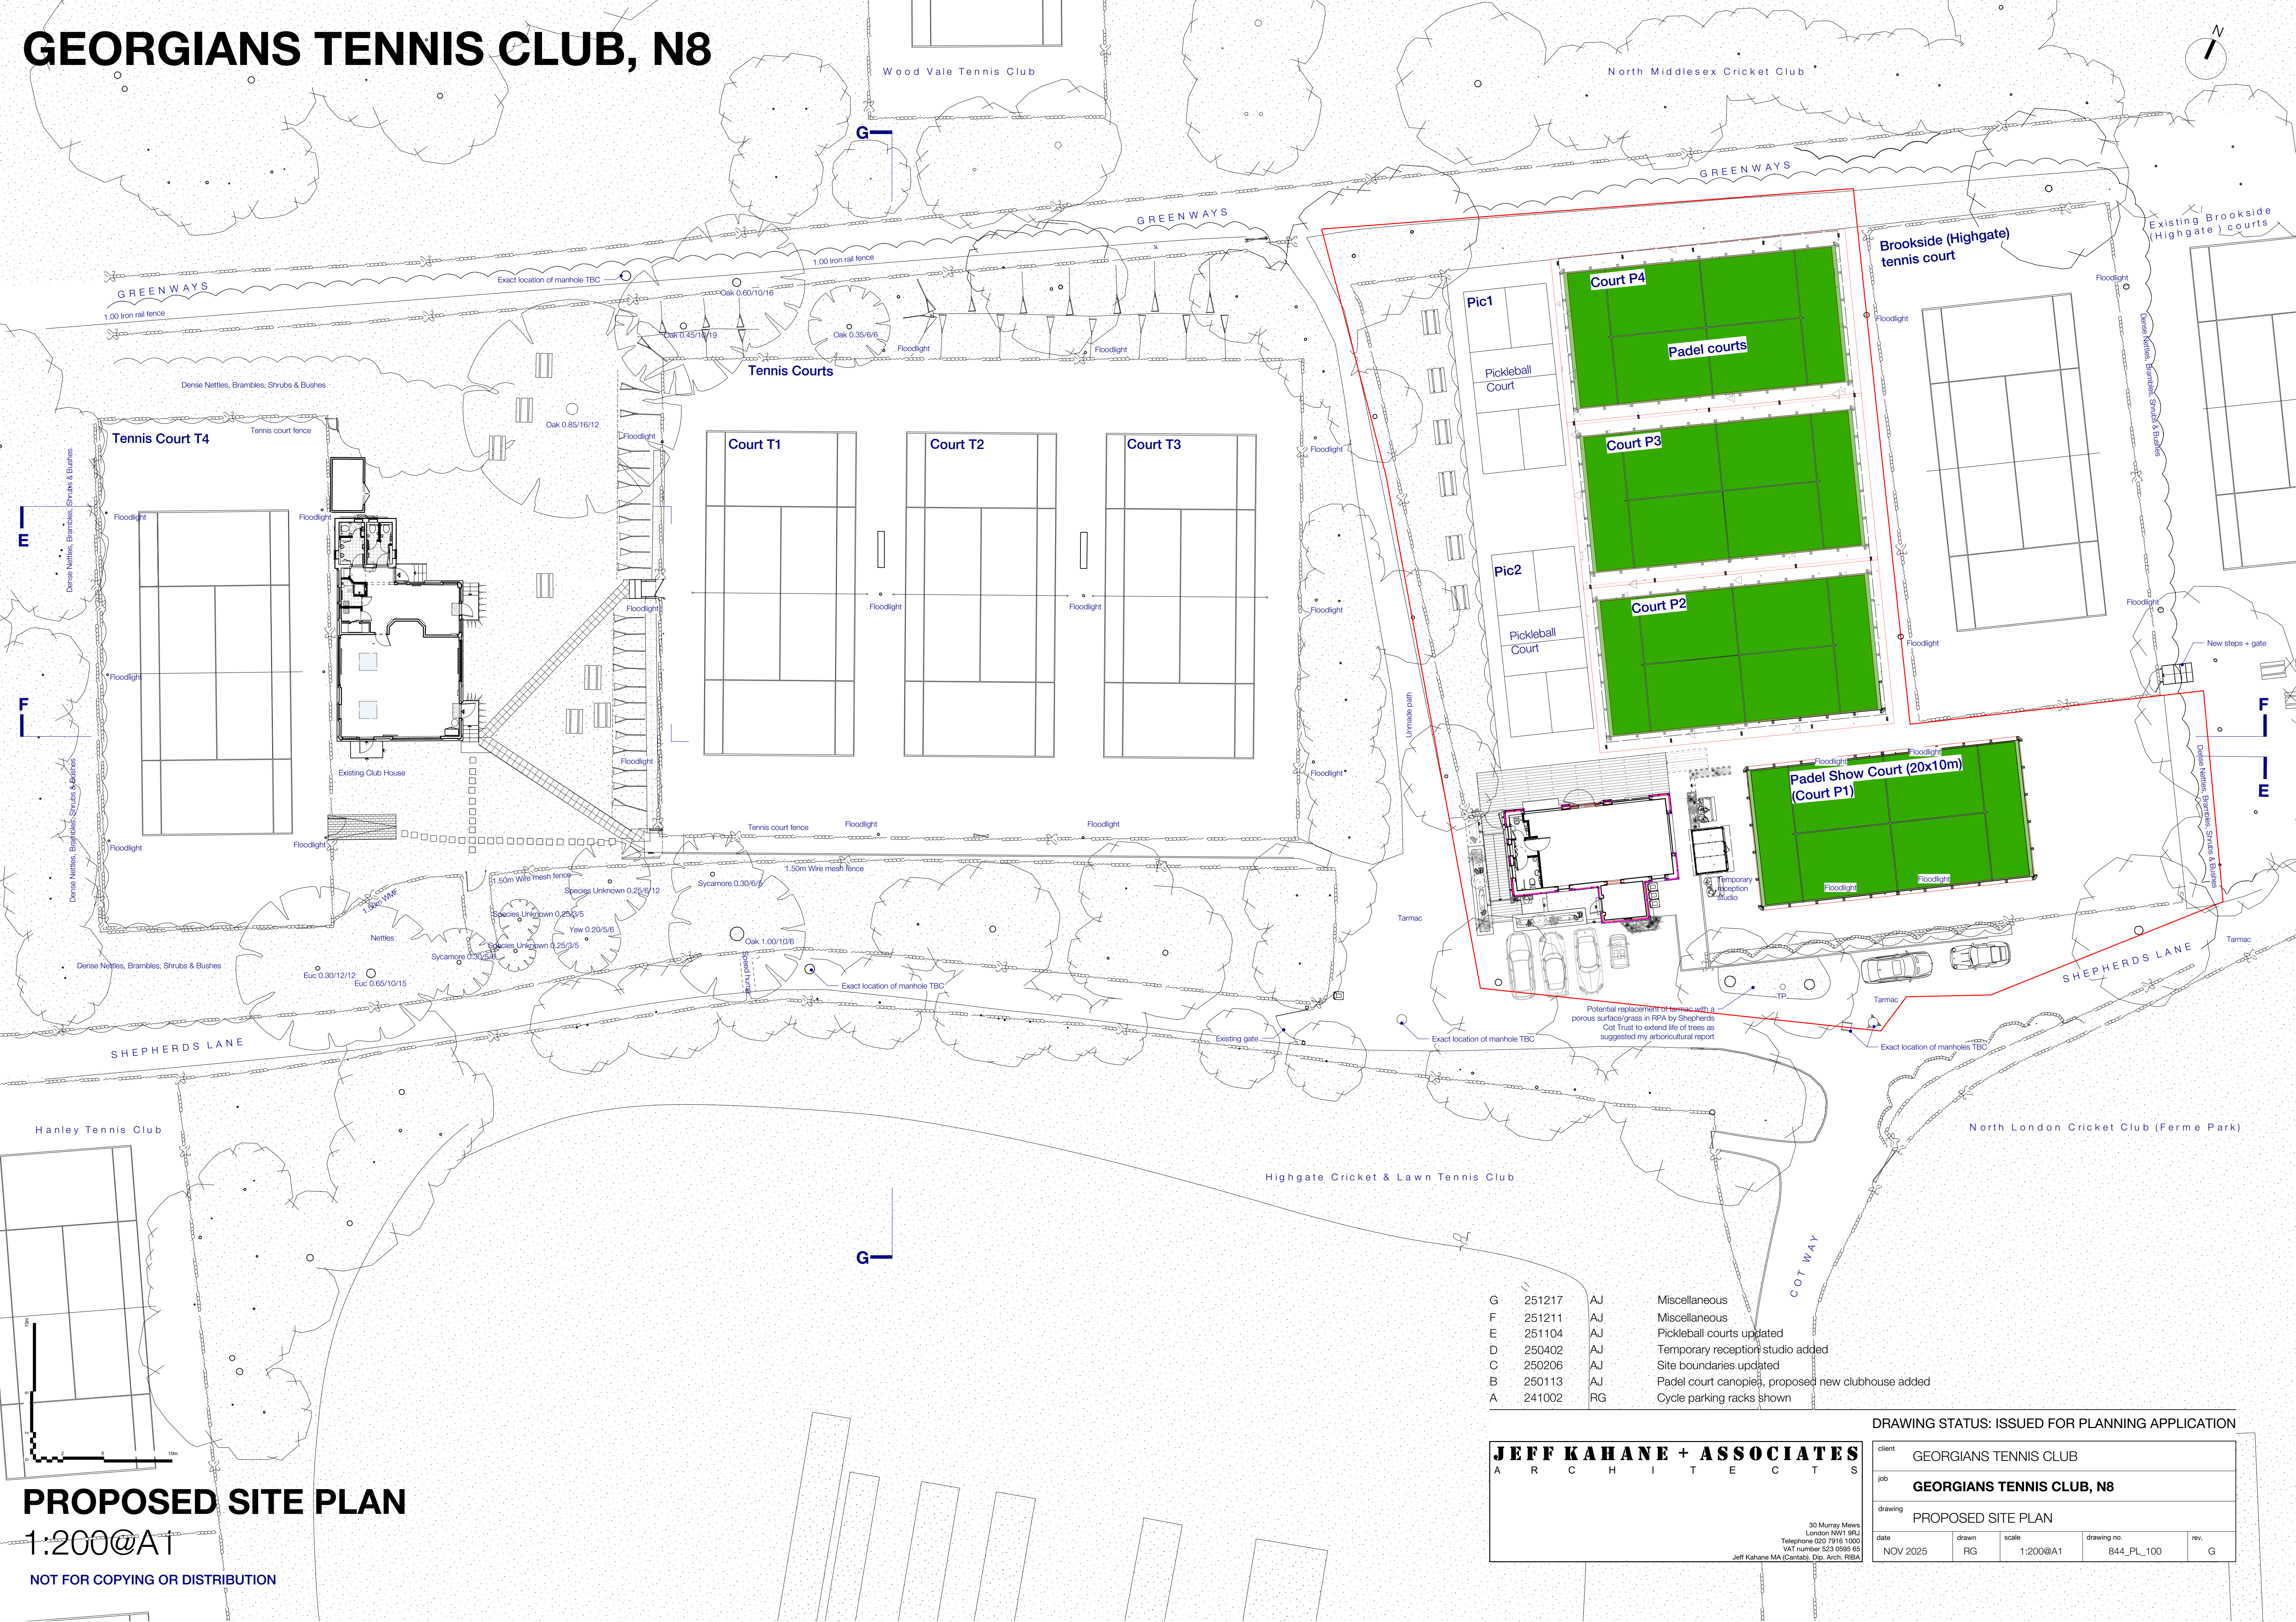

PROPOSED SITE PLAN

1:200@A1

NOT FOR COPYING OR DISTRIBUTION

G	251217	AJ	Miscellaneous
F	251211	AJ	Miscellaneous
E	251104	AJ	Pickleball courts updated
D	250402	AJ	Temporary reception studio added
C	250206	AJ	Site boundaries updated
B	250113	AJ	Padel court canopies, proposed new clubhouse added
A	241002	RG	Cycle parking racks shown

JEFF KAHANE + ASSOCIATES
ARCHITECTS

30 Murray Mews
London NW1 9RJ
Telephone 020 7916 1000
VAT number 523 0595 65
Jeff Kahane MA (Cantab), Dip. Arch., RIBA

DRAWING STATUS: ISSUED FOR PLANNING APPLICATION

client	GEORGIANS TENNIS CLUB				
job	GEORGIANS TENNIS CLUB, N8				
drawing	PROPOSED SITE PLAN				
date	drawn	scale	drawing no.	rev.	
NOV 2025	RG	1:200@A1	844_PL_100	G	