



GEORGIANS TENNIS CLUB, N8

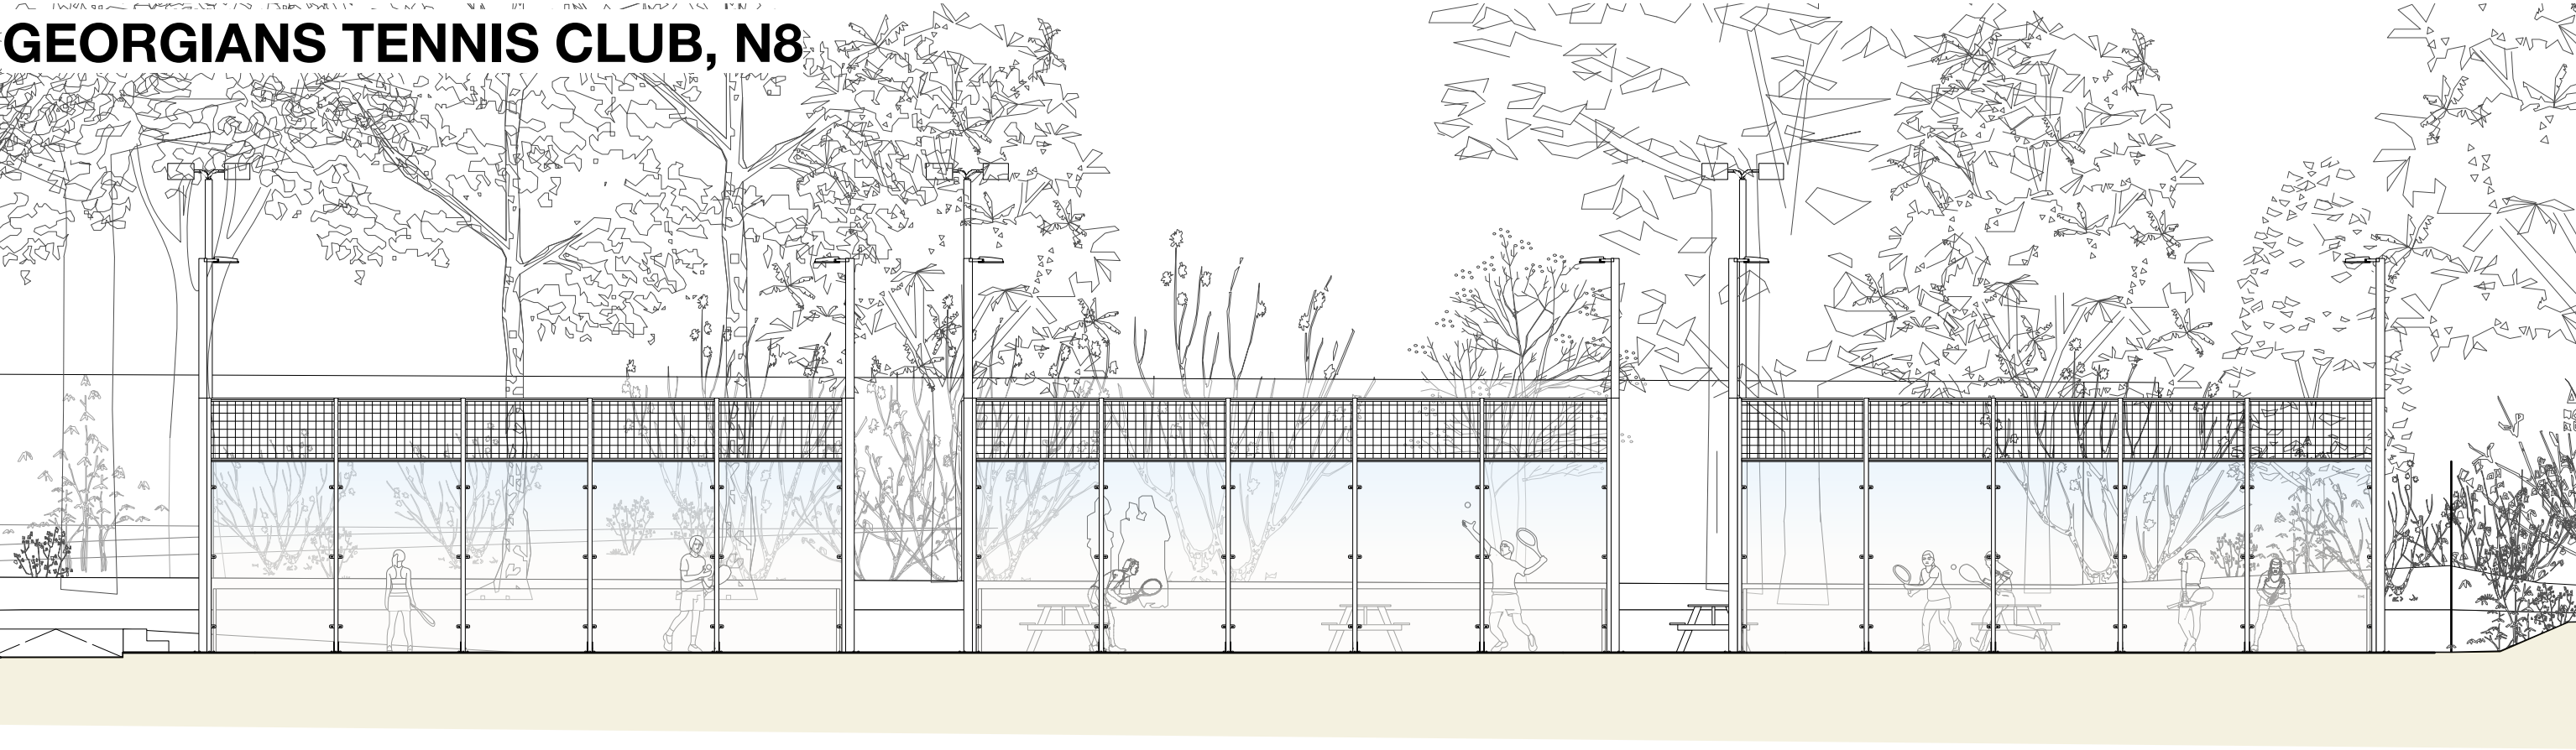

EAST ELEVATION

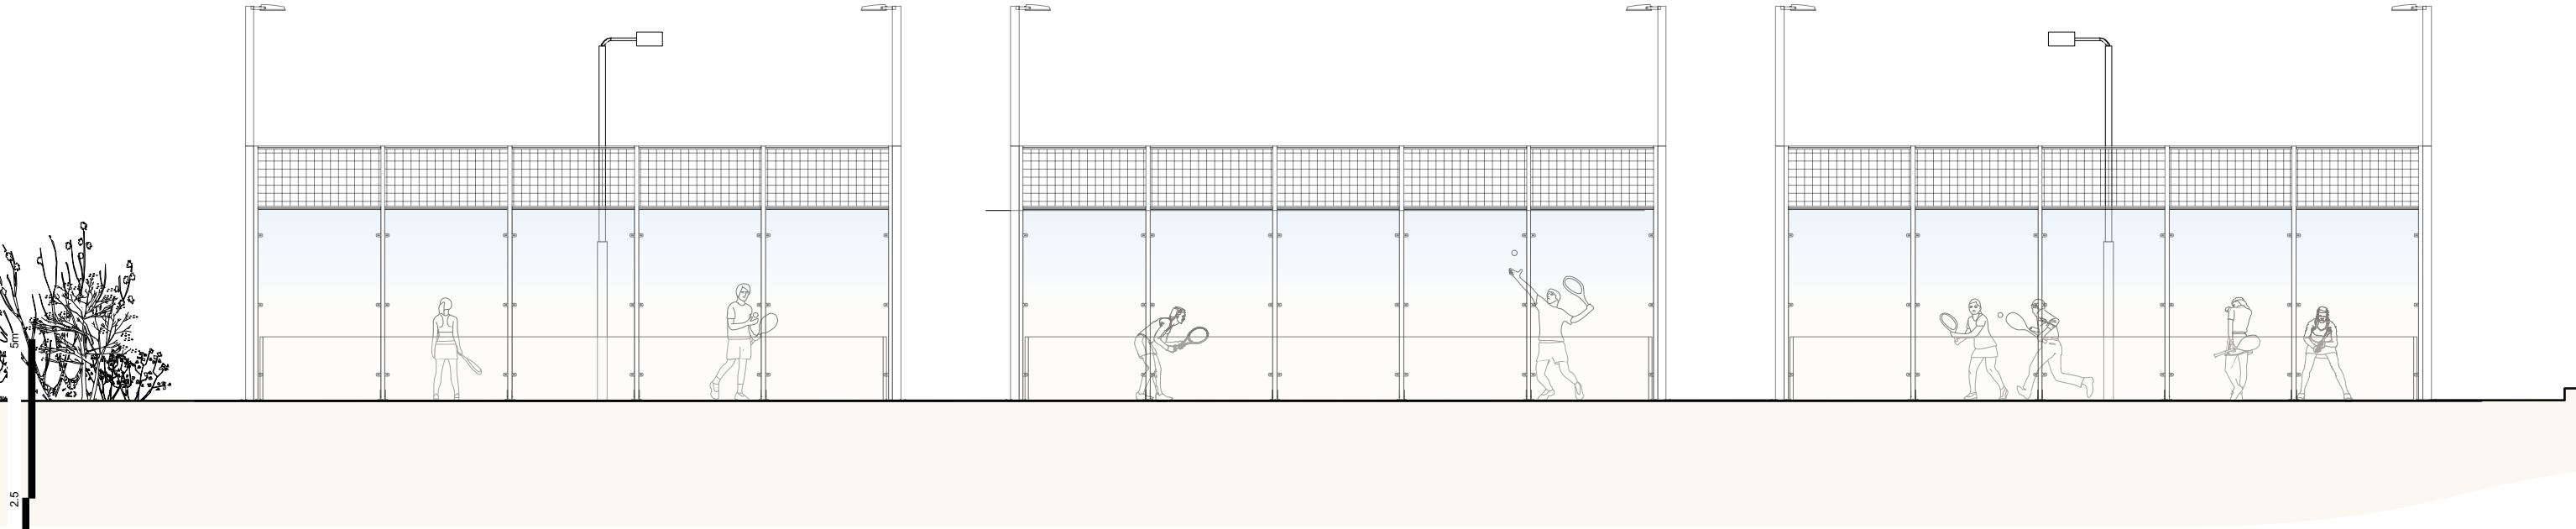

WEST ELEVATION

EXISTING EAST+WEST ELEVATIONS-PADEL
1:100@A3

DRAWING STATUS: ISSUED FOR PLANNING APPLICATION					
JEFF KAHANE + ASSOCIATES A R C H I T E C T S		client GEORGIANS TENNIS CLUB			
		job GEORGIANS TENNIS CLUB, N8			
		drawing EXISTING EAST+WEST ELEVATIONS-PADEL			
30 Murray Mews London NW1 9RJ Telephone 020 7916 1000 VAT number 523 0595 65 Jeff Kahane MA (Cantab), Dip. Arch, RIBA		date NOV 2025	drawn RG / AJ	scale 1:100@A3	drawing no. 844_EX_321
		rev. -			