


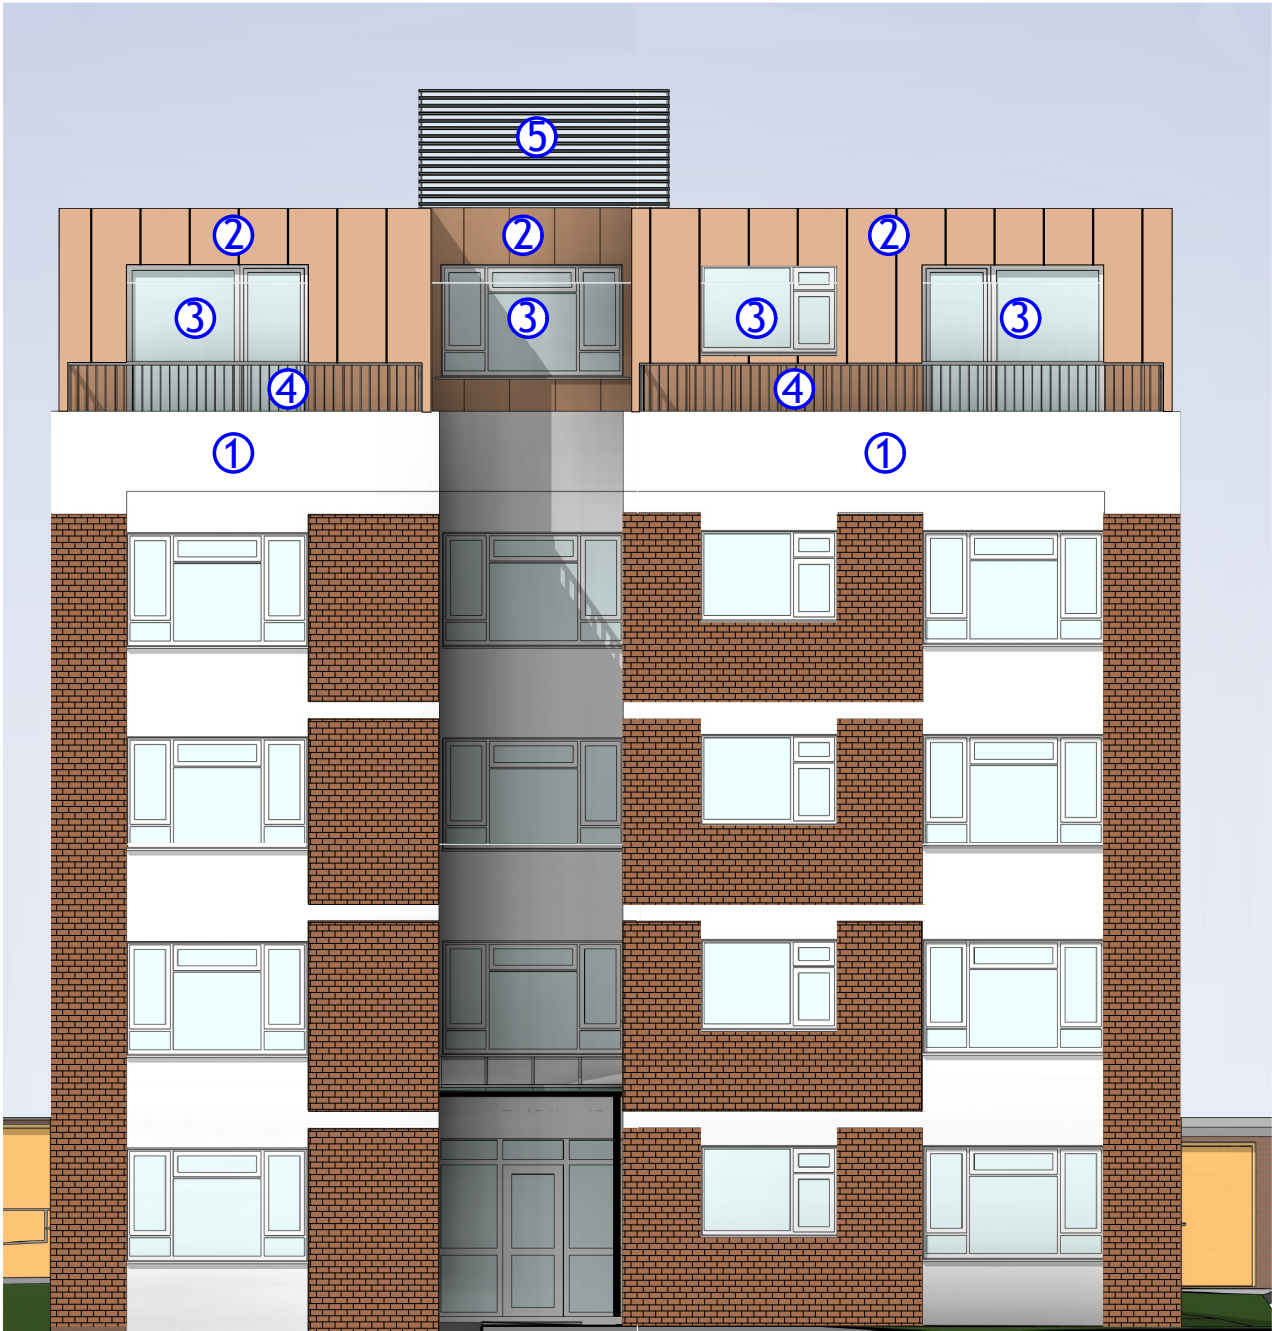


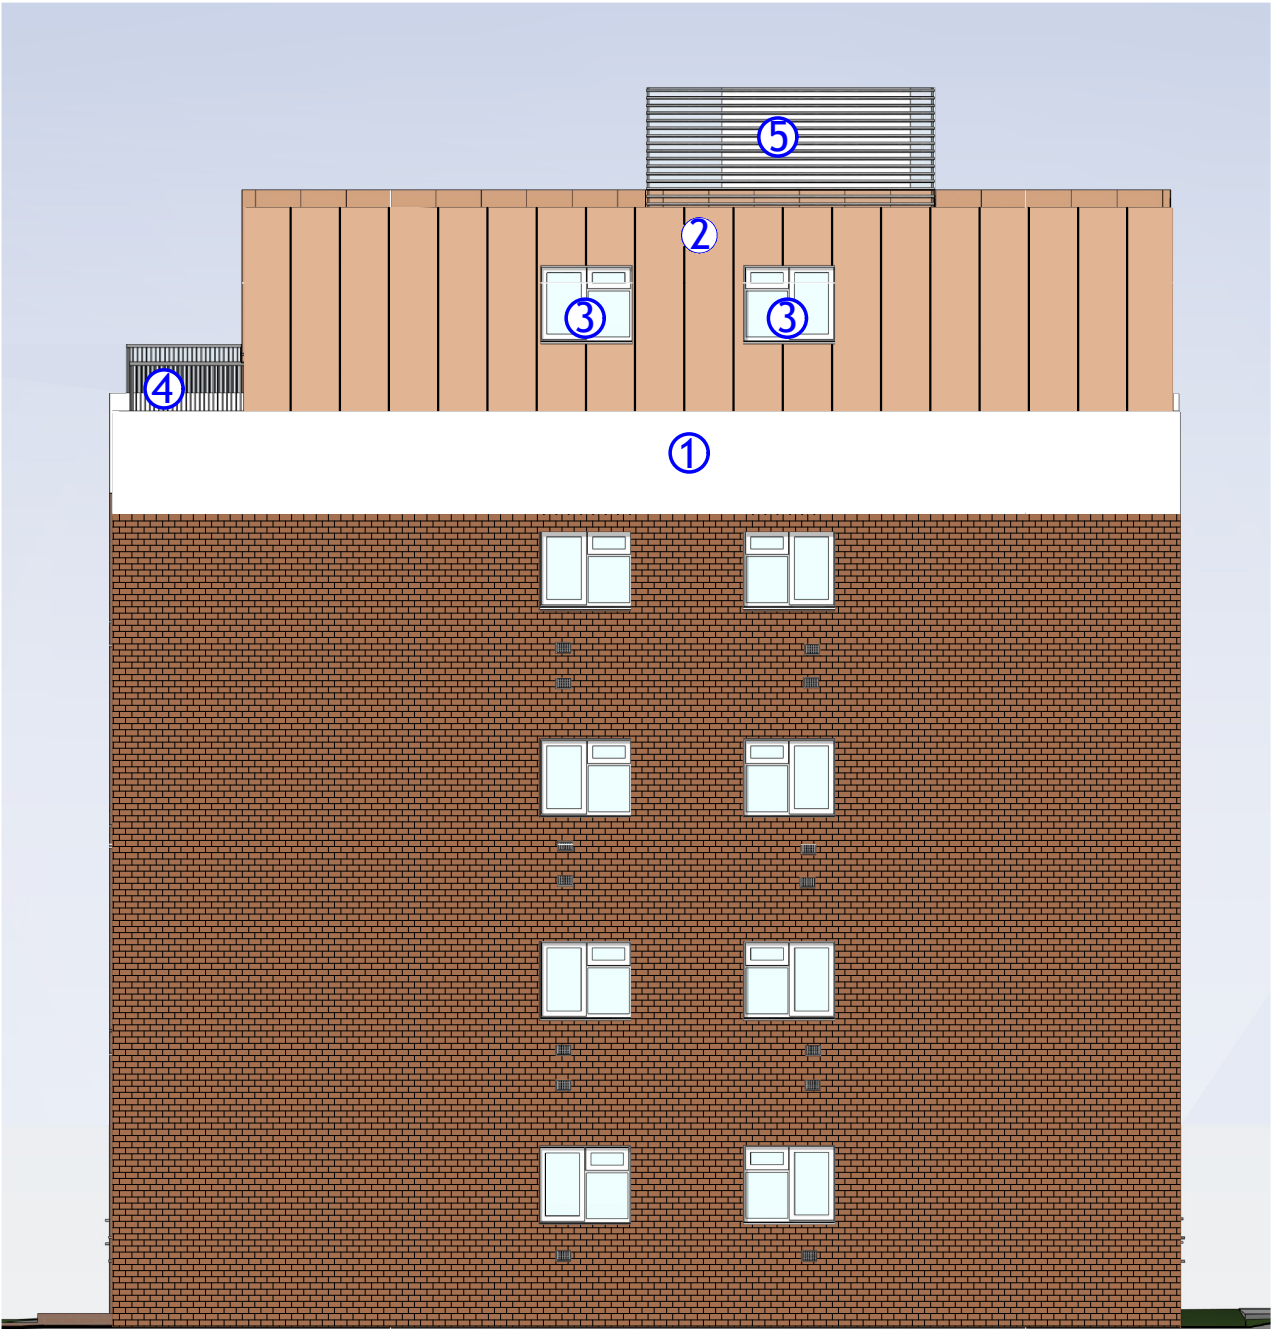

PROPOSED
FRONT ELEVATION
SCALE 1:100

 

PROPOSED
SIDE ELEVATION
SCALE 1:100

 


Material schedule


1. White K-rend silicone render with colour to match the existing




2. Brushed bronze metal cladding

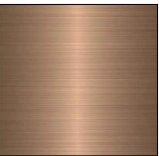

3. White double glazed windows and doors

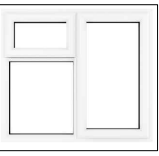

4. Anthracite grey steel baluster (RAL 7016)

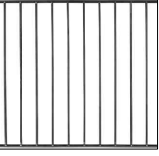

5. Light grey louver plant screen



NOTES:

All dimensions are to be checked and verified on site prior to construction.

STATUS

Planning

DRAWING TITLE

Proposed front and side elevation - Condition 2

PROJECT ADDRESS

Palm Court, Palmerston Road, London, N22 8QL

SCALE

1:100 at A3

DRAWN BY

AB

DATE


February 2026

CHECKED BY



DD

DRAWING NO.


PC - 01

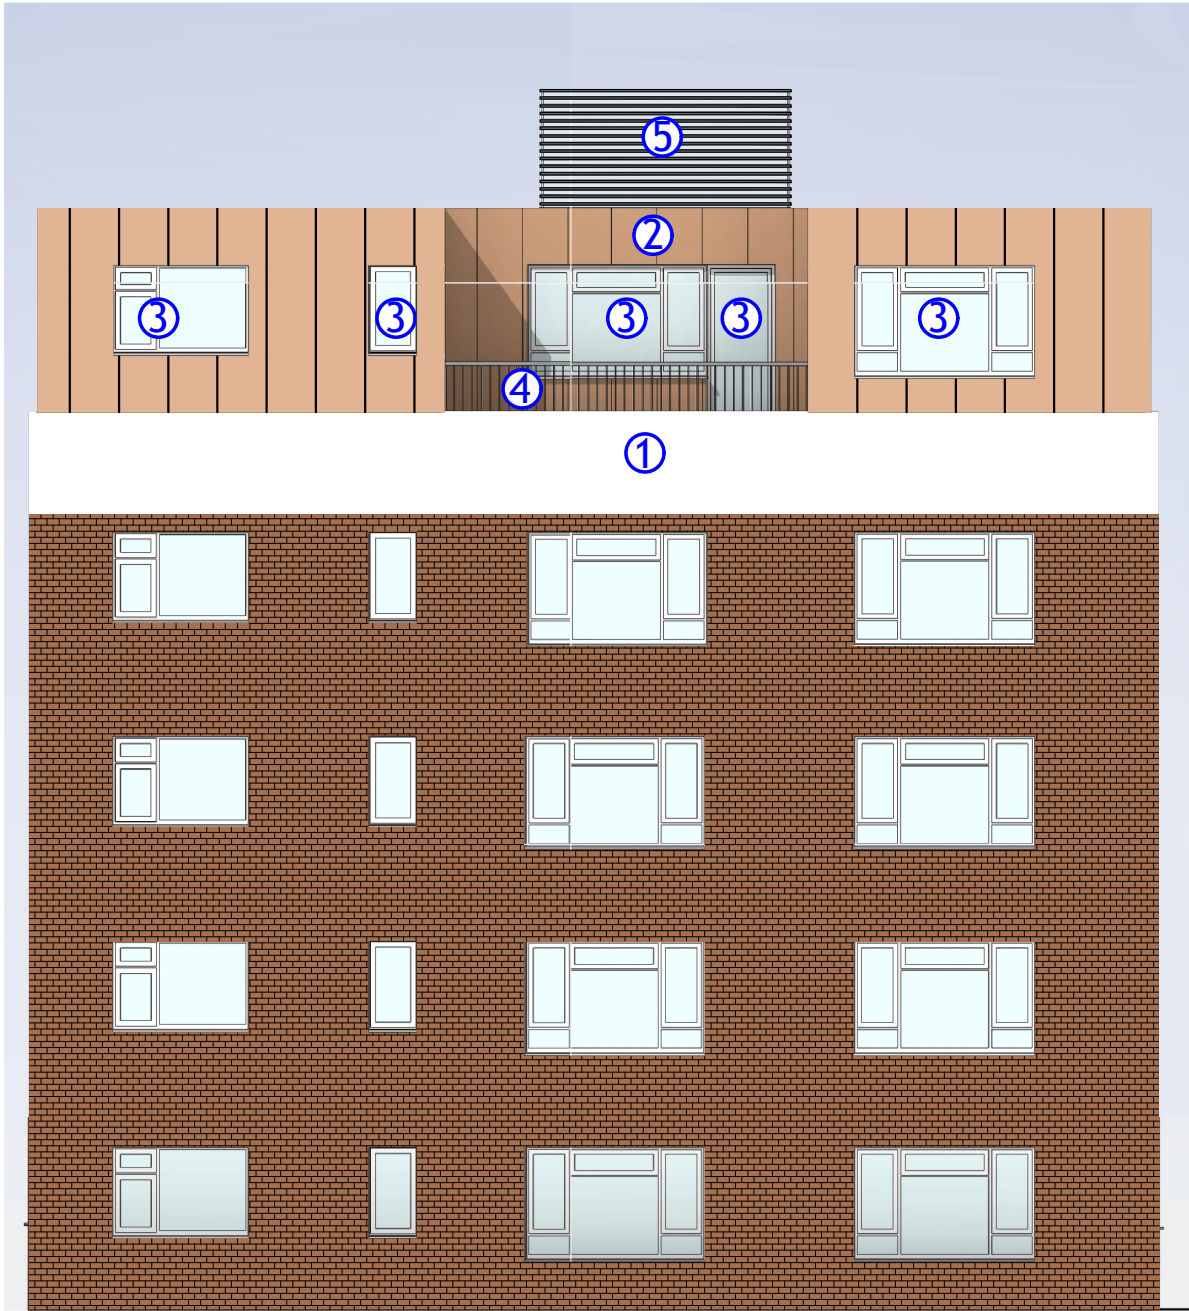

PROPOSED
REAR ELEVATION
SCALE 1:100

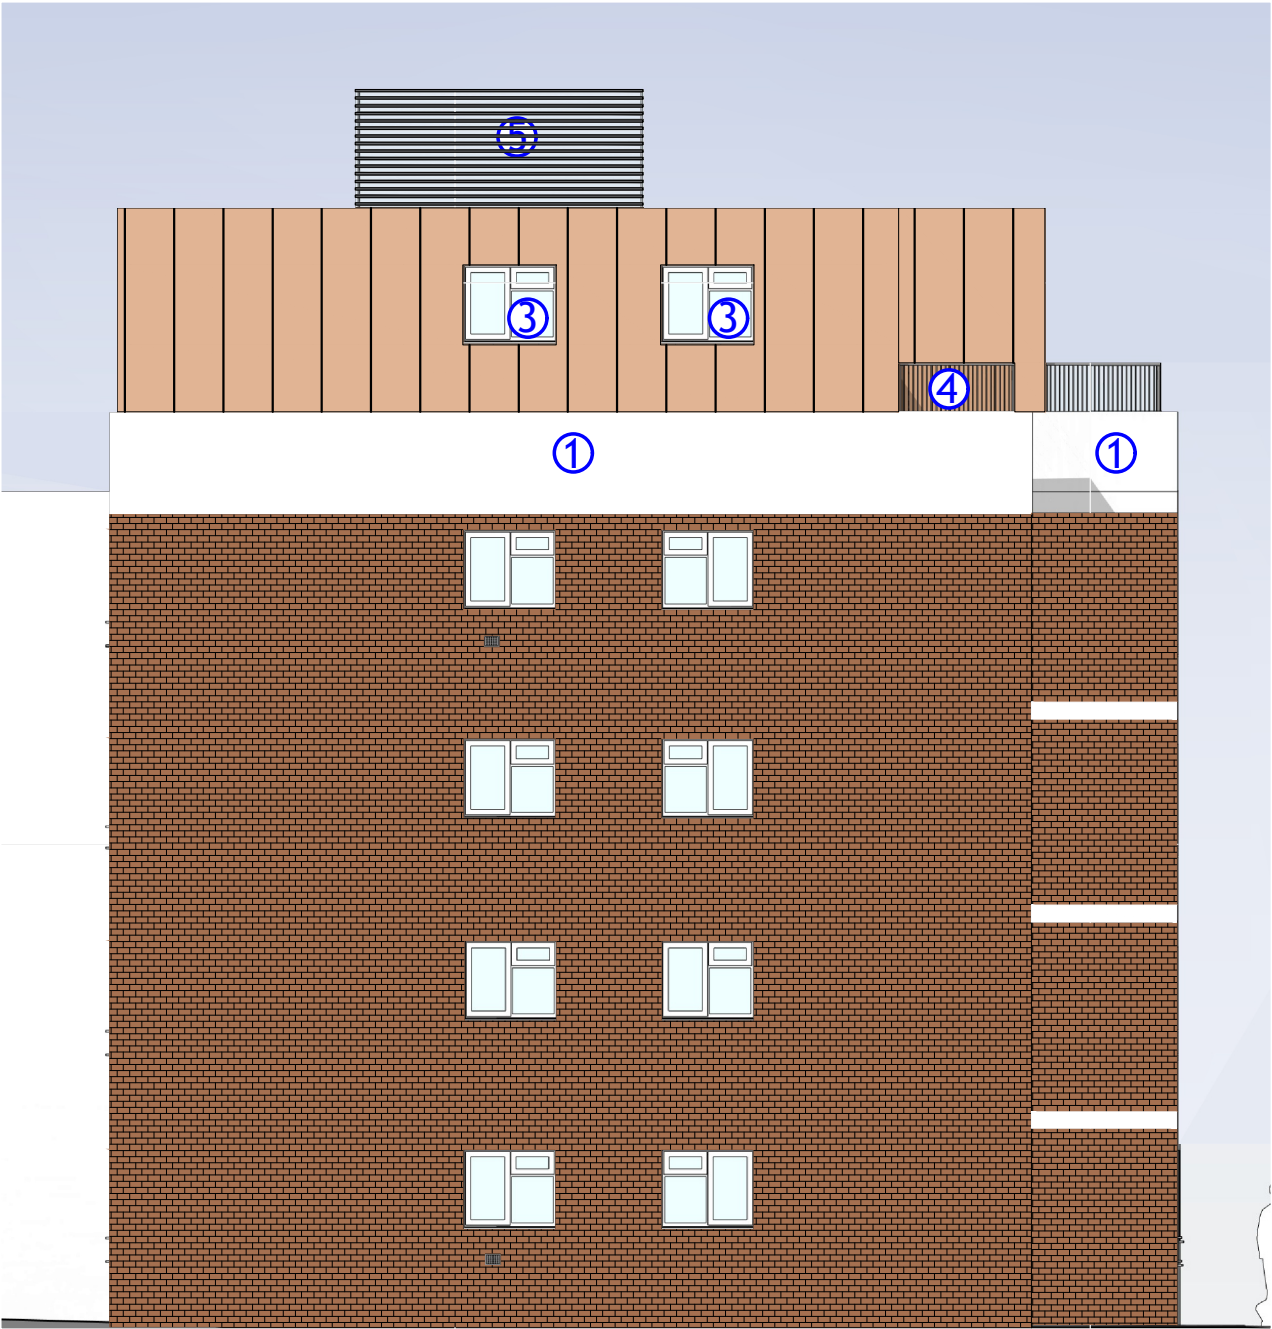 

PROPOSED
SIDE ELEVATION
SCALE 1:100

 


Material schedule


1. White K-rend silicone render with colour to match the existing




2. Brushed bronze metal cladding

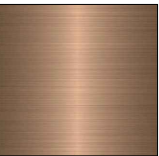

3. White double glazed windows and doors

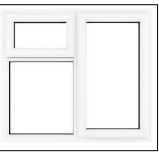

4. Anthracite grey steel baluster (RAL 7016)

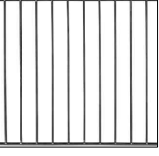

5. Light grey louver plant screen



NOTES:

All dimensions are to be checked and verified on site prior to construction.

STATUS

Planning

DRAWING TITLE

Proposed rear and side elevation - Condition 2

PROJECT ADDRESS

Palm Court, Palmerston Road, London, N22 8QL

SCALE

1:100 at A3

DRAWN BY

AB

DATE

February 2026

CHECKED BY

DD

DRAWING NO.

PC - 02