



GEORGIANS TENNIS CLUB, N8

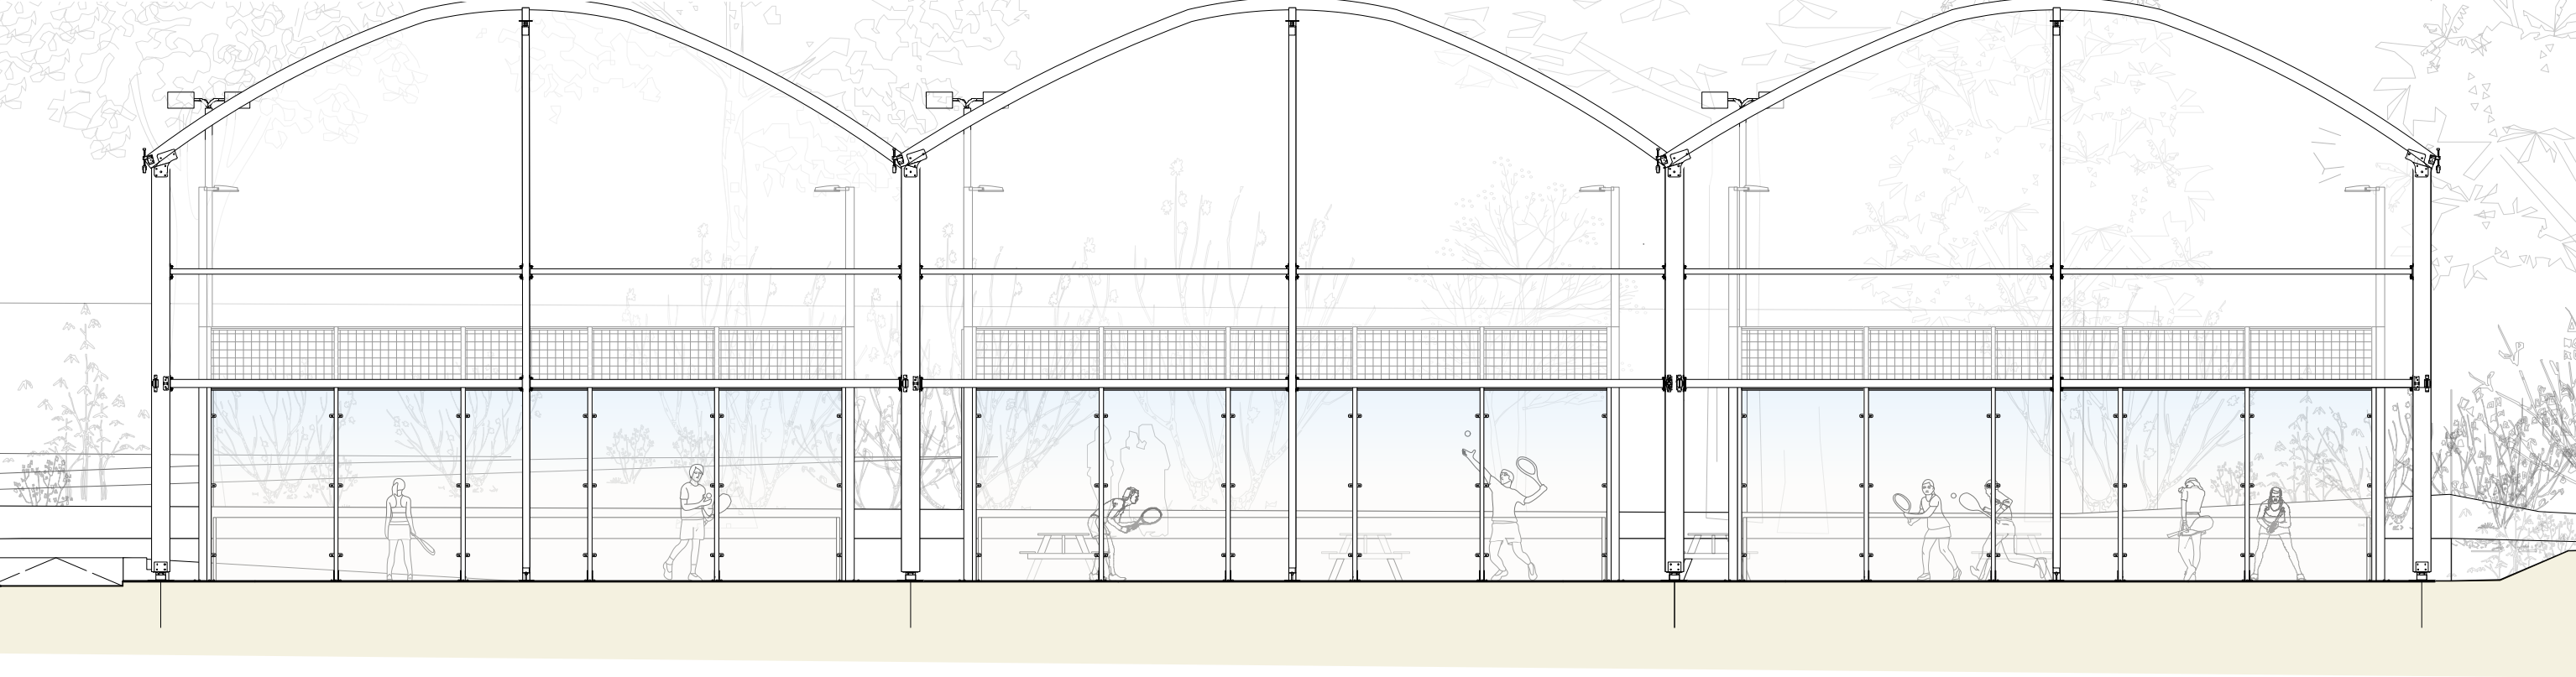

EAST ELEVATION

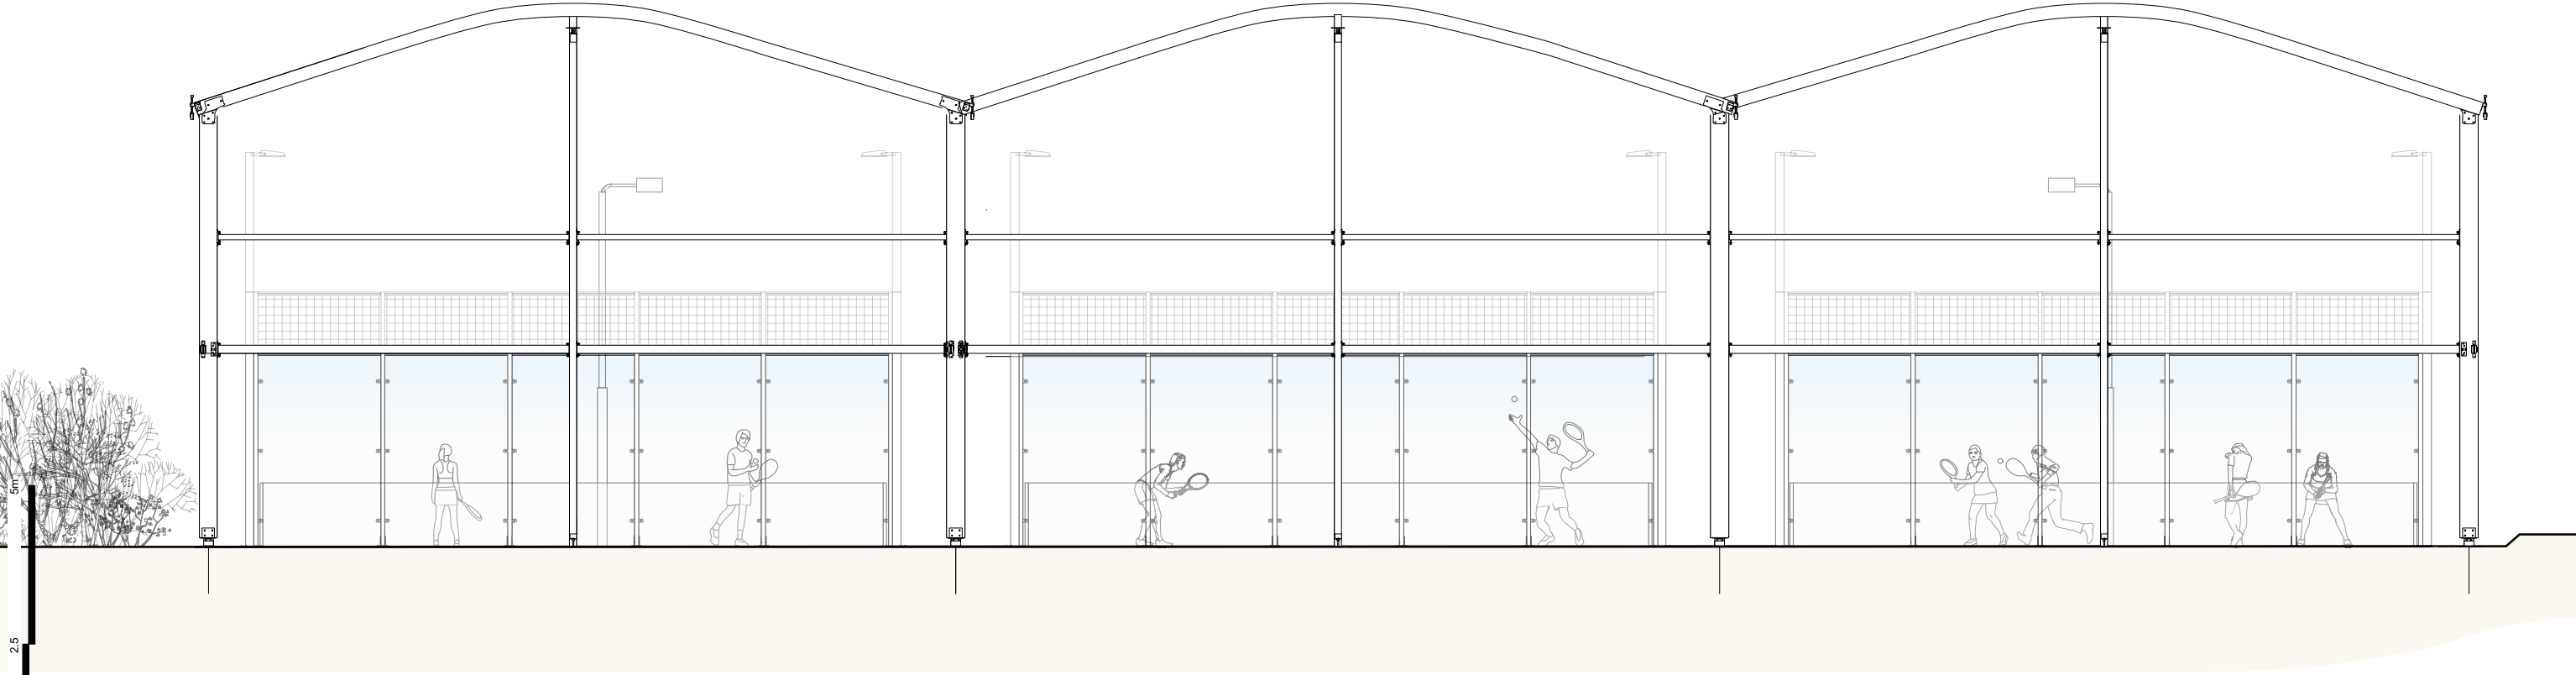

WEST ELEVATION

PROPOSED EAST+WEST ELEVATIONS-PADEL
1:100@A3

B	251217	AJ	Miscellaneous
A	250113	AJ	Heights of canopies updated

DRAWING STATUS: ISSUED FOR PLANNING APPLICATION

JEFF KAHANE + ASSOCIATES
A R C H I T E C T S

30 Murray Mews
London NW11 9RJ
Telephone 020 7916 1000
VAT number 523 0595 65
Jeff Kahane MA (Cantab), Dip. Arch. RIBA

client	GEORGIANS TENNIS CLUB				
job	GEORGIANS TENNIS CLUB, N8				
drawing	PROPOSED EAST+WEST ELEVATIONS-PADEL				
date	NOV 2025	drawn	RG	scale	1:100@A3
drawing no.	844_PL_321	rev.	B		