

Internal Doors Full Codes

D-ID07-BX-00-14-01
D-ID07-BX-00-14-02
D-ID11-BX-00-14-01
D-ID51-BX-00-14-01

D-ID07-BX-00-15-01
D-ID07-BX-00-15-02
D-ID11-BX-00-15-01
D-ID51-BX-00-15-01


D-ID07-BX-00-16-01
D-ID07-BX-00-16-02
D-ID11-BX-00-16-01
D-ID51-BX-00-16-01

D-ID07-BX-00-17-01
D-ID07-BX-00-17-02
D-ID11-BX-00-17-01
D-ID51-BX-00-17-01

D-ID07-BX-00-18-01
D-ID07-BX-00-18-02
D-ID11-BX-00-18-01
D-ID51-BX-00-18-01

Plot D

The location & Size of ASHPs are shown indicatively only. Refer to Landscape Architects' information for further details.

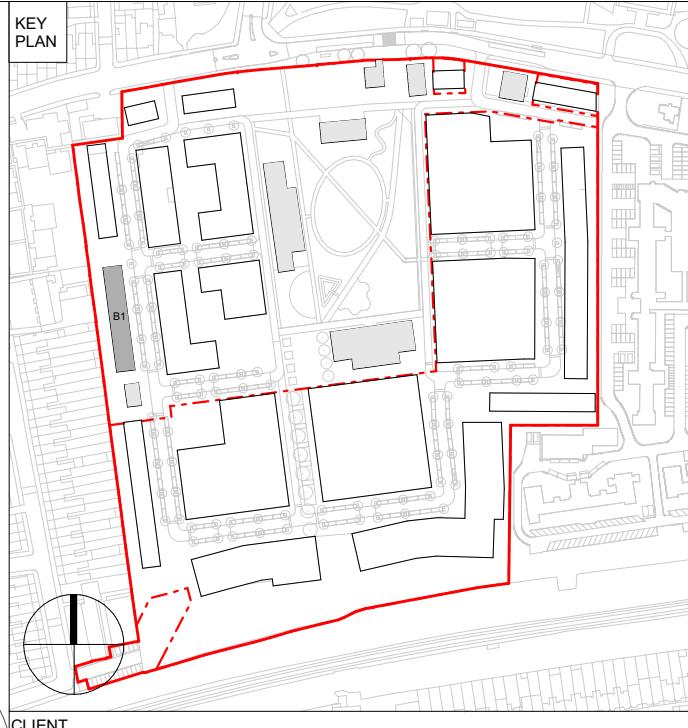

CLIENT



DISCLAIMER:

- This drawing has been prepared for the sole use of the **Stage 4 Technical Design and Set Anns Phase 1A** noted down below and is limited to the scope and terms of KACA's appointment.
- KACA shall not be liable for the use of this drawing for any purpose other than that for which it was specifically prepared or for the modification or alteration or reproduction or drawing therefrom.
 - KACA own all intellectual property rights including any copyright contained in the designs unless stated otherwise in our appointment.
 - Do not scale from this drawing. Refer to written dimensions only.
 - All levels and dimensions should be checked on site and any discrepancies notified to the architect prior to proceeding with any works.
 - Please note that KACA are not the Principal Designer (Building Safety Act), the Principal Designer is Hill Partnerships Ltd. All drawings and designs must be reviewed and approved by the Principal Designer.
 - This drawing sets out design intent only and is not for construction.

SUPPLEMENTARY NOTES

- This drawing and site boundary is based on survey information provided by others including site levels and topographical survey information prepared by Digital Inc. and arboricultural information produced by others. KCA are not liable for any errors, discrepancies or omissions arising from this information.
- This drawing should be read in conjunction with the relevant notes, drawings and supporting documentation by KCA and others including specification and all relevant health & safety and CDM information.
- Information shown on KCA drawings outside the building footprint is indicative only. Please refer to Landscape Architect and Civil Engineers information for site levels and detailing of external landscaping.
- MEP and structural items shown are indicatively only. Refer to MEP engineer and Structural Engineer's drawings and specification for this information.

NOTES

SITE BOUNDARY

2. Please note that the furniture shown demonstrates building regulations compliance layouts, and these are not to be used for the setting out of MEP. For Hill sales furniture layouts to be used for MEP setting out, please refer to the 14000 series house type drawings.

Key:

WB	Water Butt	
BT	Bib Tap	
VC	Vent Cowl	
D-DRXX-XX-XX-XX-XX		<i>Door ID</i>
W-WNXX-XX-XX-XX-XX		<i>Window ID</i>

Water Tower

C03	S5	SbD Comments Incorporated	08/12/25
C02	S5	Stage 4B Issue - Internal Doors ID Revised	25/06/24
C01	S5	External Windows/ Doors Stage 4B	13/06/24
P02	S2	Windows Updated for Overheating Strategy	19/01/24
P01	S2	Cladding Package Part 02	11/09/23
Rev.	Status	Reason for Issue	Date

Karakusevic Carson Architects

Studio 501
37 Cremer St
Hackney
London E2 8HD

mail@karakusevic-carson.com | 0207 566 6300

PROJECT

St. Ann's New Neighbourhood,
Phase 1A

TITLE

Plot B1, Ground Floor Plan, Proposed

DRAWING NUMBER							REVISION
N15301-KCA -B1-00-DR- A -11000							C03
Project N°	Originator	Zone	Level	Type	Role	Drawing Number	

STATE

S5 - Suitable for review and acceptance

REVISION DATE 08/12/25	DRAWN BY KH / GB	SCALE 1:100 @ A1
FIRST ISSUED 01/03/24	CHECKED BY RB / EB	KCA PROJECT NUMBER 634

UNIT ID	BX-00-09
TYPE	4B6P-B-04
SIZE	121.2 m ²
TENURE	Private Sale

UNIT ID	BX-00-10
TYPE	4B6P-B-02
SIZE	120.03 m ²
TENURE	Private Sale

UNIT ID	BX-00-11
TYPE	4B6P-B-02
SIZE	120.03 m ²
TENURE	Private Sale

UNIT ID	BX-00-12
TYPE	4B6P-B-02
SIZE	120.03 m ²
TENURE	Private Sale

UNIT ID	BX-00-13
TYPE	4B6P-B-02
SIZE	120.03 m ²
TENURE	Private Sale


UNIT ID	BX-00-14
TYPE	4B6P-B-02
SIZE	120.03 m ²
TENURE	Private Sale

UNIT ID	BX-00-15
TYPE	4B6P-B-02
SIZE	120.03 m ²
TENURE	Private Sale

UNIT ID	BX-00-16
TYPE	4B6P-B-02
SIZE	120.03 m ²
TENURE	Private Sale

UNIT ID	BX-00-17
TYPE	4B6P-B-02
SIZE	120.03 m ²
TENURE	Private Sale

UNIT ID	BX-00-18
TYPE	4B6P-B-03
SIZE	121.2 m ²
TENURE	Private Sale

 

10m