


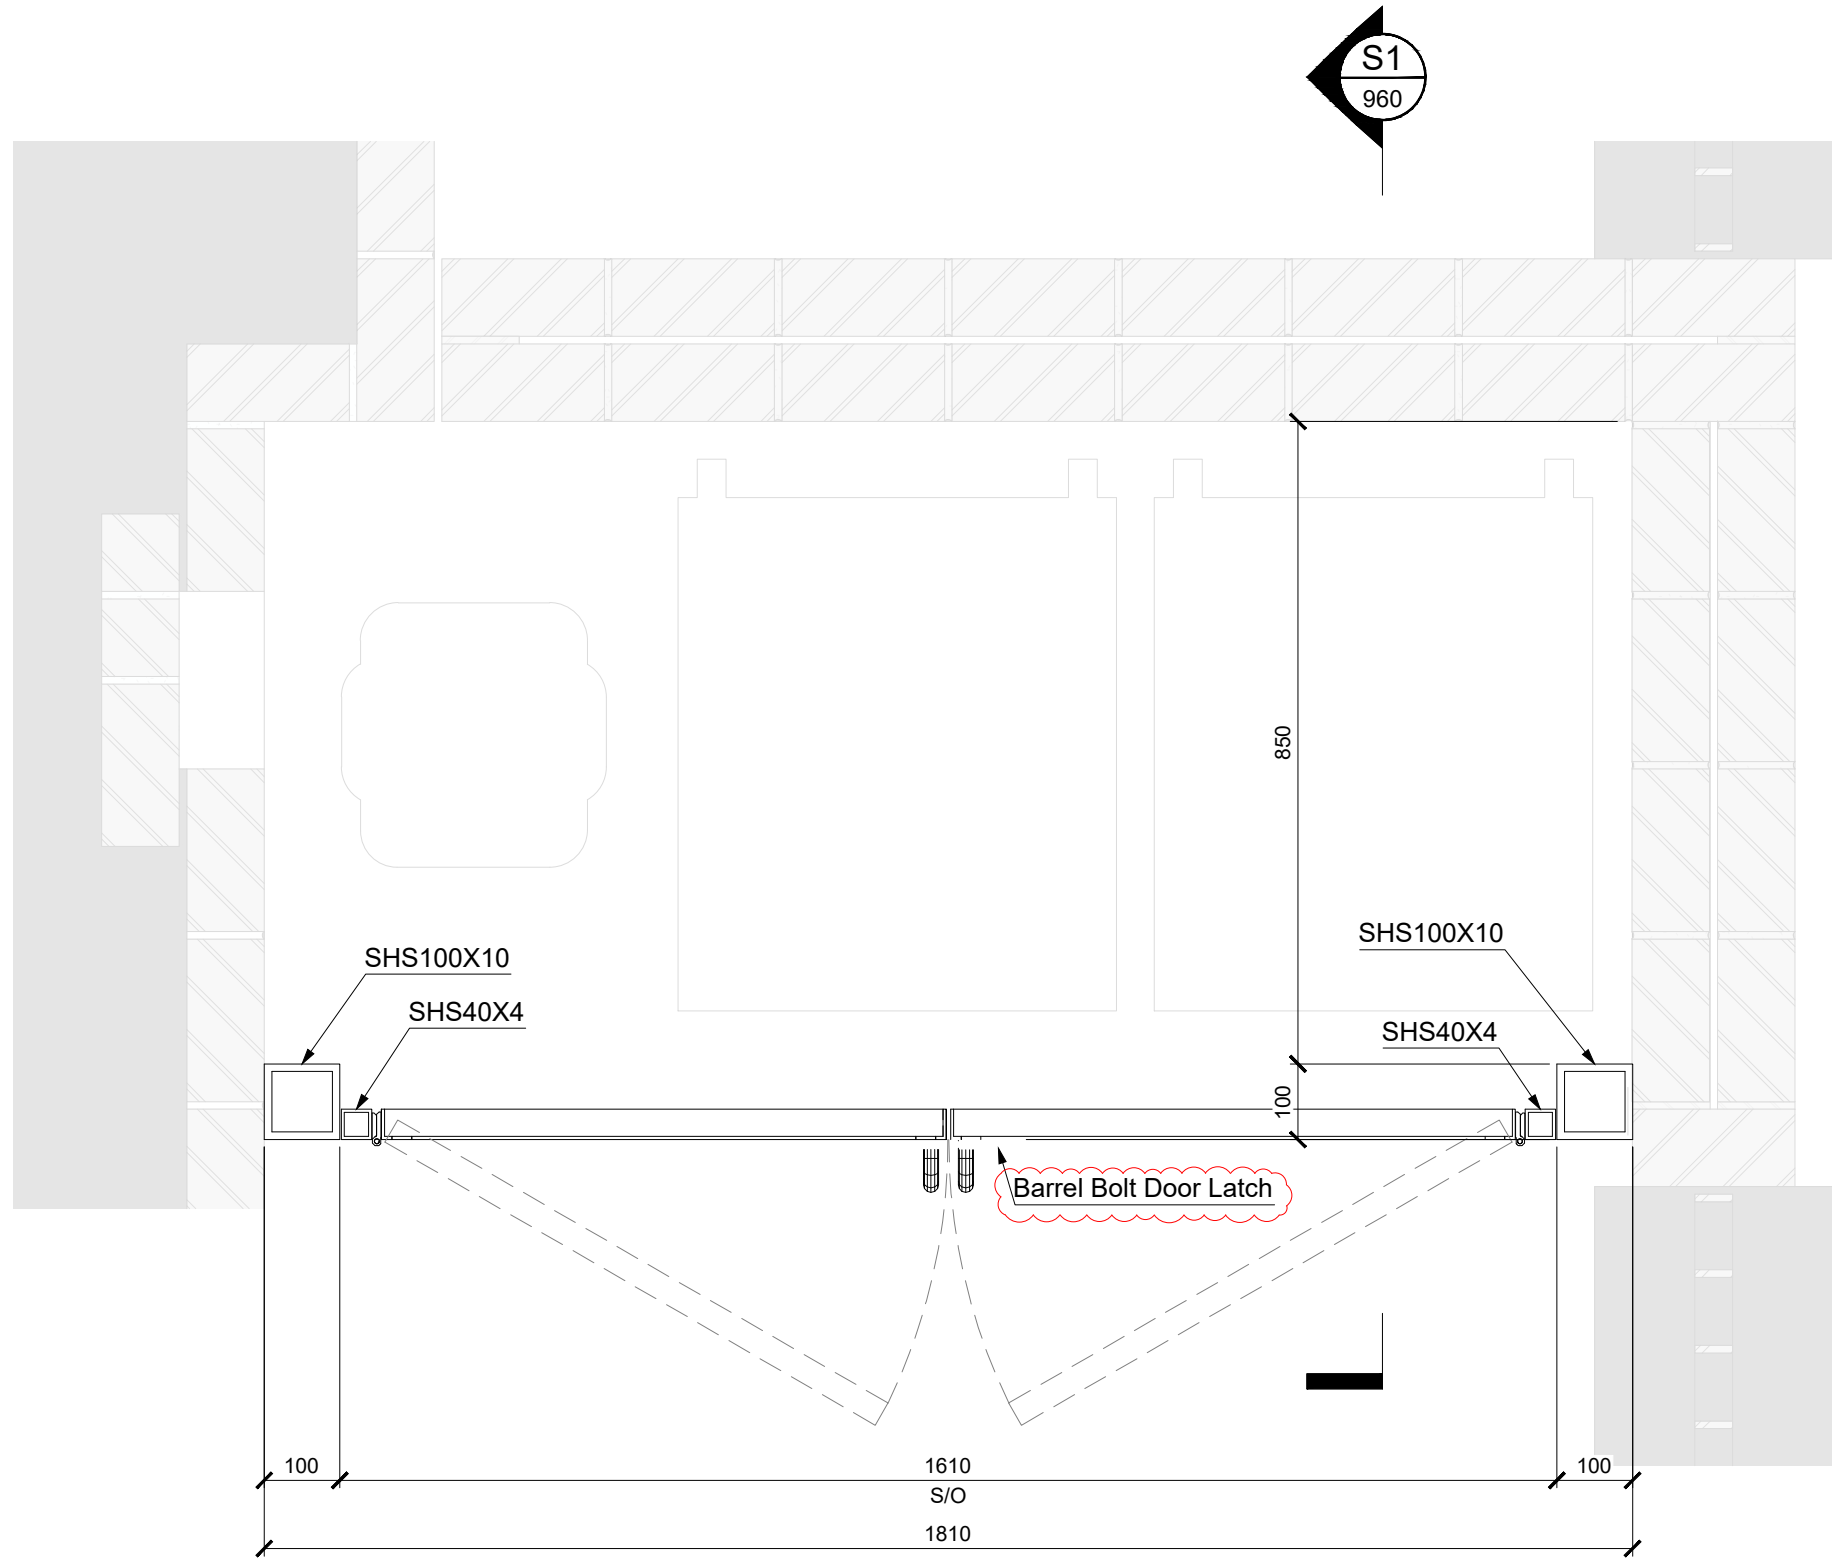


 


PLAN VIEW

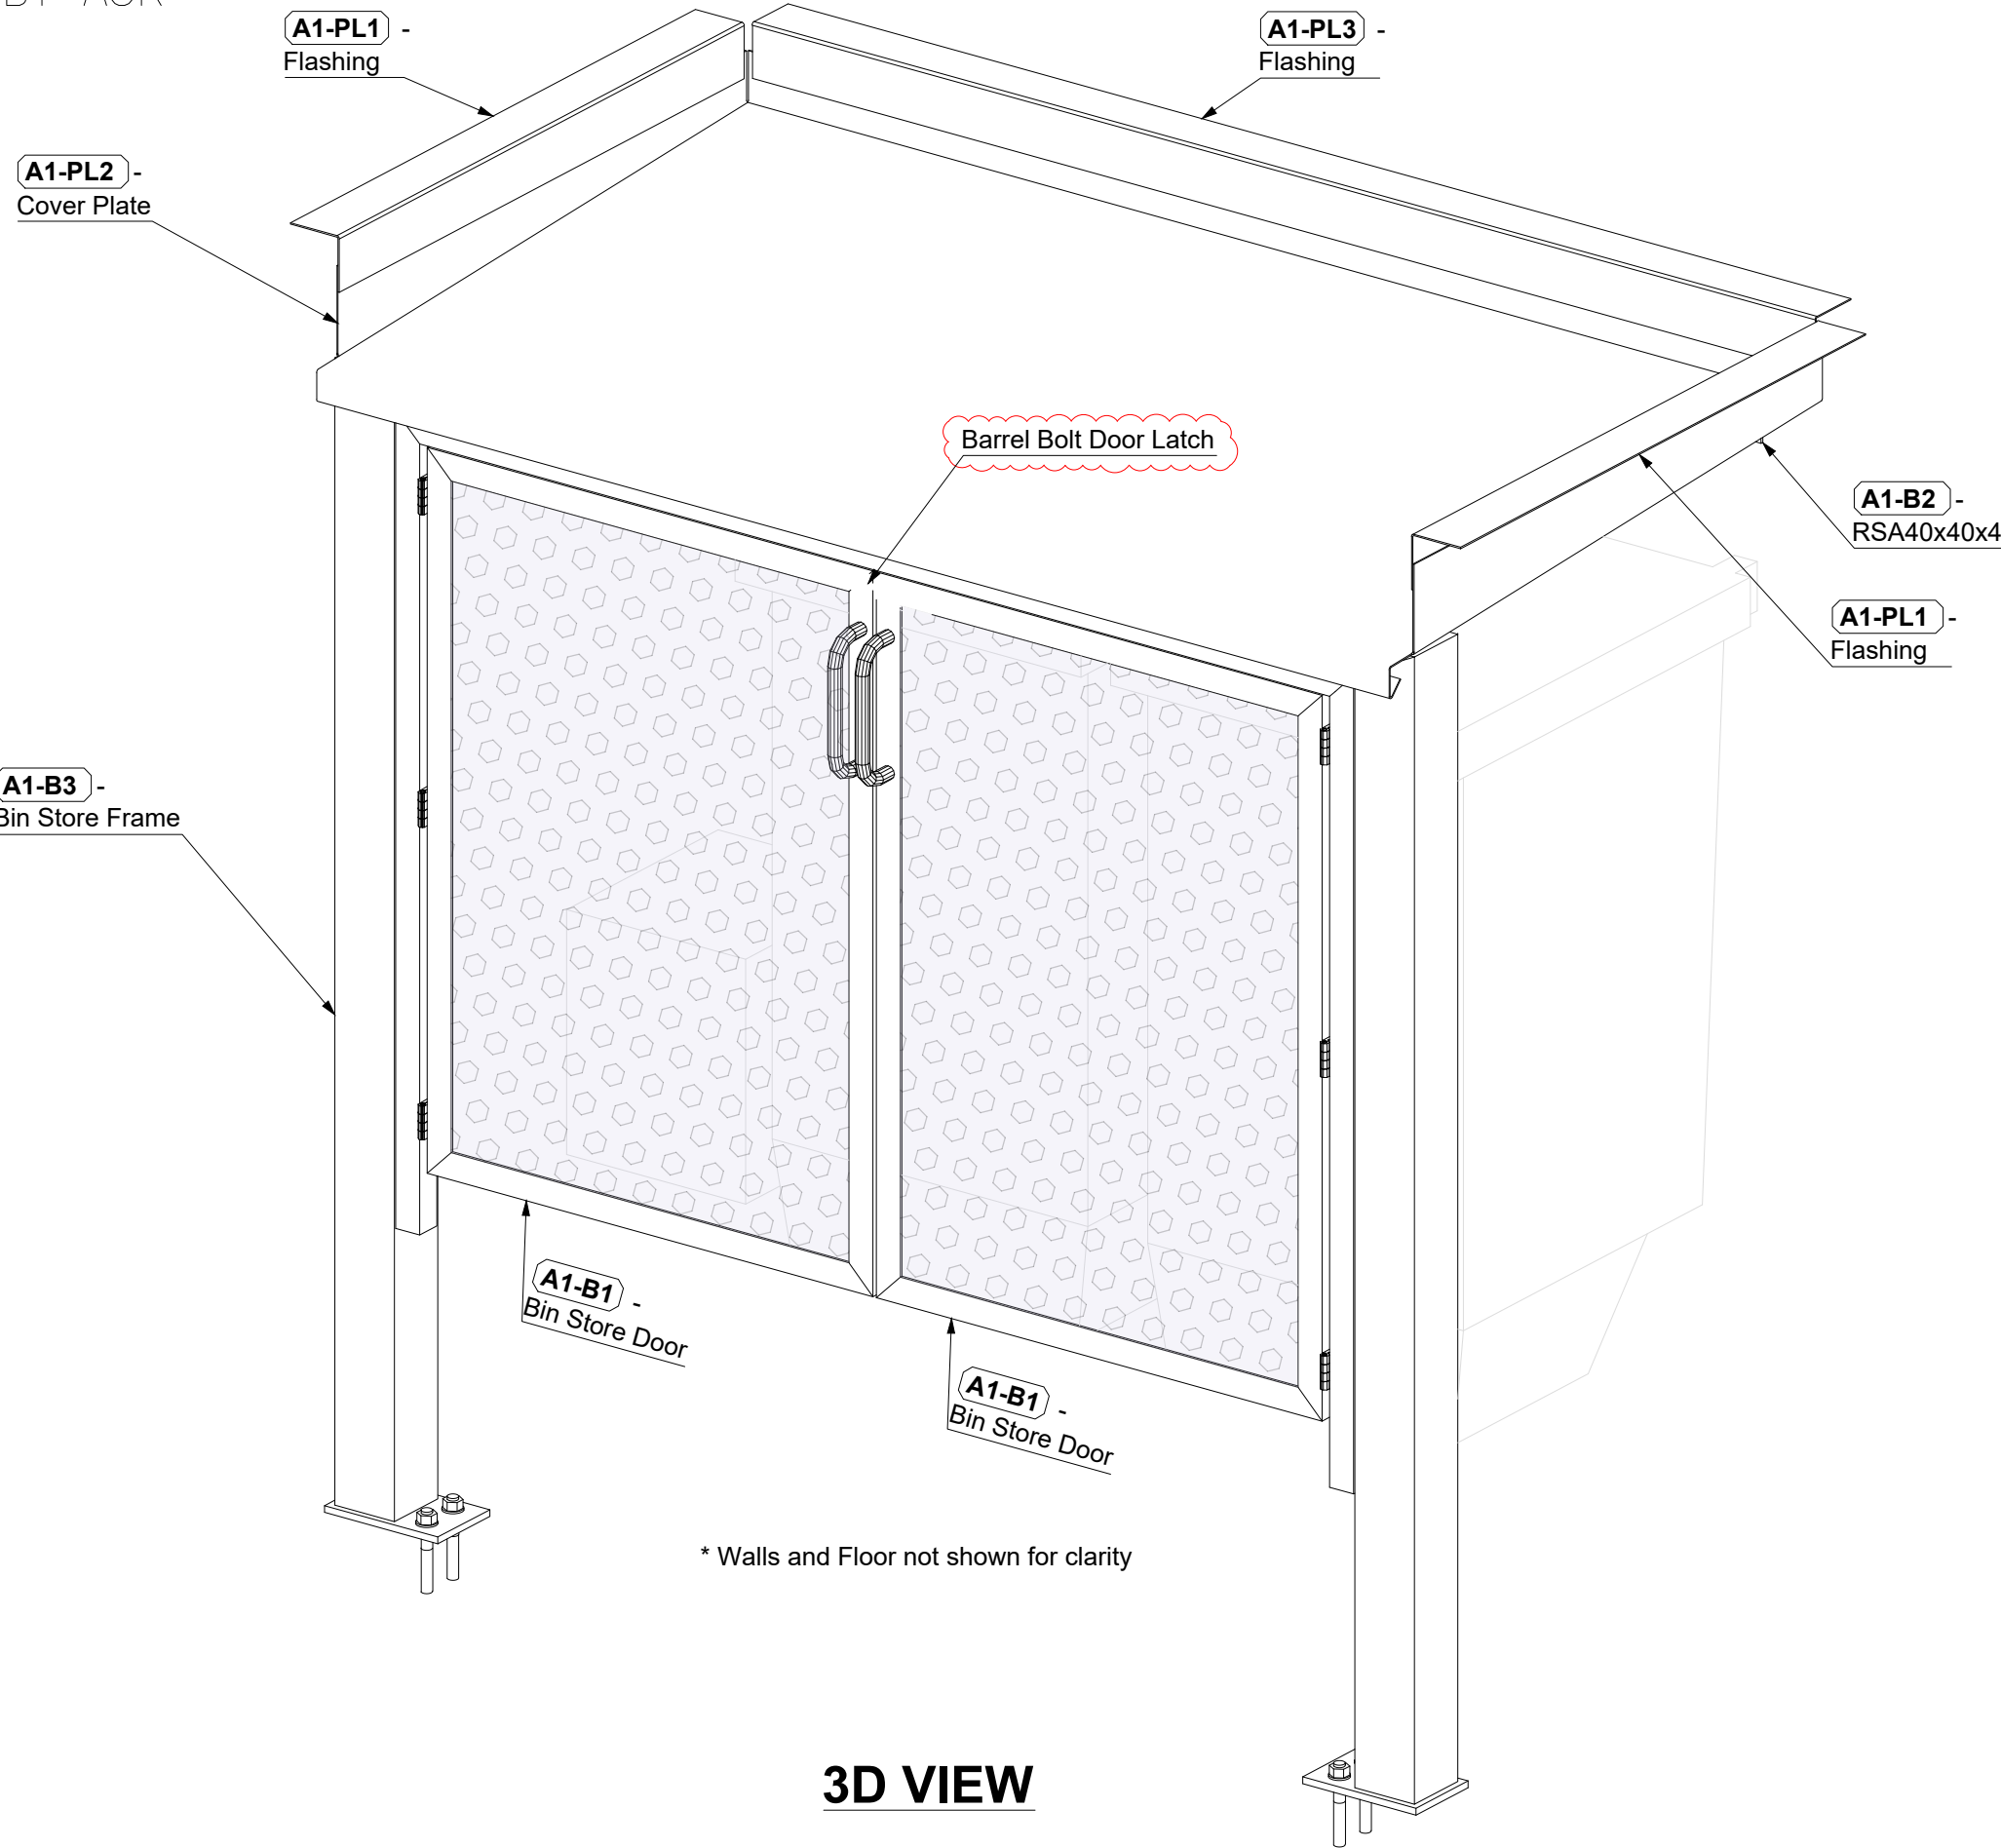

3D VIEW

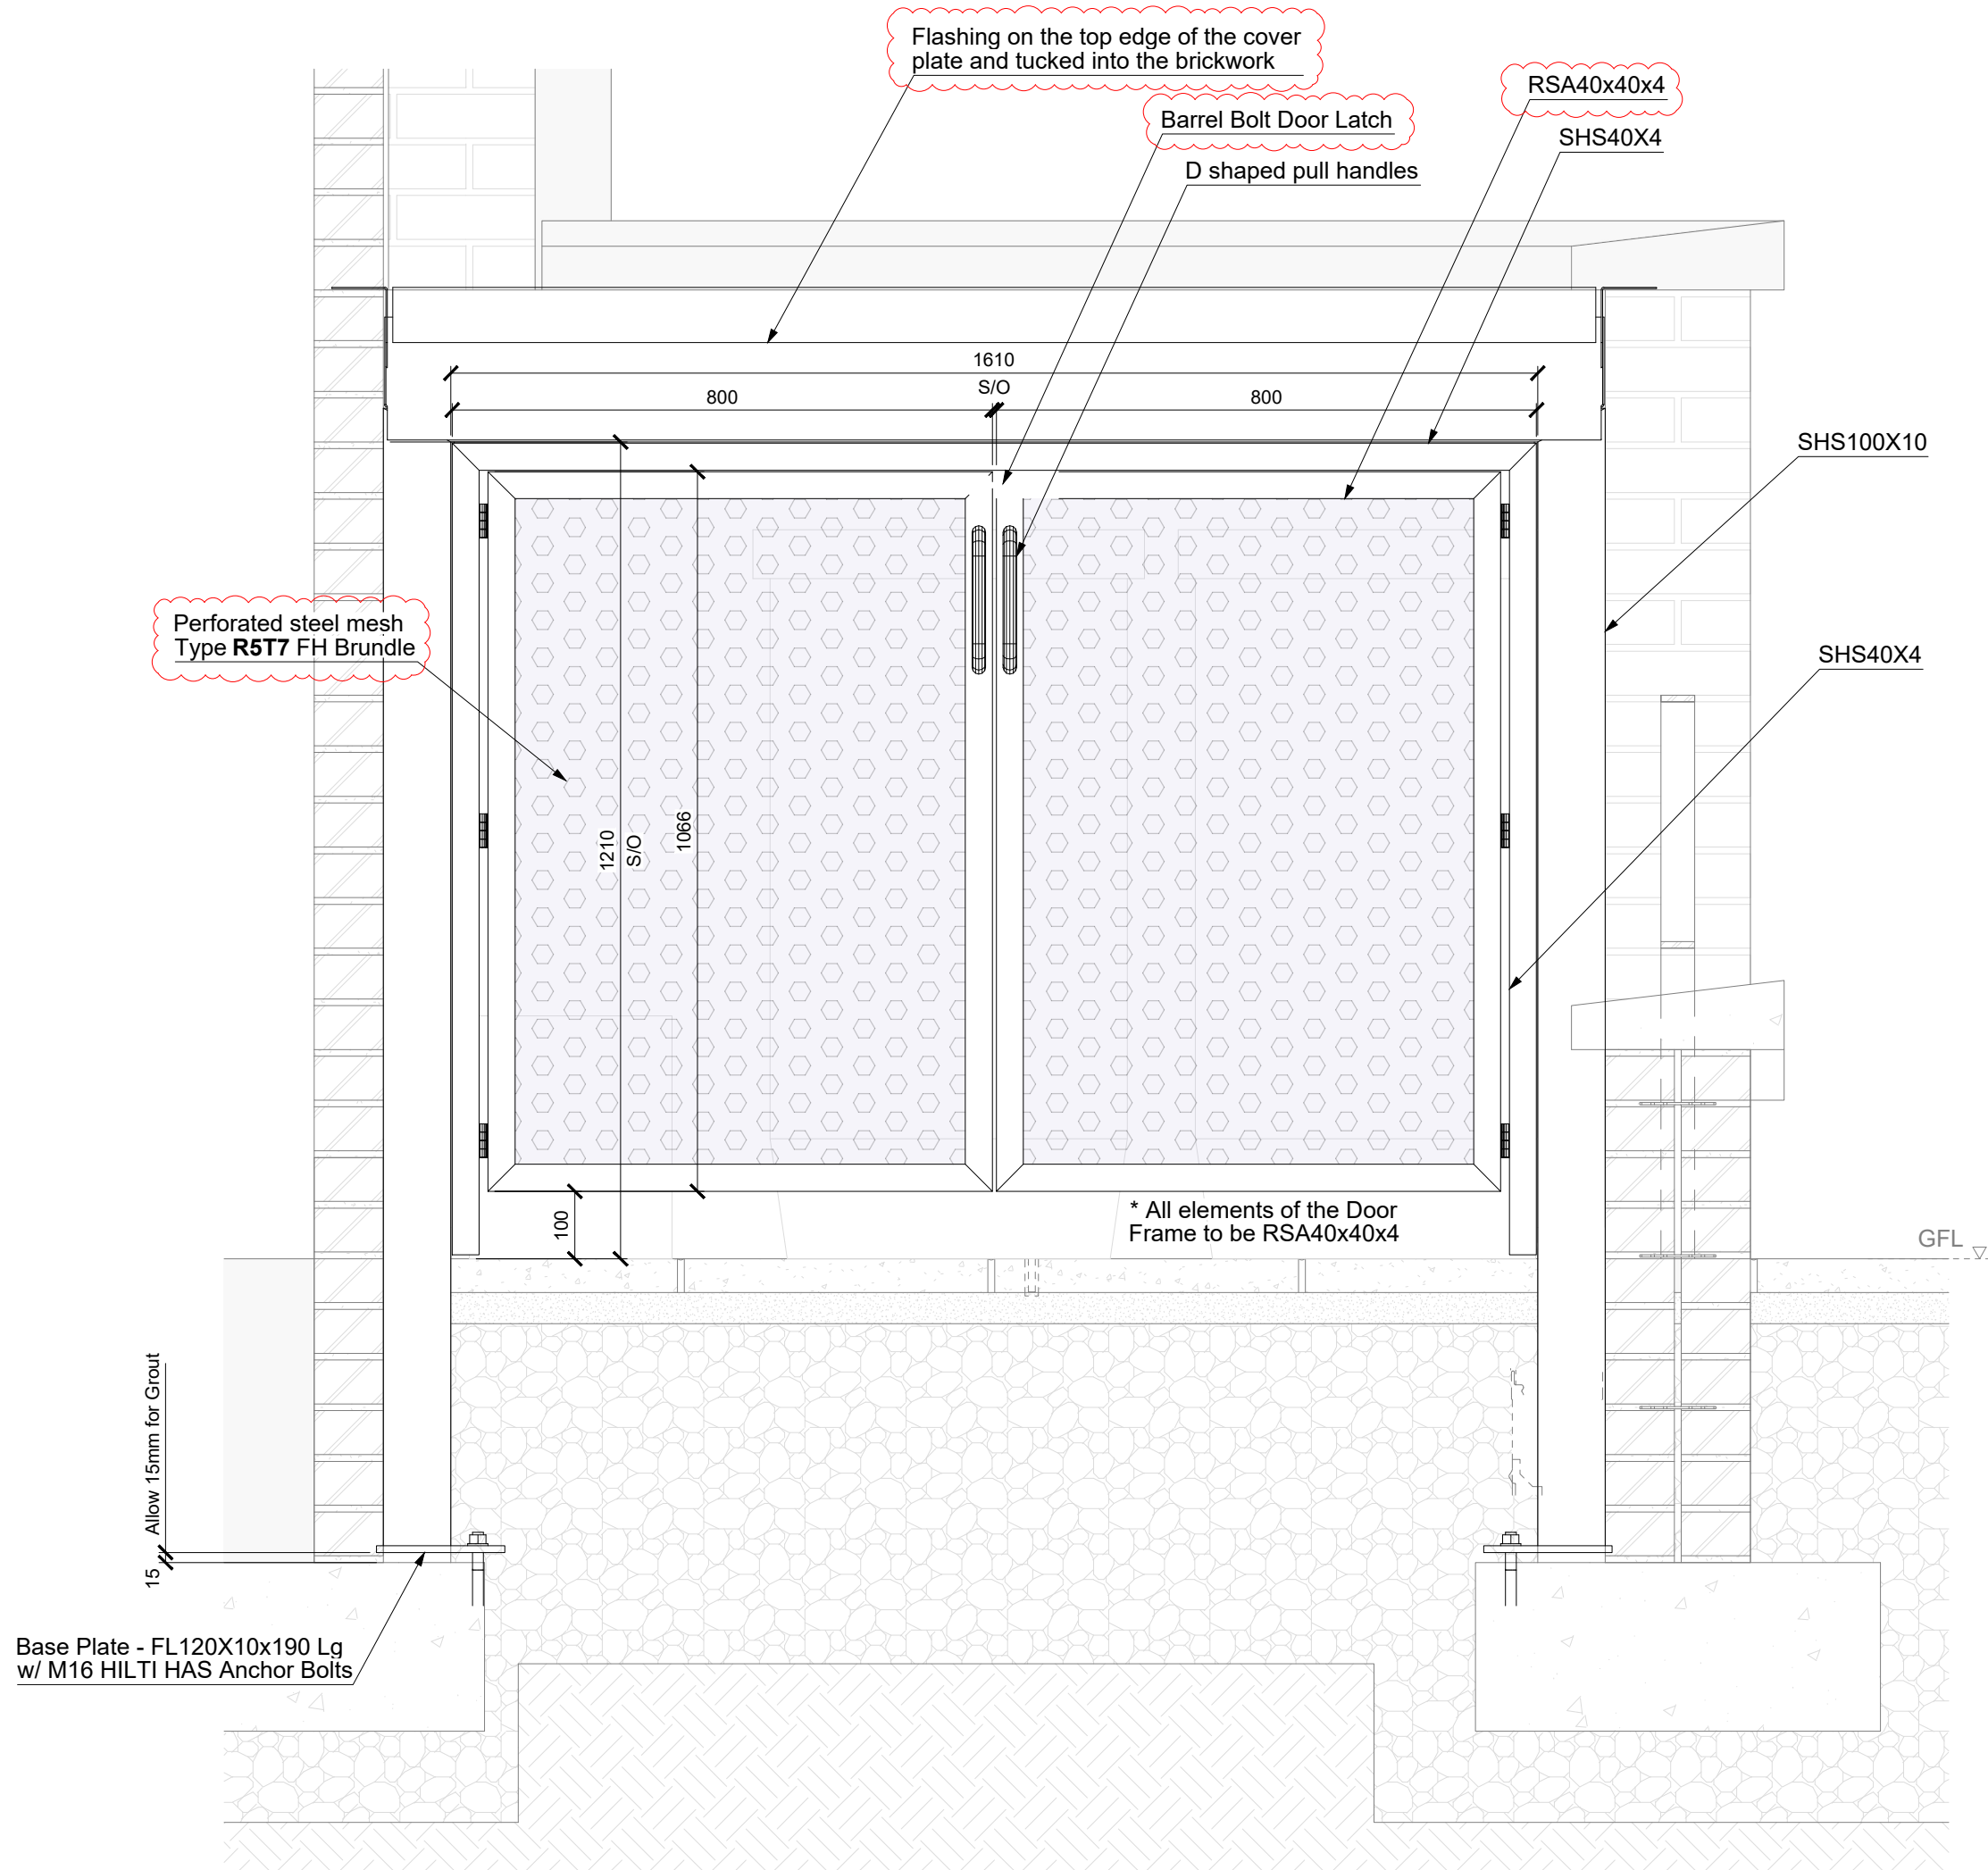

FRONT ELEVATION

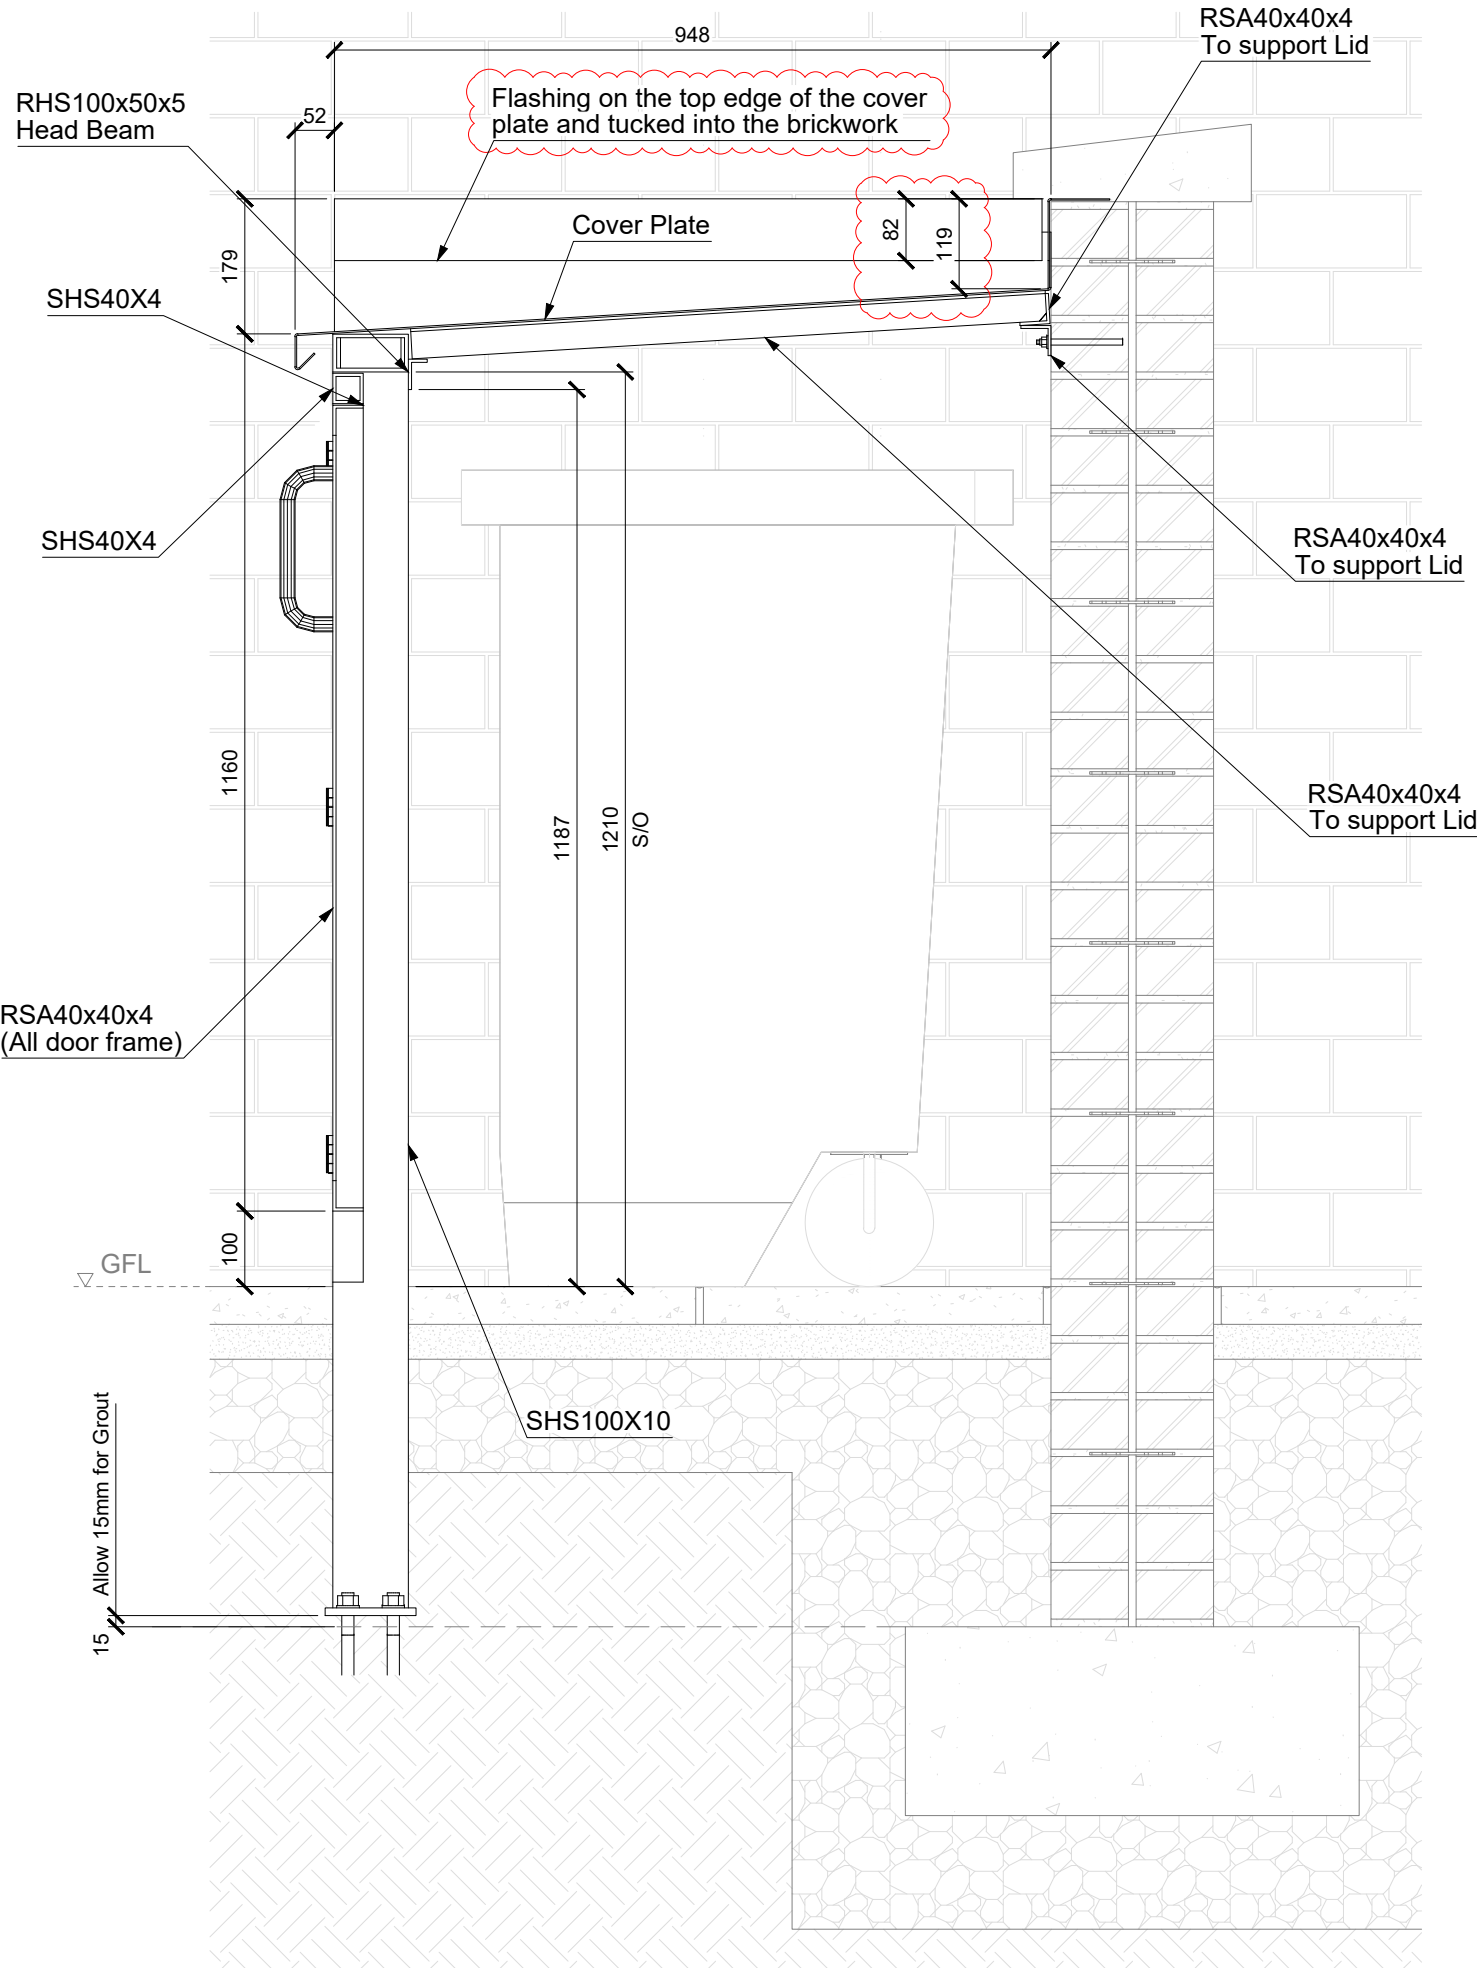

SECTION S1

REFERENCE DRAWINGS															
NOTES															
PROJECT NOTES															
MATERIAL: ALL STEEL GRADE MINIMUM S275. ALL WELDS MINIMUM 6mm FW U.N.O. ALL FIXINGS Gr 8.8 GALV. U.N.O.															
CDM: HEAVY COMPONENTS - MANUAL HANDLING HAZARD - OVER 50kg OR UNUSUALLY SHAPED COMPONENT. LIFTING OPERATIONS - REFER TO METHOD STATEMENTS & LIFTING PLANS, ENSURE ADEQUATELY TRAINED SUPERVISION. COSHH - USE OF CHEMICALS, ADHESIVES, SEALANTS, GROUTS & PAINTS, REFER TO COSHH DATA SHEETS & TAKE ADEQUATE PRECAUTIONS. WORKING AT HEIGHT - REFER TO METHOD STATEMENT & RISK ASSESSMENT. ENSURE ADEQUATELY TRAINED PERSONNEL. REFER TO MANUFACTURERS INSTALLATION DETAILS FOR INSTALLING PROPRIETARY PRODUCTS.															
FINISH: U.N.O. FINISH TO BE PPC RAL 7022 - GLOSS 30%.															
SECTION SIZES: AS SHOWN ON THE GA DRAWING															
DMS ARE NOT RESPONSIBLE FOR DESIGN COORDINATION WITH OTHER TRADES.															
KEY PLAN: 															
<table><tr><th>Index</th><th>Date</th><th>Description</th><th>Author</th></tr><tr><td>C1</td><td>08-Apr-25</td><td>FOR CONSTRUCTION</td><td>VMC</td></tr><tr><td>P1</td><td>23-Mar-25</td><td>FOR APPROVAL</td><td>VMC</td></tr></table>				Index	Date	Description	Author	C1	08-Apr-25	FOR CONSTRUCTION	VMC	P1	23-Mar-25	FOR APPROVAL	VMC
Index	Date	Description	Author												
C1	08-Apr-25	FOR CONSTRUCTION	VMC												
P1	23-Mar-25	FOR APPROVAL	VMC												
REVISIONS															
 D.M. STEELWORKS LTD Structural Steelwork & Architectural Metalwork Unit H, Braintree Industrial Estate Braintree Road, Ruislip, Middlesex, HA4 0EJ Tel: (01828) 532288 Fax: (01828) 532424															
<table><tr><td>DRAWN</td><td>VMC</td><td>CHECKED</td><td></td></tr><tr><td>SCALE @ A1</td><td>JOB No.</td><td>DATE</td><td></td></tr><tr><td>1:10 (U.N.O.)</td><td>335</td><td>23/03/2025</td><td></td></tr></table>				DRAWN	VMC	CHECKED		SCALE @ A1	JOB No.	DATE		1:10 (U.N.O.)	335	23/03/2025	
DRAWN	VMC	CHECKED													
SCALE @ A1	JOB No.	DATE													
1:10 (U.N.O.)	335	23/03/2025													
ALL WORK TO CE EXECUTION CLASS 2															
CLIENT HILL GROUP															
PROJECT ST. ANN'S HOSPITAL															
TITLE GENERAL ARRANGEMENT OF PH.1A – ARCH. METALWORK – BIN STORES – MW-91 – DETAILS															
STATUS CONSTRUCTION															
DRAWING No. N15301-DMS-ZZ-ZZ-DR-X-00960			REVISION C1												